





PLAN SHOWING THE PROPOSED CONSTRUCTION OF A.C SHEET ROOF RESIDENTIAL BUILDING AT KANKOTTUVILAI IN RE.SY.NO: 542 / 9C OF EDAICODE VILLAGE , EDAICODE TOWN PANCHAYAT, VILAVANCODE TALUK, KANYAKUMARI DISTRICT.

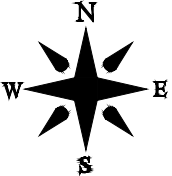


NAME OF OWNER:
M.K.MURUGAN , S/O Mr.KANAKARAJ ,
KANKOTTU VILAI VEEDU ,
EDAICODE (P.O) .

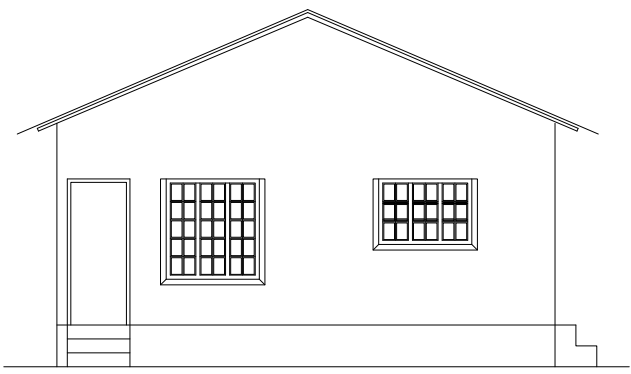


ELEVATION

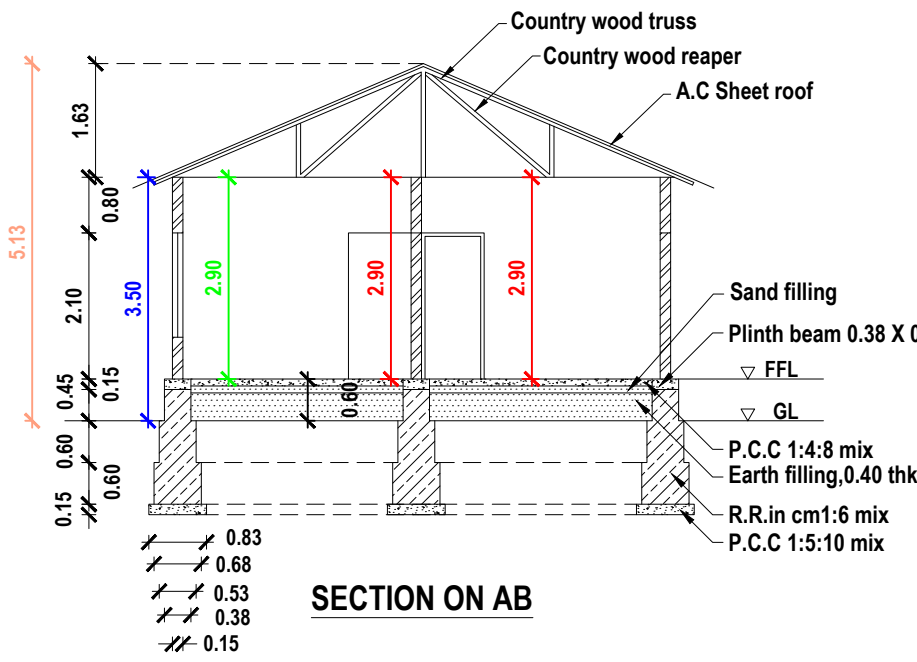 

SECTION ON AB

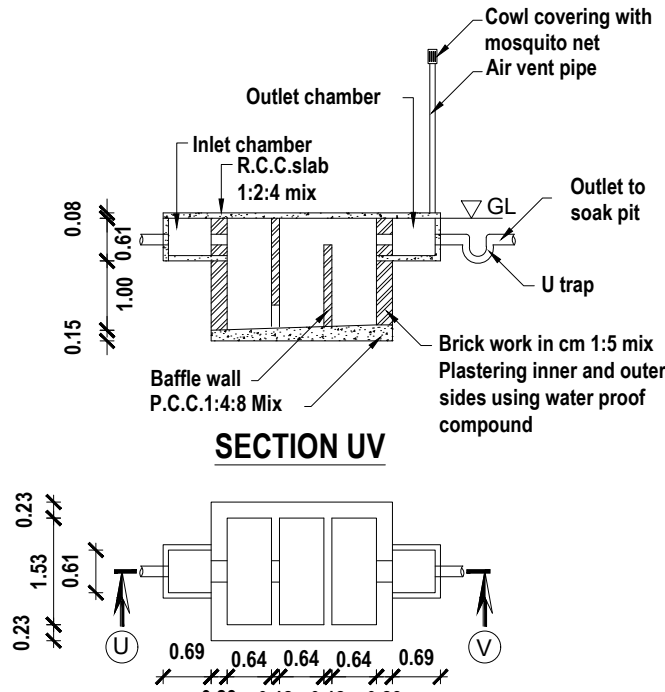


SECTION UV

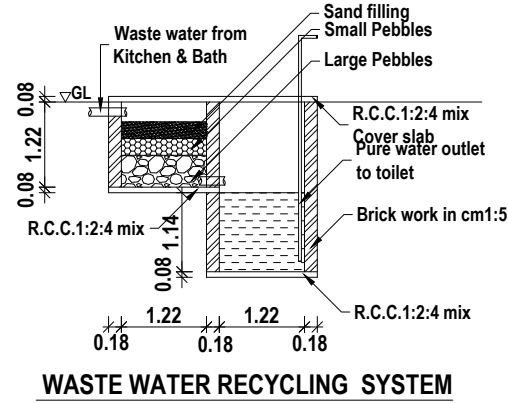


WASTE WATER RECYCLING SYSTEM

SEPTIC TANK PLAN

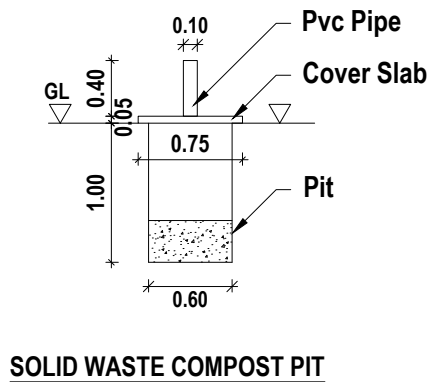

SOLID WASTE COMPOST PIT

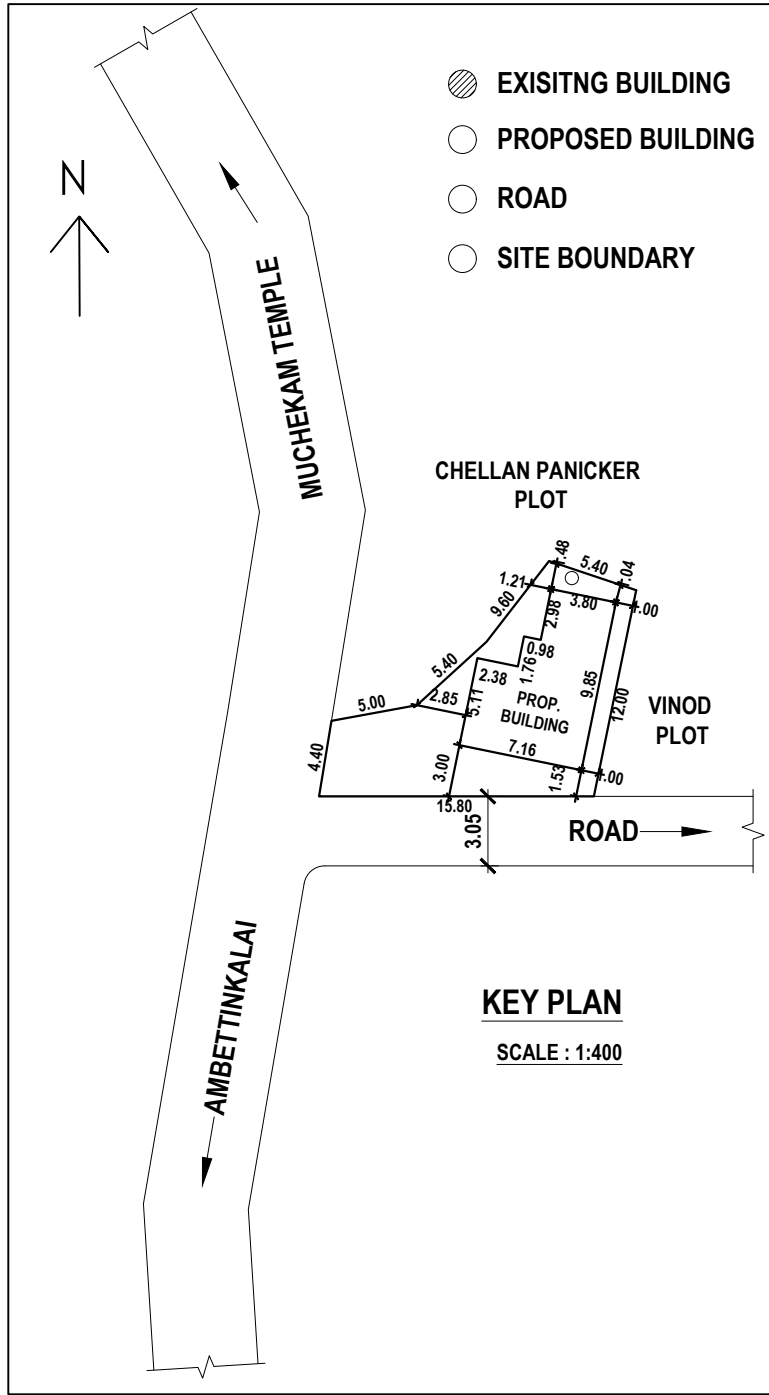

KEY PLAN

SCALE : 1:400

- EXISTING BUILDING
- PROPOSED BUILDING
- ROAD
- SITE BOUNDARY

AREA DETAILS		
Plinth Area	56.32 Sq.mt	(606.23 Sq.ft)
Floor Area	48.64 Sq.mt	(523.56 Sq.ft)
Plot Area	3.500 Cents	(1.42 Ares)
Vacant Area	85.32 Sq.mt	(918.44 Sq.ft)

SCHEDULE OF JOINERIES

REF	DESCRIPTION	SIZE
D	Door	0.90X2.10
D1	Door	0.80X2.10
W3	Window	1.50X1.50
KW3	Window	1.50X1.00
V	Ventilator	0.90X0.60

ALL DIMENSIONS ARE IN METRE

SCALE : 1:100

DWG NO				
0	1	4	3	0
1	1	2	3	


Signature of Owner

Signature of Engineer

Dr. K.S. SREEKUMAR B.A., D.C.E.
LICENSED REGISTERED ENGINEER
GRADE III
SRAVANA CONSTRUCTION
Cell: 9488322967, 8072006200


Signature of Engineer

PLAN INFO
PLOT_AREA_M2=141.645
SINGLE_FAMILY_BLDG=YES
OSR_APPLICABLE=NO
OSR_SURRENDER_OR_BUYBACK=YES
OSR_SURRENDER_OR_BUYBACK=YES
PREMIUM_FSL_REQUIRED=NO
IS_APPROVED_LAYOUT=YES
ORGANIZATION_TYPE=PRIVATE
CRZ=NO
ROAD_WIDTH=3.05
ROAD_LENGTH=100.00
AVG_PLOT_DEPTH= 12.00
AVG_PLOT_WIDTH= 15.80
LAND_USE_ZONE = RESIDENTIAL
PLOT_NO=0
DISTRICT=KANYAKUMARI
AREA_TYPE=OTHERS
SURVEY_NO=542/9C
PATTI_NO=7463
TALUK=VILAVANCODE
AS_AT_SITE=142.81
FMB_OR_PLR=142.81
AS_PER_DOCUMENT=142.81
JURISDICTION_TYPE=TOWN PANCHAYAT
IS_SWIMMING_POOL_EXISTS=NO
RW_H_DECLARED=YES
IF_HERITAGE_TOWN_LESS_THAN_1KM_RADIUS=YES

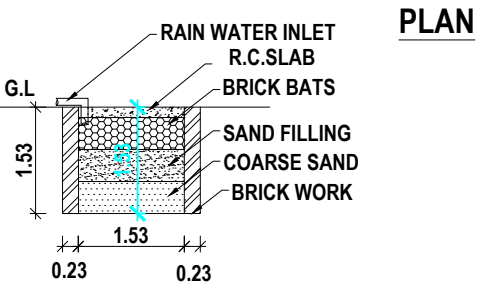

RAIN WATER HARVESTING PIT

RWH_CAPACITY_L=5000LTRS

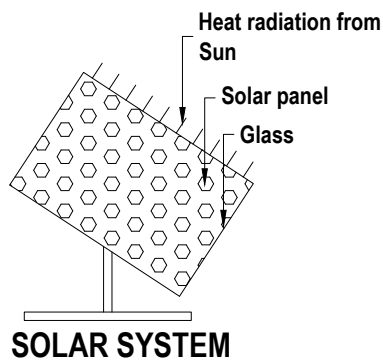

SOLAR SYSTEM

SRAVANA CONSTRUCTION
Panchayat Office Jn., Edaicode.
Mob: 9488322967, 8072006200
Office: 04651-284454
email: sravanaedaicode@gmail.com
web: www.sravanaconstruction.com

Signature Not Verified
Signed by: Executive Officer
Location: Kanyakumari
Date: 2023.12.13 16:13:25

SITE PLAN

SCALE : 1:100