


PLAN SHOWING THE PROPOSED CONSTRUCTION OF A TERRACE ROOF HOUSE IN RE.SY.NO: 554 / 1A1A IN EDAICODE VILLAGE , EDAICODE TOWN PANCHAYAT, VILAVANCODE TALUK, K.K.DISTRICT.


NAME AND ADDRESS OF OWNER: Mr.C.MAHESH ,S/O Mr.CHELLASWAMY , MULLUVILAI VEEDU , EDAICODE (P.O) , K.K.DISTRICT .




ELEVATION

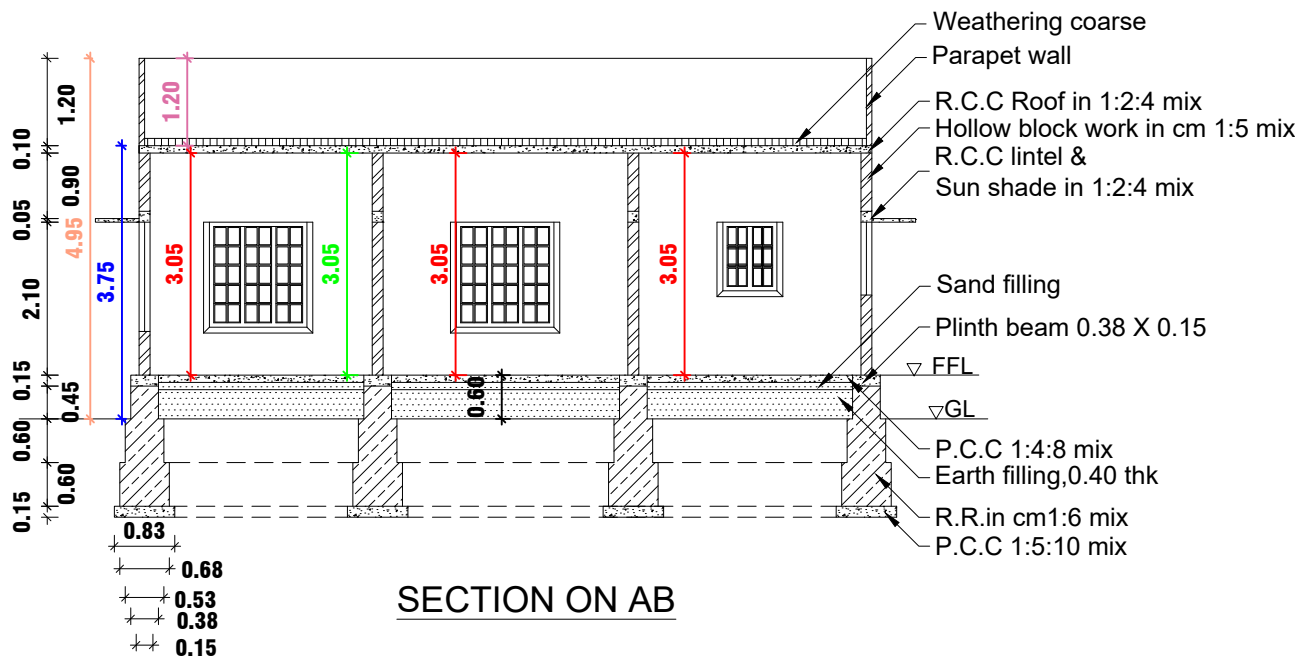


SECTION ON AB

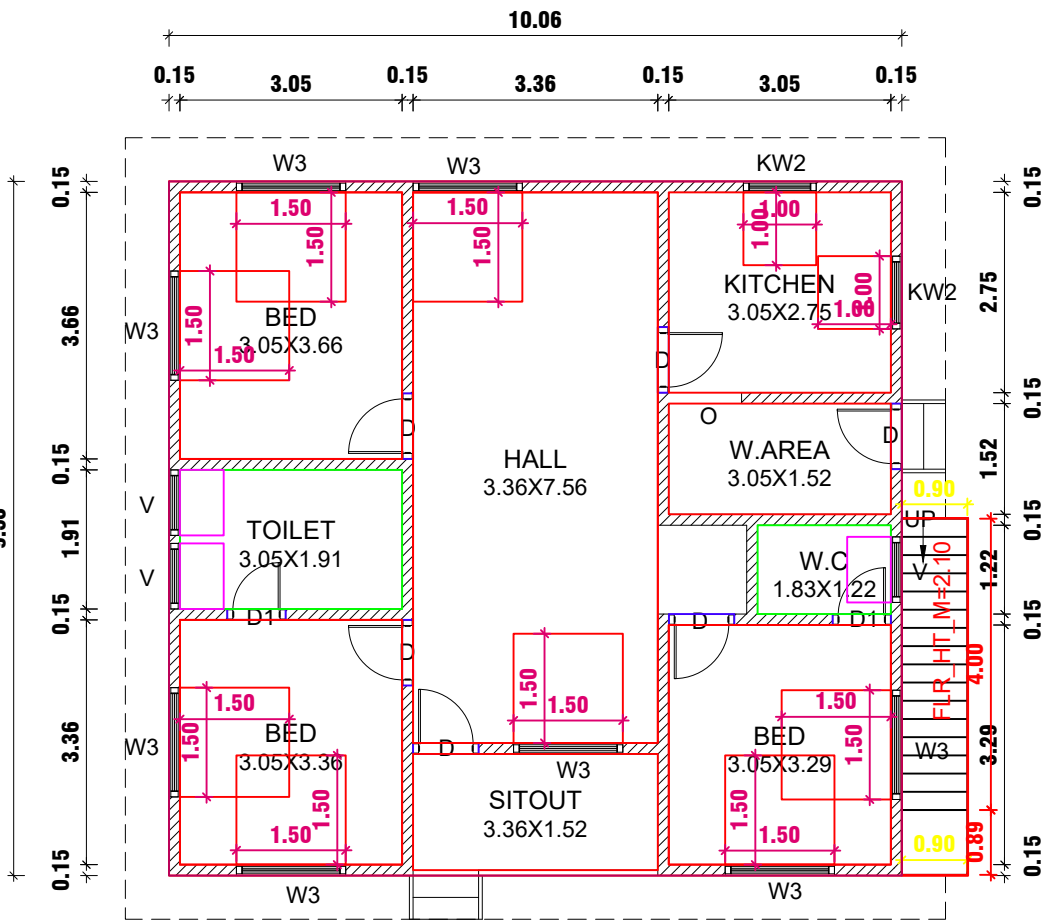


PLAN

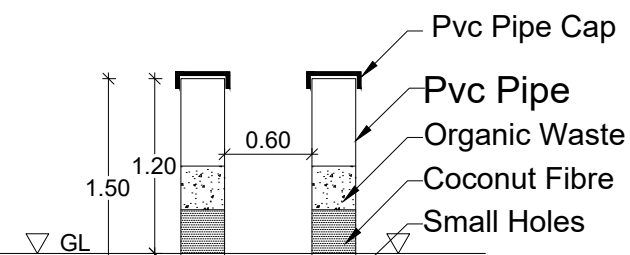


PIPE COMPOST PIT

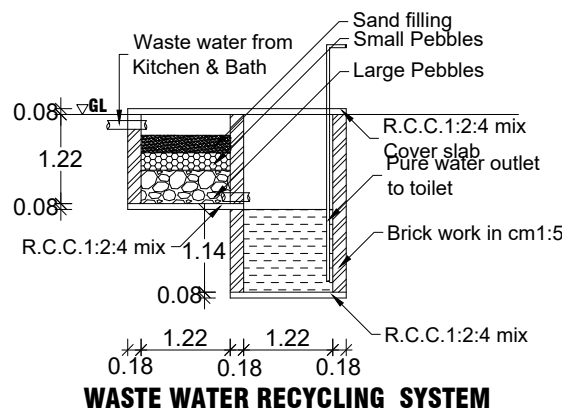


WASTE WATER RECYCLING SYSTEM

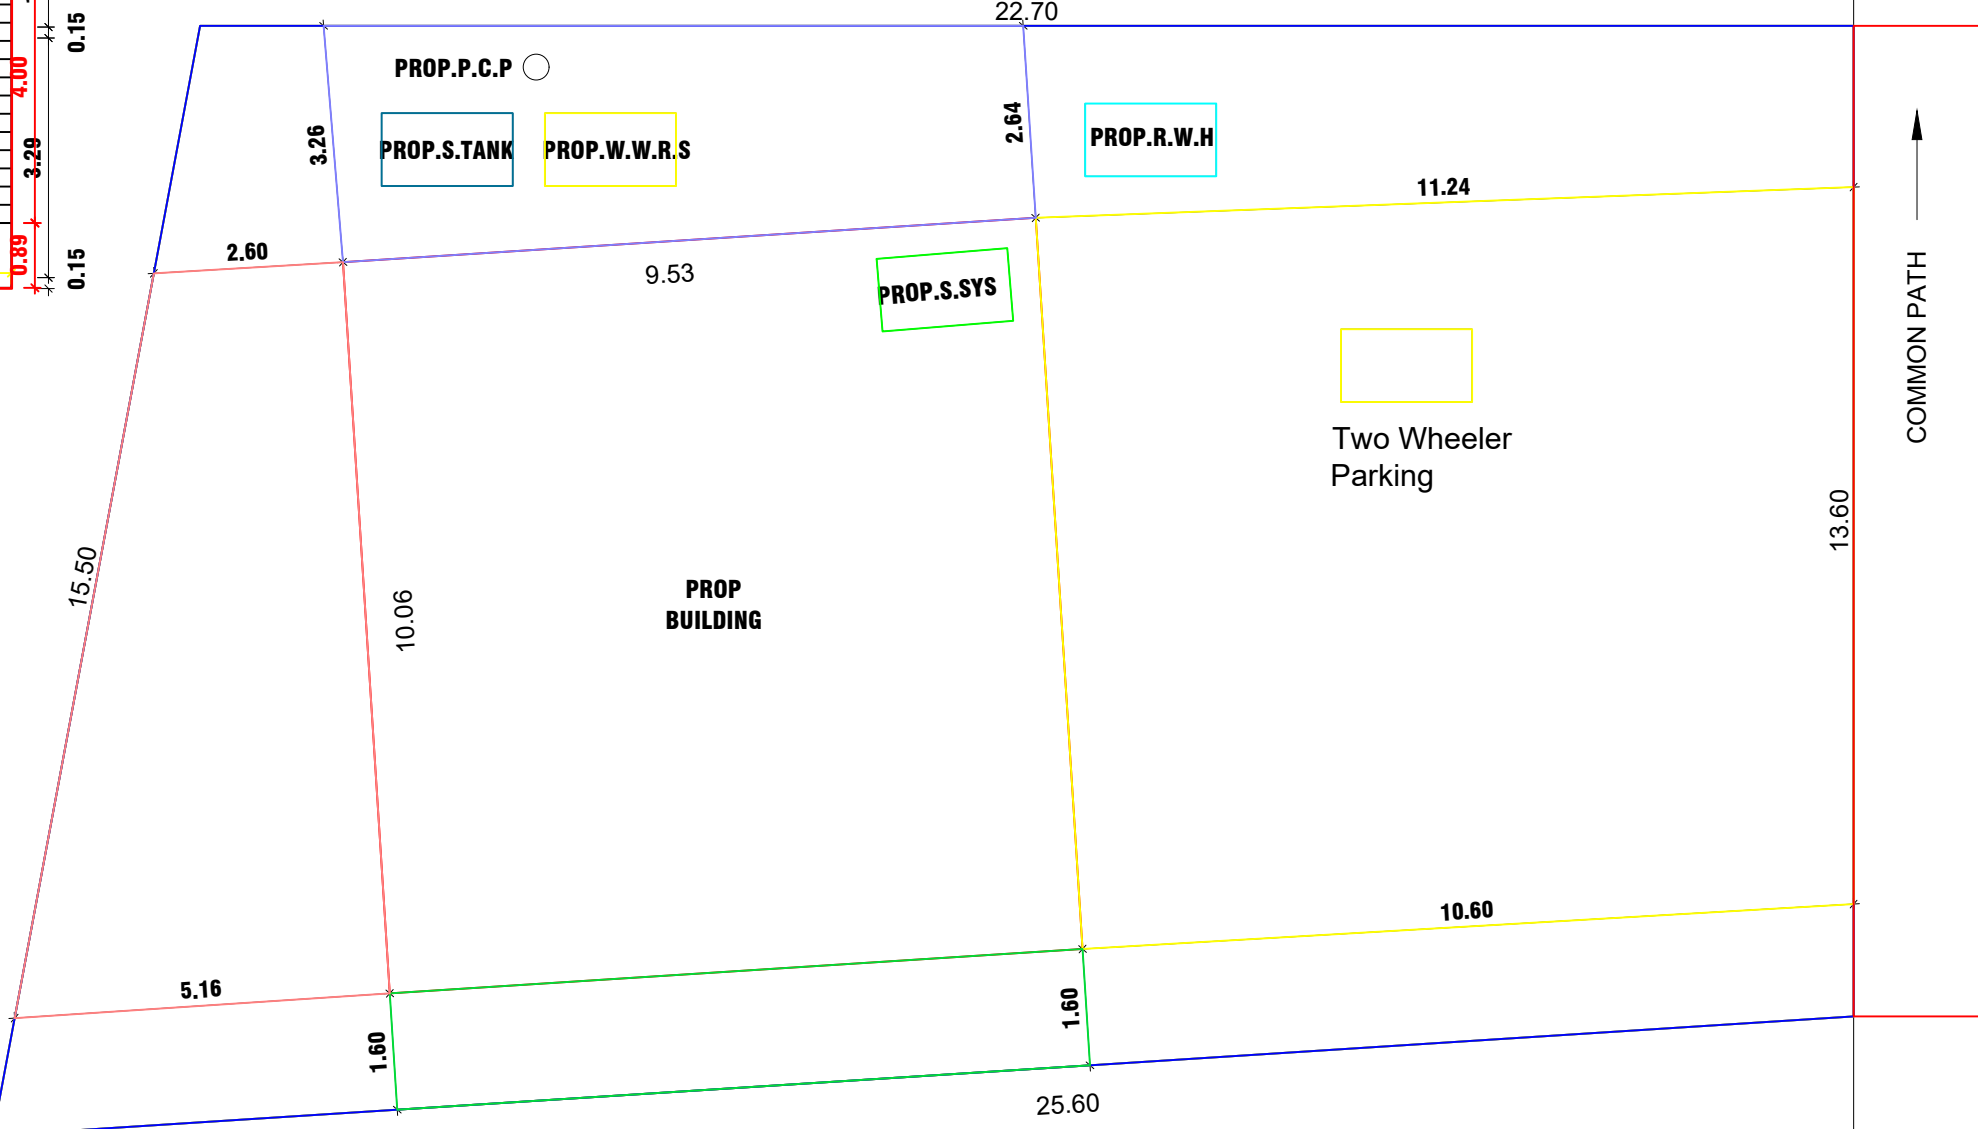


SITE PLAN
SCALE:1:100

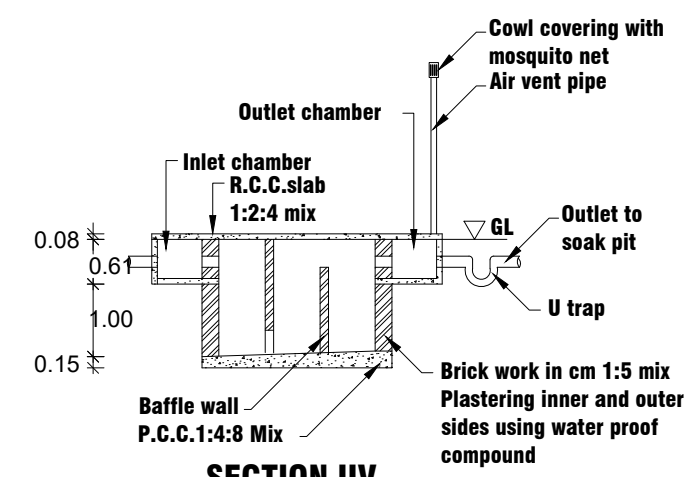


SECTION UV

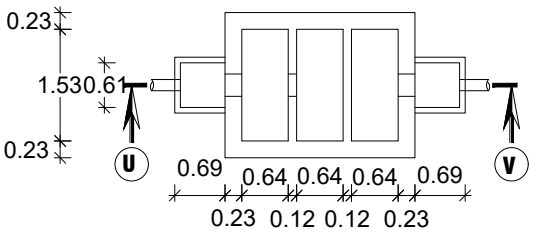

SEPTIC TANK PLAN

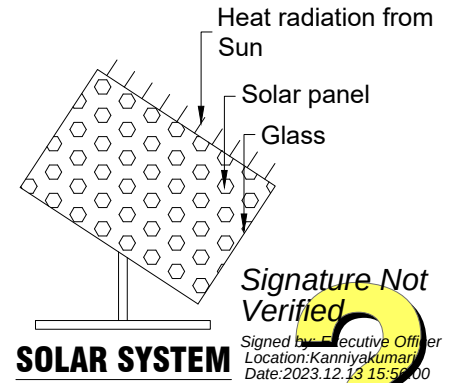


SOLAR SYSTEM

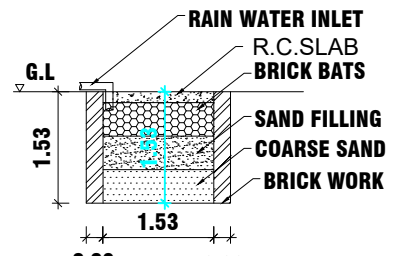


RAIN WATER HARVESTING PIT



VINU KUMAR HOUSE
D.NO:19/25/3

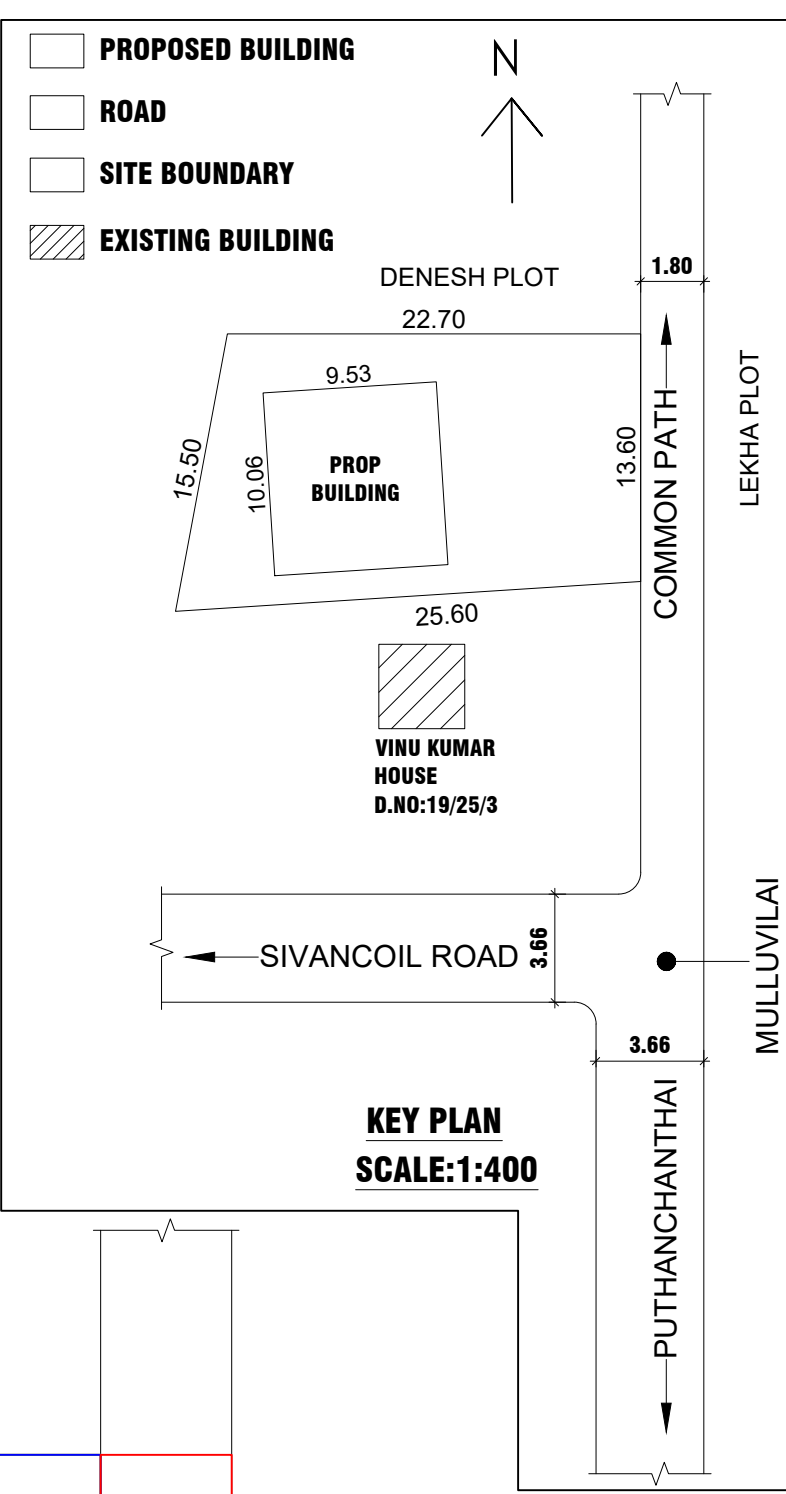

KEY PLAN
SCALE:1:400

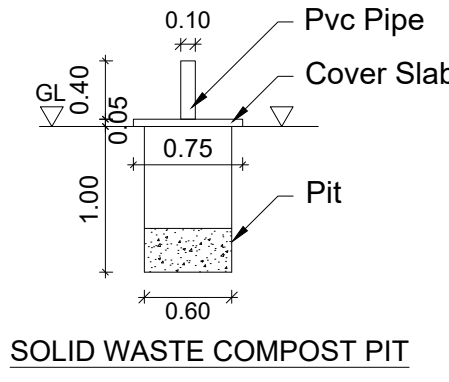


SOLID WASTE COMPOST PIT

LEKHA PLOT

APPLICANT

S.SAMPANJ WELL, D.C.E
Licensed Building Surveyor
Bethel Compound, Melpalai
Edaicode P.O. 629152
Cell 9443595349
Registered Engineer

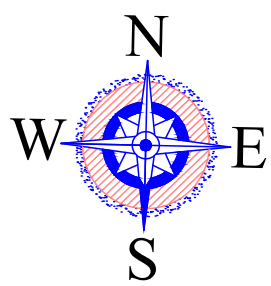

AREA DETAILS		
Plinth Area	95.87 Sq.mt	(1031.94 Sq.ft)
Floor Area	84.49 Sq.mt	(909.45 Sq.ft)
Plot Area	10.000 Cents	(4.05 Ares)
Vacant Area	308.83 Sq.mt	(3324.25 Sq.ft)

SCHEDULE OF JOINERIES		
REF	DESCRIPTION	SIZE
D	DOOR	0.90X2.10
D1	DOOR	0.80X2.10
W3	WINDOW	1.50 X 1.50
W2	WINDOW	0.90 X 1.50
KW2	WINDOW	0.90 X 1.00
V	VENTILATOR	0.90 X 0.60

SCALE : 1:100
ALL DIMENSIONS ARE IN METRE
DWG NO : 013511
1023

Drawn By: MOBILE NO: 9442304902
SOBHANA ENGINEERING CONSTRUCTION
PUTHENCHANTHAI.

PLAN INFO
PLOT_AREA_M2=404.70
SINGLE_FAMILY_BLDG=YES
OSR_APPLICABLE=NO
OSR_SURR_BUYBACK_RETAIN=RETAIN
PREMIUM_FSI_REQUIRED=NO
OSR_SURRENDER_OR_BUYBACK=YES
IS_APPROVED_LAYOUT=YES
ORGANIZATION_TYPE=PRIVATE
CRZ=NO
ROAD_WIDTH=1.80
ROAD_LENGTH=100.00
AVG_PLOT_DEPTH= 22.70
AVG_PLOT_WIDTH= 13.60
LAND_USE_ZONE = RESIDENTIAL
PLOT_NO=0
DISTRICT=KANYAKUMARI
AREA_TYPE=EWS
SURVEY_NO=554/1A1A
PATTA_NO=3376
TALUK=VILAVANCODE
AS_AT_SITE=346.65
FMB_OR_PLR=346.65
AS_PER_DOCUMENT=346.65
JURISDICTION_TYPE=TOWN PANCHAYAT
IS_SWIMMING_POOL_EXISTS=NO
RWH_DECLARED=YES
IF_HERITAGE_TOWN_LESSTHAN_1KM_RADIUS=YES

FOR OFFICE USE ONLY