


PLAN SHOWING THE PROPOSED CONSTRUCTION OF A TERRACE ROOF HOUSE IN RE.SY.NO: 554 / 1A1A IN EDAICODE VILLAGE , EDAICODE TOWN PANCHAYAT, VILAVANCODE TALUK, K.K.DISTRICT.


NAME AND ADDRESS OF OWNER: Mr.C.DENESH ,S/O Mr.CHELLASWAMY , MULLUVILAI VEEDU , EDAICODE (P.O) , K.K.DISTRICT .



ELEVATION

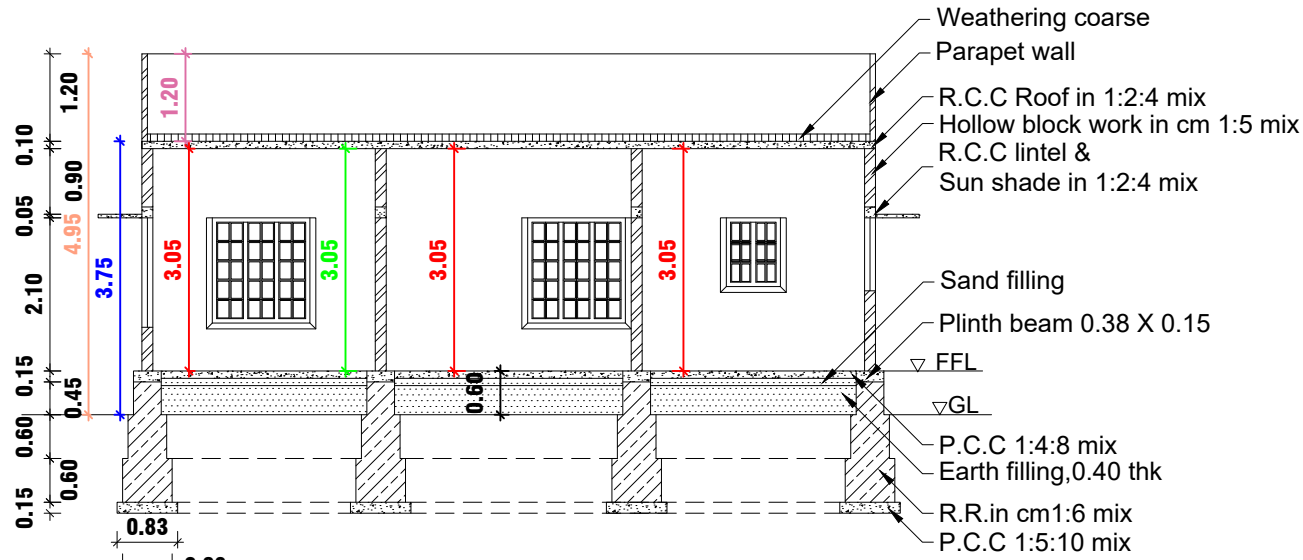


SECTION ON AB

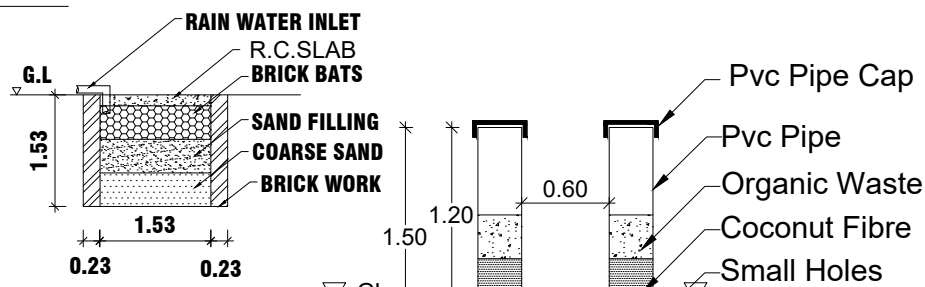


RAIN WATER
HARVESTING PIT

PIPE COMPOST PIT

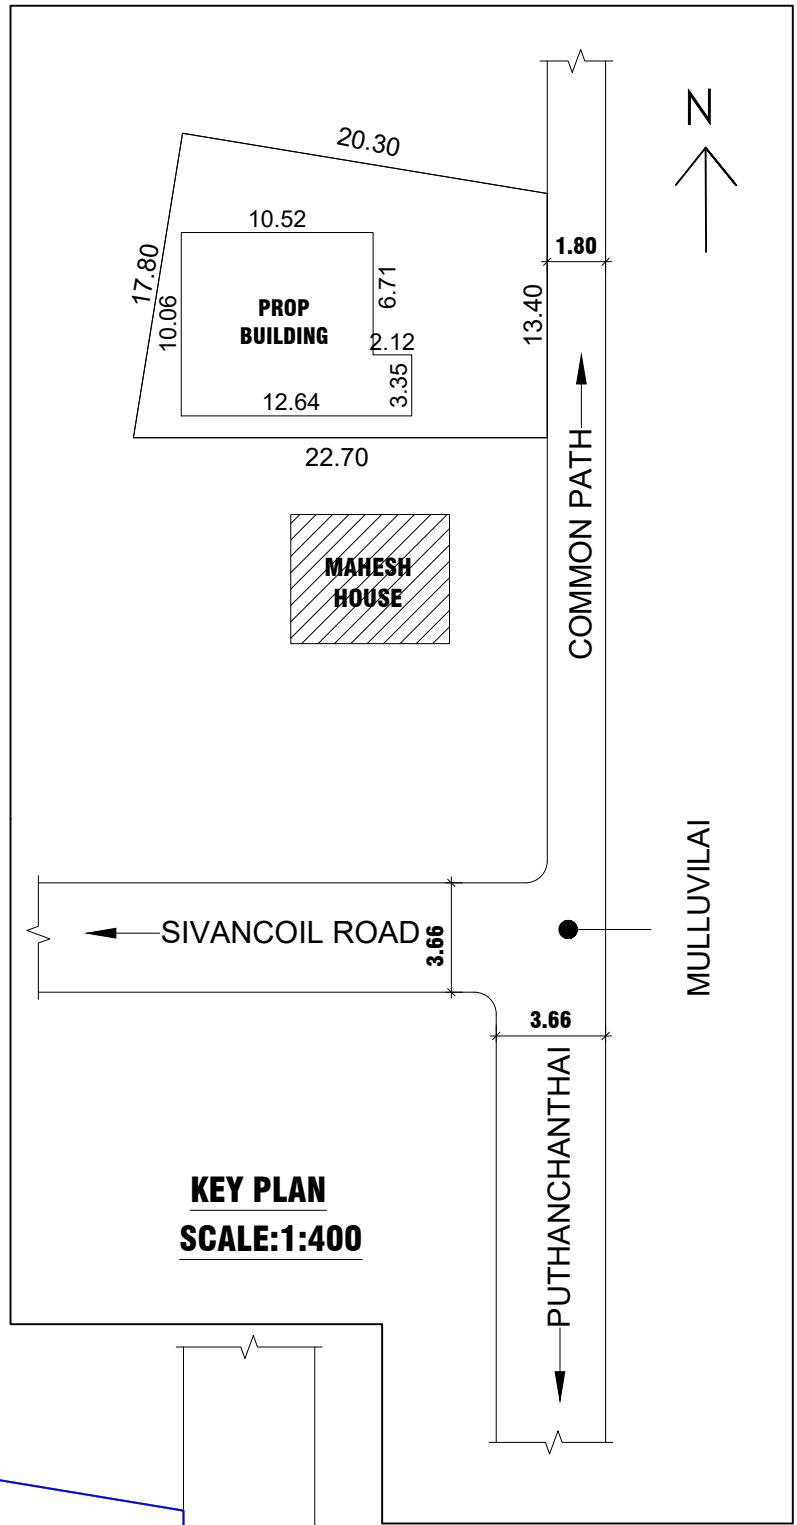


KEY PLAN
SCALE:1:400

- PROPOSED BUILDING
- ROAD
- SITE BOUNDARY
- EXISTING BUILDING

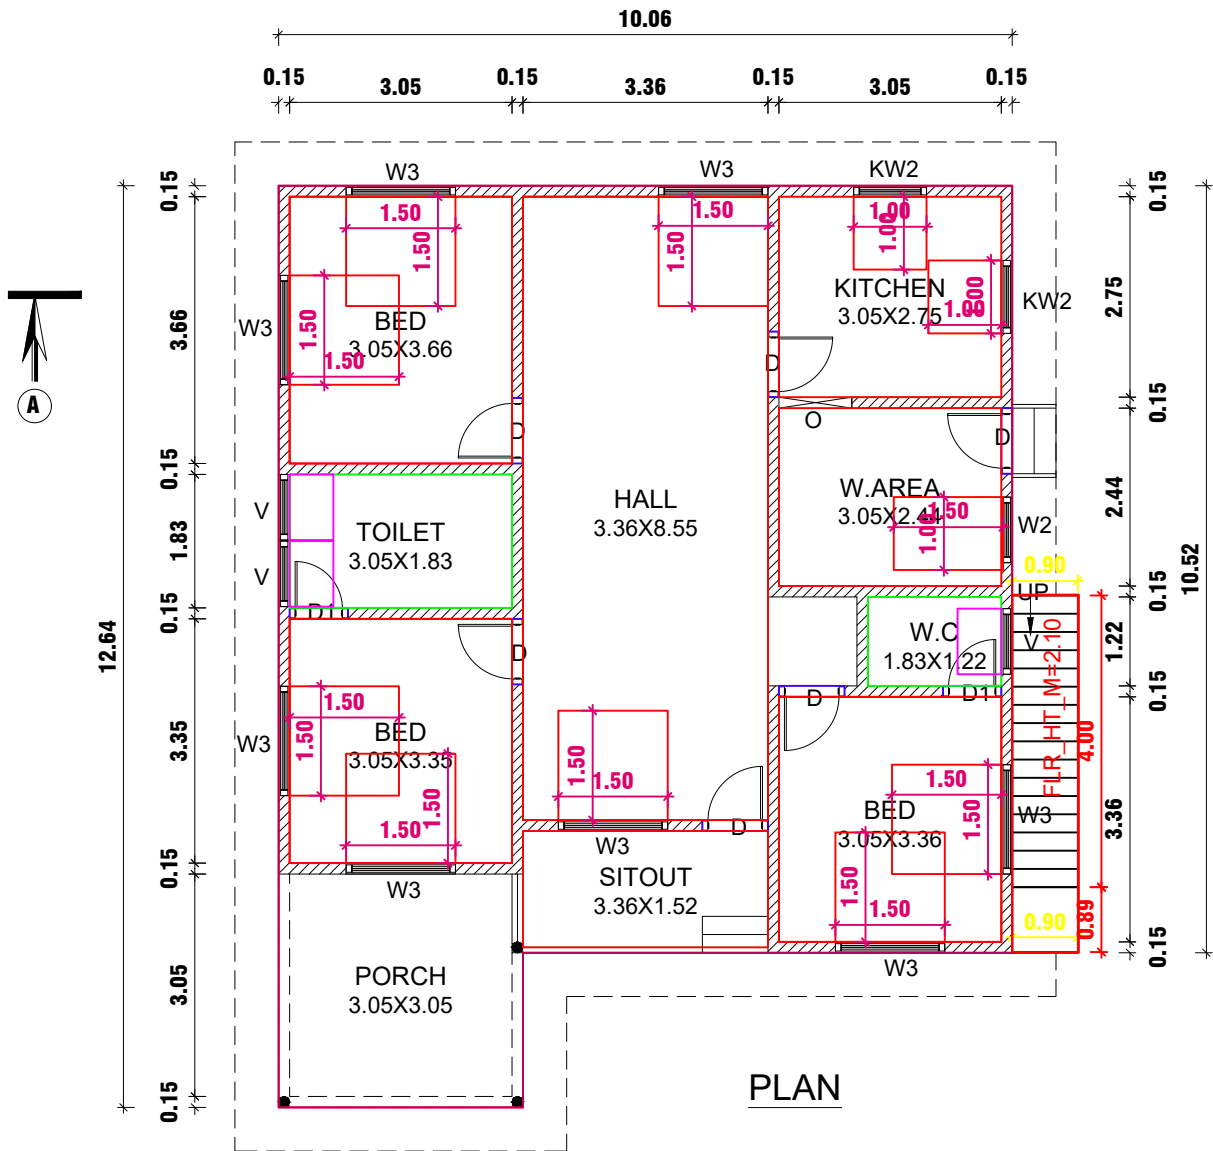


PLAN

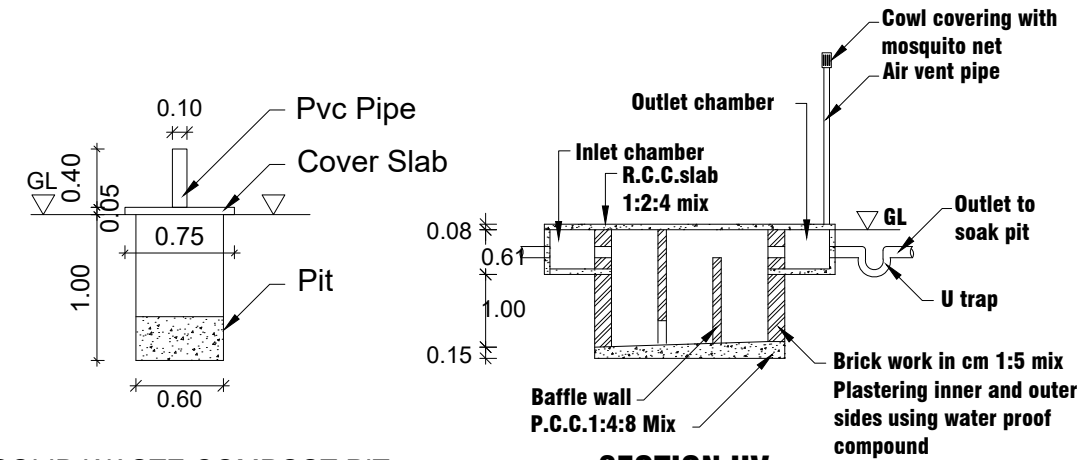


SECTION UV


SOLID WASTE COMPOST PIT

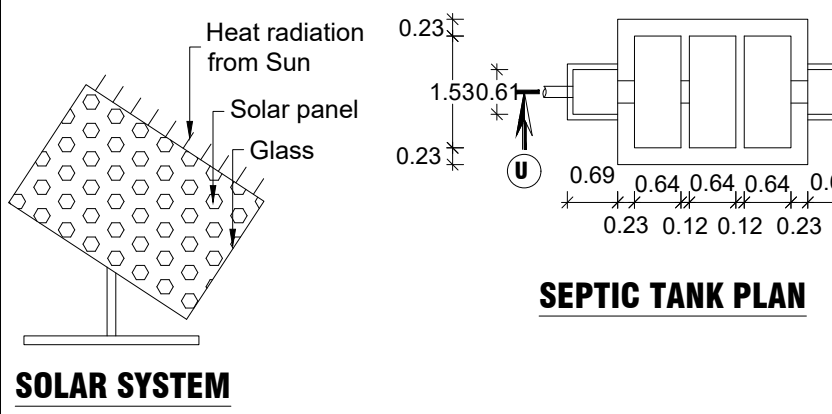

SOLAR SYSTEM

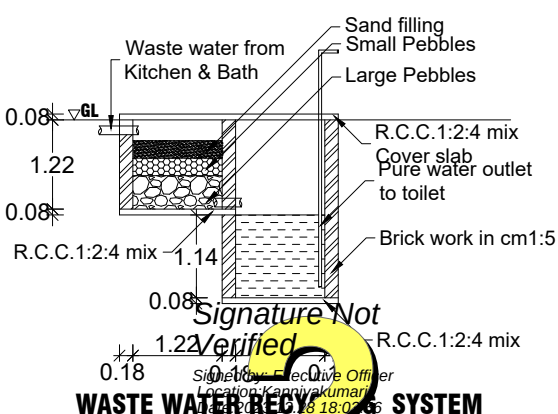


WASTE WATER REDDY SYSTEM

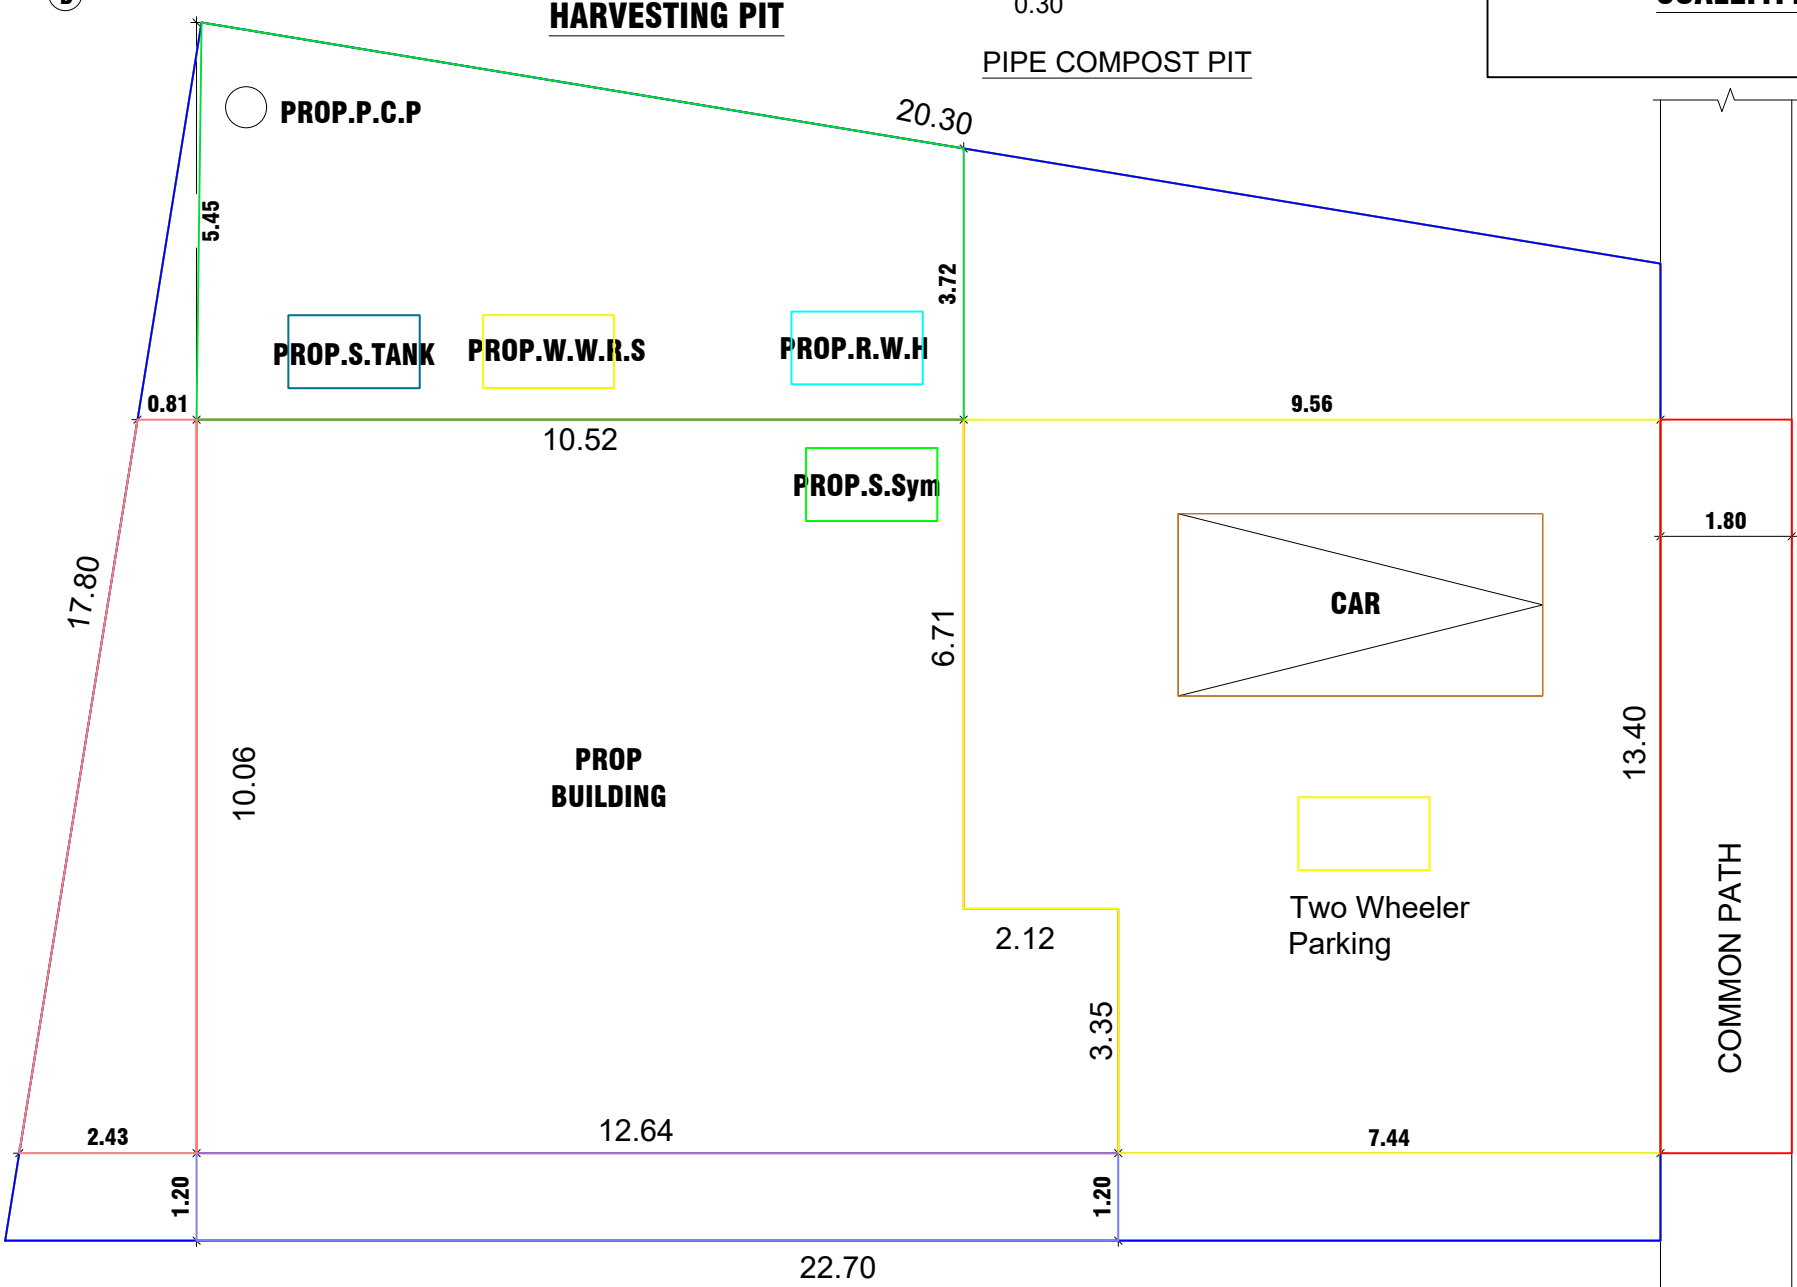

SITE PLAN
SCALE:1:100

APPLICANT

S.SAMPAN WELL. D.C.E
Licensed Building Surveyor
Bethel Compound, Melpalai
Edaicode P.O. 628152
Cell 9443595349
Registered Engineer

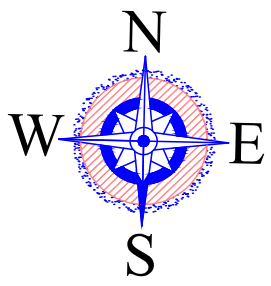

AREA DETAILS		
Plinth Area	112.93 Sq.mt	(1215.58 Sq.ft)
Floor Area	99.87 Sq.mt	(1075.00 Sq.ft)
Plot Area	8.000 Cents	(3.24 Ares)
Vacant Area	210.83 Sq.mt	(2269.37 Sq.ft)

SCHEDULE OF JOINERIES		
REF	DESCRIPTION	SIZE
D	DOOR	0.90X2.10
D1	DOOR	0.80X2.10
W3	WINDOW	1.50 X 1.50
W2	WINDOW	0.90 X 1.50
KW2	WINDOW	0.90 X 1.00
V	VENTILATOR	0.90 X 0.60

SCALE : 1:100 ALL DIMENSIONS ARE IN METRE

Drawn By: SOBHANA ENGINEERING CONSTRUCTION PUTHENCHANTHAI. MOBILE NO: 9442304902

PLAN INFO
PLOT_AREA_M2=323.76
SINGLE_FAMILY_BLDG=YES
OSR_APPLICABLE=NO
OSR_SURR_BUYBACK_RETAIN=RETAIN
PREMIUM_FSL_REQUIRED=NO
OSR_SURRENDER_OR_BUYBACK=YES
IS_APPROVED_LAYOUT=YES
ORGANIZATION_TYPE=PRIVATE
CRZ=NO
ROAD_WIDTH=1.80
ROAD_LENGTH=100.00
AVG_PLOT_DEPTH= 22.70
AVG_PLOT_WIDTH= 13.40
LAND_USE_ZONE = RESIDENTIAL
PLOT_NO=0
DISTRICT=KANYAKUMARI
AREA_TYPE=EWS
SURVEY_NO=554/1A1A
PATTA_NO=3376
TALUK=VILAVANCODE
AS_AT_SITE=323.66
FMB_OR_PLR=323.66
AS_PER_DOCUMENT=323.66
JURISDICTION_TYPE=TOWN PANCHAYAT
IS_SWIMMING_POOL_EXISTS=NO
RWH_DECLARED=YES
IF_HERITAGE_TOWN_LESSTHAN_1KM_RADIUS=YES

FOR OFFICE USE ONLY