




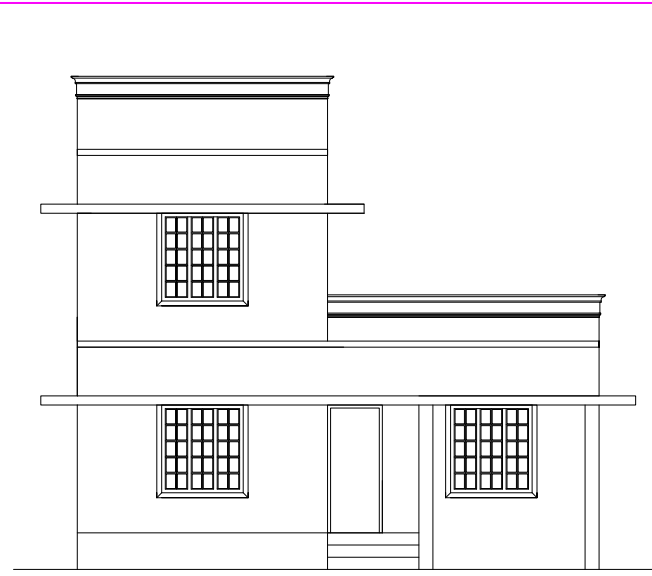


ELEVATION

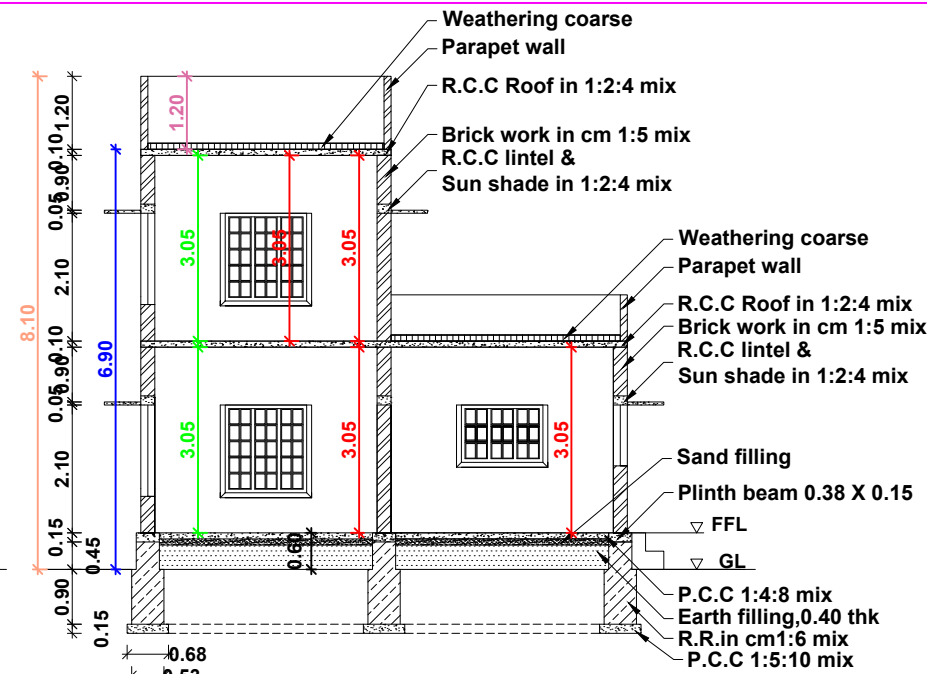


SECTION ON AB

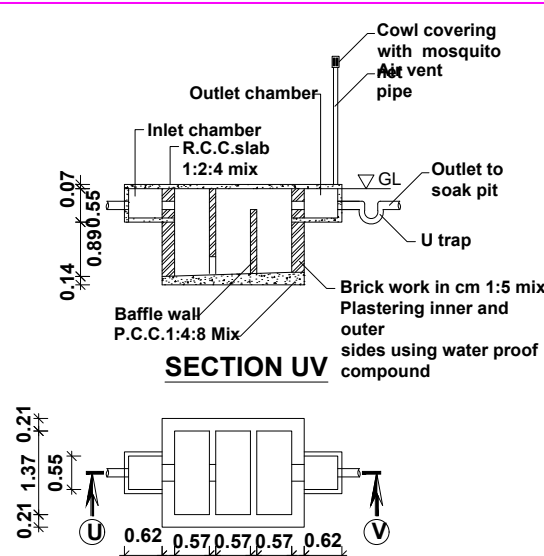


SEPTIC TANK PLAN

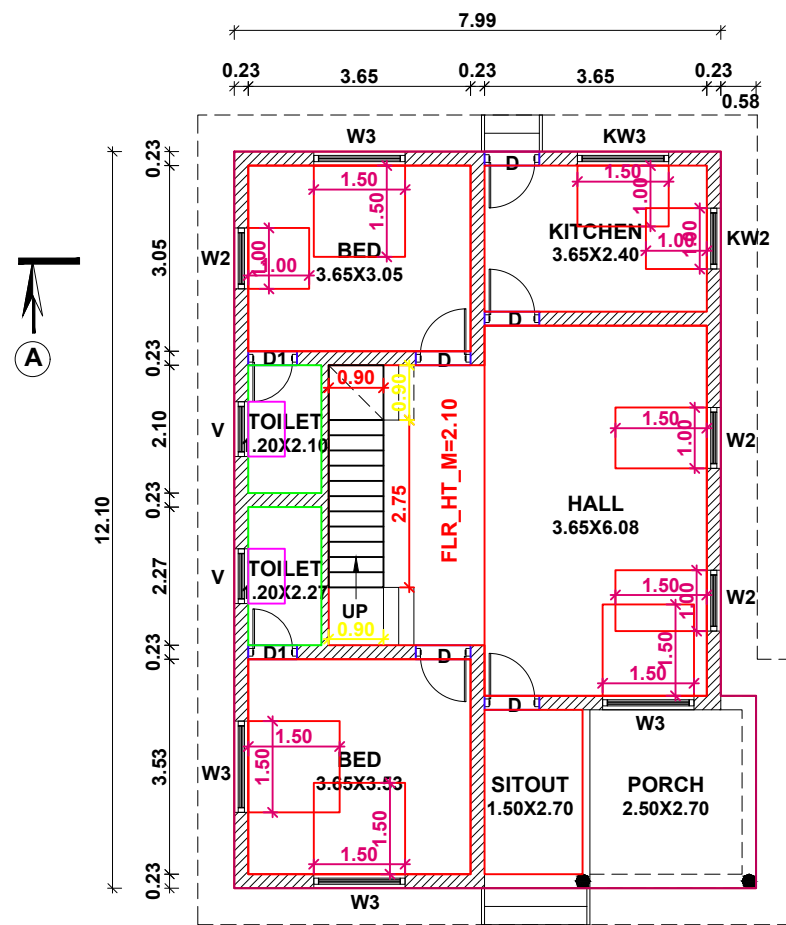


GROUND FLOOR PLAN

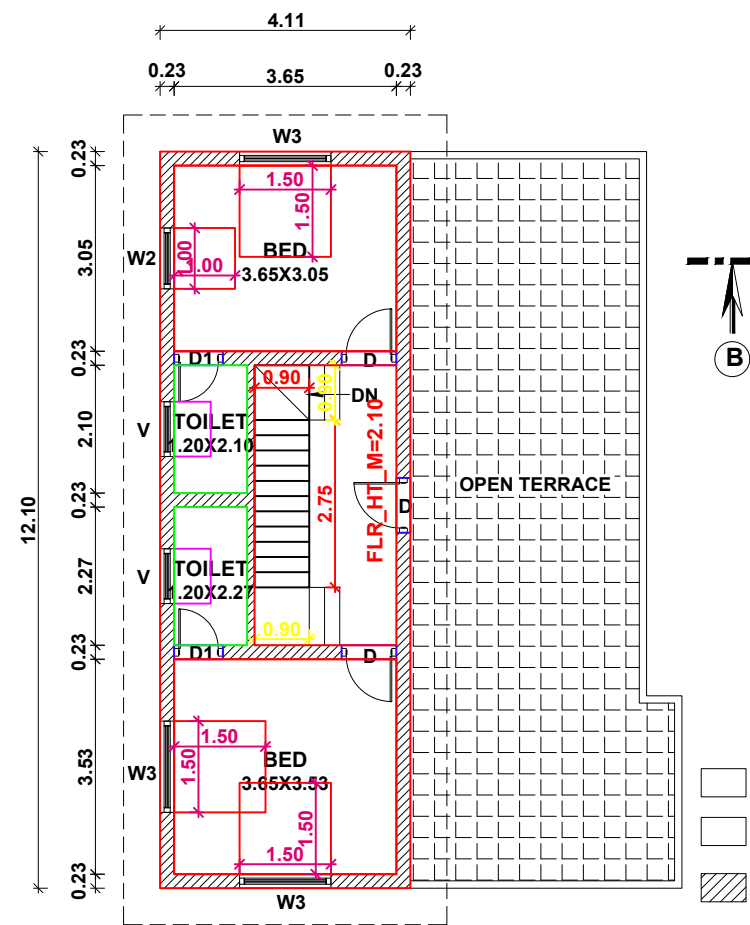


FIRST FLOOR PLAN

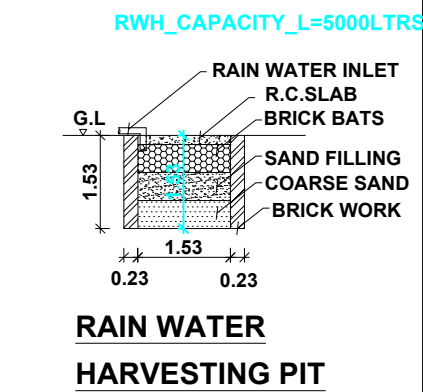


RAIN WATER HARVESTING PIT

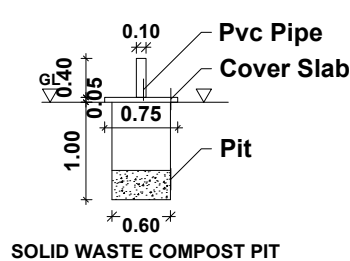


SOLID WASTE COMPOST PIT

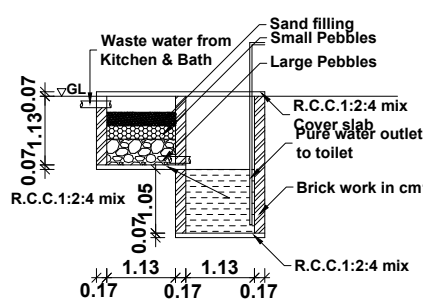

WASTE WATER RECYCLING SYSTEM

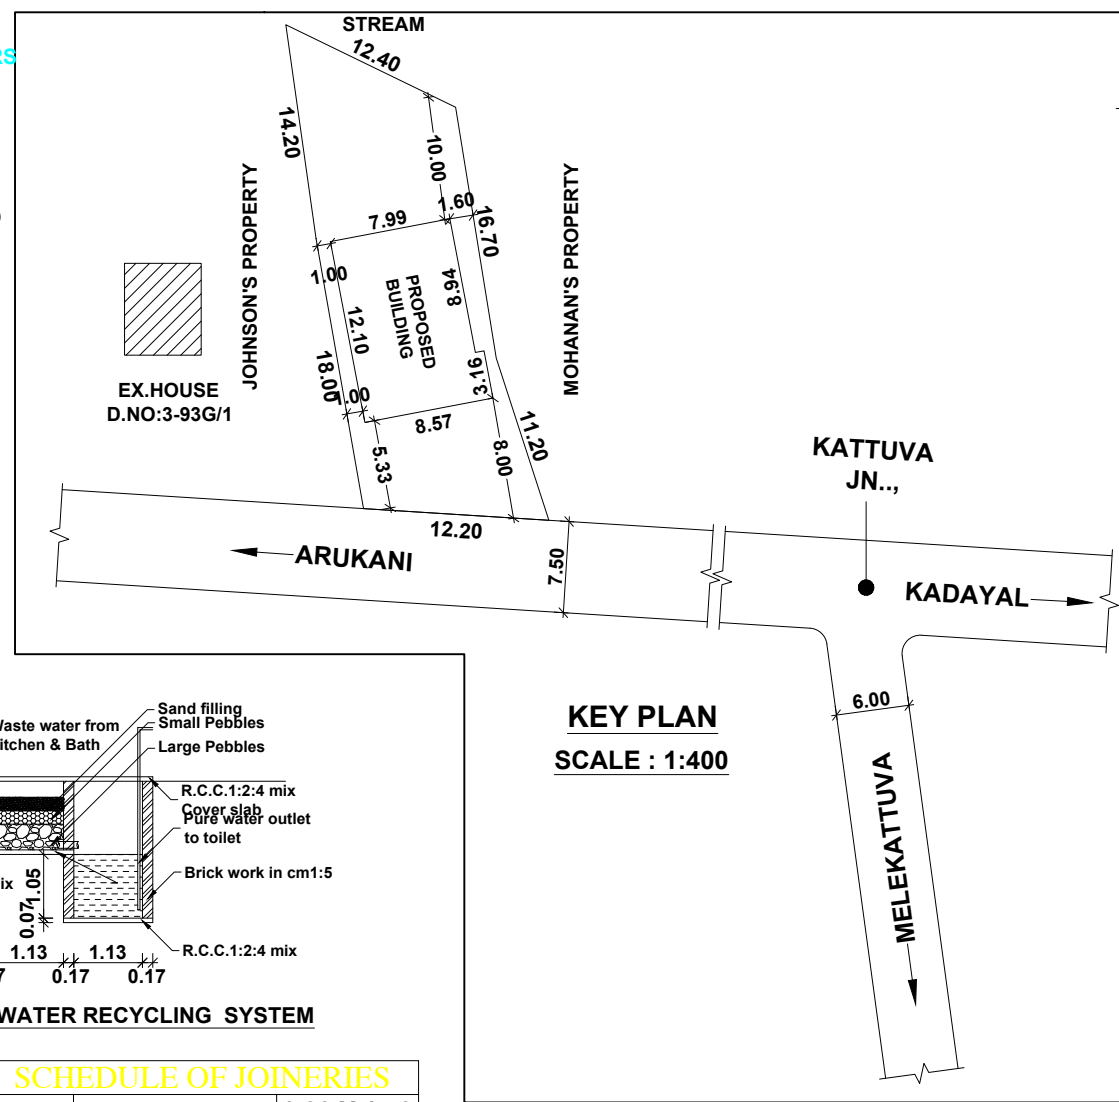

KEY PLAN
SCALE : 1:400

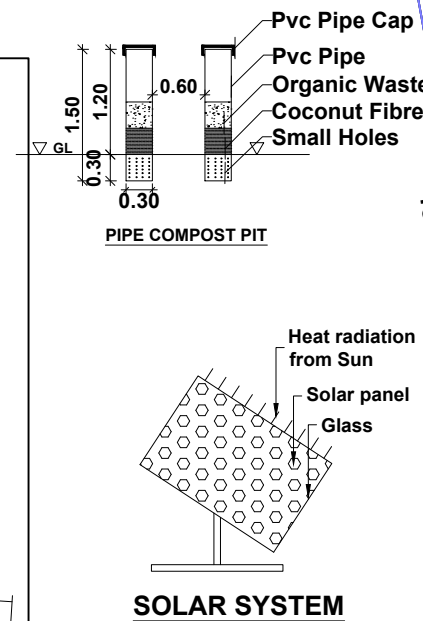

SOLAR SYSTEM

ER.A.SREEKUMAR

GEO TECH CONSTRUCTIONS

MAIN ROAD, ARUMANAI,
K.K.DISTRICT-629151,
MOBILE NO: 9443808720,
email:geotechsree@gmail.com

PLAN SHOWING THE PROPOSED CONSTRUCTION
OF TERRACE ROOF RESIDENTIAL BUILDING IN
RE.SY.NO:937 / 4B AT KALIYAL VILLAGE,
KADAYAL TOWN PANCHAYAT,
VILAVANCODE TALUK, K.K.DISTRICT.

OWNED BY: Mr.VERJIN.J ,
S/O Mr.JOHNSON ,
3-93G/1,ROAD ARUKATHU VEEDU ,
KATTUVA , PATHUKANI P.O., K.K.DIST.

AREA DETAILS - BUILDING

PLINTH AREA

Ground Floor	98.51 Sq.m	1060.36 Sq.ft
First Floor	49.73 Sq.m	535.29 Sq.ft
Total	148.24 Sq.m	1595.66 Sq.ft

FLOOR AREA

Ground Floor	82.20 Sq.m	884.80 Sq.ft
First Floor	39.98 Sq.m	430.34 Sq.ft
Total	122.18 Sq.m	1315.15 Sq.ft

AREA DETAILS - PLOT

Site Area	3.15 Ares	7.800 Cents
-----------	-----------	-------------

Signature of Owner

SIGNATURE OF OWNER

Signature of Surveyor.

A. Sreekumar, D.C.,
Consulting Engineer &
Licenced Building Surveyor

PLAN INFO
PLOT_AREA_M2=315.66
SINGLE_FAMILY_BLDG=YES
OSR_APPLICABLE=NO
OSR_SURRENDER_OR_BUYBACK=NO
PREMIUM_FSI_REQUIRED=NO
OSR_SURRENDER_OR_BUYBACK=YES
IS_APPROVED_LAYOUT=YES
ORGANIZATION_TYPE=PRIVATE
CRZ=NO
ROAD_WIDTH=7.50
ROAD_LENGTH=100.00
AVG_PLOT_DEPTH= 32.20
AVG_PLOT_WIDTH= 12.20
LAND_USE_ZONE = RESIDENTIAL
PLOT_NO=0
DISTRICT=KANYAKUMARI
AREA_TYPE=OTHERS
SURVEY_NO=937/48
PATTI_NO=4994
TALUK=VILAVANCODE
AS_AT_SITE=320.93
FMB_OR_PLR=320.93
AS_PER_DOCUMENT=320.93
JURISDICTION_TYPE=TOWN PANCHAYAT
IS_SWIMMING_POOL_EXISTS=NO
RWHT_DECLARED=YES
IF_HERITAGE_TOWN_LESS_THAN_1KM_RADIUS=YES

FOR OFFICE USE ONLY

SITE PLAN

SCALE: 1:100.

SCHEDULE OF JOINERIES

REF	DESCRIPTION	SIZE
D	DOOR	0.90 X 2.10
D1	DOOR	0.80 X 2.10
W3	WINDOW	1.50 X 1.50

SCHEDULE OF JOINERIES

W2	WINDOW	0.90 X 1.50
KW2	WINDOW	0.90 X 1.50
V	VENTILATOR	0.60 X 0.60

SCALE : 1:100

ALL DIMENSIONS
ARE IN CENTIMETRE

DWG NO :
0 0 8 3 2
1 1 2 3