

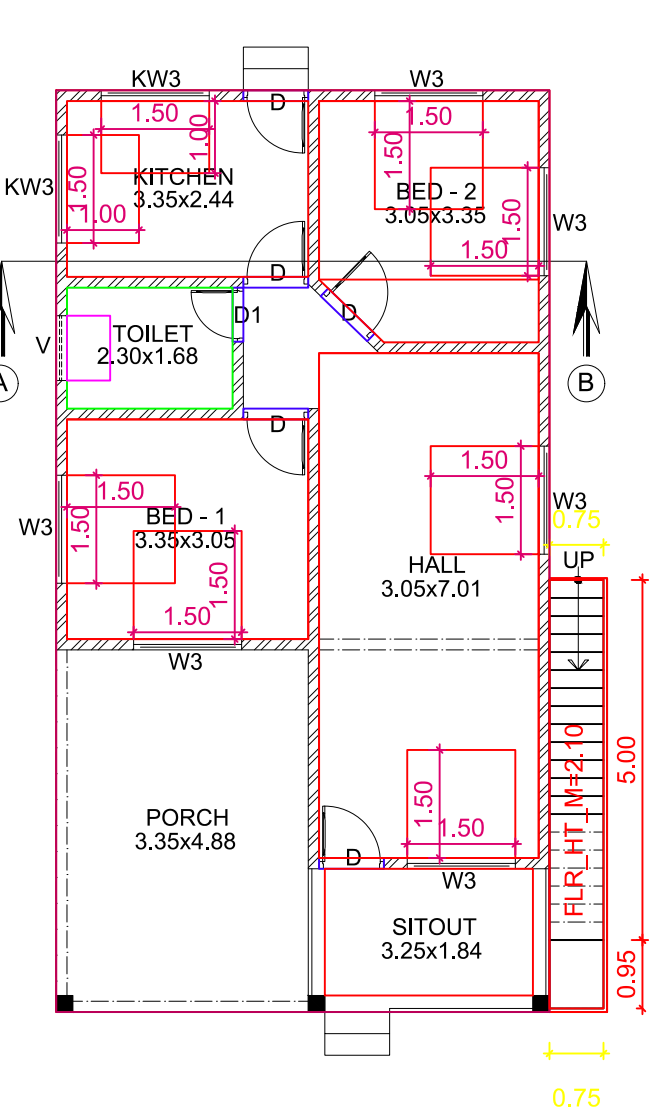
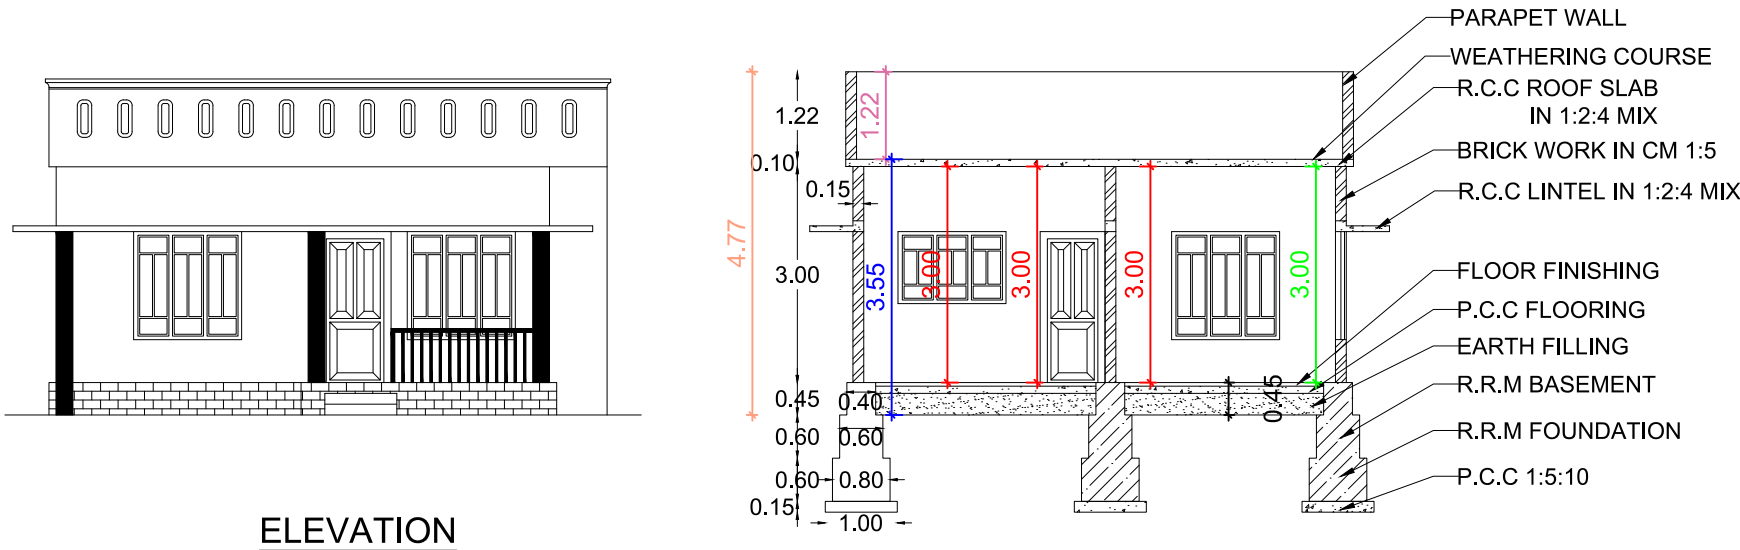
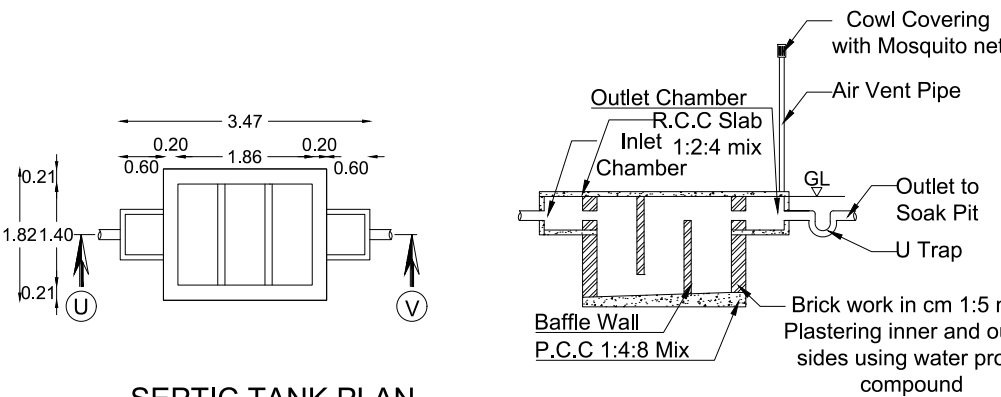
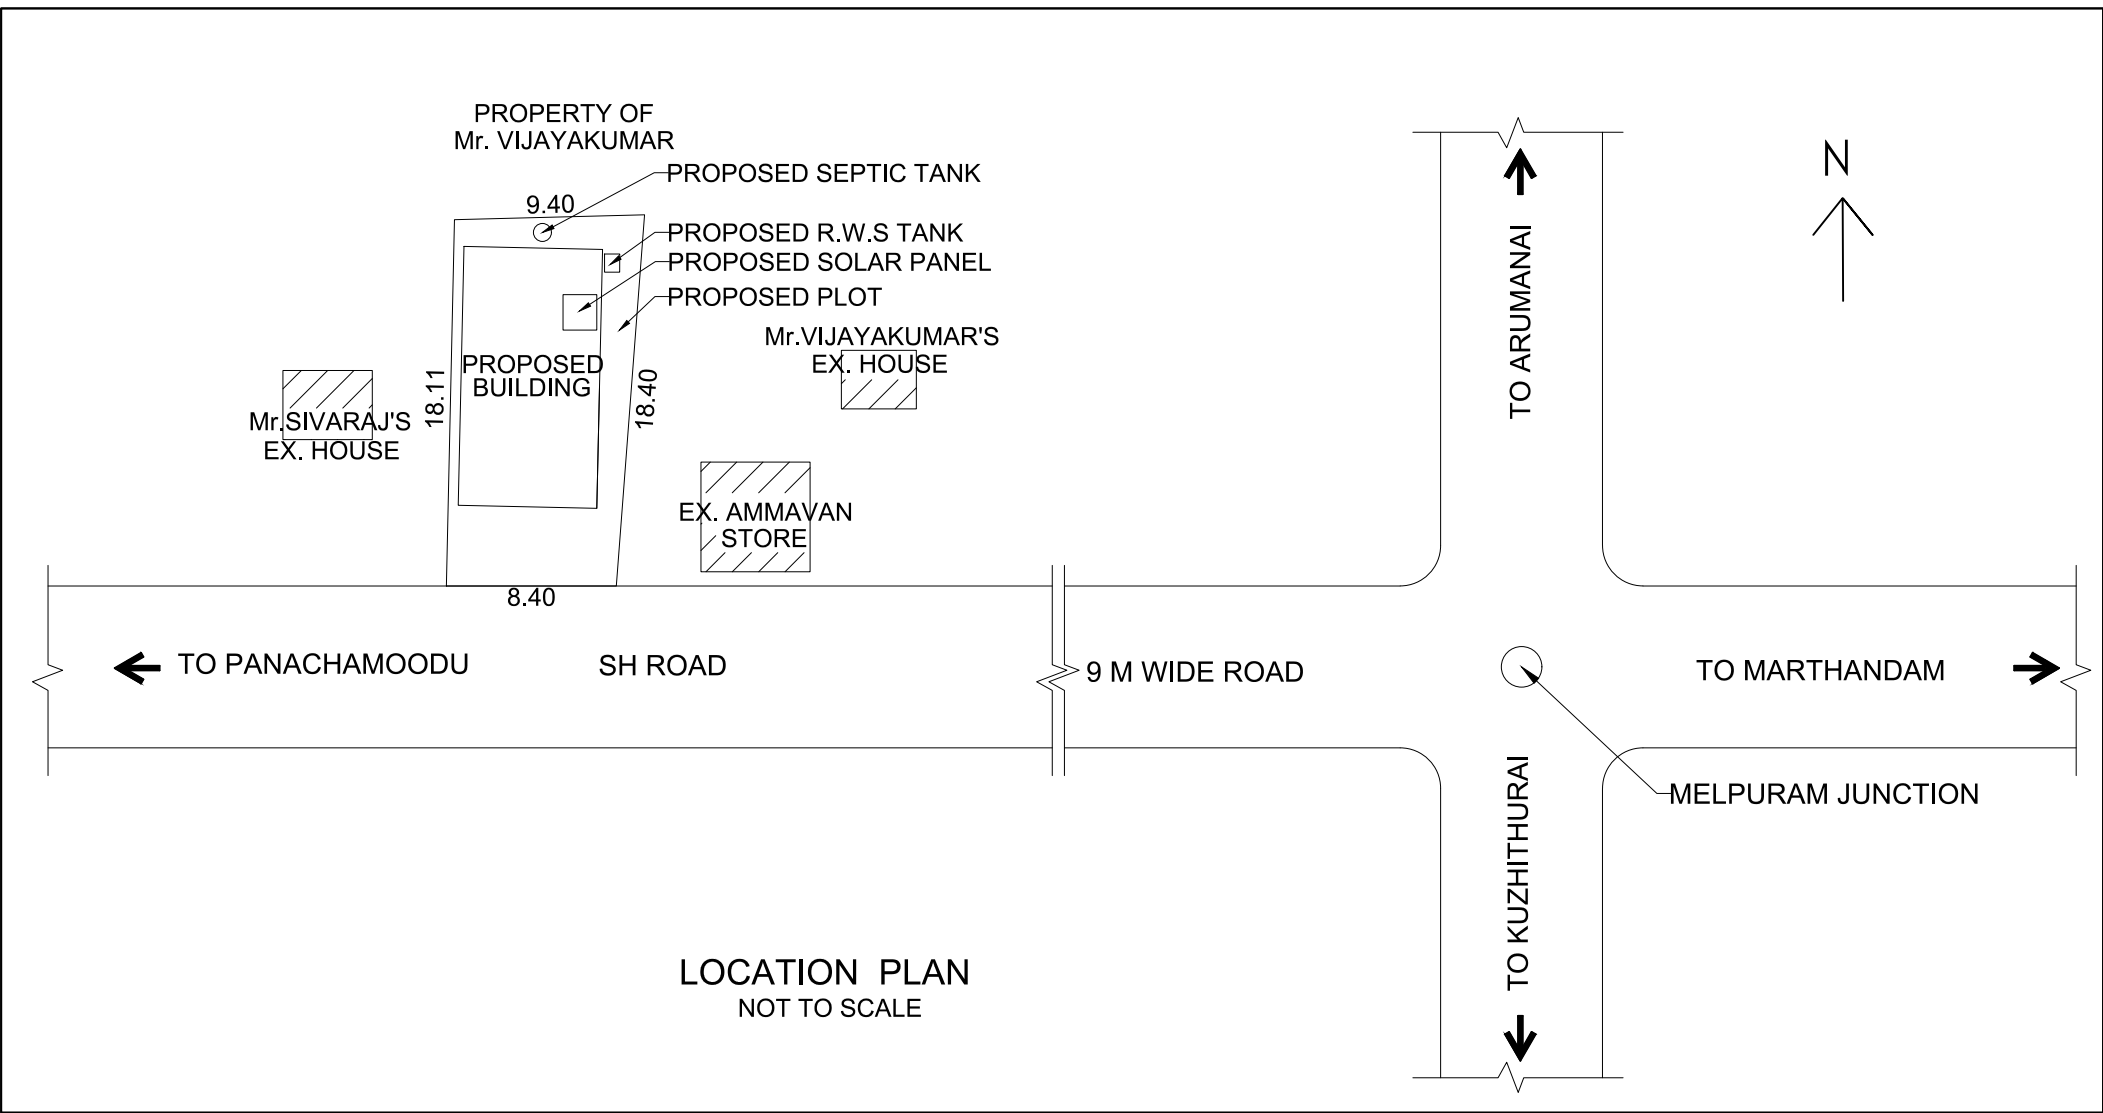
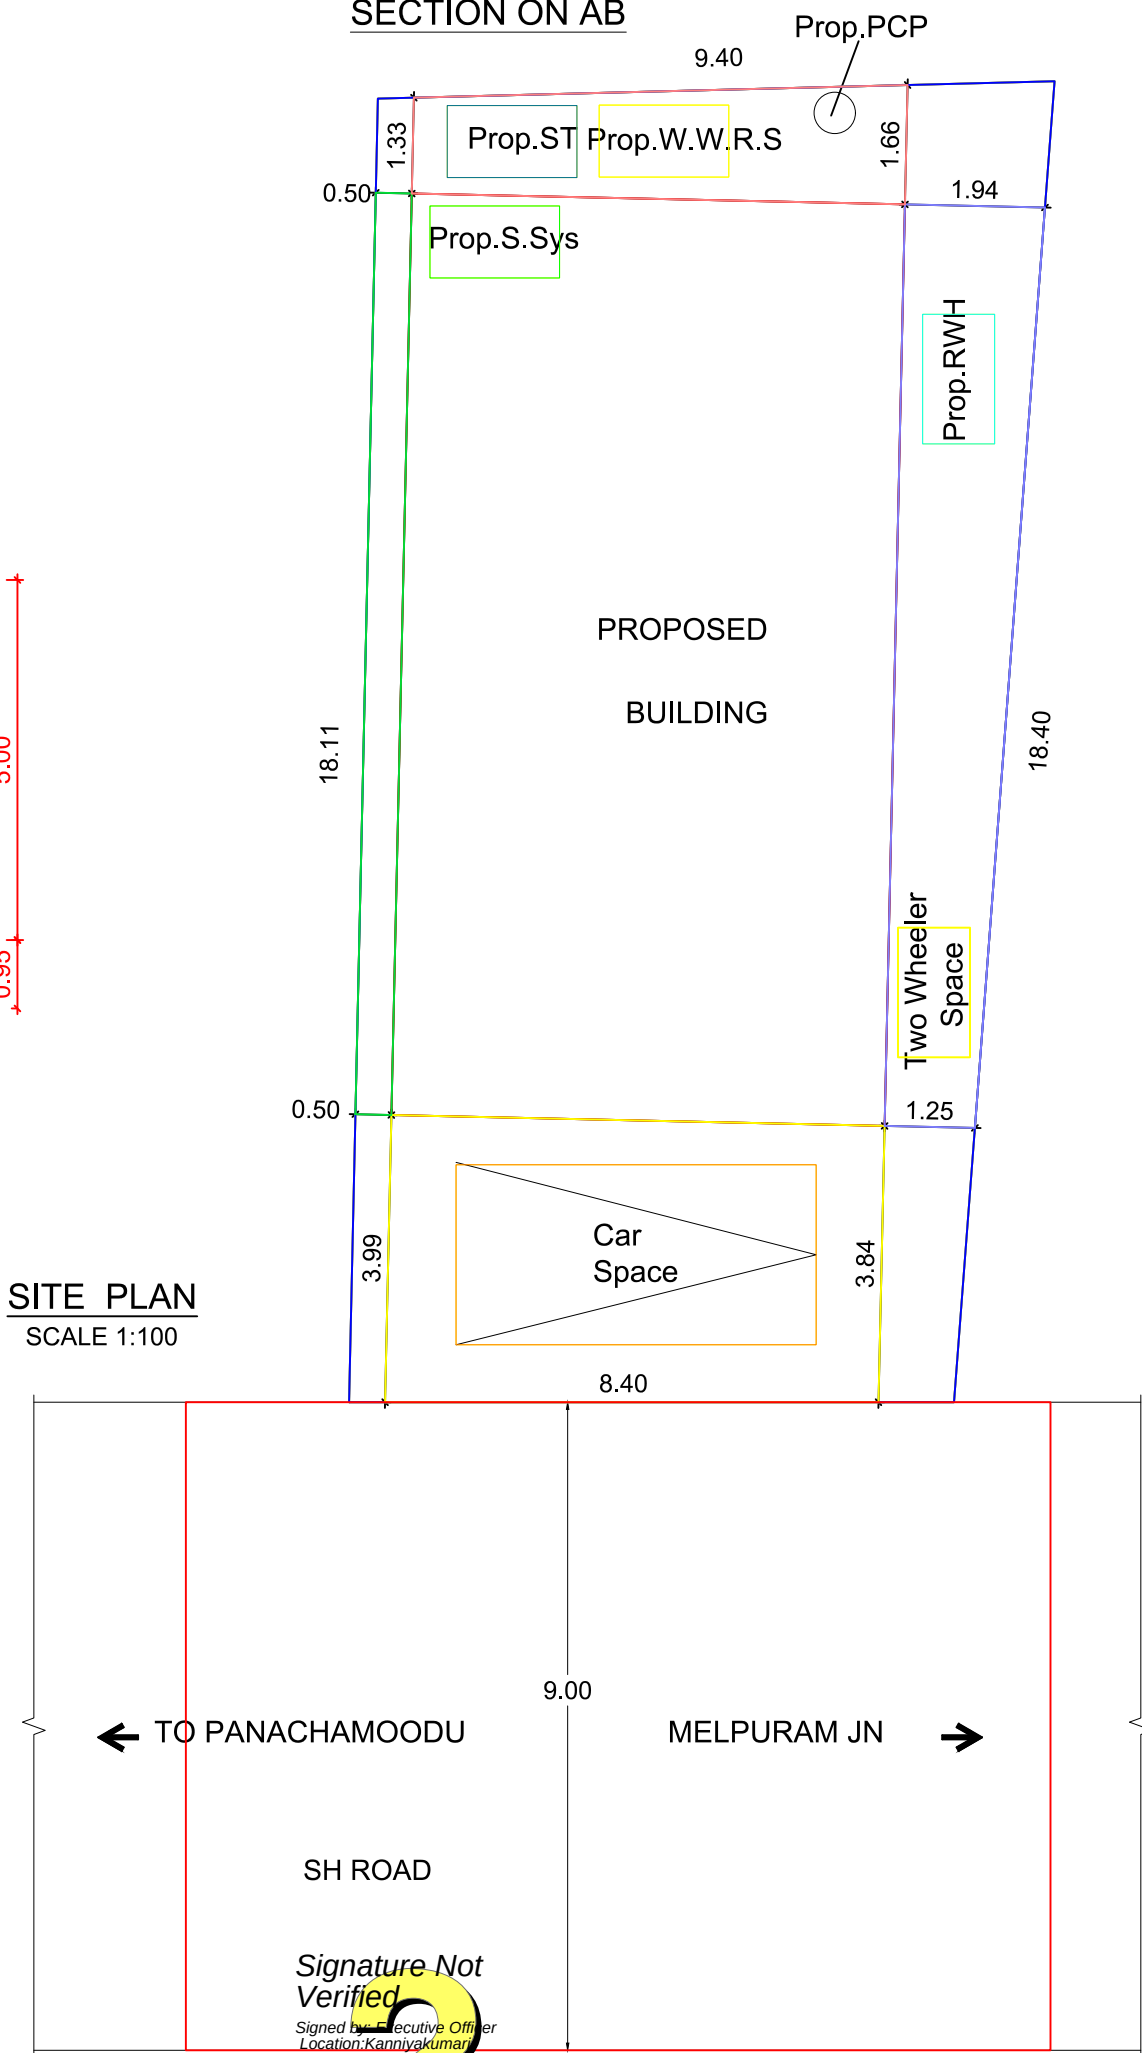


PLAN SHOWING THE PROPOSED CONSTRUCTION OF A TERRACED ROOF RESIDENTIAL BUILDING AT MELPURAM HAVING RE.SY.NO :596/2C2B OF ANDUCODE A VILLAGE, EDAICODE TOWN PANCHAYAT, VILAVANCODE TALUK, K.K DISTRICT
APPLICANT: Mr. SIVANANTHAN.D, S/o Mr. DHARMARAJ,
16/109 VALIYAVILAI VEEDU, MELPURAM, EDAICODE (P.O).

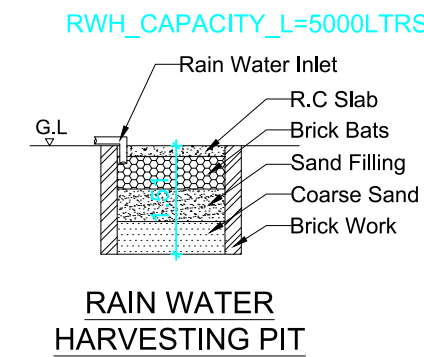

GROUND FLOOR PLAN

ALL DIMENSIONS ARE IN METER
SCALE : 1 : 100

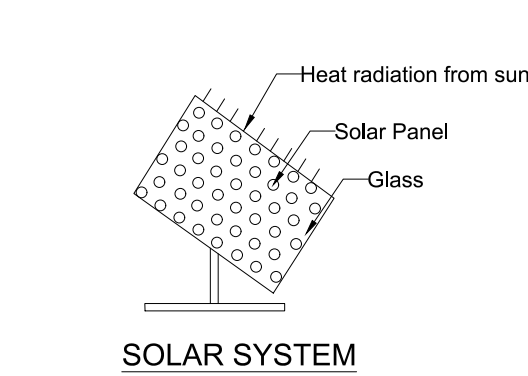

SCHEDULE OF JOINERY			PLINTH AREA	
DOOR	D	0.90 X 2.10	GROUND FLOOR	87.680 943.79 SQ.FT
DOOR	D1	0.75 X 2.10	FIRST FLOOR	0.00 SQ.M 0.00 SQ.FT
WINDOW	W3	1.50 X 1.50	TOTAL	87.68 SQ.M 943.79 SQ.FT
WINDOW	KW3	1.50 X 1.00	FLOOR AREA	
VENTILATOR	V	0.90 X 0.45	GROUND FLOOR	62.91 SQ.M 677.16 SQ.FT
WALL THICKNESS - 0.15 M			FLOOR	0.00 SQ.M 0.00 SQ.FT
			TOTAL	62.91 SQ.M 677.16 SQ.FT
			LAND DETAILS	
			PLOT AREA	4.00 CENT 161.88 SQ.M
			VACANT AREA	74.20 SQ.FT

SIGNATURE OF APPLICANT: D. Sivananthan

ENGINEER: S. SAMRAJWELL, D.C.E, Licensed Building Surveyor, Bethel Compound, Melpalai, Edaicode, P.O - 629152, Signature No: 142595349, Registered Engineer.

PLAN INFO

PLOT_AREA_M2=161.88
SINGLE_FAMILY_BLDG=YES
OSR_APPLICABLE=NO
OSR_SURRENDER_OR_BUYBACK=NO
OSR_SURRENDER_OR_BUYBACK=NO
IS_APPROVED_LAYOUT=YES
ORGANIZATION_TYPE=PRIVATE
CRZ=NO
ROAD_WIDTH=9.00
ROAD_LENGTH=100.00
AVG_PLOT_DEPTH= 18.40
AVG_PLOT_WIDTH= 8.40
LAND_USE_ZONE = RESIDENTIAL
PLOT_NO=0
DISTRICT=KANYAKUMARI
AREA_TYPE=OTHERS
SURVEY_NO=596/2C2B
PATTA_NO=15152
TALUK=VILAVANCODE
AS_AT_SITE=162.05
FMB_OR_PLR=162.05
AS_PER_DOCUMENT=162.05
JURISDICTION_TYPE=TOWN PANCHAYAT
IS_SWIMMING_POOL_EXISTS=NO
RWHT_DECLARED=YES
IF_HERITAGE_TOWN_LESS THAN 1 KM_RADIUS=YES