



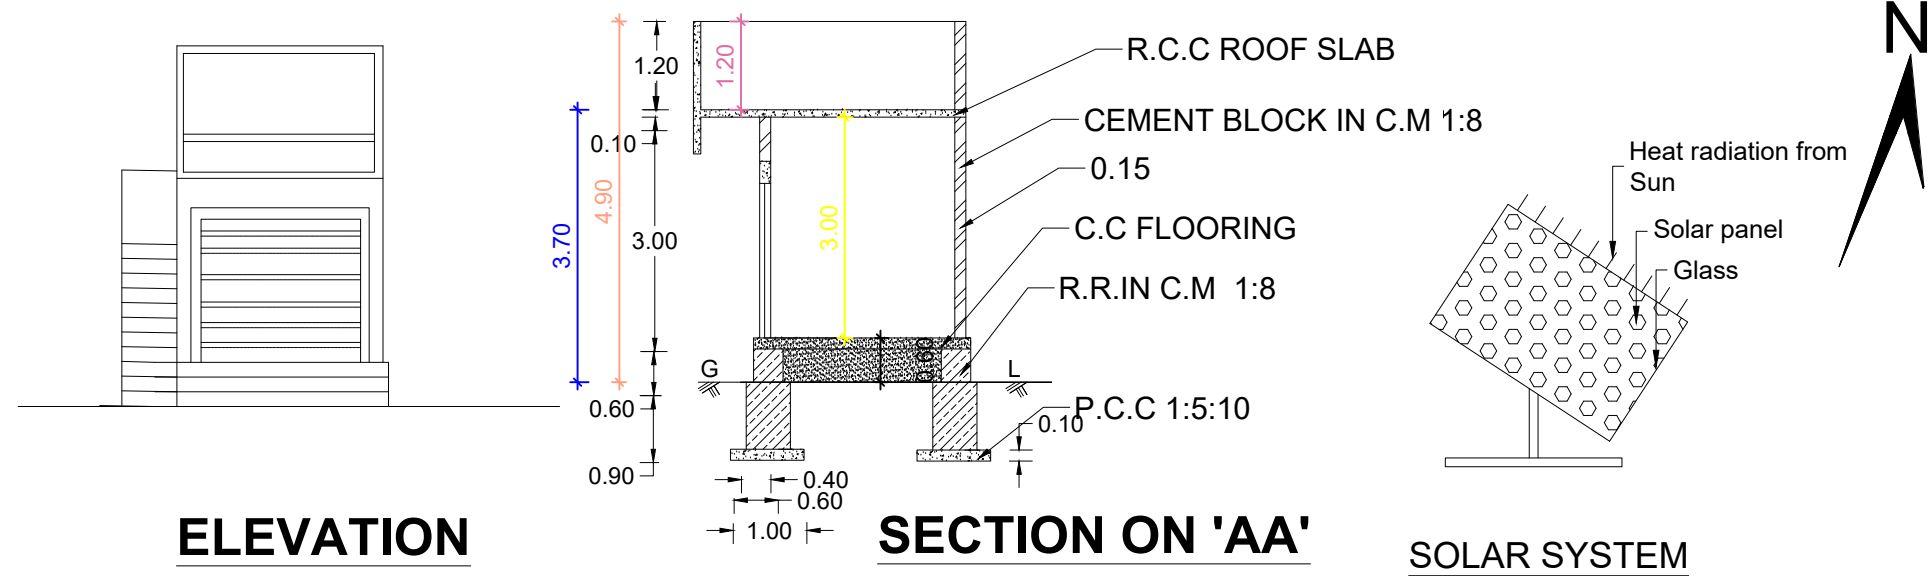


ELEVATION

SECTION ON 'AA'


SOLAR SYSTEM

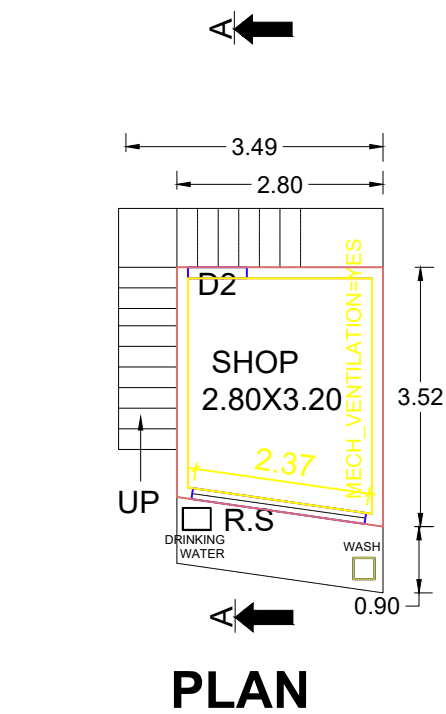


PLAN

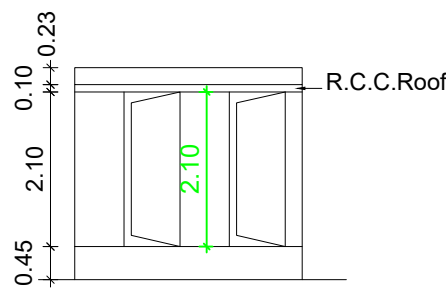


ELEVATION

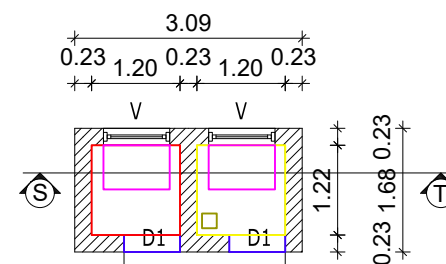


TOILET PLAN

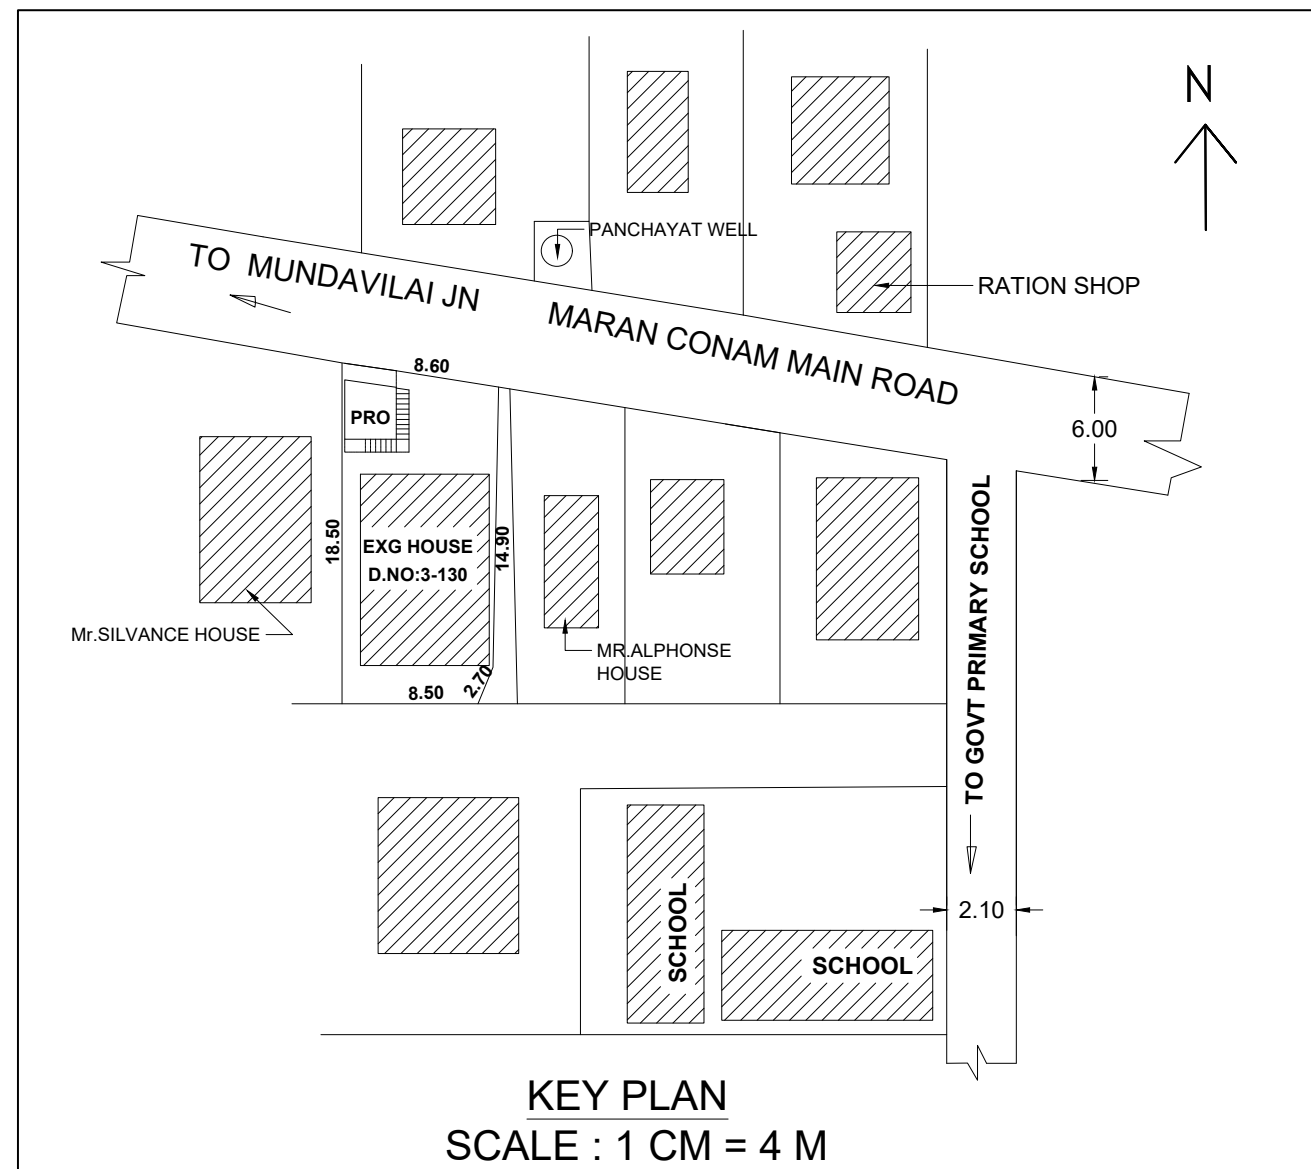


KEY PLAN
SCALE : 1 CM = 4 M

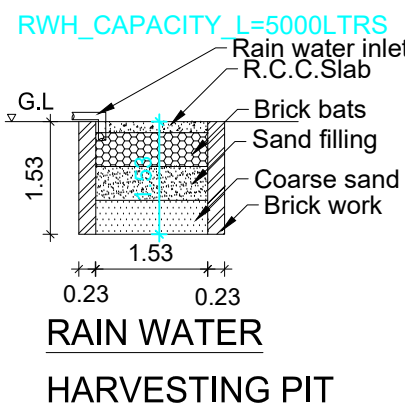

RAIN WATER
HARVESTING PIT

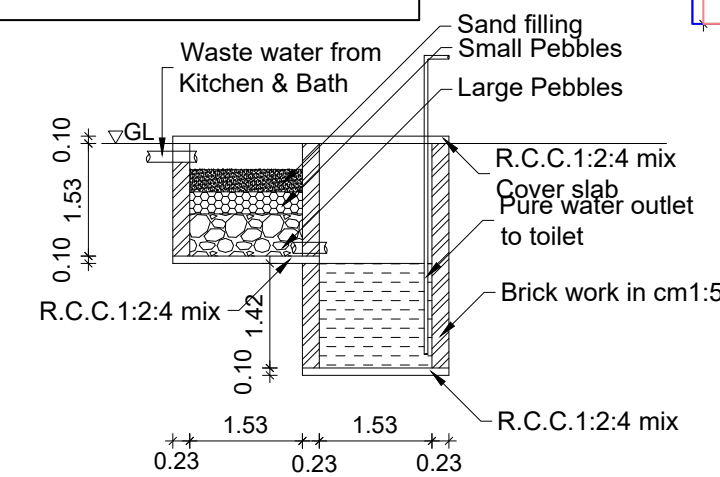

WASTE WATER RECYCLING SYSTEM

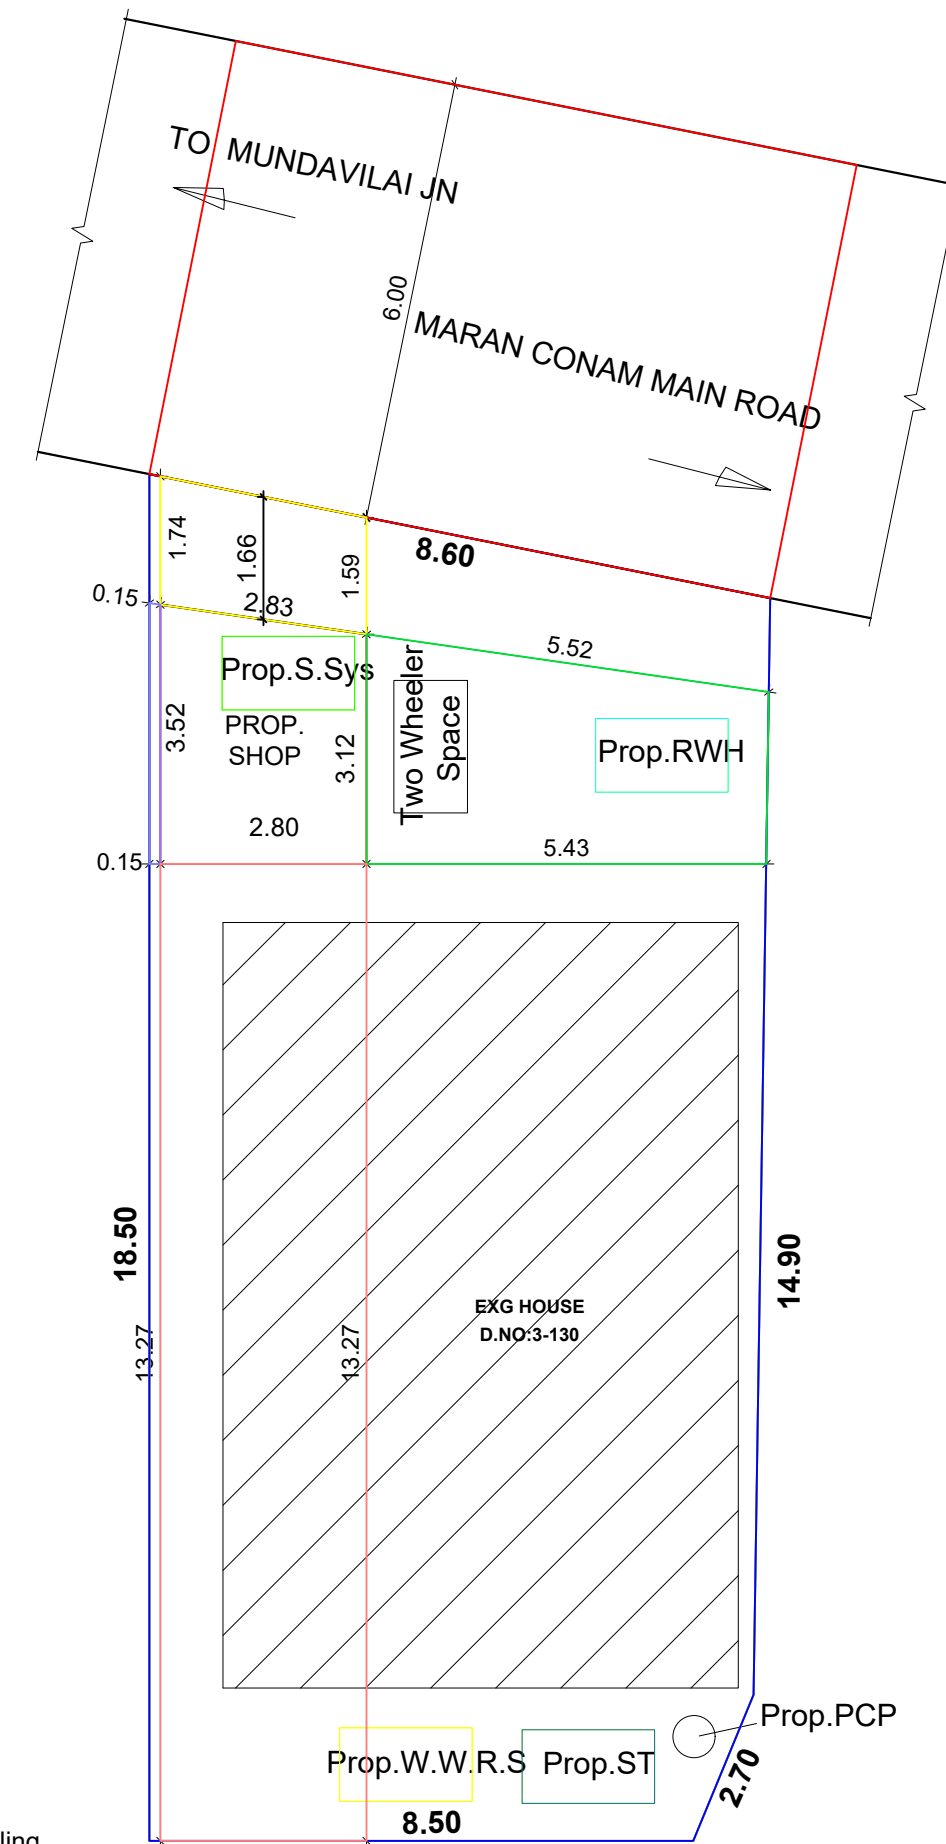

SITE PLAN
SCALE : 1 CM = 1 M

PLAN SHOWING THE PROPOSED CONSTRUCTION OF TERRACED SHOP IN R.SY.NO:24/4D Pt OF KOTHANALLOOR VILLAGE AT NARIYAN THITTA -VILAI, MARANCONAM, KOTHANALLOOR TOWN PANCHAYAT.

OWNER'S ADDRESS
Mr.R.SUDAR RAJAPPA
S/O.RASAL
3-130,NARIYAN THITTA VILAI,
MARANCONAM,
MEKKAMANDAPAM(P.O)

SCALE : 1 CM = 1 M

MERIDIAN CONSTRUCTIONS
MARAN CONAM
MEKKAMANDAPAM-629166
MOB NO:9486090055
MOB NO:9943959179

AREA DETAILS			DWG NO: 26/9/23	
SITE AREA	151.76 SQ.M	3.750 CENTS	ROAD	☐
EXG AREA(HOUSE)	72.80 SQ.M		PROPOSED	☐
PRO AREA(SHOP)	9.30 SQ.M	100.10 SQ.FT	SITE-BOUNDARY	☐
FLOOR AREA(SHOP)	7.55 SQ.M	81.26 SQ.FT	EXG-BUILDING	☒
VACANT AREA	69.66 SQ.M			

SCHEDULE OF JOINERIES		
REF	DESCRIPTION	SIZE
R.S	ROLLING SHUTTER	2.50X2.10
D2	DOOR	0.75X2.10

PLAN INFO
PLOT_AREA_M2=171.99
OSR_APPLICABLE=NO
OSR_SURRENDER_OR_BUYBACK=NO
PREMIUM_FSI_REQUIRED=NO
OSR_SURRENDER_OR_BUYBACK=YES
IS_APPROVED_LAYOUT=YES
ORGANIZATION_TYPE=PRIVATE
CRZ=NO
BLOCK_1_B-SHOP_MEMBER_COUNT=1
ROAD_WIDTH=6.00
ROAD_LENGTH=100.00
AVG_PLOT_DEPTH= 18.50
AVG_PLOT_WIDTH= 8.60
LAND_USE_ZONE = COMMERCIAL
PLOT_NO=0
DISTRICT=KANYAKUMARI
AREA_TYPE=OTHERS
SURVEY_NO=24/4D
PATTA_NO=8843
TALUK=KALKULAM
AS_AT_SITE=146.54
FMB_OR_PLR=146.54
AS_PER_DOCUMENT=146.54
JURISDICTION_TYPE=TOWN PANCHAYAT
IS_SWIMMING_POOL_EXISTS=NO
RWH_DECLARED=YES
IF_HERITAGE_TOWN_LESSTHAN_1KM_RADIUS=NO

Signature of the Licensed
Er. R. Building Surveyor Sam., M.E.,
Licenced Building Surveyor
Anberpuram, Maranconam,
Mekkamandapam- 629166.
cell: 9486090055