




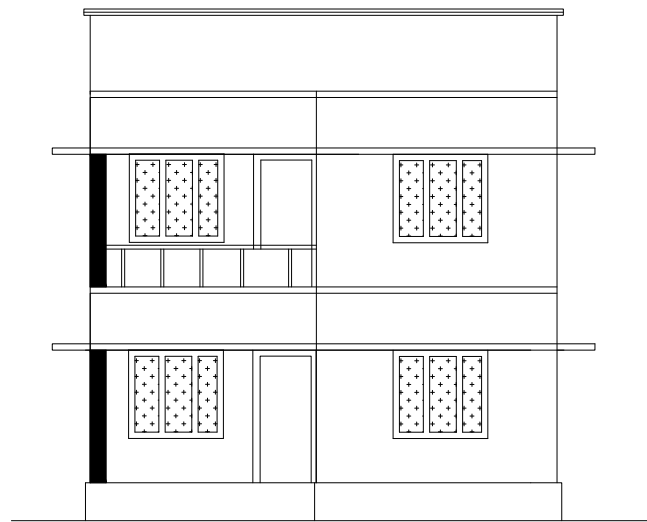


ELEVATION

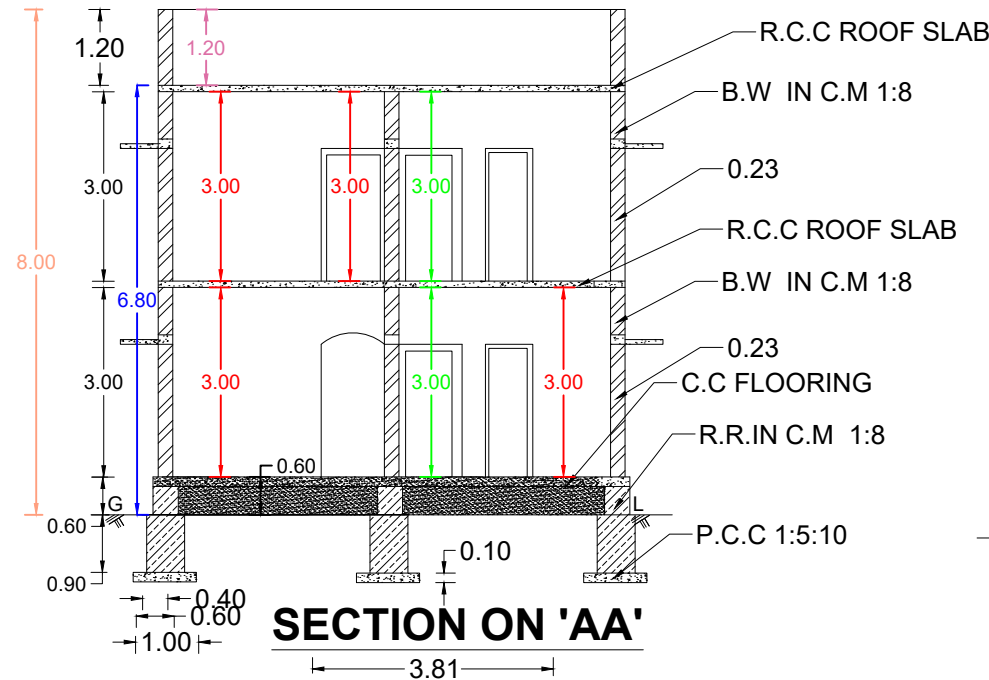


SECTION ON 'AA'

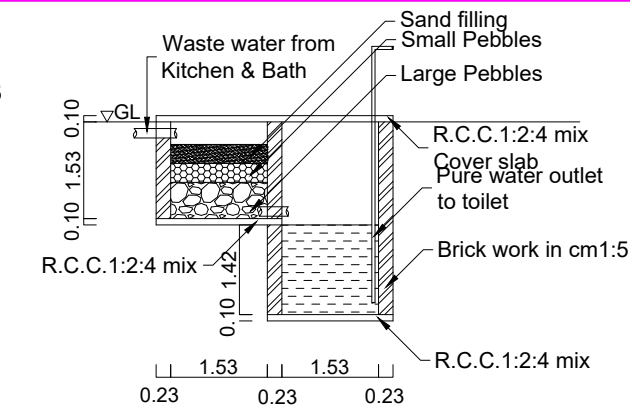


WASTE WATER RECYCLING SYSTEM

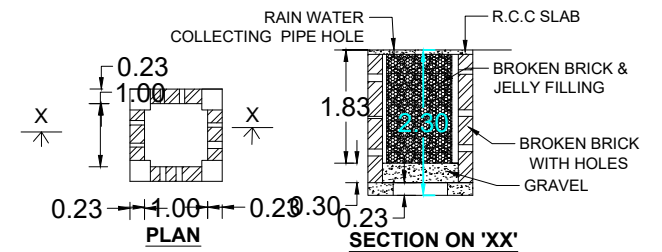


RAIN WATER HARVEST WELL

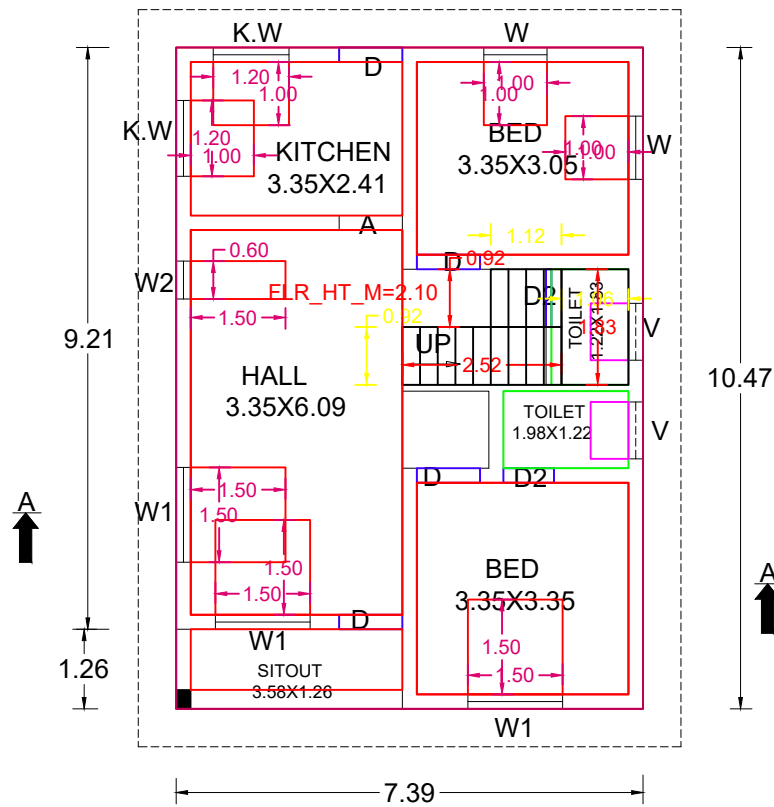


G.F. PLAN

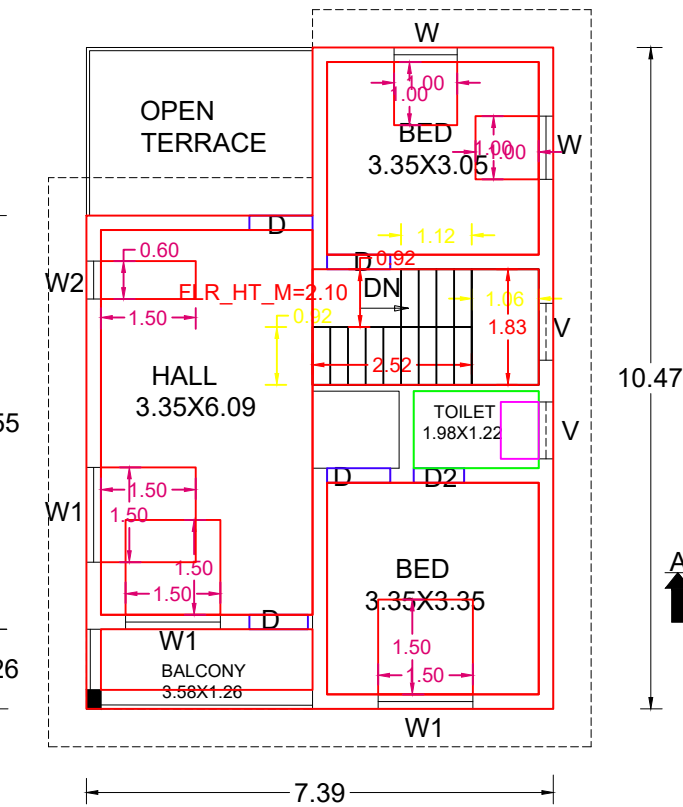

F.F. PLAN

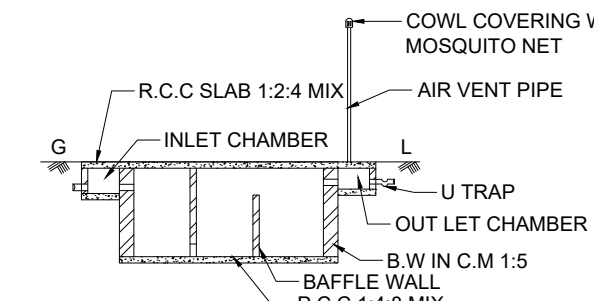

SECTION ON BB

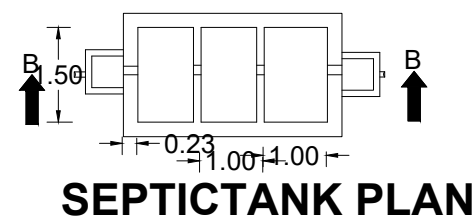

SEPTICTANK PLAN

PLAN SHOWING THE PROPOSED CONSTRUCTION OF TERRACED HOUSE IN R.SY.NO:32/2A Pt OF KOTHANALLOOR VILLAGE AT KAISALA VILAI, MARANCONAM, KOTHANALLOOR TOWN PANCHAYAT.

OWNER'S ADDRESS

1.Mr.K.MUKESH
2.Mrs.M.DHARSANA
5-16, V.M.P STREET
MEKKAMANDAPAM(P.O)


SCALE : 1 CM = 1 M

MERIDIAN CONSTRUCTIONS

MARAN CONAM
MEKKAMANDAPAM-629166
MOB NO:9486090055
MOB NO:9943959179

AREA DETAILS			DWG NO: 28/11/23	
SITE AREA	202.35 SQ.M	5.000 CENTS		
PRO AREA(G.F)	77.37 SQ.M	832.50 SQ.FT		
PRO AREA(F.F)	67.85 SQ.M	730.03 SQ.FT		
TOTAL AREA	145.22 SQ.M	1562.56 SQ.FT		
FLOOR AREA(G.F)	54.41 SQ.M	585.45 SQ.FT		
FLOOR AREA(F.F)	46.34 SQ.M	498.61 SQ.FT		
TOTAL AREA	100.75 SQ.M	1084.07 SQ.FT		
VACANT AREA	124.98 SQ.M			


SCHEDULE OF JOINERIES		
REF	DESCRIPTION	SIZE
D	DOOR	1.00X2.10
D2	DOOR	0.75X2.10
W1	WINDOW	1.50X1.40
W	WINDOW	1.00X1.40
K.W	KITCHEN WINDOW	1.20X0.75
V	VENTILATOR	0.90X0.60

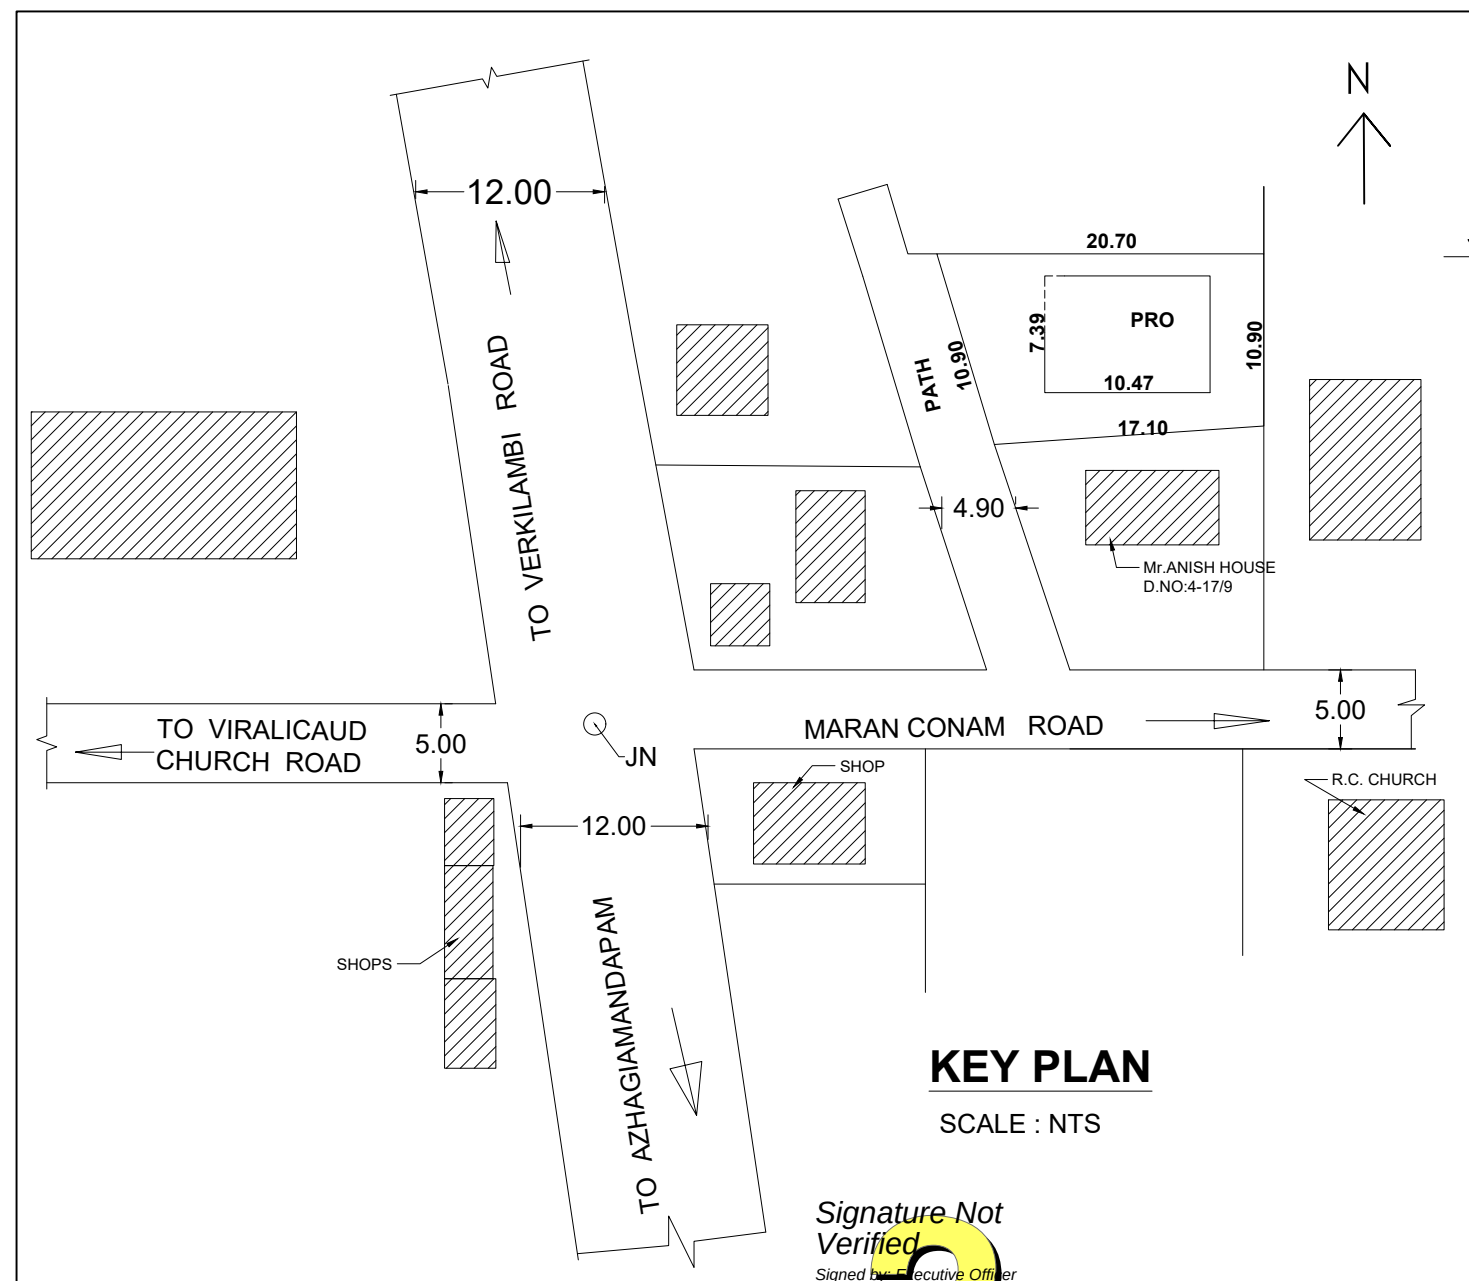

KEY PLAN

SCALE : NTS


Signature Not Verified
Signed by: Executive Officer
Location: Kanyakumari
Date: 2023.12.15 12:33:31

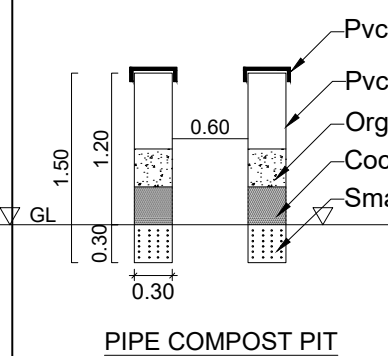

PIPE COMPOST PIT

PLAN INFO
PLOT_AREA_M2=202.35
SINGLE_FAMILY_BLDG=YES
OSR_APPLICABLE=NO
OSR_SURRENDER_OR_BUYBACK=NO
PREMIUM_FSI_REQUIRED=NO
OSR_SURRENDER_OR_BUYBACK=NO
IS_APPROVED_LAYOUT=YES
ORGANIZATION_TYPE=PRIVATE
CRZ=NO
ROAD_WIDTH=4.90
ROAD_LENGTH=100.00
AVG_PLOT_DEPTH= 17.10
AVG_PLOT_WIDTH= 10.90
LAND_USE_ZONE = RESIDENTIAL
PLOT_NO=0
DISTRICT=KANYAKUMARI
AREA_TYPE=OTHERS
SURVEY_NO=32/2A
PATTI_NO=733
TALUK=KALKULAM
AS_AT_SITE=199.58
FMB_OR_PLR=199.58
AS_PER_DOCUMENT=199.58
JURISDICTION_TYPE=TOWN PANCHAYAT
IS_SWIMMING_POOL_EXISTS=NO
RWHT_DECLARED=YES
IF_HERITAGE_TOWN_LESS THAN 1KM_RADIUS=NO

Signature of the Licensed
Er. R. Building Surveyor, M.E.
Licenced Building Surveyor
Anberpuram, Maranconam,
Mekkamandapam- 629166.
cell: 9486090055

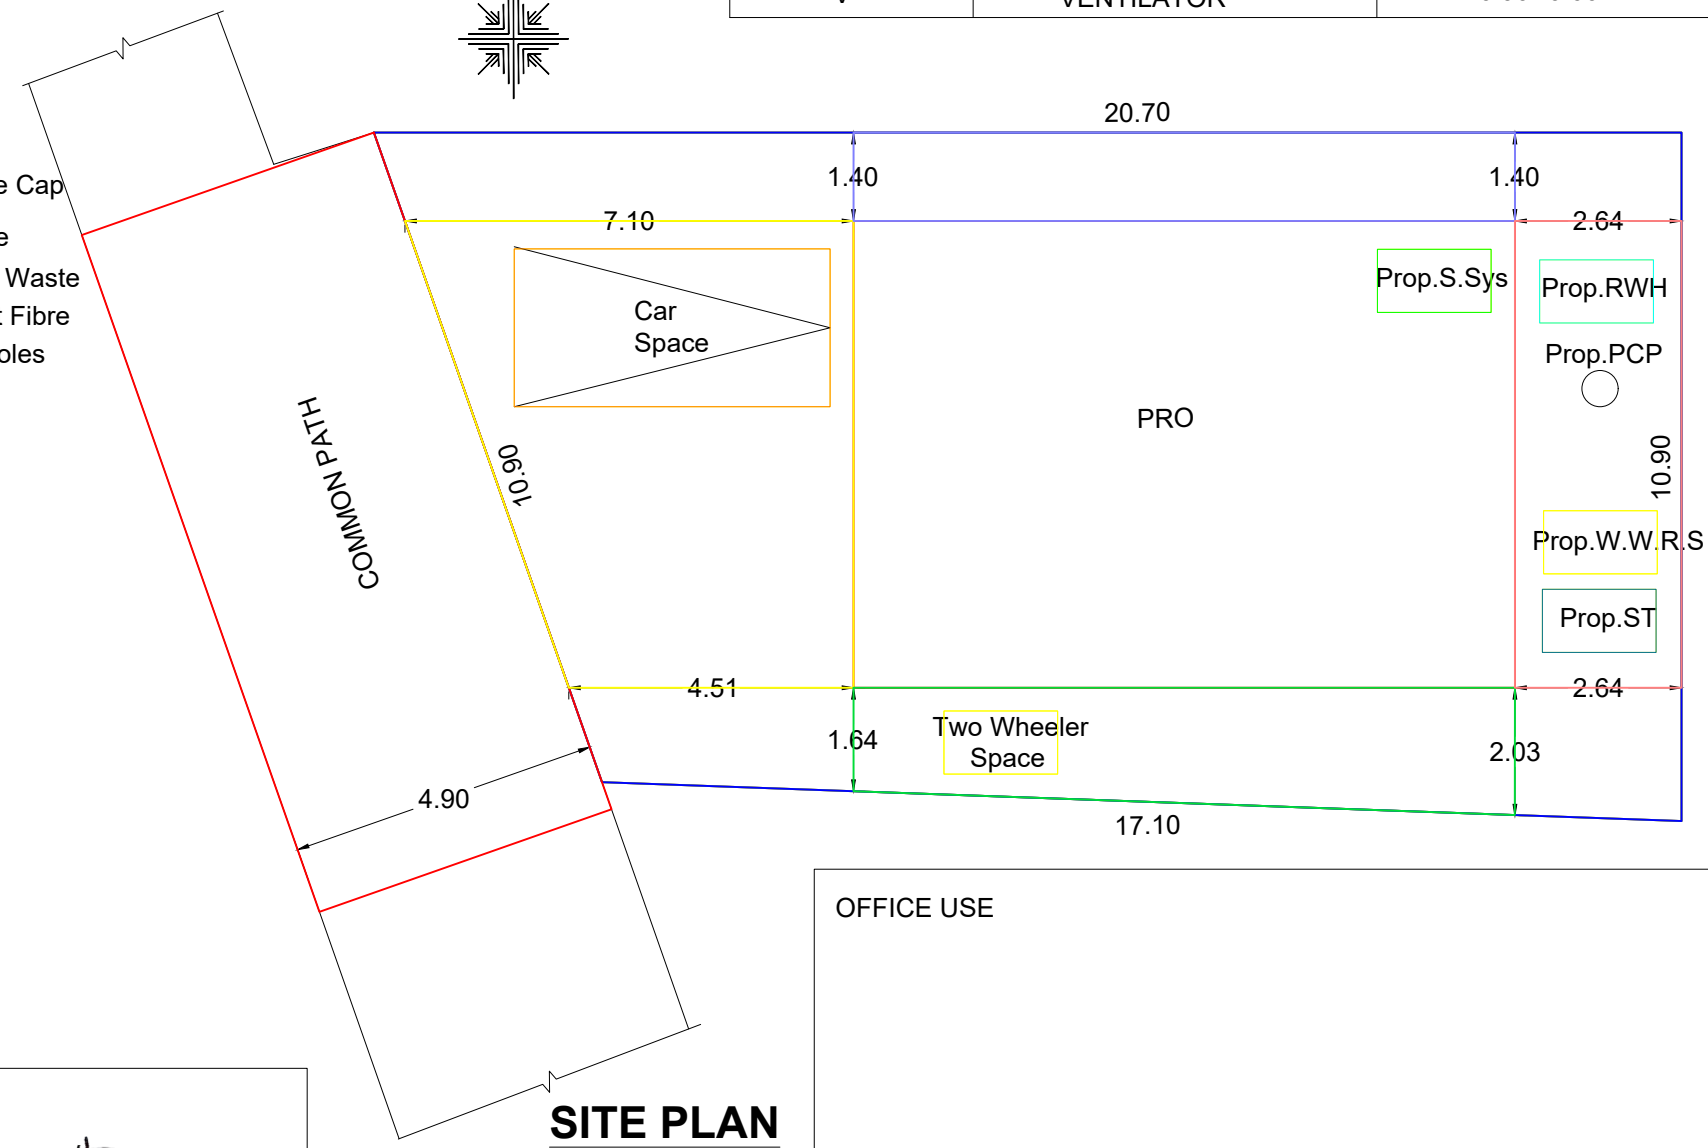

SITE PLAN

SCALE : 1:100

Signature of Owner
+4 M. Dharsana
SIGNATURE OF OWNER