




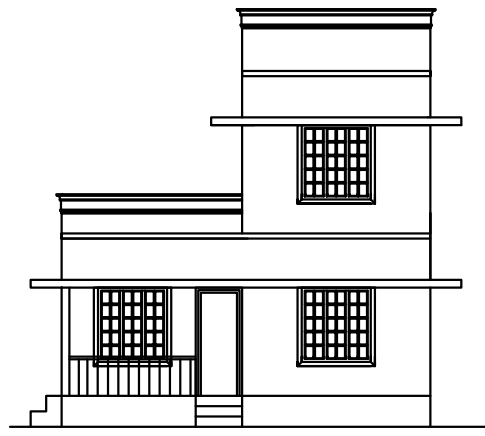


ELEVATION

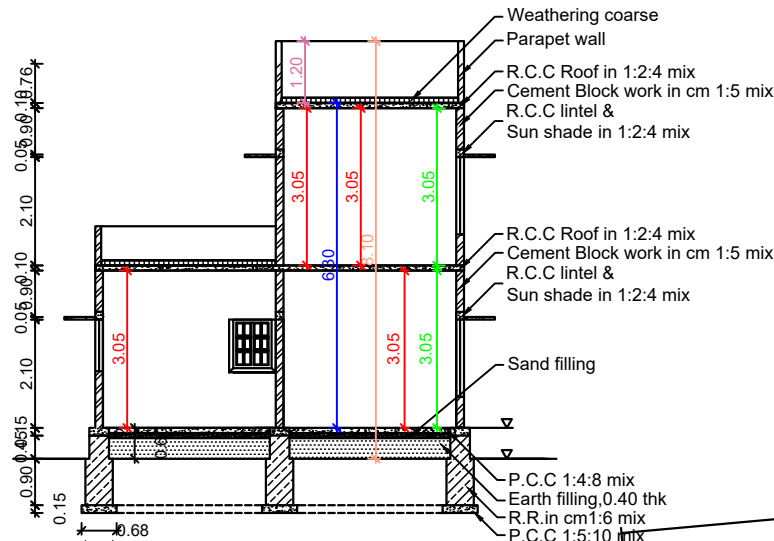


SECTION ON AB

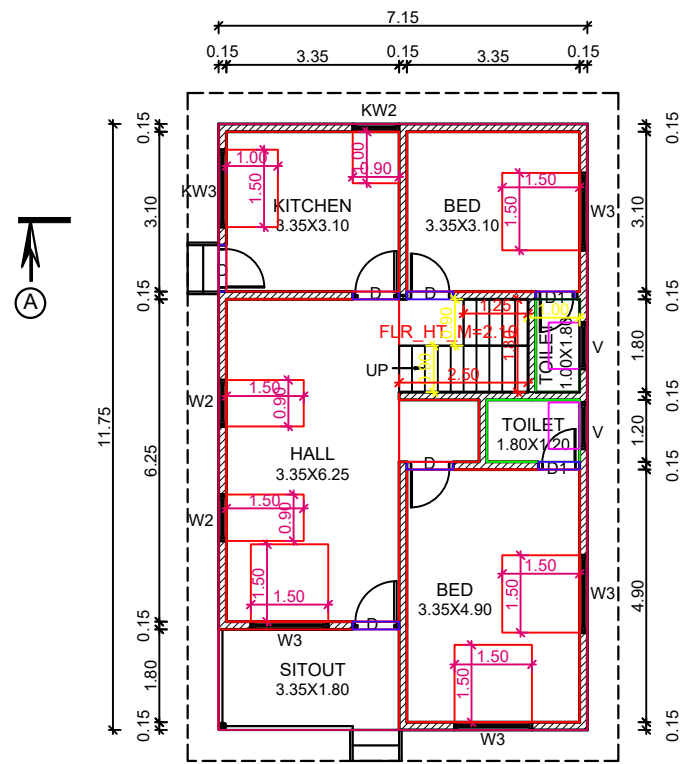


GROUND FLOOR PLAN

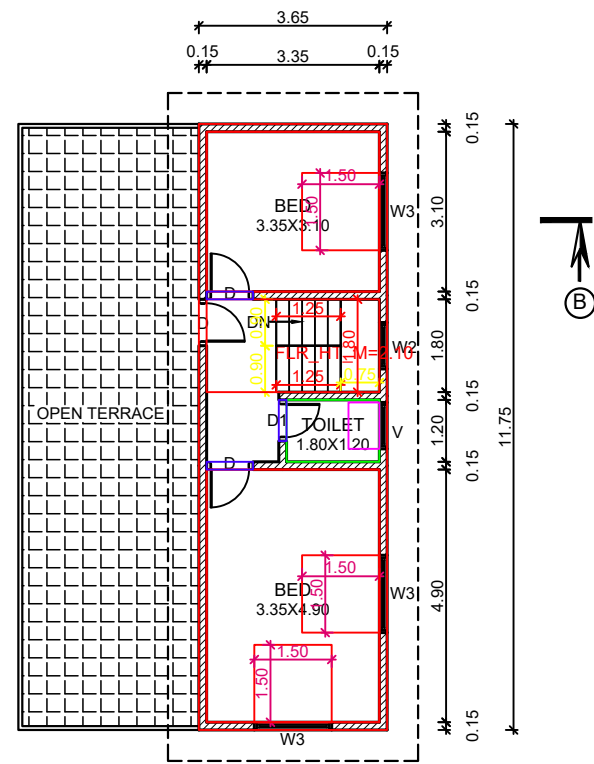


FIRST FLOOR PLAN

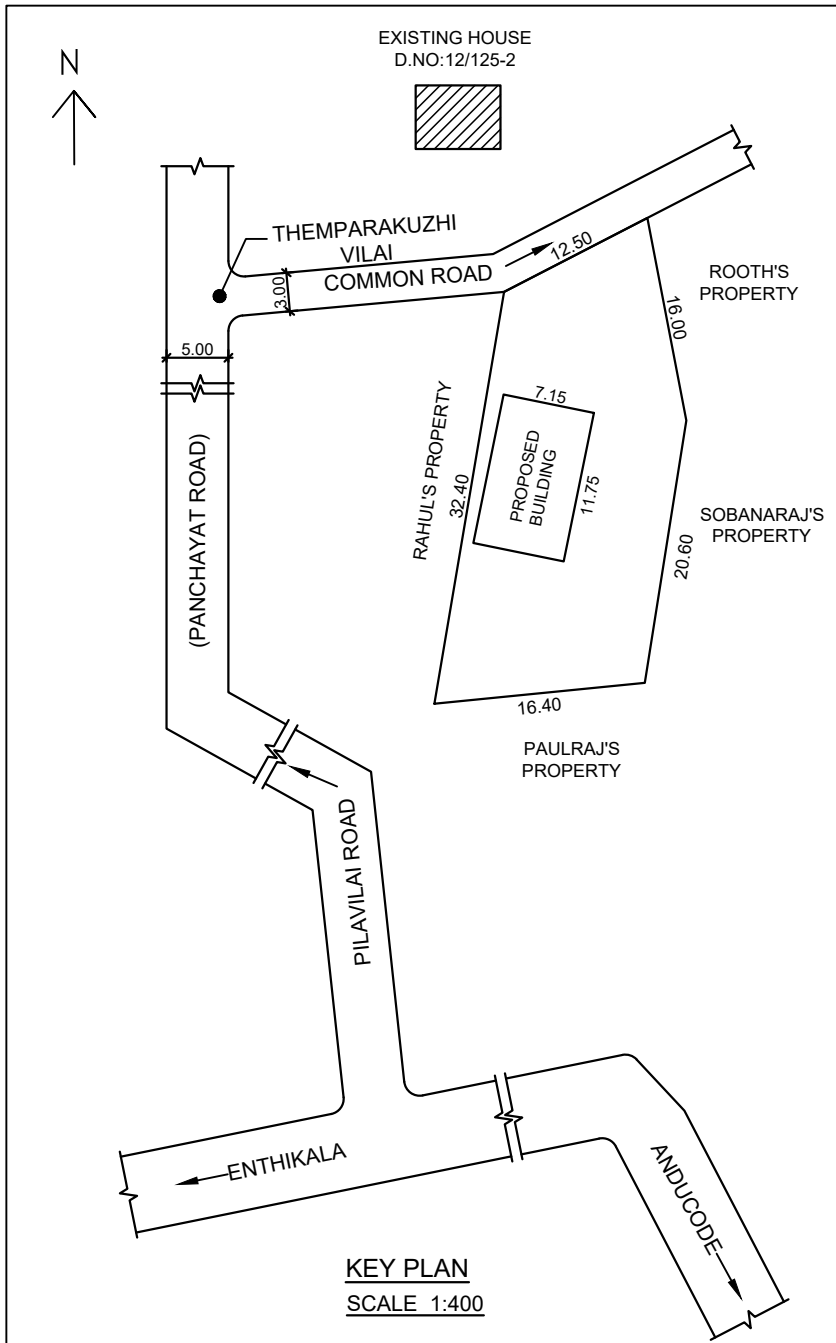


KEY PLAN
SCALE 1:400

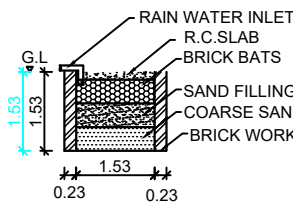


RAIN WATER
HARVESTING PIT
RW_H_CAPACITY_L=5000LTRS

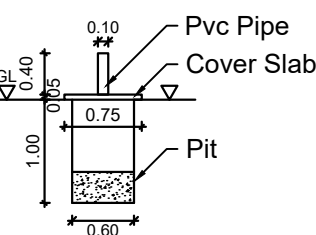


SOLID WASTE COMPOST PIT

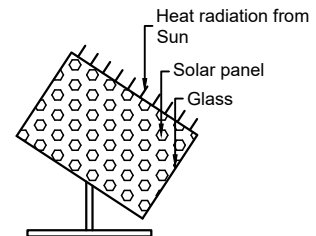


SOLAR SYSTEM

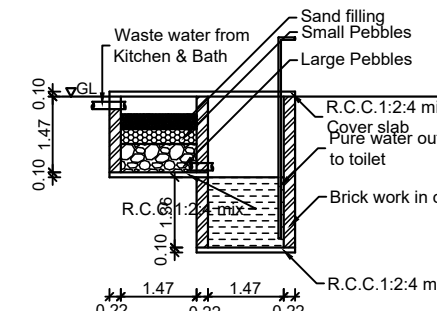


WASTE WATER RECYCLING SYSTEM

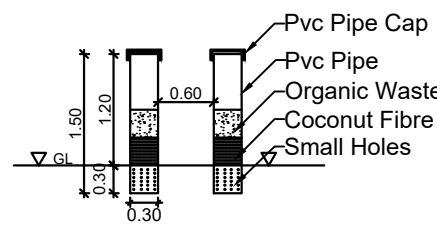


PIPE COMPOST PIT

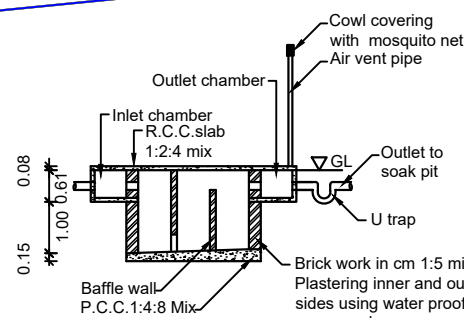

SECTION UV

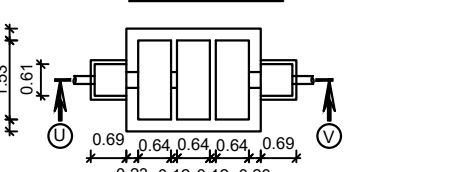

SEPTIC TANK PLAN

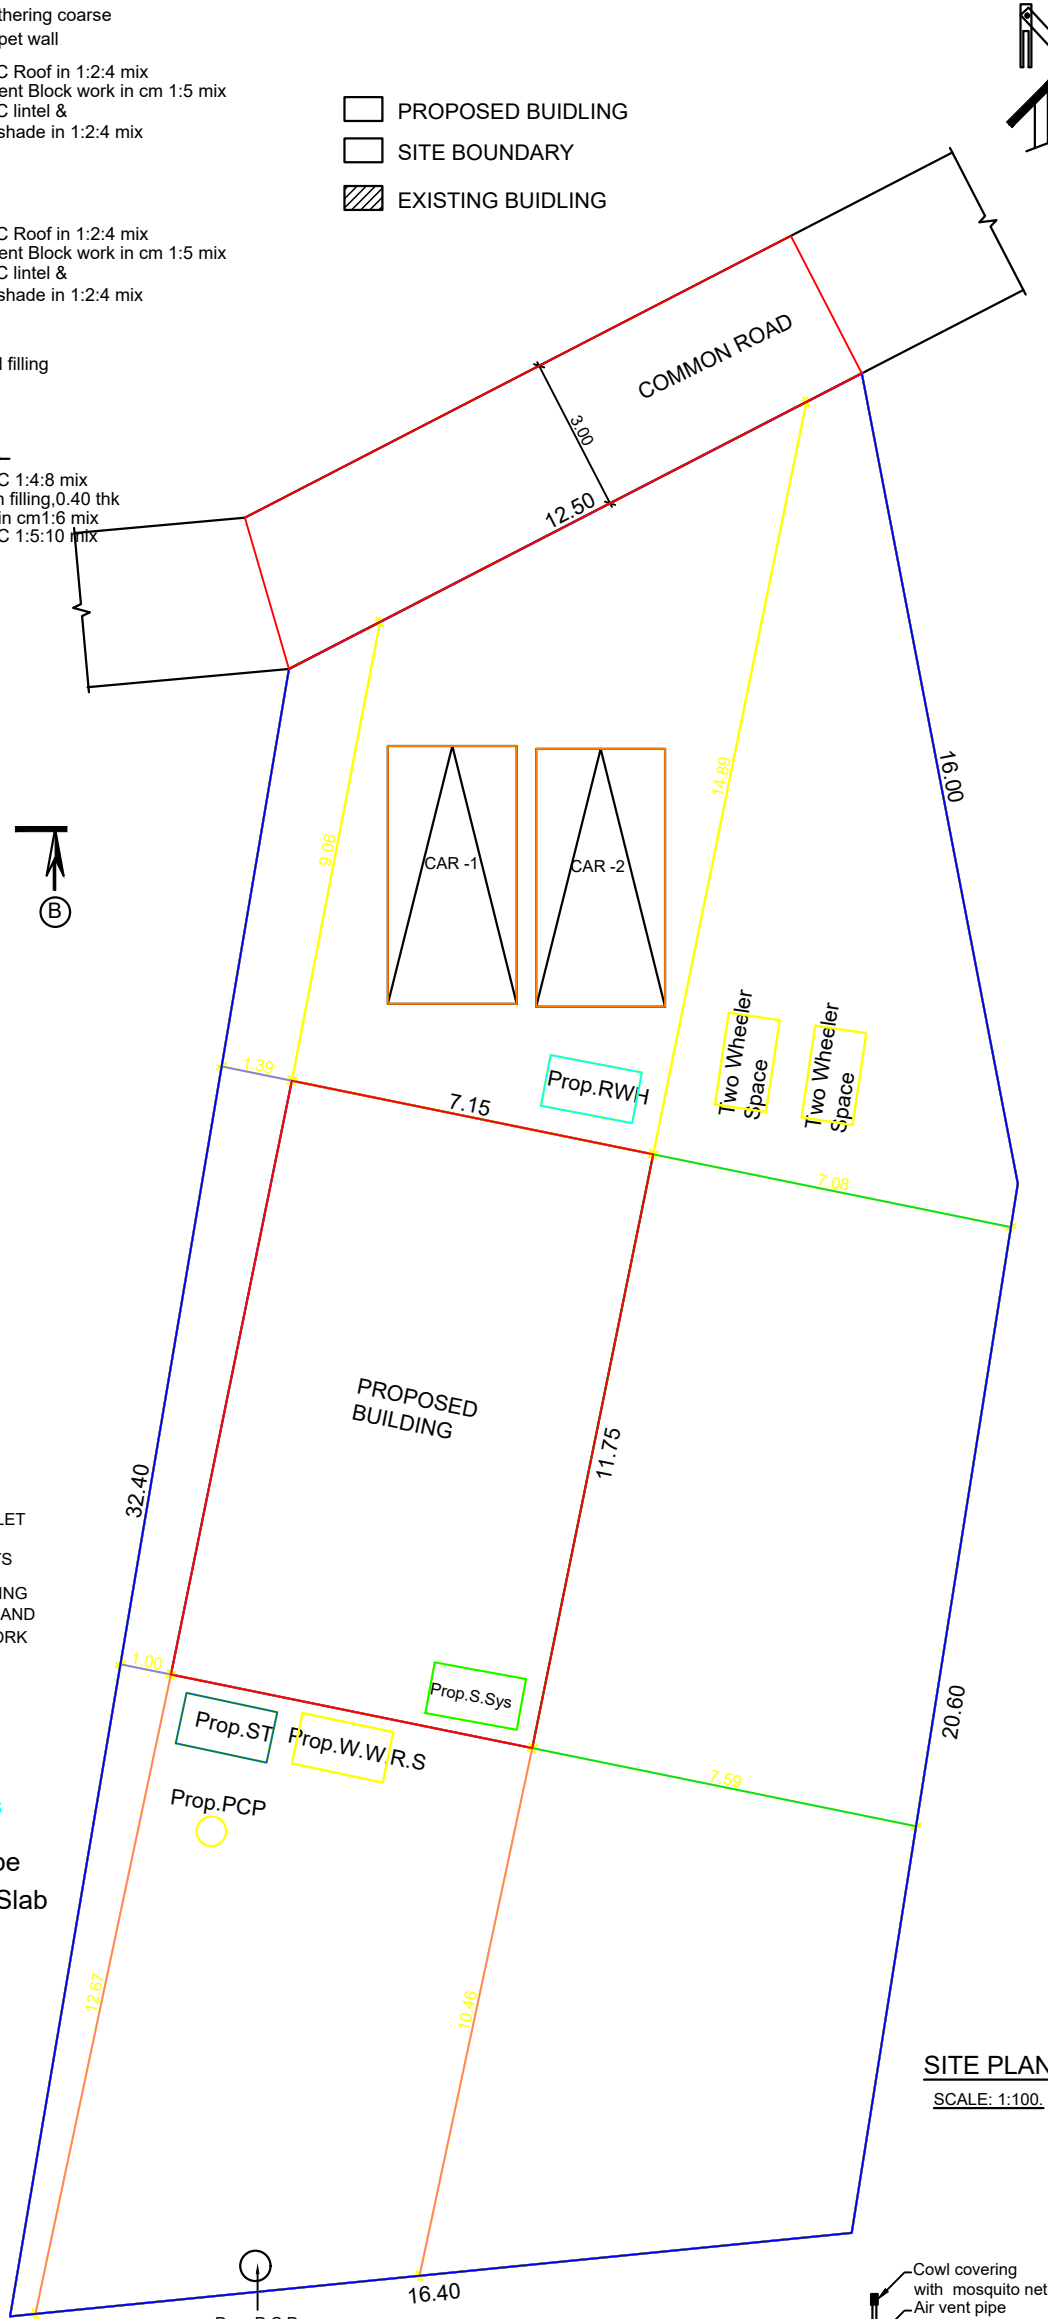

SITE PLAN
SCALE: 1:100

PLAN SHOWING THE PROPOSED CONSTRUCTION
OF TERRACE ROOF RESIDENTIAL BUILDING IN
RE.SY.NO: 491 / 8 AT ANDUCODE "A" VILLAGE,
EDAICODE TOWN PANCHAYAT, VILAVANCODE
TALUK, K.K.DISTRICT.

OWNED BY: Mr.PAUL.D.,
S/O Mr.THANKADAS (alias) DAS,
THEMPARAKUZHILAI,
PILAVILAI ROAD,
ANDUCODE P.O., K.K.DISTRICT.

AREA DETAILS - BUILDING		
PLINTH AREA		
Ground Floor	84.02 Sq.m	904.39 Sq.ft
First Floor	42.89 Sq.m	461.67 Sq.ft
Total	126.91 Sq.m	1366.06 Sq.ft
FLOOR AREA		
Ground Floor	74.60 Sq.m	802.99 Sq.ft
First Floor	36.85 Sq.m	396.65 Sq.ft
Total	111.45 Sq.m	1199.65 Sq.ft
AREA DETAILS - PLOT		
Site Area	5.10 Ares	12.600 Cents

SIGNATURE OF OWNER
ENGINEER

PLAN INFO
PLOT_AREA_M2=509.92
SINGLE_FAMILY_BLDG=YES
OSR_APPLICABLE=NO
OSR_SURR_BUYBACK_RETAIN=RETAIN
PREMIUM_FSI_REQUIRED=NO
OSR_SURRENDER_OR_BUYBACK=YES
IS_APPROVED_LAYOUT=YES
ORGANIZATION_TYPE=PRIVATE
CRZ=NO
ROAD_WIDTH=3.00
ROAD_LENGTH=100.00
AVG_PLOT_DEPTH= 32.40
AVG_PLOT_WIDTH= 12.50
LAND_USE_ZONE = RESIDENTIAL
PLOT_NO=0
DISTRICT=KANYAKUMARI
AREA_TYPE=OTHERS
SURVEY_NO=491/8
PATTA_NO=3777
TALUK=VILAVANCODE
AS_AT_SITE=512.06
FMB_OR_PLR=509.92
AS_PER_DOCUMENT=509.92
JURISDICTION_TYPE=TOWN PANCHAYAT
IS_SWIMMING_POOL_EXISTS=NO
RW_H_DECLARED=YES
IF_HERITAGE_TOWN_LESS_THAN_1KM_RADIUS=NO

REF	DESCRIPTION	SIZE
D	DOOR	0.90 X 2.10
D1	DOOR	0.80 X 2.10
W3	WINDOW	1.50 X 1.50

W2	DESCRIPTION	SIZE
W2	WINDOW	0.90 X 1.50
V	VEHICLE	0.90 X 0.60
KW2	KITCHEN	0.90 X 1.00
KW3	KITCHEN	1.50 X 1.00

SCALE :
1:100

ALL DIMENSIONS
ARE IN CENTIMETRE

EDWG NO :
0101818
11123

ERA.SREEKUMAR
GEO TECH CONSTRUCTIONS

MAIN ROAD, ARUMANAI,
K.K.DISTRICT - 629151.
MOBILE NO: 9443808720.
email: geotechsree@gmail.com

FOR OFFICE USE ONLY