




PLAN SHOWING THE PROPOSED CONSTRUCTION OF A TERRACE ROOF RESIDENTIAL BUILDING IN RE.SY:NO:125/8 OF KEEZHMDALAM 'A' VILLAGE, PALAPPALAM TOWN PANCHAYAT, KILLIYOOR TALUK,K.K.DISTRICT.

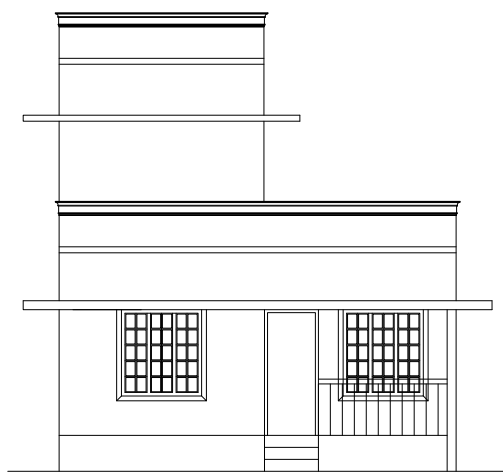


ELEVATION

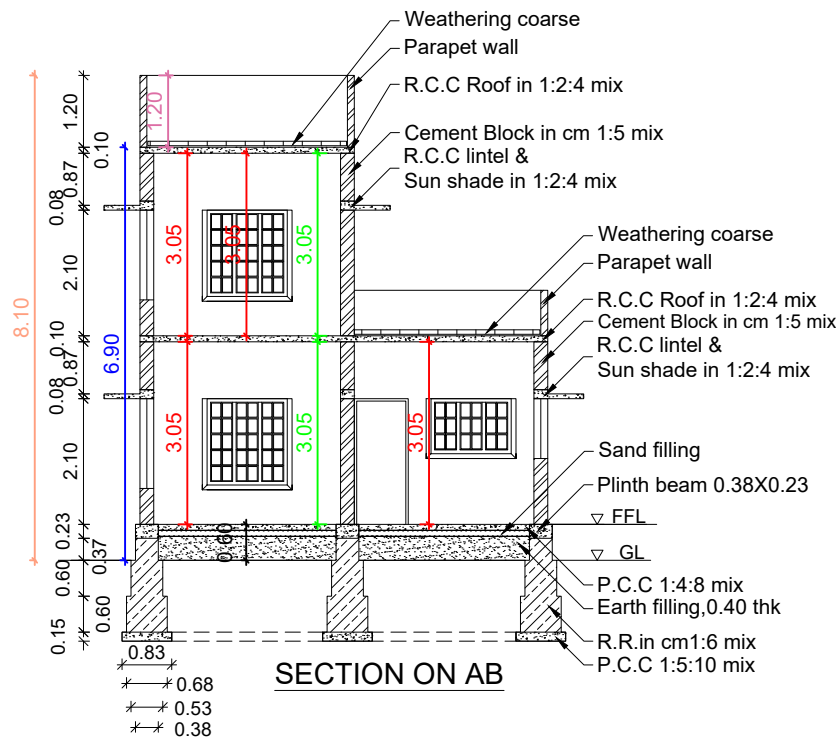


SECTION ON AB

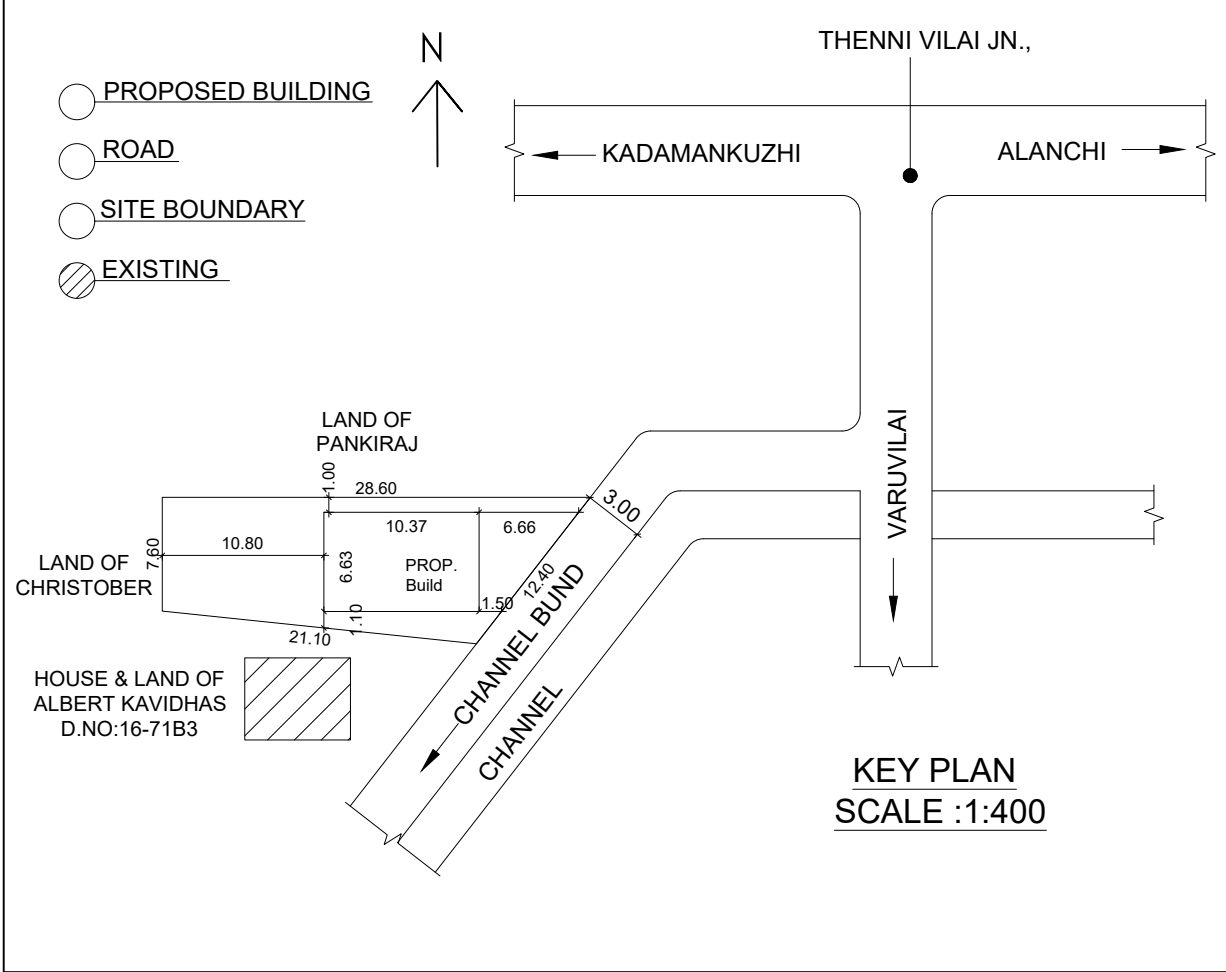


KEY PLAN
SCALE :1:400

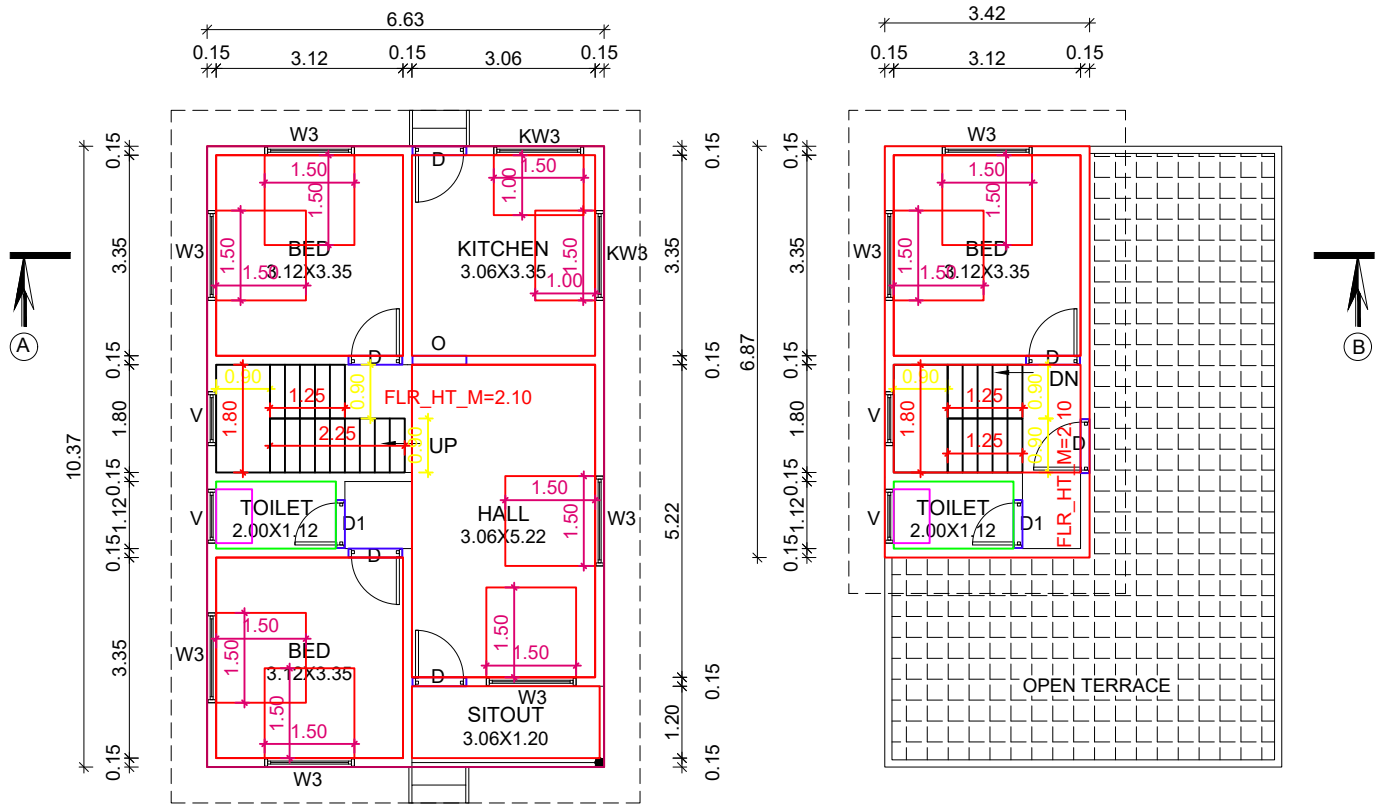


GROUND FLOOR PLAN

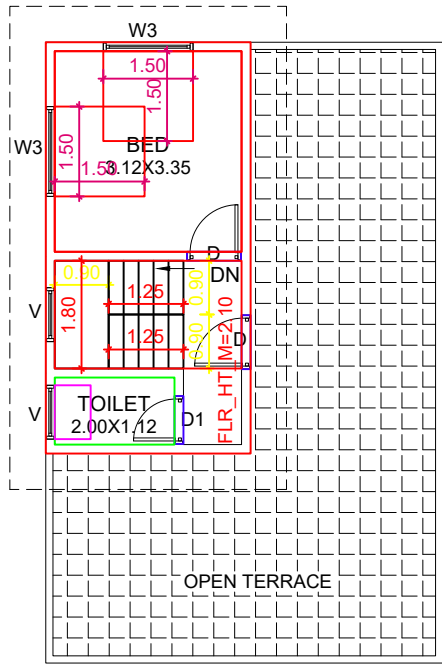


FIRST FLOOR PLAN

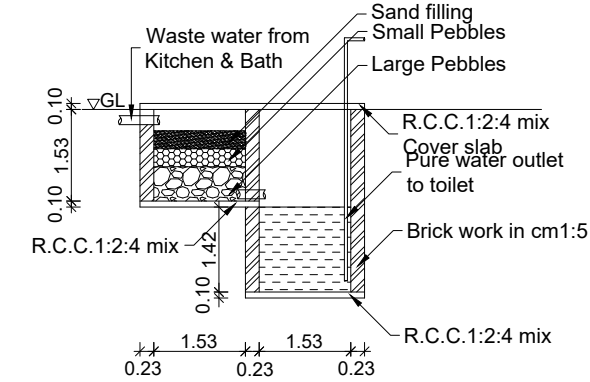


WASTE WATER RECYCLING SYSTEM

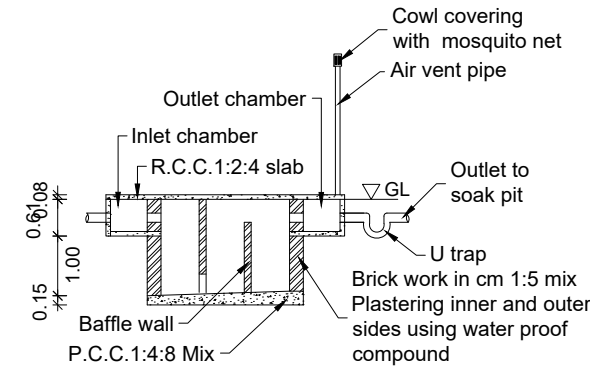

SECTION UV

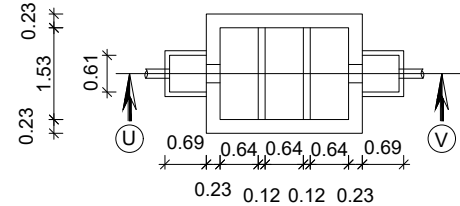


SEPTIC TANK PLAN

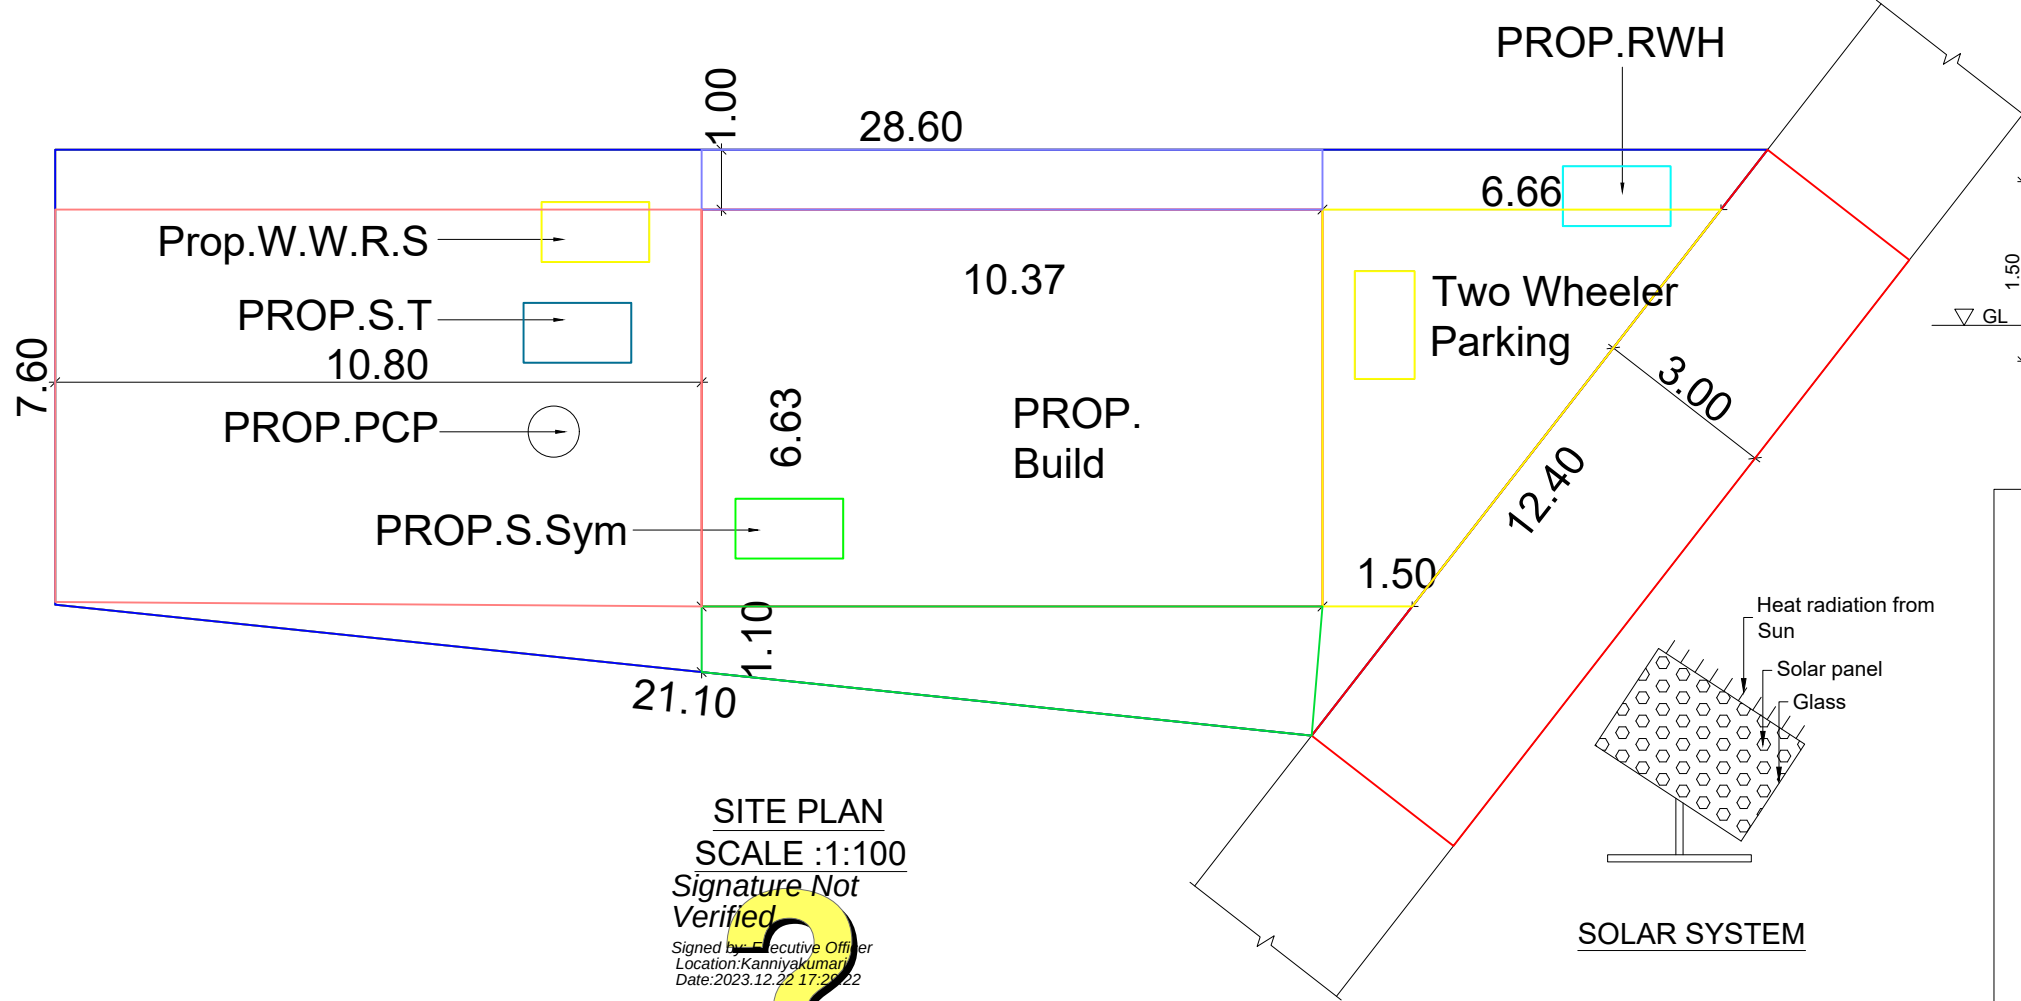


SITE PLAN
SCALE :1:100

Signature Not
Verified
Signed by Executive Officer
Location: Kanniyakumari
Date: 2023.12.22 17:30:22

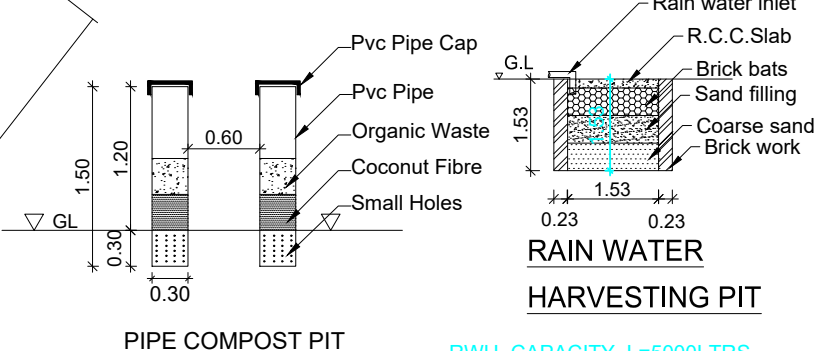

RAIN WATER
HARVESTING PIT


PIPE COMPOST PIT

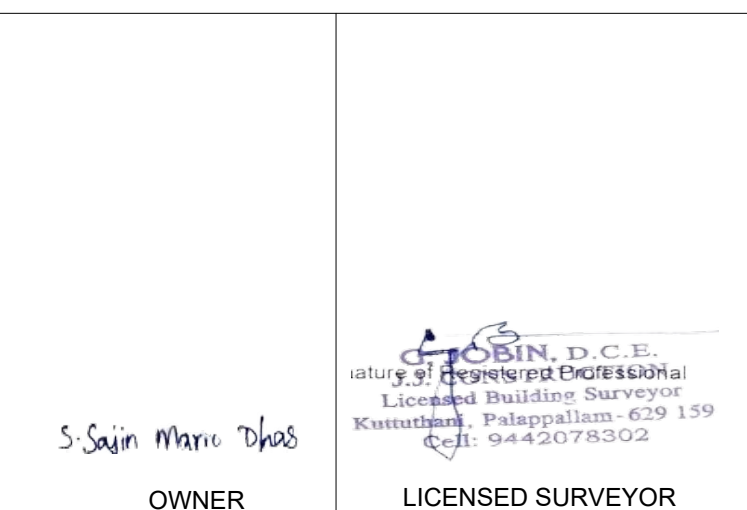

OWNER

LICENSED SURVEYOR

NAME OF OWNER :
Mr.S.SAJIN MARIADHAS,
S/O.(Late) SELVARAJ,
PRANAN VILAI,
THENNI VILAI, KADAMANKUZH, ALANCHI (P.O).

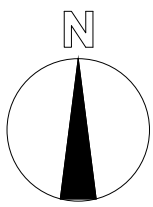

AREA DETAILS - BUILDING

PLINTH AREA		
Ground Floor	68.75 Sq.mt	740.03 Sq.ft
First Floor	23.49 Sq.mt	252.85 Sq.ft
Total	92.24 Sq.mt	992.87 Sq.ft

FLOOR AREA		
Ground Floor	60.41 Sq.mt	650.25 Sq.ft
First Floor	19.51 Sq.mt	210.01 Sq.ft
Total	79.92 Sq.mt	860.26 Sq.ft

AREA DETAILS - PLOT

Site Area	5.200 Cents	2.11 Are
	(210.444 Sq.m)	(2265.120 Sq.ft)
Vacant Area	141.69 Sq.mt	1525.19 Sq.ft

SCHEDULE OF JOINERIES

REF	DESCRIPTION	SIZE
D	Door	0.90X2.10
D1	Door	0.80X2.10
W3	Window	1.50X1.50
KW3	Window	1.50X1.00
V	Ventilator	0.90X0.60

SCALE : 1:100	ALL DIMENSIONS ARE IN METER	DWG NO : 0 0 5 7 7 0 0 5 2 0
---------------	-----------------------------	------------------------------

PLAN INFO
PLOT_AREA_M2=210.444
SINGLE_FAMILY_BLDG=YES
OSR_APPLICABLE=NO
OSR_SURR_BUYBACK_RETAIN=RETAIN
PREMIUM_FSI_REQUIRED=NO
OSR_SURRENDER_OR_BUYBACK=YES
IS_APPROVED_LAYOUT=YES
ORGANIZATION_TYPE=PRIVATE
CRZ=NO
ROAD_WIDTH=3.00
ROAD_LENGTH=100.00
AVG_PLOT_DEPTH= 21.10
AVG_PLOT_WIDTH= 12.40
LAND_USE_ZONE = RESIDENTIAL
PLOT_NO=0
DISTRICT=KANYAKUMARI
AREA_TYPE=OTHERS
SURVEY_NO=125/8
PATTA_NO=5427
TALUK=KILLIYOOR
AS_AT_SITE=219.71
FMB_OR_PLR=219.71
AS_PER_DOCUMENT=219.71
JURISDICTION_TYPE=TOWN PANCHAYAT
IS_SWIMMING_POOL_EXISTS=NO
RWHT_DECLARED=YES
IF_HERITAGE_TOWN_LESS THAN 1KM_RADIUS=NO

FOR OFFICE USE ONLY