

PP

APPROVAL RECORD

Planning Permission

Kanniyakumari district, Tamil Nadu

APPROVAL TYPE

Building Plan

ISSUING AUTHORITY

Rural Panchayat

The approval as the planning authority issued it, reproduced in full behind this page.


An approval speaks to what was sanctioned, not to what was built. Completion is a separate record.

PLAN SHOWING THE PROPOSED CONSTRUCTION OF A RESIDENTIAL BUILDING IN RE-SY- NO: 24/24 OF KANYAKULAM VILLAGE, AT THENIKULAM, B R GARDEN, ERACHAKULAM ROAD, KANYAKULAM VILLAGE PANCHAYAT.


ADDRESS OF OWNER : Mrs. S. VAHITHA
W/o. S.M. MOHAMMED MOHISIN
534 SHARON STREET, BEHIND ISRO QUARTERS
NESAMONY NAGER, NAGERCOIL (p.o)
KANNIYAKUMARI DISTRICT
TAMIL NADU. 629001

PLOT NO: 23)
ம . வ /நா. உ. தி. க் . எண் . 25 /2021

PLAN INFO
AS_AT_SITE=129.21
FMB_OR_PLR=129.21
AS_PER_DOCUMENT=129.212
PLOT_AREA_M2=129.21
SINGLE_FAMILY_BLDG=YES
CRZ=NO
SECURITY_ZONE=NO
SURVEY_NO=24/24
PATTA_NO=6995
TALUK=AGASTHEESWARAM
ACCESS_WIDTH_M=10.73
ROAD_WIDTH=7.20
ROAD_LENGTH=50.00
AVG_PLOT_DEPTH=14.10
AVG_PLOT_WIDTH=9.16
LAND_USE_ZONE = RESIDENTIAL
PLOT_NO=NO
DISTRICT=KANYAKUMARI
RWH_DECLARED=YES
AREA_TYPE=OTHERS
BUILDING_NEAR_MONUMENT=NO
BUILDING_NEAR_GOV'T_BLDG=NO
PROVISION_FOR_GREEN_BUILDINGS_AND_SUSTAINABILITY=NO
FIRE_PROTECTION_AND_FIRE_SAFETY_REQUIREMENTS=YES
NDC_FOR_CONSTRUCTION_NEAR_MONUMENT=NO
NDC_FIRE_DEPT=NO
DSR_APPLICABLE= NO
DSR_SURR_BUYBACK_RETAIN=RETAIN
PREMIUM_FSI_REQUIRED=NO
IS_APPROVED_LAYOUT=YES
IS_SWIMMING_POOL_EXISTS=NO
JURISDICTION_TYPE=KANNIYAKULAM VILLAGE PANCHAYAT
IF_HERITAGE_TOWN_LESS_THAN_1KM_RADIUS=NO

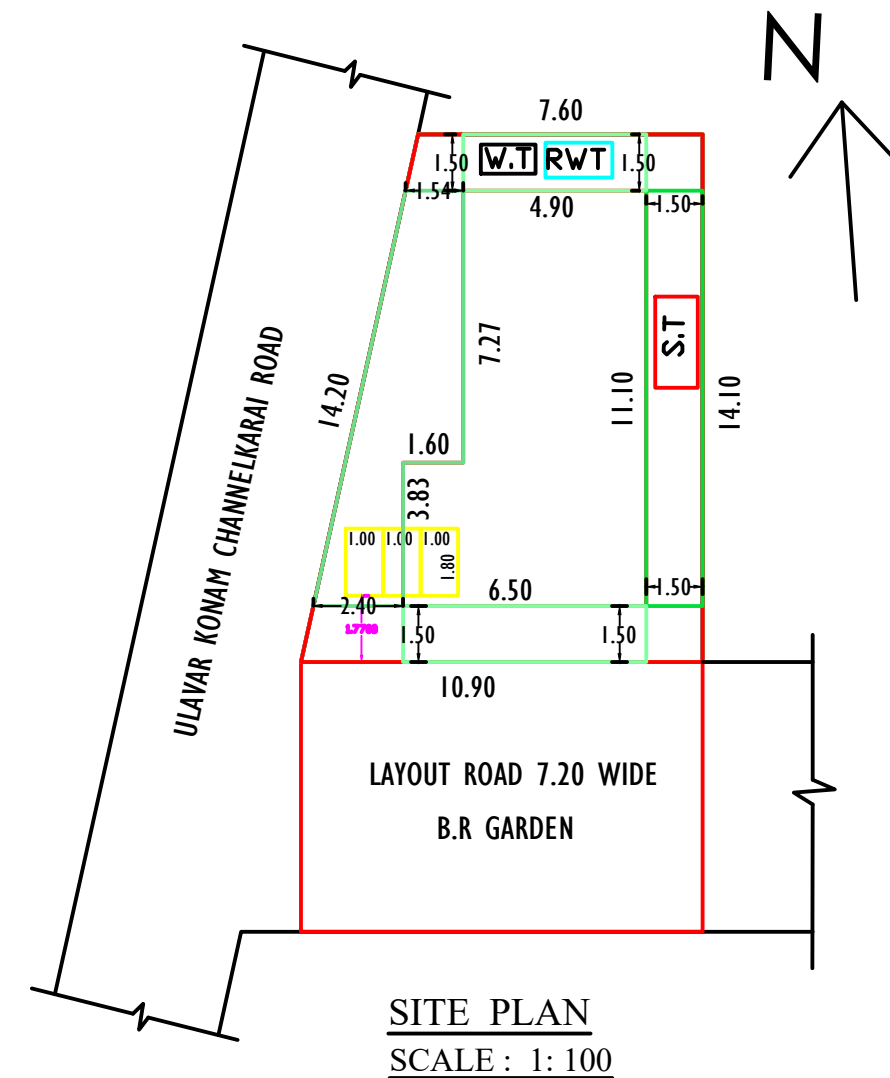


SITE PLAN
SCALE : 1: 100

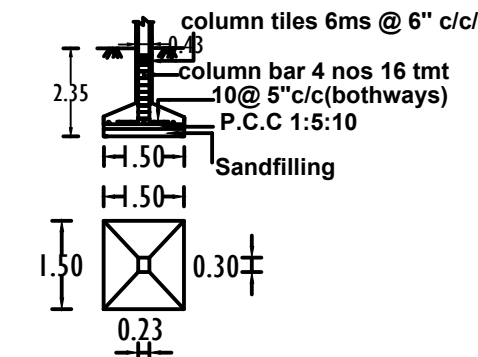

SECTION OF COLUMN

WATER_TANK_CAPACITY_L=6000LTRS

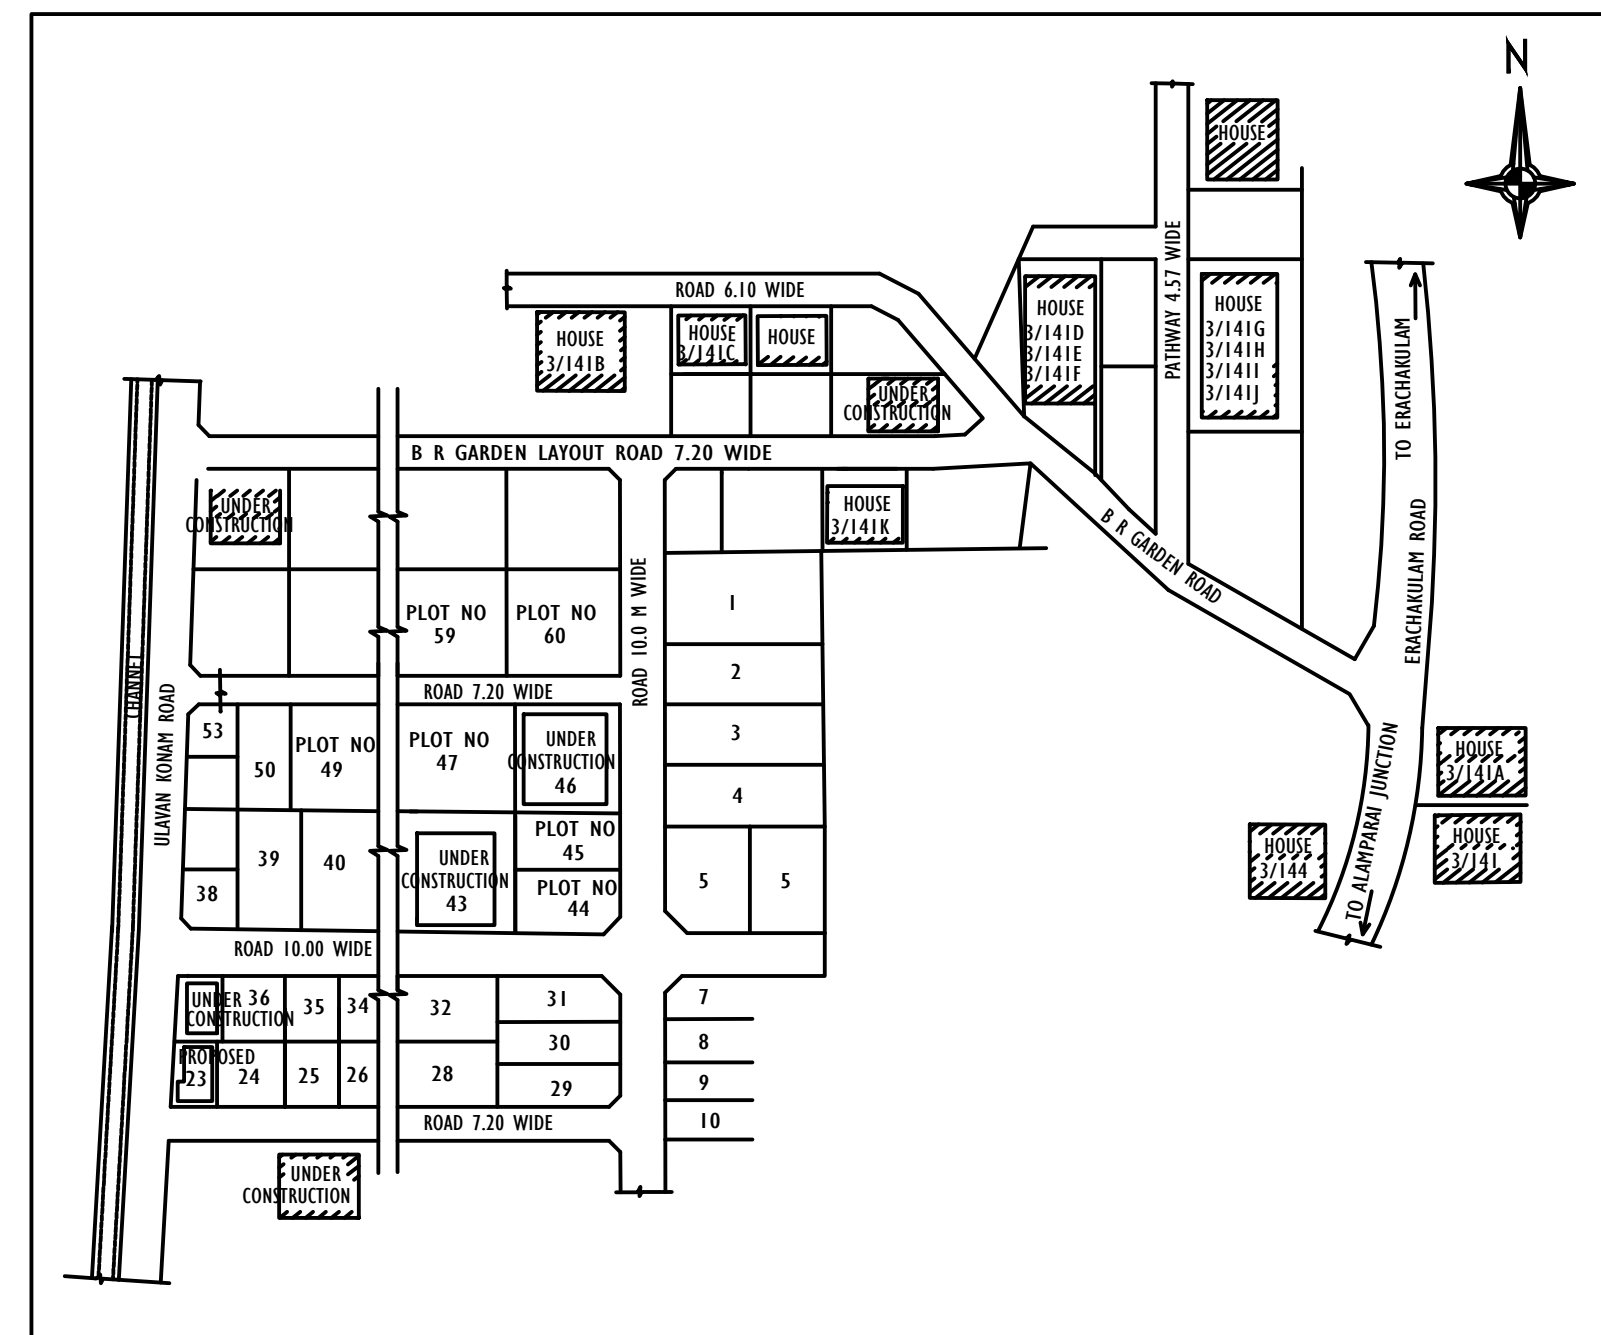

E TO
ITS

SCHEDULE OF JOINERIES :

D	: DOOR	: 1.00x2.10
D1	: DOOR	: 0.75x2.10
W3	: WINDOW	: 1.40x1.50
W2	: WINDOW	: 1.00x1.50
SW2	: WINDOW	: 1.00x1.05
V	: VENTILATION	: 0.90x0.90
O	: OPEN	: 1.00x2.10

AREA DETAILS	AREA IN Sq.M	AREA IN Sq.FT
SITE AREA	129.21	1390.82
PLINTH AREA (NON FSI)		
STILT FLOOR	60.49	651.11
PLINTH AREA (FSI)		
FIRST FLOOR	60.49	651.11
SECOND FLOOR	60.49	651.11
THIRD FLOOR	60.49	651.11
TOTAL AREA	241.96	2604.44
VACANT AREA	68.72	739.71

PLOT COVERAGE = $60.49 \times 100 = 46.815\%$
129.21
F.S.I = $181.47 = 1.404 < 2.0$
129.21

COLOUR INDEX

SITE BOUNDARY	
PROPOSED	
ROAD / LANE	


Floor area above 75 sq.m and upto 100 sq.m
1 Two wheeler space

PARKING CALCULATION


FLOOR AREA		
First Floor	Kitchen-1	60.49.sq.m 1 Two Wheeler
Second Floor	-	60.49.sq.m 1 Two Wheeler
Third Floor	-	60.49.sq.m 1 Two Wheeler
Total 3 Two Wheeler		

PROVIDED 3 TWO WHEELER SPACE



Mrs. S. VAHITHA
SIGNATURE OF LAND AND BUILDING
OWNER

 


A. SAHAYA ANTONY STEPHEN, D.C.E
Registered Engineer Grade - III
Registration No. 150/LS/2019/00024
F.R. Construction
6-58A, Hassan Tower
M.S. Road, Parvathipuram
Nagercoil - 629003
Cell: 9894028322

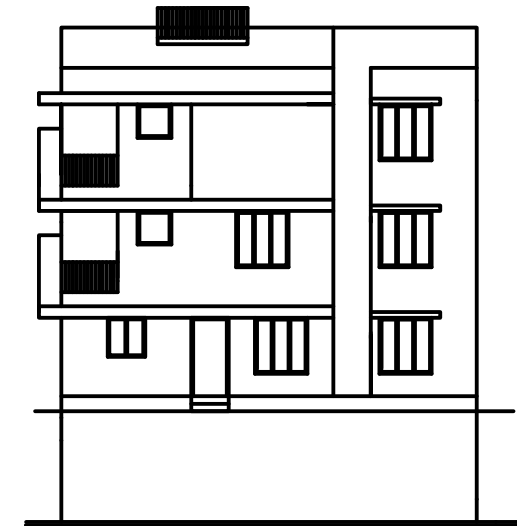


ELEVATION

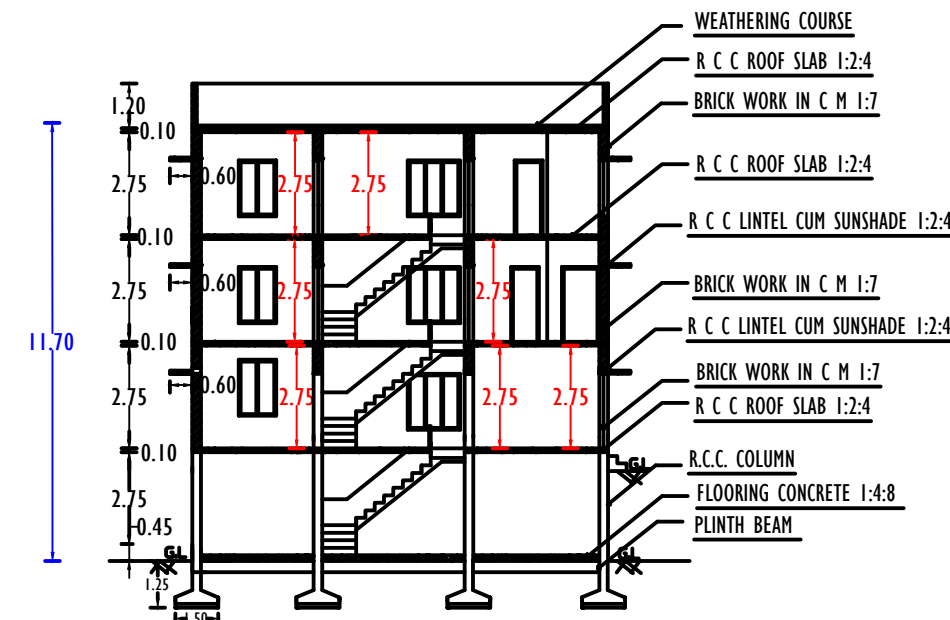


SECTION ON "AB"

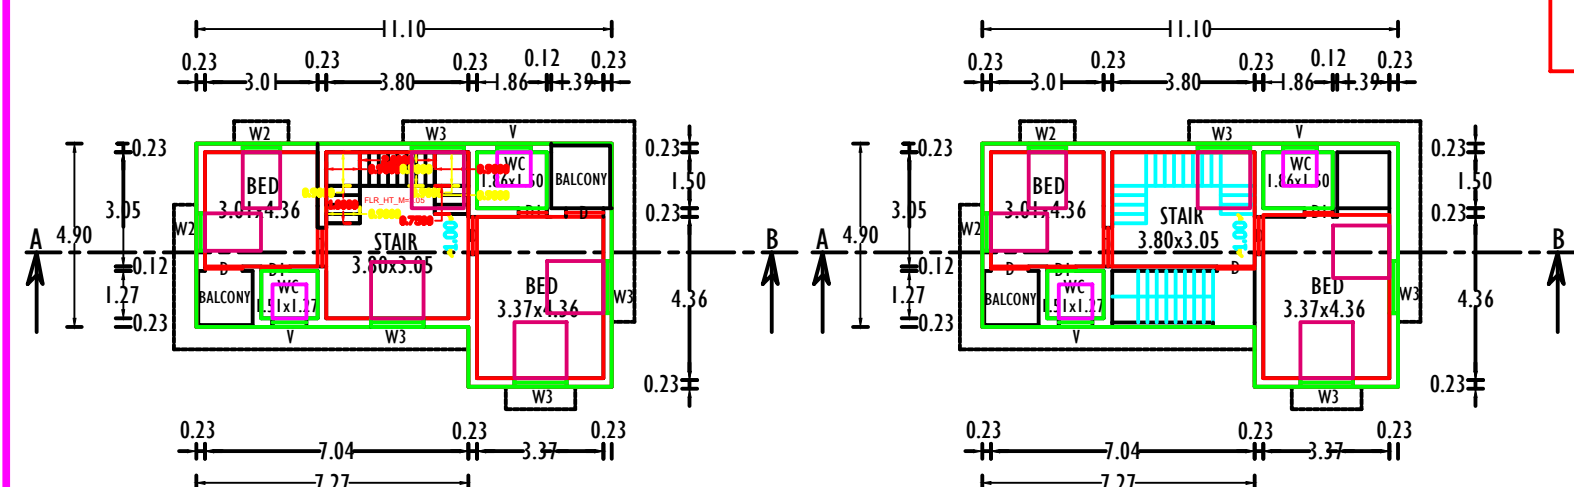

SECOND FLOOR PLAN
SCALE : 1: 100

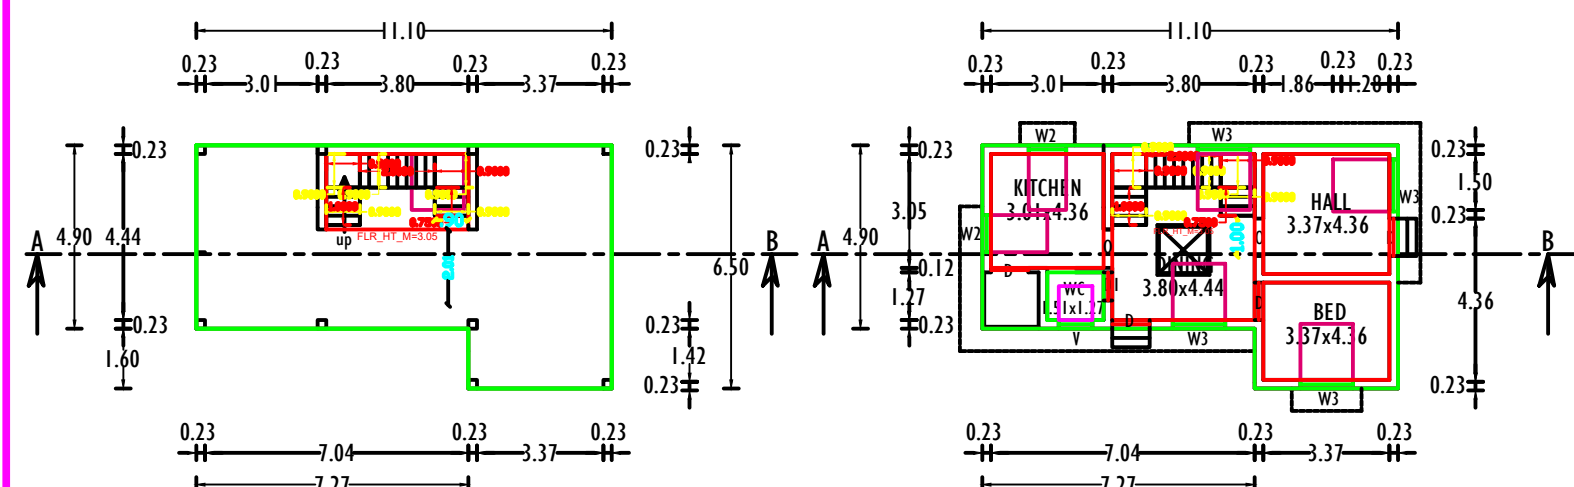

THIRD FLOOR PLAN
SCALE : 1: 100

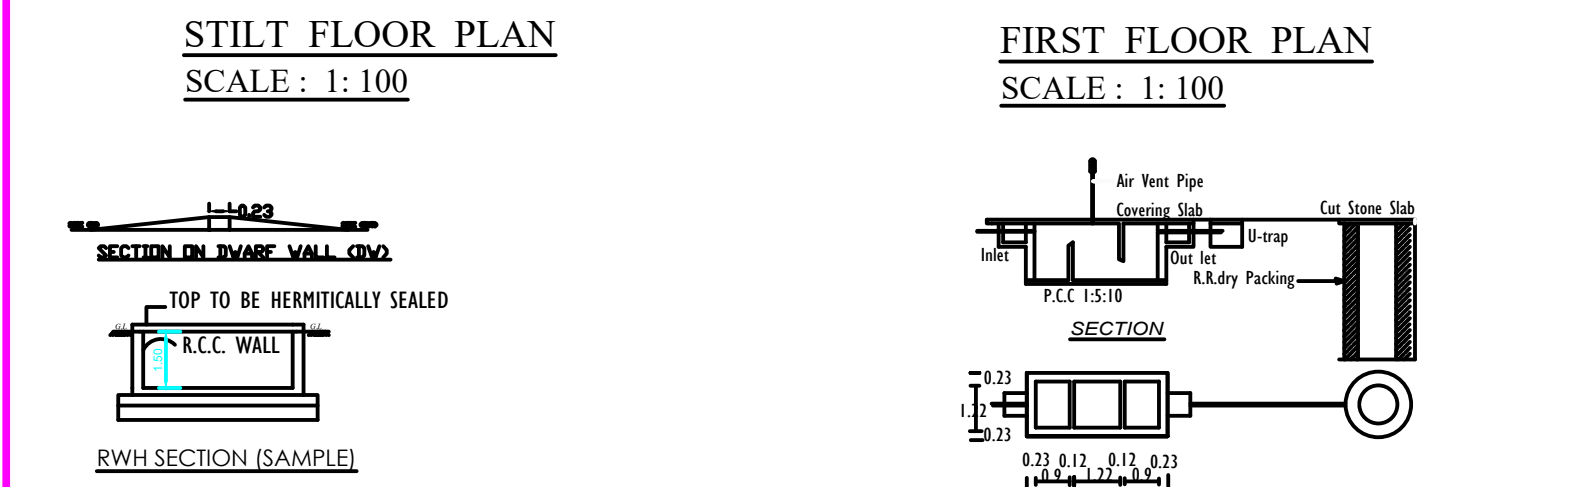


STILT FLOOR PLAN
SCALE : 1: 100



FIRST FLOOR PLAN
SCALE : 1: 100




SECTION ON 'AB' WALL, C.W.D.

 


RWH SECTION (SAMPLE)

RWH_CAPACITY_L=4800LTRS

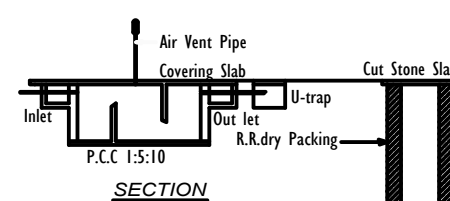

SECTION

 


PLAN

SEPTIC TANK DETAILS

SCALE 1cm : 1m




SOLAR WATER HEATER

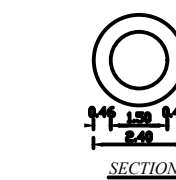

RAIN WATER HARVESTING
ARRANGEMENT

NOT TO SCALE

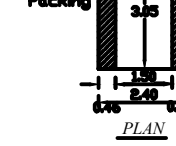

TRAIL PIT

NOT TO SCALE

NOT TO SCALE

Eight ways to know a piece of land before you pay for it.

This report covers one part of the picture. These cover the rest, drawn from the same government records, for any property in Tamil Nadu.

LandLens One

Ask anything about a property and get an answer grounded in live government records, with the sources shown.

[/landlens/one](#)



Verify My Land

Every record check run on one property and returned as a single report.

[/landlens/verify-my-land](#)



Legal Opinion

An advocate's written opinion on the title, built on the records we pull for it.

[/landlens](#)



One Map

Every layer on one map: the parcel, its boundary, zoning, water bodies and what sits around it.

[/landlens/one/map](#)



PriceMap

What land actually changed hands for around this plot, taken from the registered deeds.

[/landlens/pricemap](#)



Build Scope

What you are allowed to build here: floor space, height, coverage and setbacks.

[/landlens/build-scope](#)



Property Tracker

Watch a property and hear about it when something new is registered against it.

[/landlens/property-tracker](#)



Deal Room

Run the transaction in one place: documents, stamping, signatures and the parties.

[/landlens/deal-room](#)



Twenty-four checks you can run yourself, at no cost.

Records and verification

The registers themselves, read for you.

Encumbrance Certificate

Patta and Chitta

Field Measurement Sketch

EC Analyzer

Bank charge check

Court case search

Seller background check

Approval check by survey

Value and duty

What it is worth and what it costs to register.

Guideline value by street

Guideline value by survey

Stamp duty and registration fees

Capital gains

Floor space index

Area unit converter

Zoning and land use

What the plan says can happen on this land.

Land use zone finder

CMDA land use check

Coastal regulation zone

Master plan check

Water bodies finder

Airport height clearance

Registers and directories

Who holds it, and which office keeps the record.

Find your registering office

Temple property check

Waqf property check

RERA register



Every free tool
/tools



Services we run
for you
/services



The LandLens
suite
/landlens/one



Every claim in this document traces back to a government record.

Legal opinions, due diligence and title verification

Building plan, layout and sub-division approvals

Completion and occupancy certificates, regularisation

Escrow, negotiation and NRI property management

Land survey, soil testing, architecture and construction

Verified RealEstate
3/350/2 Mettukuppam,
OMR Thoraipakkam,
Chennai 600 097, India
hello@verified.realestate
+91 9996 12 9996

Prepared from the registers named on the page each finding sits on. Where a register could not be read, this document says so in its place rather than leaving the gap to be read as a clean result.

