

PP

APPROVAL RECORD

Planning Permission

Kanniyakumari district, Tamil Nadu

APPROVAL TYPE
Building Plan

ISSUING AUTHORITY
Rural Panchayat


The approval as the planning authority issued it, reproduced in full behind this page.

An approval speaks to what was sanctioned, not to what was built. Completion is a separate record.


PLAN SHOWING THE PROPOSED CONSTRUCTION OF RESIDENTIAL BUILDING,
IN Re.Sy.No:179/2B1A1A, OF THEREKALPUTHOOR VILLAGE, AT BHARATHI NAGAR
PHASE-II, THEREKALPUTHOOR, THEREKALPUTHOOR VILLAGE PANCHAYAT.

LAYOUT APPROVED NO: ம.வ./நா.உ.தி.கா.எண்: 02/2020


Name of owner:- M. VASANTHI, W/o Murugan.

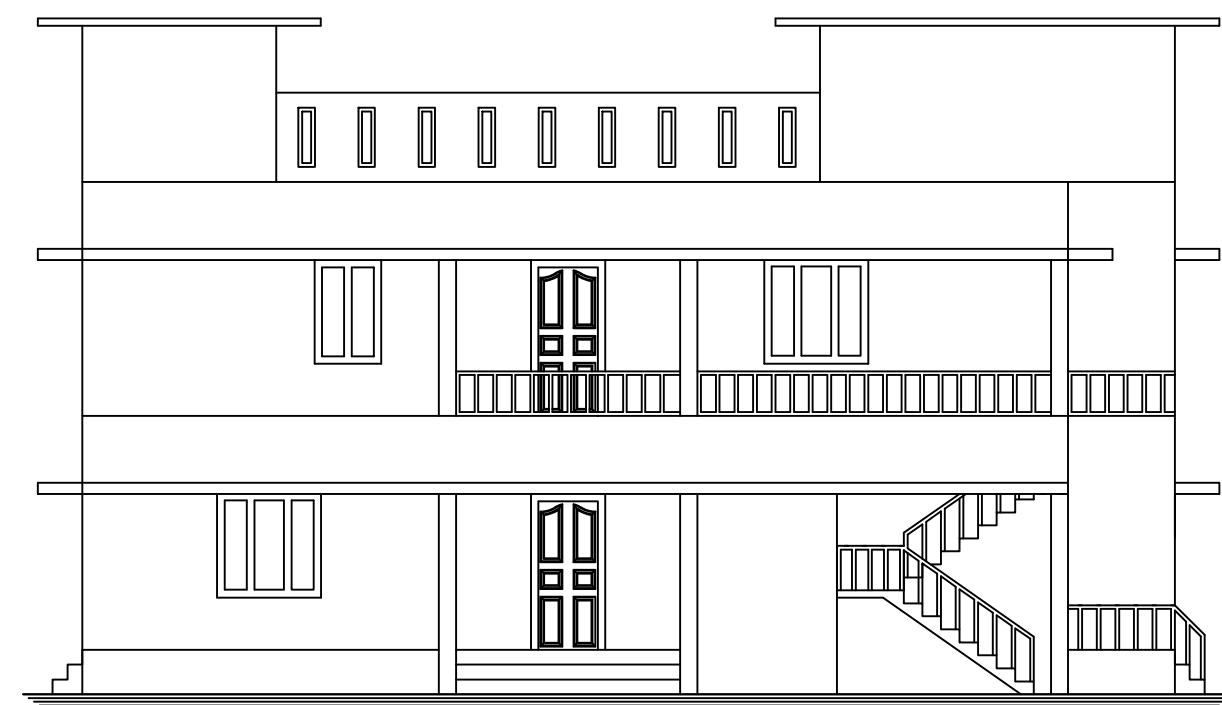


FRONT ELEVATION

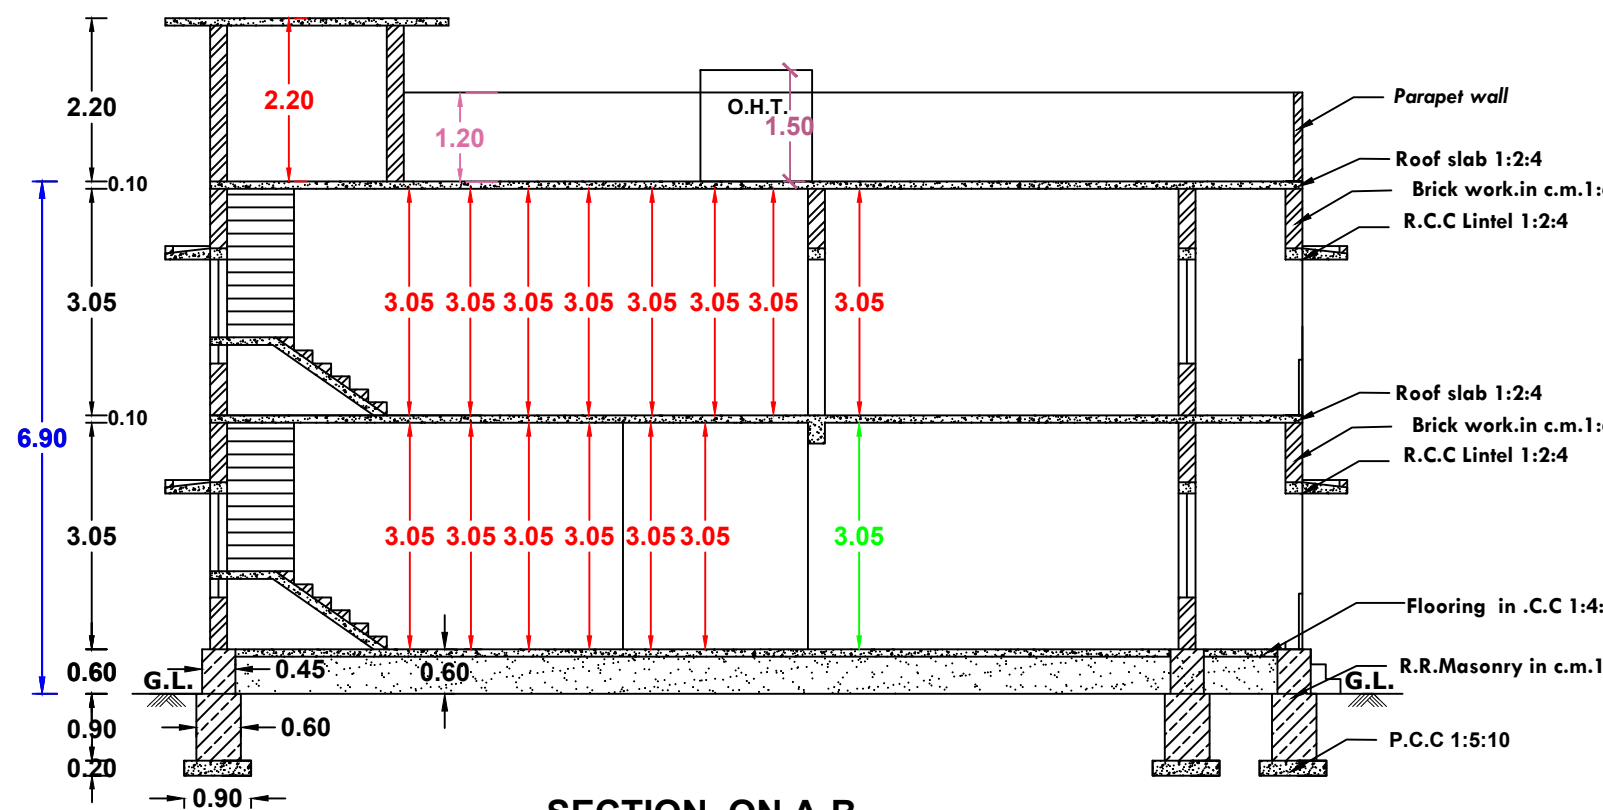


SECTION ON A-B

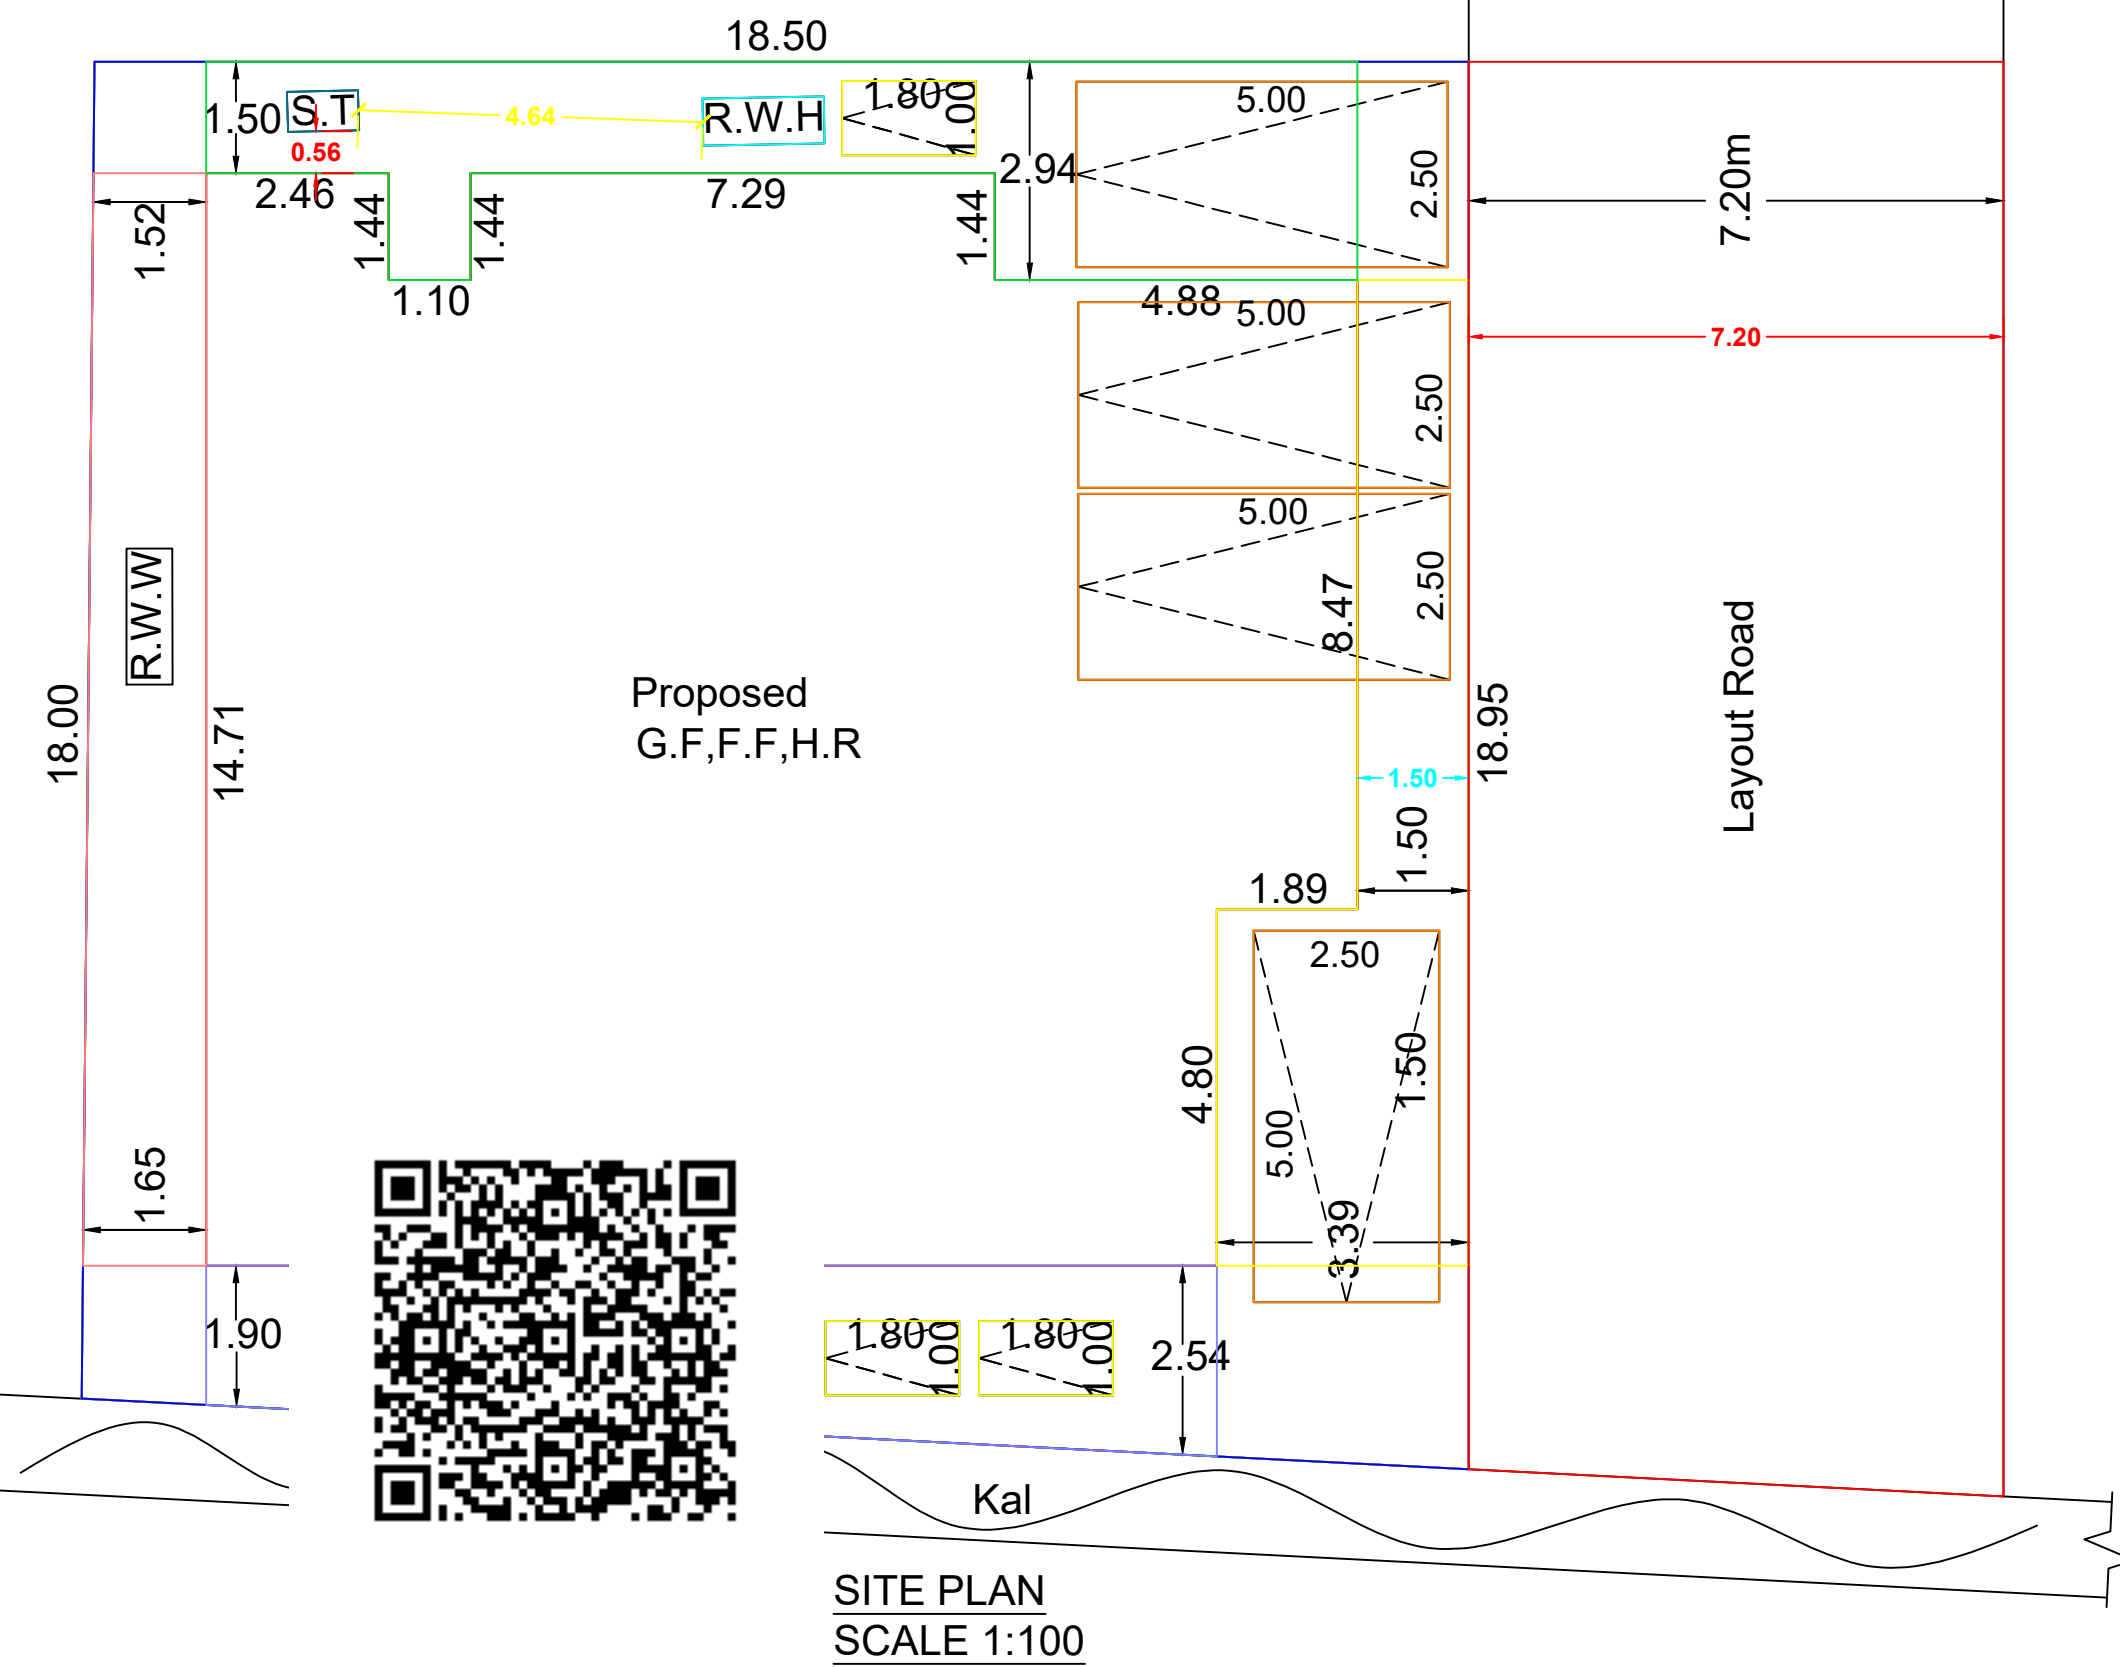


SITE PLAN
SCALE 1:100

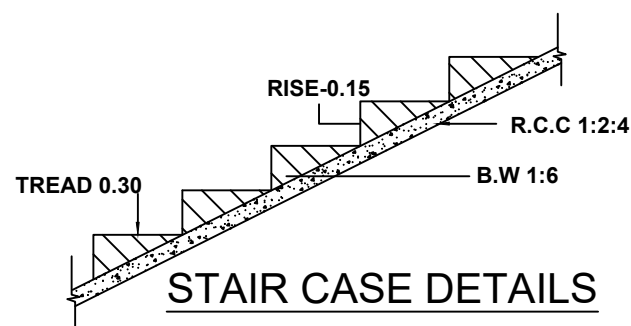


STAIR CASE DETAILS

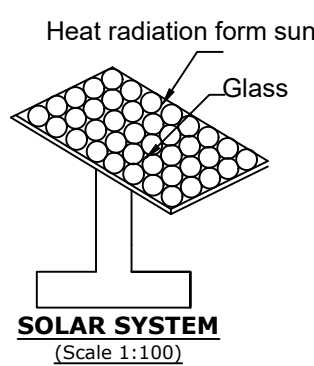


SOLAR SYSTEM
(Scale 1:100)

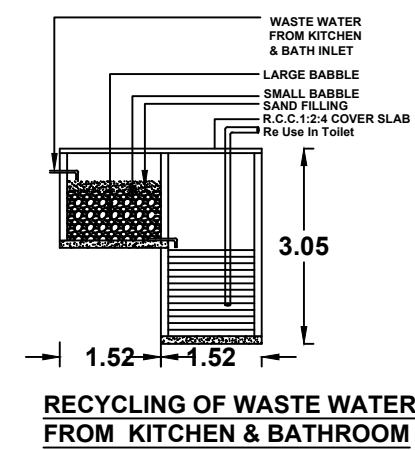


RECYCLING OF WASTE WATER
FROM KITCHEN & BATHROOM

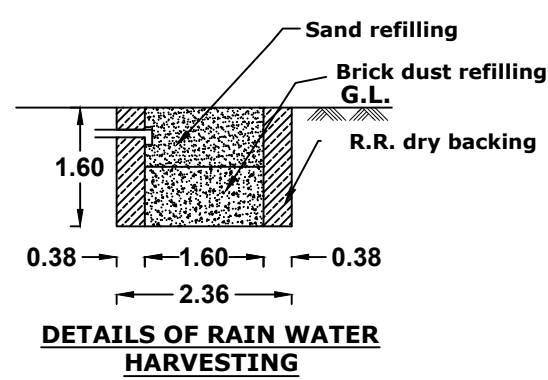


DETAILS OF RAIN WATER
HARVESTING

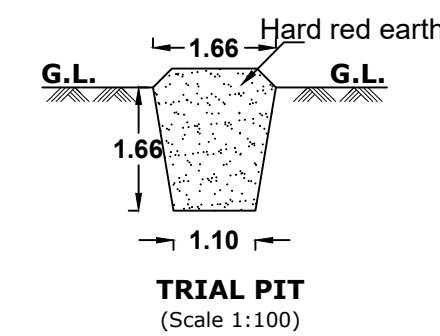


TRIAL PIT
(Scale 1:100)

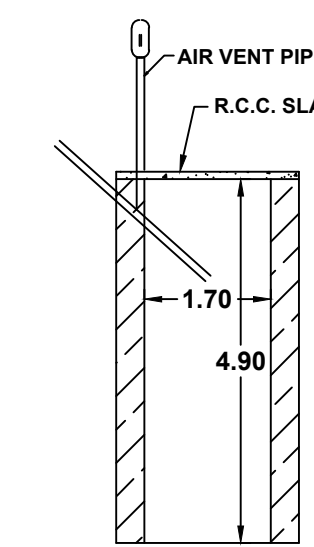


SOAK PIT

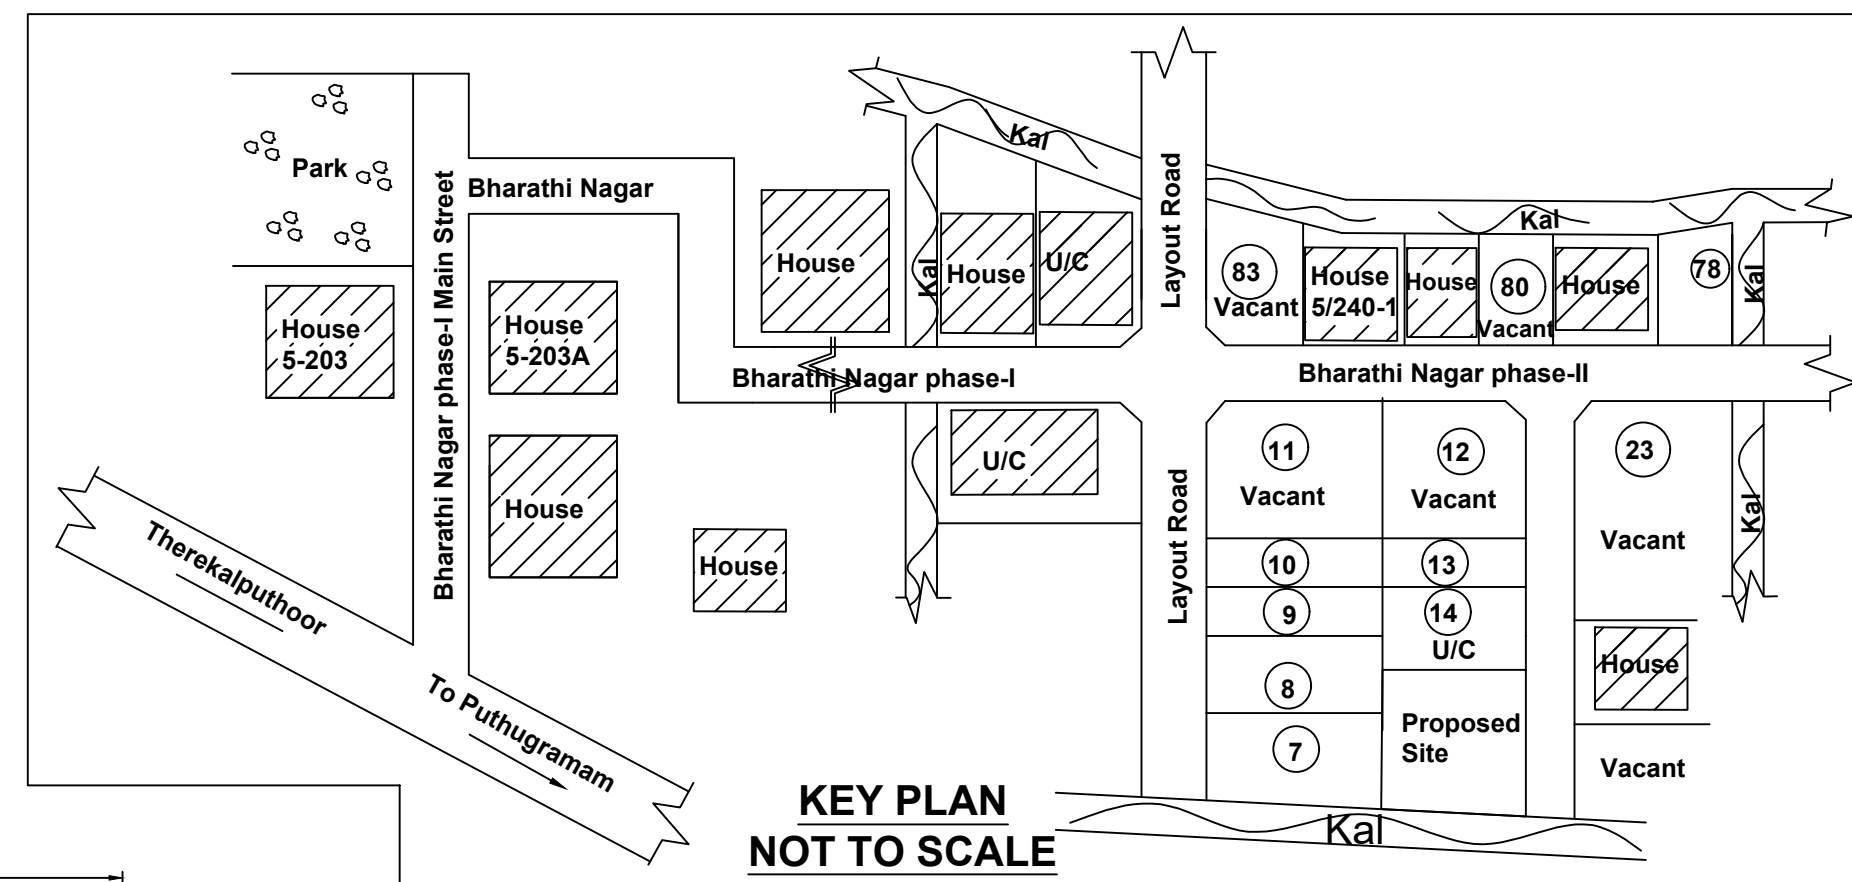


KEY PLAN
NOT TO SCALE

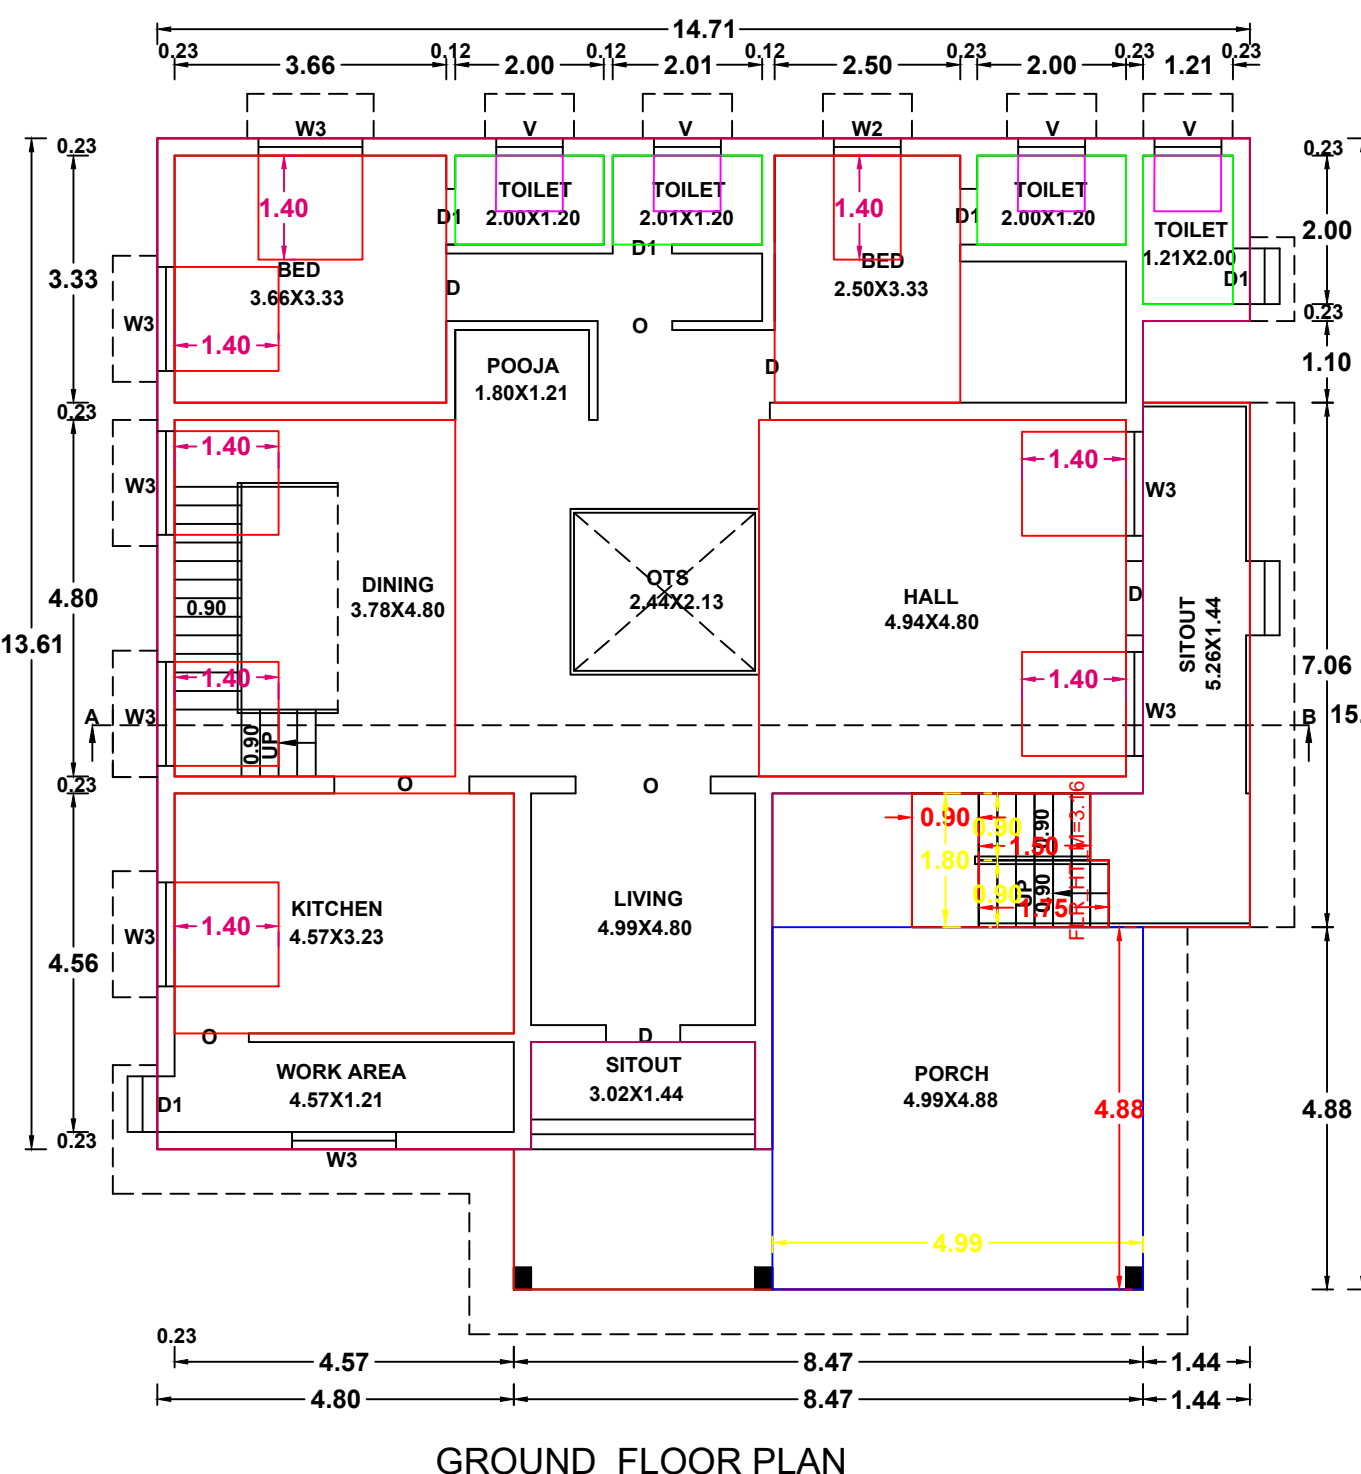

GROUND FLOOR PLAN

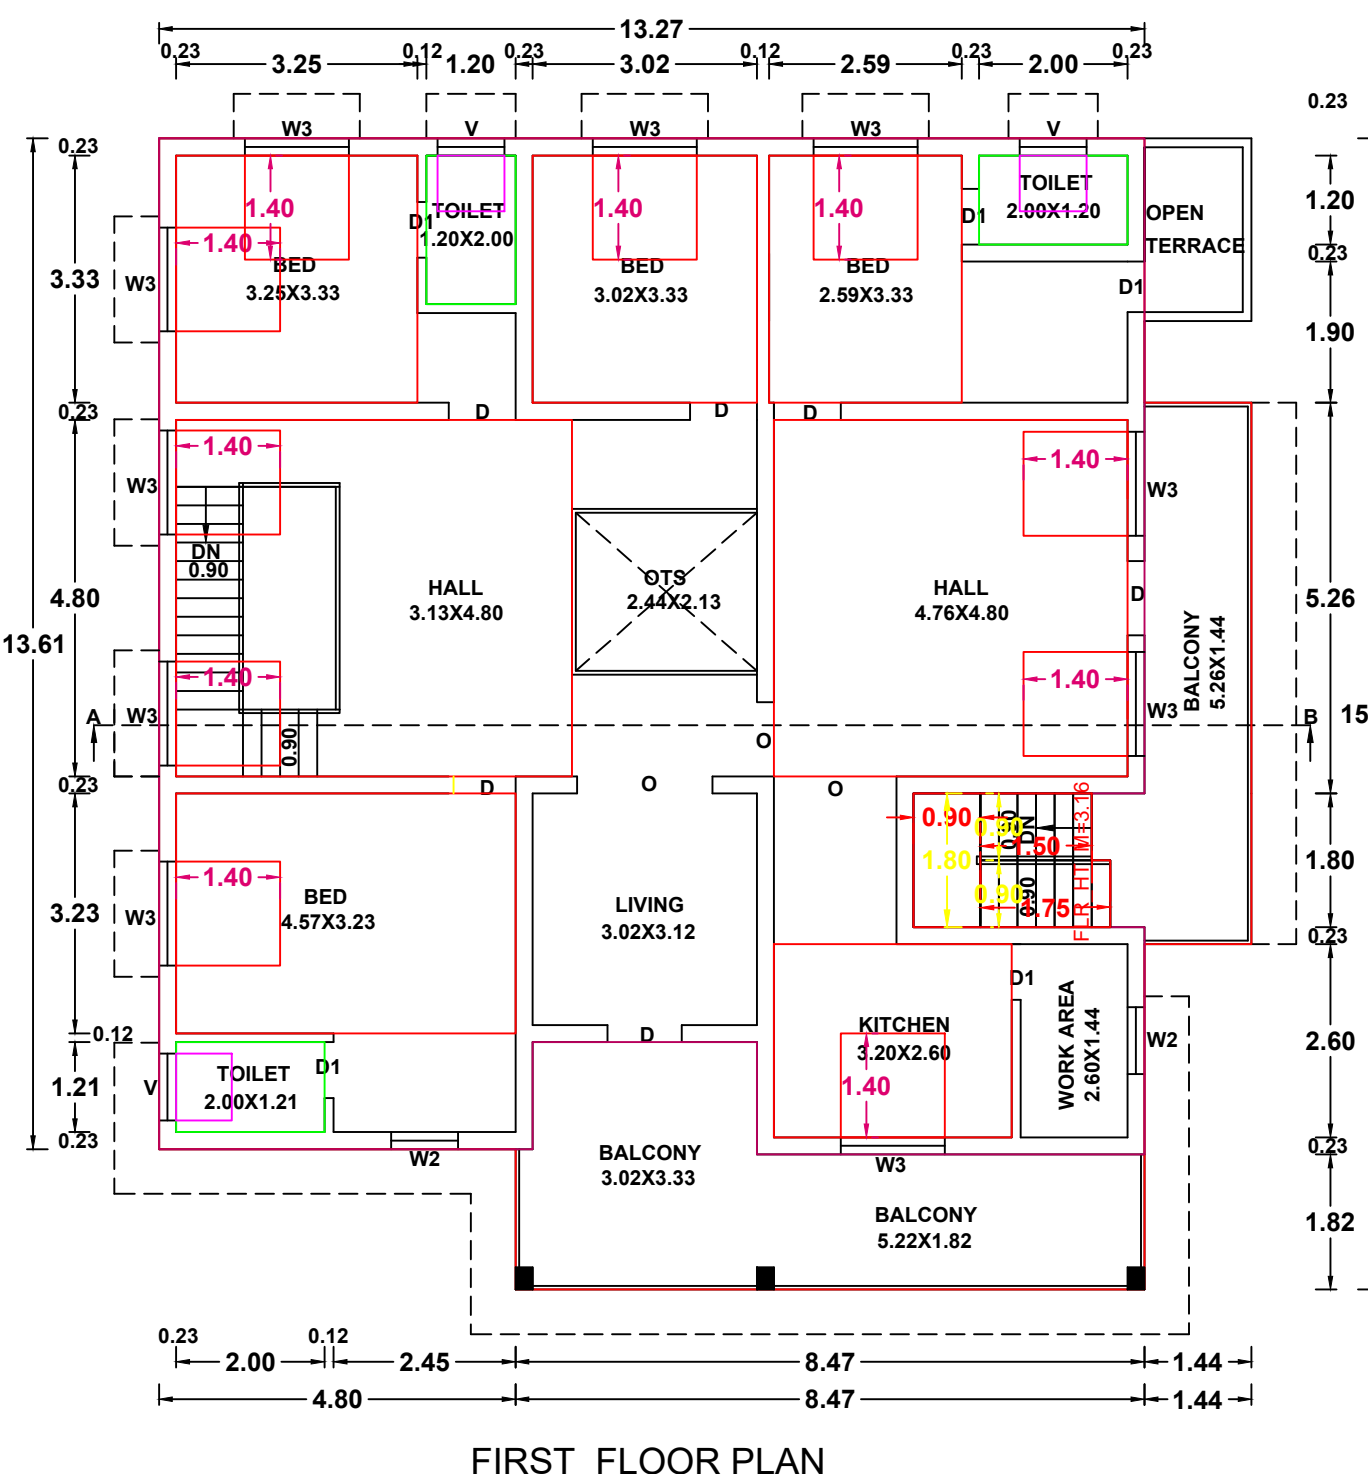

FIRST FLOOR PLAN

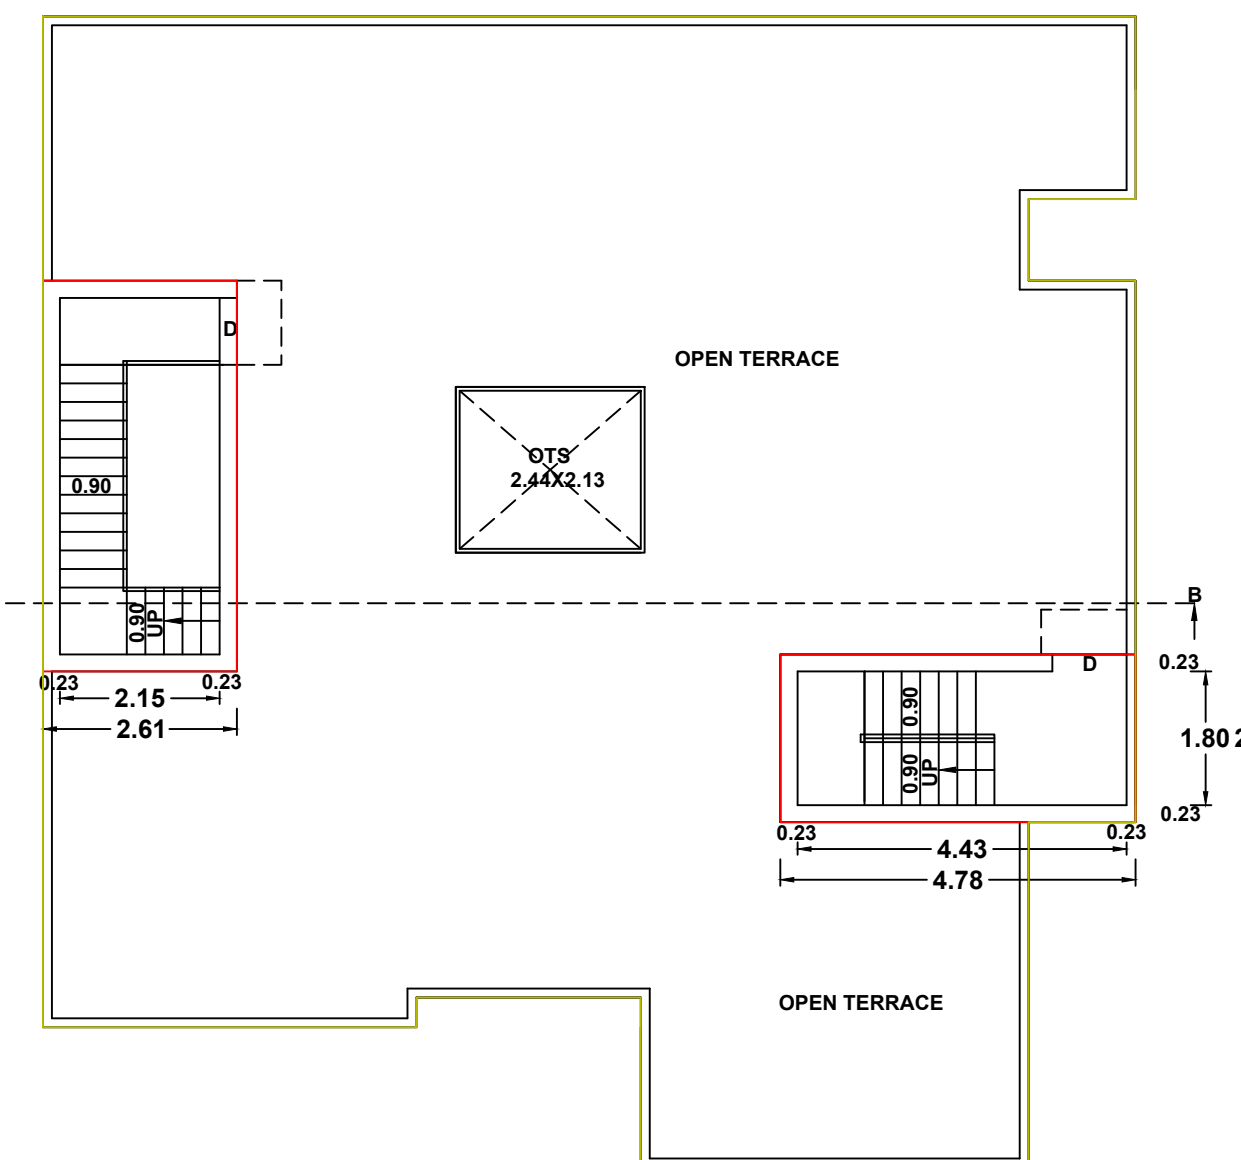

HEAD ROOM PLAN

PLAN INFO
PLOT No=NO
PATTU No=1043
TALUK=AGASTHEESWARAM
DISTRICT=KANNIYAKUMARI
SURVEY No=179/2B1A1A
PLOT AREA M2=343.47
AS PER DOCUMENT=343.47
AS AT SITE=343.45
FMB OR PLR=343.47
JURISDICTION TYPE= THEREKALPUTHOOR VILLAGE PANCHAYAT
SINGLE FAMILY BLDG= YES
LAND USE_ZONE= RESIDENTIAL
CRZ= NO
SECURITY_ZONE= NO
WHETHER GOVT OR AIDED SCHOOL= NO
ROAD WIDTH= 7.20
ROAD LENGTH= 15.52
AVG PLOT DEPTH= 18.60
AVG PLOT WIDTH= 16.48
RW/ DECLARED= YES
BUILDING NEAR TO RIVER= NO
OSR APPLICABLE= NO
OSR SURRENDER OR BUYBACK= BUYBACK
PREMIUM FSI REQUIRED= NO
IS APPROVED LAYOUT= NO
AREA TYPE= OTHERS
BUILDING NEAR MONUMENT= NO
BUILDING NEAR GOVT BLDG= NO
PROVISION FOR GREEN BUILDINGS AND SUSTAINABILITY= NO
FIRE PROTECTION AND FIRE SAFETY REQUIREMENTS= NO
NOC FOR CONSTRUCTION NEAR MONUMENT= NO
BARRIER FREE ACCESS FOR PHYSICALLY CHALLENGED PEOPLE= YES
FIRE PROTECTION AND FIRE SAFETY REQUIREMENTS= YES
NOC FIRE DEPT= NO
IS SWIMMING POOL EXISTS= NO
IF HERITAGE TOWN LESS THAN 1 KM RADIUS= NO

ALL DIMENSIONS ARE IN METER PLAN SCALE 1:100	
CERTIFIED THAT PROVISIONS SHALL BE MADE TO "RAIN WATER HARVESTING" ARRANGEMENTS SYSTEM IN THE PROPOSED CONSTRUCTION	
	REFERENCE
D-DOOR	-- 1.00X2.10
D1-DOOR	-- 0.75X2.10
W3-WINDOW	-- 1.40X1.40
V-VENTILATOR	-- 0.90X0.60
AREA OF SITE	: 343.47.sq.m(3697.sq.ft)
AREA OF PROPOSED	
GROUND FLOOR	: 210.32.sq.m (2263.sq.ft)
FIRST FLOOR	: 207.11.sq.m (2229.sq.ft)
HEAD ROOM	: 24.53.sq.m (264.sq.ft)
TOTAL AREA	: 441.96.sq.m (4757.sq.ft)
AREA OF VACANT	: 133.15.sq.m (1433.sq.ft)
ROAD	
EXISTING	
PARKING CALCULATION	
PROPOSED BUILDING	= 155.90.Sq.m (1678.Sq.ft)
GROUND FLOOR	(Kitchen-1)
FIRST FLOOR	= 171.02.Sq.m (1840.Sq.ft)
TOTAL AREA	= 326.92.Sq.m (3518.Sq.ft)
First 75.sq.m	= Nil
Next 251.92.sq.m	4 Car Space 4 Two Wheeler Space
PLOT COVERAGE = 210.32X100 =61.23%	
343.47	
F.S.I.= 441.96 = 1.28 < 2.0	
343.47	
M.Vasanthi	
M. VASANTHI	
SIGNATURE OF LAND AND BUILDING OWNER	
S. RAMU	
Registered Engineer Gr - III	
Reg. No. 150/L5/2020/00002	
S.M.S. Engineering Construction	
90,1 st Floor, Alexandra Press Road,	
Nagercoil - 1,	
Ph : 9443275554, 9843375554.	
SIGNATURE OF LICENCE SURVEYOR/ENGINEER	
S.M.S. CONSTRUCTION	
90,First floor, s.m.s.building	
Alexandra press road	
Nagercoil	
cell.9443275554	Drawn by:C.G. Sherlin Jerfia.
9843375554	Checked by:S.Ramu.
Date:26.04.2024	Size: A1(5-2)
gmail: smsramungl@gmail.com	0110

Eight ways to know a piece of land before you pay for it.

This report covers one part of the picture. These cover the rest, drawn from the same government records, for any property in Tamil Nadu.

LandLens One

Ask anything about a property and get an answer grounded in live government records, with the sources shown.

[/landlens/one](#)



Verify My Land

Every record check run on one property and returned as a single report.

[/landlens/verify-my-land](#)



Legal Opinion

An advocate's written opinion on the title, built on the records we pull for it.

[/landlens](#)



One Map

Every layer on one map: the parcel, its boundary, zoning, water bodies and what sits around it.

[/landlens/one/map](#)



PriceMap

What land actually changed hands for around this plot, taken from the registered deeds.

[/landlens/pricemap](#)



Build Scope

What you are allowed to build here: floor space, height, coverage and setbacks.

[/landlens/build-scope](#)



Property Tracker

Watch a property and hear about it when something new is registered against it.

[/landlens/property-tracker](#)



Deal Room

Run the transaction in one place: documents, stamping, signatures and the parties.

[/landlens/deal-room](#)



Twenty-four checks you can run yourself, at no cost.

Records and verification

The registers themselves, read for you.

Encumbrance Certificate

Patta and Chitta

Field Measurement Sketch

EC Analyzer

Bank charge check

Court case search

Seller background check

Approval check by survey

Value and duty

What it is worth and what it costs to register.

Guideline value by street

Guideline value by survey

Stamp duty and registration fees

Capital gains

Floor space index

Area unit converter

Zoning and land use

What the plan says can happen on this land.

Land use zone finder

CMDA land use check

Coastal regulation zone

Master plan check

Water bodies finder

Airport height clearance

Registers and directories

Who holds it, and which office keeps the record.

Find your registering office

Temple property check

Waqf property check

RERA register



Every free tool
/tools



Services we run
for you
/services



The LandLens
suite
/landlens/one



Every claim in this document traces back to a government record.

Legal opinions, due diligence and title verification

Building plan, layout and sub-division approvals

Completion and occupancy certificates, regularisation

Escrow, negotiation and NRI property management

Land survey, soil testing, architecture and construction

Verified RealEstate
3/350/2 Mettukuppam,
OMR Thoraipakkam,
Chennai 600 097, India
hello@verified.realestate
+91 9996 12 9996

Prepared from the registers named on the page each finding sits on. Where a register could not be read, this document says so in its place rather than leaving the gap to be read as a clean result.

