

PP

APPROVAL RECORD

Planning Permission

Kanniyakumari district, Tamil Nadu

APPROVAL TYPE

Building Plan

ISSUING AUTHORITY


Rural Panchayat

The approval as the planning authority issued it, reproduced in full behind this page.


An approval speaks to what was sanctioned, not to what was built. Completion is a separate record.

PLAN SHOWING THE PROPOSED ADDITINAL CONSTRUCTION OF RETAIL SHOP BUILDING IN RE-SY-NO: 651/5A2 OF KANYAKULAM VILLAGE AT TOWN RAILWAY NAGER 4 TH STREET,PALLIVILAI, KANYAKULAM VILLAGE, PANCHAYAT,RAJAKKAMANGALAM UNION, KK DIST.


NAME OF OWNER : Mr : A. SHERIN ROBI
S/O : ARTHUR ROBI
CHANNEL ROAD
TOWN RAILWAY NAGER, 4 TH STREET, PALLIVILAI
KANNIYA KUMARI DISTRICT.
TAMIL NADU- 629003

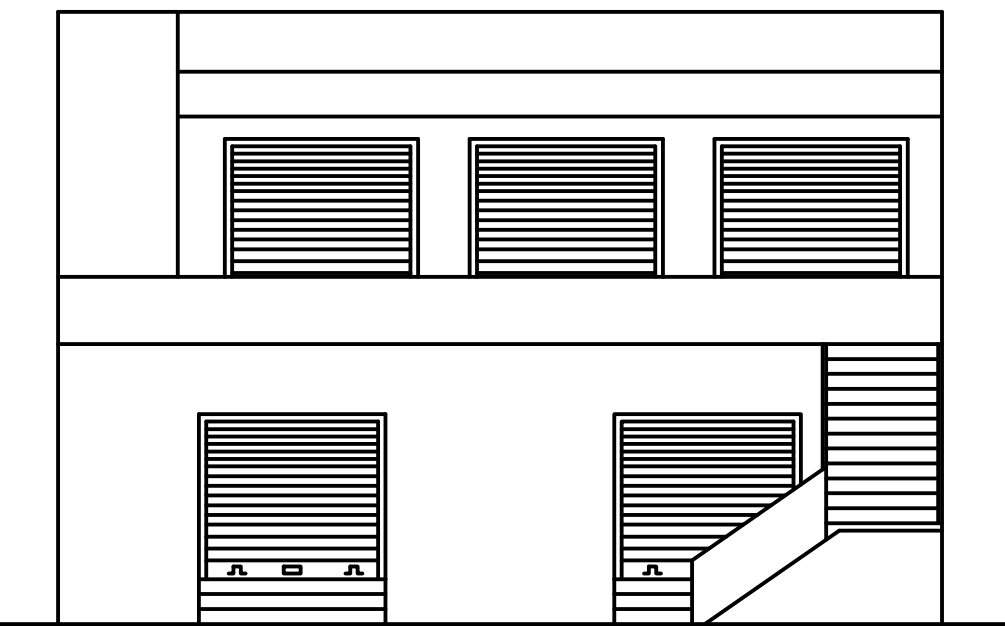


FRONT ELEVATION

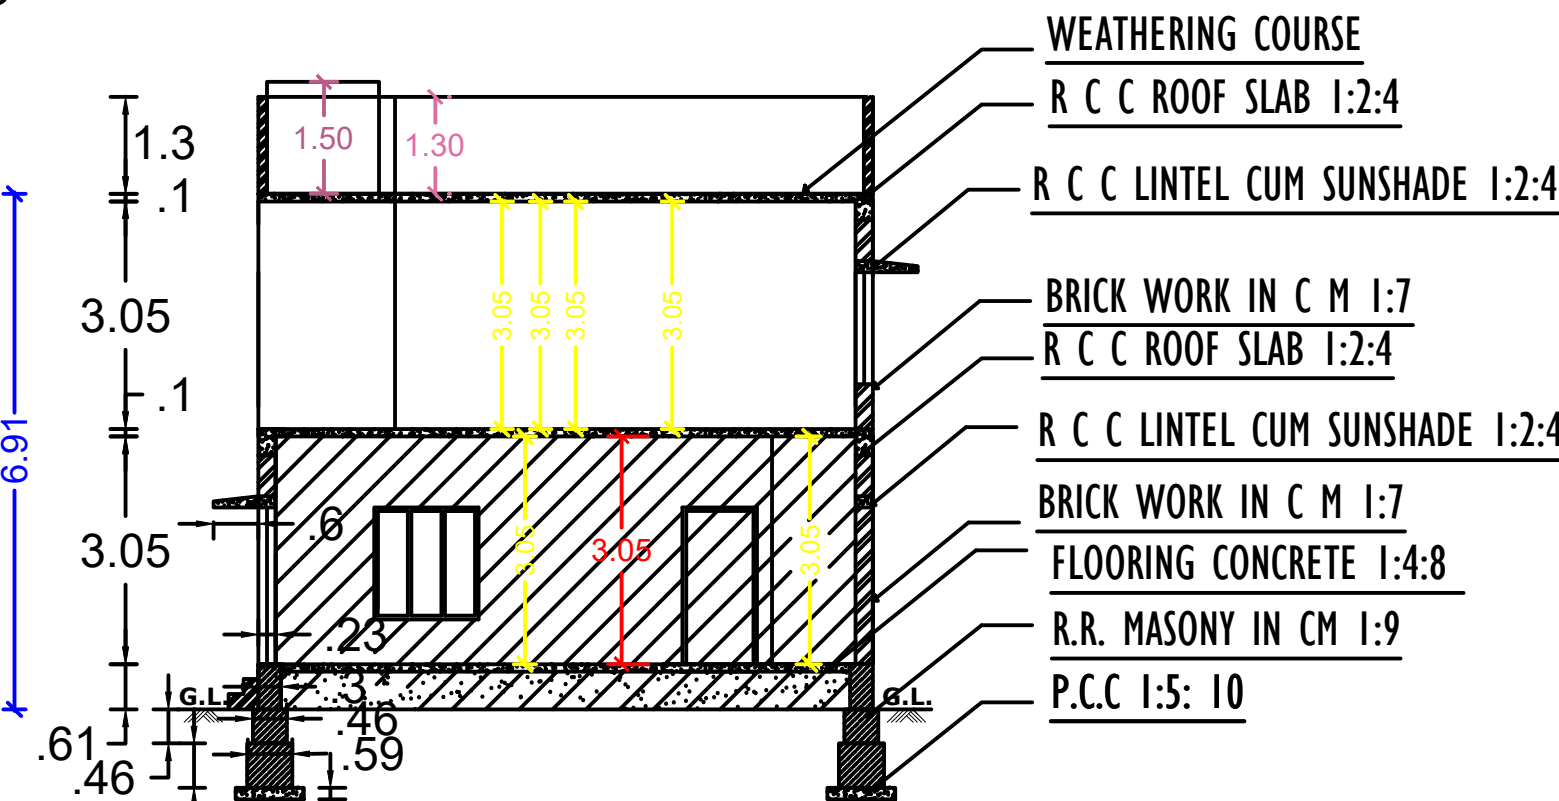


SECTION ON AB

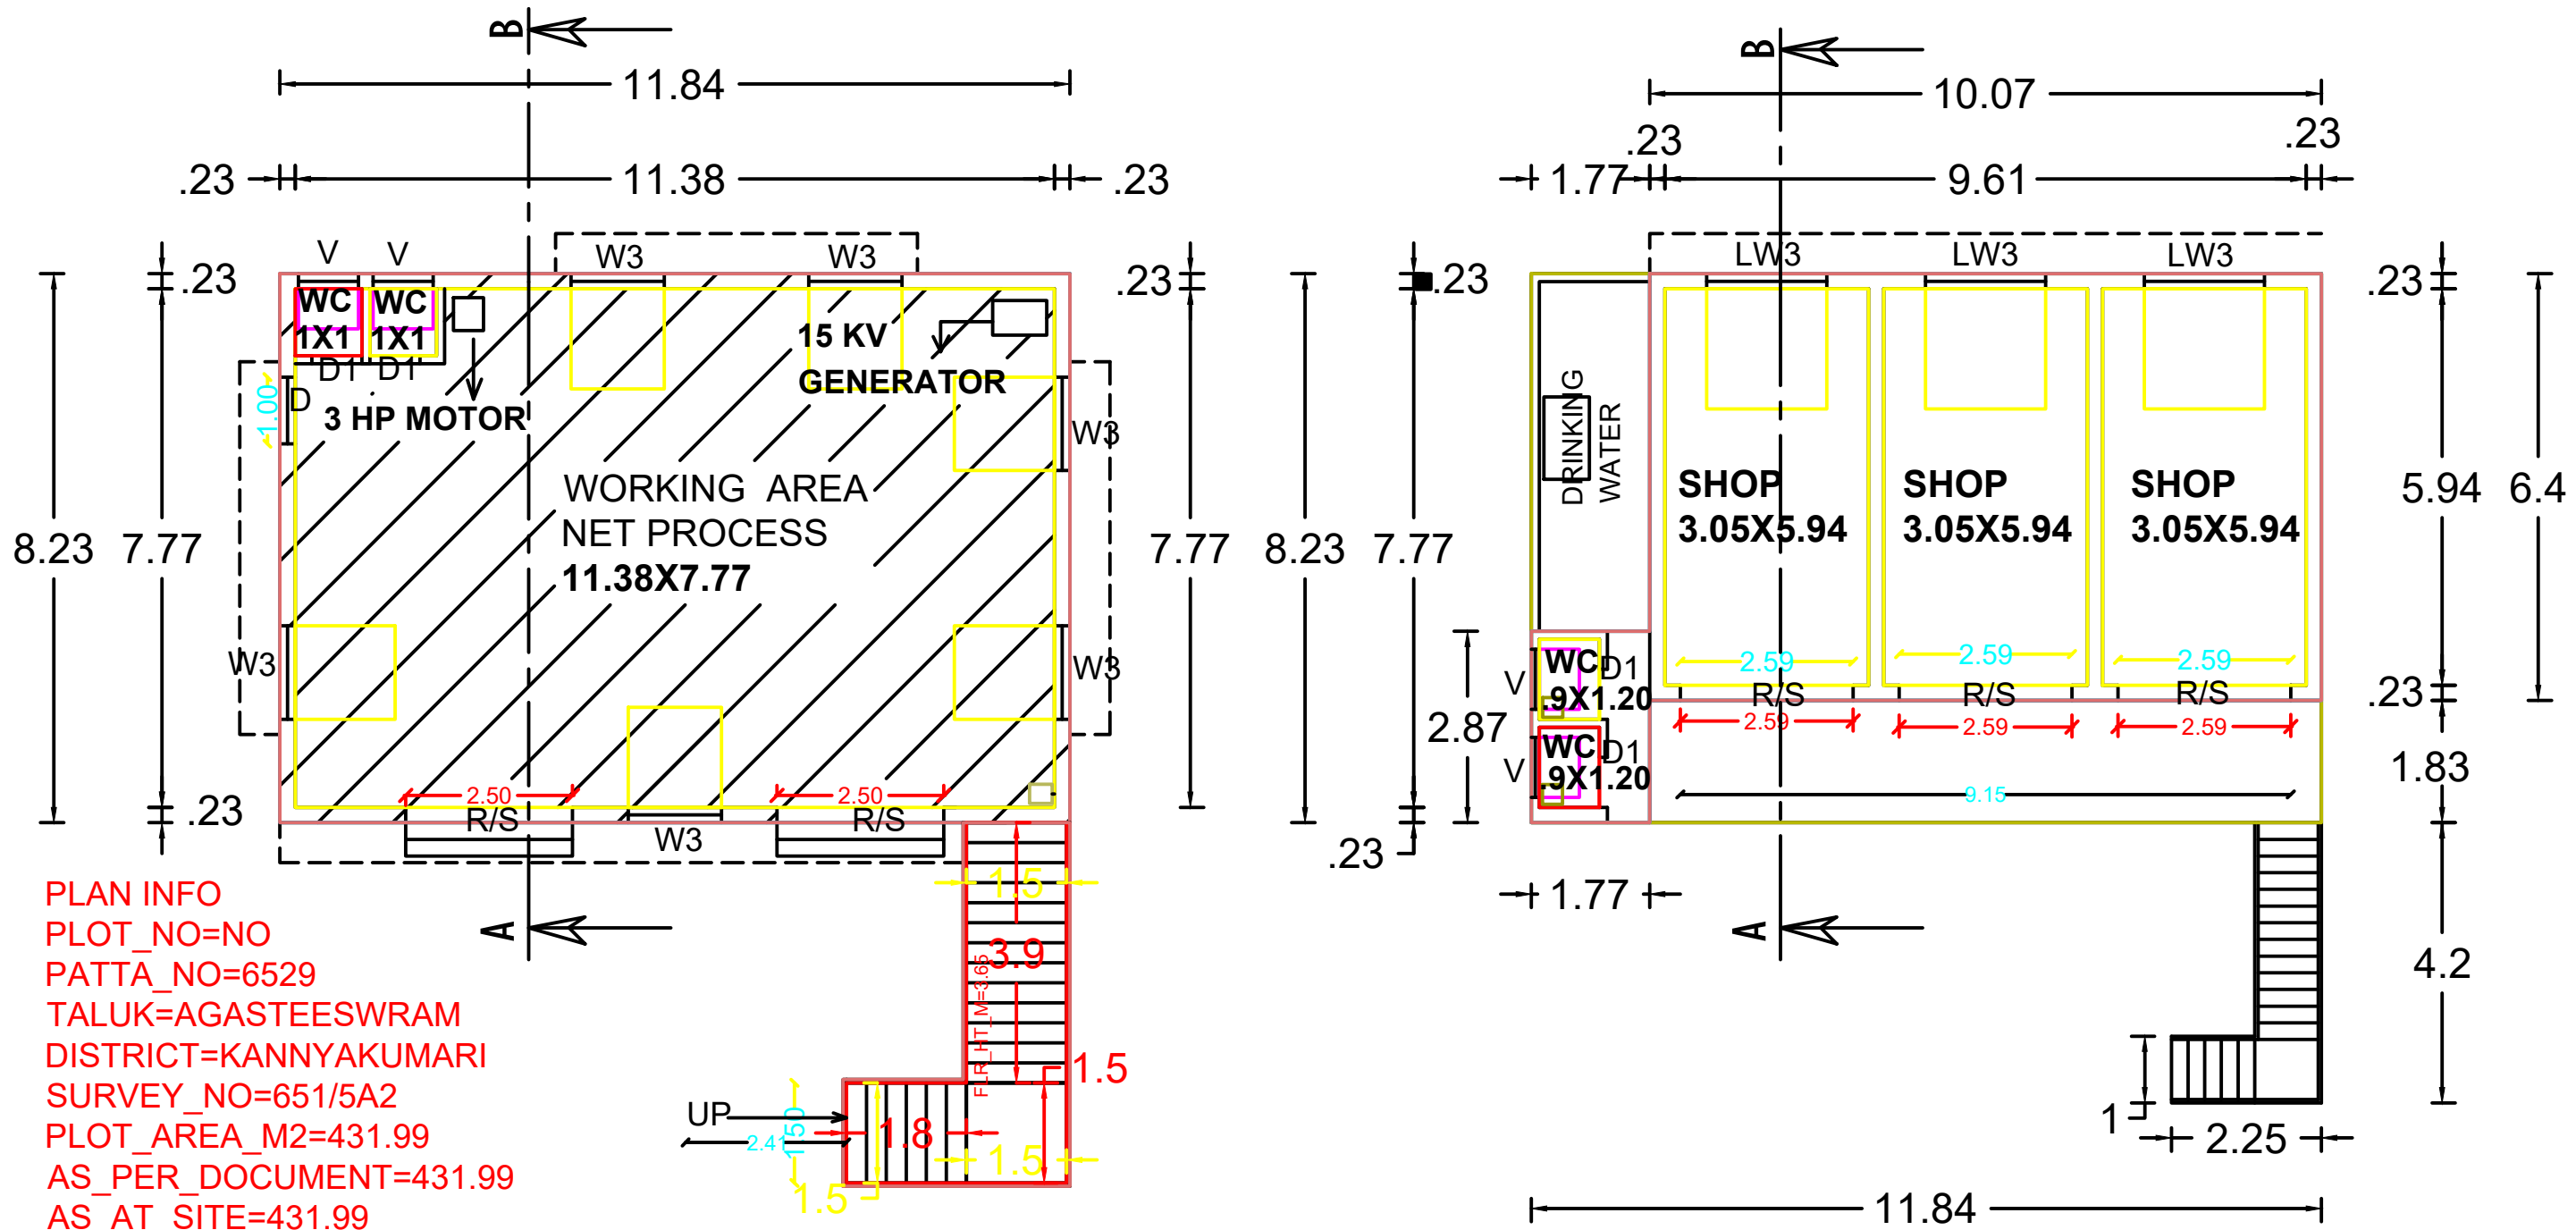


GROUND FLOOR PLAN
SCALE - 1: 100

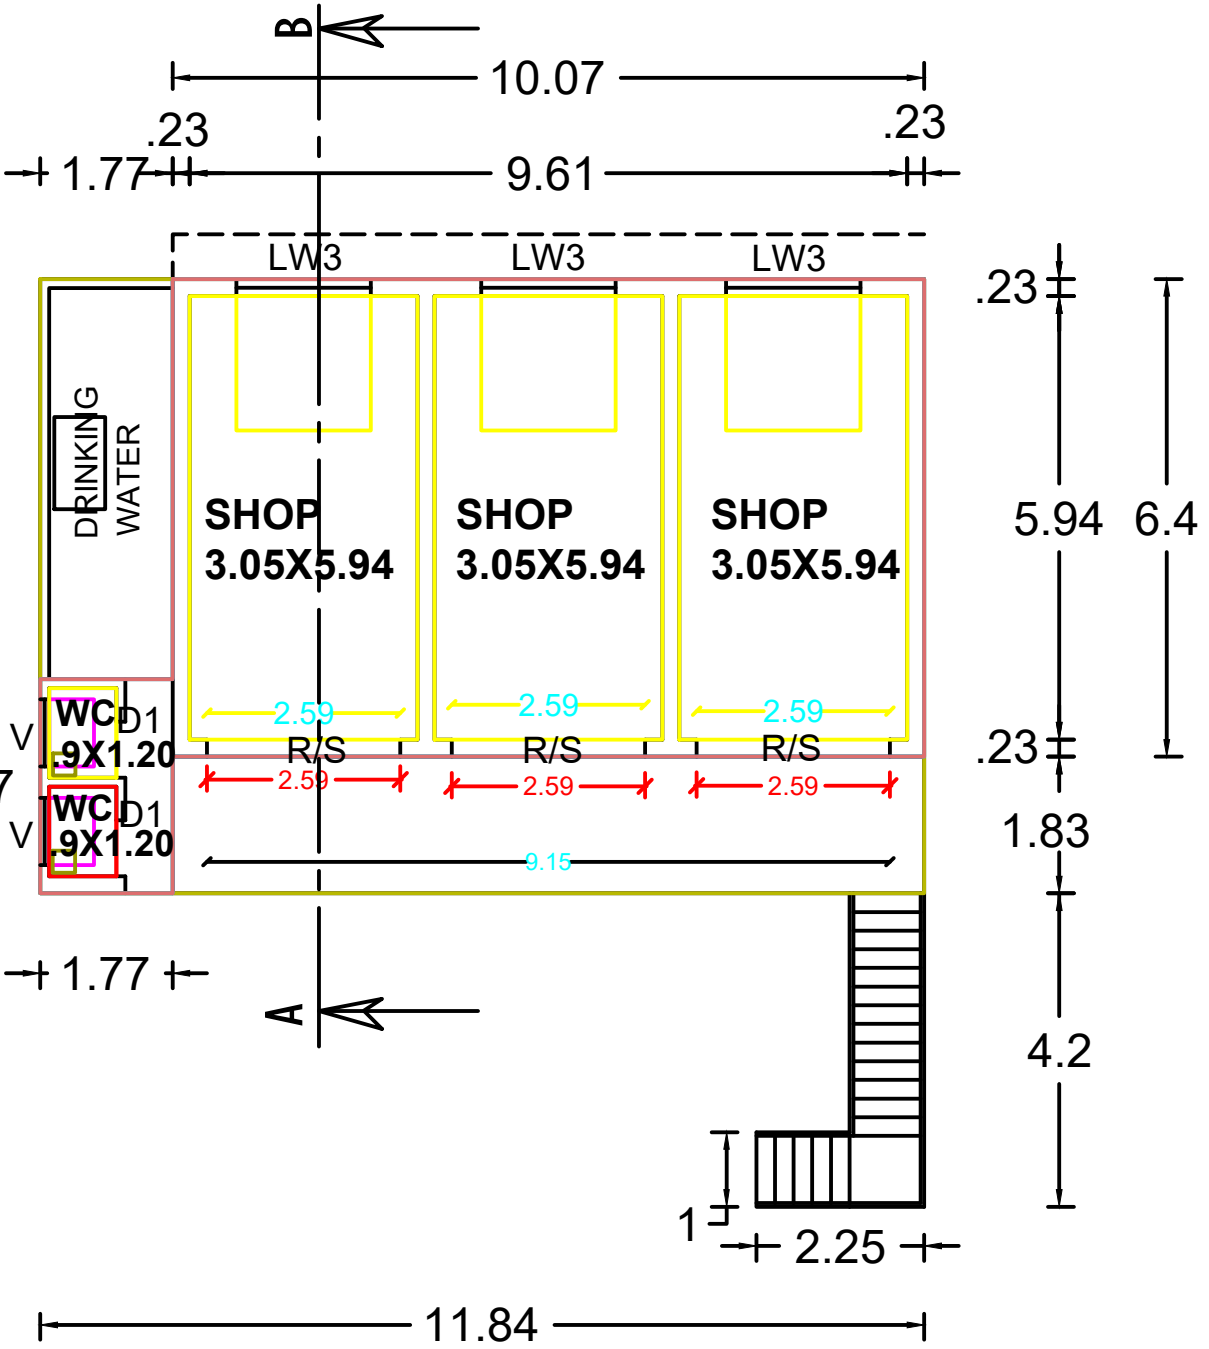

FIRST FLOOR PLAN
SCALE - 1: 100

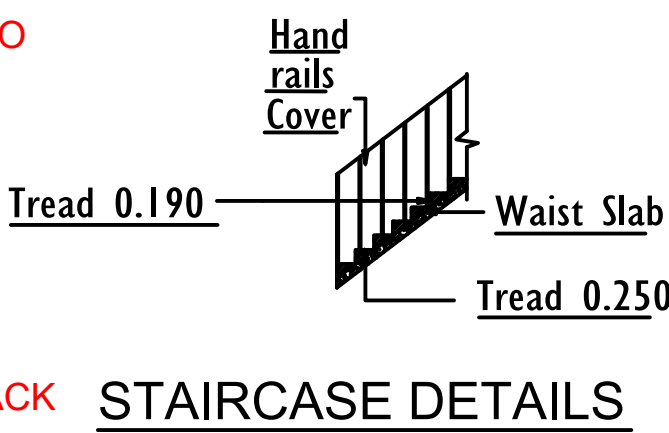


STAIRCASE DETAILS

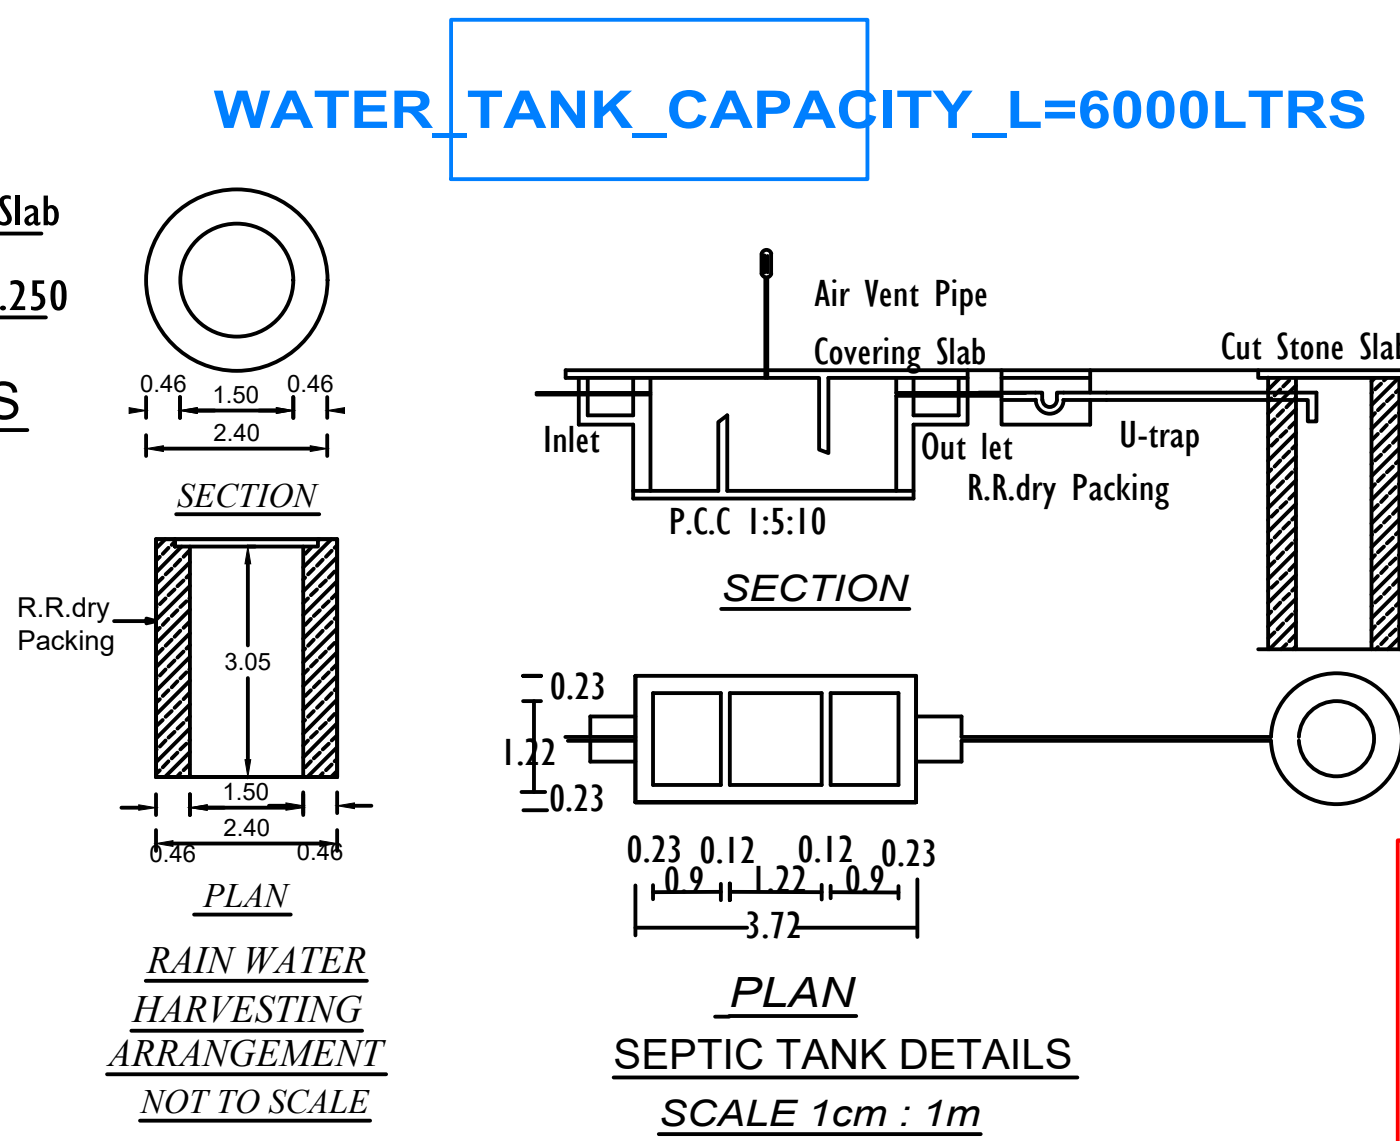


WATER_TANK_CAPACITY_L=6000LTRS

SEPTIC TANK DETAILS
SCALE 1cm : 1m


SOLAR WATER HEATER

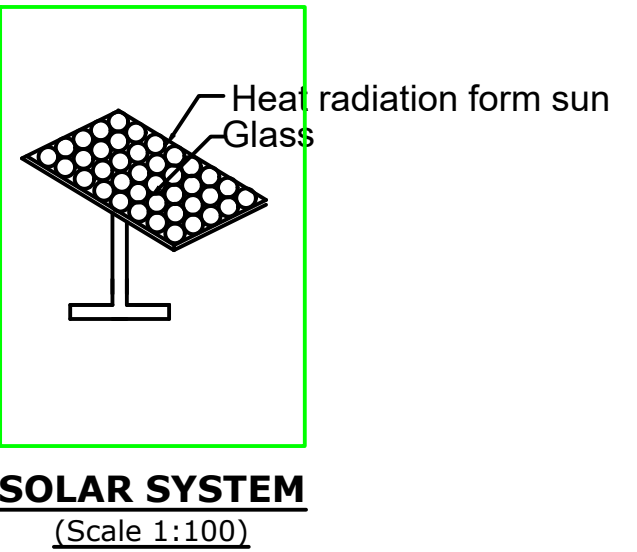


SOLAR SYSTEM
(Scale 1:100)

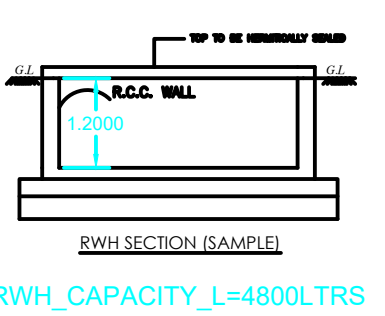


RWH_CAPACITY_L=4800LTRS

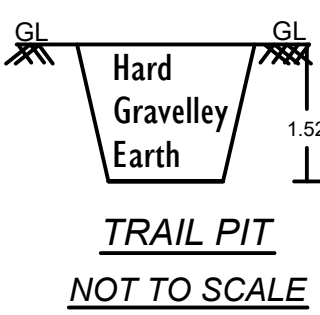

TRAIL PIT
NOT TO SCALE

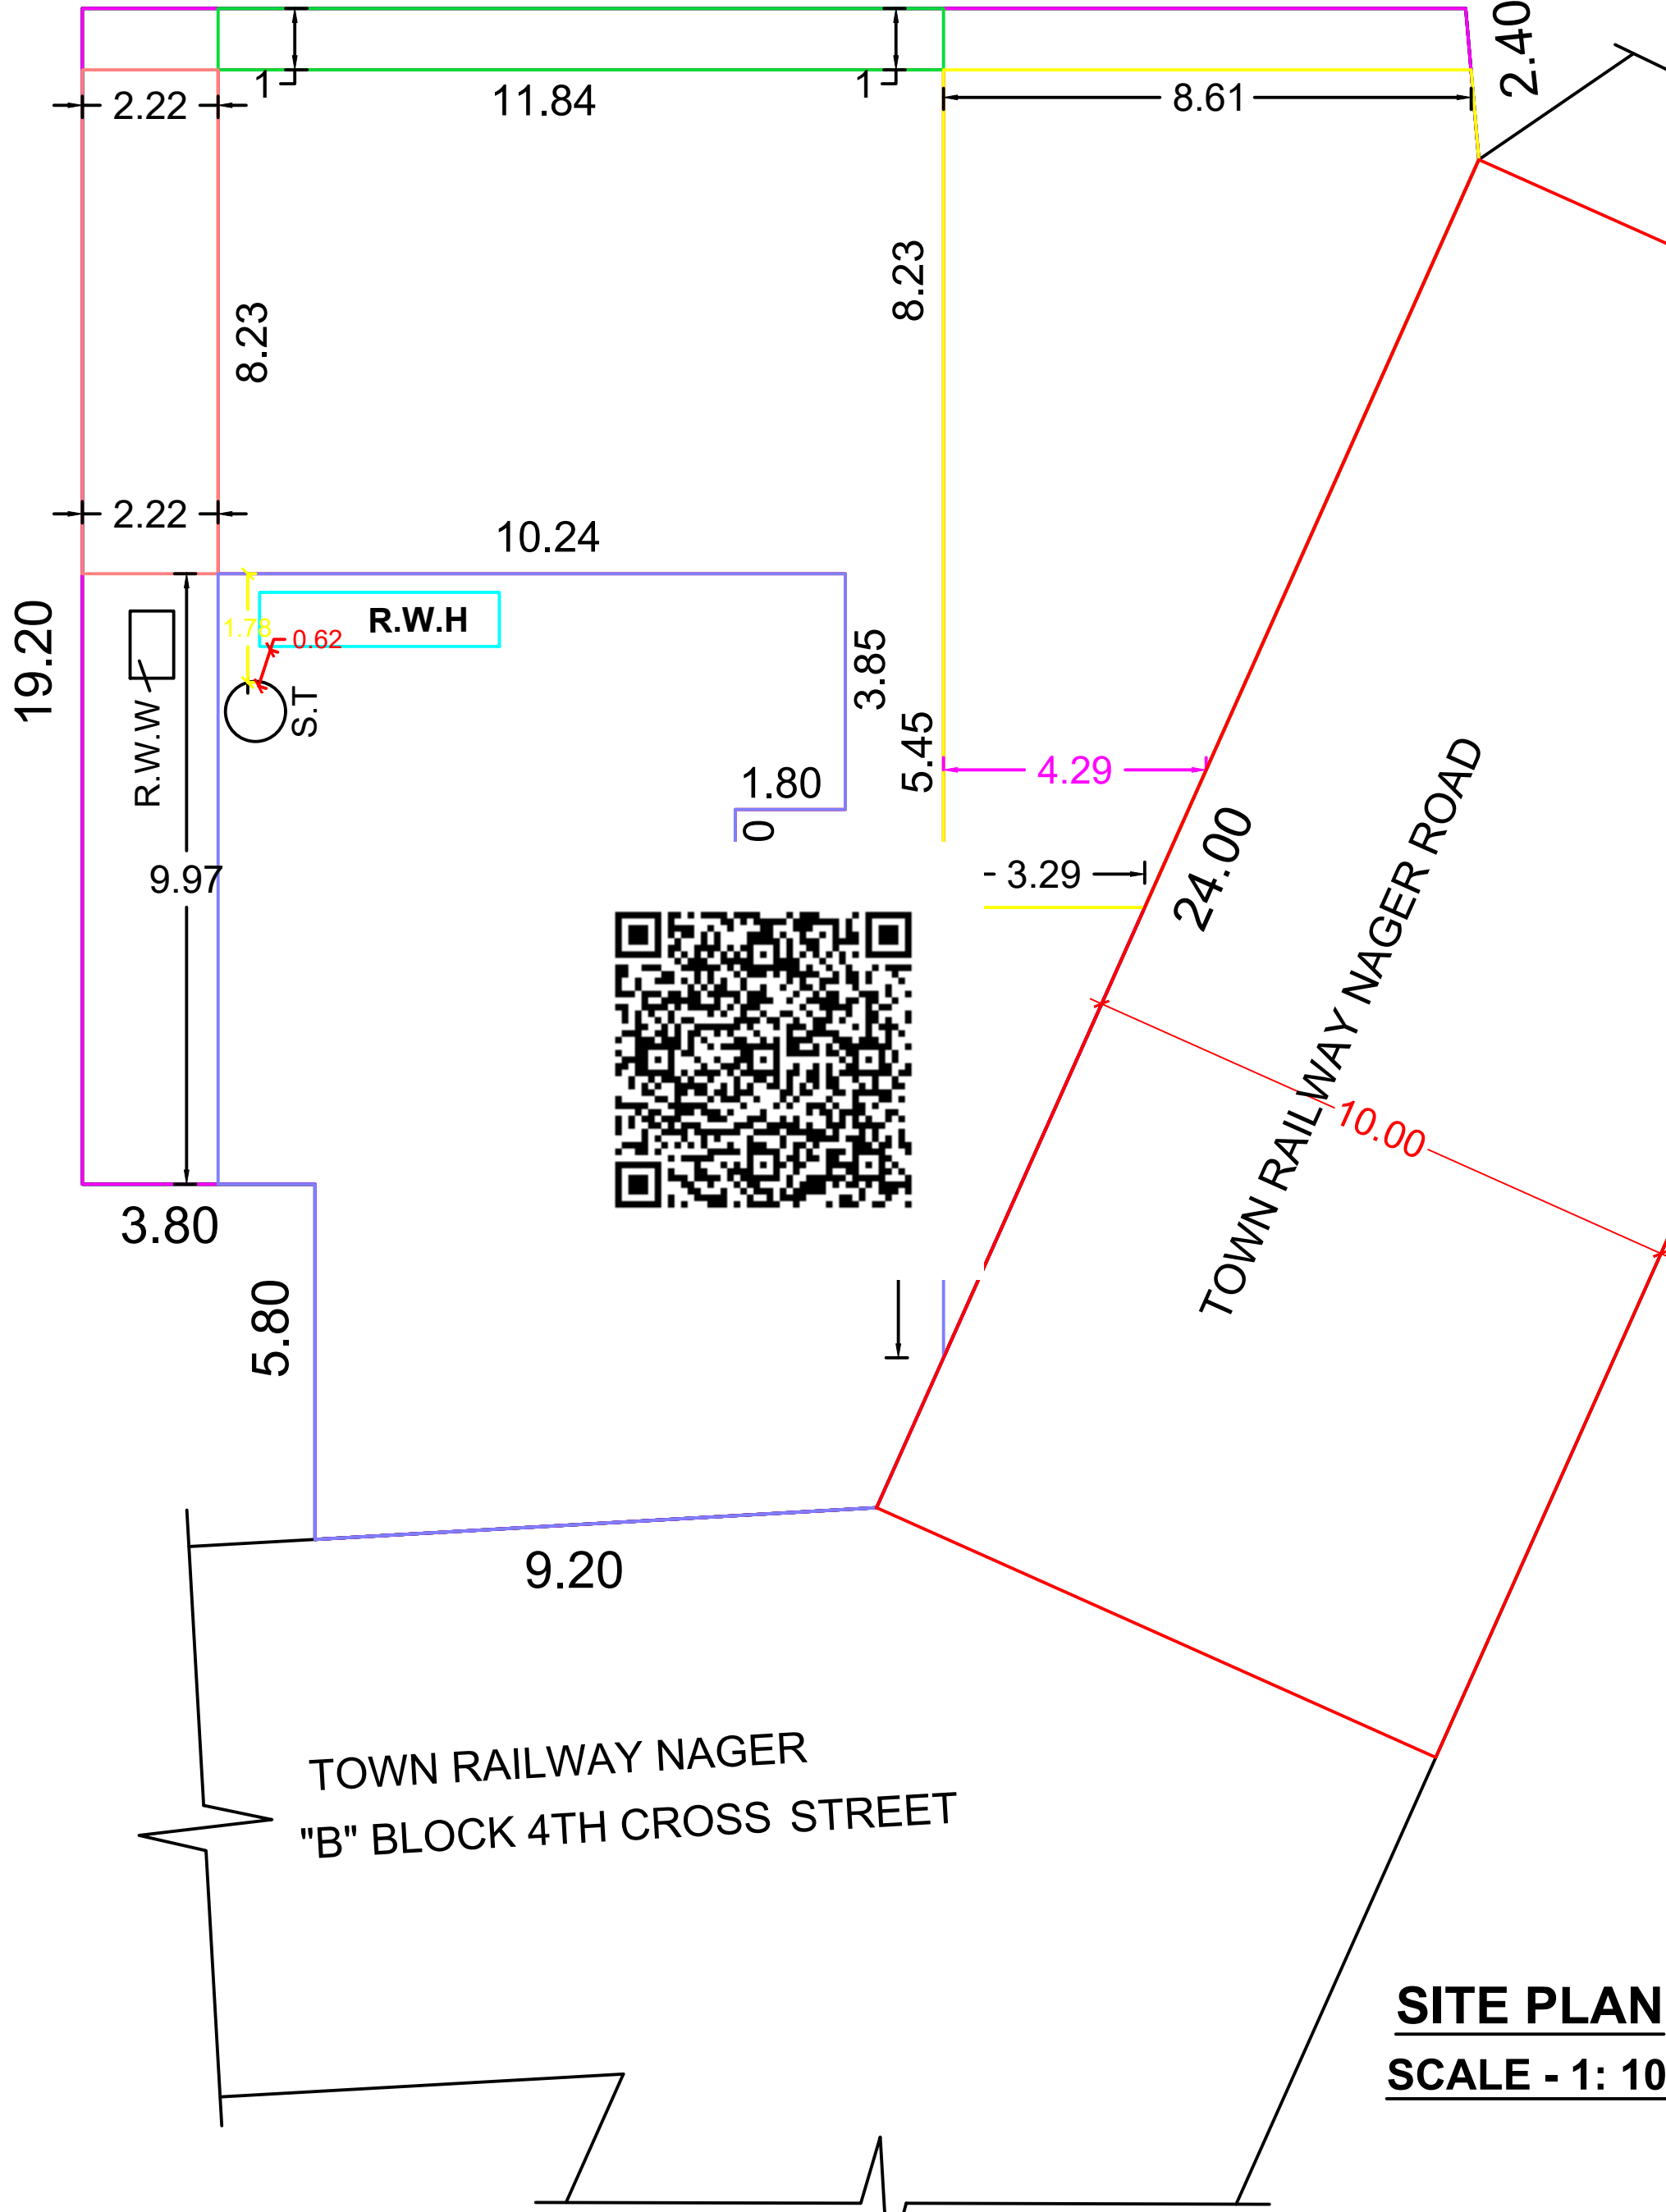

SITE PLAN
SCALE - 1: 100

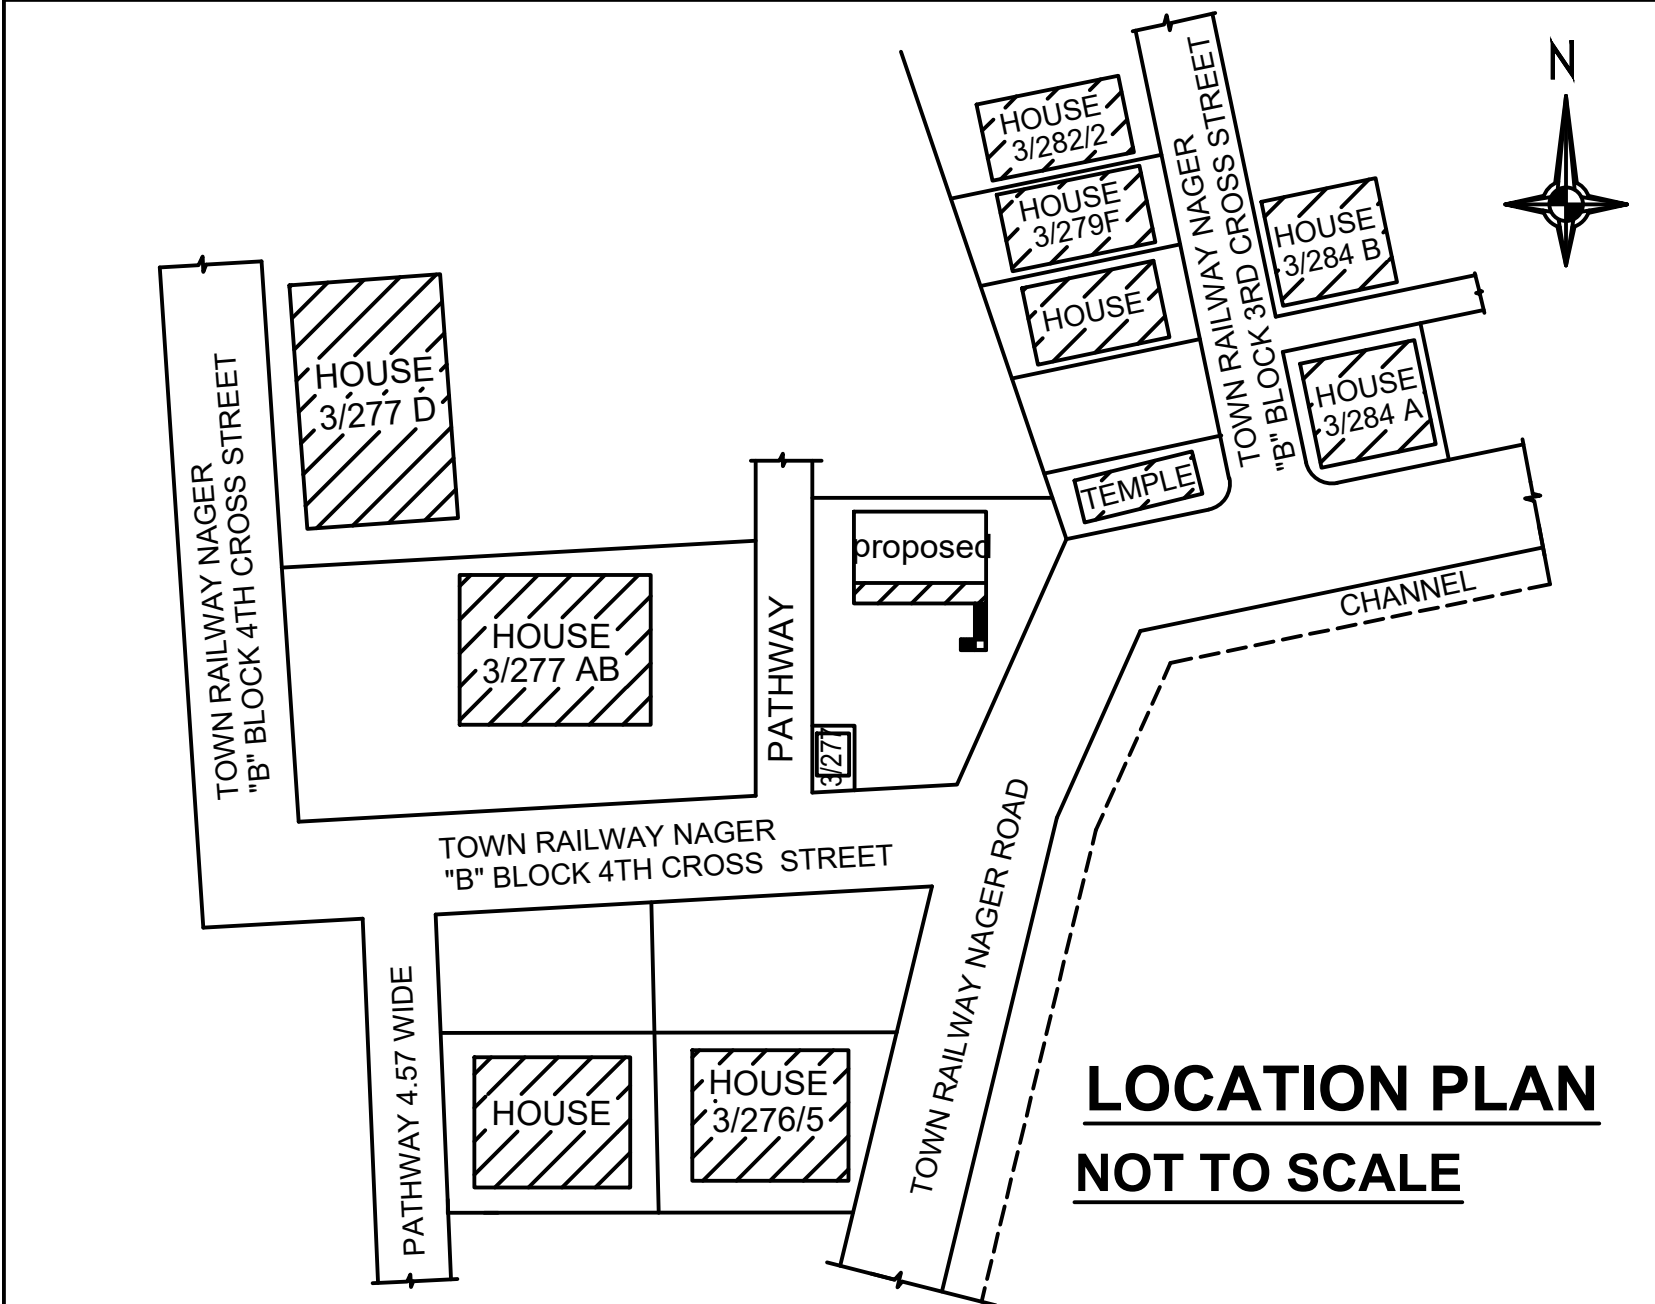

LOCATION PLAN
NOT TO SCALE

ALL DIMENSIONS ARE IN METER PLAN SCALE 1:100		
CERTIFIED THAT PROVISIONS SHALL BE MADE TO "RAIN WATER HARVESTING" ARRANGEMENTS SYSTEM IN THE PROPOSED CONSTRUCTION		
SCHEDULE OF JOINERIES :		
R/S - Rolling Shutter	--	2.50 x2.50
D- DOOR	--	1.00x2.10
D1-DOOR	--	0.75 x2.10
W3- WINDOW	--	1.50x1.50
LW3- WINDOW	--	1.50 x1.50
V-VENTILATOR	--	0.90 x0.90
AREA DETAILS	Area in S.q.M	Area in S.q.Ft
SITE AREA	431.99	4649.94
PLINTH AREA (FSI)	commercial	
GROUND FLOOR	11.60	124.86
FIRST FLOOR	69.54	748.53
TOTAL AREA	81.14	873.39
EXISTING AREA (FSI)	commercial	
GROUND FLOOR	97.46	1049.06
VACANT AREA	322.93	3476.02

FSI AREA = 178.60 = 0.413
431.99

COLOUR INDEX	
SITE BOUNDARY	
PROPOSED	
EXISTING	
ROAD/ LANE	

Floor Area Above 75 Sq.m 1 Car space
and 1 Two wheeler space for every 50 Sq.m

PARKING CALCULATION AREA OF PROPOSED (COMMERCIAL)	
FIRST FLOOR AREA =	97.46
First 75 sq.m	= NIL
Required Car Space Nil	
Required Two wheeler space Nil	

Mr : A. SHERIN ROBI
SIGNATURE OF LAND AND
BUILDING OWNER

A.SAHAYA ANTONY STEPHEN, D.C.E
Registered Engineer Grade - 111
Registration No. 150/LS/2019/00024
F. R. Construction
6-58A, Hassan Tower
M.S. Road, Parvathipuram
Nagercoil - 629003
Cell : 9894028322

Eight ways to know a piece of land before you pay for it.

This report covers one part of the picture. These cover the rest, drawn from the same government records, for any property in Tamil Nadu.

LandLens One

Ask anything about a property and get an answer grounded in live government records, with the sources shown.

[/landlens/one](#)



Verify My Land

Every record check run on one property and returned as a single report.

[/landlens/verify-my-land](#)



Legal Opinion

An advocate's written opinion on the title, built on the records we pull for it.

[/landlens](#)



One Map

Every layer on one map: the parcel, its boundary, zoning, water bodies and what sits around it.

[/landlens/one/map](#)



PriceMap

What land actually changed hands for around this plot, taken from the registered deeds.

[/landlens/pricemap](#)



Build Scope

What you are allowed to build here: floor space, height, coverage and setbacks.

[/landlens/build-scope](#)



Property Tracker

Watch a property and hear about it when something new is registered against it.

[/landlens/property-tracker](#)



Deal Room

Run the transaction in one place: documents, stamping, signatures and the parties.

[/landlens/deal-room](#)



Twenty-four checks you can run yourself, at no cost.

Records and verification

The registers themselves, read for you.

Encumbrance Certificate

Patta and Chitta

Field Measurement Sketch

EC Analyzer

Bank charge check

Court case search

Seller background check

Approval check by survey

Value and duty

What it is worth and what it costs to register.

Guideline value by street

Guideline value by survey

Stamp duty and registration fees

Capital gains

Floor space index

Area unit converter

Zoning and land use

What the plan says can happen on this land.

Land use zone finder

CMDA land use check

Coastal regulation zone

Master plan check

Water bodies finder

Airport height clearance

Registers and directories

Who holds it, and which office keeps the record.

Find your registering office

Temple property check

Waqf property check

RERA register



Every free tool
/tools



Services we run
for you
/services



The LandLens
suite
/landlens/one



Every claim in this document traces back to a government record.

Legal opinions, due diligence and title verification

Building plan, layout and sub-division approvals

Completion and occupancy certificates, regularisation

Escrow, negotiation and NRI property management

Land survey, soil testing, architecture and construction

Verified RealEstate
3/350/2 Mettukuppam,
OMR Thoraipakkam,
Chennai 600 097, India
hello@verified.realestate
+91 9996 12 9996

Prepared from the registers named on the page each finding sits on. Where a register could not be read, this document says so in its place rather than leaving the gap to be read as a clean result.

