

PP

APPROVAL RECORD

Planning Permission

Kanniyakumari district, Tamil Nadu

APPROVAL TYPE

Building Plan

ISSUING AUTHORITY


Rural Panchayat

The approval as the planning authority issued it, reproduced in full behind this page.


An approval speaks to what was sanctioned, not to what was built. Completion is a separate record.

PLAN SHOWING THE PROPOSED CONSTRUCTION OF RESIDENTIAL BUILDING IN RE.SY.NO : 435 / 26 OF THALAKULAM VILLAGE ,
AT VALLIVARAM , BAALAMOOTUVILAI , THALAKULAM VILLAGE PANCHAYAT , KURUNTHANCODE PANCHAYAT UNION , KALKULAM TALUK , K.K DIST.


NAME OF OWNER: Mr.K.SRIKANNAN
S/O KRISHNAN
5-46A , VALLIVARAM
THALAKULAM
PIN CODE : 629802

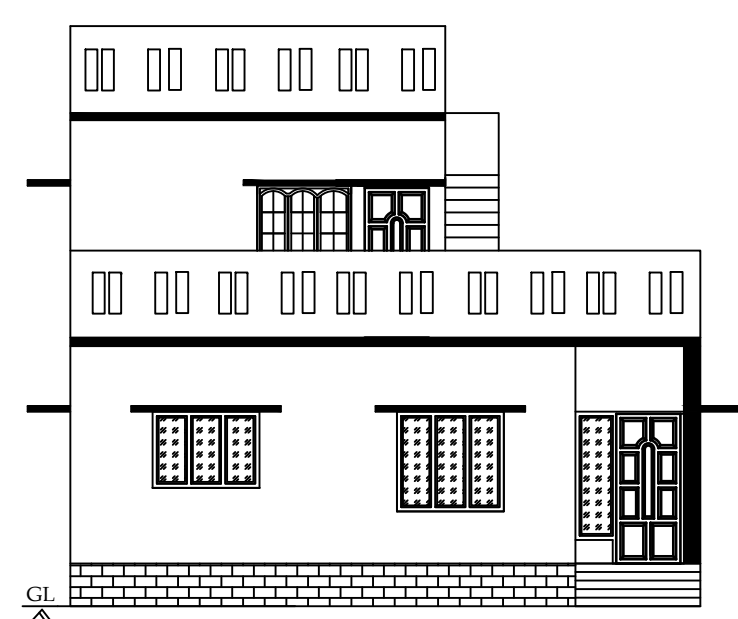


ELEVATION

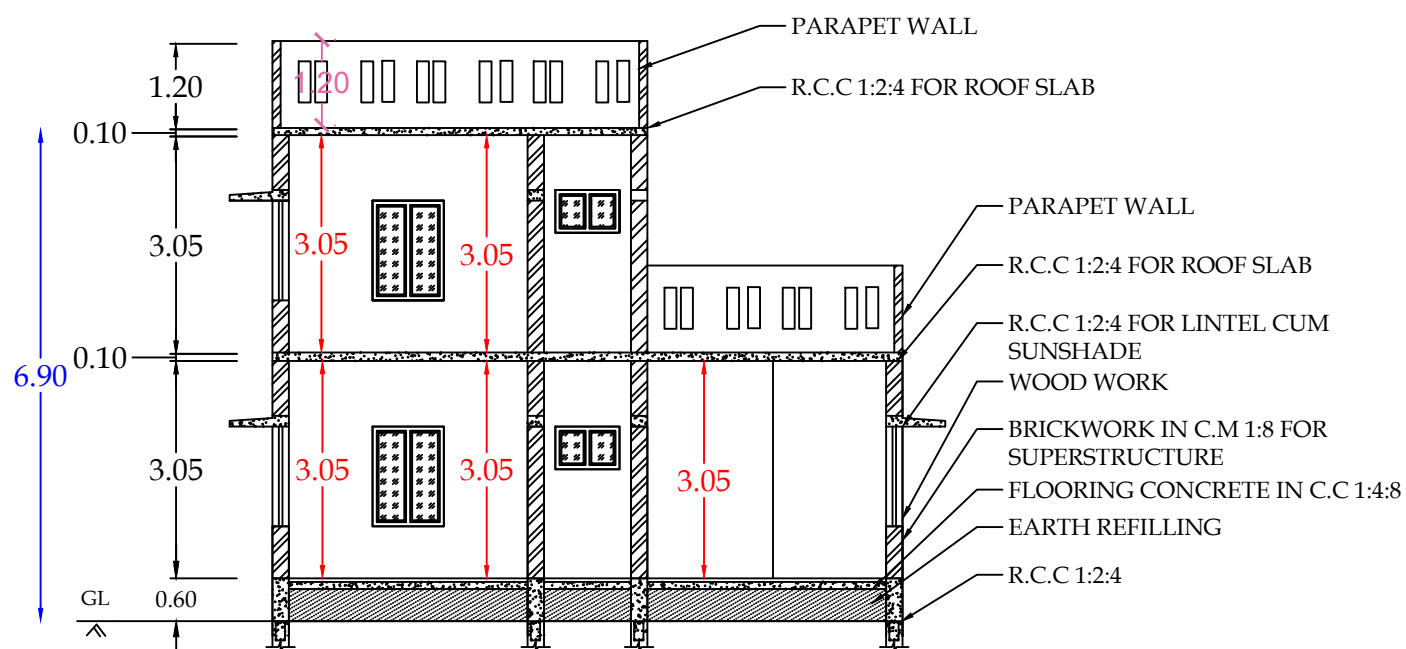

SECTION @ A-B

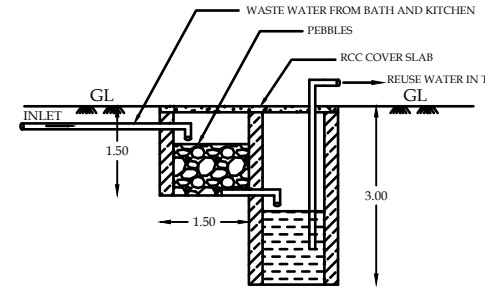


RE-CYCLING OF WASTE WATER FROM BATH AND KITCHEN

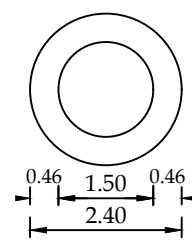


R.W.H. CAPACITY L=4800LTRS
PLAN
RAIN WATER HARVESTING ARRANGEMENT


PLAN INFO
EXISTING_DOOR_NO=NO
PATTA_NO=12556
TALUK=KALKULAM
DISTRICT=KANNYAKUMARI
SURVEY_NO=435 / 26
PLOT_AREA_M2=687.99
AS_PER_DOCUMENT=687.99
AS_AT_SITE=687.99
FMB_OR_PLR=687.99
EXISTING_FLOOR_AREA_TO_BE_DEMOLISHED_M2=NO
JURISDICTION_TYPE=THALAKULAM VILLAGE PANCHAYAT
SINGLE_FAMILY_BLDG=YES
LAND_USE_ZONE =RESIDENTIAL
CRZ=NO
SECURITY_ZONE=NO
WHETHER_GOV'T_OR_AIDED_SCHOOL=NO
ROAD_WIDTH=3.05
ROAD_LENGTH=96
AVG_PLOT_DEPTH= 40.00
AVG_PLOT_WIDTH= 7.15
RWH_DECLARED=YES
BUILDING_NEAR_TO_RIVER=NO
OSR_APPLICABLE =NO
PREMIUM_FSL_REQUIRED=NO
IS_APPROVED_LAYOUT=NO
AREA_TYPE=OTHERS
BUILDING_NEAR_MONUMENT=NO
BUILDING_NEAR_GOV'T_BLDG=NO
PROVISION_FOR_GREEN_BUILDINGS_AND_SUSTAINABILITY=NO
FIRE_PROTECTION_AND_FIRE_SAFETY_REQUIREMENTS=NO
NOC_FOR_CONSTRUCTION_NEAR_MONUMENT=NO
NOC_FIRE_DEPT=NO
IS_SWIMMING_POOL_EXISTS=NO
IF_HERITAGE_TOWN_LESSTHAN_1KM_RADIUS=NO

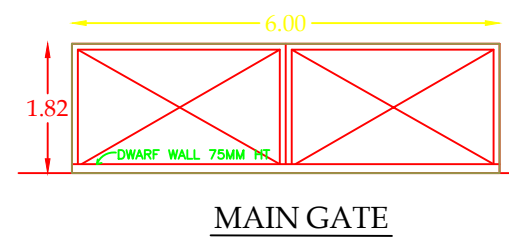

MAIN GATE

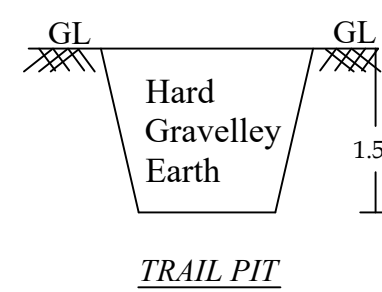


TRAIL PIT

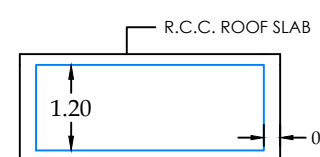


WATER TANK SECTION (SAMPLE)


WATER_TANK_CAPACITY_L=5000LTRS

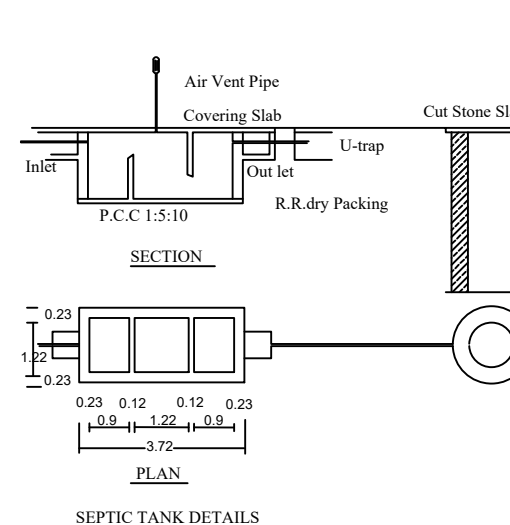


SEPTIC TANK DETAILS

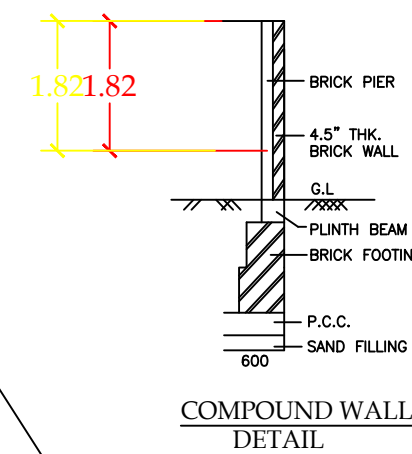


COMPOUND WALL DETAIL

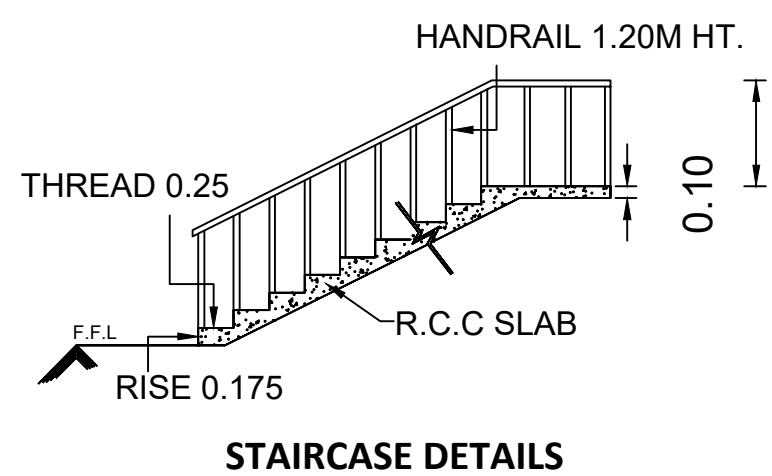


STAIRCASE DETAILS

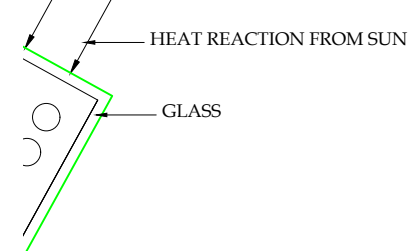


HEAT REACTION FROM SUN
GLASS

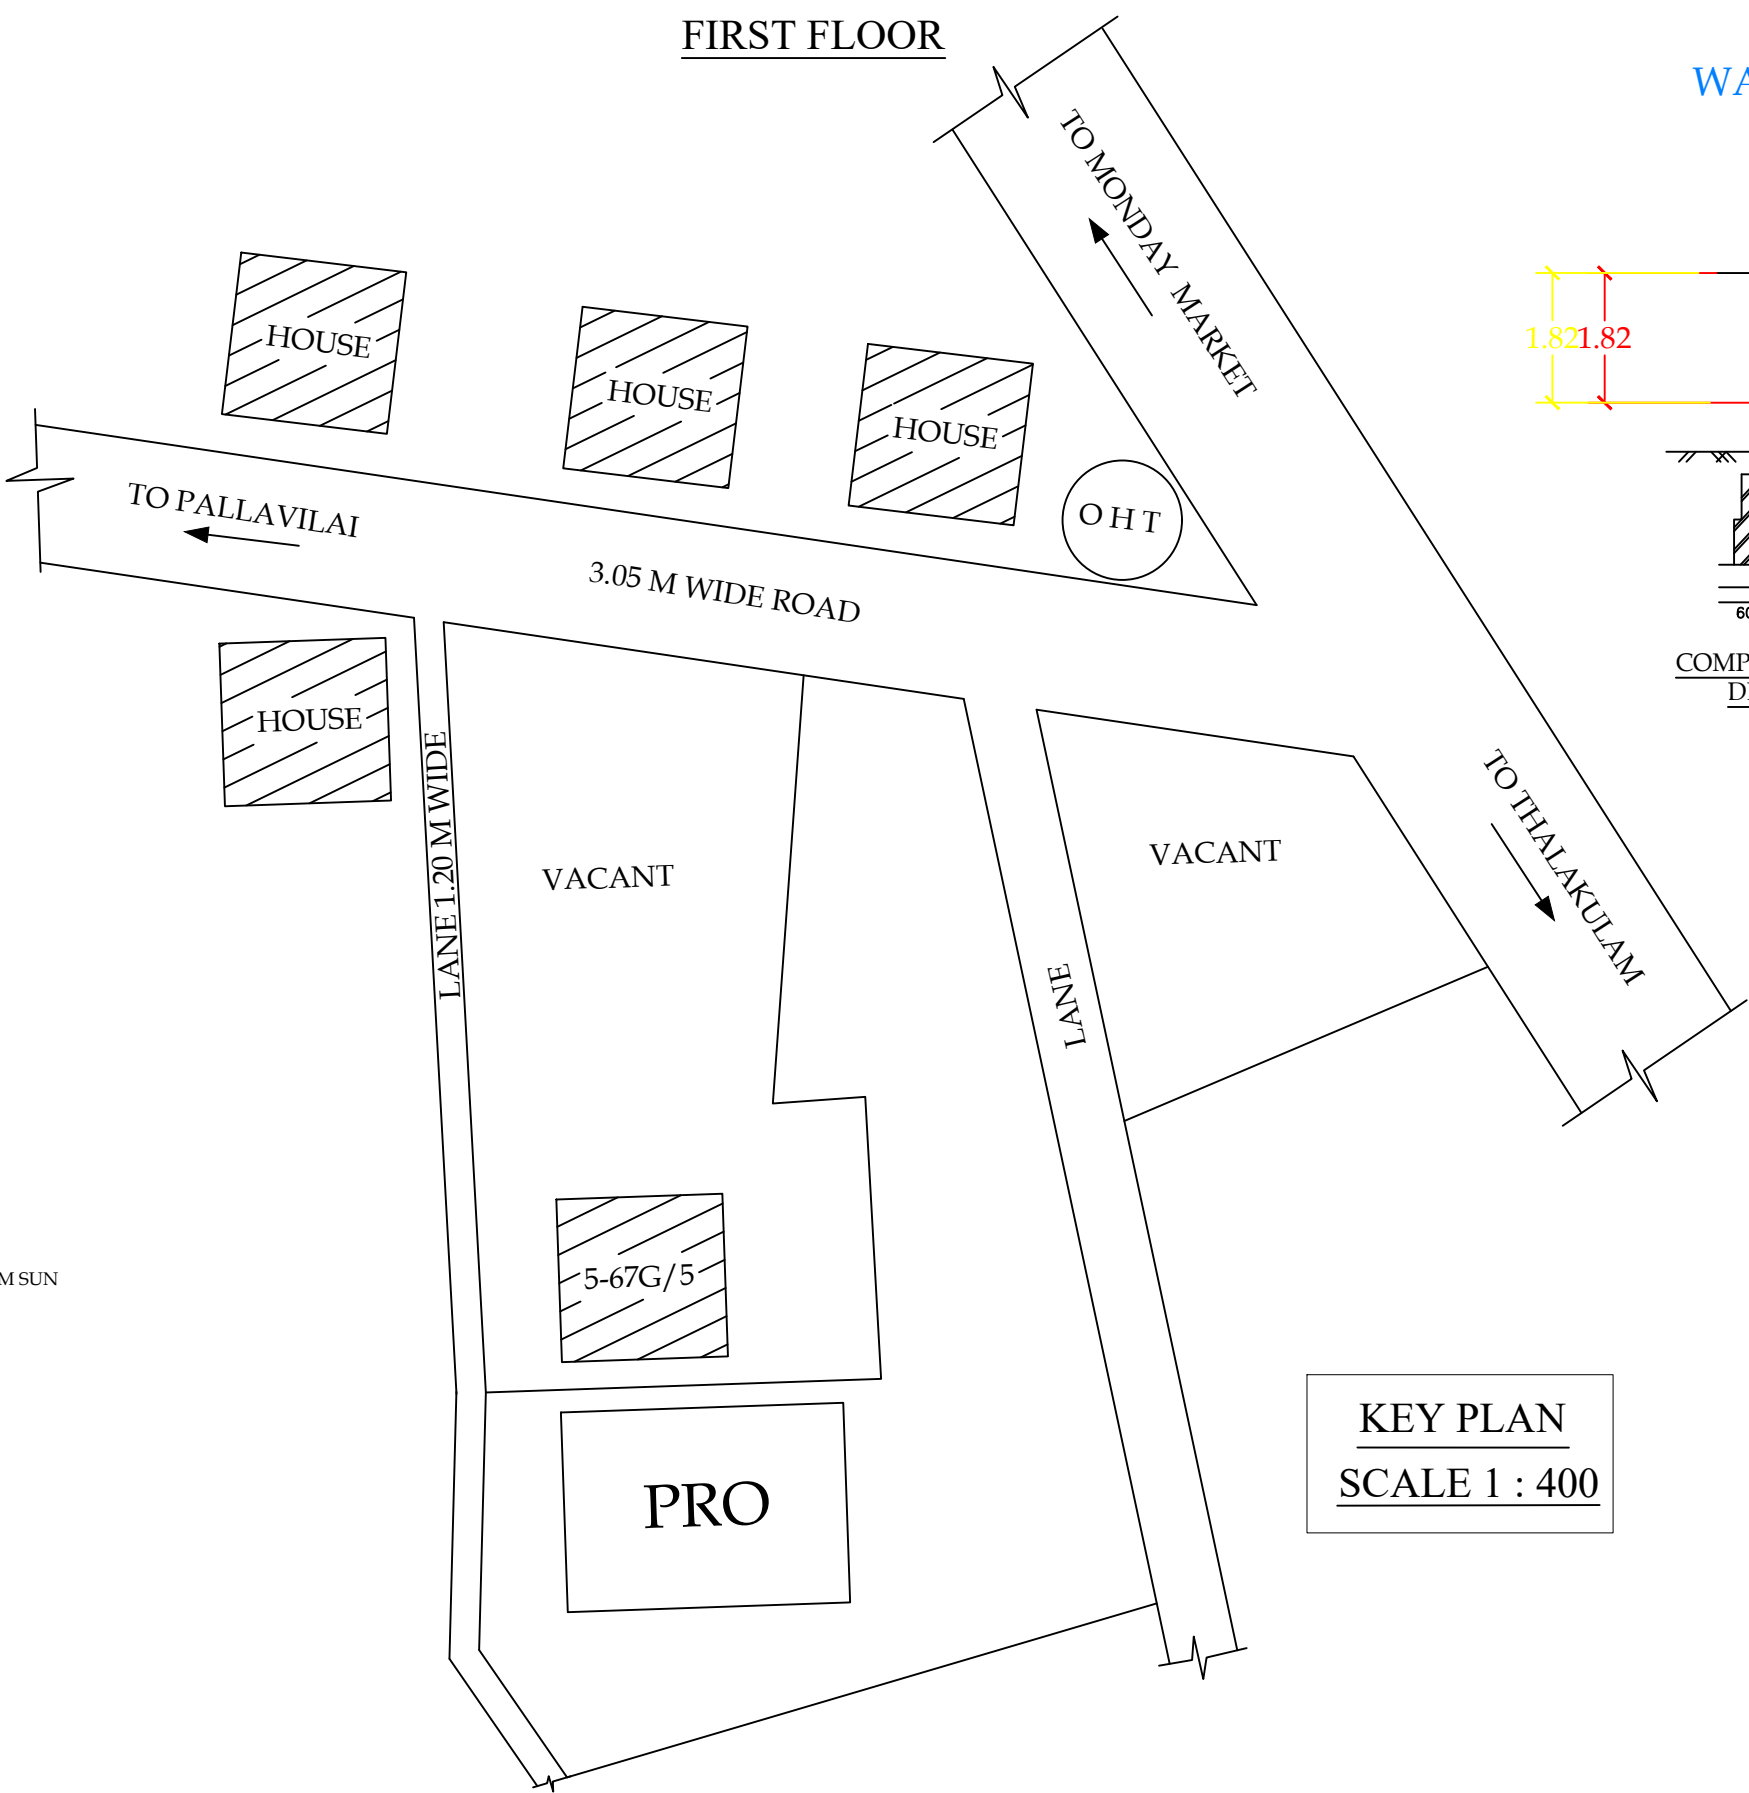

KEY PLAN
SCALE 1 : 400

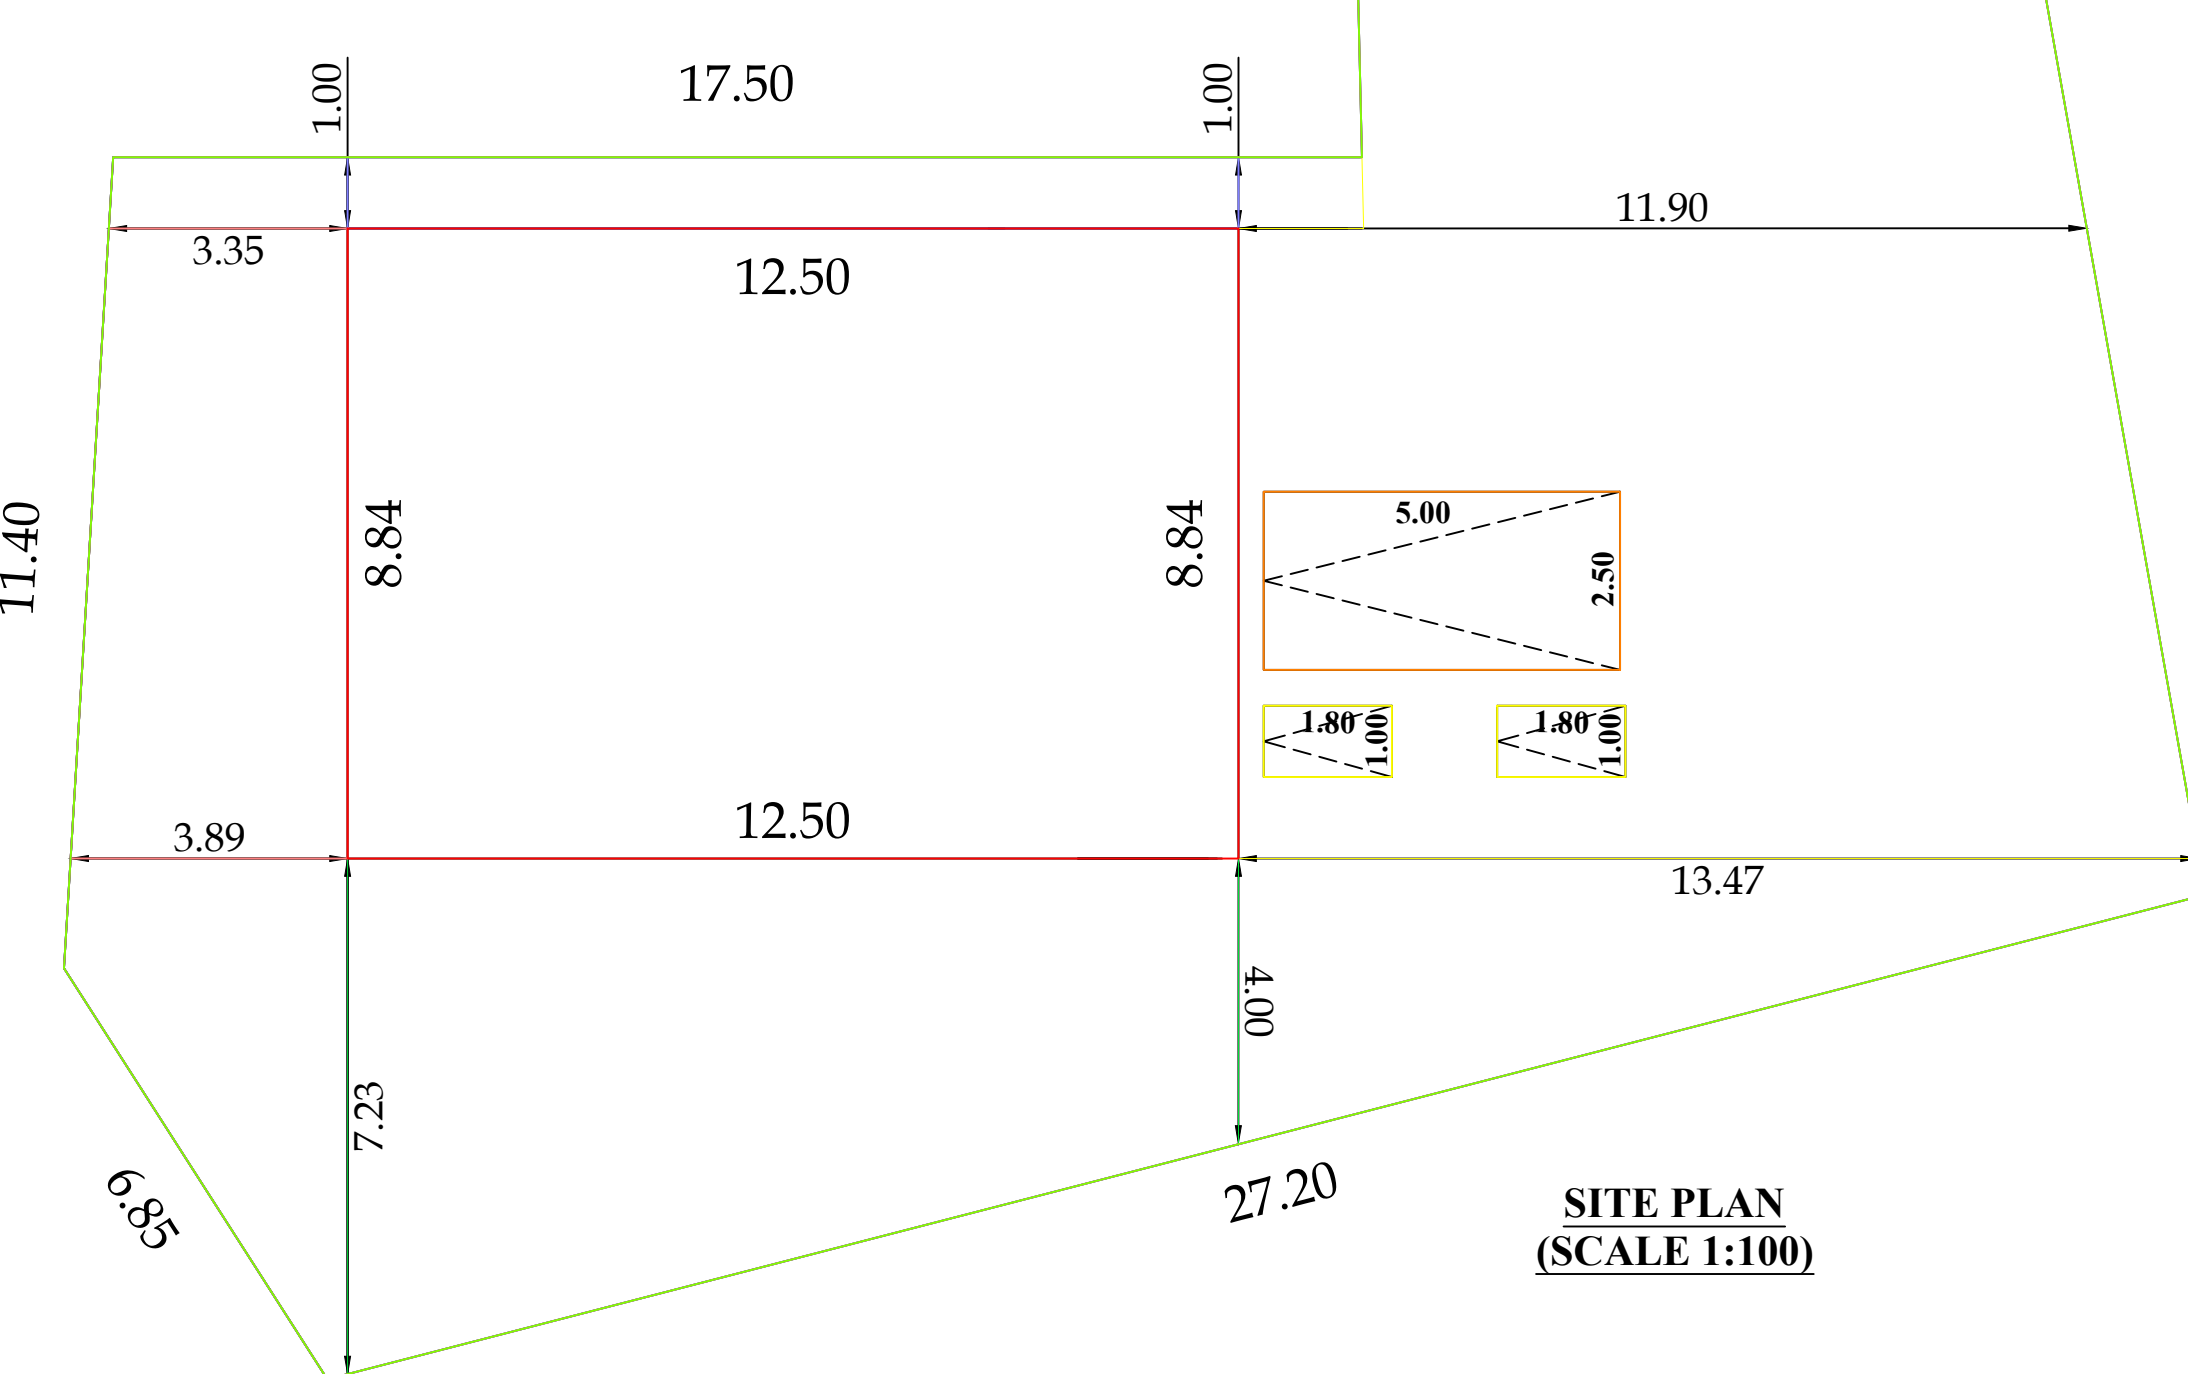

SITE PLAN
(SCALE 1:100)

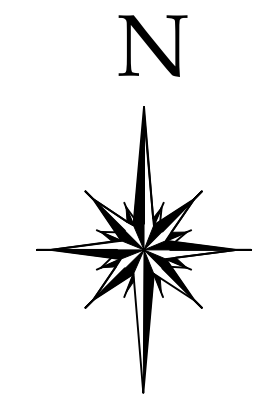

CERTIFIED THAT PROVISIONS SHALL BE MADE TO
"RAIN WATER HARVESTING" ARRANGEMENTS
SYSTEM IN THE PROPOSED CONSTRUCTION

AREA	SQ.M	SQ.FT
SITE	687.99	7404.84
EXISTING	NIL	
PROPOSED		
GROUND FLOOR	110.50	1189.31
FIRST FLOOR	48.50	522.00
TOTAL	159.00	1711.31

PLOT COVERAGE AREA	$\frac{110.50}{687.99} \times 100 = 16.06\%$
VACANT	577.49
	6215.52

1 CAR SPACE AND 1 TWO WHEELER SPACE
FOR EVERY 75SQ.M OR PART THEROF
EXCLUDING THE FIRST 75SQ.M.

PARKING CALCULATION	
GROUND FLOOR	104.75
FIRST FLOOR	45.00
TOTAL	149.75

$149.75 - 75 = 74.75 / 75 = 0.99$ CAR SPACE
PROVIDED : 1 Number of car Space & 2 Number's
of Two Wheeler Space.

COLOUR INDEX	SCALE
SITE	SITE 1 : 400
PROPOSED	PLAN 1 : 100
ROAD	
EXISTING	ALL DIMENSIONS ARE IN METER

SCHEDULE OF JOINERY		
TYPE	DESCRIPTION	SIZE
MD	MAIN DOOR	1.00 X 2.10
D1	DOOR	0.90 X 2.10
D2	DOOR	0.75 X 2.10
O	OPEN	1.00 X 2.10
W2	WINDOW	1.00 X 1.40
W3	WINDOW	1.50 X 1.40
KW3	WINDOW	1.50 X 1.07
V	VENTILATOR	0.90 X 0.60

K. Srikannan
SIGNATURE OF OWNER:Mr.K.SRIKANNAN

Er. G. MARIA BALAN
Registered Engineer Grade - III
RE - III / KKDTCP / 007 / 2022
G.L. CONSTRUCTIONS
3rd Building, 1st Floor, Thingal Nagar
Ph : 9488883288 , 6383960224

SIGN OF REGISTERED ENGINEER:
REGISTERED ENGINEER:
Er.G.MARIA BALAN,
REGISTERED ENGINEER GRADE -III
RE-III / KKDTCP / 007 / 2022
G.L. CONSTRUCTION
EZHIL BUILDING,1st FLOOR,THINGAL NAGAR
Ph :9488883288 , 6383960224

Eight ways to know a piece of land before you pay for it.

This report covers one part of the picture. These cover the rest, drawn from the same government records, for any property in Tamil Nadu.

LandLens One

Ask anything about a property and get an answer grounded in live government records, with the sources shown.

[/landlens/one](#)



Verify My Land

Every record check run on one property and returned as a single report.

[/landlens/verify-my-land](#)



Legal Opinion

An advocate's written opinion on the title, built on the records we pull for it.

[/landlens](#)



One Map

Every layer on one map: the parcel, its boundary, zoning, water bodies and what sits around it.

[/landlens/one/map](#)



PriceMap

What land actually changed hands for around this plot, taken from the registered deeds.

[/landlens/pricemap](#)



Build Scope

What you are allowed to build here: floor space, height, coverage and setbacks.

[/landlens/build-scope](#)



Property Tracker

Watch a property and hear about it when something new is registered against it.

[/landlens/property-tracker](#)



Deal Room

Run the transaction in one place: documents, stamping, signatures and the parties.

[/landlens/deal-room](#)



Twenty-four checks you can run yourself, at no cost.

Records and verification

The registers themselves, read for you.

Encumbrance Certificate

Patta and Chitta

Field Measurement Sketch

EC Analyzer

Bank charge check

Court case search

Seller background check

Approval check by survey

Value and duty

What it is worth and what it costs to register.

Guideline value by street

Guideline value by survey

Stamp duty and registration fees

Capital gains

Floor space index

Area unit converter

Zoning and land use

What the plan says can happen on this land.

Land use zone finder

CMDA land use check

Coastal regulation zone

Master plan check

Water bodies finder

Airport height clearance

Registers and directories

Who holds it, and which office keeps the record.

Find your registering office

Temple property check

Waqf property check

RERA register



Every free tool
/tools



Services we run
for you
/services



The LandLens
suite
/landlens/one



Every claim in this document traces back to a government record.

Legal opinions, due diligence and title verification

Building plan, layout and sub-division approvals

Completion and occupancy certificates, regularisation

Escrow, negotiation and NRI property management

Land survey, soil testing, architecture and construction

Verified RealEstate
3/350/2 Mettukuppam,
OMR Thoraipakkam,
Chennai 600 097, India
hello@verified.realestate
+91 9996 12 9996

Prepared from the registers named on the page each finding sits on. Where a register could not be read, this document says so in its place rather than leaving the gap to be read as a clean result.

