

PP

APPROVAL RECORD

Planning Permission

Kanniyakumari district, Tamil Nadu

APPROVAL TYPE

Building Plan

ISSUING AUTHORITY


Rural Panchayat

The approval as the planning authority issued it, reproduced in full behind this page.


An approval speaks to what was sanctioned, not to what was built. Completion is a separate record.

PLAN SHOWING THE PROPOSED CONSTRUCTION OF RESIDENTIAL BUILDING IN PLOT NO:4, R.S.NO: 717/1A1A1A OF SHANMUGAPURAM VILLAGE AT MEENACHI NAGER SECOND STREET, SAHAYANAGAR,VELLAMADAM, SAHAYANAGAR VILLAGE PANCHAYAT.

NAME OF OWNER :Mrs.M.UMA VIGNESWARI.

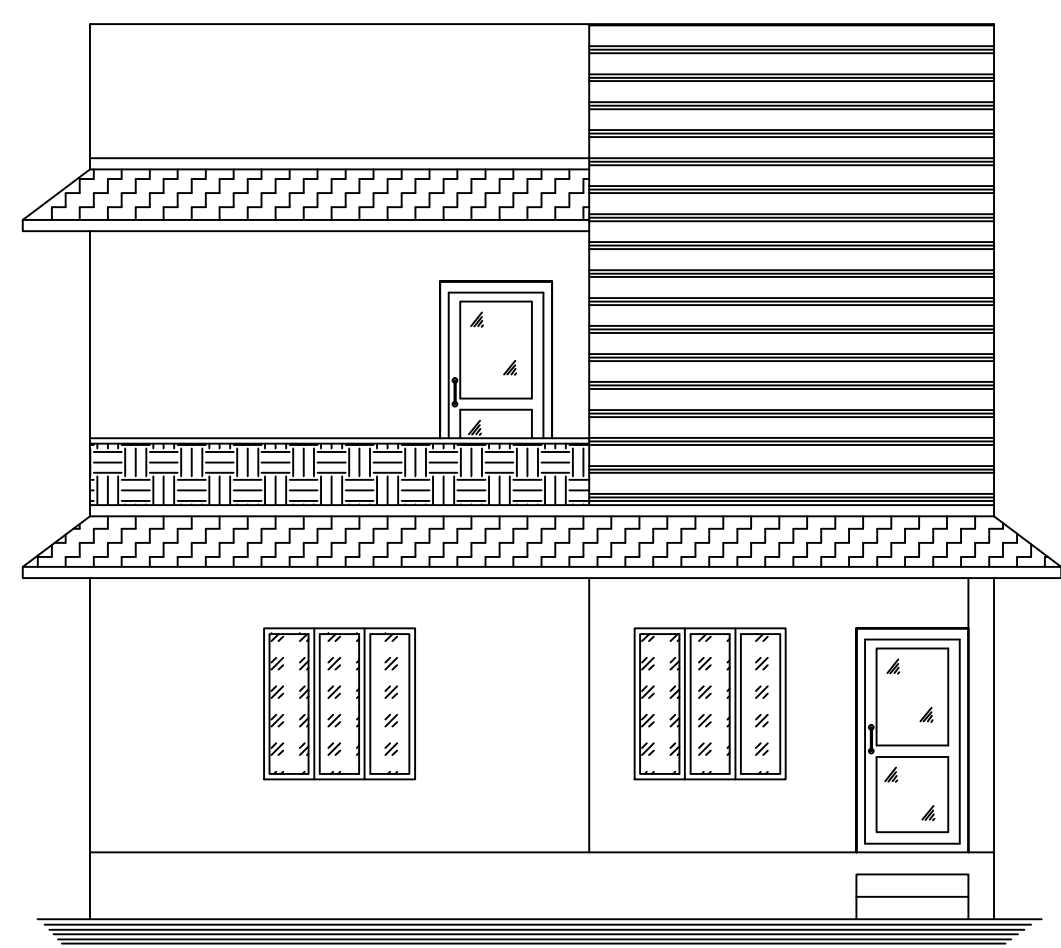


ELEVATION

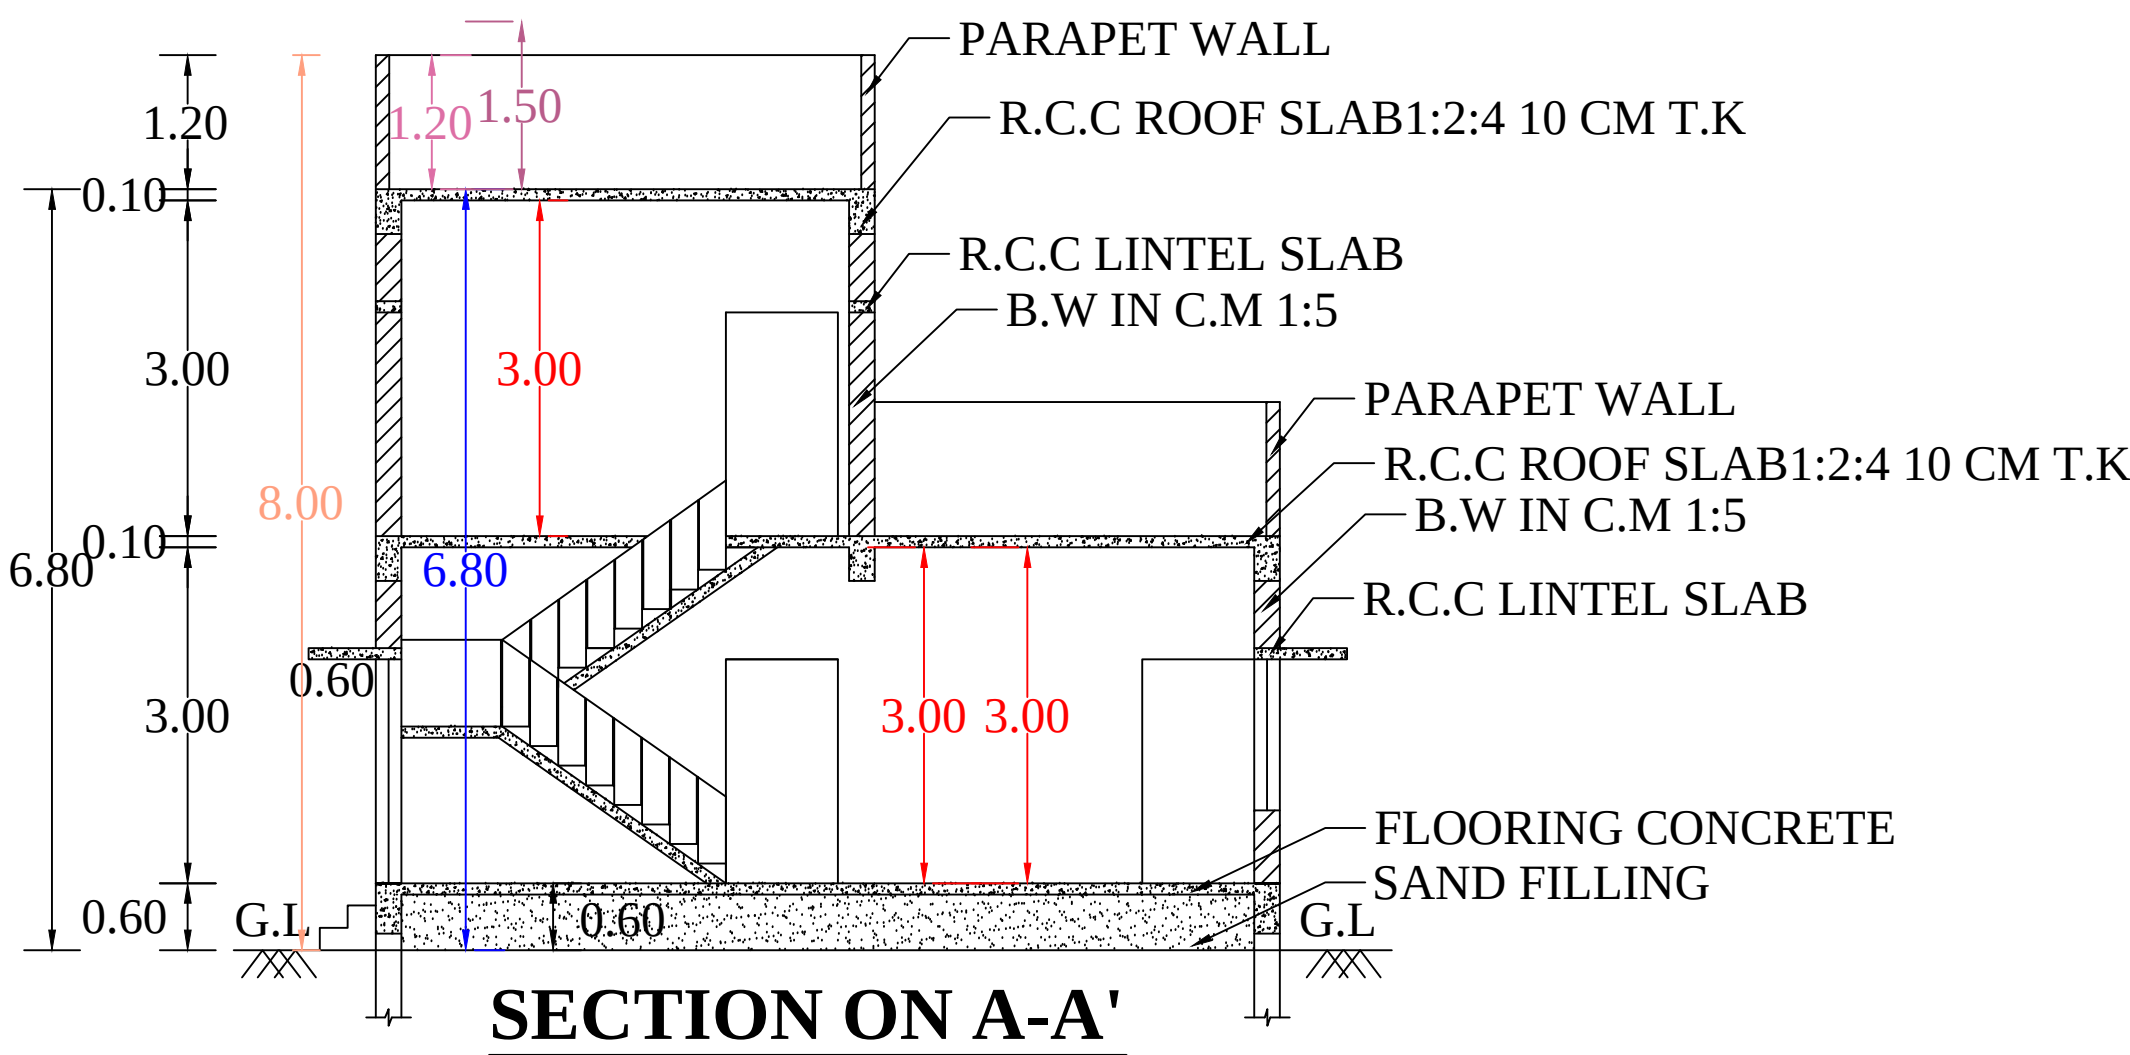


SECTION ON A-A'


PLAN INFO
PLOT_NO=4
PATTI_NO=3611
AS_PER_DOCUMENT=149.78
AS_AT_SITE=143.39
FMB_OR_PLR=143.39
PLOT_AREA_M2=143.39
IS_SWIMMING_POOL_EXISTS=NO
SINGLE_FAMILY_BLDG=YES
CRZ=NO
SECURITY_ZONE=NO
ACCESS_WIDTH_M=3.65
WHETHER_GOV'T_OR_AIDED_SCHOOL=NO
ROAD_WIDTH=3.65
ROAD_LENGTH=9.95
AVG_PLOT_DEPTH= 15.09
AVG_PLOT_WIDTH= 9.95
LAND_USE_ZONE =RESIDENTIAL
PREMIUM_FSL_REQUIRED=YES
DISTRICT=KANYAKUMARI
SURVEY_NO=717/1A1A1A
TALUK=THOVALAI
JURISDICTION_TYPE=VILLAGE PANCHAYAT
RWH_DECLARED=YES
BUILDING_NEAR_TO_RIVER=NO
AREA_TYPE=OTHERS
IS_APPROVED_LAYOUT=NO
BUILDING_NEAR_MONUMENT=NO
BUILDING_NEAR_GOV'T_BLDG=NO
PROVISION_FOR_GREEN_BUILDINGS_AND_SUSTAINABILITY=NO
FIRE_PROTECTION_AND_FIRE_SAFETY_REQUIREMENTS=YES
NOC_FOR_CONSTRUCTION_NEAR_MONUMENT=NO
NOC_FIRE_DEPT=NO
OSR_APPLICABLE=NO
IF_HERITAGE_TOWN_LESSTHAN_1KM_RADIUS =NO

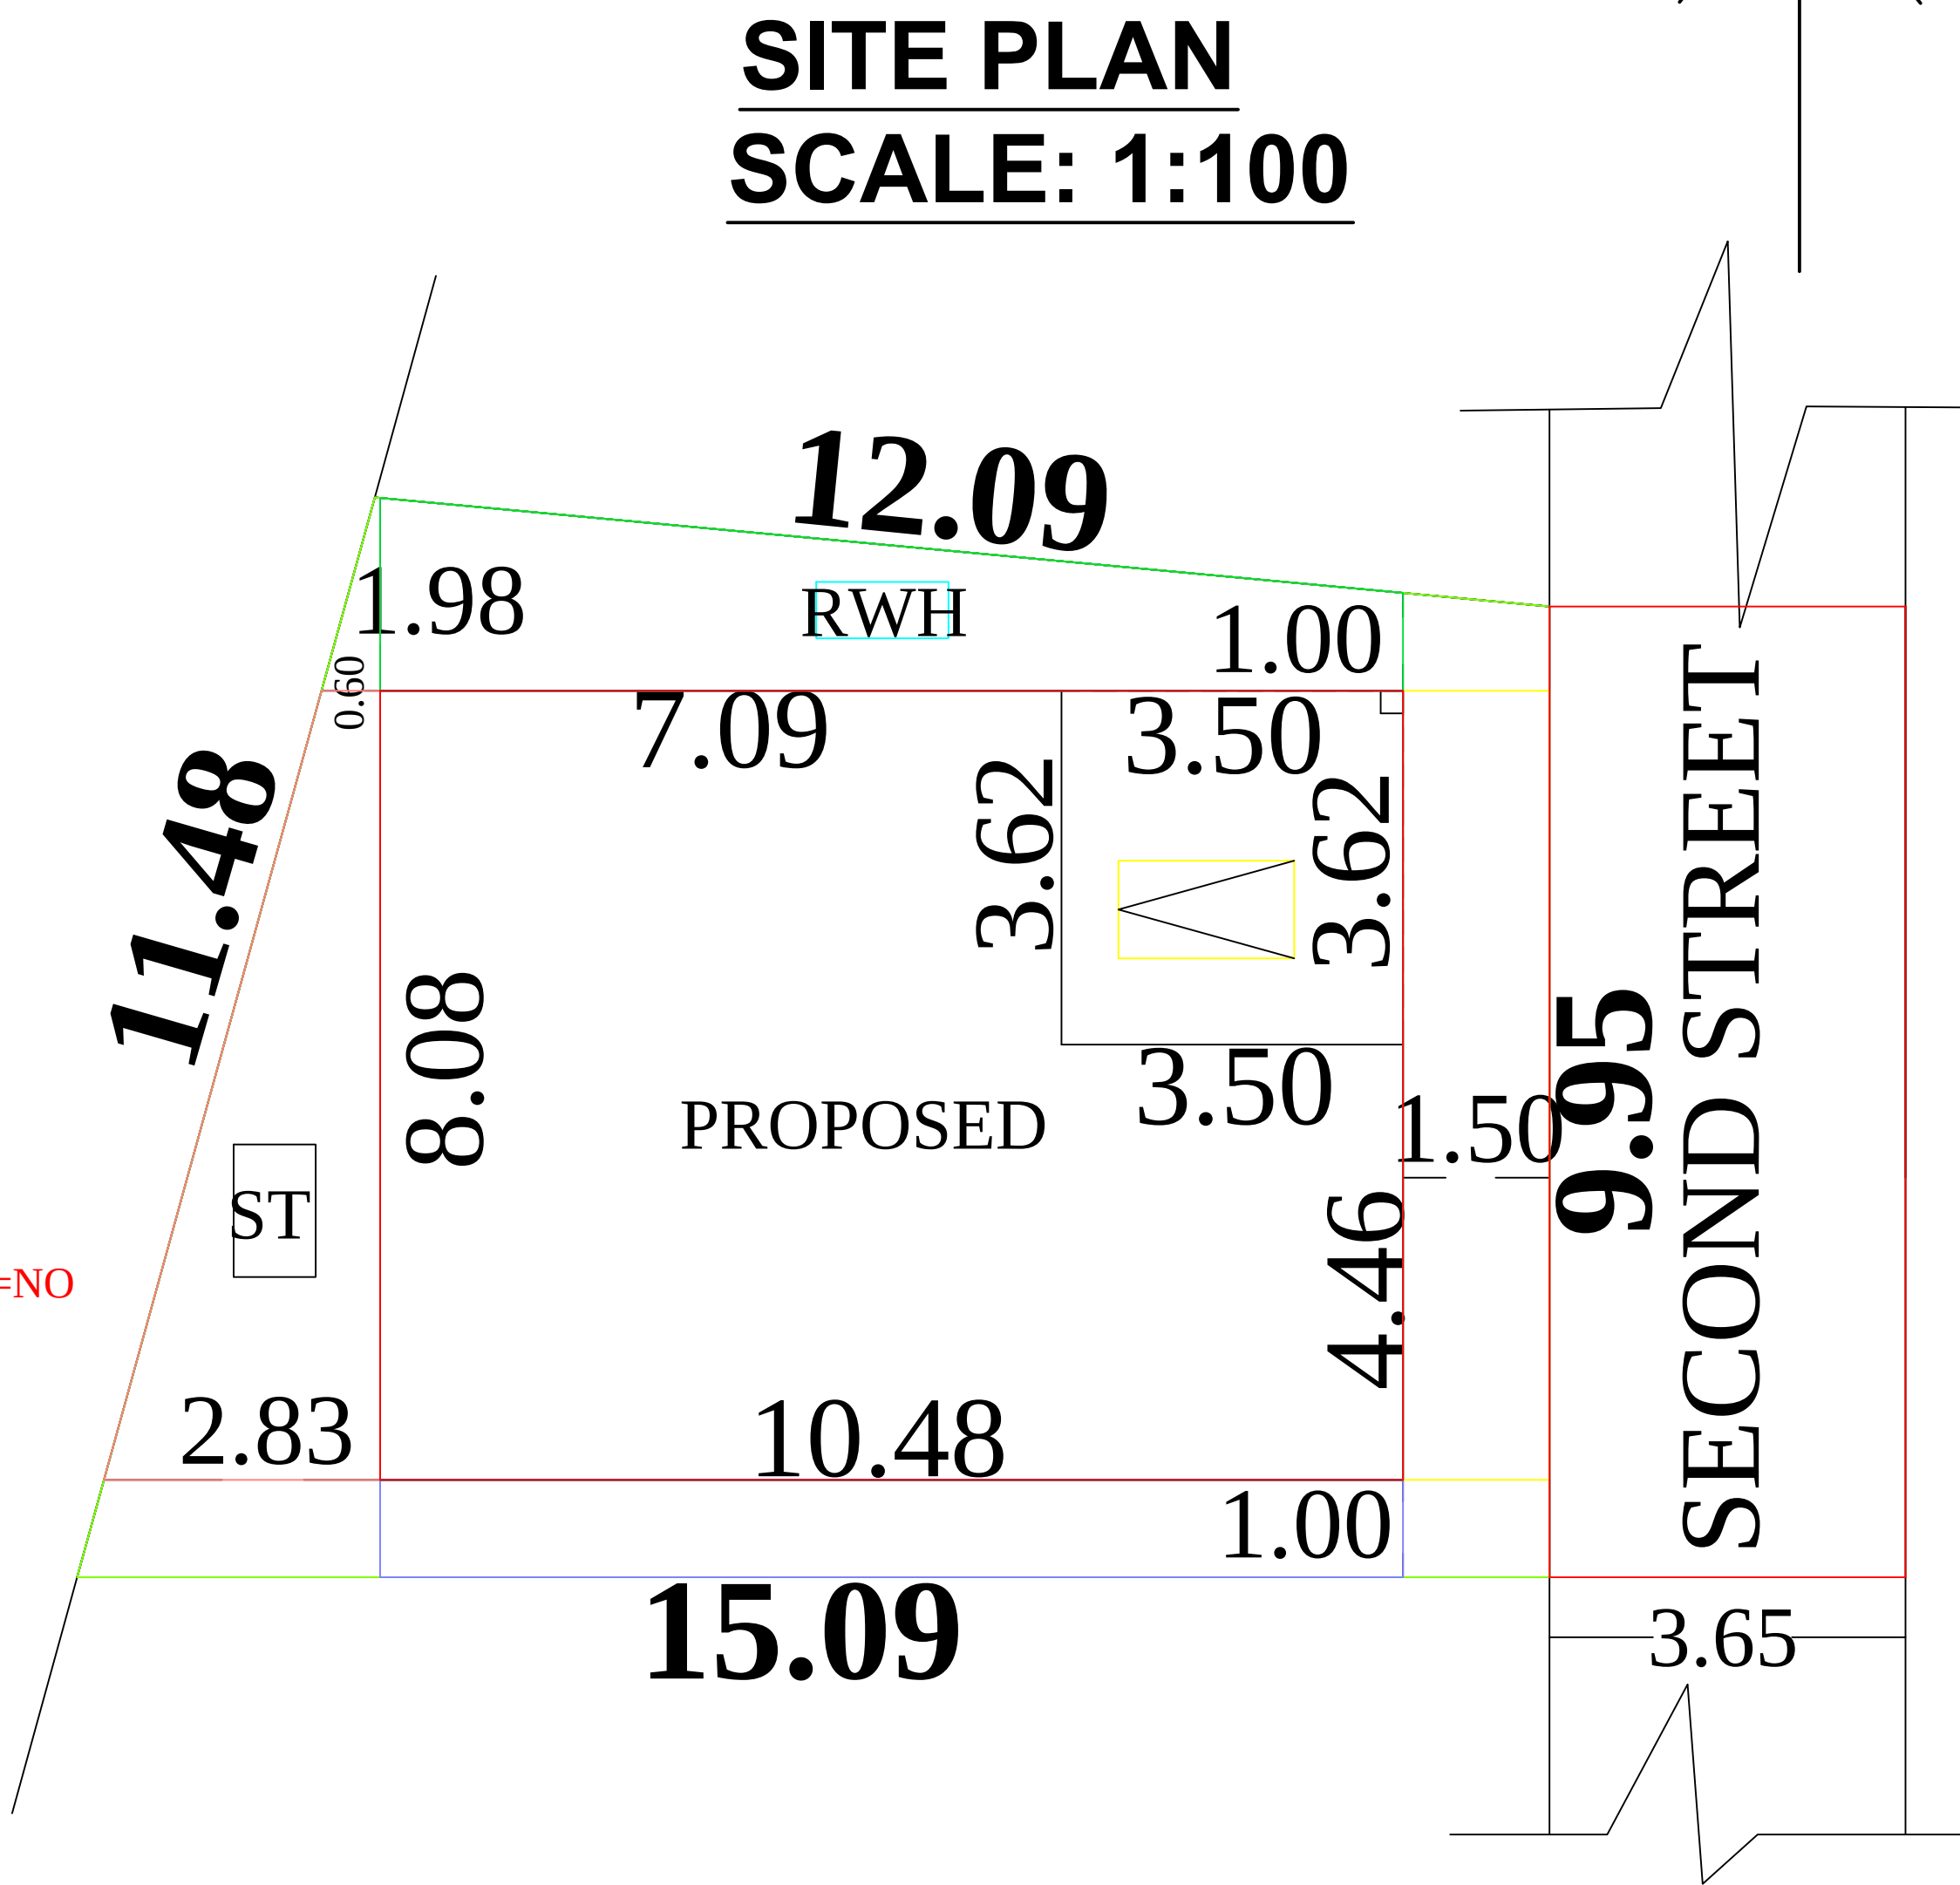


SITE PLAN
SCALE: 1:100

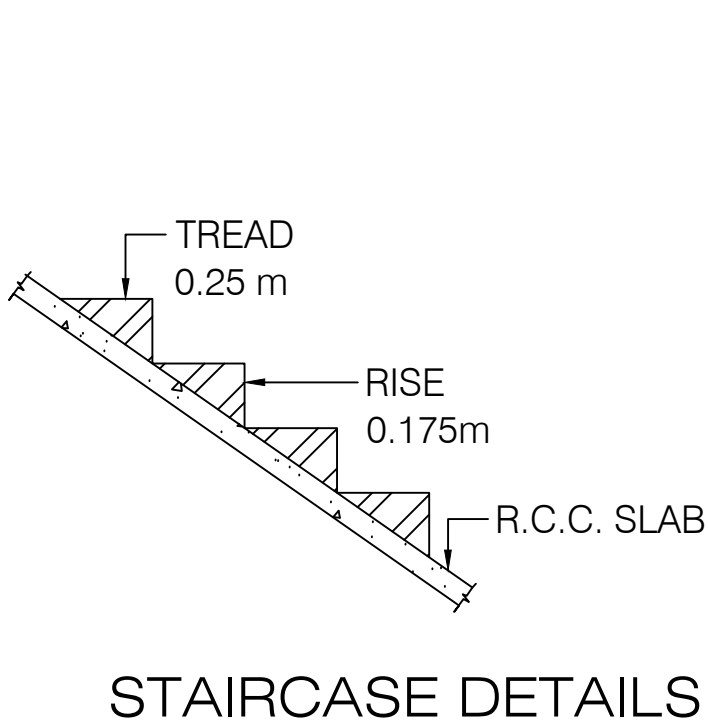


STAIRCASE DETAILS

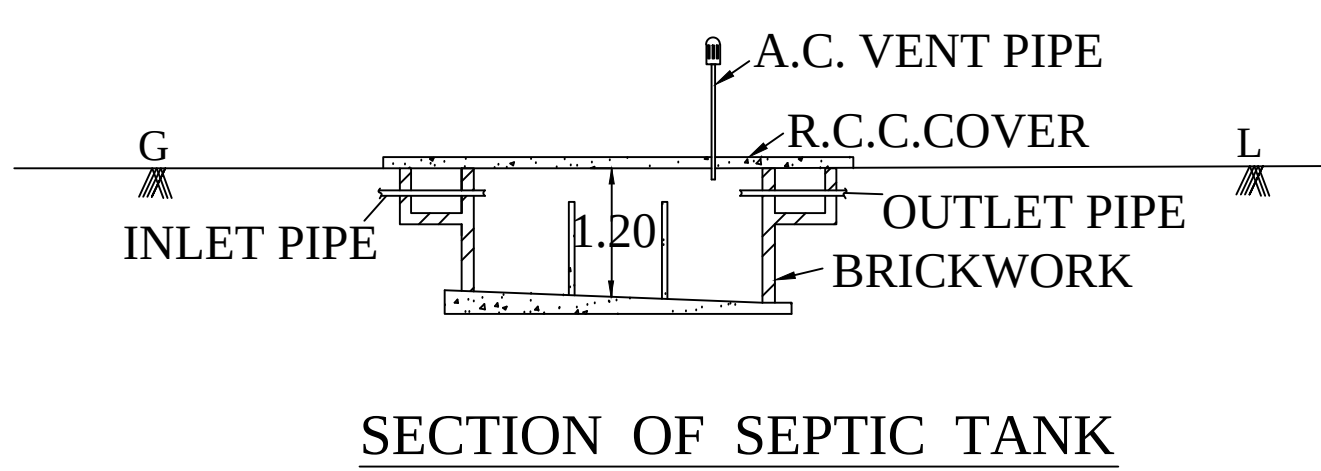


SECTION OF SEPTIC TANK

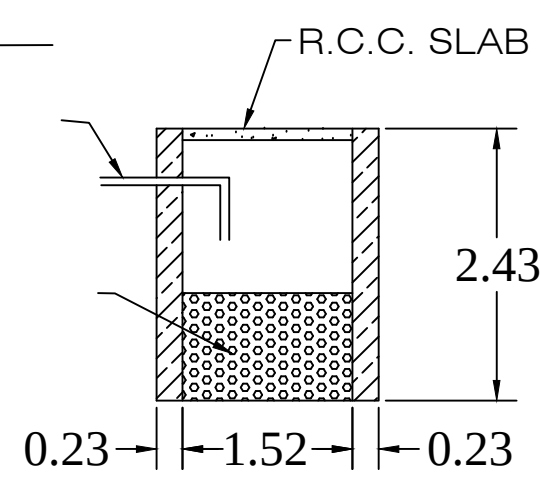


RAIN WATER TANK

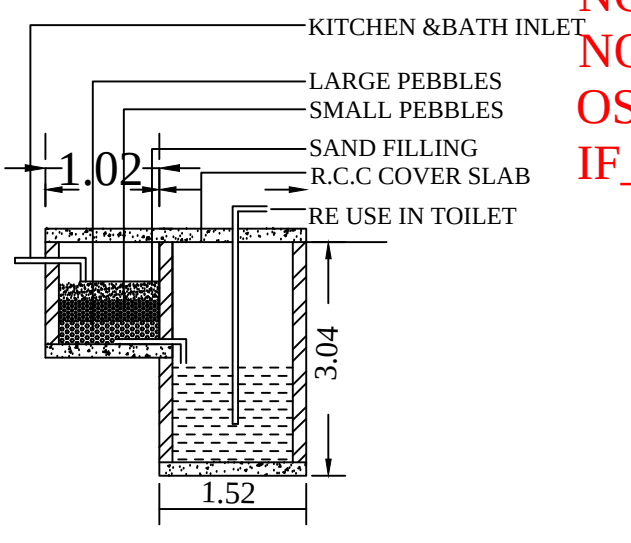


DETAILS OF RECYCLING
OF WASTE

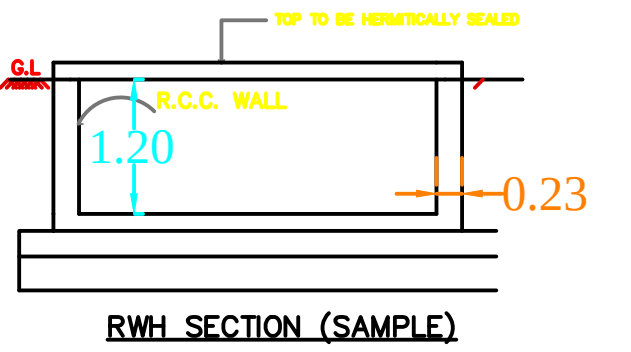


RWH_CAPACITY_L = 2000LTRS

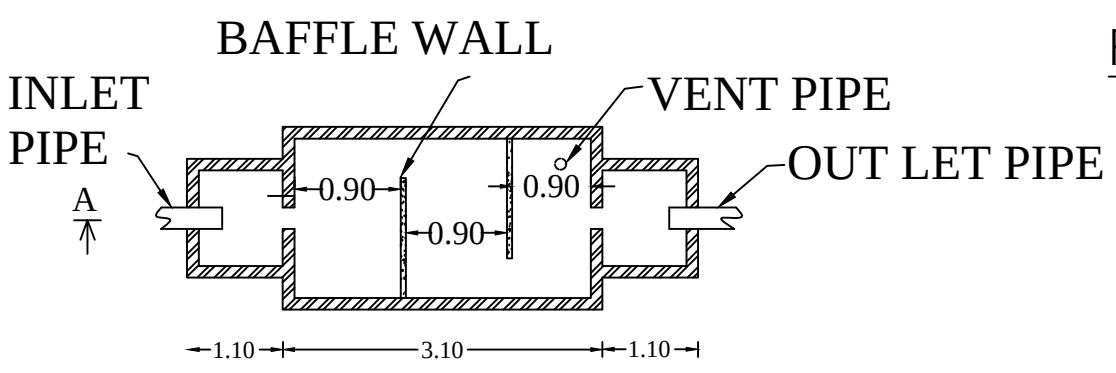


SEPTIC TANK DETAILS

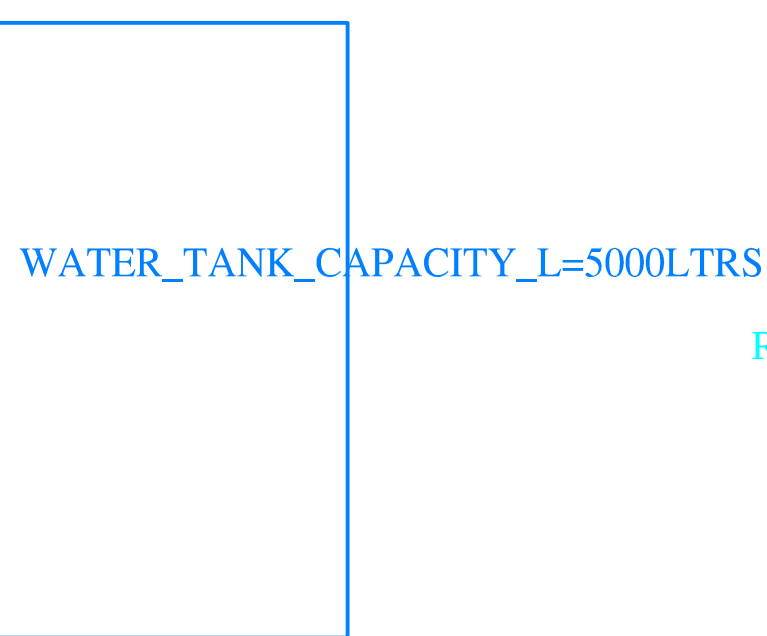


WATER_TANK_CAPACITY_L=5000LTRS

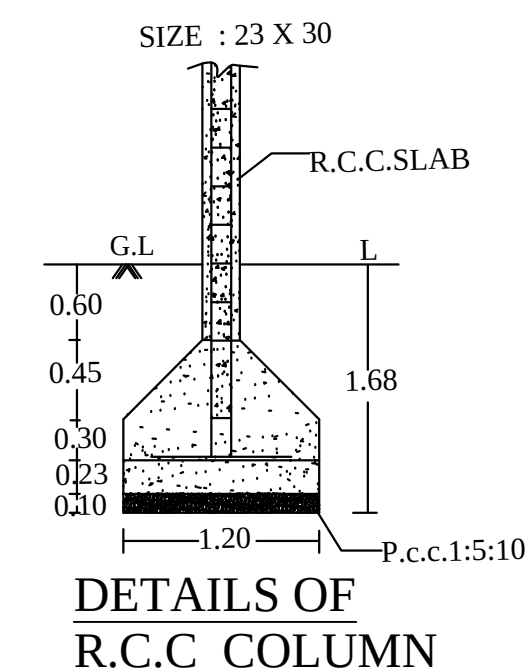

DETAILS OF
R.C.C. COLUMN

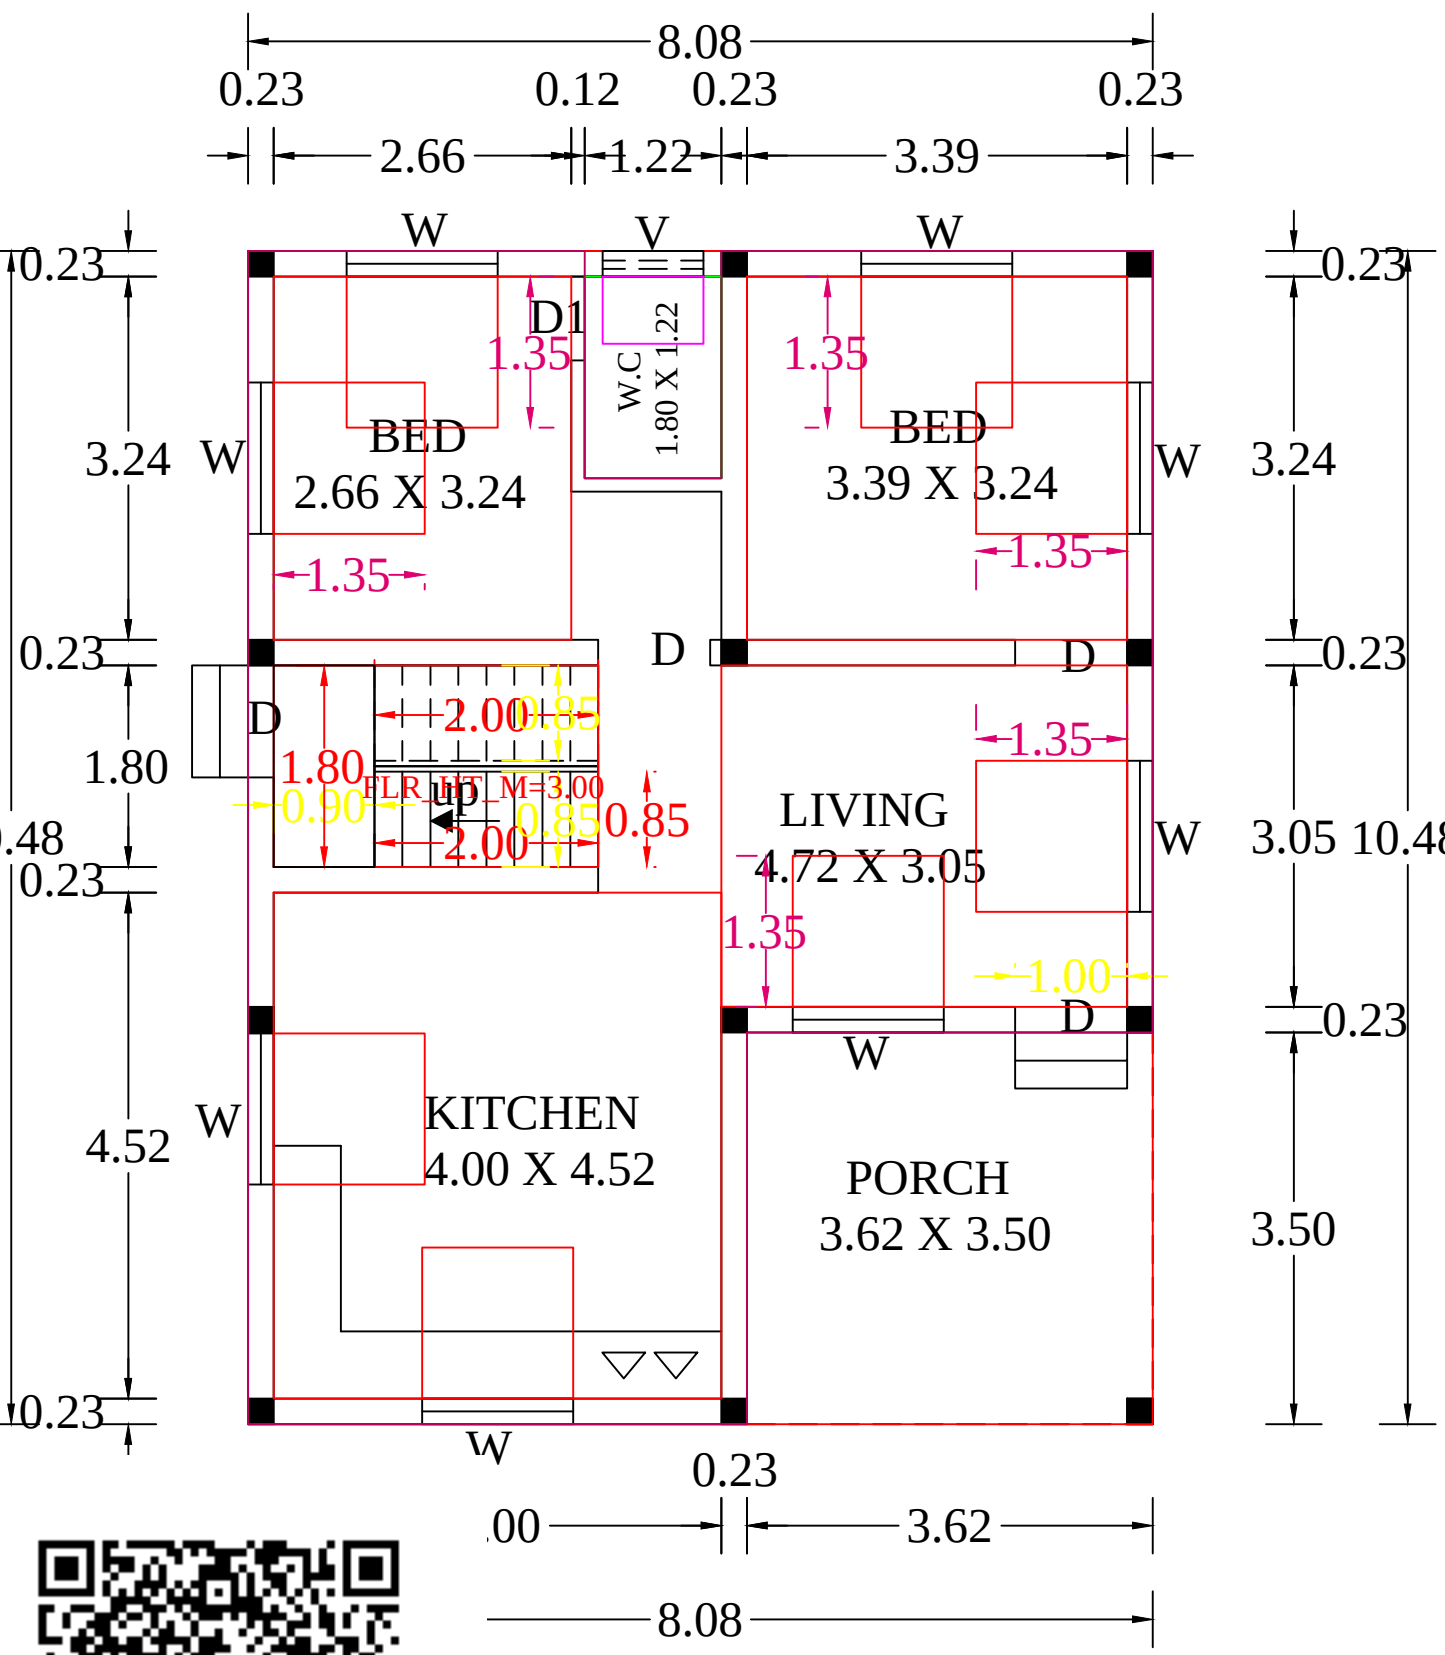


F GROUND FLOOR

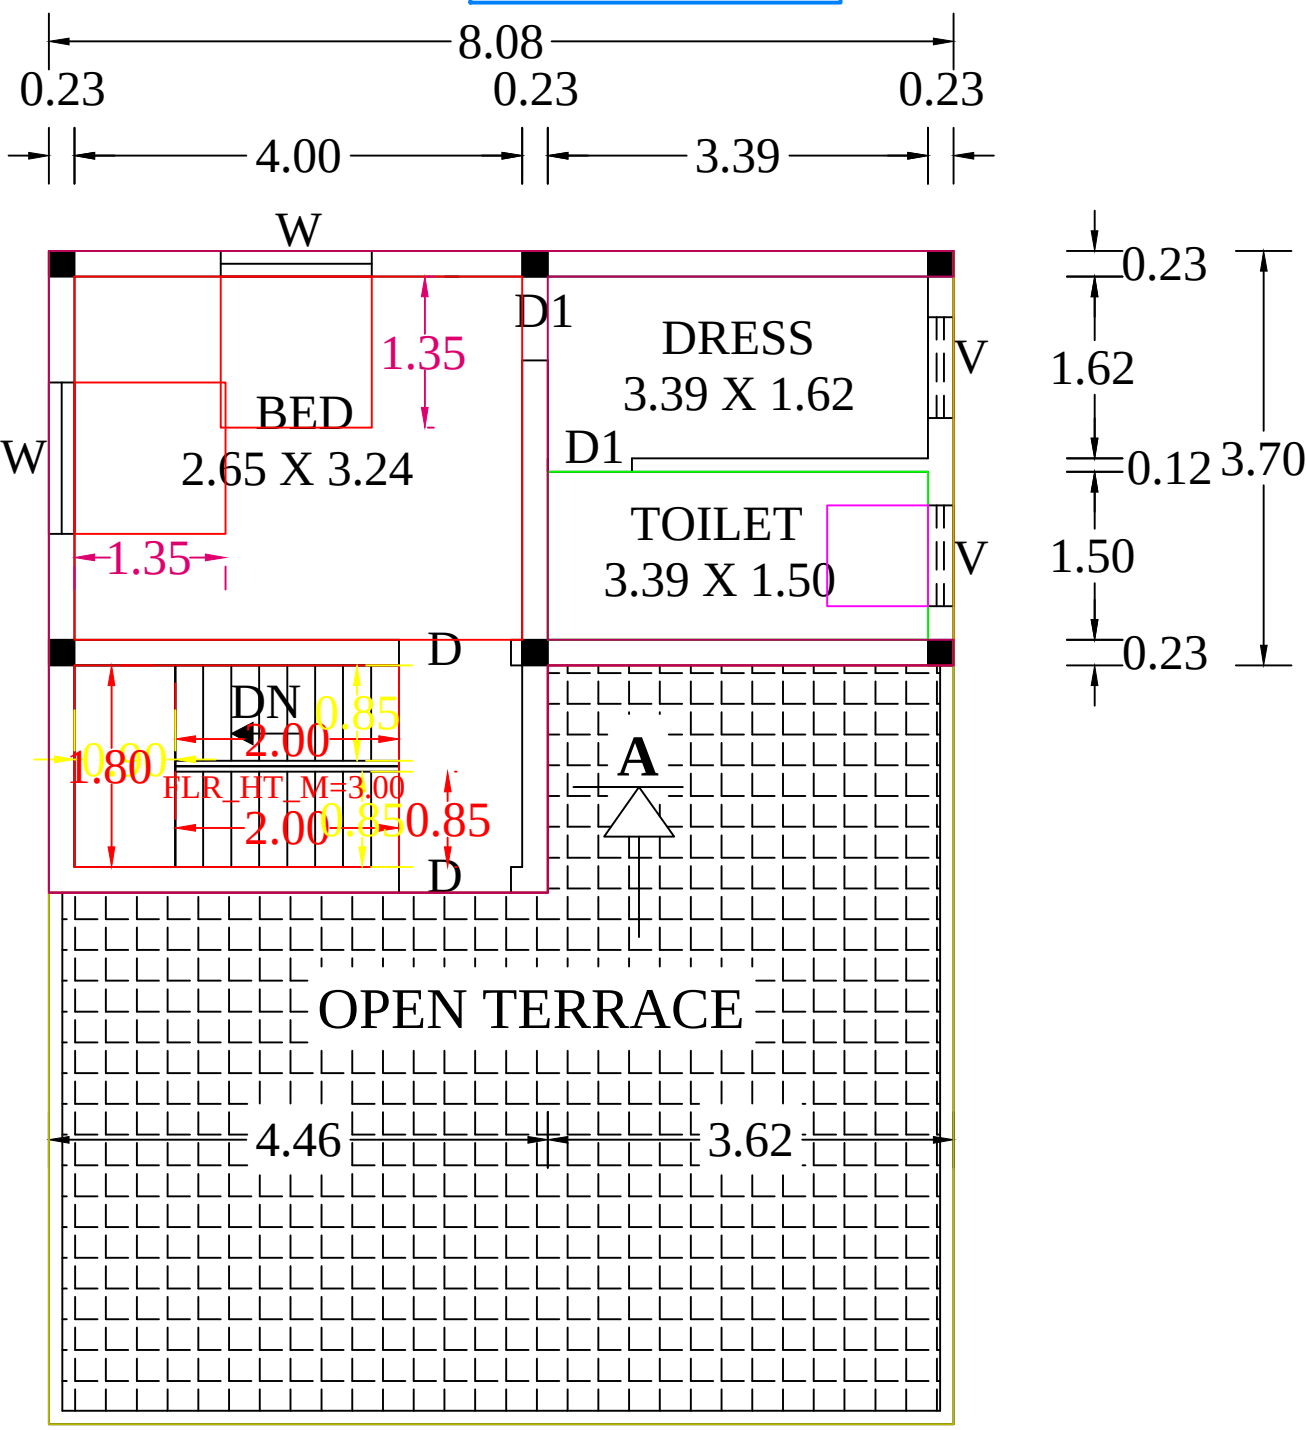

PLAN OF FIRST FLOOR

KEY PLAN
SCALE: 1:400

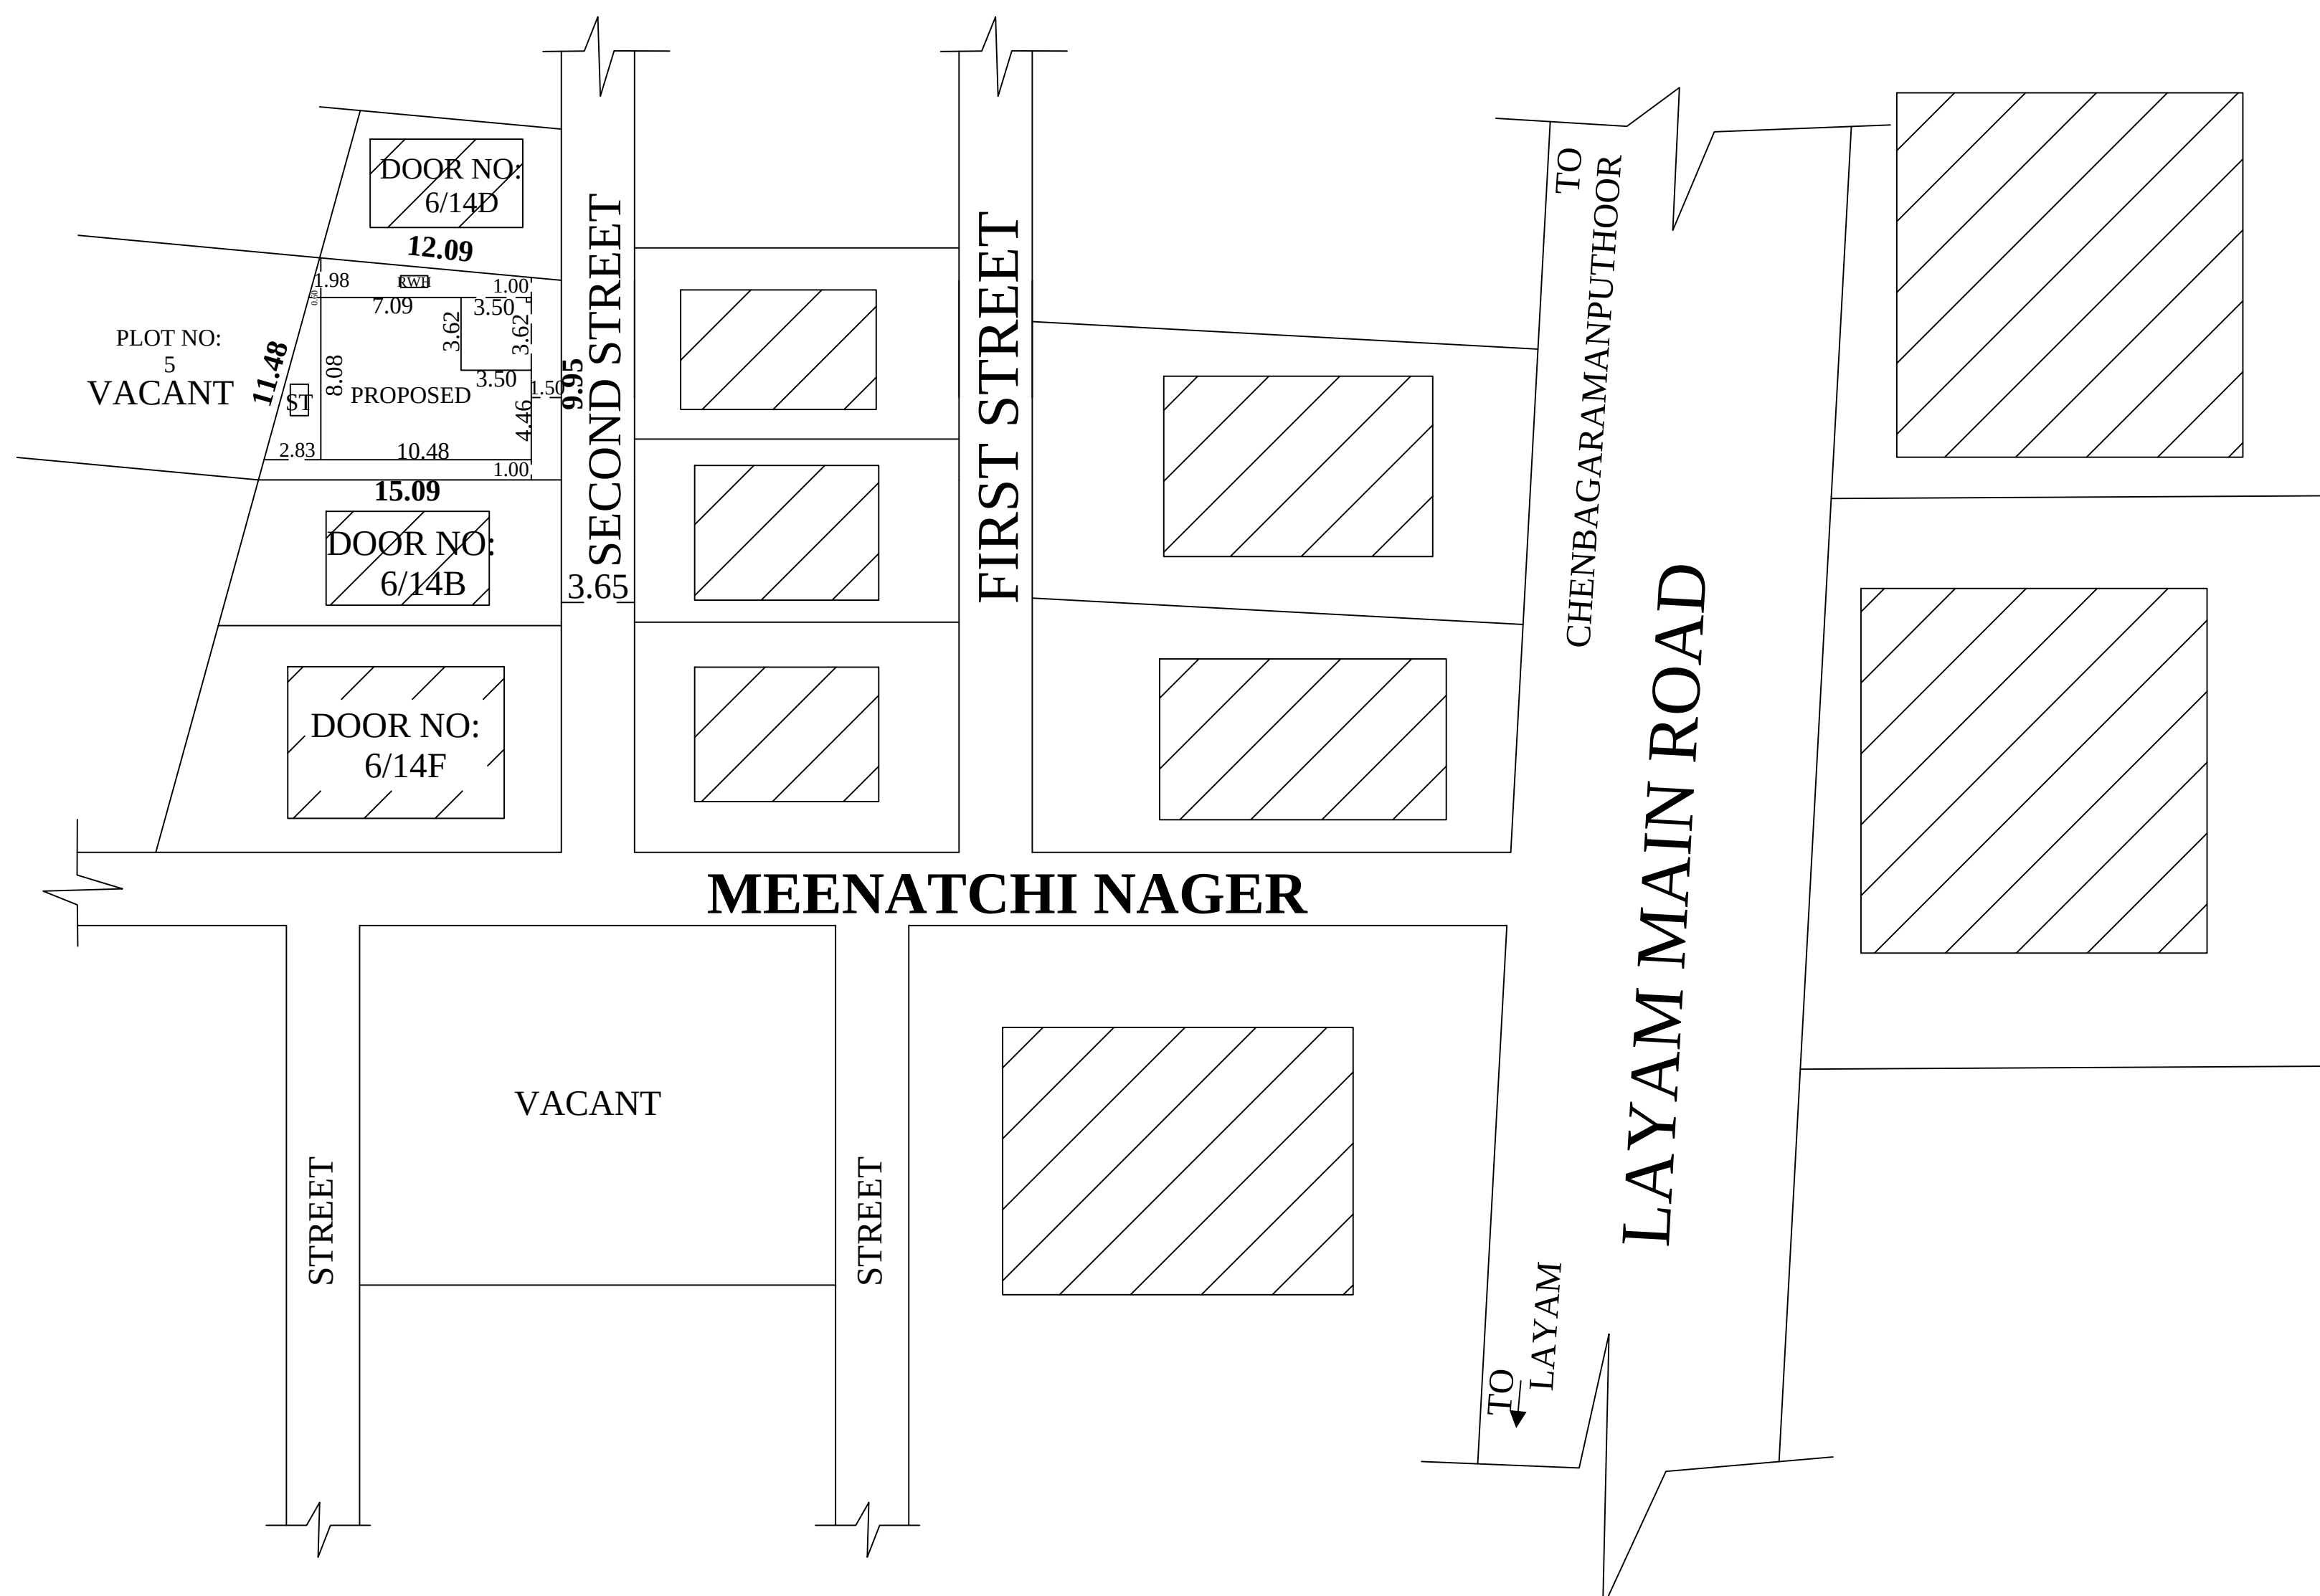

AREA DETAILS		
DESCRIPTION	SQ.M	SQ.FT
SITE AREA	149.78	309.35
PRO:G.F AREA	84.77	912.13
PRO:F.F AREA	39.01	419.75
TOTAL PRO:AREA	123.78	1331.88
VACANT AREA	65.01	699.51
PLOT COVERAGE	56.54%	

JOINERY DETAILS	
D DOOR	1.00 X 2.00
D1 DOOR	0.75 X 2.00
A ARCH	1.00 X 2.00
W WINDOW	1.35 X 1.35
V VENTILATOR	0.90 X 0.60

ALL DIMENSION ARE IN METER	
COLOUR INDEX: PROPOSED : ☐	SCALE: PLAN: 1:100
ROAD : ☐	SITE PLAN: 1:100
BOUNDARY: ☐	KEY PLAN :1: 400

FLOOR SPACE INDEX RATIO:	
FSI = G.F+F.F SITE AREA	= 123.78= 0.83< 2 149.78

CAR PARKING CALCULATION:	
FOR RESIDENTIAL BUILDING:	
1 CAR SPACE FOR 75 M ² FLOOR AREA	
G.F FLOOR AREA	= 69.61 M ²
F.F FLOOR AREA	= 27.21 M ²
TOTAL FLOOR AREA	= 96.82 M ²
PARKING REQUIRED = (96.82-75)/75	= 21.82/75=0.29@1TWO WHEELER
PARKING PROVIDED - 1 TWO WHEELER	

M. Uma Vigneswari
SIGNATURE OF LAND AND BUILDING OWNER

REGISTERED ENGINEER
DESIGN BY:
MAHA CONSTRUCTIONS
Tamilmoni Complex, ICICI Bank upstairs,
Near kottar police station,
Nagercoil - 01
Contact no: 9095929543 / 9488888758
mahaconstructions2013@gmail.com

Eight ways to know a piece of land before you pay for it.

This report covers one part of the picture. These cover the rest, drawn from the same government records, for any property in Tamil Nadu.

LandLens One

Ask anything about a property and get an answer grounded in live government records, with the sources shown.

[/landlens/one](#)



Verify My Land

Every record check run on one property and returned as a single report.

[/landlens/verify-my-land](#)



Legal Opinion

An advocate's written opinion on the title, built on the records we pull for it.

[/landlens](#)



One Map

Every layer on one map: the parcel, its boundary, zoning, water bodies and what sits around it.

[/landlens/one/map](#)



PriceMap

What land actually changed hands for around this plot, taken from the registered deeds.

[/landlens/pricemap](#)



Build Scope

What you are allowed to build here: floor space, height, coverage and setbacks.

[/landlens/build-scope](#)



Property Tracker

Watch a property and hear about it when something new is registered against it.

[/landlens/property-tracker](#)



Deal Room

Run the transaction in one place: documents, stamping, signatures and the parties.

[/landlens/deal-room](#)



Twenty-four checks you can run yourself, at no cost.

Records and verification

The registers themselves, read for you.

Encumbrance Certificate

Patta and Chitta

Field Measurement Sketch

EC Analyzer

Bank charge check

Court case search

Seller background check

Approval check by survey

Value and duty

What it is worth and what it costs to register.

Guideline value by street

Guideline value by survey

Stamp duty and registration fees

Capital gains

Floor space index

Area unit converter

Zoning and land use

What the plan says can happen on this land.

Land use zone finder

CMDA land use check

Coastal regulation zone

Master plan check

Water bodies finder

Airport height clearance

Registers and directories

Who holds it, and which office keeps the record.

Find your registering office

Temple property check

Waqf property check

RERA register



Every free tool
/tools



Services we run
for you
/services



The LandLens
suite
/landlens/one



Every claim in this document traces back to a government record.

Legal opinions, due diligence and title verification

Building plan, layout and sub-division approvals

Completion and occupancy certificates, regularisation

Escrow, negotiation and NRI property management

Land survey, soil testing, architecture and construction

Verified RealEstate
3/350/2 Mettukuppam,
OMR Thoraipakkam,
Chennai 600 097, India
hello@verified.realestate
+91 9996 12 9996

Prepared from the registers named on the page each finding sits on. Where a register could not be read, this document says so in its place rather than leaving the gap to be read as a clean result.

