

PP

APPROVAL RECORD

Planning Permission

Kanniyakumari district, Tamil Nadu

APPROVAL TYPE

Building Plan

ISSUING AUTHORITY

Rural Panchayat

The approval as the planning authority issued it, reproduced in full behind this page.

An approval speaks to what was sanctioned, not to what was built. Completion is a separate record.

Name of owner:- L.RADHA KRISHNAN, S/o. Lekshmana Perumal.

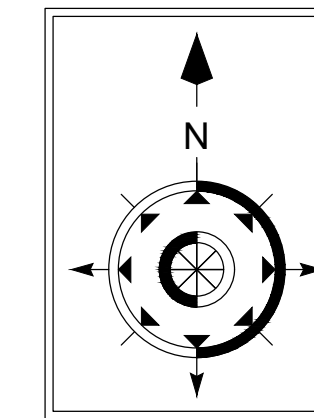


Diagram illustrating the vertical dimensions and material specifications for a building section:

- Parapet Wall**
- Roof slab 1:2:4**
- R.C.C Lintel 1:2:4**
- Brick work in c.m.1:6**
- Roof slab 1:2:4**
- R.C.C Lintel 1:2:4**
- Brick work in c.m.1:6**
- Flooring in .C.C 1:4:8**
- R.R.Masonry in c.m.1:6**
- P.C.C.1:5:10**

Vertical dimensions (m):

- 0.60
- 0.10
- 3.05
- 0.10
- 3.05
- 0.60
- 0.90
- 0.20


Horizontal dimension (m):

- 0.90

Overall height dimension (m):


- 6.90

SECTION ON AB

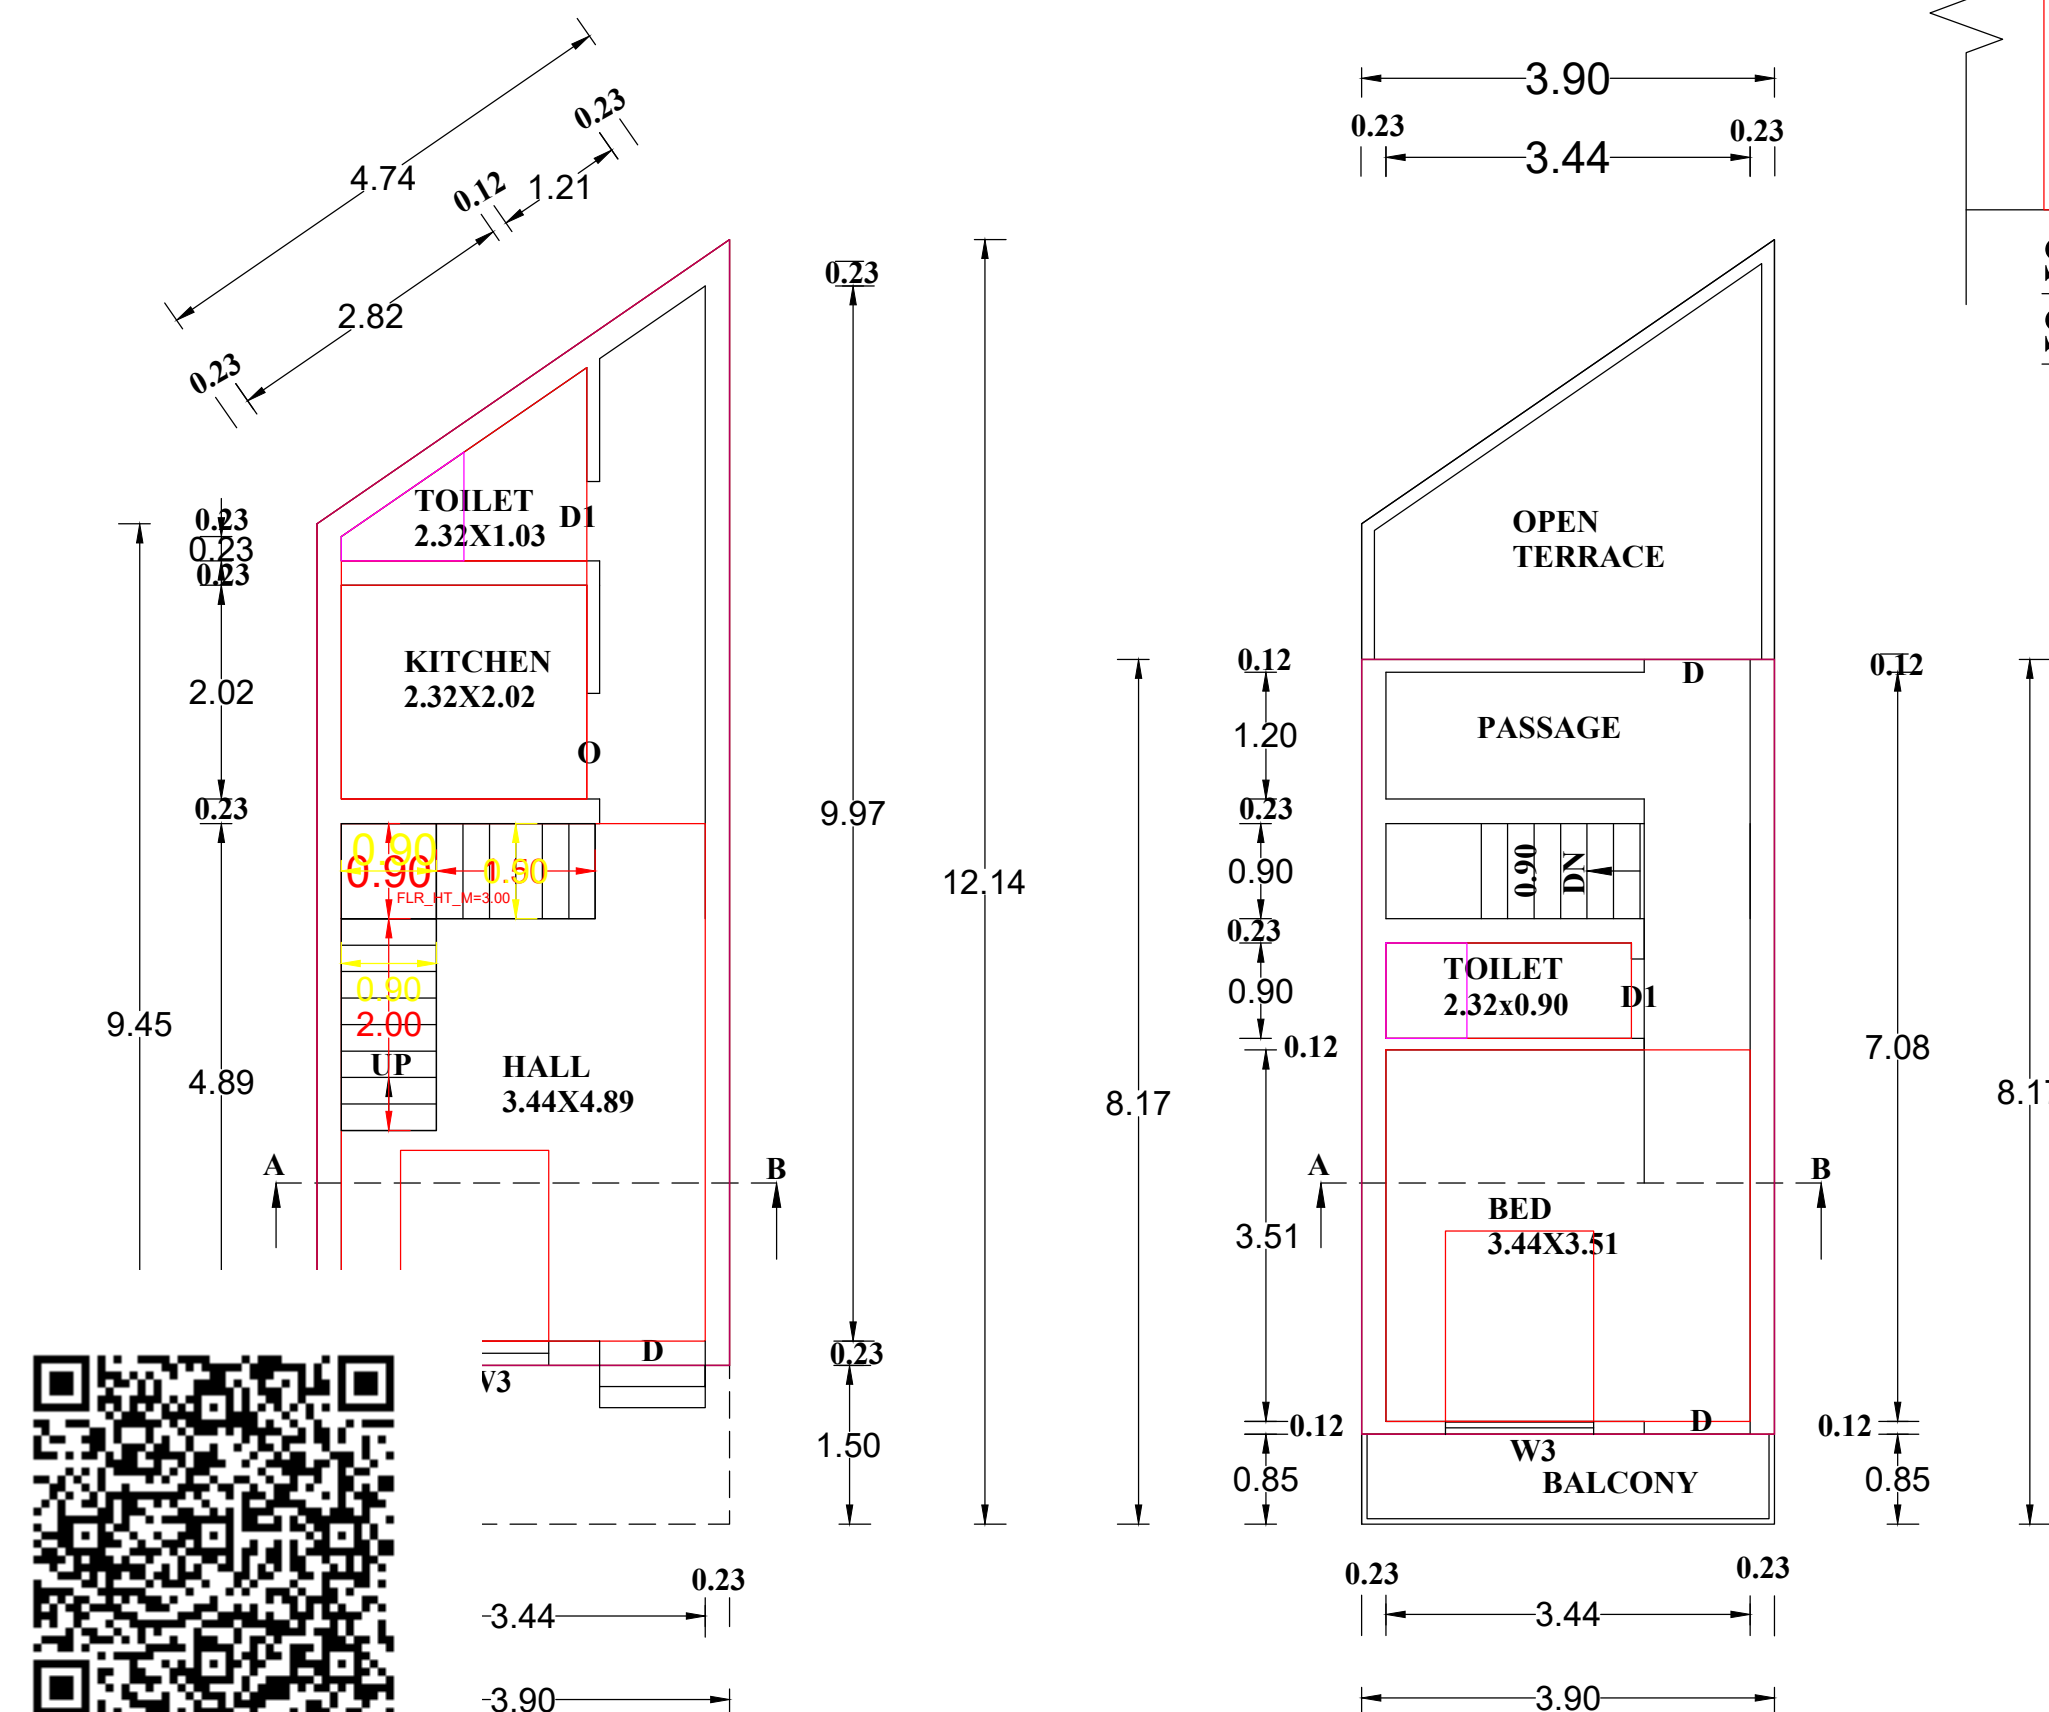


GROUND FLOOR PLAN


FIRST FLOOR PLAN

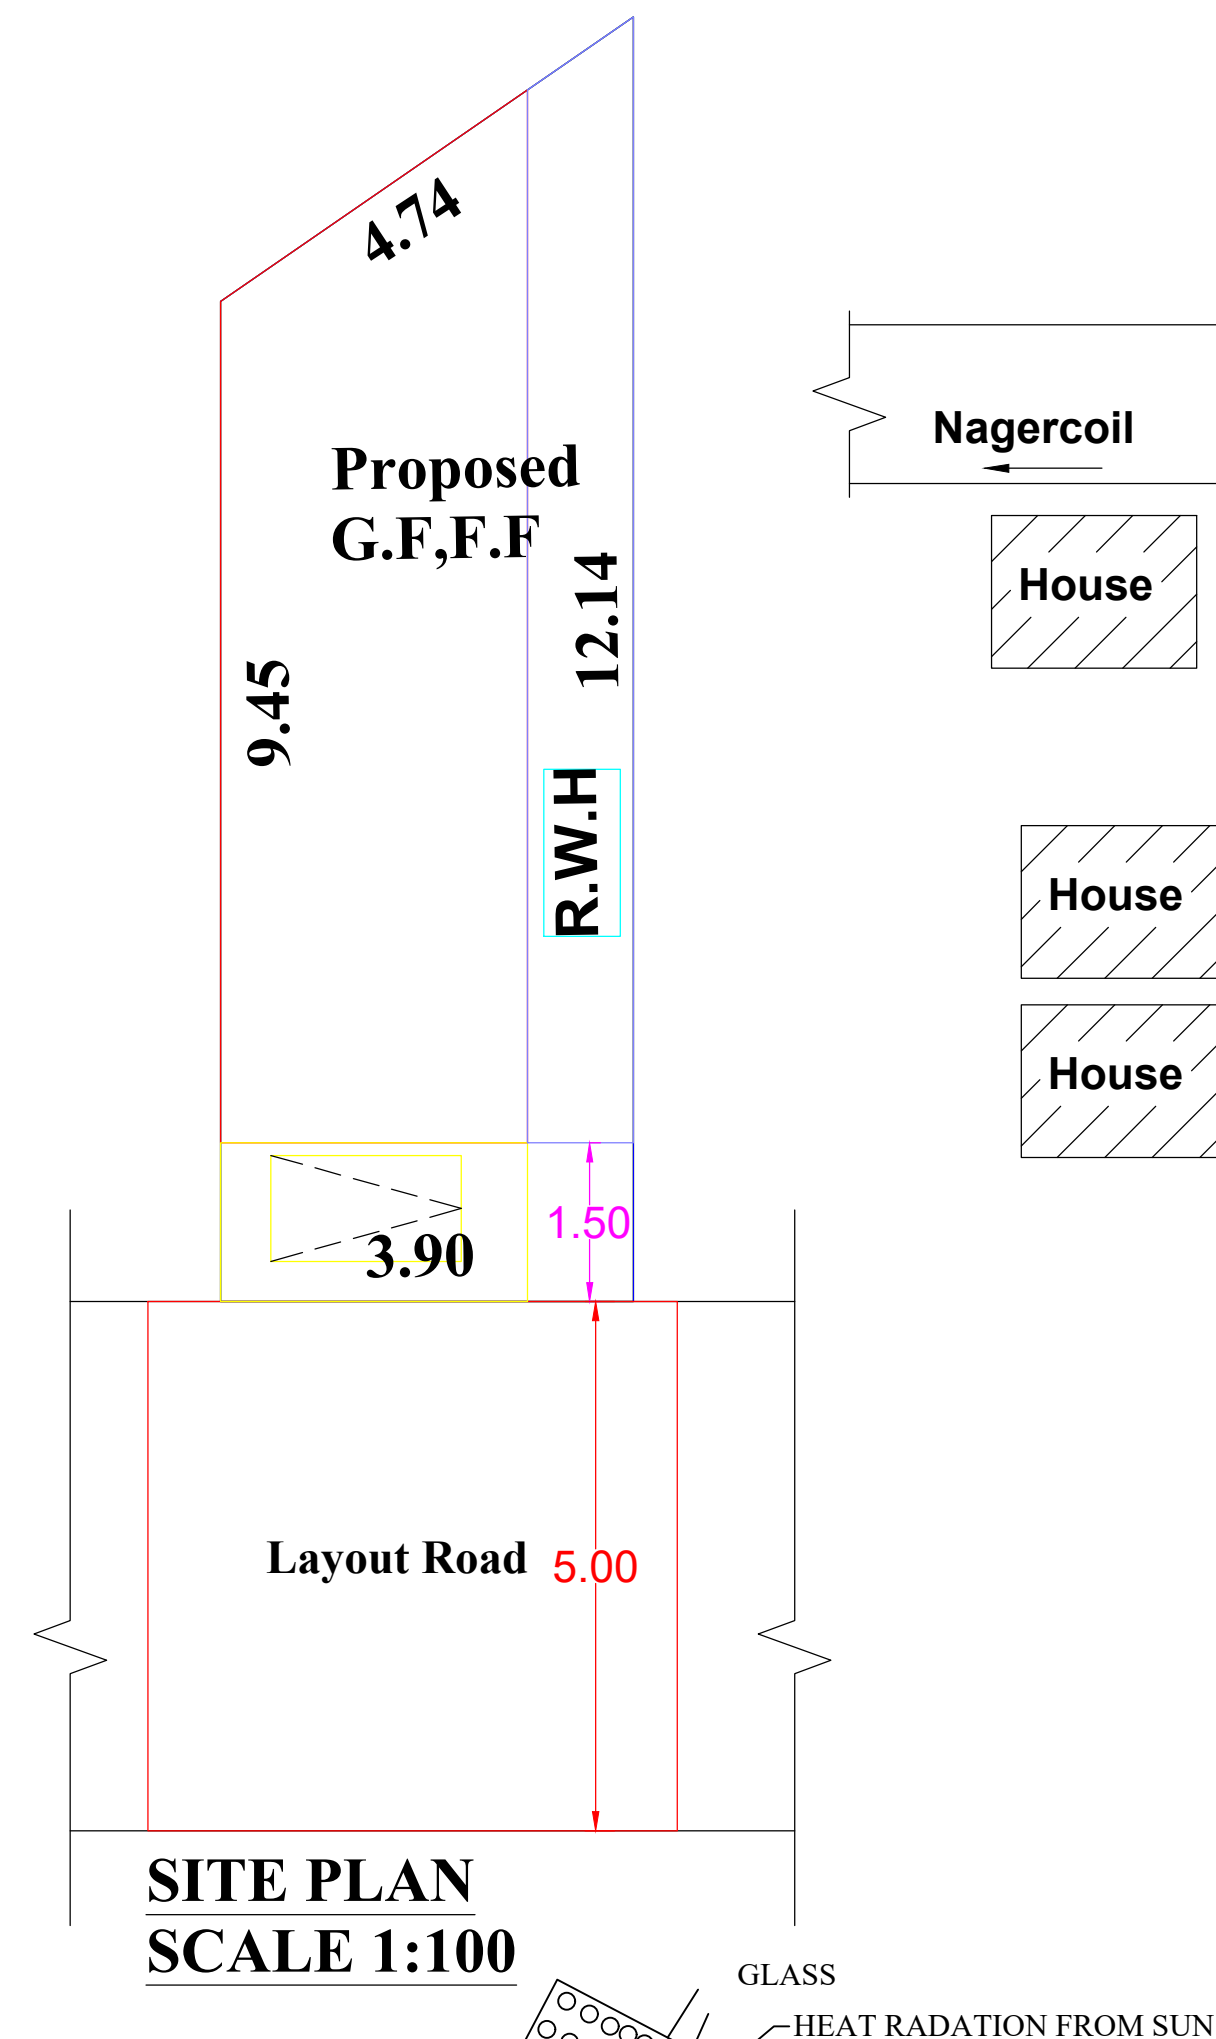

SITE PLAN
SCALE 1:100

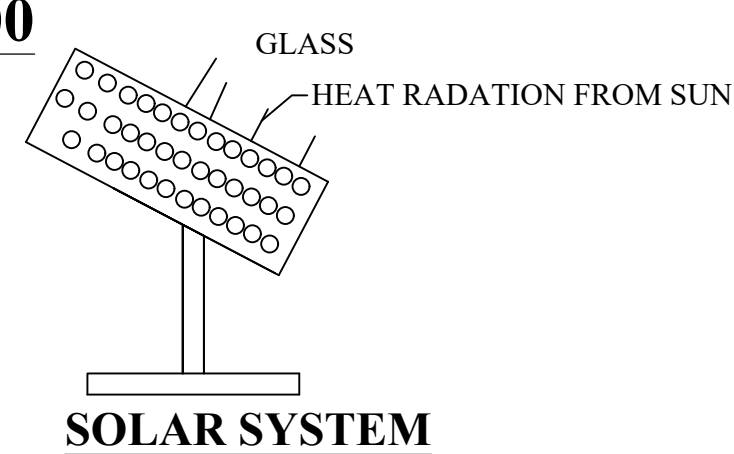

SOLAR SYSTEM

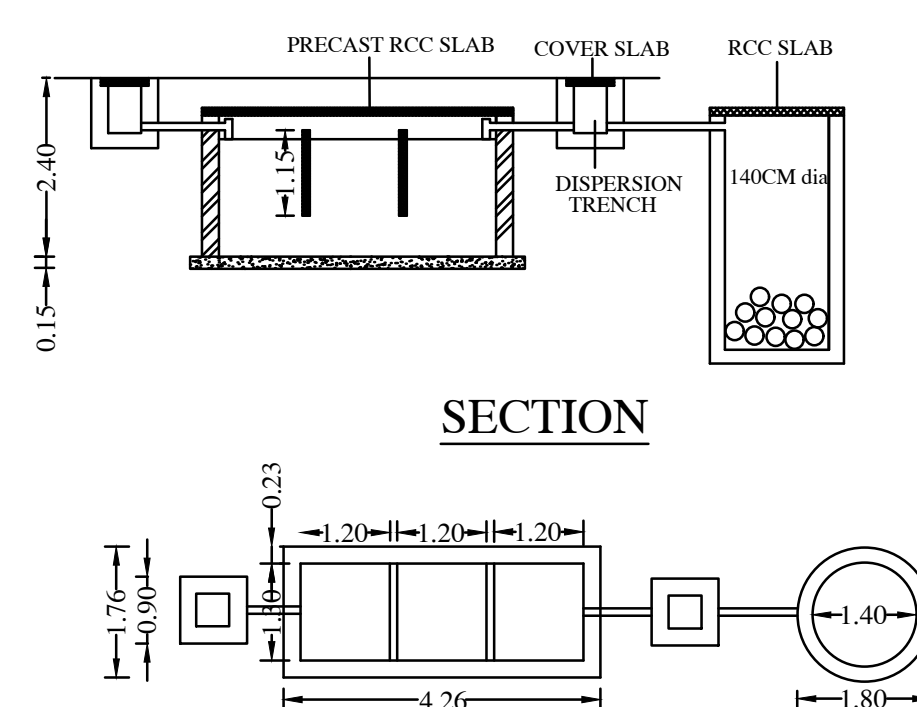


SECTION


PLAN

SEPTIC TANK


SOAK PIT

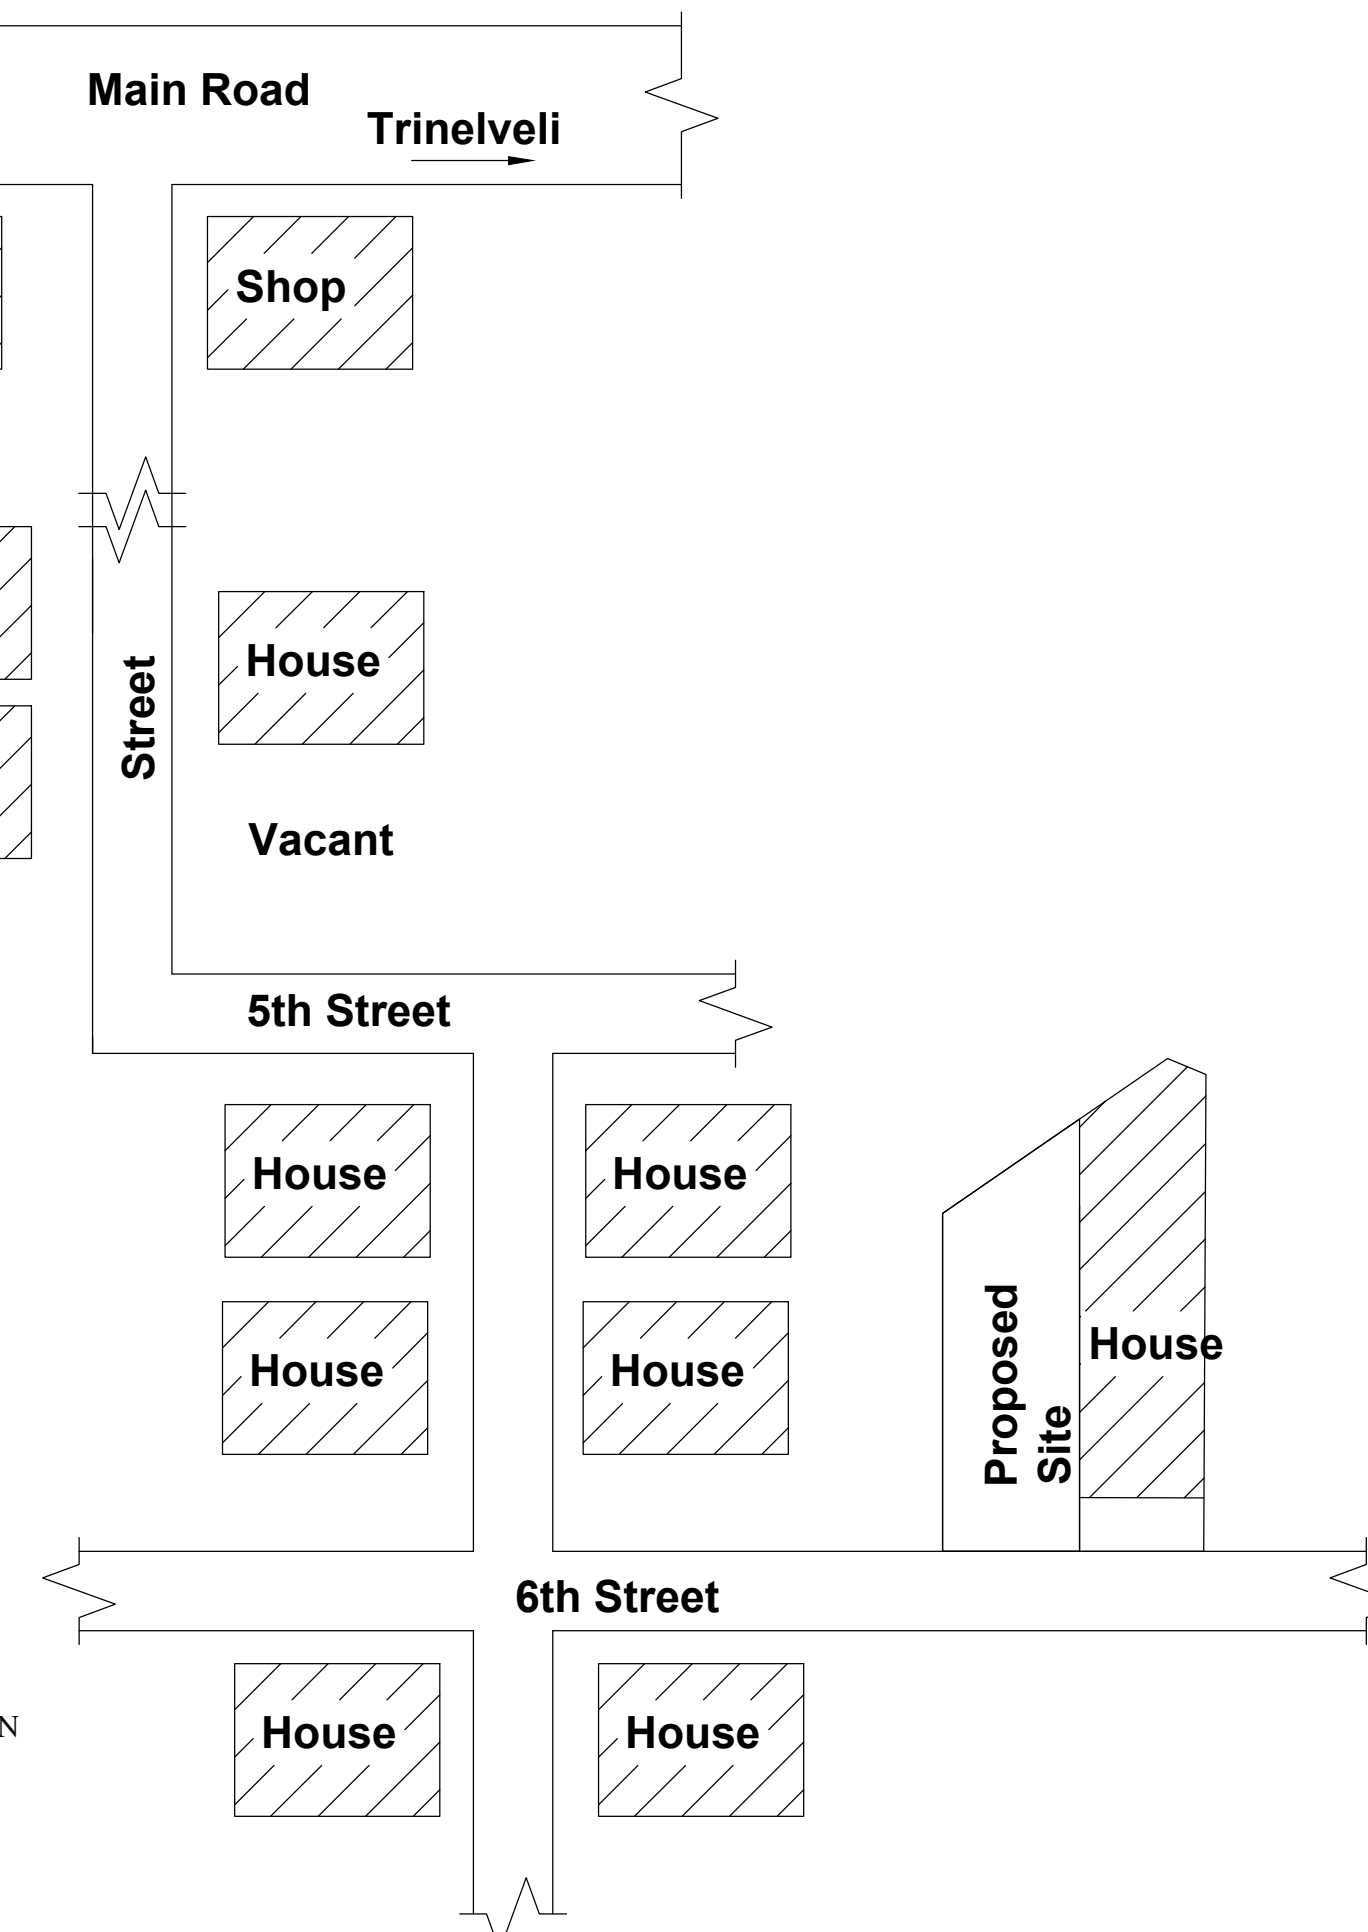

KEY PLAN
NOT TO SCALE

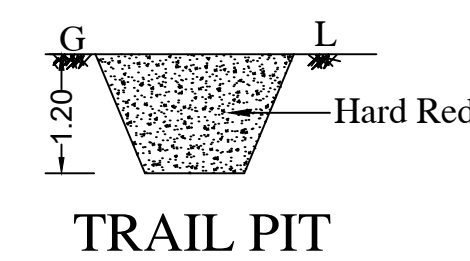

TRAIL PIT

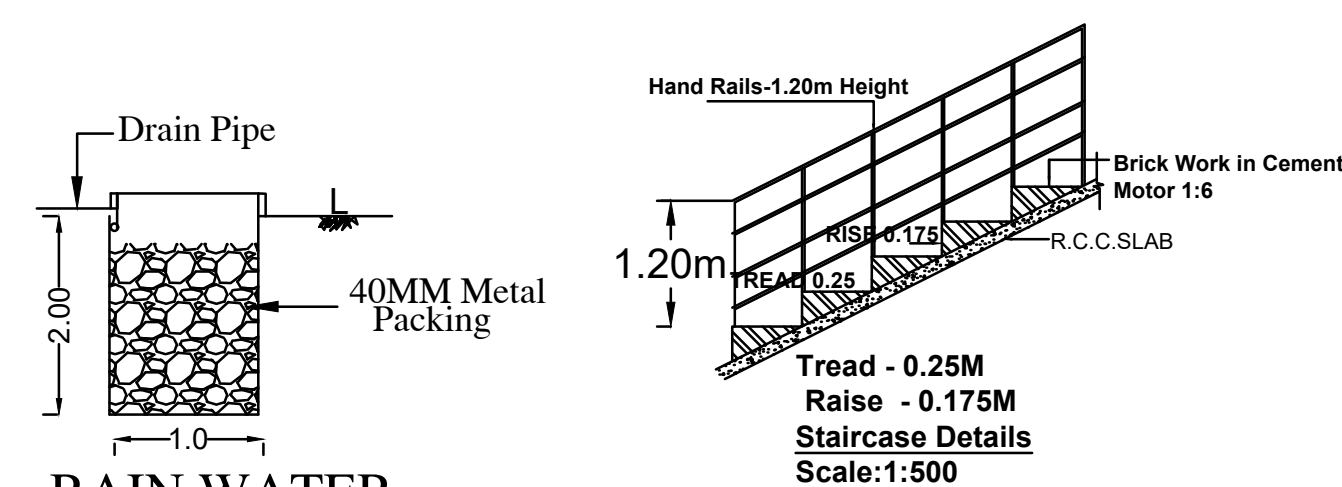

RAIN WATER SYSTEM

PLAN INFO
 PLOT_NO=NO
 TALUK=AGASTHEESWRAM
 DISTRICT=KANNYAKUMARI
 PLOT_AREA_M2=40.48
 JURISDICTION_TYPE= THEREKALPUTHOOR VILLAGE PANCHAYAT
 PATTA_NO= 1463
 SINGLE_FAMILY_BLDG=YES
 SURVEY_NO=112/4A1A1A1A
 LAND_USE_ZONE= RESIDENTIAL
 CRZ=NO
 SECURITY_ZONE=NO
 ACCESS_WIDTH_M=3.90
 WHETHER_GOVT_OR_AIDED_SCHOOL=NO
 AS_AT_SITE= 42.10
 FMB_OR_PLR=40.48
 AS_PER_DOCUMENT=40.48
 ROAD_WIDTH=5.00
 ROAD_LENGTH=100
 AVG_PLOT_DEPTH=12.14
 AVG_PLOT_WIDTH=3.90
 RWH_DECLARED=YES
 BUILDING_NEAR_TO_RIVER=NO
 OSR_APPLICABLE =NO
 OSR_SURRENDER_OR_BUYBACK=BUYBACK
 PREMIUM_FSI_REQUIRED=NO
 IS_APPROVED_LAYOUT=NO
 AREA_TYPE=OTHERS
 BUILDING_NEAR_MONUMENT=NO
 BUILDING_NEAR_GOVT_BLDG=NO
 PROVISION_FOR_GREEN_BUILDINGS_AND_SUSTAINABILITY=NO
 FIRE_PROTECTION_AND_FIRE_SAFETY_REQUIREMENTS=NO
 NOC_FOR_CONSTRUCTION_NEAR_MONUMENT=NO
 BARRIER_FREE_ACCESS_FOR_PHYSICALLY_CHALLENGED_PEOPLE=YES
 FIRE_PROTECTION_AND_FIRE_SAFETY_REQUIREMENTS=YES
 NOC_FIRE_DEPT=YES
 BLOCK_1_INDIVIDUAL_RESIDENCE_MEMBER_COUNT=4
 BLOCK_1_INDIVIDUAL_NON_RESIDENTIAL_MEMBER_COUNT
 BLOCK_1_B-SHOP_MEMBER_COUNT=5
 BLOCK_1_B-PCO_MEMBER_COUNT=1
 IS_SWIMMING_POOL_EXISTS=NO
 IF_HERITAGE_TOWN_LESS THAN 1KM_RADIUS=NO

***CERTIFIED THAT PROVISIONS SHALL BE MADE TO
"RAIN WATER HARVESTING "ARRANGEMENTS
SYSTEM IN THE PROPOSED CONSTRUCTION***

ALL DIMENSIONS ARE IN METER
PLAN SCALE 1:100

REFERENCE	
D-DOOR	-- 1.00 x 2.10
D1-DOOR	-- 0.75 x 2.10
W3-WINDOW	-- 1.40 x 1.40
FW-WINDOW	-- 3.35 x 1.80
W-WINDOW	-- 3.35 x 1.80
W4-WINDOW	-- 1.80 x 1.80
V-VENTILETOR	-- 0.90 x 0.60

	AREA OF SITE	: 40.48.sq.m(435.sq.ft)
	AREA OF PROPOSED(PLINTH AREA)	
	GROUND FLOOR	: 30.36.sq.m(326.sq.ft)
	FIRST FLOOR	: 28.54.sq.m(307.sq.ft)
	AREA OF VACANT	: 10.12.sq.m(109.sq.ft)
	ROAD	
	EXISTING	

L. R. K. K.

SIGNATURE OF LAND AND BUILDING OWNER


Er. S.K. JESWIN, M.E.,
Registered Engineer Grade III
Reg. No.: RE-III/KKDTCP/003/2023
SK CONSTRUCTION
Cape Road, Nagercoil-629001
Ph: 94868688228, 94868688263

SIGNATURE OF LICENCE SURVEYOR/ENGINEER



K S CONSTRUCTION

18/68/15, Thentral Nagar
Paramanvilai,Azhikal(post)-629202
Ph:9486542509

Eight ways to know a piece of land before you pay for it.

This report covers one part of the picture. These cover the rest, drawn from the same government records, for any property in Tamil Nadu.

LandLens One

Ask anything about a property and get an answer grounded in live government records, with the sources shown.

[/landlens/one](#)



Verify My Land

Every record check run on one property and returned as a single report.

[/landlens/verify-my-land](#)



Legal Opinion

An advocate's written opinion on the title, built on the records we pull for it.

[/landlens](#)



One Map

Every layer on one map: the parcel, its boundary, zoning, water bodies and what sits around it.

[/landlens/one/map](#)



PriceMap

What land actually changed hands for around this plot, taken from the registered deeds.

[/landlens/pricemap](#)



Build Scope

What you are allowed to build here: floor space, height, coverage and setbacks.

[/landlens/build-scope](#)



Property Tracker

Watch a property and hear about it when something new is registered against it.

[/landlens/property-tracker](#)



Deal Room

Run the transaction in one place: documents, stamping, signatures and the parties.

[/landlens/deal-room](#)



Twenty-four checks you can run yourself, at no cost.

Records and verification

The registers themselves, read for you.

Encumbrance Certificate

Patta and Chitta

Field Measurement Sketch

EC Analyzer

Bank charge check

Court case search

Seller background check

Approval check by survey

Value and duty

What it is worth and what it costs to register.

Guideline value by street

Guideline value by survey

Stamp duty and registration fees

Capital gains

Floor space index

Area unit converter

Zoning and land use

What the plan says can happen on this land.

Land use zone finder

CMDA land use check

Coastal regulation zone

Master plan check

Water bodies finder

Airport height clearance

Registers and directories

Who holds it, and which office keeps the record.

Find your registering office

Temple property check

Waqf property check

RERA register



Every free tool
/tools



Services we run
for you
/services



The LandLens
suite
/landlens/one



Every claim in this document traces back to a government record.

Legal opinions, due diligence and title verification

Building plan, layout and sub-division approvals

Completion and occupancy certificates, regularisation

Escrow, negotiation and NRI property management

Land survey, soil testing, architecture and construction

Verified RealEstate
3/350/2 Mettukuppam,
OMR Thoraipakkam,
Chennai 600 097, India
hello@verified.realestate
+91 9996 12 9996

Prepared from the registers named on the page each finding sits on. Where a register could not be read, this document says so in its place rather than leaving the gap to be read as a clean result.

