

PP

APPROVAL RECORD

Planning Permission

Kanniyakumari district, Tamil Nadu

APPROVAL TYPE

Building Plan

ISSUING AUTHORITY


Rural Panchayat

The approval as the planning authority issued it, reproduced in full behind this page.


An approval speaks to what was sanctioned, not to what was built. Completion is a separate record.

PLAN SHOWING THE PROPOSED CONSTRUCTION OF SHOP BUILDING IN
RE.SY.NO:534/ 1A3A1A1 AT MUTTOM ,OF KADIAPATTANAM VILLAGE, IN
MUTTOM VILLAGE PANCHAYAT, KALKULAM TALUK, KANYAKUMARI DISTRICT.


NAME OF OWNER : Mr.D.ROBERT RAJ,
S/O Mr.DHASON.

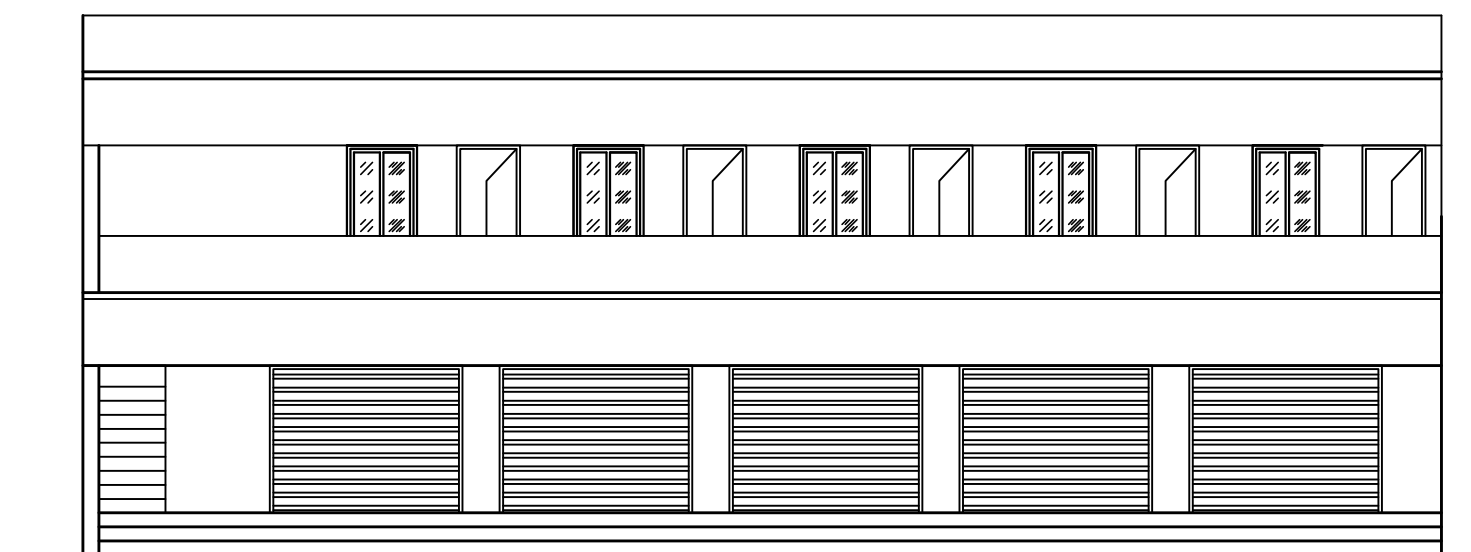


ELEVATION

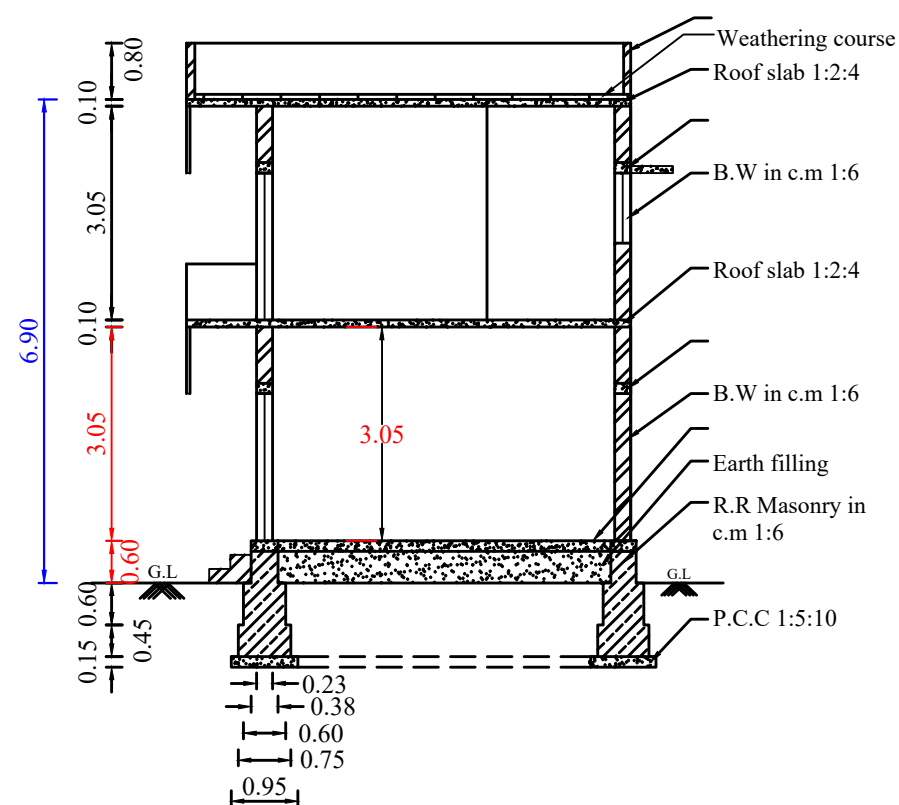


SECTION ON A-B

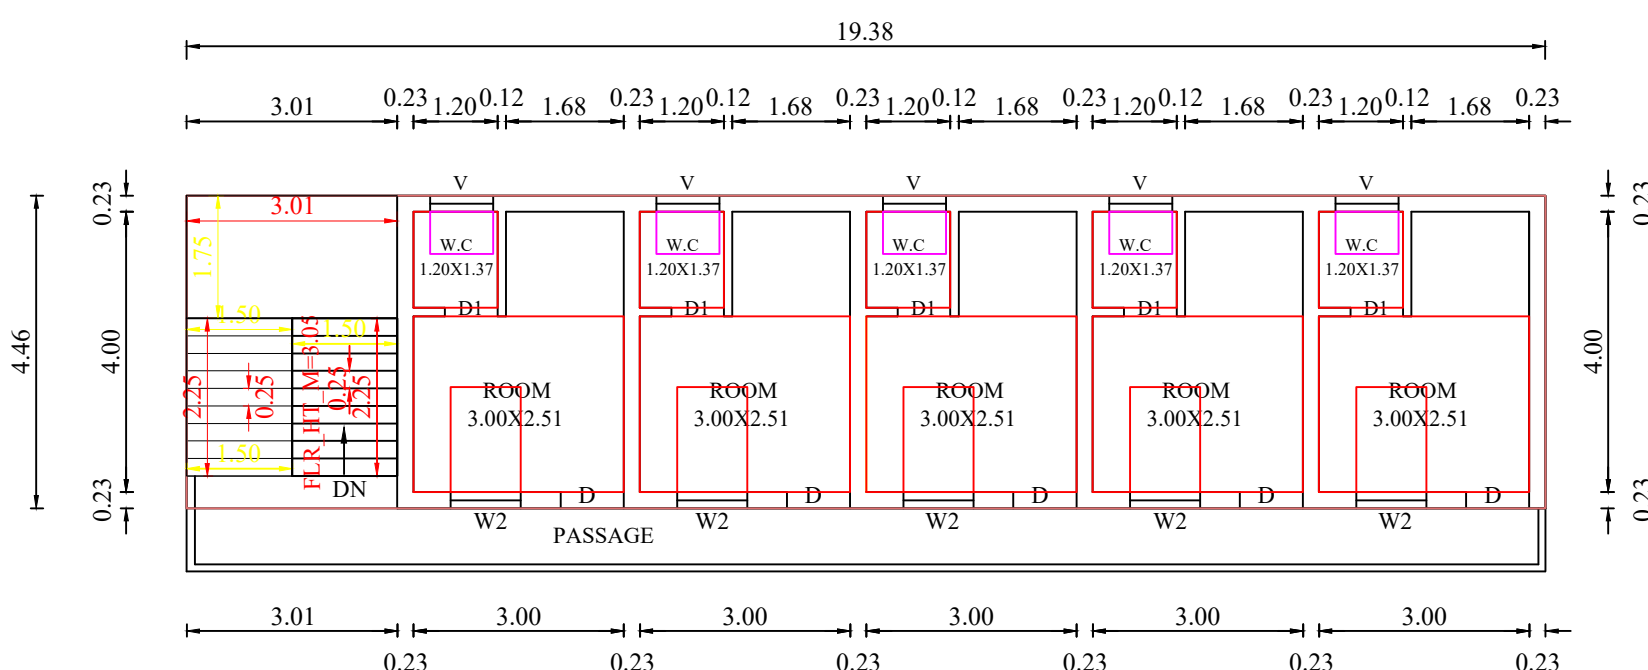


FIRST FLOOR PLAN

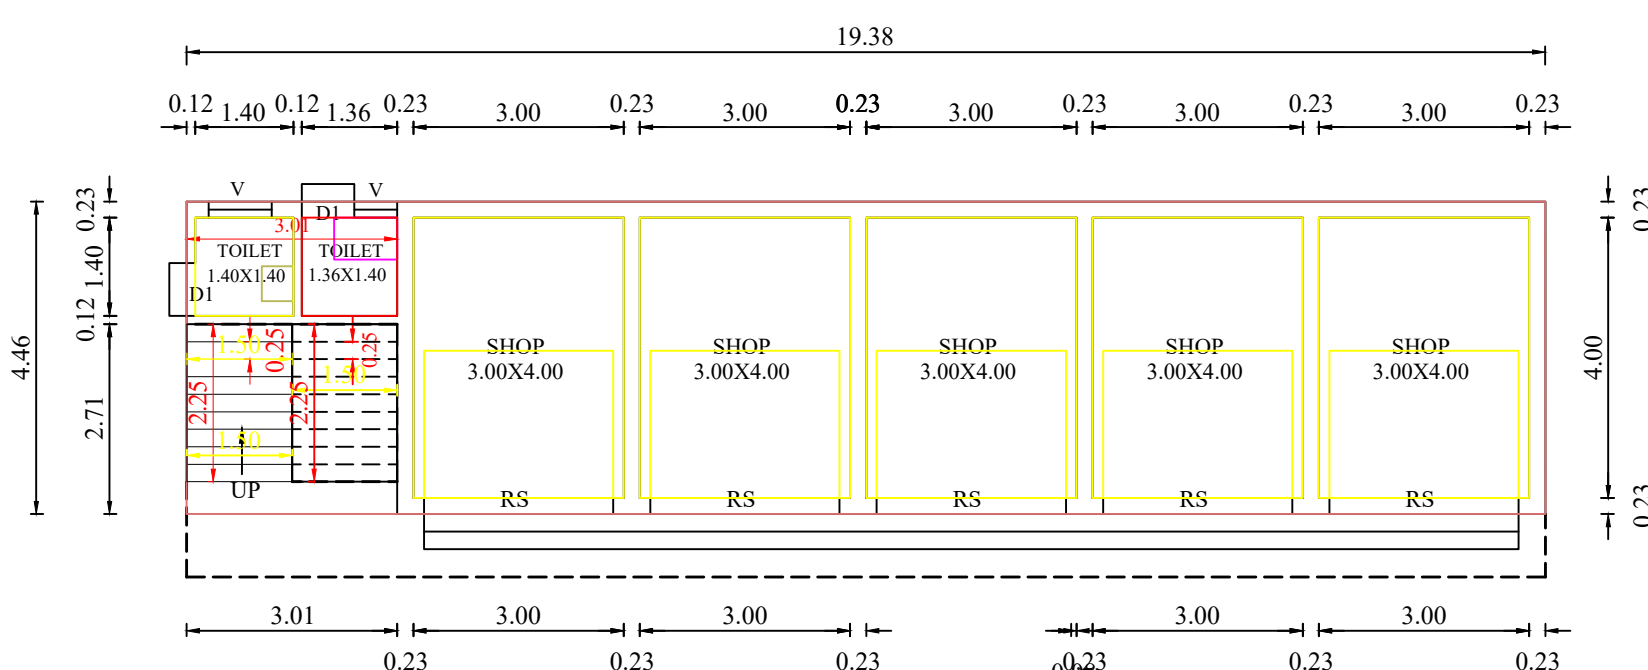


GROUND FLOOR PLAN

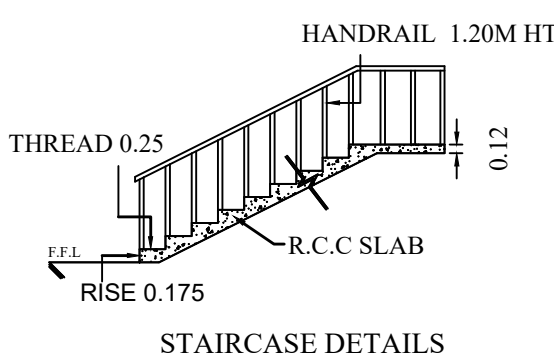


STAIRCASE DETAILS

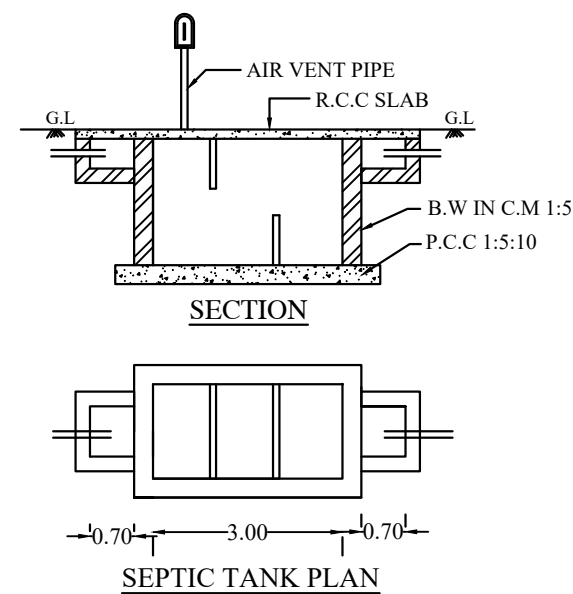


SEPTIC TANK PLAN

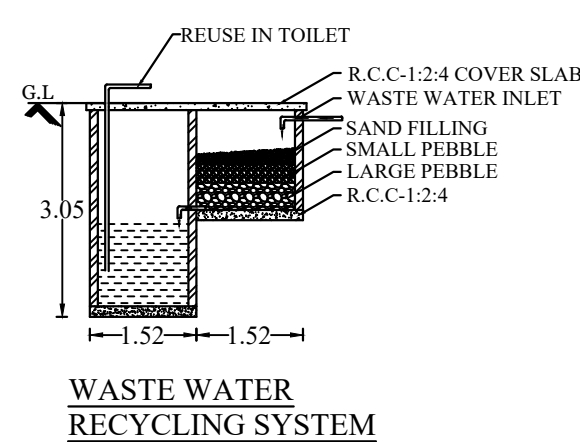


WASTE WATER RECYCLING SYSTEM

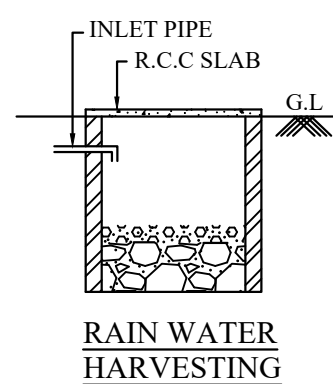

RAIN WATER HARVESTING

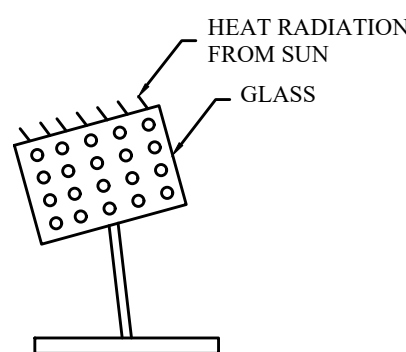


SOLAR SYSTEM

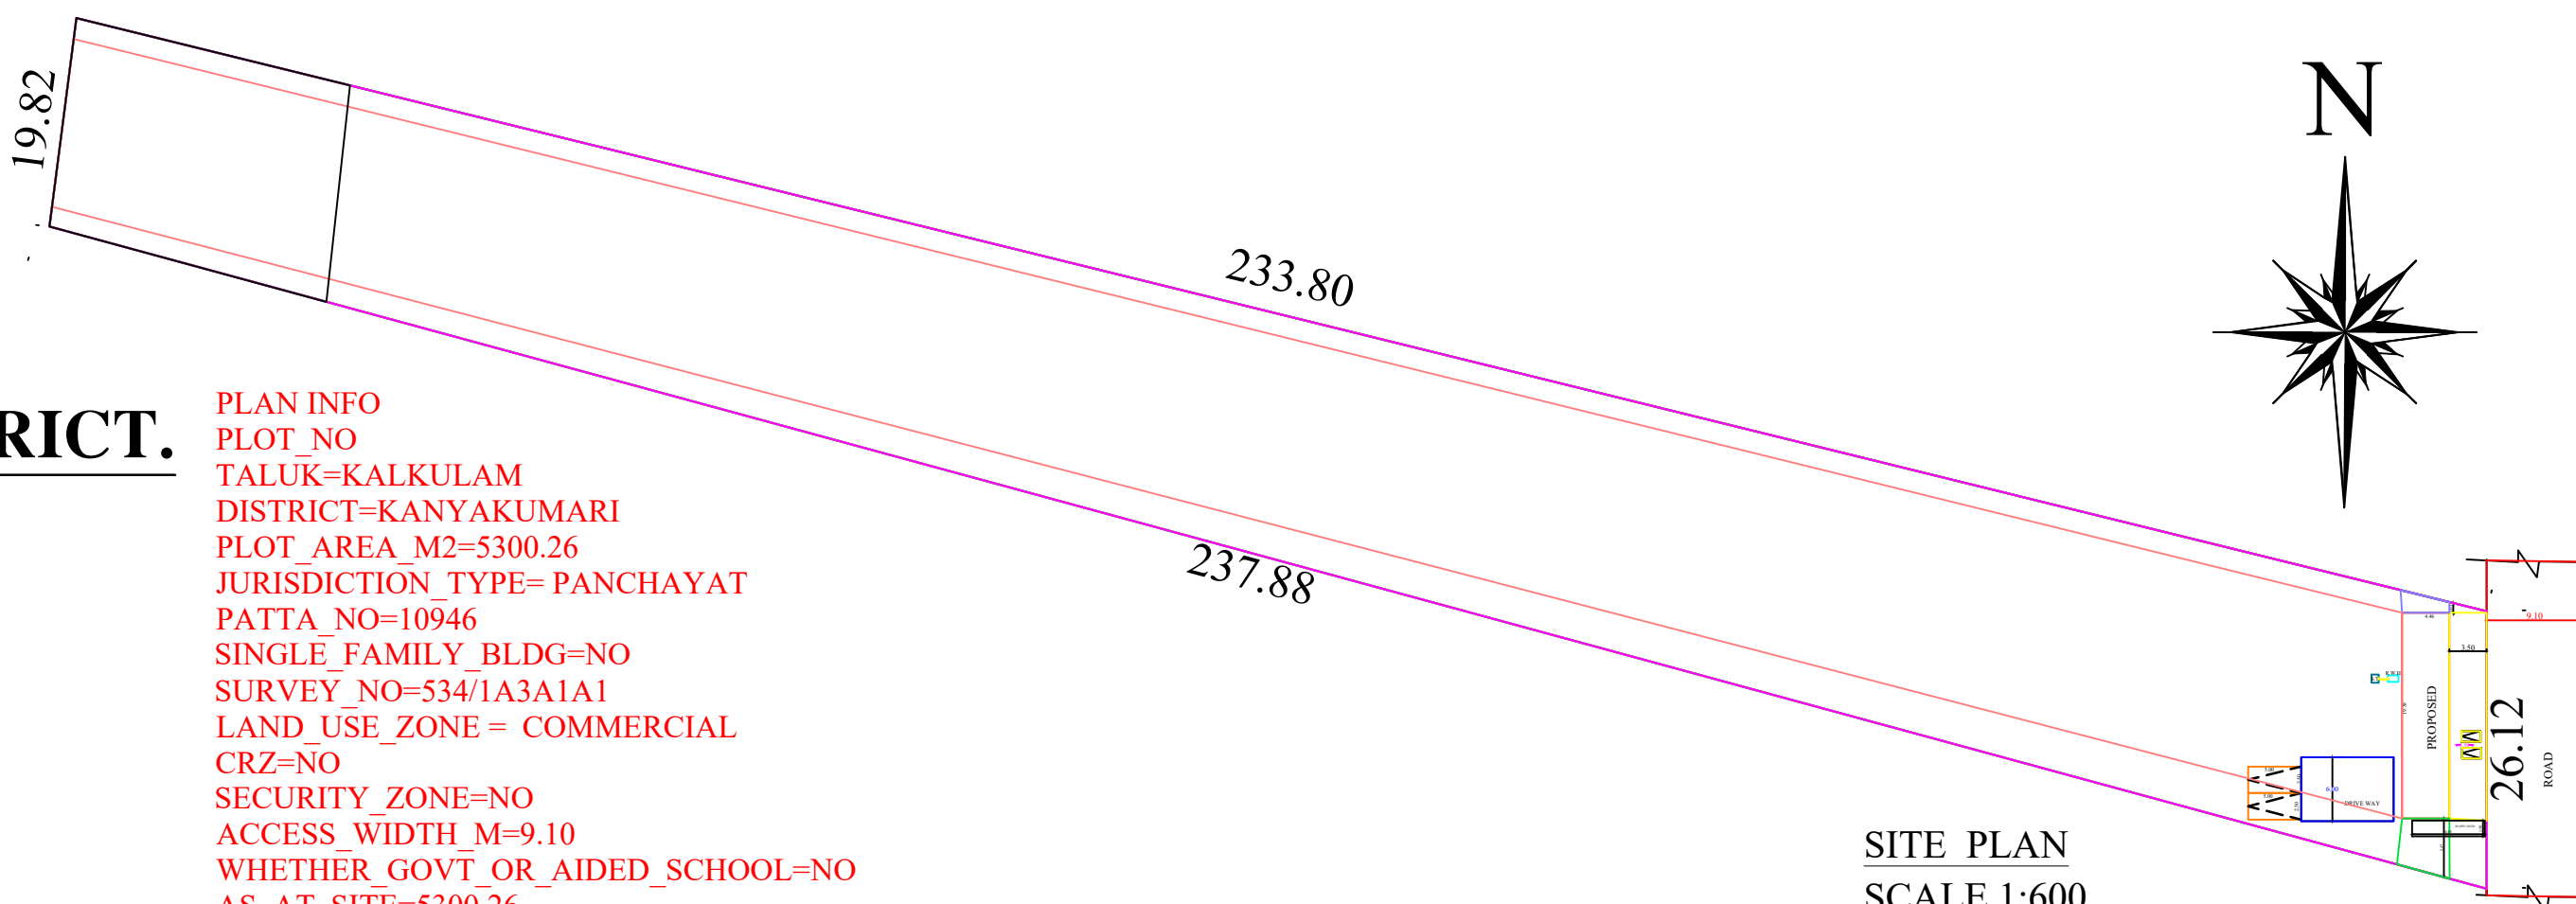

SITE PLAN
SCALE 1:600

PLAN INFO
PLOT NO
TALUK=KALKULAM
DISTRICT=KANYAKUMARI
PLOT_AREA_M2=5300.26
JURISDICTION_TYPE= PANCHAYAT
PATTA_NO=10946
SINGLE_FAMILY_BLDG=NO
SURVEY_NO=534/1A3A1A1
LAND_USE_ZONE = COMMERCIAL
CRZ=NO
SECURITY_ZONE=NO
ACCESS_WIDTH_M=9.10
WHETHER_GOVT_OR_AIDED_SCHOOL=NO
AS_AT_SITE=5300.26
FMB_OR_PLR=5300.26
AS_PER_DOCUMENT=5300.26
ROAD_WIDTH=9.10
ROAD_LENGTH=100
AVG_PLOT_DEPTH=22.50
AVG_PLOT_WIDTH= 234.80
RWH_DECLARED=YES
BUILDING_NEAR_TO_RIVER=NO
OSR_APPLICABLE =YES
OSR_SURR_BUYBACK_RETAIN=BUYBACK
PREMIUM_FSI_REQUIRED=NO
IS_APPROVED_LAYOUT=NO
AREA_TYPE=OTHERS
BUILDING_NEAR_MONUMENT=NO
BUILDING_NEAR_GOV'T_BLDG=NO
PROVISION_FOR_GREEN_BUILDINGS_AND_SUSTAINABILITY=NO
FIRE_PROTECTION_AND_FIRE_SAFETY_REQUIREMENTS=NO
NOC_FOR_CONSTRUCTION_NEAR_MONUMENT=NO
BARRIER_FREE_ACCESS_FOR_PHYSICALLY_CHALLENGED_PEOPLE=YES
FIRE_PROTECTION_AND_FIRE_SAFETY_REQUIREMENTS=YES
NOC_FIRE_DEPT=YES
BLOCK_1_INDIVIDUAL
RESIDENCE_MEMBER_COUNT=4
BLOCK_1_INDIVIDUAL_NON_RESIDENTIAL_MEMBER_COUNT
BLOCK_1_B-SHOP_MEMBER_COUNT=5
BLOCK_1_B-PCO_MEMBER_COUNT=1
IS_SWIMMING_POOL_EXISTS=NO
IF_HERITAGE_TOWN_LESS_THAN_1KM_RADIUS=NO

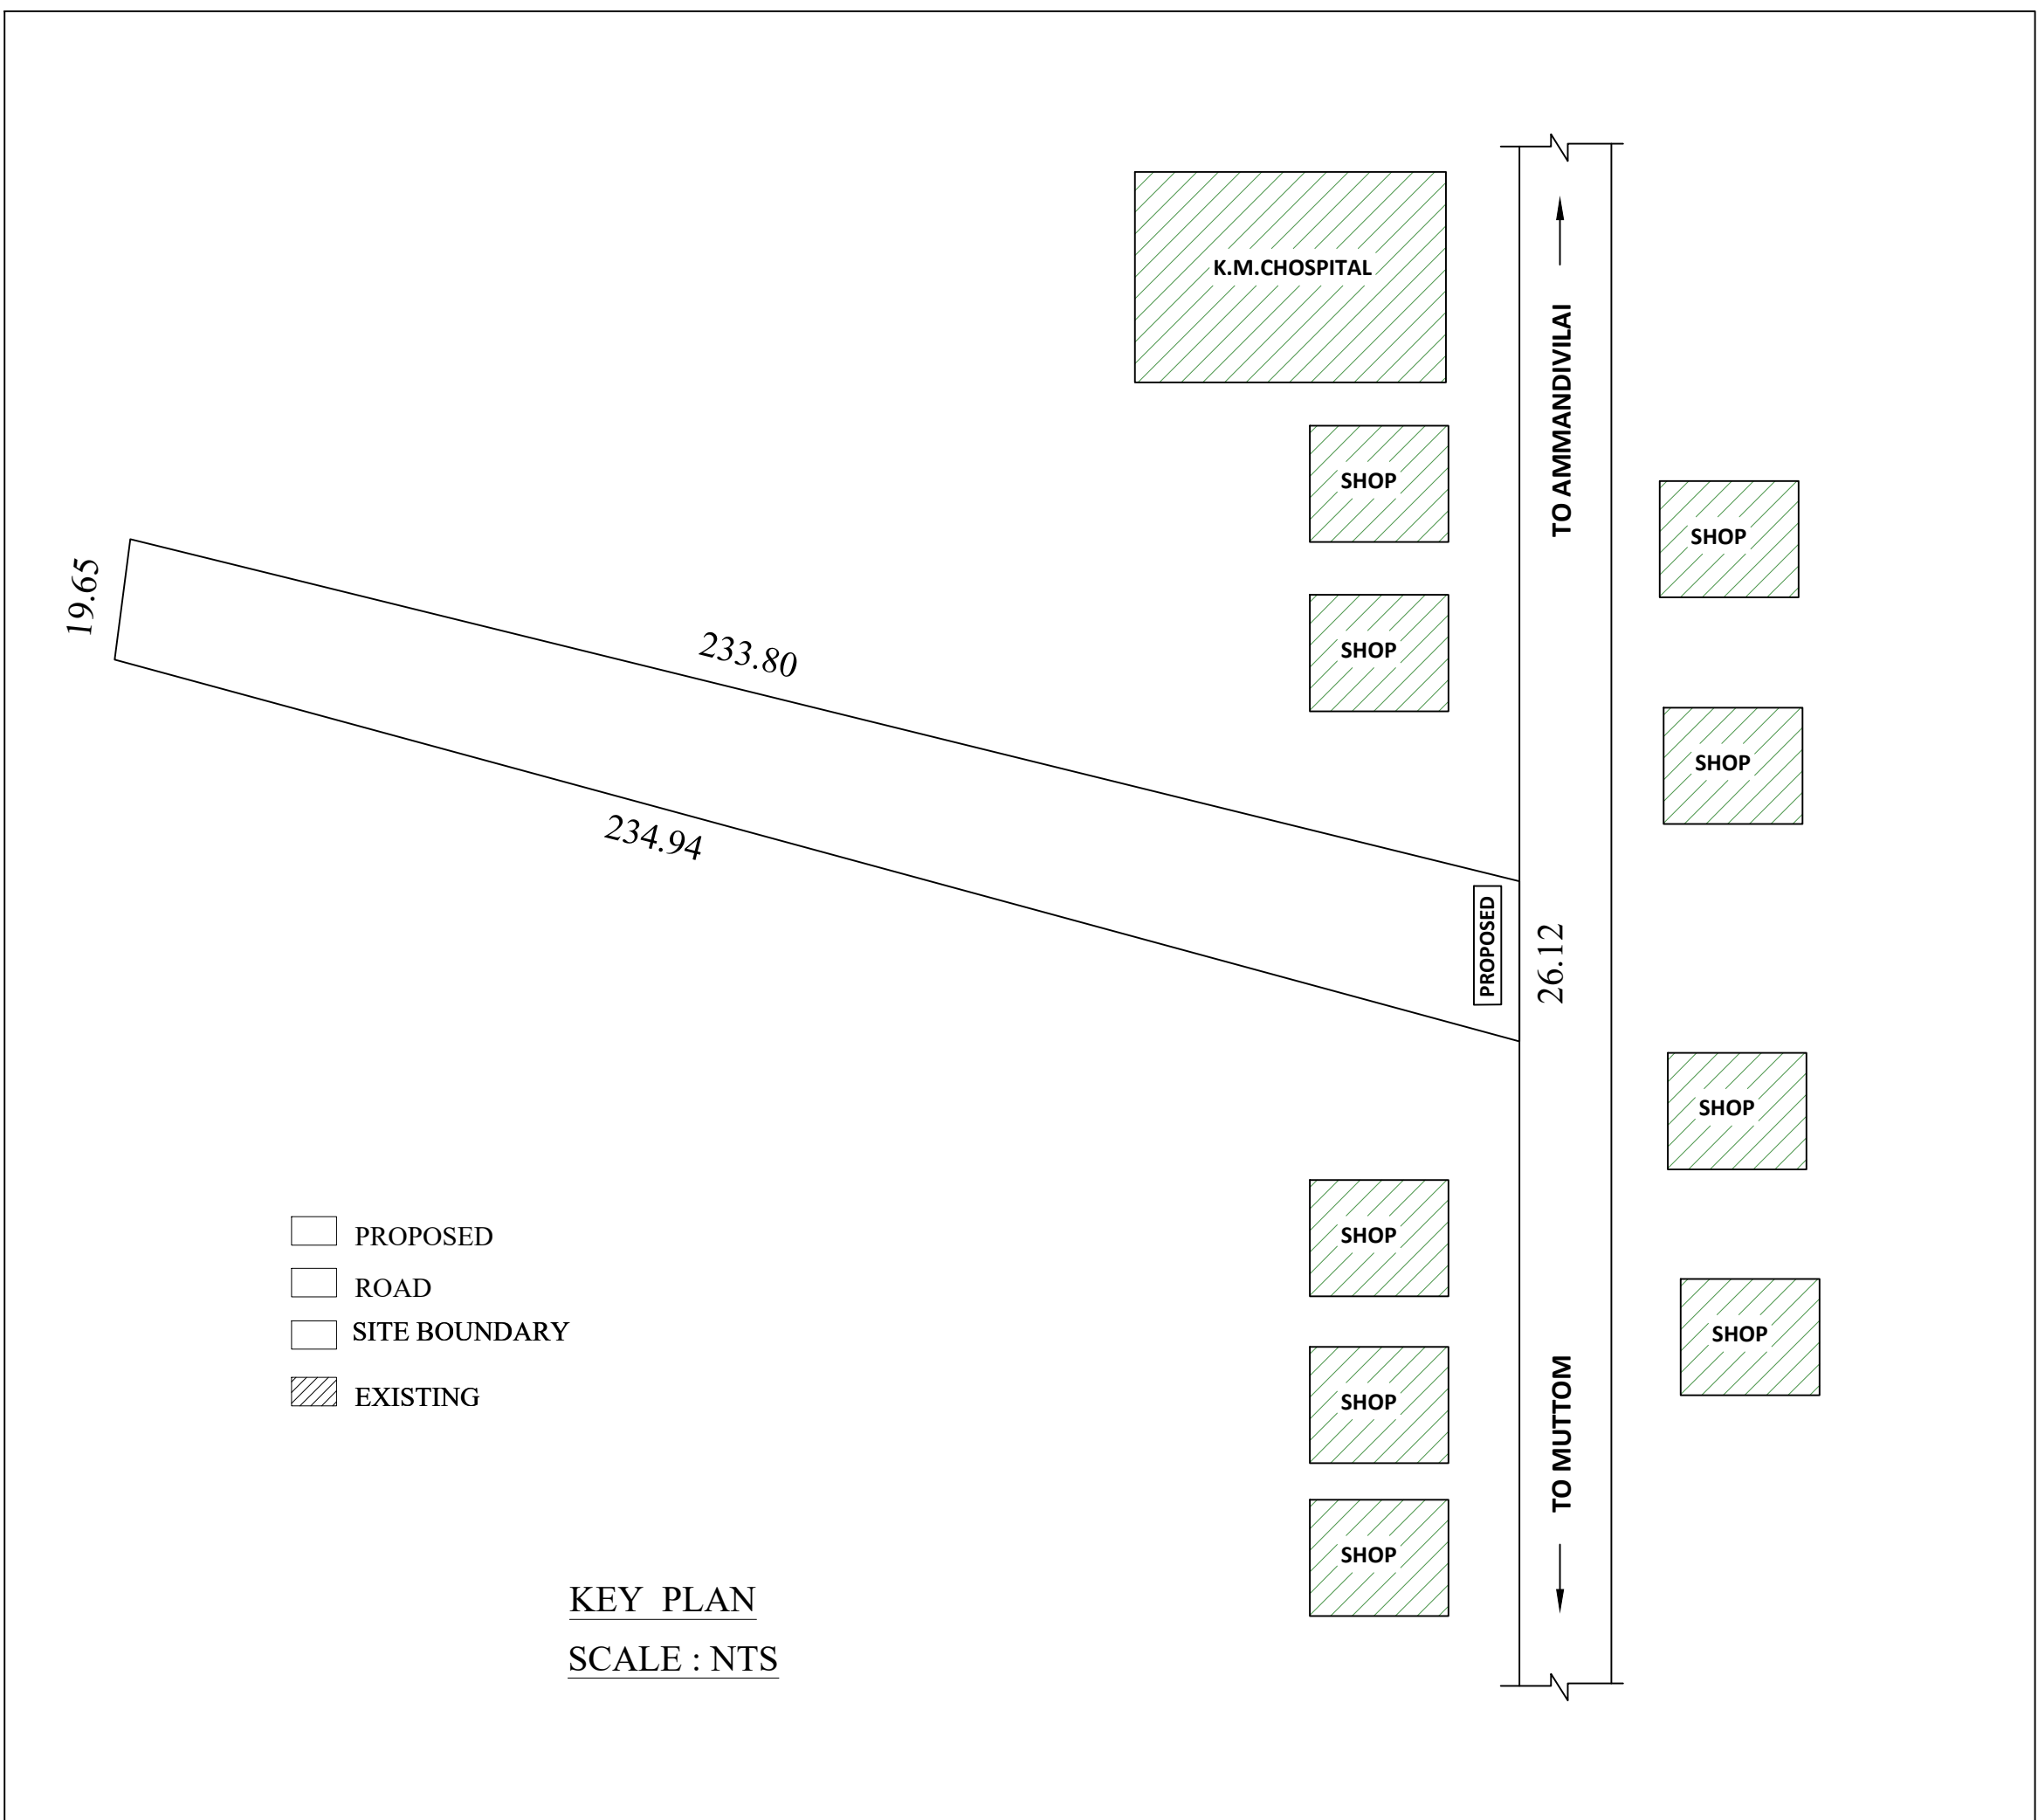

KEY PLAN
SCALE : NTS

AREA DETAILS

AREA OF SITE	: 5300.26 Sq.m	57051.99 Sq.ft
PLINTH AREA:		
GROUND FLOOR	: 86.46 Sq.m	930.65 Sq.ft
FIRST FLOOR	: 86.46 Sq.m	930.65 Sq.ft
TOTAL FLOOR AREA:	: 172.92 Sq.m	1861.30 Sq.ft
GROUND FLOOR	: 60.00 Sq.m	645.84 Sq.ft
FIRST FLOOR	: 57.63 Sq.m	620.33 Sq.ft
TOTAL AREA	: 117.63 Sq.m	1266.17 Sq.ft
VACANT AREA	: 5213.80 Sq.m	56121.34 Sq.ft

FSI CALCULATION

= TOTAL BUILT UP AREA
SITE AREA
= 172.92
5300.26
= 0.03

REFERENCE

RS	ROLLING SHUTTER	2.70 X 2.10
D	DOOR	0.90 X 2.10
D1	DOOR	0.75 X 2.10
W3	WINDOW	1.50 X 1.50
KW2	KITCHEN WINDOW	1.00 X 1.00
V	VENTILATOR	0.90 X 0.45

ALL DIMENSIONS ARE IN METER
SCALE 1:100

OWNER

J. MAJILA
Registered Engineer Grade-III
Registered No: 148/L.S/2024/00008
Registered No: KCODE 20232028919
MAJILA CONSTRUCTION
Kalladivilai, Kadiapattanam Main Road
Kadiapattanam (P.O)
Ph: 8903194128

SIGNATURE OF LICENCE ENGINEER

Eight ways to know a piece of land before you pay for it.

This report covers one part of the picture. These cover the rest, drawn from the same government records, for any property in Tamil Nadu.

LandLens One

Ask anything about a property and get an answer grounded in live government records, with the sources shown.

[/landlens/one](#)



Verify My Land

Every record check run on one property and returned as a single report.

[/landlens/verify-my-land](#)



Legal Opinion

An advocate's written opinion on the title, built on the records we pull for it.

[/landlens](#)



One Map

Every layer on one map: the parcel, its boundary, zoning, water bodies and what sits around it.

[/landlens/one/map](#)



PriceMap

What land actually changed hands for around this plot, taken from the registered deeds.

[/landlens/pricemap](#)



Build Scope

What you are allowed to build here: floor space, height, coverage and setbacks.

[/landlens/build-scope](#)



Property Tracker

Watch a property and hear about it when something new is registered against it.

[/landlens/property-tracker](#)



Deal Room

Run the transaction in one place: documents, stamping, signatures and the parties.

[/landlens/deal-room](#)



Twenty-four checks you can run yourself, at no cost.

Records and verification

The registers themselves, read for you.

Encumbrance Certificate

Patta and Chitta

Field Measurement Sketch

EC Analyzer

Bank charge check

Court case search

Seller background check

Approval check by survey

Zoning and land use

What the plan says can happen on this land.

Land use zone finder

CMDA land use check

Coastal regulation zone

Master plan check

Water bodies finder

Airport height clearance

Value and duty

What it is worth and what it costs to register.

Guideline value by street

Guideline value by survey

Stamp duty and registration fees

Capital gains

Floor space index

Area unit converter

Registers and directories

Who holds it, and which office keeps the record.

Find your registering office

Temple property check

Waqf property check

RERA register



Every free tool
/tools



Services we run
for you
/services



The LandLens
suite
/landlens/one



Every claim in this document traces back to a government record.

Legal opinions, due diligence and title verification

Building plan, layout and sub-division approvals

Completion and occupancy certificates, regularisation

Escrow, negotiation and NRI property management

Land survey, soil testing, architecture and construction

Verified RealEstate
3/350/2 Mettukuppam,
OMR Thoraipakkam,
Chennai 600 097, India
hello@verified.realestate
+91 9996 12 9996

Prepared from the registers named on the page each finding sits on. Where a register could not be read, this document says so in its place rather than leaving the gap to be read as a clean result.

