


ELEVATION

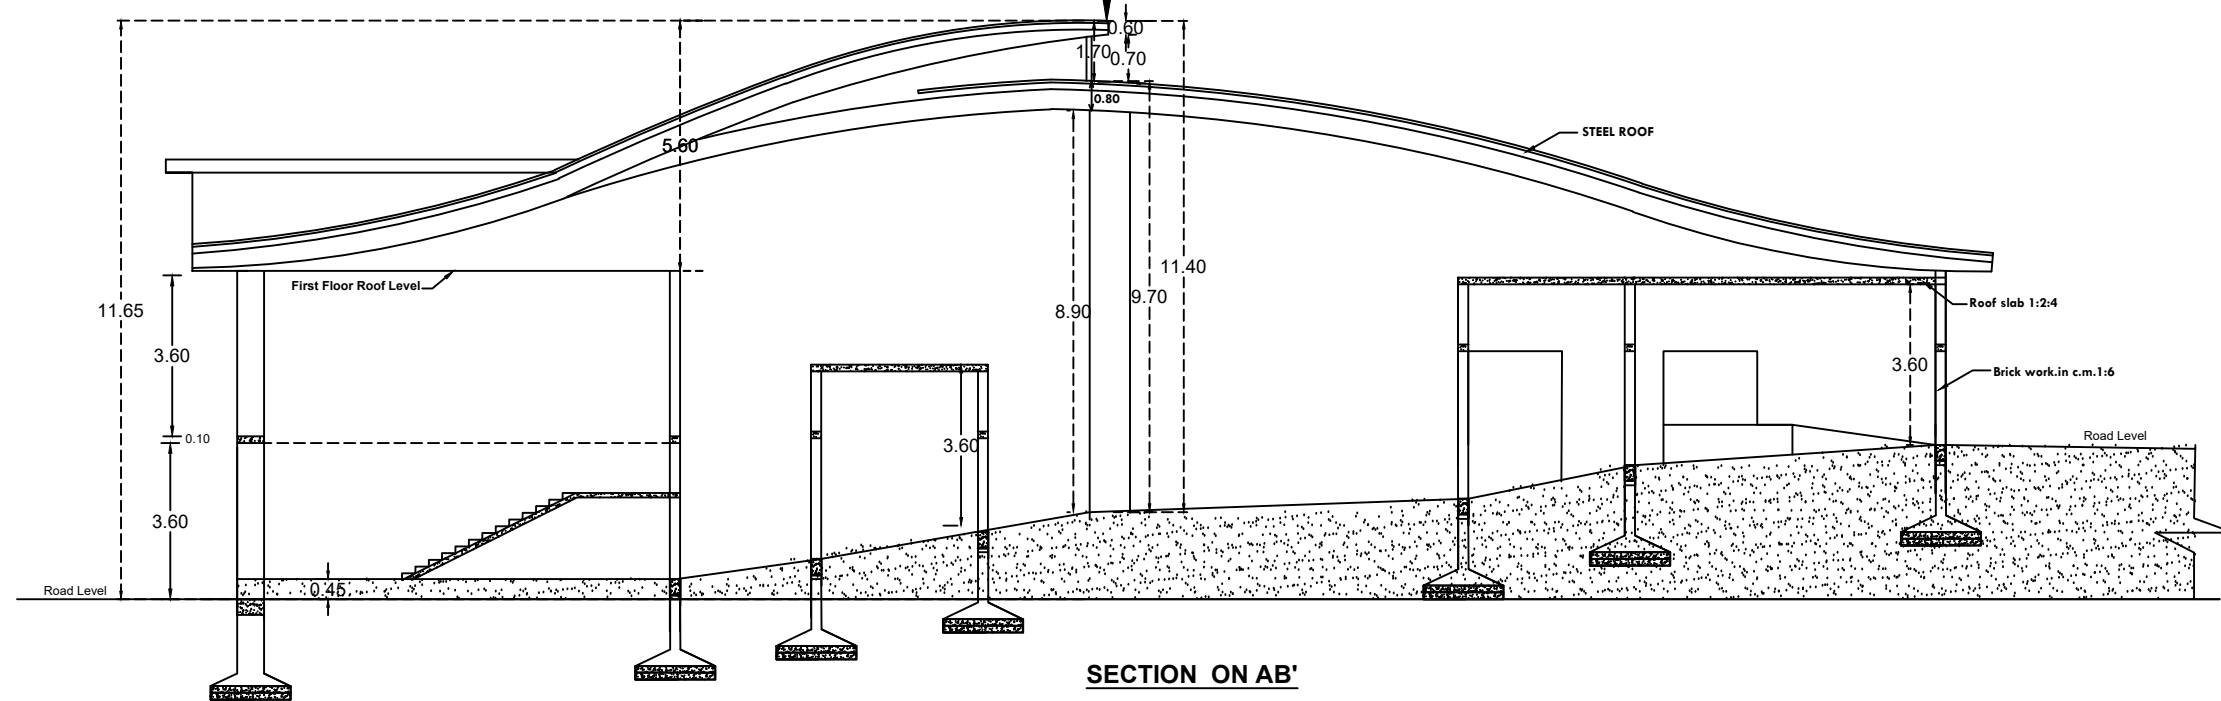

SECTION ON AB

Online Application No : SWP/BPA/342754/2024/TCP6
B.P/DTCP No : 383/2026
BP/KKDTCP No : SWP/15/2026

ANNEXURE-X
(SEE RULE 54(2) (B))
SANITATION REQUIREMENTS
Table.1 Sanitation requirements for shops
TOTAL NO OF PERSON 600 Nos
MALE - 450 PERSONS FEMALE - 150 PERSONS

S.No	SANITARY UNIT	REQUIRED		PROVIDED		TOTAL
		Male	Female	Male	Female	
1	Water Closets(W.C)	18	10	18	10	28
2	Abution taps	5	5	5	5	10
3	URINALS	18	-	18	-	18
4	WASH BASINS	11	12	11	12	23
5	Drinking Water Fountains	-	-	3	3	3
6	Cleaner Sink	2	-	2	-	2

SHEET NO.1/3

PLAN SHOWING THE PROPOSED ADDITIONAL CONSTRUCTION OF SHOP BUILDING, IN WARD : D BLOCK NO:12 T.S.NO: 82, KUZHITHURAI TOWN VILLAGE, AT MARTHANDAM, KUZHITHURAI MUNICIPALITY, VILAVANCODE TALUK, KANYAKUMARI DISTRICT.

AREA OF DETAILS			
SITE AREA : 13380.00sq.m (144022.32sq.ft)			
	FSI Area in Sq.m	Non FSI Area in Sq.m	TOTAL AREA in Sq.m
EXISTING AREA FISH MARKET	409.61	-	409.61
PROPOSED AREA GROUND FLOOR(Shop)	5689.30	-	5689.30
FIRST FLOOR(shop)	904.52	-	904.52
TOTAL FLOOR	7003.43	-	7003.43
VACANT AREA : 7281.09 sq.m(78373.65sq.ft)			

FLOOR AREA RATIO:7003.43=0.52<2
13380.00

"ALL DIMENSIONS ARE IN METER"

SCALE PLAN =1:100
SITE PLAN=1:200

E.A -EMERGENCY ALARM
F.E -FIRE EXTINGUISHER

CERTIFICATE
Certified that provision shall be made to provide rain water harvesting arrangements system in the proposed construction.

JOINERY DETAILS		
TYPE	SIZE	DESCRIPTION
RS-Rolling shutter	2.10	2.40
DI-DOR	0.75	2.10
W-WINDOW	1.80	1.80
V-VENTILATOR	0.90	0.75
VI-VENTILATOR	2.68	0.75
VZ-VENTILATOR	1.01	0.75
V3-VENTILATOR	1.13	0.75
SD-SLIDING DOOR	1.20	2.10
O-OPEN	2.93	2.40


Kuzhithurai Municipality
KUZHITHURAI MUNICIPALITY
THE COMMISSIONER,
KUZHITHURAI MUNICIPALITY,
K.K.DISTRICT.
SIGNATURE OF OWNER

Dr. P. SUBASH, M.E.(Structure)
Structural Engineer Grade II
Reg.No:15015/2019/00208
JBS CONSTRUCTION
Nagercoil, K.M. - 429 852
Ph.No: 97916 70485
SIGNATURE OF STRUCTURAL ENGINEER

Ar J. ALEX CARBUSTIAK, A.A.
Registered Architect
RA/Gr.I/IV/March/2019/007
C/O: S. Building, Chermudam St,
Nagercoil, K.M. - 429 852
SIGNATURE OF ARCHITECT ENGINEER

Dr. P. SUBASH, M.E.(Structure)
Registered Engineer Grade-I
Nagercoil City Municipal Corporation(15015/2019/00208)
"BHARAT CONSTRUCTIONS"
77-A5, OPP TO NALLU NATHAM
ASARIPALLAM MEDICAL COLLEGE ROAD
NAGERCOIL - 829 001
Call: 90039 16270, 94451 92701
SIGNATURE OF LICENCE REGISTERED ENGINEER



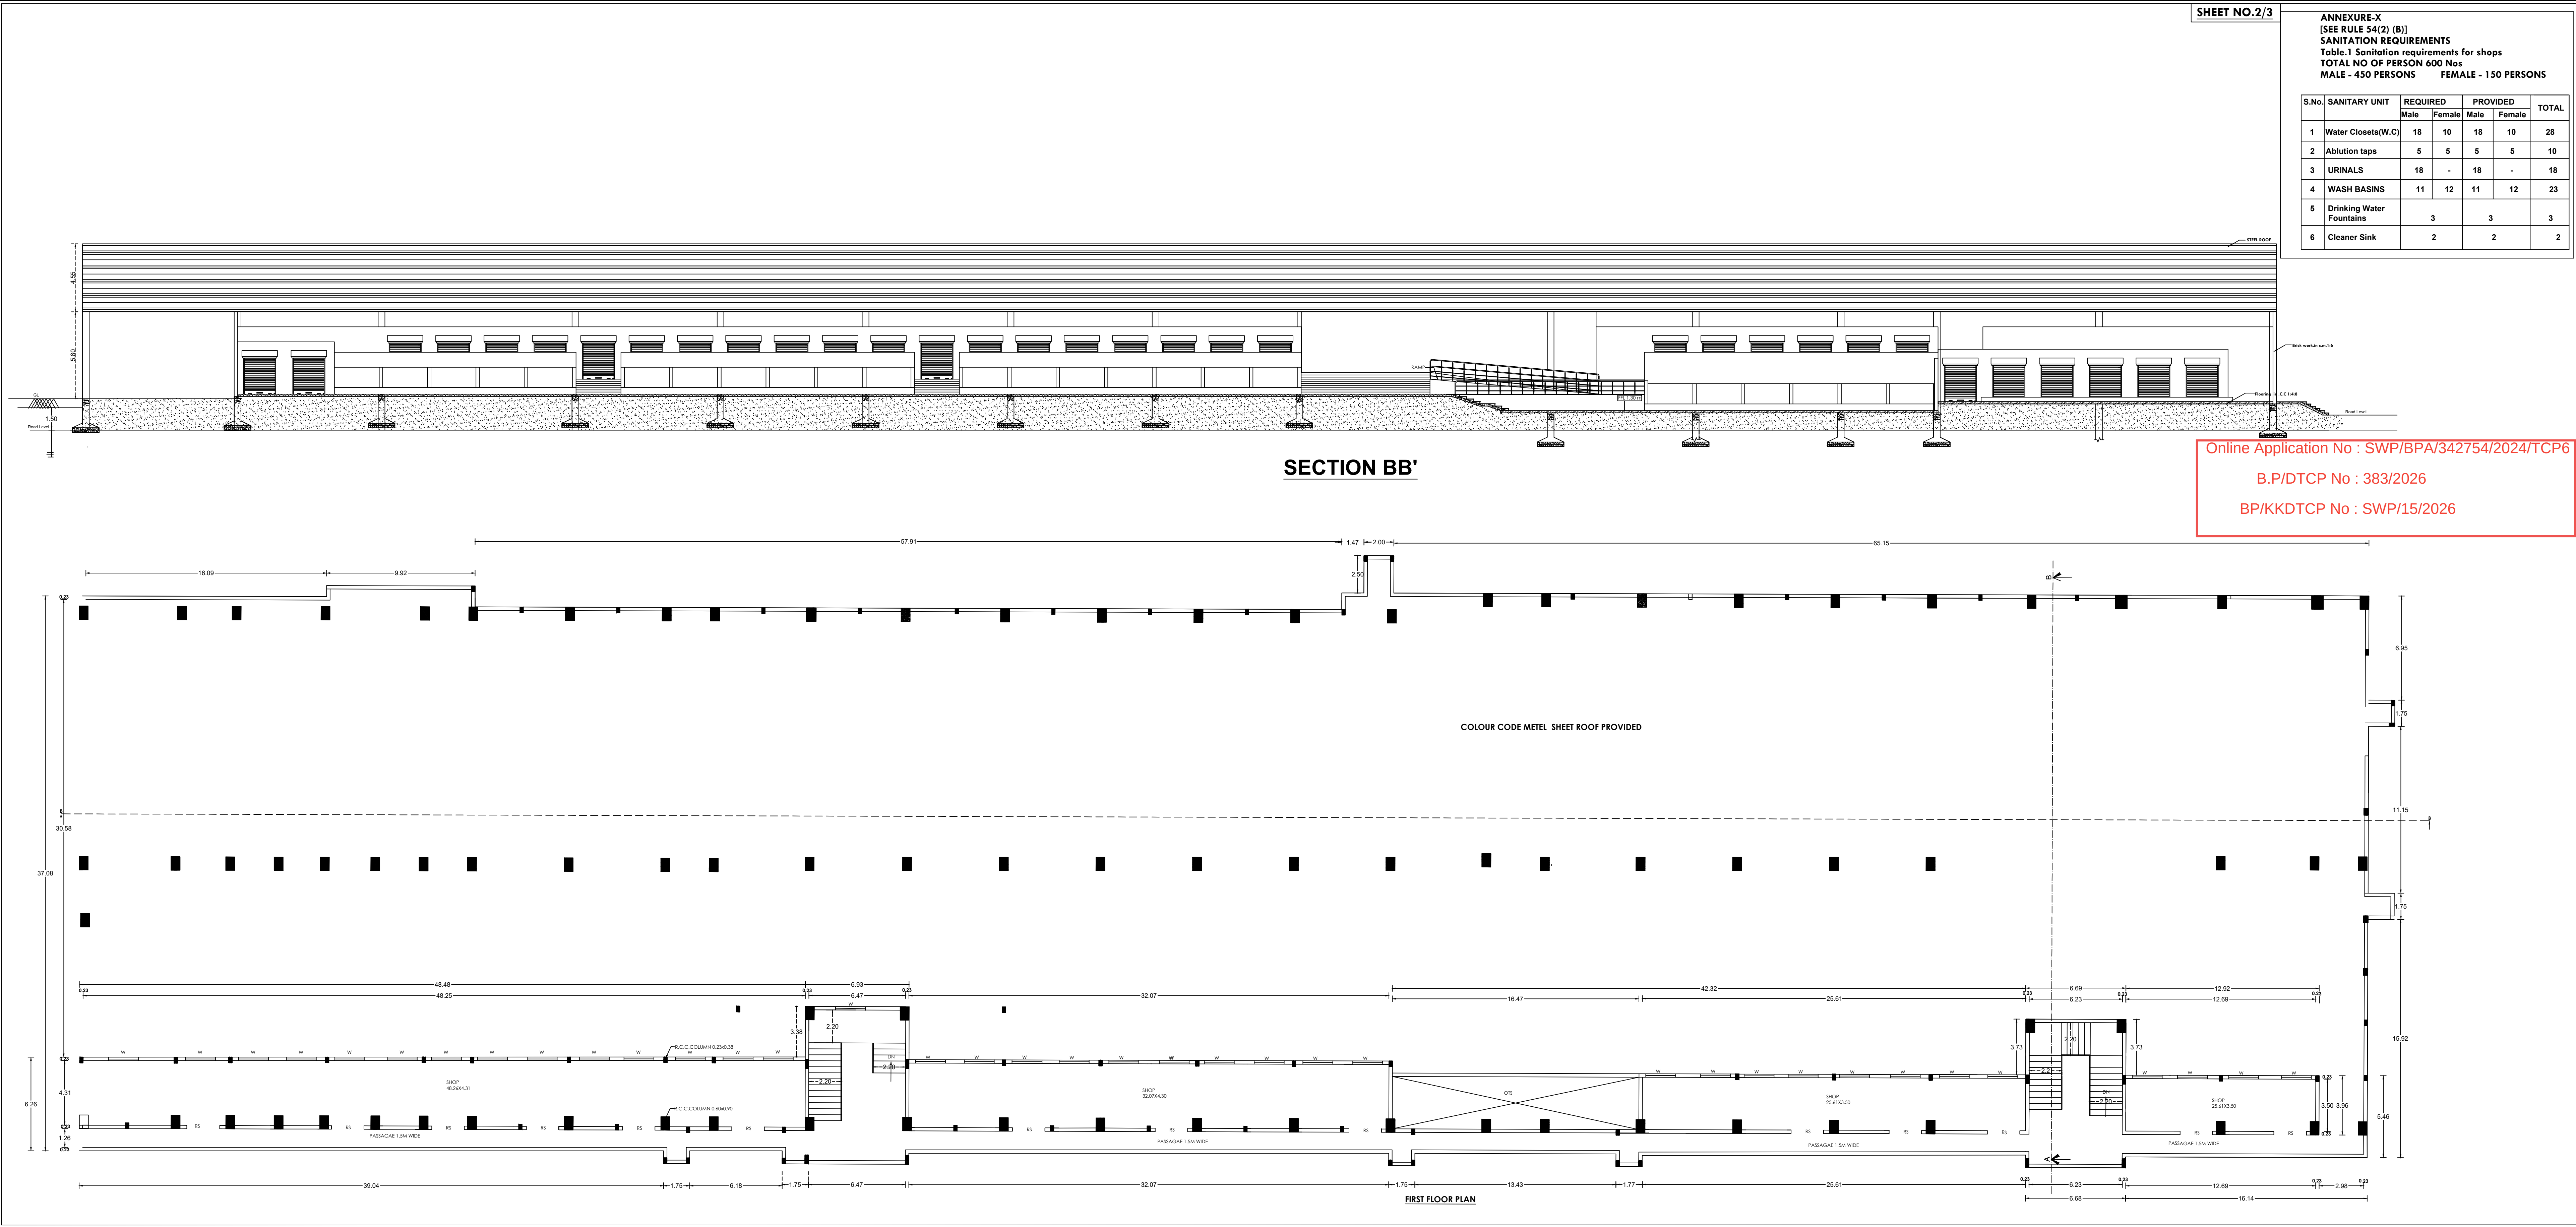

PLAN SHOWING THE PROPOSED ADDITIONAL CONSTRUCTION OF SHOP BUILDING, IN WARD - D BLOCK NO-12 T.S.NO- 82, KUZHITHURAI TOWN VILLAGE, AT MARTHANDAM, KUZHITHURAI MUNICIPALITY, VILAVANCODE TALUK, KANYAKUMARI DISTRICT.

AREA OF DETAILS

SITE AREA	: 13380.00sq.m (144022.32sq.ft)	
	PSI Area in Sq.m	Non PSI Area in Sq.m
EXISTING AREA FISH MARKET	409.61	-
PROPOSED AREA GROUND FLOOR(Shop)	5689.30	-
FIRST FLOOR(shop)	904.52	-
TOTAL FLOOR	7003.43	-
VACANT AREA	: 7281.09 sq.m(78373.65sq.ft)	
FLOOR AREA RATIO-7003.43=0.52<2	13380.00	

"ALL DIMENSIONS ARE IN METER"

SCALE PLAN =1:100
SITE PLAN=1:200

E.A -EMERGENCY ALARAM
F.E -FIRE EXTINGUISHER

CERTIFICATE

Certified that provision shall be made to provide rain water harvesting arrangements system in the proposed construction.

JOINERY DETAILS

TYPE	SIZE	DESCRIPTION
RS-Rolling shutter	2.10	2.40
RS-Rolling shutter & Ventilator	2.10	2.40
D1-DOOR	0.75	2.10
W-WINDOW	1.80	1.80
V-VENTILATOR	0.90	0.75
V1-VENTILATOR	2.68	0.75
V2-VENTILATOR	1.01	0.75
V3-VENTILATOR	1.13	0.75
SD-SLIDING DOOR	1.20	2.10
O-OPEN	2.93	2.40

KUZHITHURAI MUNICIPALITY

THE COMMISSIONER,
KUZHITHURAI MUNICIPALITY,
K.K.DISTRICT.

SIGNATURE OF OWNER

Et.P. SUBASH, M.E.(Structure)
Structural Engineer Grade II
Reg.No:150/LS/2019/00208
JBS CONSTRUCTION
Navel Kade, Jn-429 852
Ph.No: 97916 70485

SIGNATURE OF STRUCTURAL ENGINEER

Ar J ALEX CARBUSIAK, a Architect
Registered Architect
R.A/Gr.I/IV/March/2019/007
Cross Building, Chermidugum, Nagercoil, KERALA-625 001

SIGNATURE OF ARCHITECT ENGINEER

BHARAT R.M. WILSON, M.E.(Struct), C.Stud.Engg.
Registered Engineer Grade-I
Nagercoil City Municipal Corporation(1501.S.2019/00008)
"BHARAT CONSTRUCTIONS"
77-A3, OPP TO NANJIL NATHAM
ASARIPALLAM MEDICAL COLLEGE ROAD
NAGERCOIL - 625 001
Cell: 90039 16270, 94431 82701

SIGNATURE OF LICENCE REGISTERED ENGINEER

