

PP

APPROVAL RECORD

Planning Permission

Kanniyakumari district, Tamil Nadu

APPROVAL TYPE

Building Plan



ISSUING AUTHORITY

Rural Panchayat

The approval as the planning authority issued it, reproduced in full behind this page.

An approval speaks to what was sanctioned, not to what was built. Completion is a separate record.






PLAN SHOWING THE PROPOSED CONSTRUCTION OF A C SHEET ROOF RESIDENTIAL BUILDING AT THEKKEPARAPPATTUVILAI, S. T. MANGAD. P.O. IN RE.SY.NO: 133/3A2, 133/4A1B, PATTA NO : 10729, 10738, ARUDESOM VILLAGE, VAVARAI VILLAGE PANCHAYAT, MUNCHIRAI PANCHAYAT UNION, KILLIYOOR TALUK, KANNIYAKUMARI DISTRICT. PIN 629172 OWNED BY: Mr. LIBIN. S, S/O Mr. SELVARAJ. CONTACT NO: 8838173596, 9385402840.

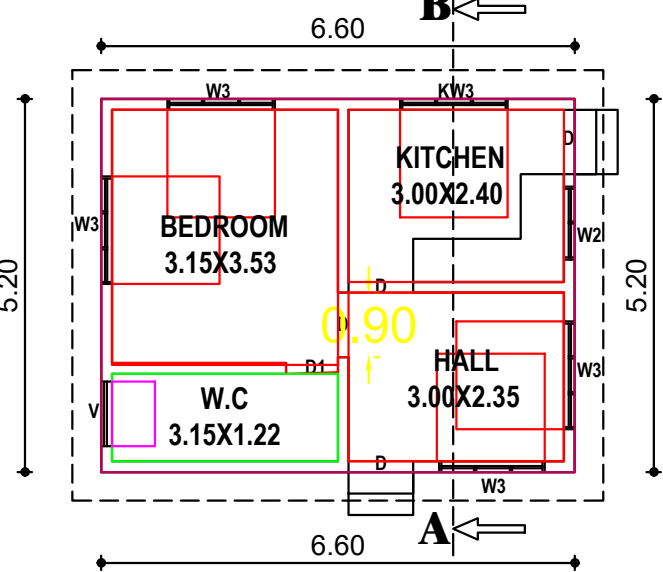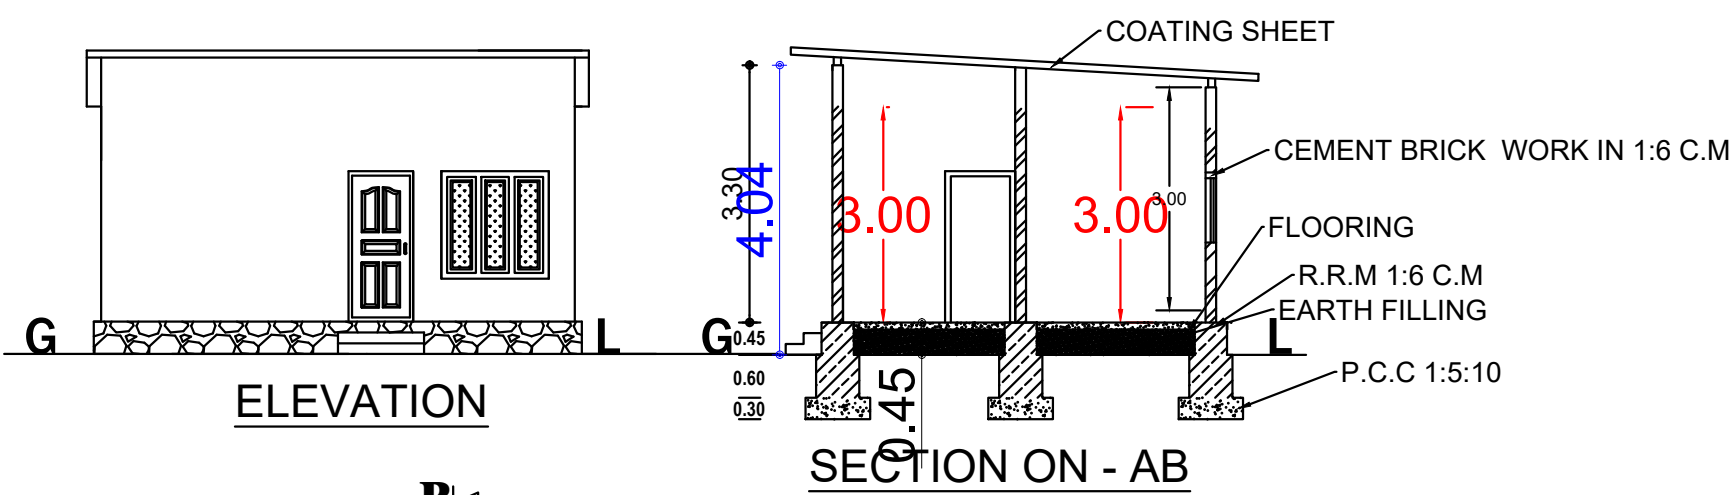




PLINTH AREA- 34.32 M² (369.42 SQ.FT)

SCALE 1:100
ALL DIMENSIONS ARE IN METRE


PLAN INFO
PATTA_NO=10729,10738
AS_PER_DOCUMENT=242.88
AS_AT_SITE=242.55
FMB_OR_PLR=242.88
PLOT_AREA_M2=242.88
IS_SWIMMING_POOL_EXISTS=NO
SINGLE_FAMILY_BLDG=YES
CRZ=NO
SECURITY_ZONE=NO
ACCESS_WIDTH_M=3.00
WHETHER_GOVT_OR_AIDED_SCHOOL=NO
ROAD_WIDTH=4.00
ROAD_LENGTH=12.00
AVG_PLOT_DEPTH=11.60
AVG_PLOT_WIDTH=20.50
LAND_USE_ZONE=RESIDENTIAL
PREMIUM_FSI_REQUIRED=NO
DISTRICT=KANNIYAKUMARI
SURVEY_NO=133/3A2, 133/4A1B
TALUK=KILLIYOOR
JURISDICTION_TYPE= PANCHAYAT
RWH_DECLARED=YES
BUILDING_NEAR_TO_RIVER=NO
AREA_TYPE=OTHERS
IS_APPROVED_LAYOUT=NO
BUILDING_NEAR_MONUMENT=NO
BUILDING_NEAR_GOVT_BLDG=NO
BUILDINGS_AND_SUSTAINABILITY=NO
FIRE_SAFETY_REQUIREMENTS=YES
ON_NEAR_MONUMENT=NO
SSTHAN_1KM_RADIUS=NO
P=NO

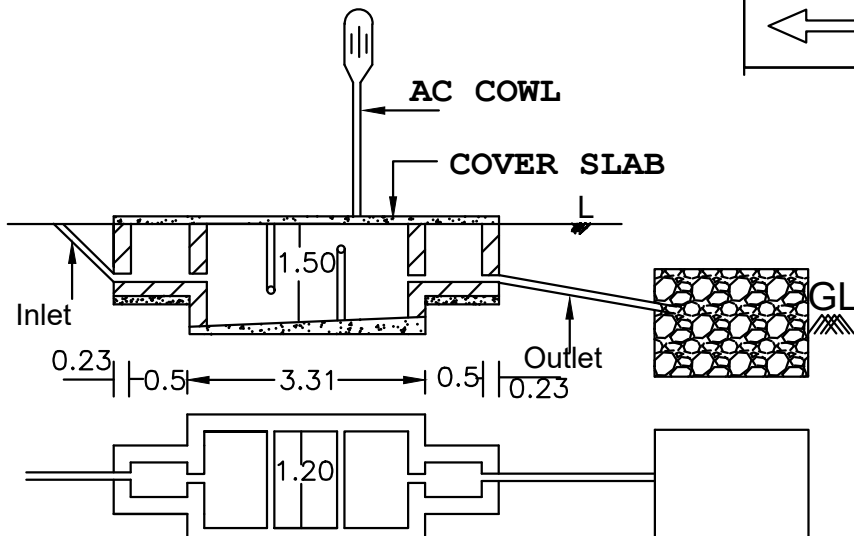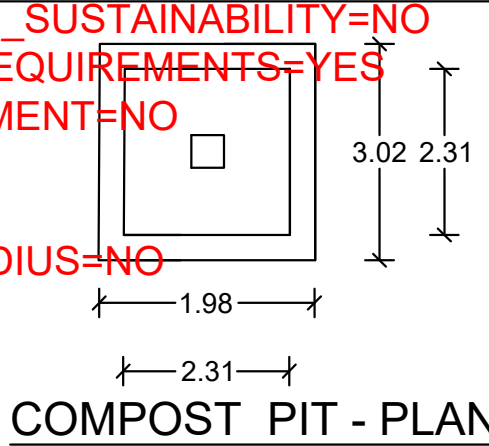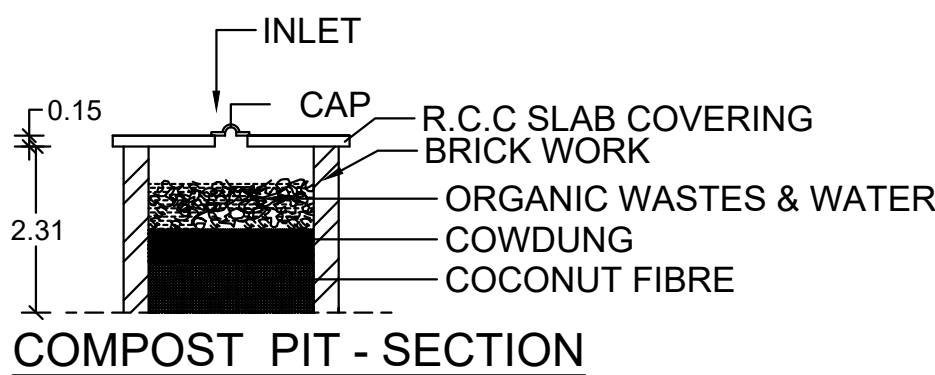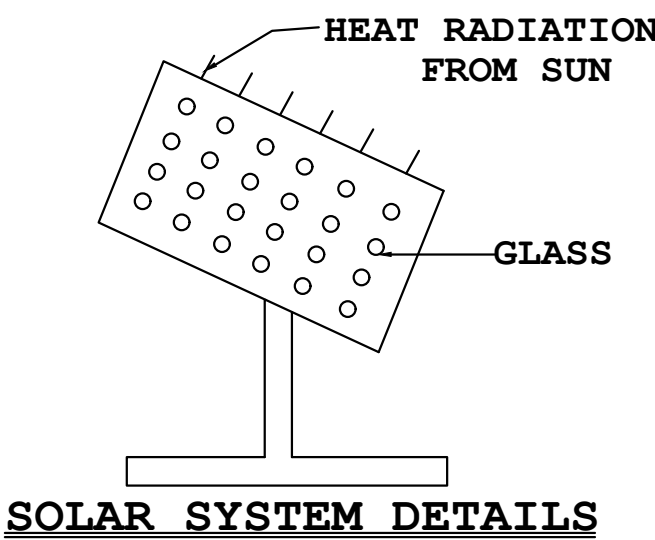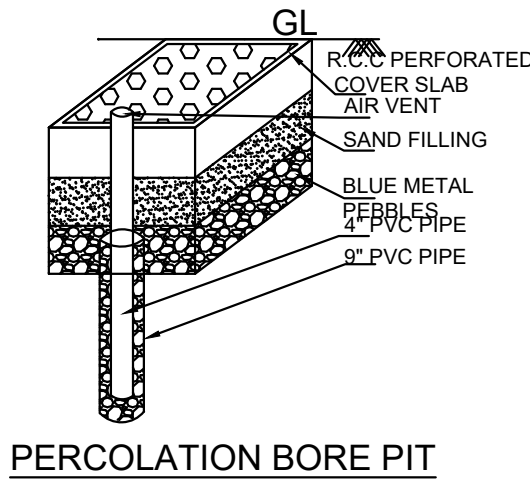

RE SY NO	133/3A2	1.000 CENTS
RE SY NO	133/4A1B	5.000 CENTS

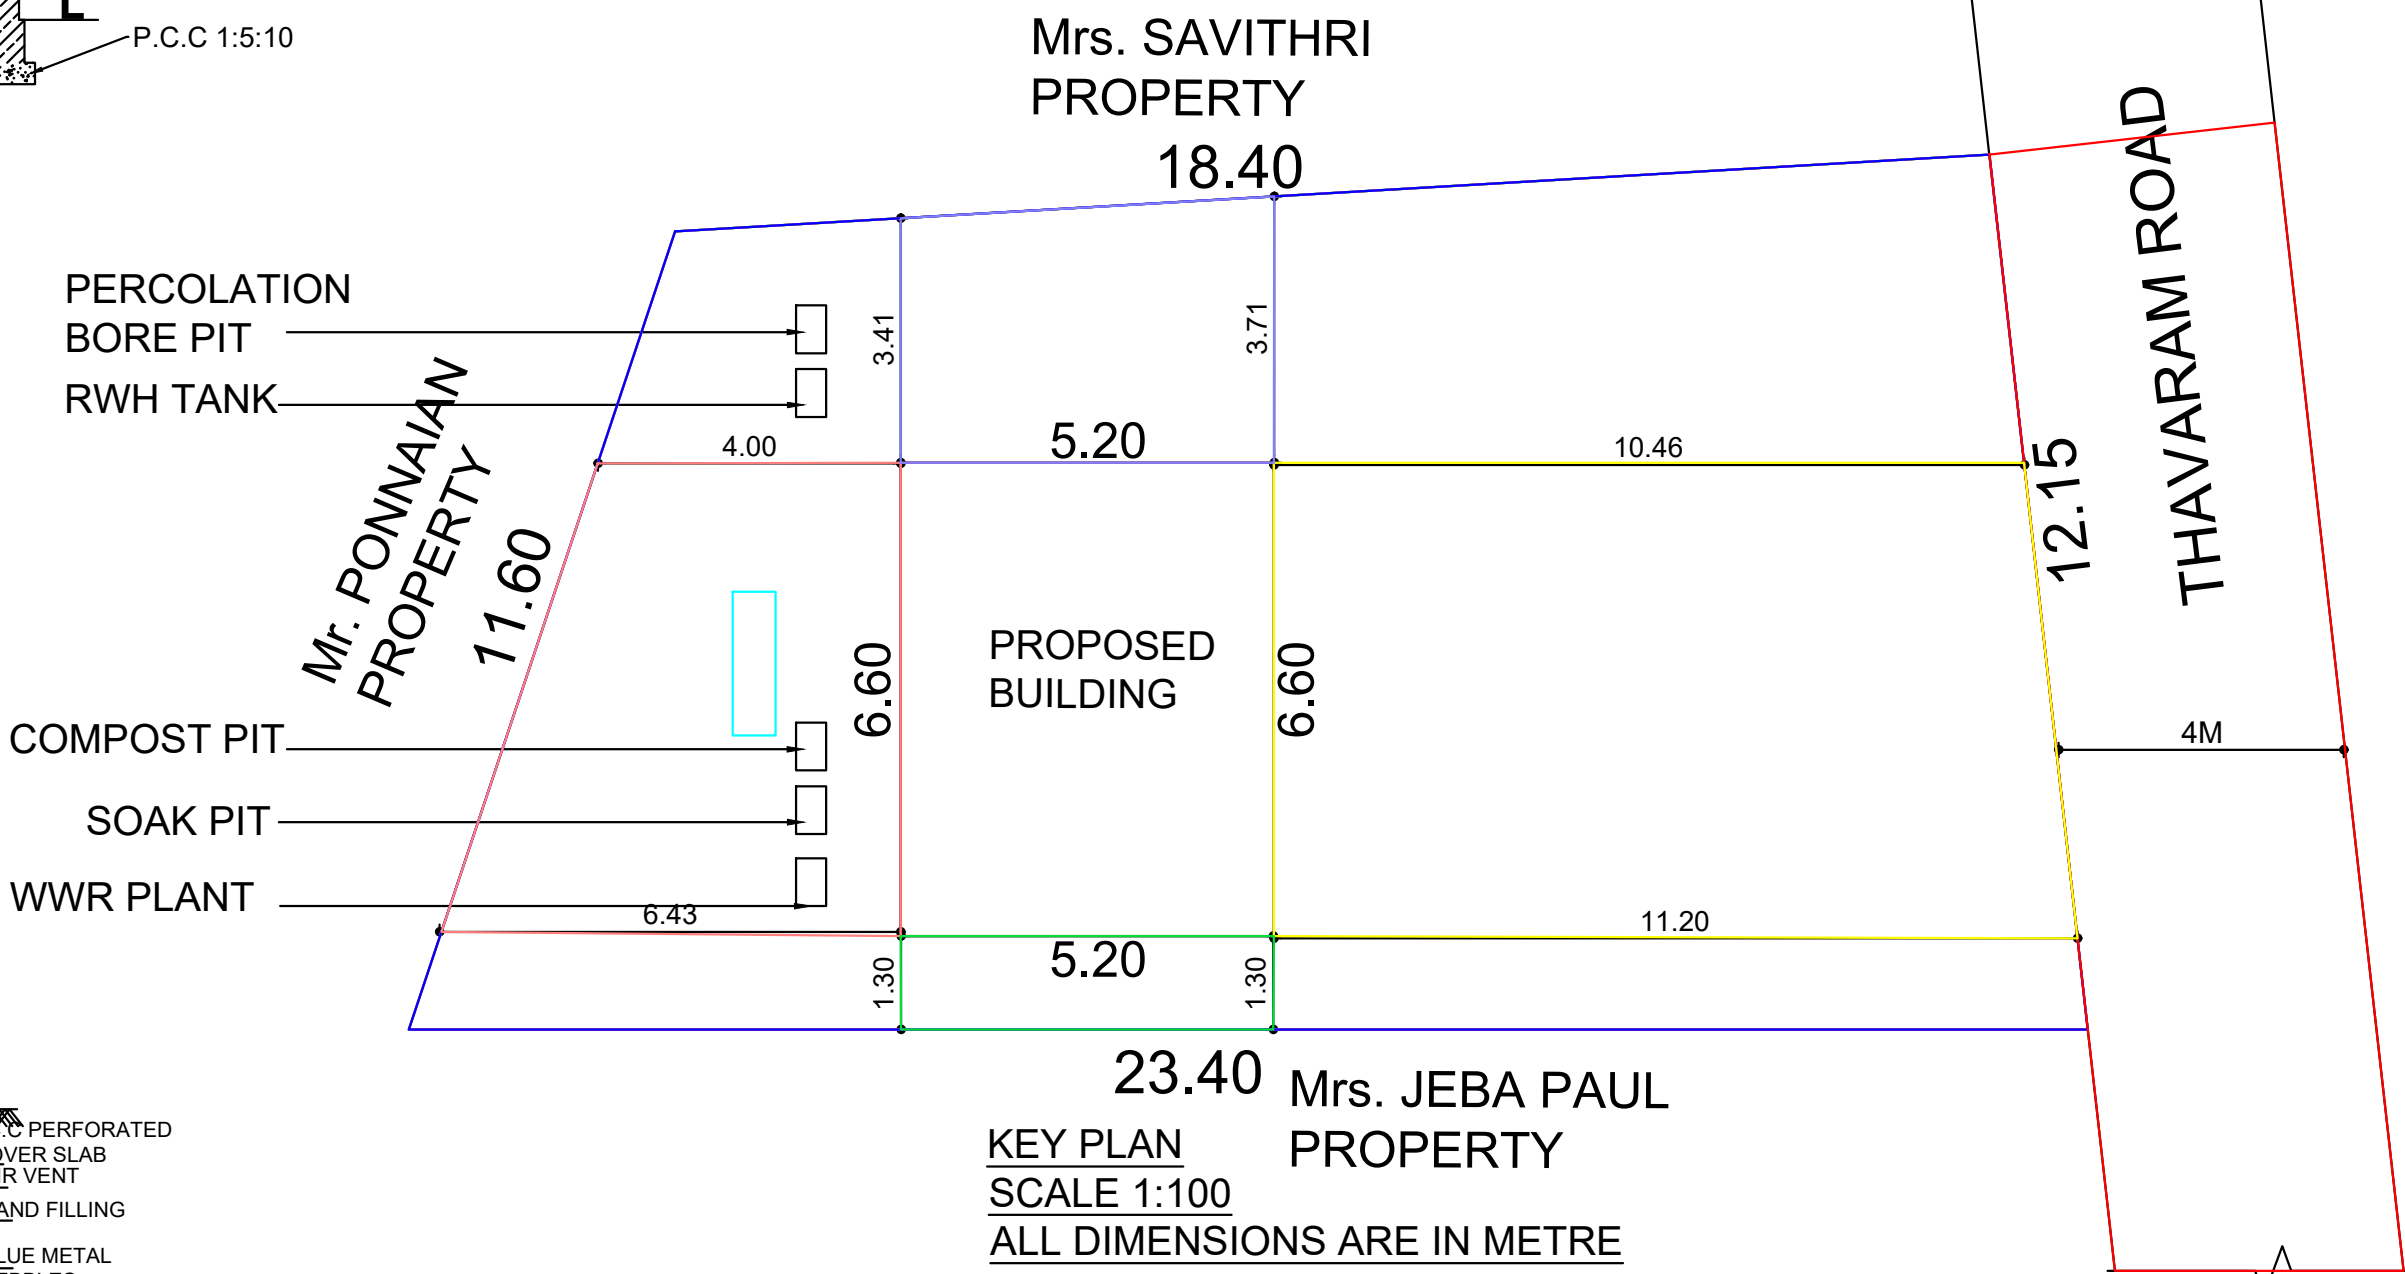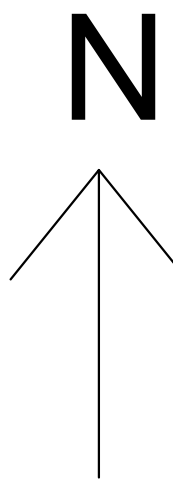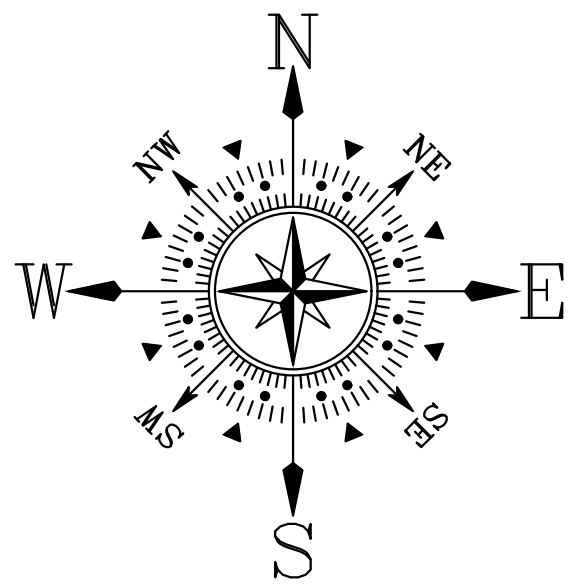

KEY PLAN
SCALE 1:100
ALL DIMENSIONS ARE IN METRE

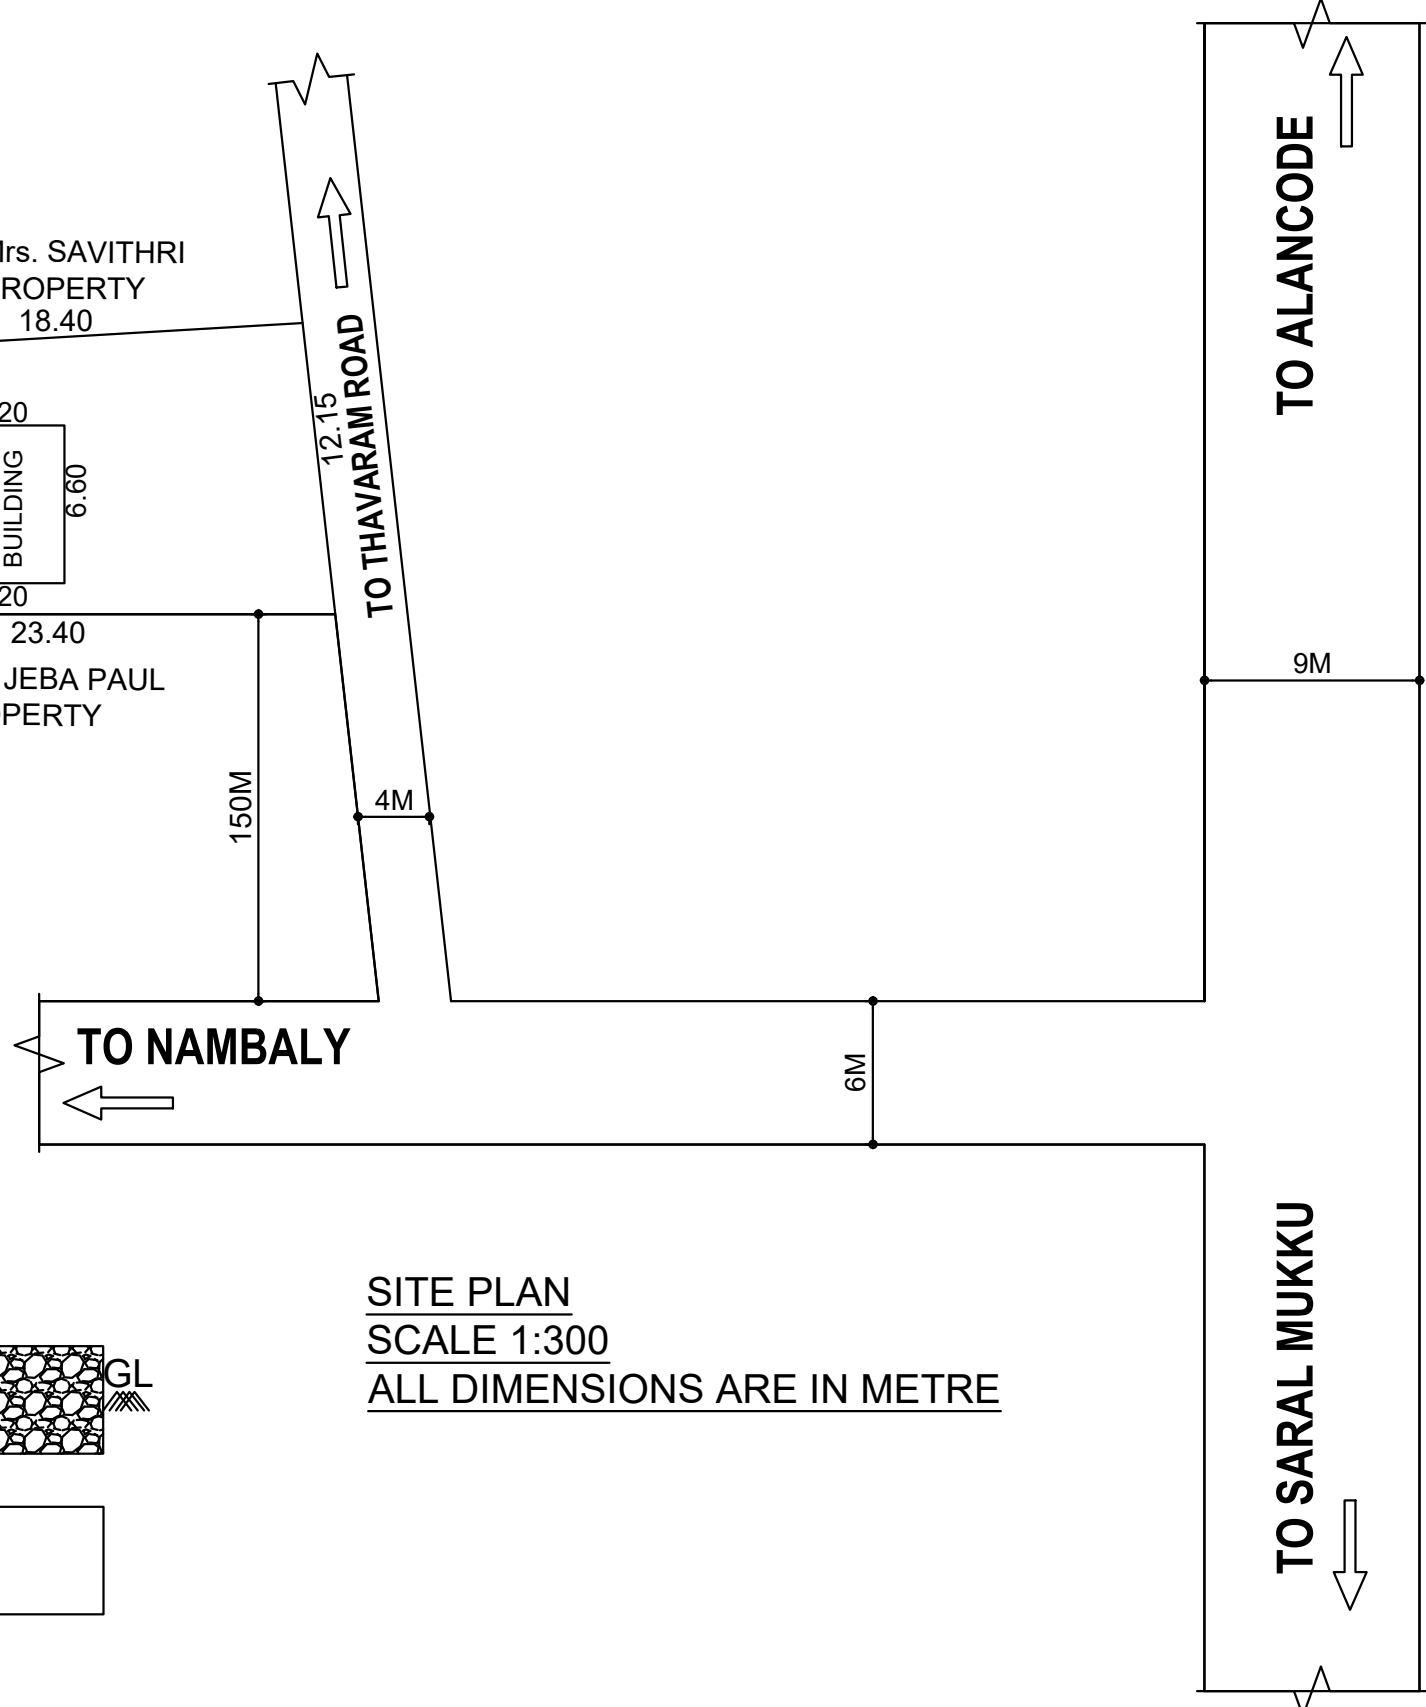

SITE PLAN
SCALE 1:300
ALL DIMENSIONS ARE IN METRE

AREA DETAILS - PROPERTY			
SITE AREA	6.000 CENTS	242.88 SQ.M	2614.36 SQ.FT
AREA DETAILS - BUILDING			
BUILDING	PLINTH AREA	FLOOR AREA	
GROUND FLOOR	34.32 M ² (369.42 SQ.FT)	29.17 M ² (313.98 SQ.FT)	

PARKING CALCULATION ACCORDING TO TNCDBR 2019
FLOOR AREA BETWEEN 75-150 SQ.M IN ONE DWELLING
PROVIDED 1 CAR SPACE
TOTAL FLOOR AREA = 29.17 M2
29.17/75 = 1 TWO WHEELER PARKING AVAILABLE.

$$\text{PLOT COVERAGE} = \frac{34.32}{242.88} \times 100 = 14.13\%$$

$$\text{F.S.I} = \frac{\text{TOTAL BUILT UP AREA}}{\text{SITE AREA}} = \frac{34.32}{242.88} = 0.14$$

REFERENCE	COLOUR INDEX
DOOR D 0.90X2.10	PLOT BOUNDARY
DOOR D1 0.75X2.10	PRO. BUILDING
WINDOW W3 1.50X1.50	EX. BUILDING
WINDOW KW3 1.50X0.90	PATHWAY
VENTILATOR V 0.90X0.60	ROAD
WINDOW W1 0.60X1.50	WALL THICK 0.15M

Er.V.ANISH VIMAL, BE,DCE
Engineer-Grade II-RE
Reg.No: 172LS/2022/00006
VASANTHAM BUILDERS
Nadakkavu
Ph: 7502516107

REG.ENGINEER

SIGNATURE OF APPLICANT

OFFICE USE

DRN. BY:
VASANTHAM BUILDERS
Ph : 7502516107
Email : anishvimal24@gmail.com
NADAIKKAVU

Eight ways to know a piece of land before you pay for it.

This report covers one part of the picture. These cover the rest, drawn from the same government records, for any property in Tamil Nadu.

LandLens One

Ask anything about a property and get an answer grounded in live government records, with the sources shown.

[/landlens/one](#)



Verify My Land

Every record check run on one property and returned as a single report.

[/landlens/verify-my-land](#)



Legal Opinion

An advocate's written opinion on the title, built on the records we pull for it.

[/landlens](#)



One Map

Every layer on one map: the parcel, its boundary, zoning, water bodies and what sits around it.

[/landlens/one/map](#)



PriceMap

What land actually changed hands for around this plot, taken from the registered deeds.

[/landlens/pricemap](#)



Build Scope

What you are allowed to build here: floor space, height, coverage and setbacks.

[/landlens/build-scope](#)



Property Tracker

Watch a property and hear about it when something new is registered against it.

[/landlens/property-tracker](#)



Deal Room

Run the transaction in one place: documents, stamping, signatures and the parties.

[/landlens/deal-room](#)



Twenty-four checks you can run yourself, at no cost.

Records and verification

The registers themselves, read for you.

Encumbrance Certificate

Patta and Chitta

Field Measurement Sketch

EC Analyzer

Bank charge check

Court case search

Seller background check

Approval check by survey

Value and duty

What it is worth and what it costs to register.

Guideline value by street

Guideline value by survey

Stamp duty and registration fees

Capital gains

Floor space index

Area unit converter

Zoning and land use

What the plan says can happen on this land.

Land use zone finder

CMDA land use check

Coastal regulation zone

Master plan check

Water bodies finder

Airport height clearance

Registers and directories

Who holds it, and which office keeps the record.

Find your registering office

Temple property check

Waqf property check

RERA register



Every free tool
/tools



Services we run
for you
/services



The LandLens
suite
/landlens/one



Every claim in this document traces back to a government record.

Legal opinions, due diligence and title verification

Building plan, layout and sub-division approvals

Completion and occupancy certificates, regularisation

Escrow, negotiation and NRI property management

Land survey, soil testing, architecture and construction

Verified RealEstate
3/350/2 Mettukuppam,
OMR Thoraipakkam,
Chennai 600 097, India
hello@verified.realestate
+91 9996 12 9996

Prepared from the registers named on the page each finding sits on. Where a register could not be read, this document says so in its place rather than leaving the gap to be read as a clean result.

