

PP

APPROVAL RECORD

Planning Permission

Kanniyakumari
Kanniyakumari district, Tamil Nadu

APPROVAL TYPE
Building Plan

ISSUING AUTHORITY
Town Panchayat




PURPOSE
Residential

The approval as the planning authority issued it, reproduced in full behind this page.

An approval speaks to what was sanctioned, not to what was built. Completion is a separate record.

PLAN SHOWING THE DEMOLISHED EXISTING TILED ROOF BUILDING BEARING DOOR NO:12/2, AND RECONSTRUCTION OF R.C.C ROOF RESIDENTIAL BUILDING AT POOVANGAPARAMBU, MANALIKKARAI, KUMARAPURAM P. O., IN RE.SY.NO: 327/4, PATTA : 1710, KOTHANALLOOR VILLAGE, KUMARAPURAM TOWN PANCHAYAT, KALKULAM TALUK, KANNIYAKUMARI DISTRICT. PIN 629164.

OWNED BY: Mr. VIJAYA KUMAR, S/O Mr. NARAYANAN, CONTACT NO: 9811431386.

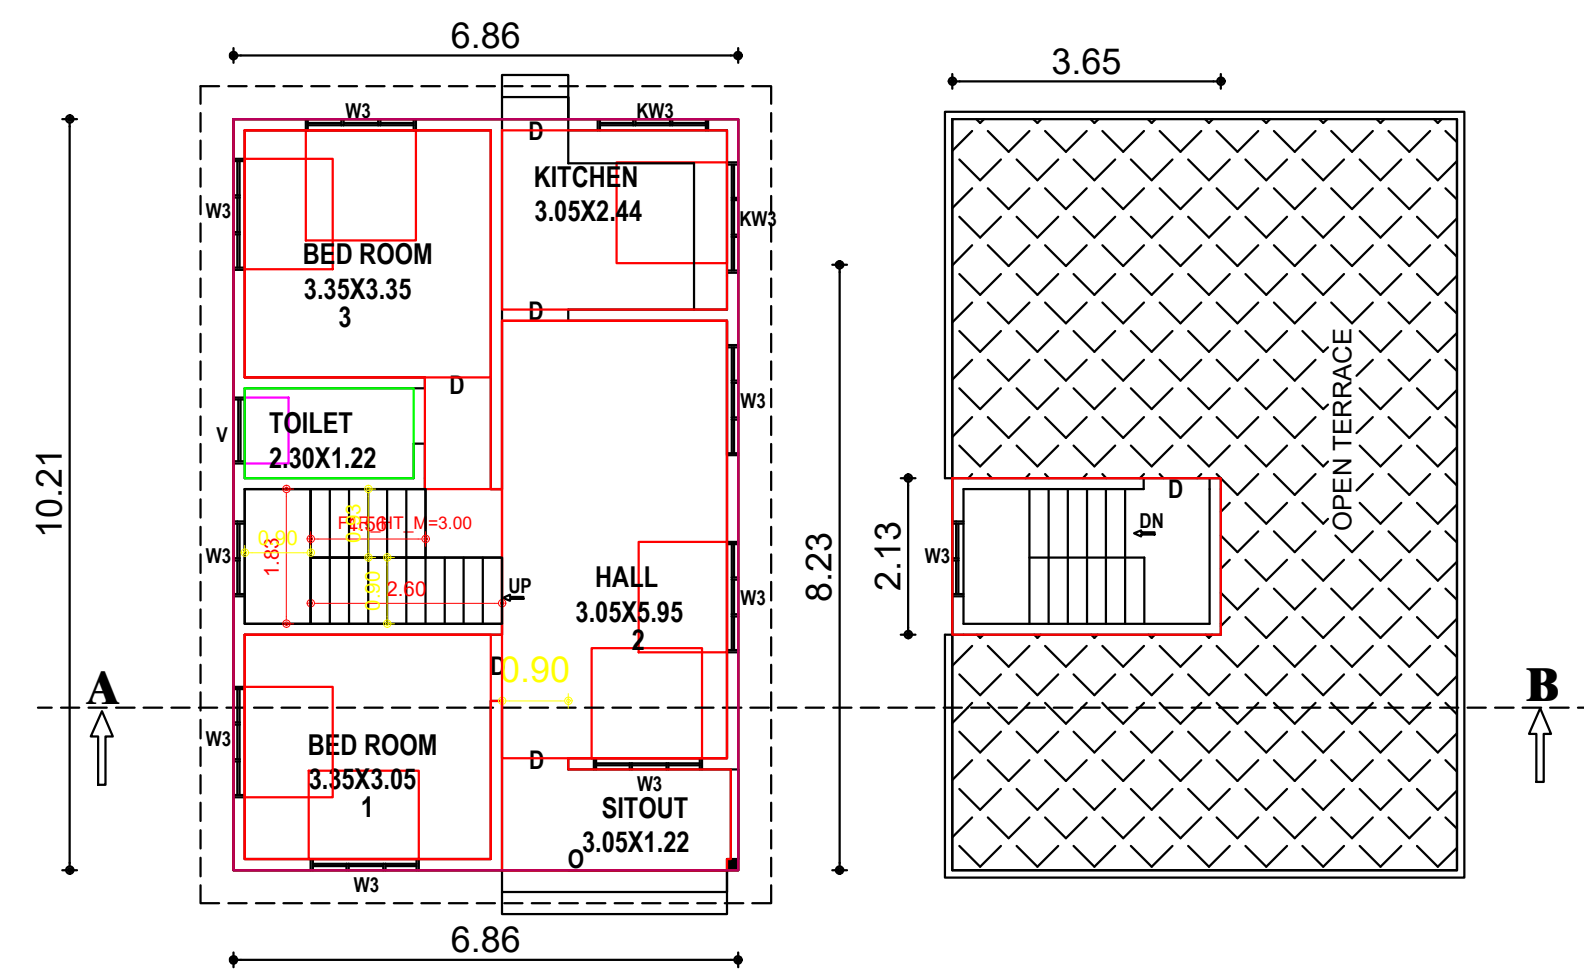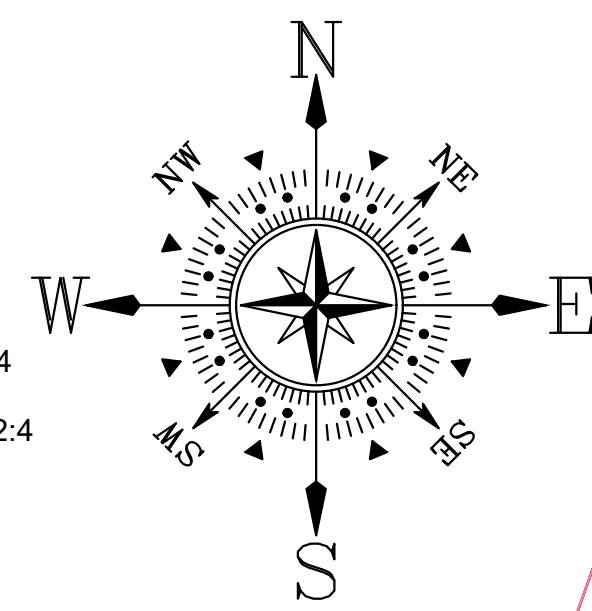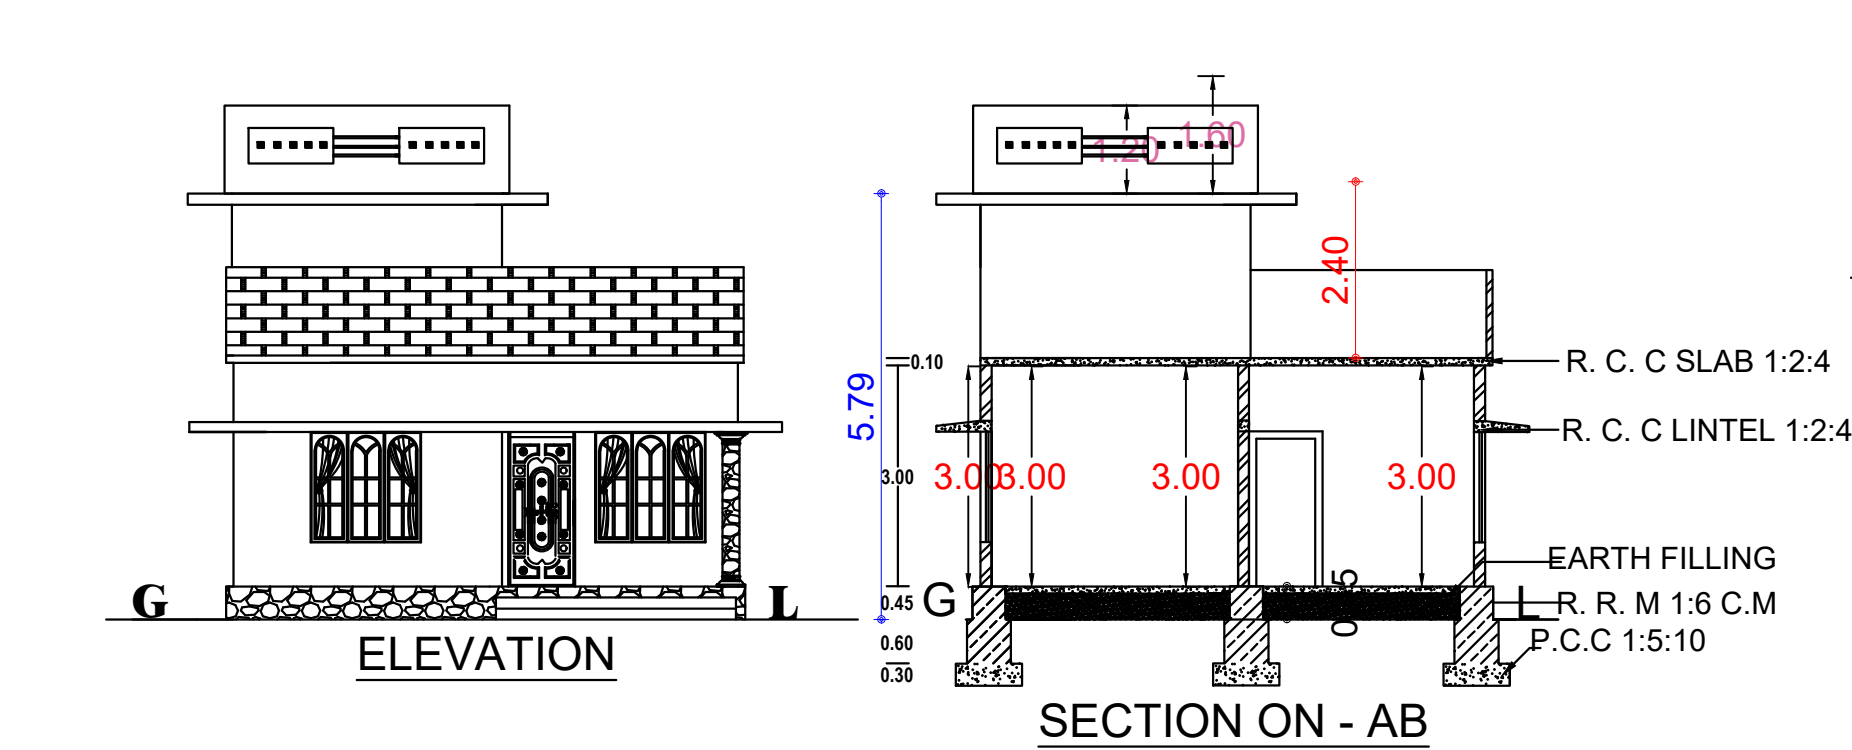


GROUND FLOOR- PLAN


HEAD ROOM- PLAN

PLINTH AREA- 70.04M² (753.91 SQ.FT)


SCALE 1:100
ALL DIMENSIONS ARE IN METRE

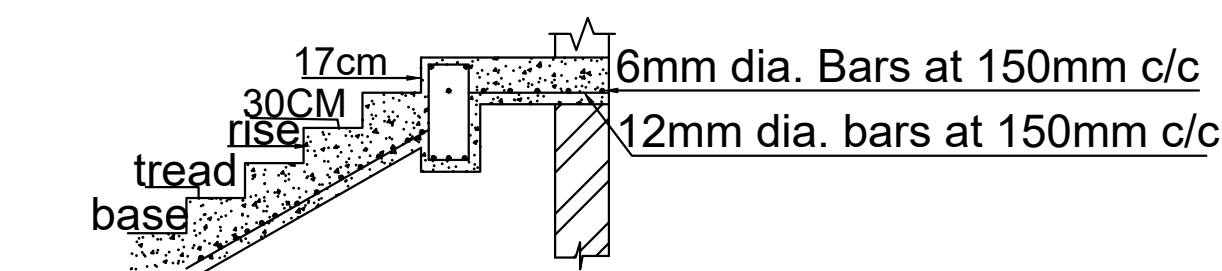


SECTION OF STAIRCASE

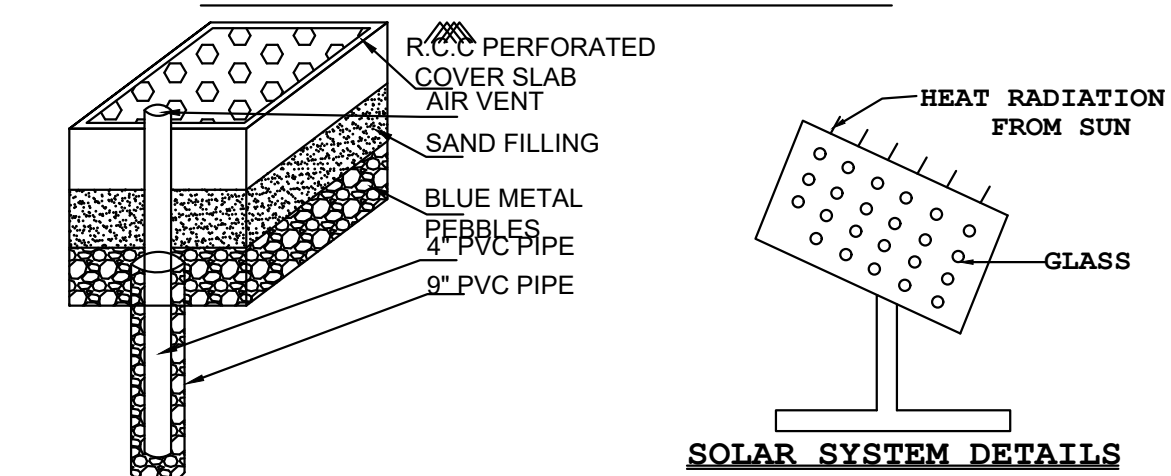


PERCOLATION BORE PIT

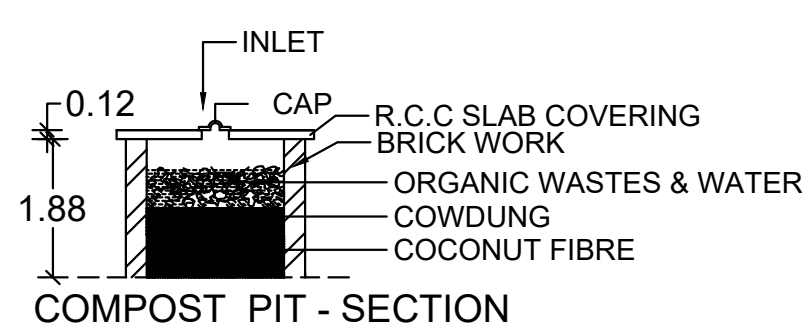


COMPOST PIT - SECTION

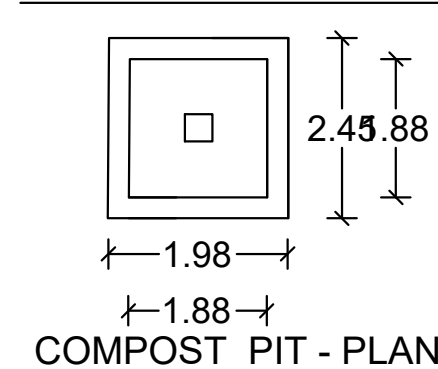


COMPOST PIT - PLAN

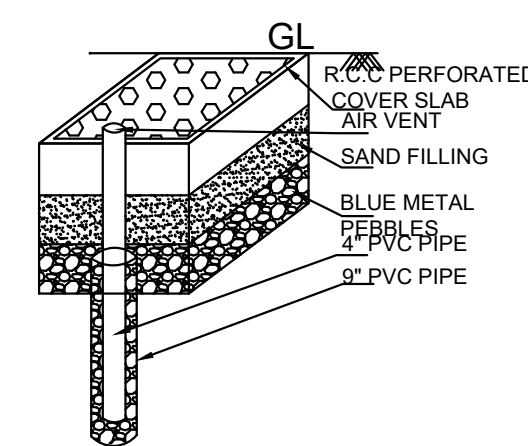

PERCOLATION BORE PIT

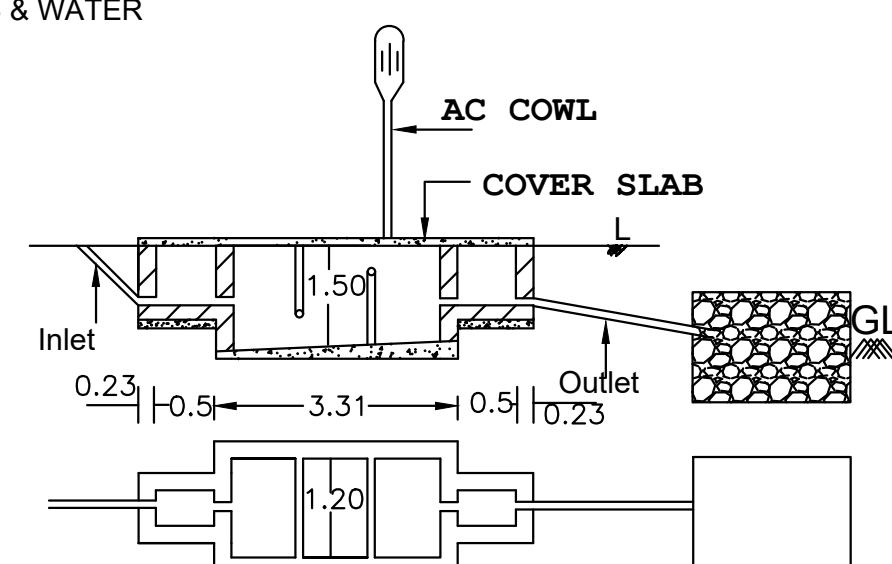


DETAILS OF SEPTIC TANK

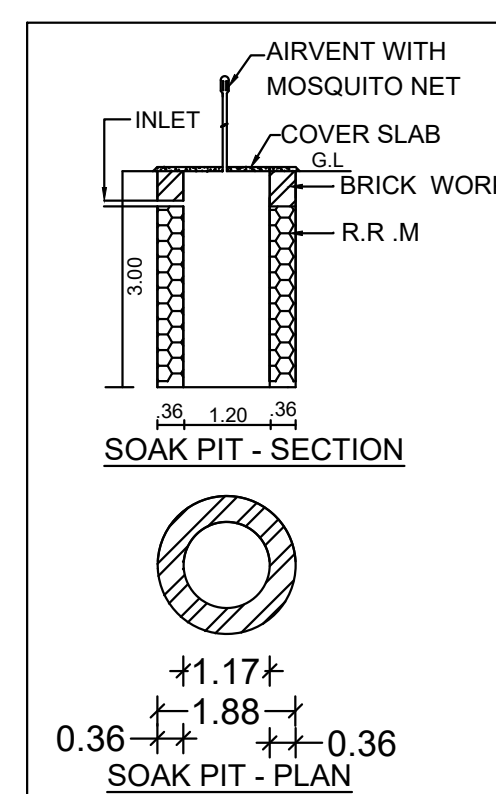

SOAK PIT - SECTION

$\begin{array}{c} \text{---} 1.17 \text{---} \\ \text{---} 1.88 \text{---} \\ 36 \text{---} \text{---} 0.36 \end{array}$
 SOAK PIT - PLAN

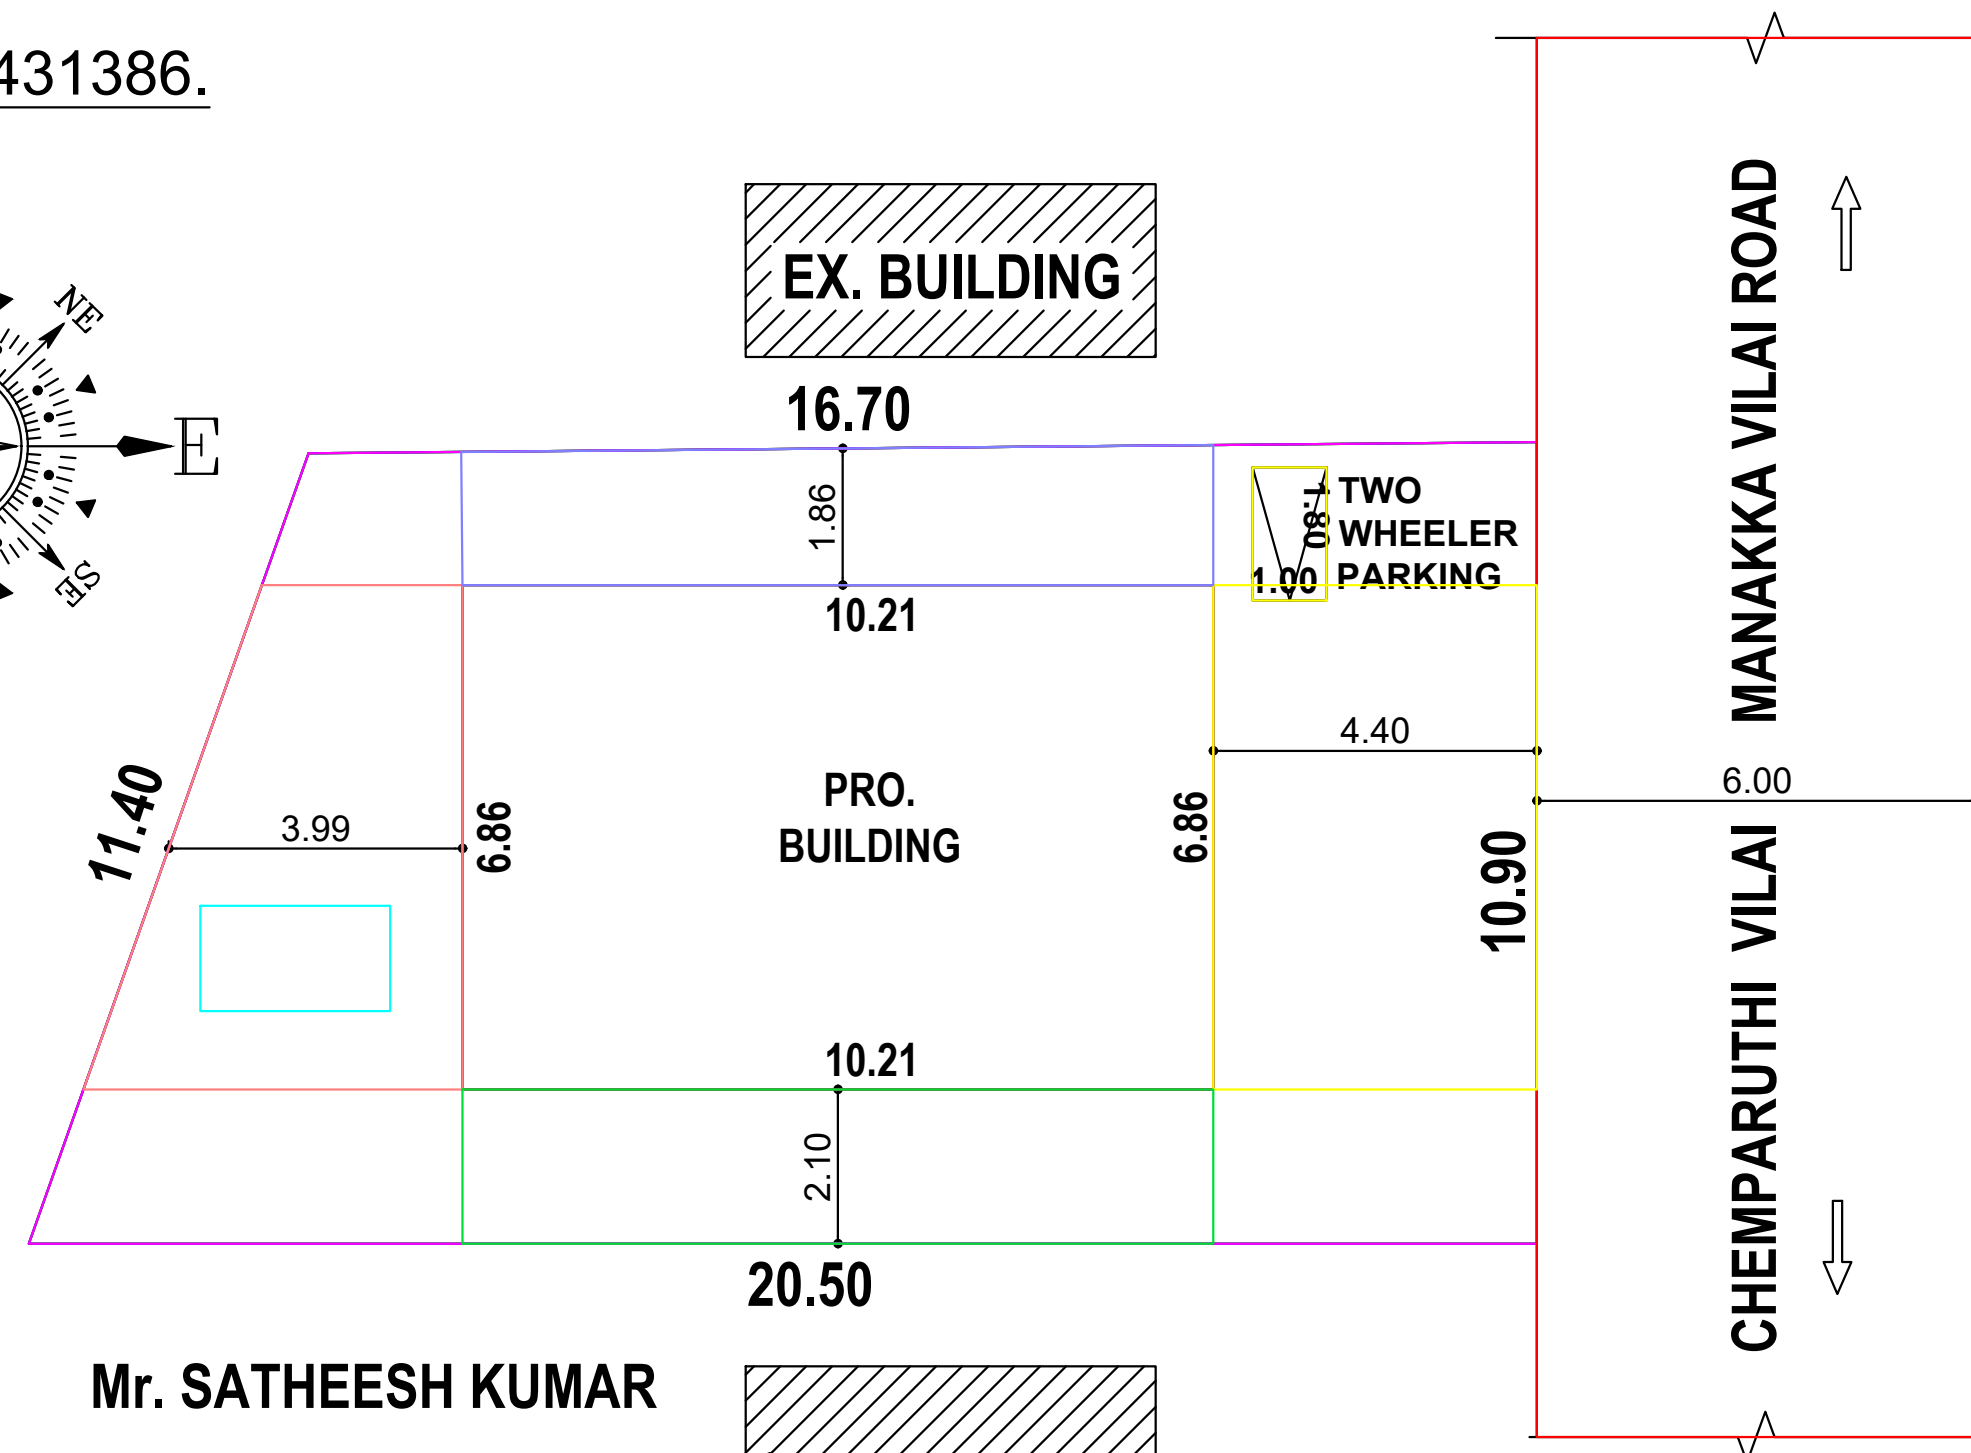


Mr. SATHEESH KUMAR

BUILDING D.NO:12/5/6

Mr. HARI KUMAR

BUILDING D.NO:12/5/3

SITE PLAN
SCALE 1:100
ALL DIMENSIONS ARE IN METRE

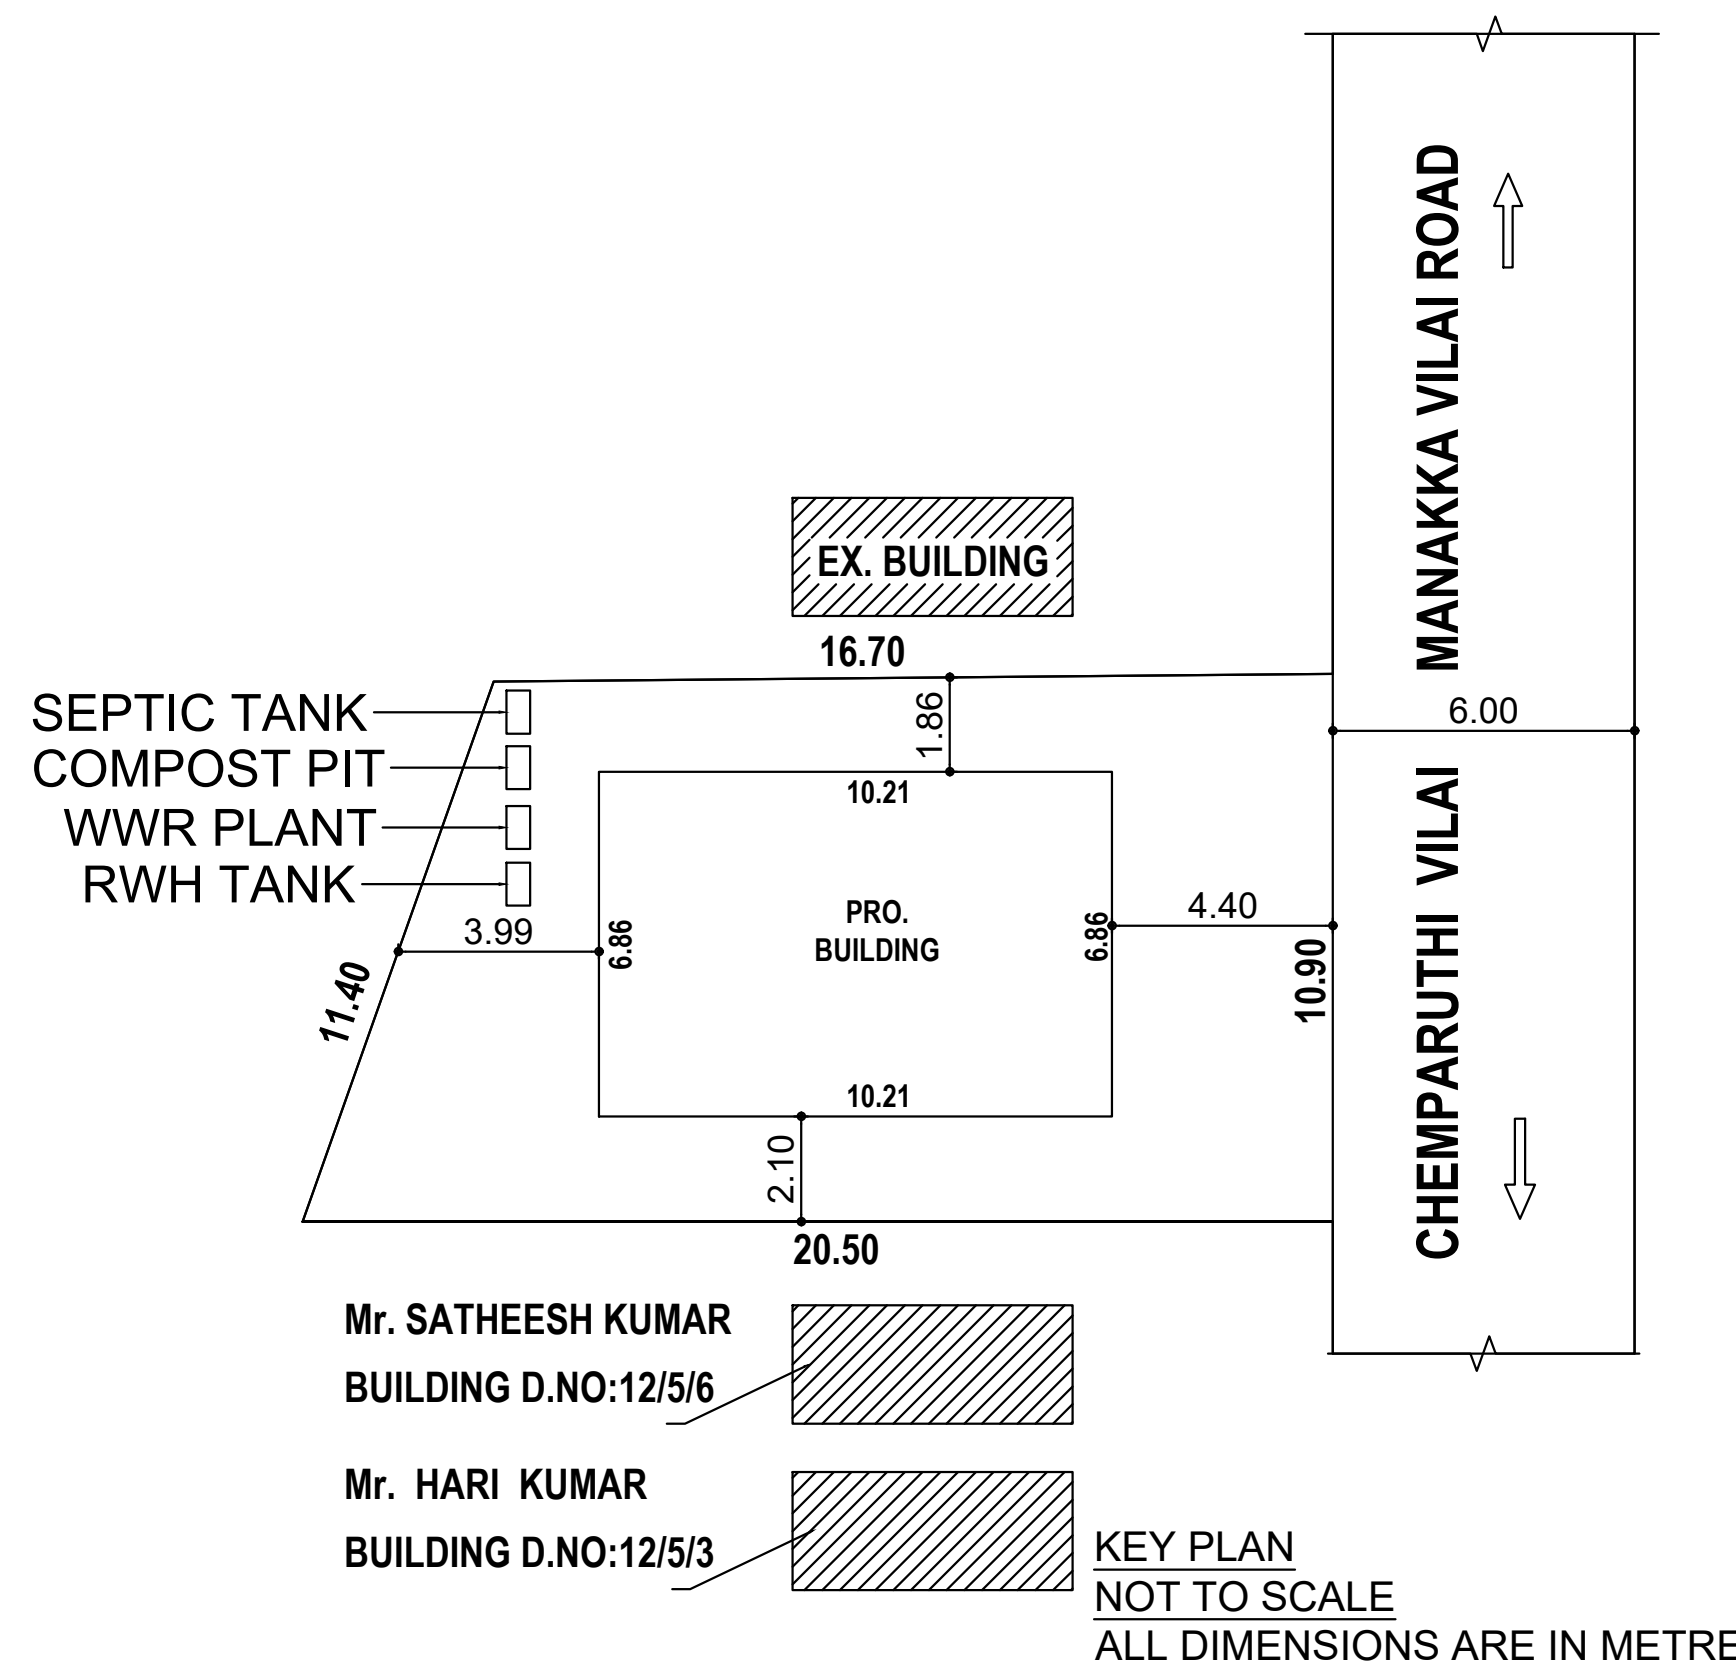






Mr. SATHEESH KUMAR

BUILDING D.NO:12/5/6

Mr. HARI KUMAR

BUILDING D.NO:12/5/3

KEY PLAN
NOT TO SCALE
ALL DIMENSIONS ARE IN METRE

    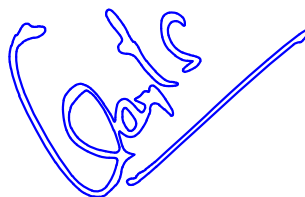AREA DETAILS - PROPERTY			
SITE AREA	6.000 CENTS	242.82 SQ.M	2613.71 SQ.FT
AREA DETAILS - BUILDING			
BUILDING	PLINTH AREA		FLOOR AREA
GROUND FLOOR	70.04 M² (753.91 SQ.FT)		59.53 M² (640.78 SQ.FT)
HEAD ROOM	---		----
PARKING CALCULATION ACCORDING TO TNCDBR 2019 FLOOR AREA 75-150 SQ.M IN ONE DWELLING PROVIDED 1 CAR SPACE AND 1 TWO WHEELER SPACE TOTAL FLOOR AREA = 59.53 M2 120.40/75 = TWO WHEELER PARKING AVAILABLE.			
PLOT COVERAGE = $\frac{70.04}{242.82} \times 100 = 28.84\%$ F.S.I = $\frac{\text{TOTAL BUILT UP AREA}}{\text{SITE AREA}} = \frac{70.04}{242.82} = 0.28$			
REFERENCE DOOR D 0.90X2.10 DOOR D1 0.75X2.10 WINDOW W3 1.50X1.50 WINDOW KW3 1.50X0.90 VENTILATOR V 0.90X0.60 WINDOW W1 0.60X1.50		COLOUR INDEX PLOT BOUNDARY  PRO. BUILDING  EX. BUILDING  PATHWAY  ROAD  WALL THICK 0.15M	
 P. MIRMALA, M.A.B.E.C.E. Reg. Engineer Grade-III Reg. No: RE-III/KNDTGP/001/2023 LEO ASSOCIATES KUZHITHURAI Mob : 9767309764, 9449223553 REG. ENGINEER		 SIGNATURE OF APPLICANT	
OFFICE USE			
PLAN INFO PATTA_NO=1710 AS_PER_DOCUMENT=242.82 AS_AT_SITE=201.18 FMB_OR_PLR=242.82 PLOT_AREA_M2=242.82 IS_SWIMMING_POOL_EXISTS=NO SINGLE_FAMILY_BLDG=YES CRZ=NO SECURITY_ZONE=NO ACCESS_WIDTH_M=3.00 WHETHER_GOVT_OR_AIDED_SCHOOL=NO ROAD_WIDTH=6.00 ROAD_LENGTH=25.00 AVG_PLOT_DEPTH= 11.20 AVG_PLOT_WIDTH= 17.50 LAND_USE_ZONE =RESIDENTIAL PREMIUM_FSI_REQUIRED=NO DISTRICT=KANNIYAKUMARI SURVEY_NO=327/4 TALUK=KALKULAM JURISDICTION_TYPE= PANCHAYAT RWH_DECLARED=YES BUILDING_NEAR_TO_RIVER=NO AREA_TYPE=OTHERS IS_APPROVED_LAYOUT=NO BUILDING_NEAR_MONUMENT=NO BUILDING_NEAR_GOVT_BLDG=NO PROVISION_FOR_GREEN_BUILDINGS_AND_SUSTAINABILITY=NO FIRE_PROTECTION_AND_FIRE_SAFETY_REQUIREMENTS=YES NOC_FOR_CONSTRUCTION_NEAR_MONUMENT=NO NOC_FIRE_DEPT=NO OSR_APPLICABLE=NO IF_HERITAGE_TOWN_LESS_THAN_1KM_RADIUS=NO GREEN_PLANTING_STRIP=NO			

Eight ways to know a piece of land before you pay for it.

This report covers one part of the picture. These cover the rest, drawn from the same government records, for any property in Tamil Nadu.

LandLens One

Ask anything about a property and get an answer grounded in live government records, with the sources shown.

[/landlens/one](#)



Verify My Land

Every record check run on one property and returned as a single report.

[/landlens/verify-my-land](#)



Legal Opinion

An advocate's written opinion on the title, built on the records we pull for it.

[/landlens](#)



One Map

Every layer on one map: the parcel, its boundary, zoning, water bodies and what sits around it.

[/landlens/one/map](#)



PriceMap

What land actually changed hands for around this plot, taken from the registered deeds.

[/landlens/pricemap](#)



Build Scope

What you are allowed to build here: floor space, height, coverage and setbacks.

[/landlens/build-scope](#)



Property Tracker

Watch a property and hear about it when something new is registered against it.

[/landlens/property-tracker](#)



Deal Room

Run the transaction in one place: documents, stamping, signatures and the parties.

[/landlens/deal-room](#)



Twenty-four checks you can run yourself, at no cost.

Records and verification

The registers themselves, read for you.

Encumbrance Certificate

Patta and Chitta

Field Measurement Sketch

EC Analyzer

Bank charge check

Court case search

Seller background check

Approval check by survey

Zoning and land use

What the plan says can happen on this land.

Land use zone finder

CMDA land use check

Coastal regulation zone

Master plan check

Water bodies finder

Airport height clearance

Value and duty

What it is worth and what it costs to register.

Guideline value by street

Guideline value by survey

Stamp duty and registration fees

Capital gains

Floor space index

Area unit converter

Registers and directories

Who holds it, and which office keeps the record.

Find your registering office

Temple property check

Waqf property check

RERA register



Every free tool
/tools



Services we run
for you
/services



The LandLens
suite
/landlens/one



Every claim in this document traces back to a government record.

Legal opinions, due diligence and title verification

Building plan, layout and sub-division approvals

Completion and occupancy certificates, regularisation

Escrow, negotiation and NRI property management

Land survey, soil testing, architecture and construction

Verified RealEstate
3/350/2 Mettukuppam,
OMR Thoraipakkam,
Chennai 600 097, India
hello@verified.realestate
+91 9996 12 9996

Prepared from the registers named on the page each finding sits on. Where a register could not be read, this document says so in its place rather than leaving the gap to be read as a clean result.

