

PP

APPROVAL RECORD

Planning Permission

Kanniyakumari
Kanniyakumari district, Tamil Nadu

APPROVAL TYPE
Building Plan

ISSUING AUTHORITY
Town Panchayat

PURPOSE
Residential

The approval as the planning authority issued it, reproduced in full behind this page.



An approval speaks to what was sanctioned, not to what was built. Completion is a separate record.

PLAN SHOWING THE DEMOLISHED EXISTING TILED ROOF BUILDING DOOR NO: 7-44, AND RECONSTRUCTION OF RESIDENTIAL BUILDING

AT ELLAMMAVILAI, MECODE DESOM, MANALIKARAI. P. O. IN RE.SY.NO: 657/7 PATTA NO : 9872 , MECODE VILLAGE,

VERKILAMBI TOWN PANCHAYAT, THIRUVATTAR TALUK, KANNIYAKUMARI DISTRICT. PIN. 629164.

OWNED BY: Mr. ALEXANDER. A, S/O Mr. ANANTHAN. CONTACT NO: 8807255501.

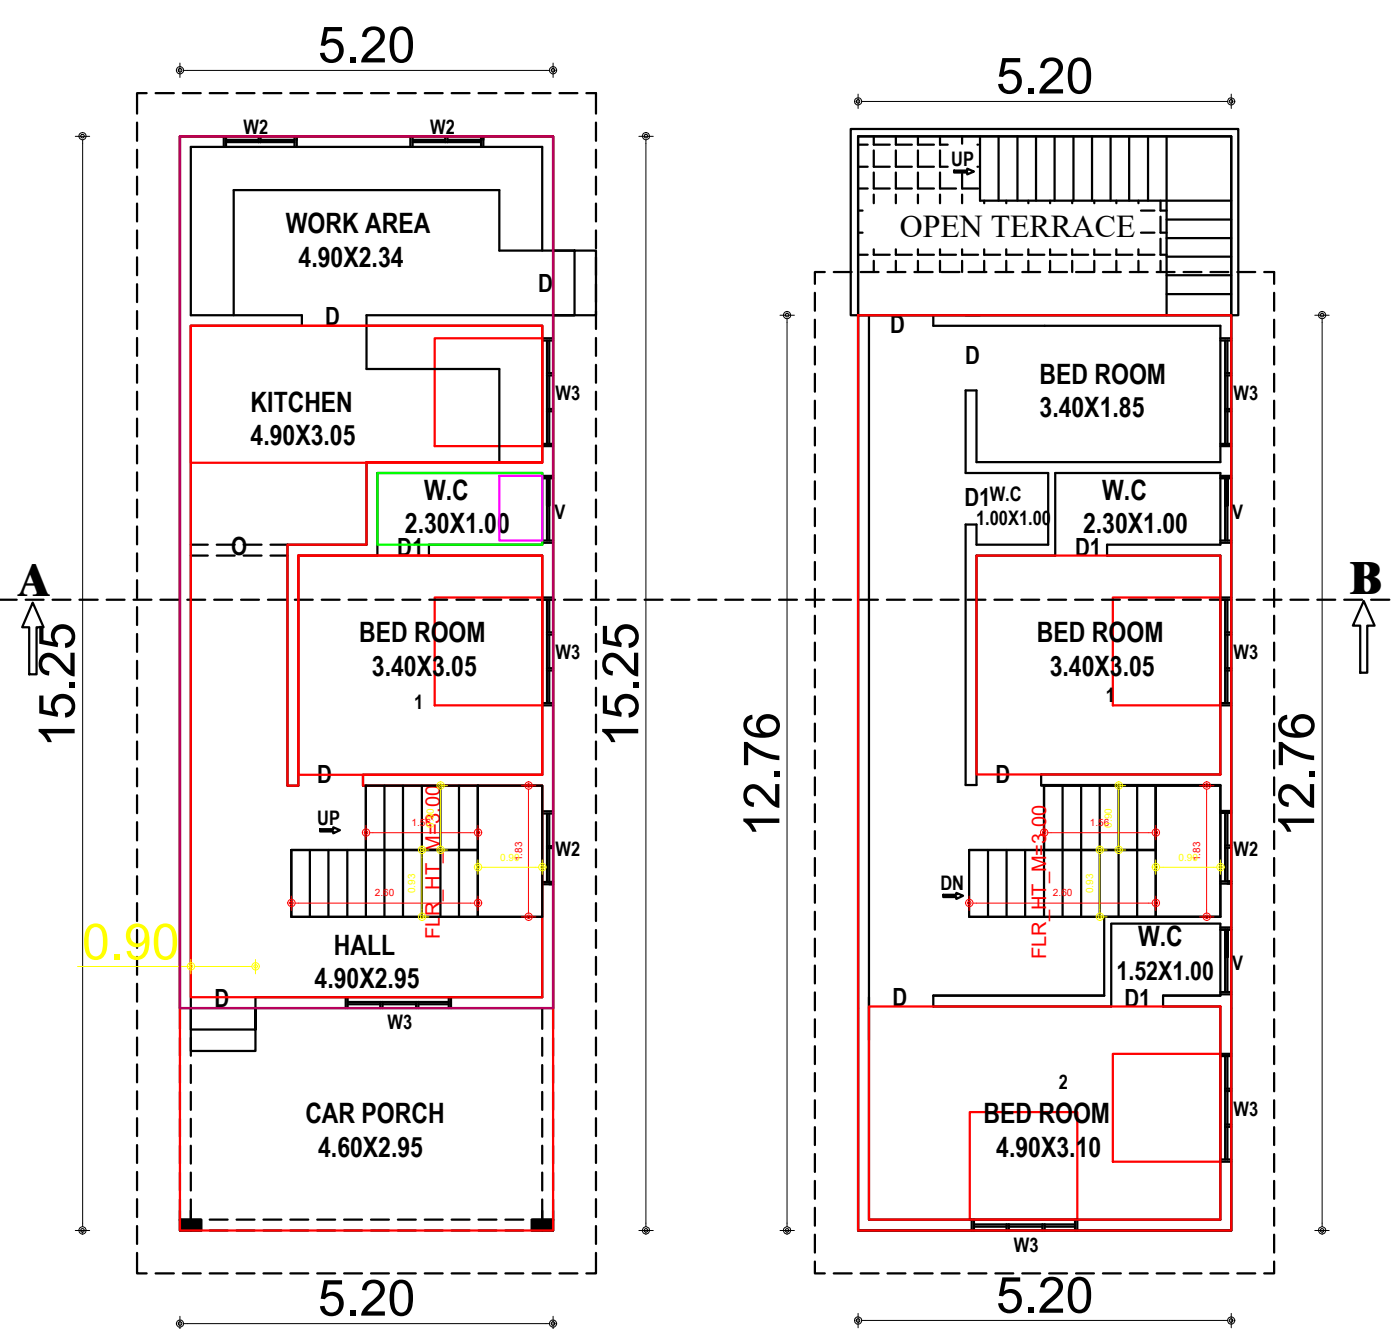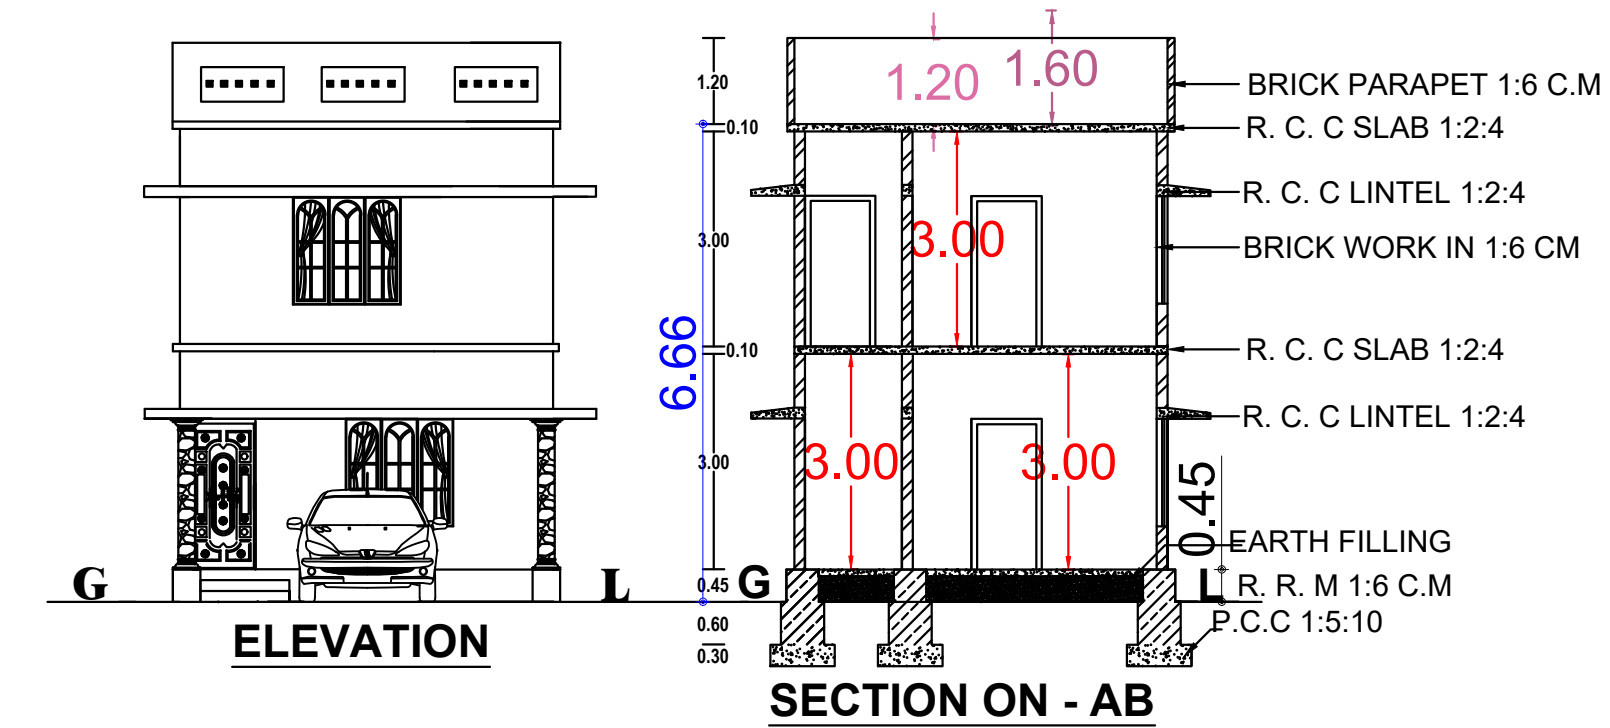

GROUND FLOOR- PLAN


PLINTH AREA- 79.30 M² (853.58 SQ.FT)

FIRST FLOOR- PLAN


PLINTH AREA- 66.35 M² (714.19 SQ.FT)

SCALE 1:100



ALL DIMENSIONS ARE IN METRE

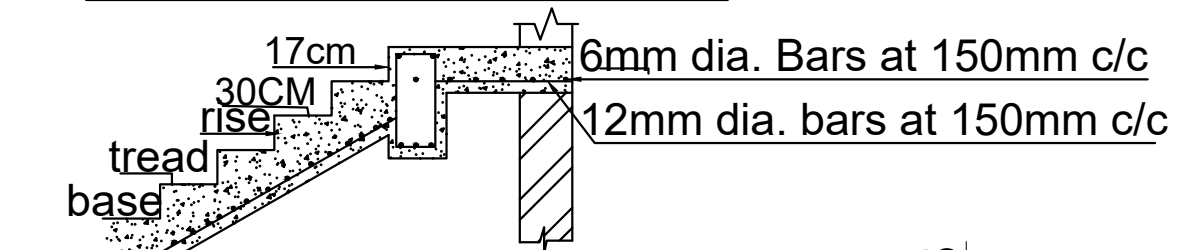


SECTION OF STAIRCASE

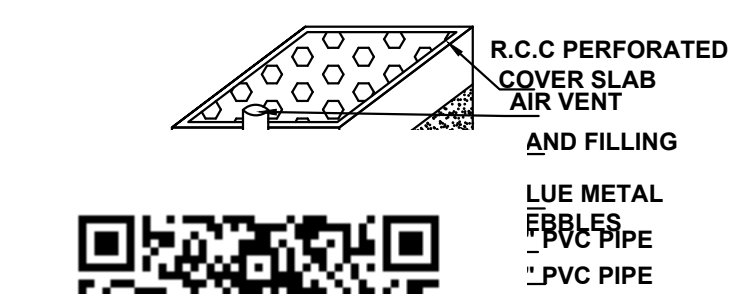


E PIT

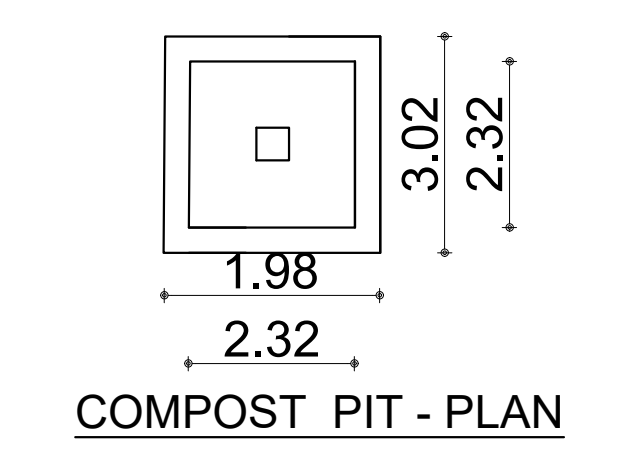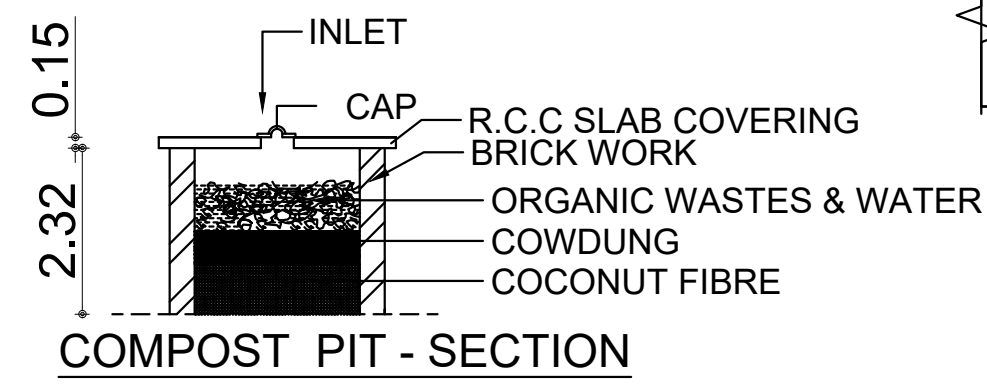



COMPOST PIT - PLAN

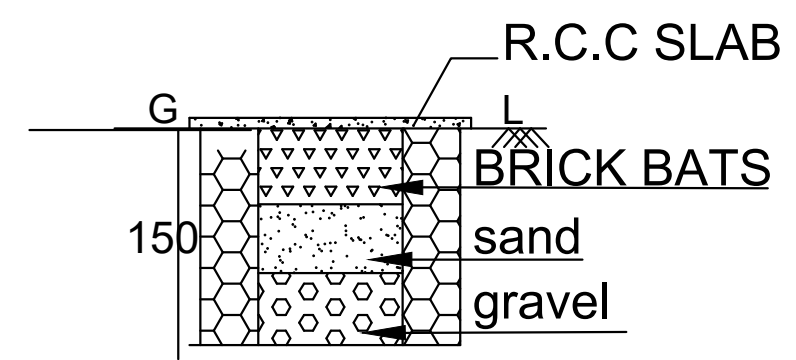

RWH TANK

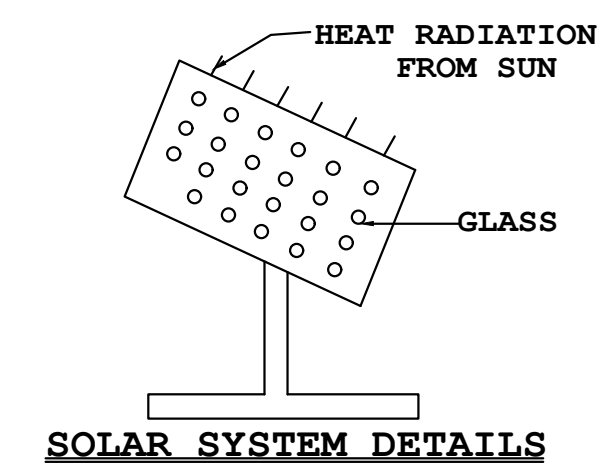


SOLAR SYSTEM DETAILS

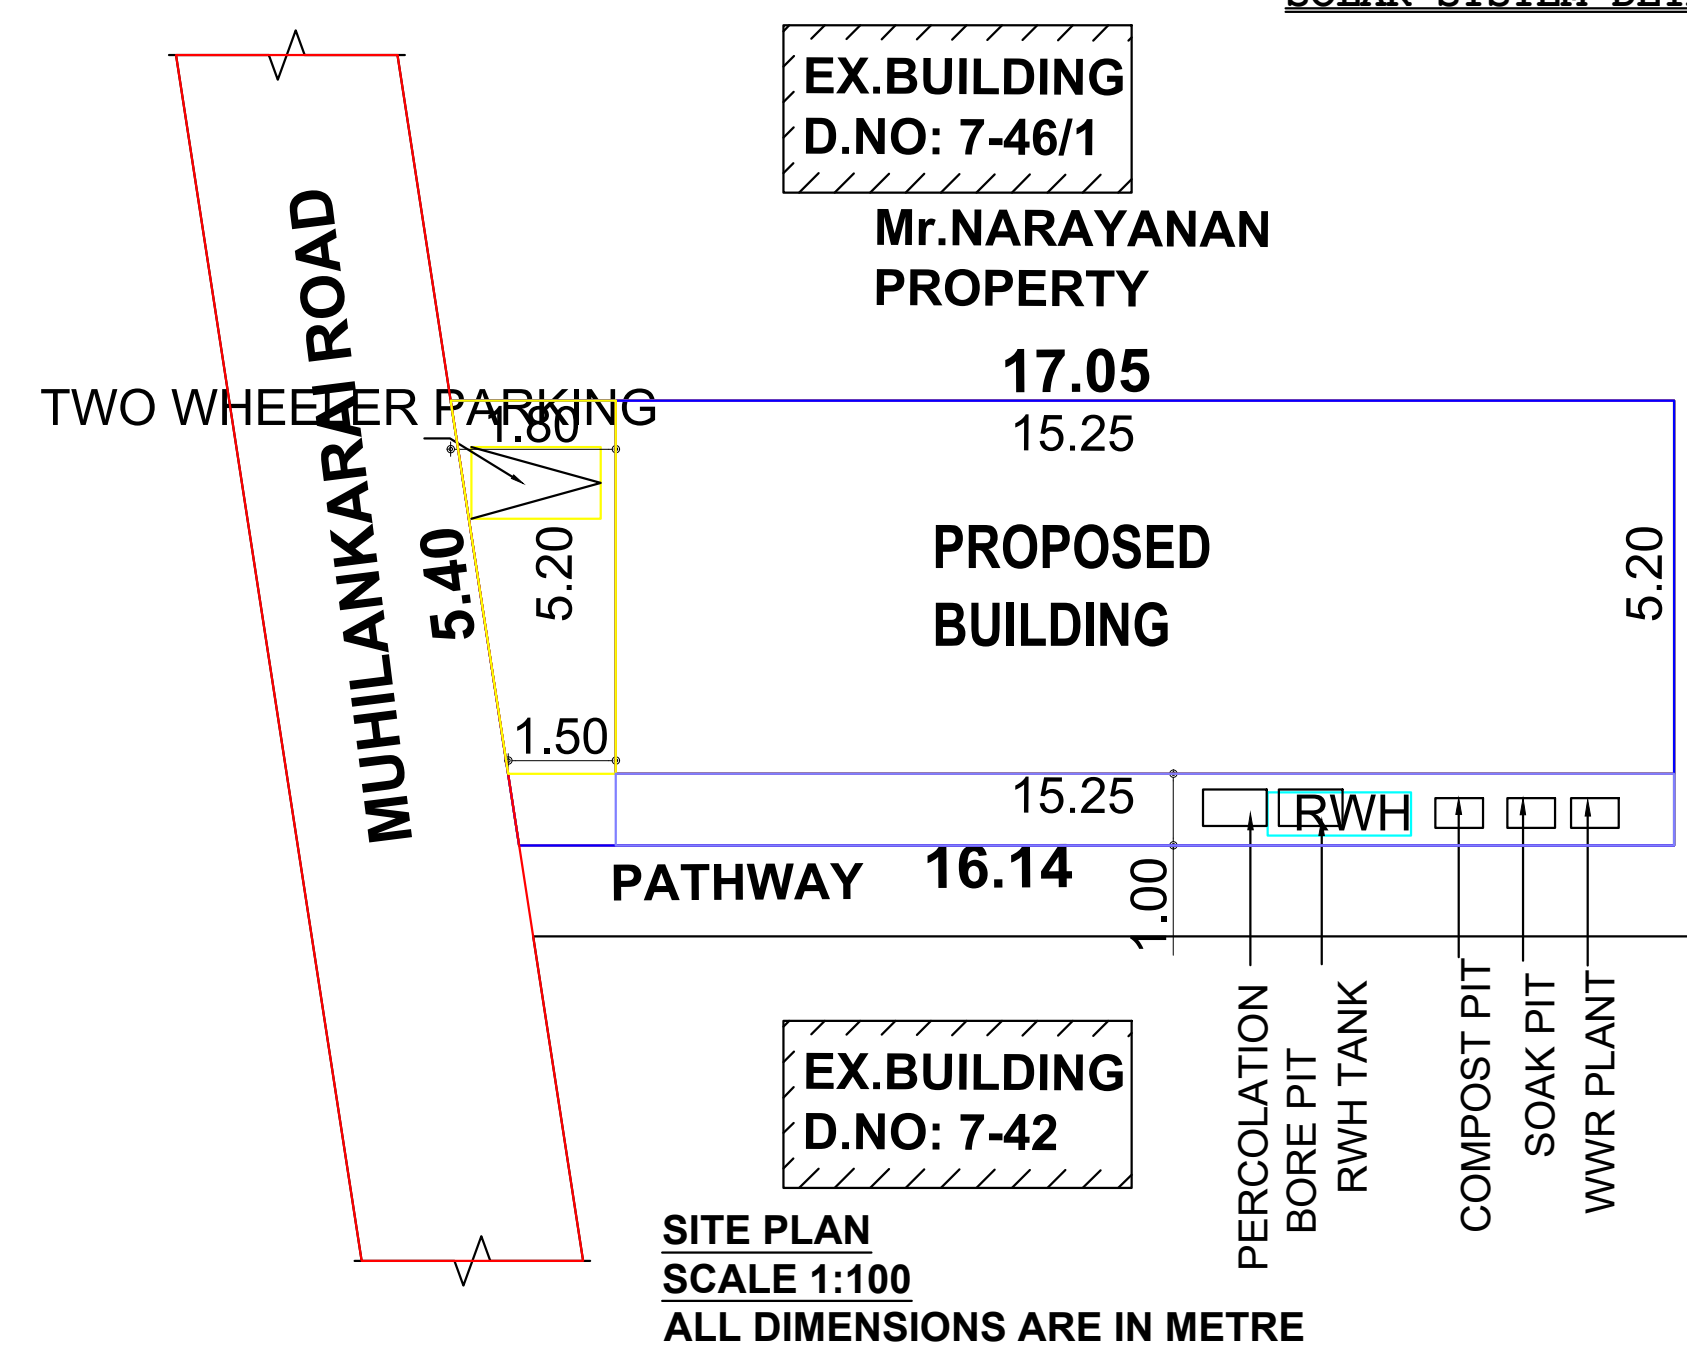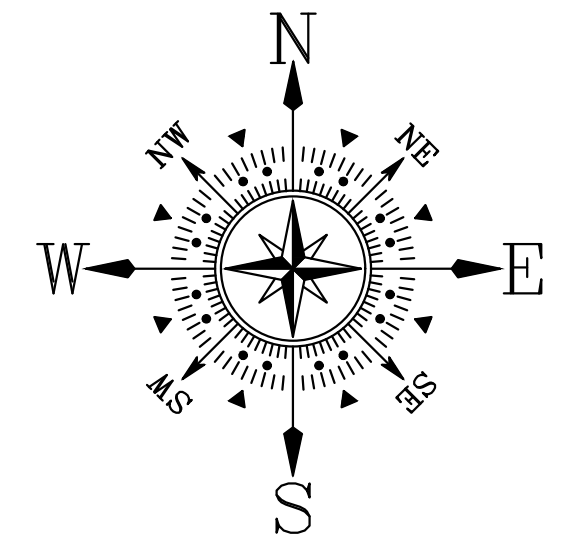


SITE PLAN

SCALE 1:100

ALL DIMENSIONS ARE IN METRE

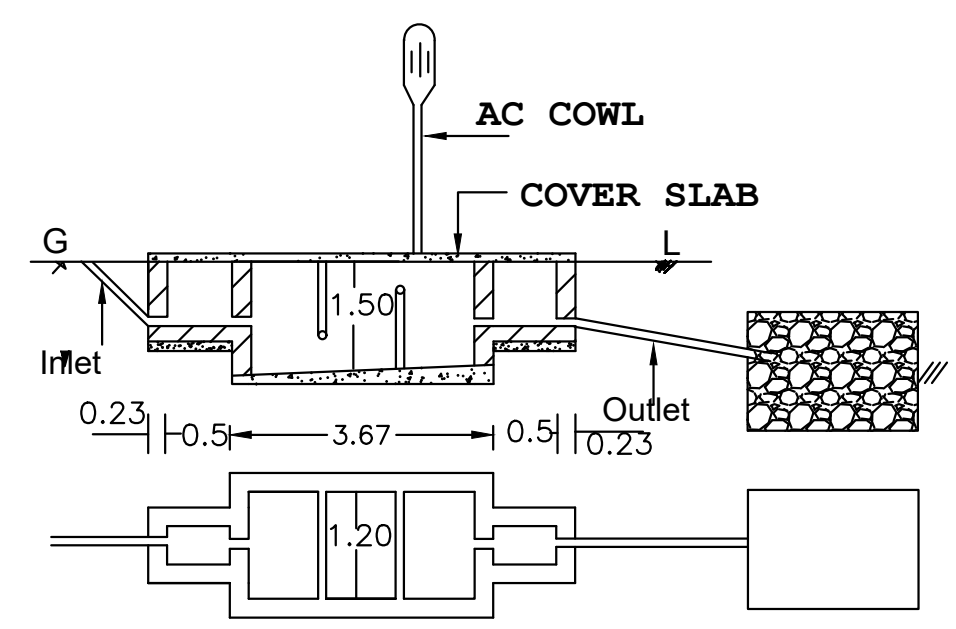


DETAILS OF SEPTIC TANK

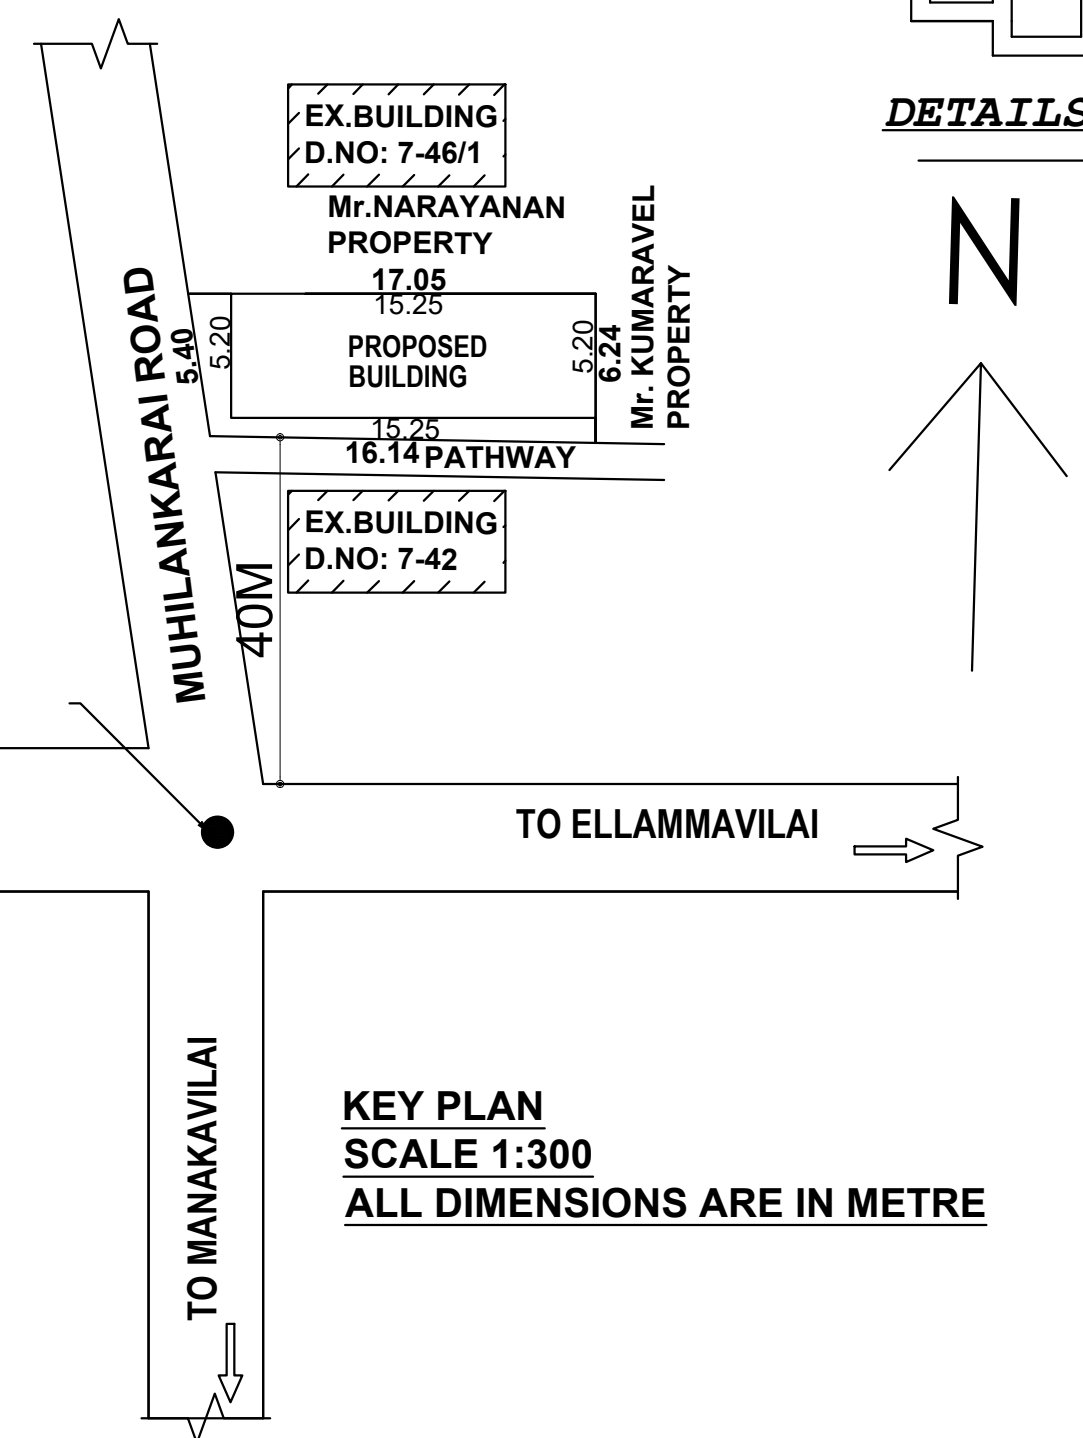


KEY PLAN

SCALE 1:300

ALL DIMENSIONS ARE IN METRE

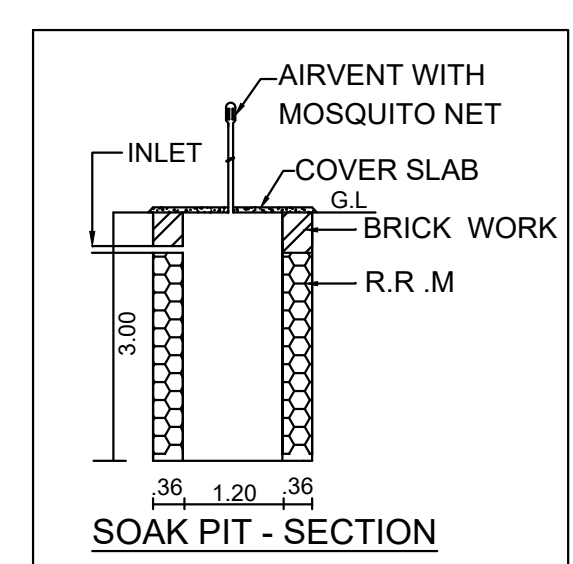

SOAK PIT - SECTION

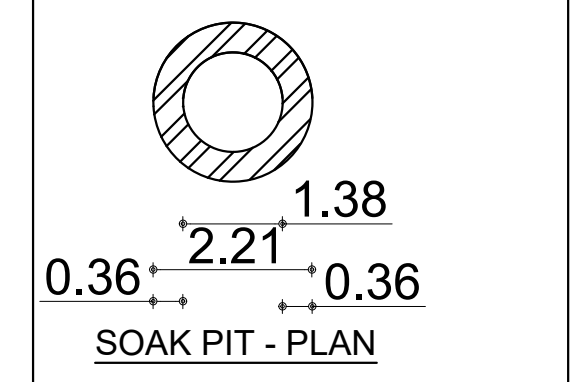

SOAK PIT - PLAN

AREA DETAILS - PROPERTY			
SITE AREA	2.500 CENTS	101.17 SQ.M	1088.99 SQ.FT
AREA DETAILS - BUILDING			
BUILDING	PLINTH AREA		FLOOR AREA
GROUND FLOOR	79.30 M ² (853.58 SQ.FT)		67.40 M ² (725.49 SQ.FT)
FIRST FLOOR	66.35 M ² (714.19 SQ.FT)		56.39 M ² (606.98 SQ.FT)
TOTAL	145.65 M ² (1567.77 SQ.FT)		123.79 M ² (1332.47 SQ.FT)
PARKING CALCULATION ACCORDING TO TNCDBR 2019 FLOOR AREA 75-150 SQ.M IN ONE DWELLING PROVIDED 1 CAR SPACE AND 1 TWO WHEELER SPACE TOTAL FLOOR AREA = 123.79 M2 123.79/75 =			
PLOT COVERAGE = $\frac{79.30}{101.17} \times 100 = 78.38\%$ F.S.I = $\frac{\text{TOTAL BUILT UP AREA}}{\text{SITE AREA}} = \frac{145.65}{101.17} = 1.43$			
REFERENCE DOOR D 0.90X2.10 DOOR D1 0.75X2.10 WINDOW W3 1.50X1.50 WINDOW KW3 1.50X0.90 VENTILATOR V 0.90X0.60 WINDOW W1 0.60X1.50		COLOUR INDEX PLOT BOUNDARY PRO. BUILDING EX. BUILDING PATHWAY ROAD WALL THICK 0.15M	
 REG. ENGINEER ENGINEER		 SIGNATURE OF APPLICANT	
PLAN INFO PATTA_NO=9872 AS_PER_DOCUMENT=101.17 AS_PER_PATTA=101.17 AS_AT_SITE=102.75 FMB_OR_PLR=101.17 PLOT_AREA_M2=101.17 IS_SWIMMING_POOL_EXISTS=NO SINGLE_FAMILY_BLDG=YES CRZ=NO SECURITY_ZONE=NO ACCESS_WIDTH_M=3.00 WHETHER_GOV'T_OR_AIDED_SCHOOL=NO ROAD_WIDTH=3.00 ROAD_LENGTH=14.80 AVG_PLOT_DEPTH=17.20 AVG_PLOT_WIDTH= 6.70 LAND_USE_ZONE =RESIDENTIAL PREMIUM_FSI_REQUIRED=NO DISTRICT=KANNIYAKUMARI SURVEY_NO=657/7 TALUK=KILLIYOOR JURISDICTION_TYPE= PANCHAYAT RWH_DECLARED=YES BUILDING_NEAR_TO_RIVER=NO AREA_TYPE=OTHERS IS_APPROVED_LAYOUT=NO BUILDING_NEAR_MONUMENT=NO BUILDING_NEAR_GOV'T_BLDG=NO PROVISION_FOR_GREEN_BUILDINGS_AND_SUSTAINABILITY=NO FIRE_PROTECTION_AND_FIRE_SAFETY_REQUIREMENTS=YES NOC_FOR_CONSTRUCTION_NEAR_MONUMENT=NO NOC_FIRE_DEPT=NO OSR_APPLICABLE=NO IF_HERITAGE_TOWN_LESS THAN 1KM_RADIUS=NO GREEN_PLANTING_STRIP=NO			
DRN BY: CHAITHANIYA CONSTRUCTION MANAKA VILAI, MANALIKARAI P O KANNIYAKUMARI DISTRICT. Prop: Er. Suresh K Contact No: 9486652147			

Eight ways to know a piece of land before you pay for it.

This report covers one part of the picture. These cover the rest, drawn from the same government records, for any property in Tamil Nadu.

LandLens One

Ask anything about a property and get an answer grounded in live government records, with the sources shown.

[/landlens/one](#)



Verify My Land

Every record check run on one property and returned as a single report.

[/landlens/verify-my-land](#)



Legal Opinion

An advocate's written opinion on the title, built on the records we pull for it.

[/landlens](#)



One Map

Every layer on one map: the parcel, its boundary, zoning, water bodies and what sits around it.

[/landlens/one/map](#)



PriceMap

What land actually changed hands for around this plot, taken from the registered deeds.

[/landlens/pricemap](#)



Build Scope

What you are allowed to build here: floor space, height, coverage and setbacks.

[/landlens/build-scope](#)



Property Tracker

Watch a property and hear about it when something new is registered against it.

[/landlens/property-tracker](#)



Deal Room

Run the transaction in one place: documents, stamping, signatures and the parties.

[/landlens/deal-room](#)



Twenty-four checks you can run yourself, at no cost.

Records and verification

The registers themselves, read for you.

Encumbrance Certificate

Patta and Chitta

Field Measurement Sketch

EC Analyzer

Bank charge check

Court case search

Seller background check

Approval check by survey

Value and duty

What it is worth and what it costs to register.

Guideline value by street

Guideline value by survey

Stamp duty and registration fees

Capital gains

Floor space index

Area unit converter

Zoning and land use

What the plan says can happen on this land.

Land use zone finder

CMDA land use check

Coastal regulation zone

Master plan check

Water bodies finder

Airport height clearance

Registers and directories

Who holds it, and which office keeps the record.

Find your registering office

Temple property check

Waqf property check

RERA register



Every free tool
/tools



Services we run
for you
/services



The LandLens
suite
/landlens/one



Every claim in this document traces back to a government record.

Legal opinions, due diligence and title verification

Building plan, layout and sub-division approvals

Completion and occupancy certificates, regularisation

Escrow, negotiation and NRI property management

Land survey, soil testing, architecture and construction

Verified RealEstate
3/350/2 Mettukuppam,
OMR Thoraipakkam,
Chennai 600 097, India
hello@verified.realestate
+91 9996 12 9996

Prepared from the registers named on the page each finding sits on. Where a register could not be read, this document says so in its place rather than leaving the gap to be read as a clean result.

