

PP

APPROVAL RECORD

Planning Permission

Kanniyakumari district, Tamil Nadu




APPROVAL TYPE
Building Plan

ISSUING AUTHORITY
Rural Panchayat





The approval as the planning authority issued it, reproduced in full behind this page.

An approval speaks to what was sanctioned, not to what was built. Completion is a separate record.


PLAN SHOWING THE DEMOLISHED EXISTING BUILDING DOOR NO: 6/206/A, AND RECONSTRUCTION OF A R.C.C ROOF RESIDENTIAL BUILDING
AT THUNDATHU VILAI, MARUTHOORKURICHI DESOM, PALLIYADI P. O., IN R.SY.NO: 714/11, PATTa NO :4494, MARUTHOOR KURICHI VILLAGE,
MARUTHOOR KURICHI VILLAGE PANCHAYAT, THUCKALAY PANCHAYAT UNION, KALKULAM TALUK, KANNIYAKUMARI DISTRICT. PIN 629169
OWNED BY: Mr. JUSTIN SAM RAJ, S/O Mr. NESAIYAN. . CONTACT NO: 8110072863, 9791363396.

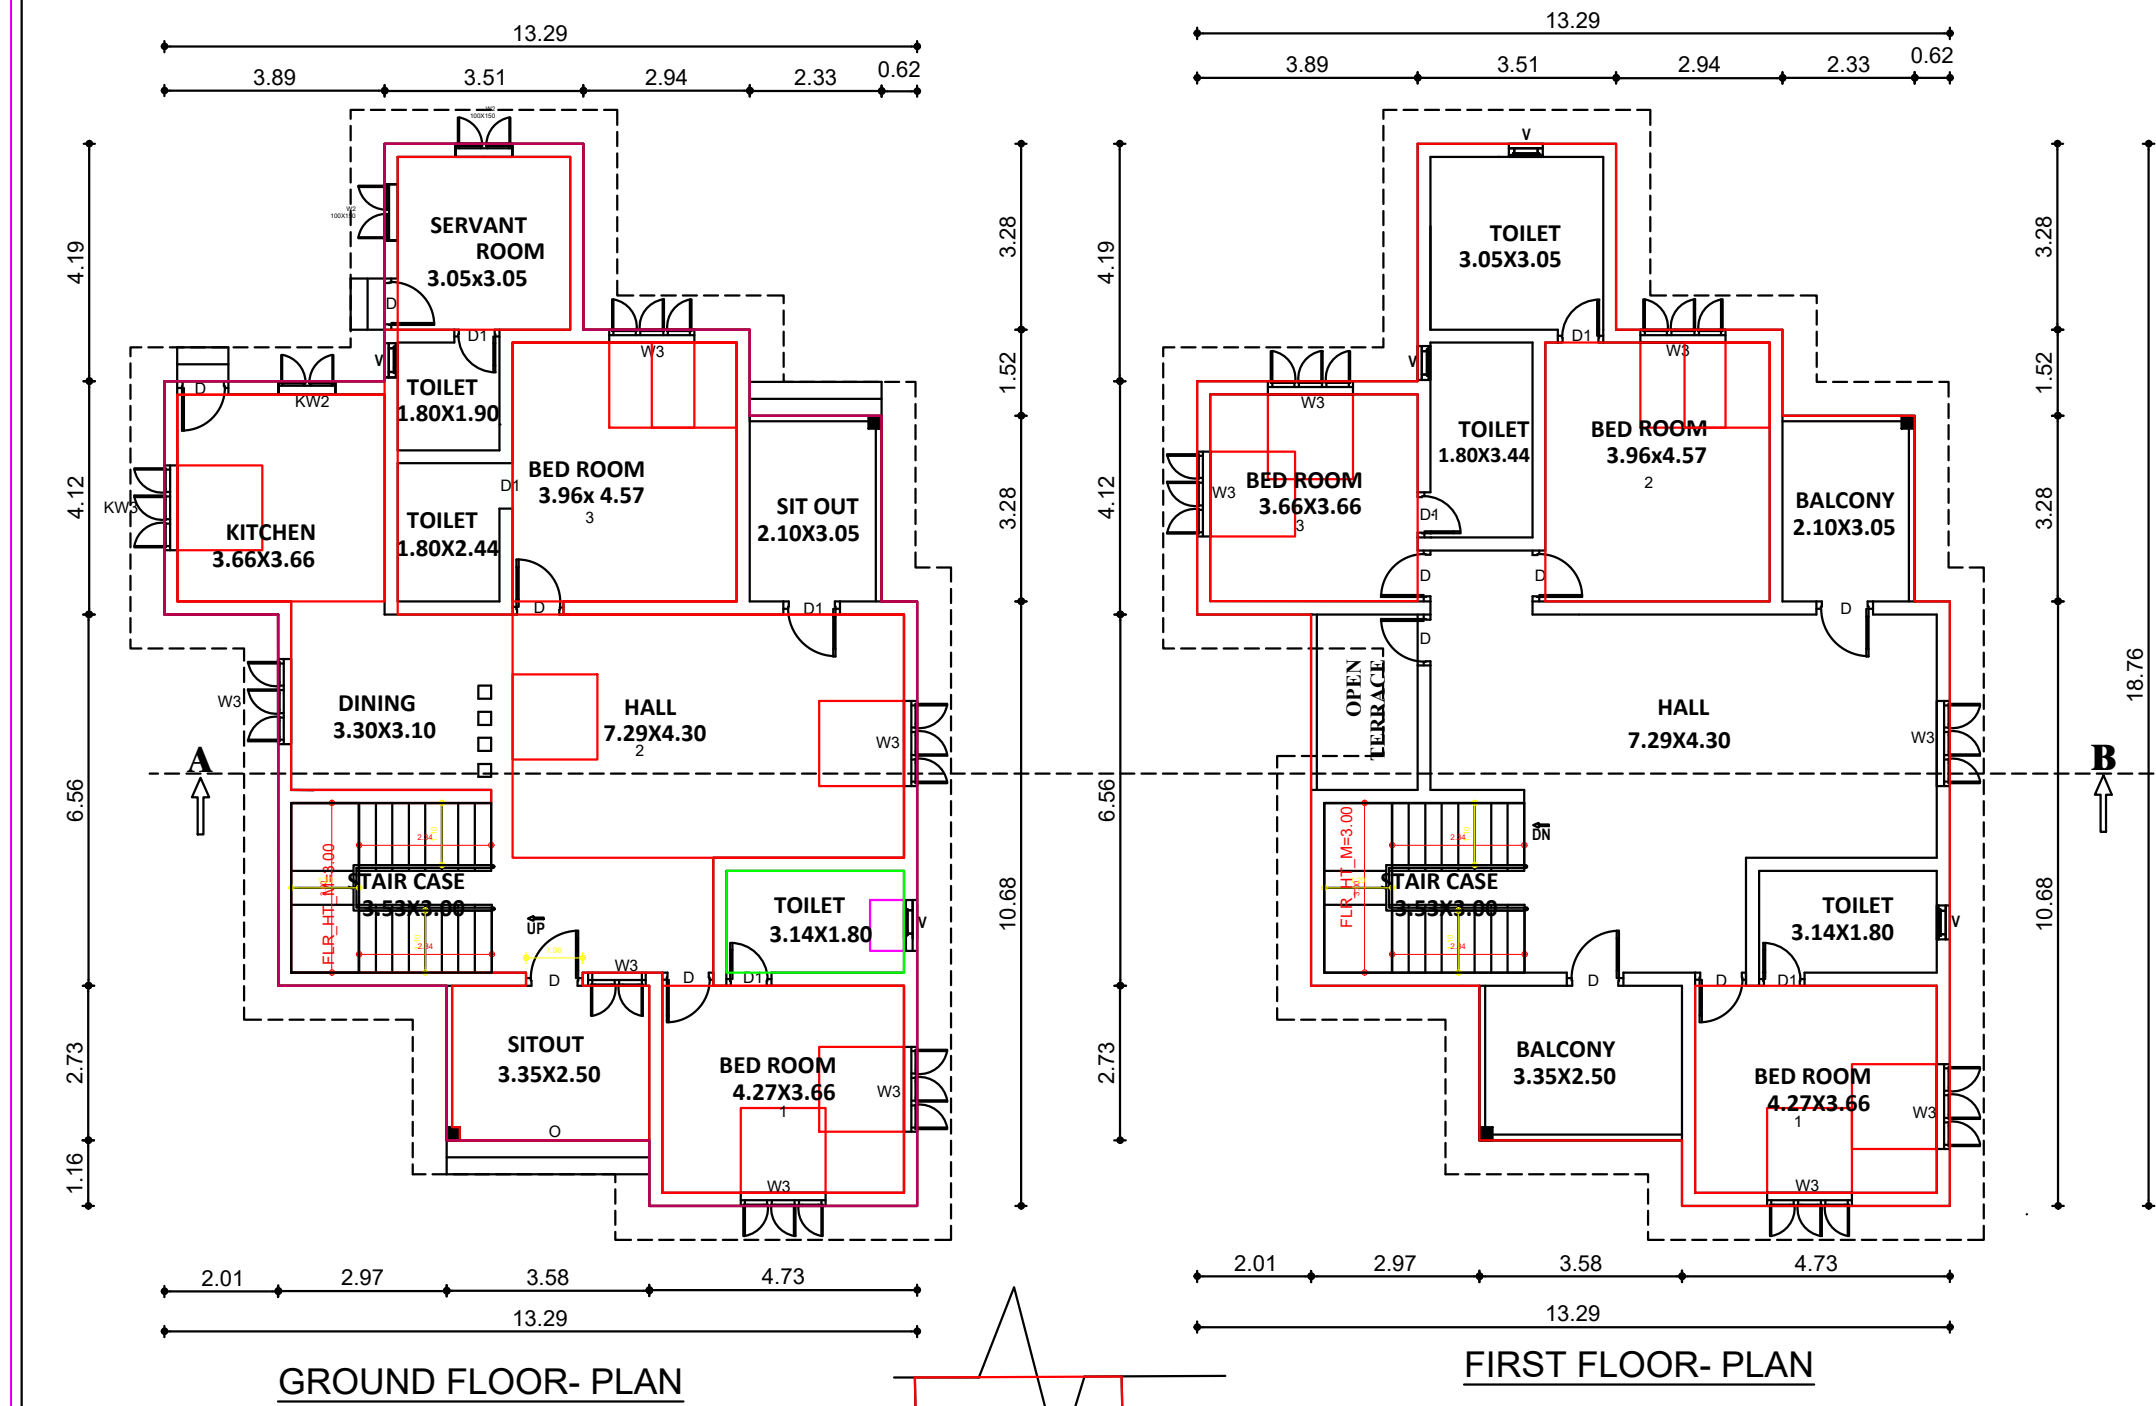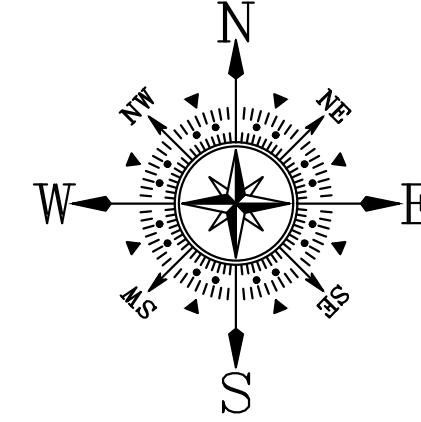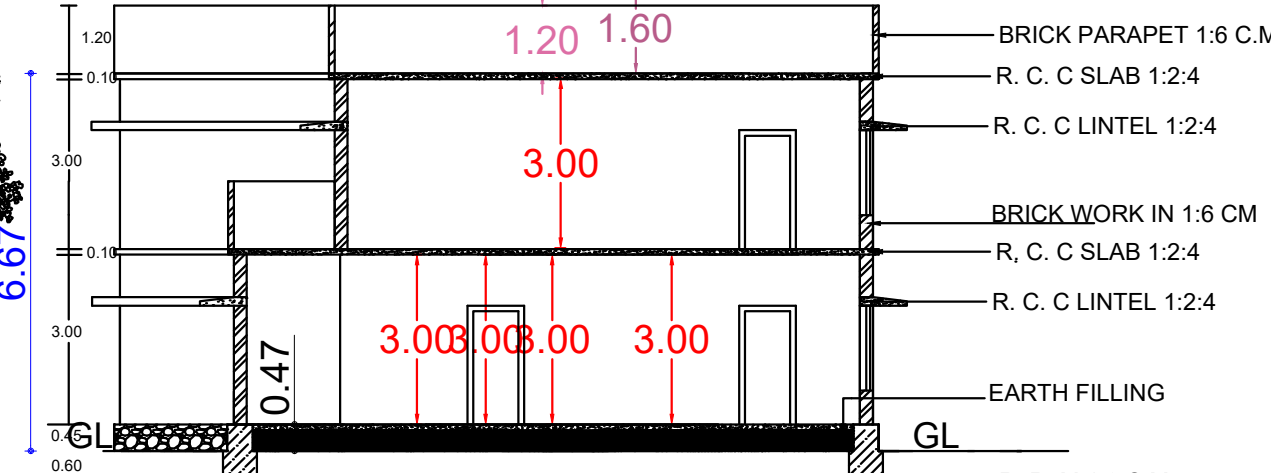


SCALE 1:100
ALL DIMENSIONS ARE IN METRE

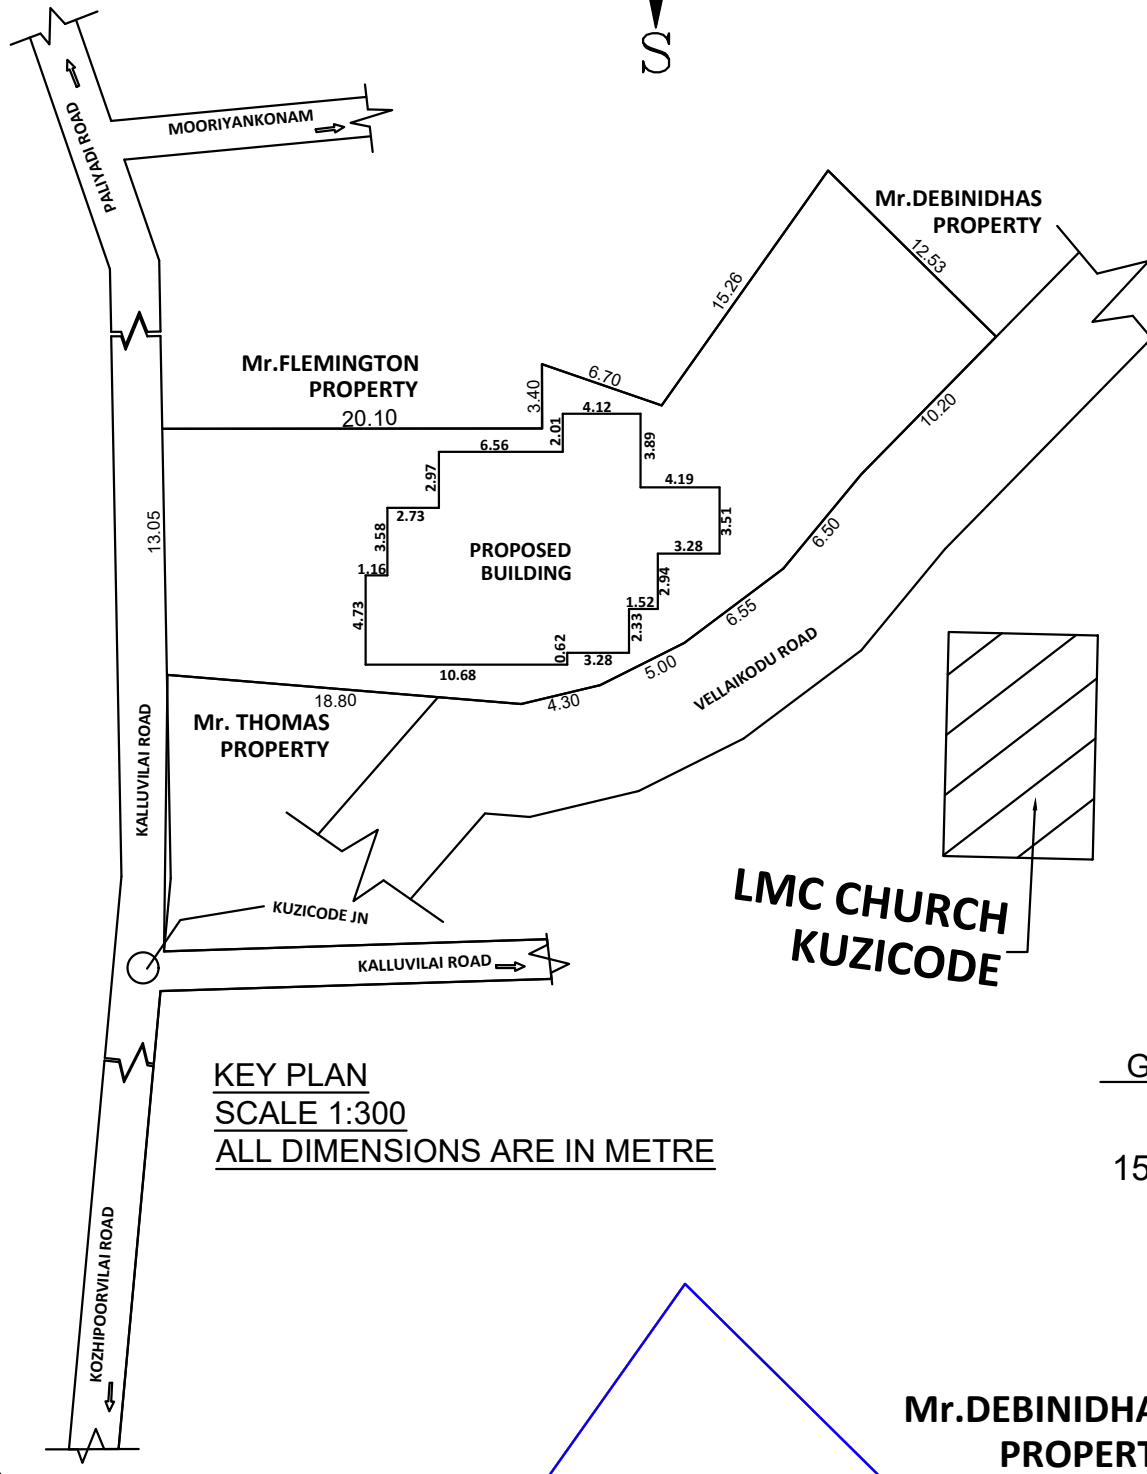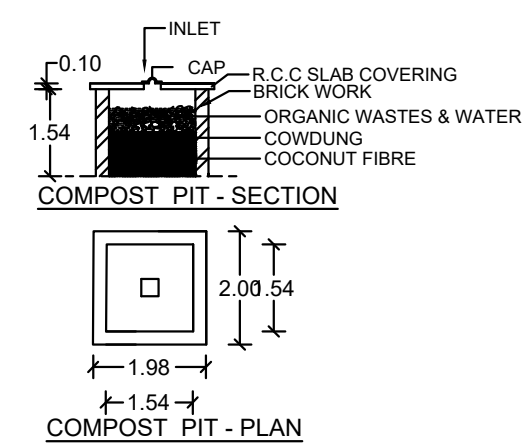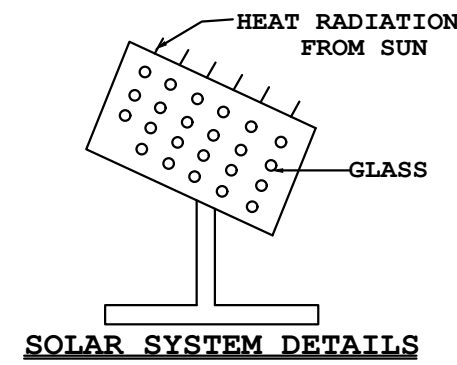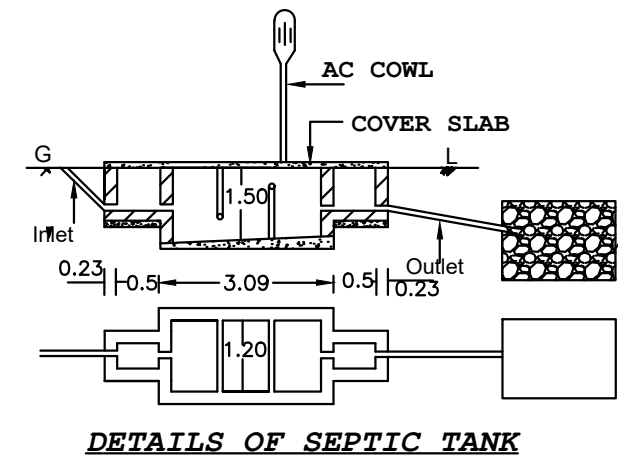


KEY PLAN
SCALE 1:300
ALL DIMENSIONS ARE IN METRE

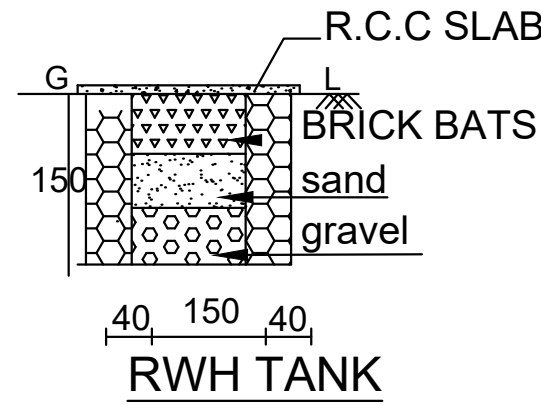


RWH TANK

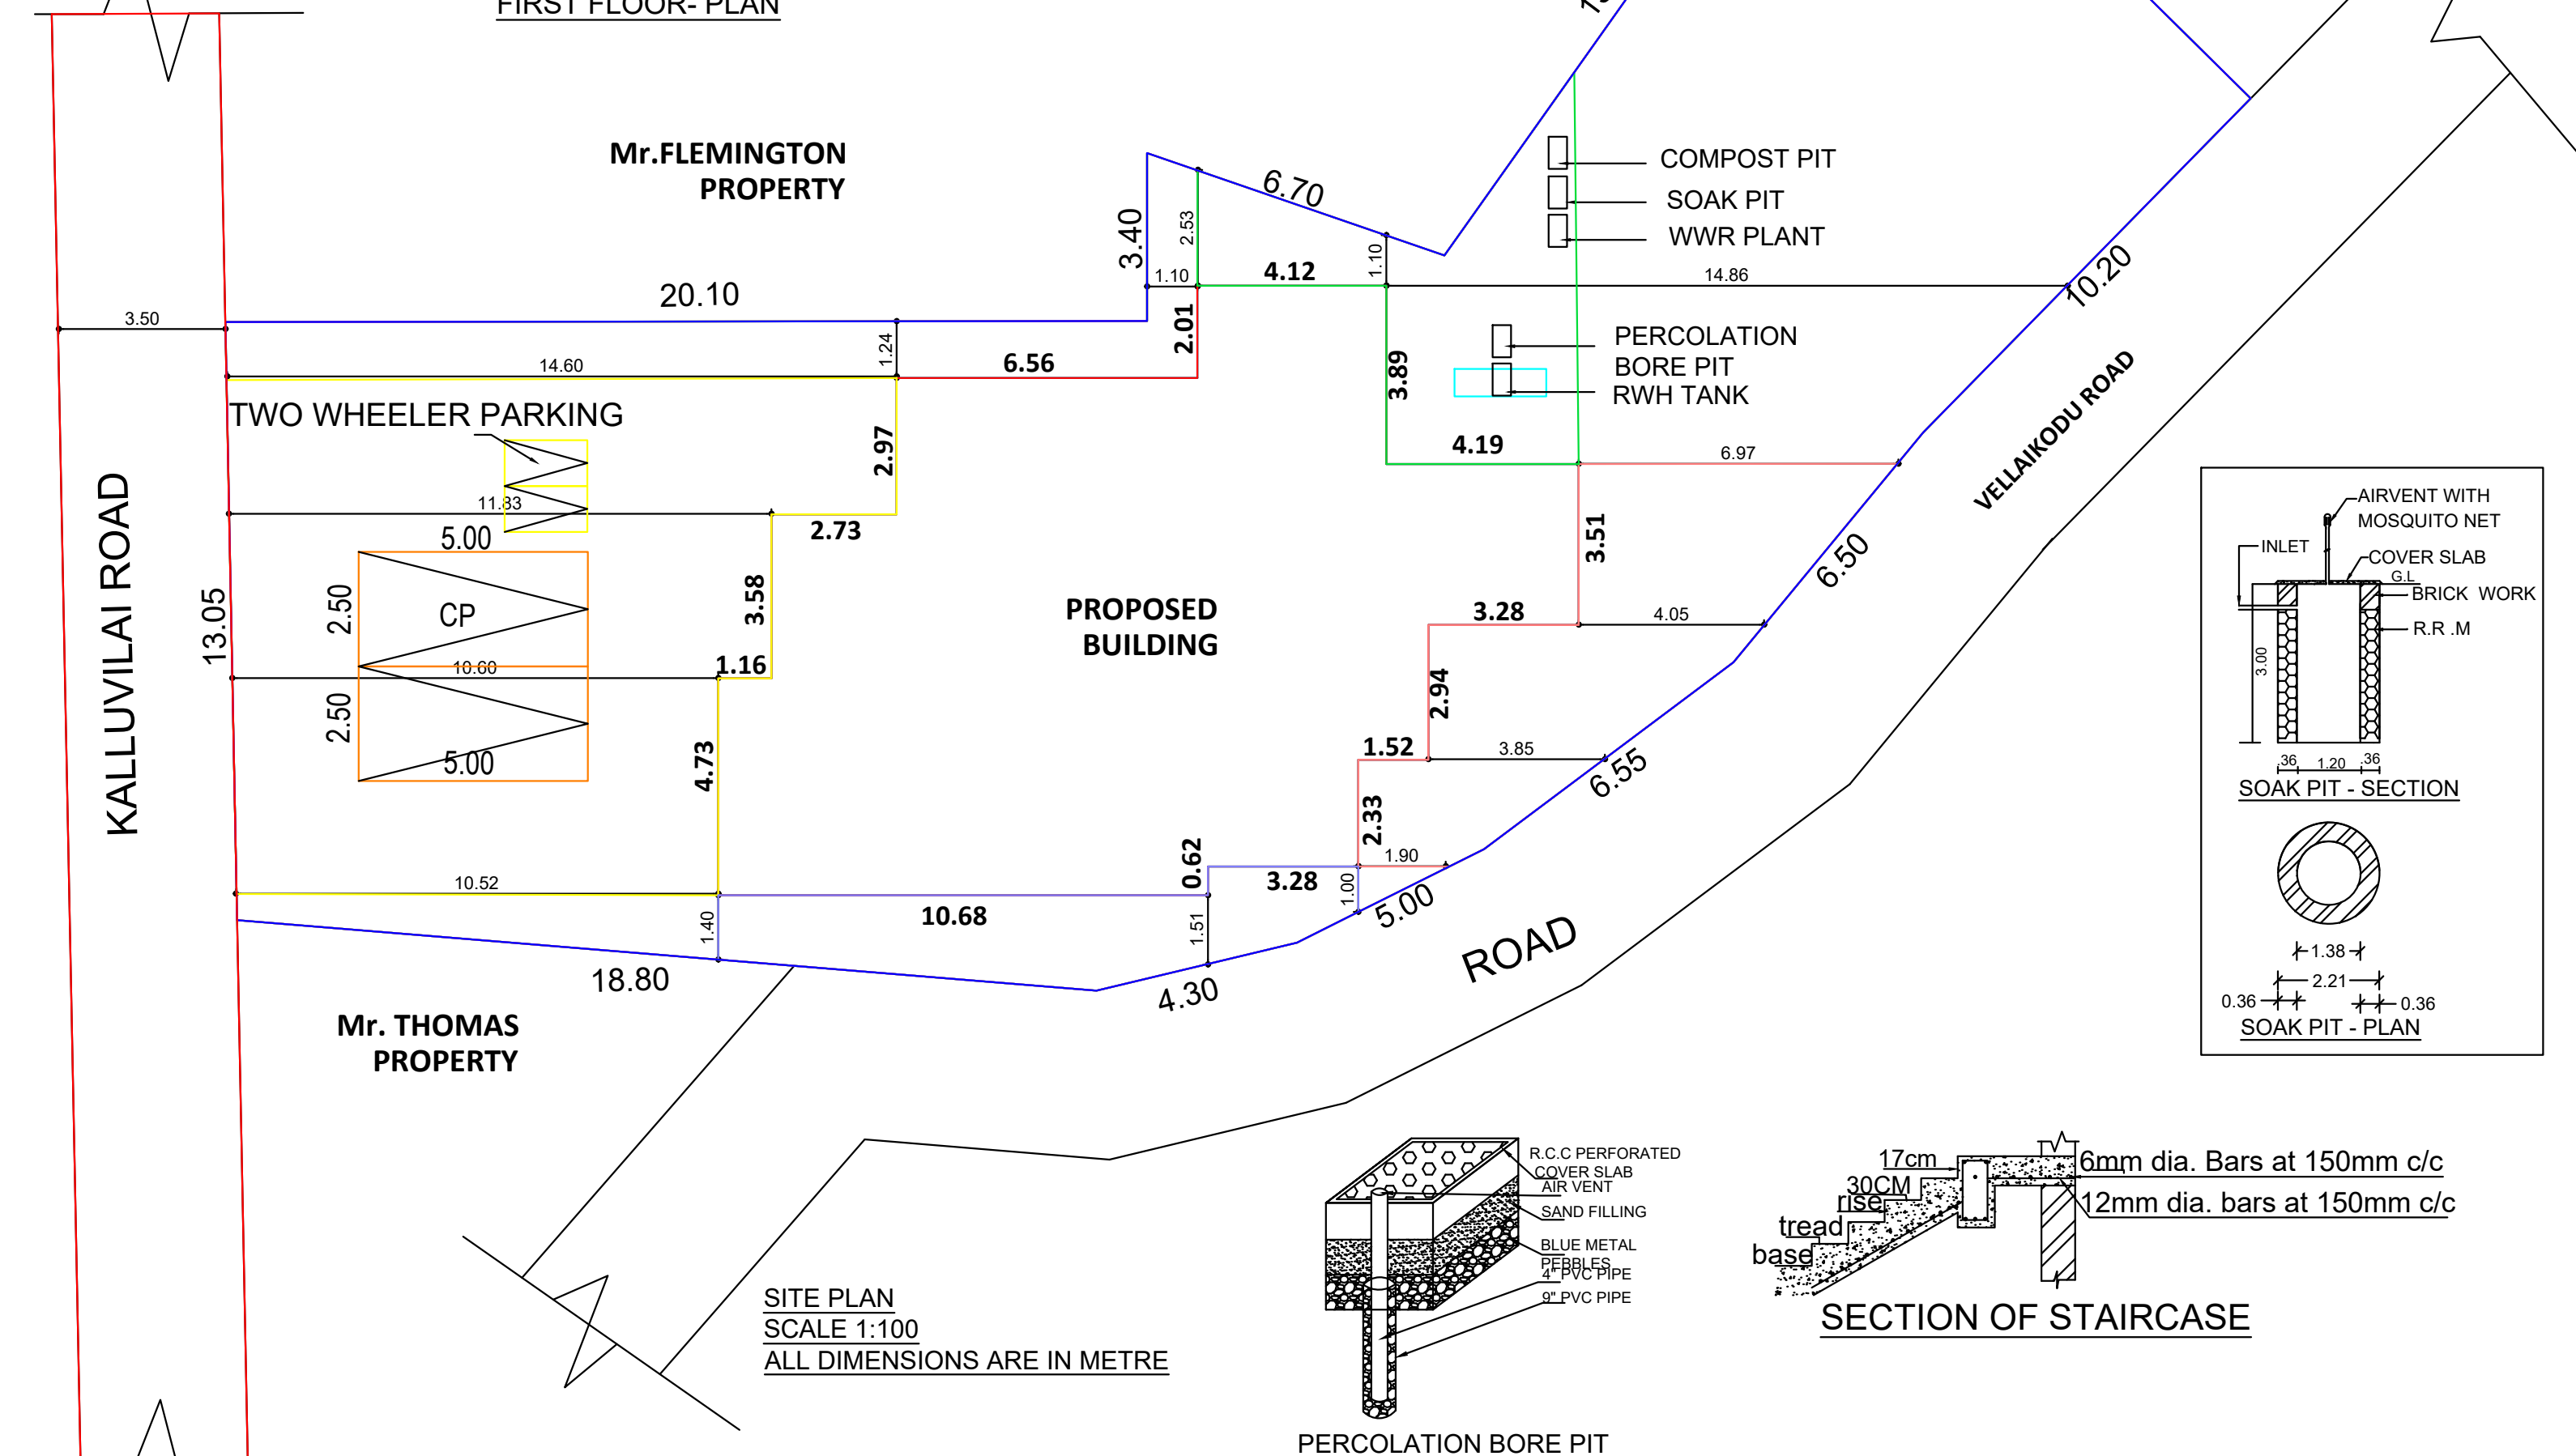


SITE PLAN
SCALE 1:100
ALL DIMENSIONS ARE IN METRE

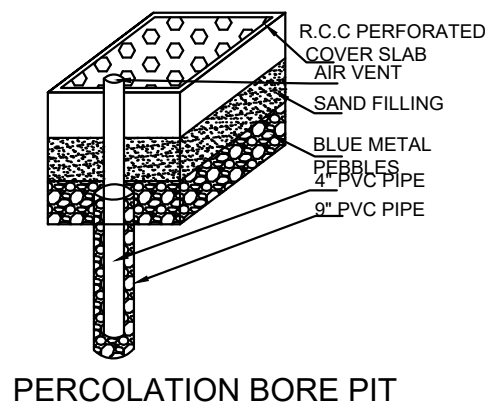


PERCOLATION BORE PIT

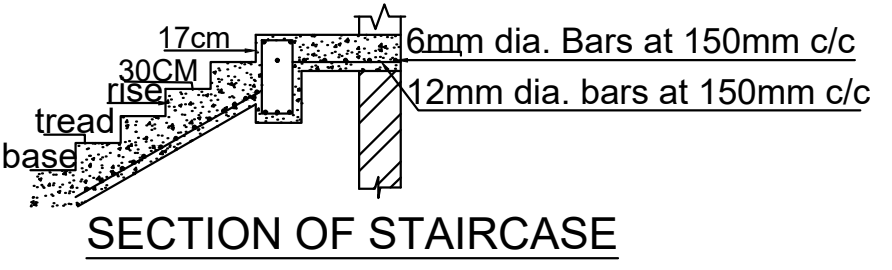


SECTION OF STAIRCASE

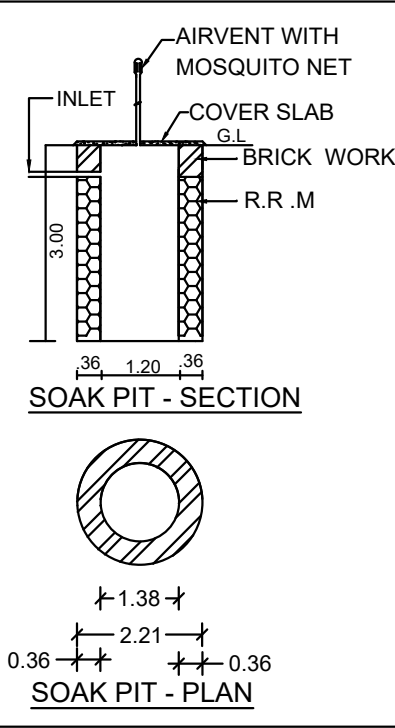

SOAK PIT - SECTION

 

SOAK PIT - PLAN

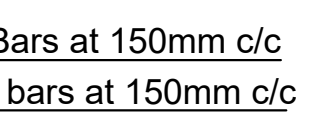

SOAK PIT - SECTION

SOAK PIT - PLAN

SOAK PIT - SECTION

SOAK PIT - PLAN

SOAK PIT - SECTION

SOAK PIT - PLAN

SOAK PIT - SECTION

SOAK PIT - PLAN

AREA DETAILS - PROPERTY			
SITE AREA	14.800 CENTS	598.95 SQ.M	6447.09 SQ.FT
AREA DETAILS - BUILDING			
BUILDING	PLINTH AREA		FLOOR AREA
GROUND FLOOR	170.51 M² (1836.40 SQ.FT)		144.93 M² (1560.02 SQ.FT)
FIRST FLOOR	164.71 M² (1773.93 SQ.FT)		140.00 M² (1506.96 SQ.FT)
TOTAL	335.22 M² (3610.33 SQ.FT)		284.93 M² (3066.14 SQ.FT)

PARKING CALCULATION ACCORDING TO TNCDBR 2019
FLOOR AREA 75-150 SQ.M IN ONE DWELLING
PROVIDED 1 CAR SPACE AND 1 TWO WHEELER SPACE
TOTAL FLOOR AREA = 284.93 M2
284.93/150 = 2 CAR PARKING AVAILABLE.

PLOT COVERAGE = $\frac{170.51}{598.95} \times 100 = 28.46\%$

F.S.I = $\frac{\text{TOTAL BUILT UP AREA}}{\text{SITE AREA}} = \frac{335.22}{598.95} = 0.55$

REFERENCE	
DOOR D	0.90X2.10
DOOR D1	0.75X2.10
WINDOW W3	1.50X1.50
WINDOW KW3	1.50X0.90
VENTILATOR V	0.90X0.60
WINDOW W1	0.60X1.50

COLOUR INDEX	
PLOT BOUNDARY	
PRO. BUILDING	
EX. BUILDING	
PATHWAY	
ROAD	
WALL THICK 0.23M	

Justin Sam Raj

SIGNATURE OF APPLICANT

Mr. Justin Sam Raj
Mr. JUSTIN SAM RAJ, S/O Mr. NESAIYAN
DOOR NO: 6/206/A, THUNDATHU VILAI,
MARUTHOOR KURICHI VILLAGE PANCHAYAT,
THUCKALAY PANCHAYAT UNION,
KALKULAM TALUK, KANNIYAKUMARI DISTRICT.
PIN: 629169

REG. ENGINEER

OFFICE USE
PLAN INFO
PATTa NO=4494
AS PER DOCUMENT=598.95
AS PER PATTa=598.95
AS AT SITE=601.38
FMB OR PLR=598.95
PLOT AREA M2=598.95
IS SWIMMING POOL EXISTS=NO
SINGLE FAMILY BLDG=YES
CRZ=NO
SECURITY_ZONE=NO
ACCESS_WIDTH_M=3.00
WHETHER GOVT OR AIDED SCHOOL=NO
ROAD WIDTH=3.65
ROAD LENGTH=14.80
AVG PLOT DEPTH=27.53
AVG PLOT WIDTH=19.25
LAND USE_ZONE=RESIDENTIAL
PREMIUM_FSI_REQUIRED=NO
DISTRICT KANNIYAKUMARI
SURVEY NO=714/11
TALUK=KALKULAM
JURISDICTION TYPE= PANCHAYAT
RWH DECLARED=YES
BUILDING_NEAR_TO_RIVER=NO
AREA_TYPE=OTHERS
IS APPROVED LAYOUT=NO
BUILDING_NEAR_MONUMENT=NO
BUILDING_NEAR_GOVT_BLDG=NO
PROVISION FOR GREEN BUILDINGS AND SUSTAINABILITY=NO
FIRE PROTECTION AND FIRE SAFETY REQUIREMENTS=YES
NOC FOR CONSTRUCTION_NEAR_MONUMENT=NO
NOC FIRE DEPT=NO
OSR APPLICABLE=NO
IF HERITAGE TOWN LESS THAN 1KM RADIUS=NO
GREEN PLANTING_STRIP=NO

Eight ways to know a piece of land before you pay for it.

This report covers one part of the picture. These cover the rest, drawn from the same government records, for any property in Tamil Nadu.

LandLens One

Ask anything about a property and get an answer grounded in live government records, with the sources shown.

[/landlens/one](#)



Verify My Land

Every record check run on one property and returned as a single report.

[/landlens/verify-my-land](#)



Legal Opinion

An advocate's written opinion on the title, built on the records we pull for it.

[/landlens](#)



One Map

Every layer on one map: the parcel, its boundary, zoning, water bodies and what sits around it.

[/landlens/one/map](#)



PriceMap

What land actually changed hands for around this plot, taken from the registered deeds.

[/landlens/pricemap](#)



Build Scope

What you are allowed to build here: floor space, height, coverage and setbacks.

[/landlens/build-scope](#)



Property Tracker

Watch a property and hear about it when something new is registered against it.

[/landlens/property-tracker](#)



Deal Room

Run the transaction in one place: documents, stamping, signatures and the parties.

[/landlens/deal-room](#)



Twenty-four checks you can run yourself, at no cost.

Records and verification

The registers themselves, read for you.

Encumbrance Certificate

Patta and Chitta

Field Measurement Sketch

EC Analyzer

Bank charge check

Court case search

Seller background check

Approval check by survey

Value and duty

What it is worth and what it costs to register.

Guideline value by street

Guideline value by survey

Stamp duty and registration fees

Capital gains

Floor space index

Area unit converter

Zoning and land use

What the plan says can happen on this land.

Land use zone finder

CMDA land use check

Coastal regulation zone

Master plan check

Water bodies finder

Airport height clearance

Registers and directories

Who holds it, and which office keeps the record.

Find your registering office

Temple property check

Waqf property check

RERA register



Every free tool
/tools



Services we run
for you
/services



The LandLens
suite
/landlens/one



Every claim in this document traces back to a government record.

Legal opinions, due diligence and title verification

Building plan, layout and sub-division approvals

Completion and occupancy certificates, regularisation

Escrow, negotiation and NRI property management

Land survey, soil testing, architecture and construction

Verified RealEstate
3/350/2 Mettukuppam,
OMR Thoraipakkam,
Chennai 600 097, India
hello@verified.realestate
+91 9996 12 9996

Prepared from the registers named on the page each finding sits on. Where a register could not be read, this document says so in its place rather than leaving the gap to be read as a clean result.

