



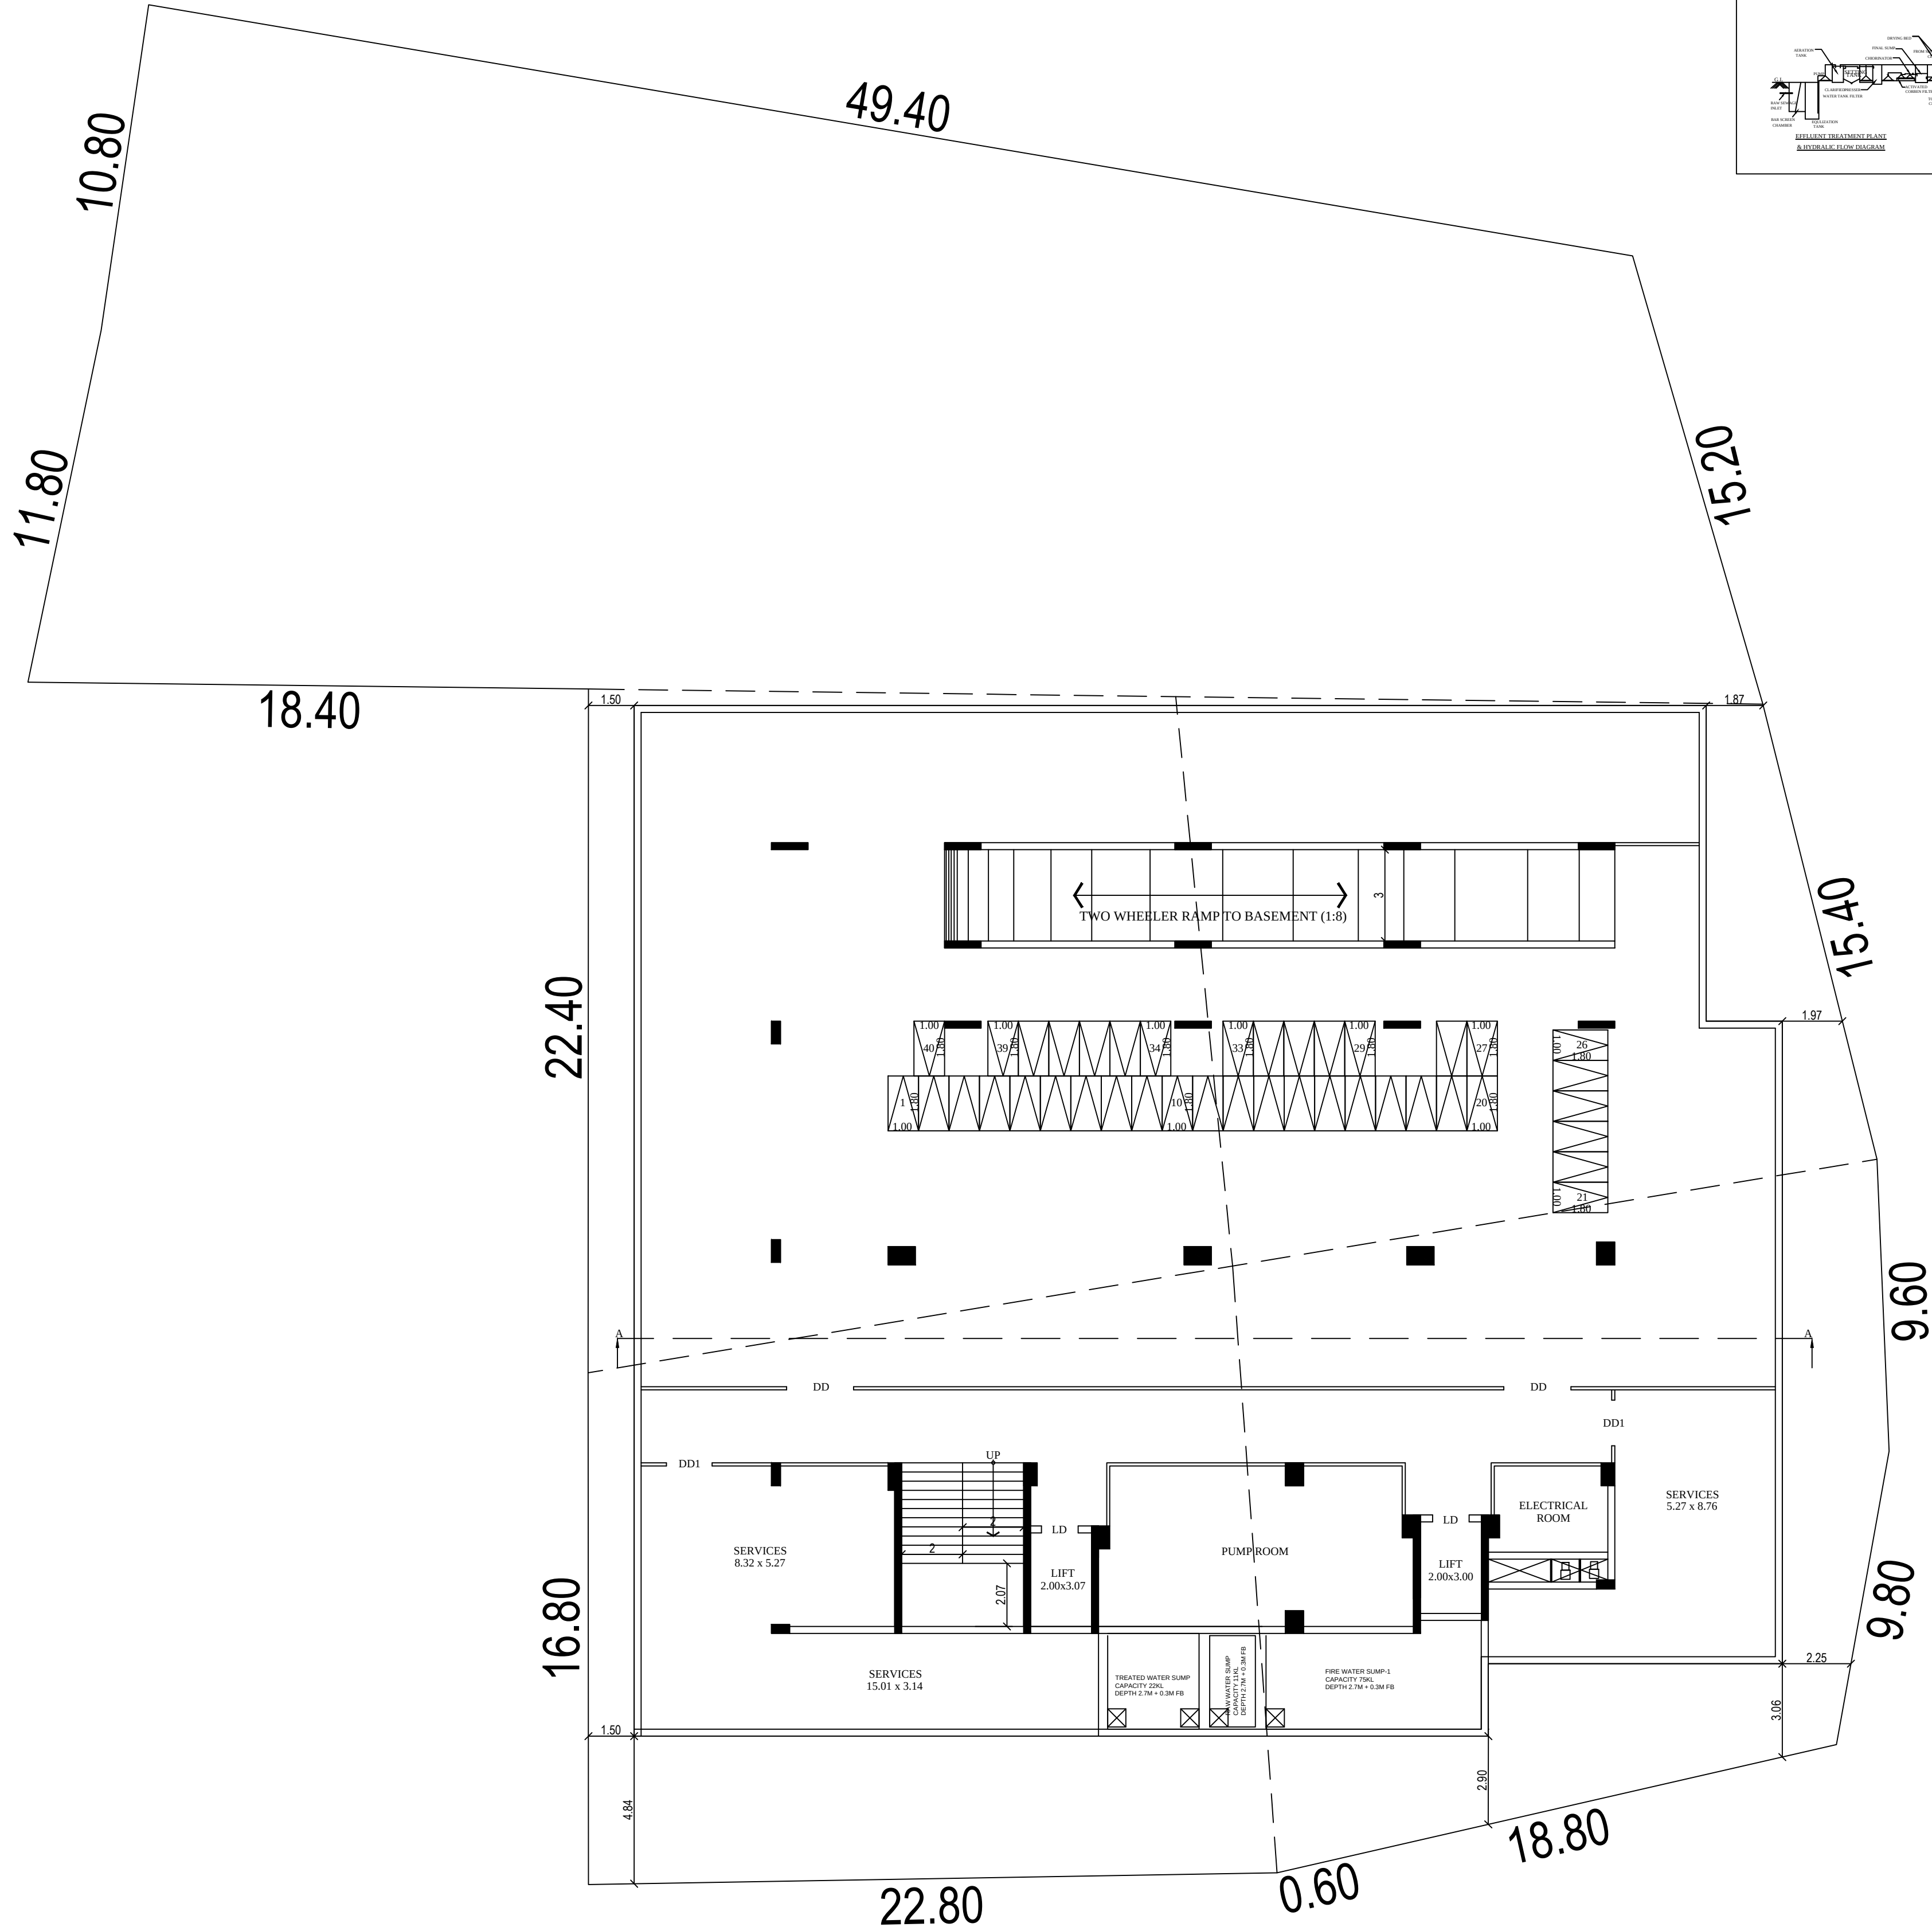


SEMI BASEMENT FLOOR PLAN

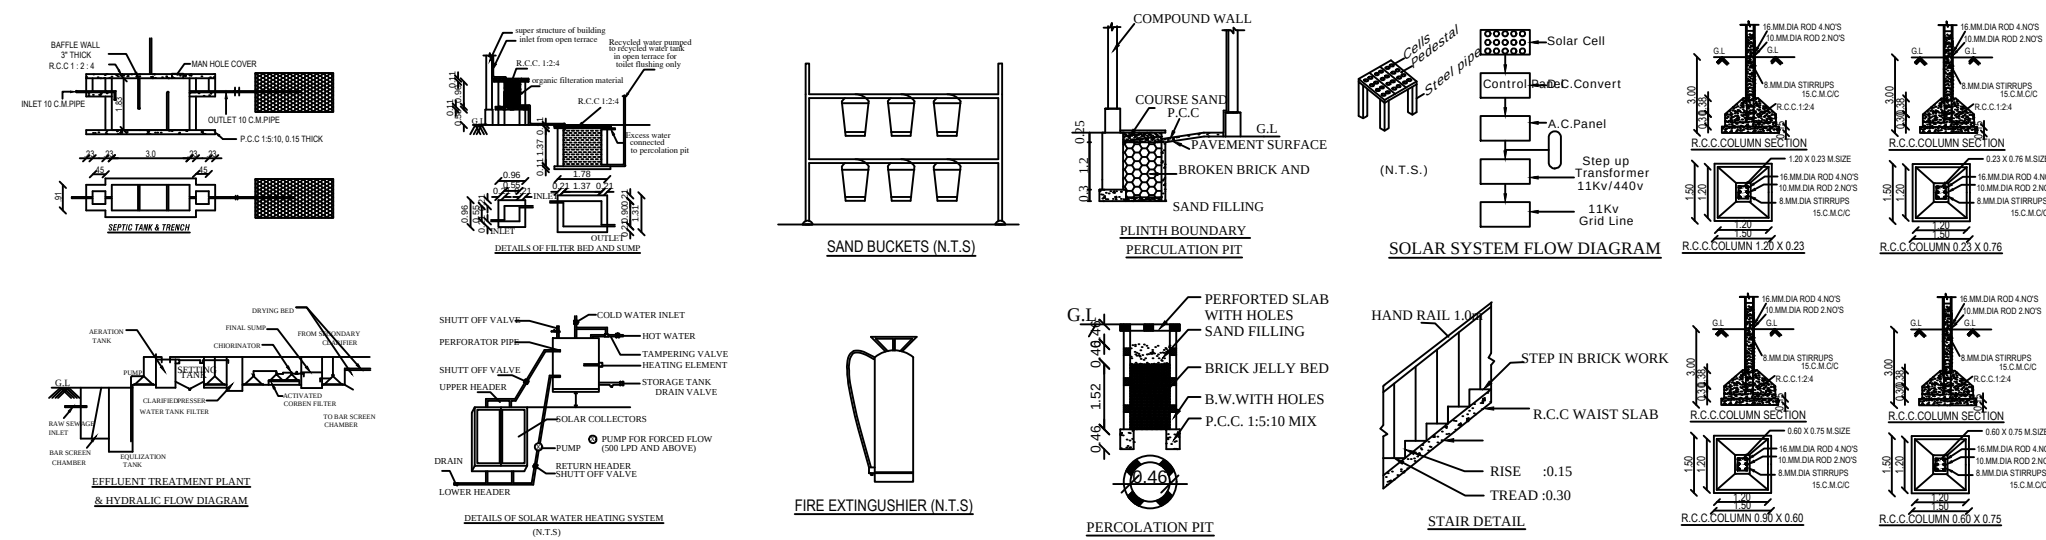

PARKING CALCULATION
FLOOR AREA ABOVE 3000 SQ.M
150SQ.M / 1 CAR & 1 Two Wheeler
3576.62 / 150 = 23.84 = SAY 24Nos
Provided Parking 30 car & 24 two wheeler

NOTES:
1. Bathroom & wash basin water recycling collection sump
2. Bathroom & wash basin water recycling filtration pit
3. Rain water filtration pit
4. Filtered rain water collection sump
5. Waste water collection sump
6. Percolation Pit
7. Perth boundary percolation pit
8. Municipal water
9. Fire extinguishers to be provided
10. Emergency alarm
11. Solar power assistant heating water system
12. Solid waste tub
13. Septic Tank
14. Sand bucket to be provided

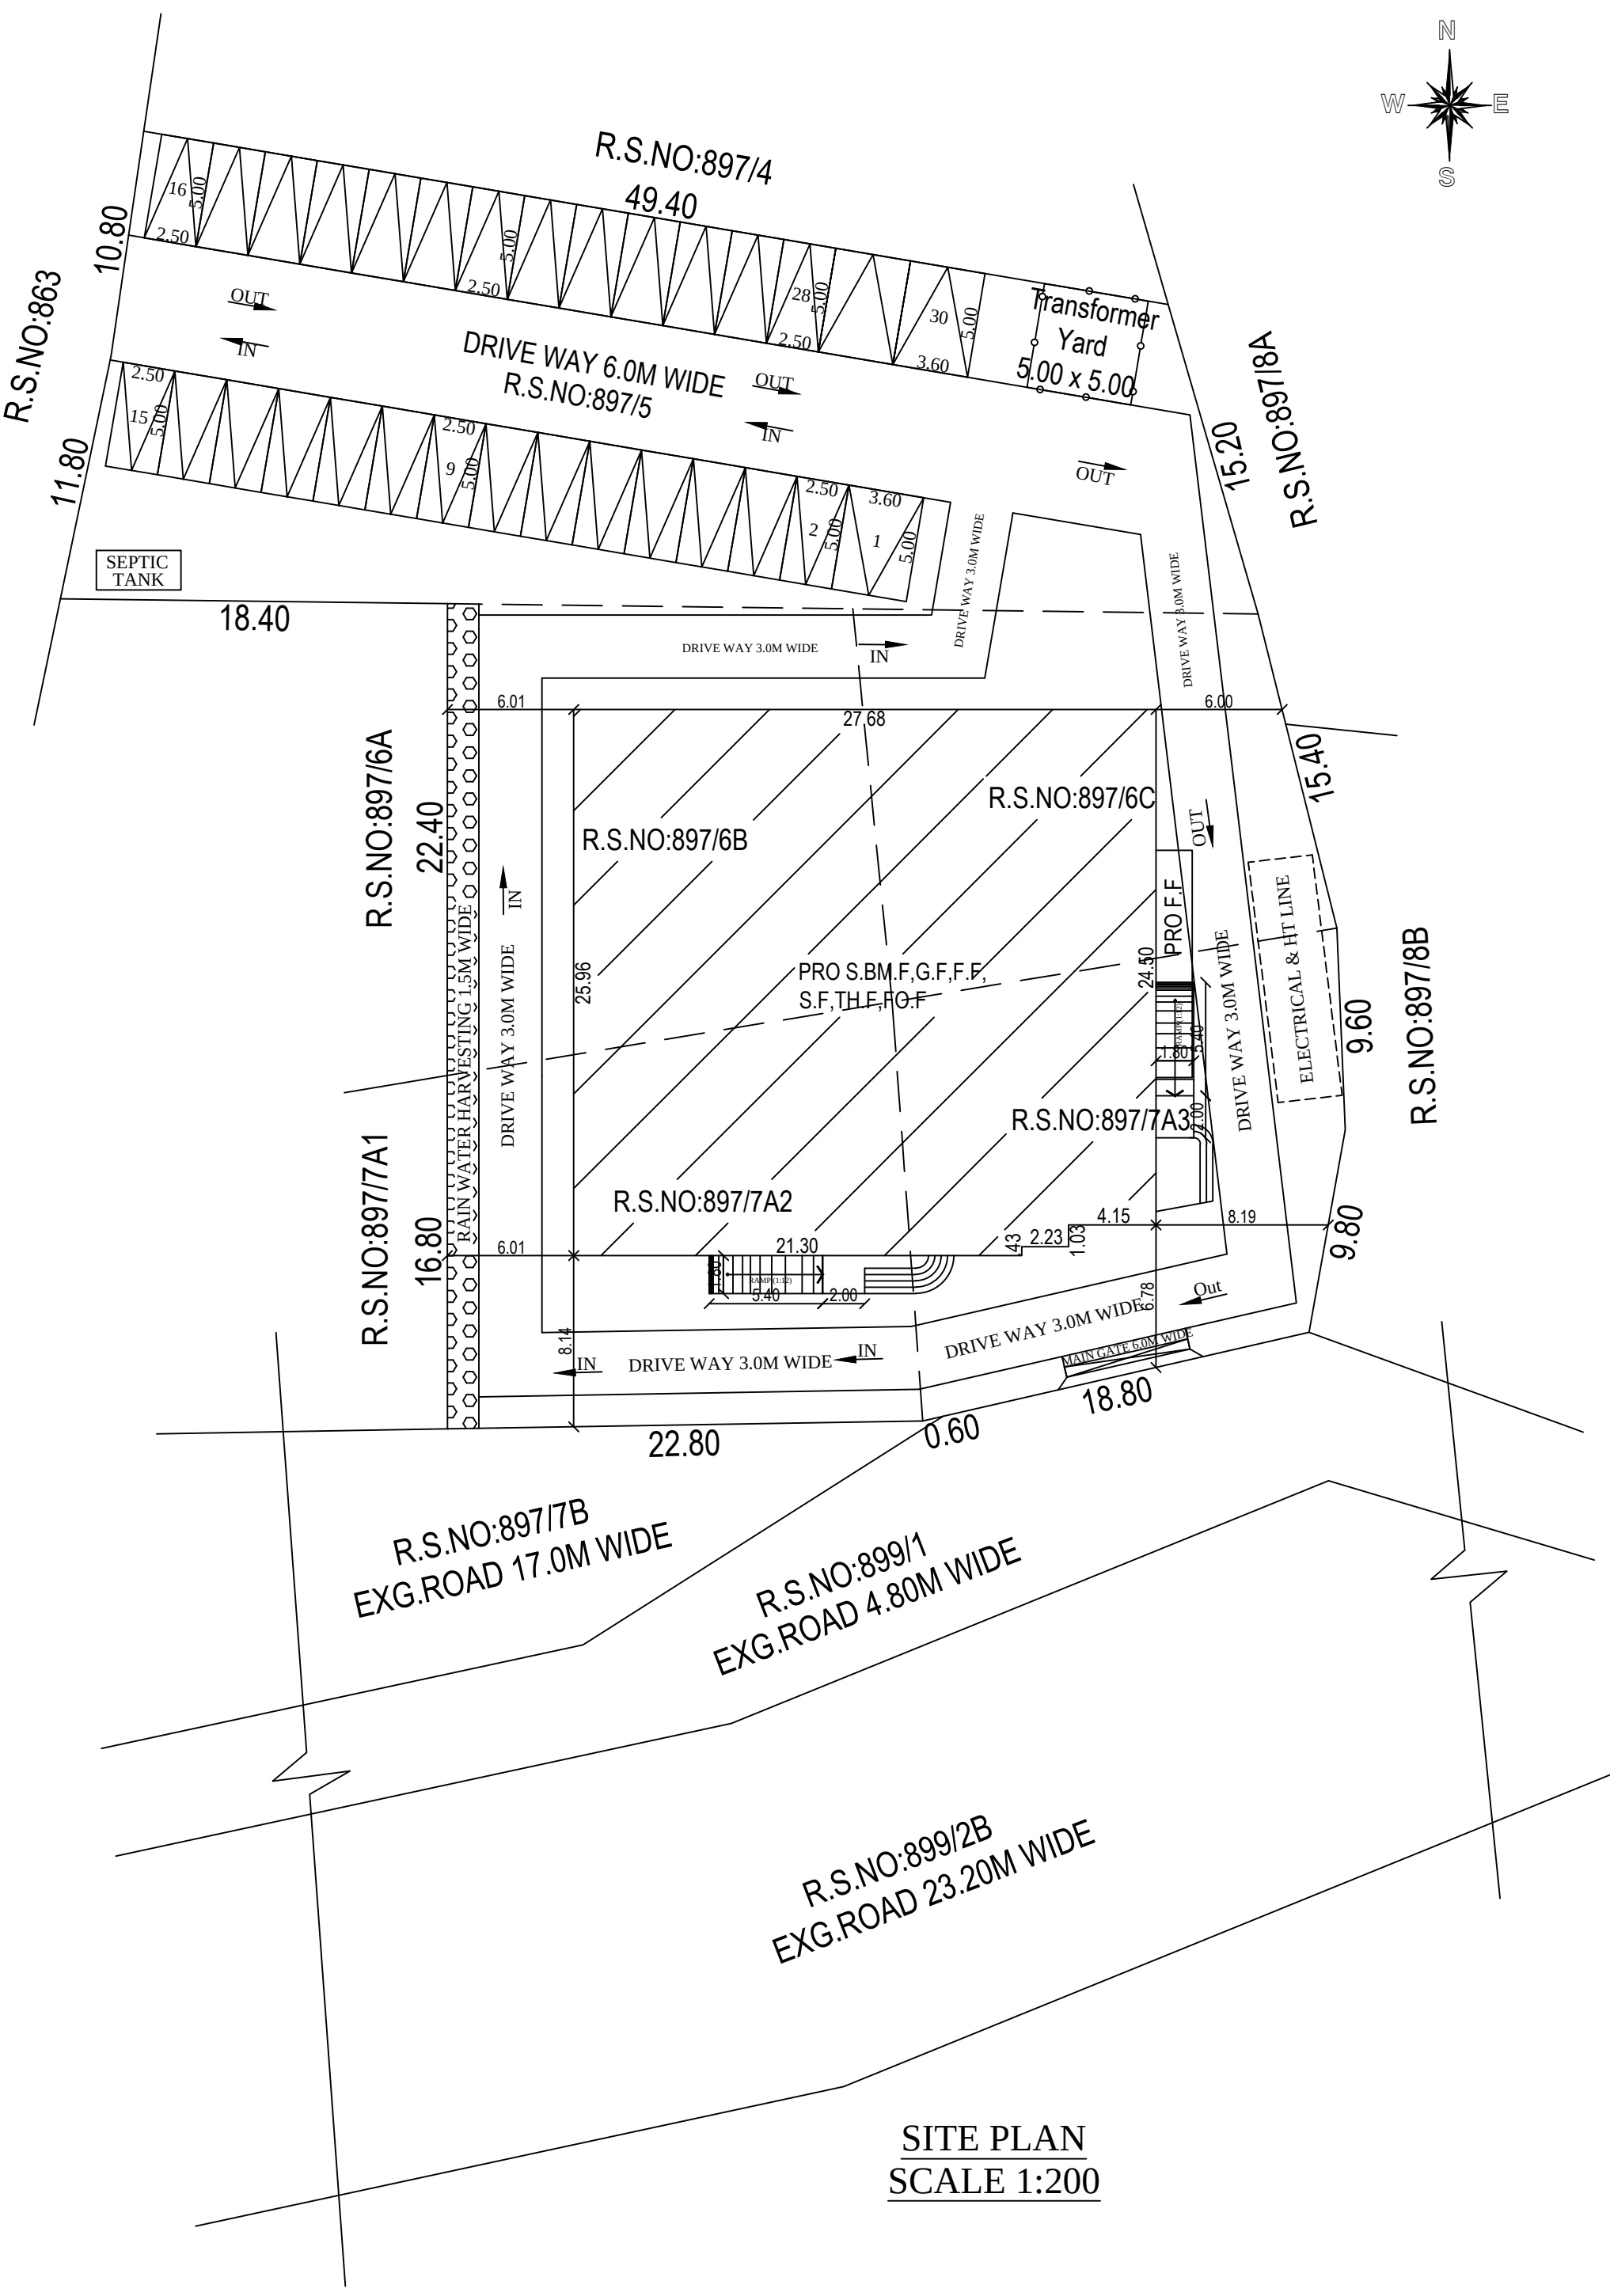

SITE PLAN
SCALE 1:200

PLAN SHOWING THE PROPOSED CONSTRUCTION OF HOSPITAL BUILDING IN R.S.NO.897/5A,5B,6B,6C,7A2,7A3 OF NULLIVILAI 'B' VILLAGE AND NULLIVILAI PANCHAYAT, KALKULAM TALUK, KANYAKUMARI DISTRICT.


ALL DIMENSIONS ARE IN METER SCALE 1:100,200

SITE AREA DETAILS		Area in	
AREA STATEMENT		Sq.mt	Sq.ft
AREA OF THE SITE [As Per Doc]		2518.00	27103.75
AREA OF THE SITE [As Per Patta]		2518.00	27103.75


BUILDING AREA DETAILS				
DESCRIPTION	F.S.I. Area in Sq.mt.	Non.F.S.I. Area in Sq.mt.	Total Area in Sq.mt.	Total Area in Sq.ft.
SEMI BASEMENT FLOOR	----	1225.95	1225.95	13196.13
GROUND FLOOR	711.58	----	711.58	7659.45
FIRST FLOOR	730.30	----	730.30	7860.95
SECOND FLOOR	711.58	----	711.58	7659.45
THIRD FLOOR	711.58	----	711.58	7659.45
FOURTH FLOOR	711.58	----	711.58	7659.45
TERRACE FLOOR	----	220.18	220.18	2370.02
TOTAL FLOOR AREA	3576.62	1446.13	5022.75	54064.90

FLOOR SPACE INDEX
FLOOR SPACE INDEX = FLOOR AREA / SITE AREA
= 3576.62 / 2518.00
= 1.420 < 2.00


 REG.STRUCT ENGINEER	 REG CONST ENGINEER
 APPLICANT	 REG ENGINEER

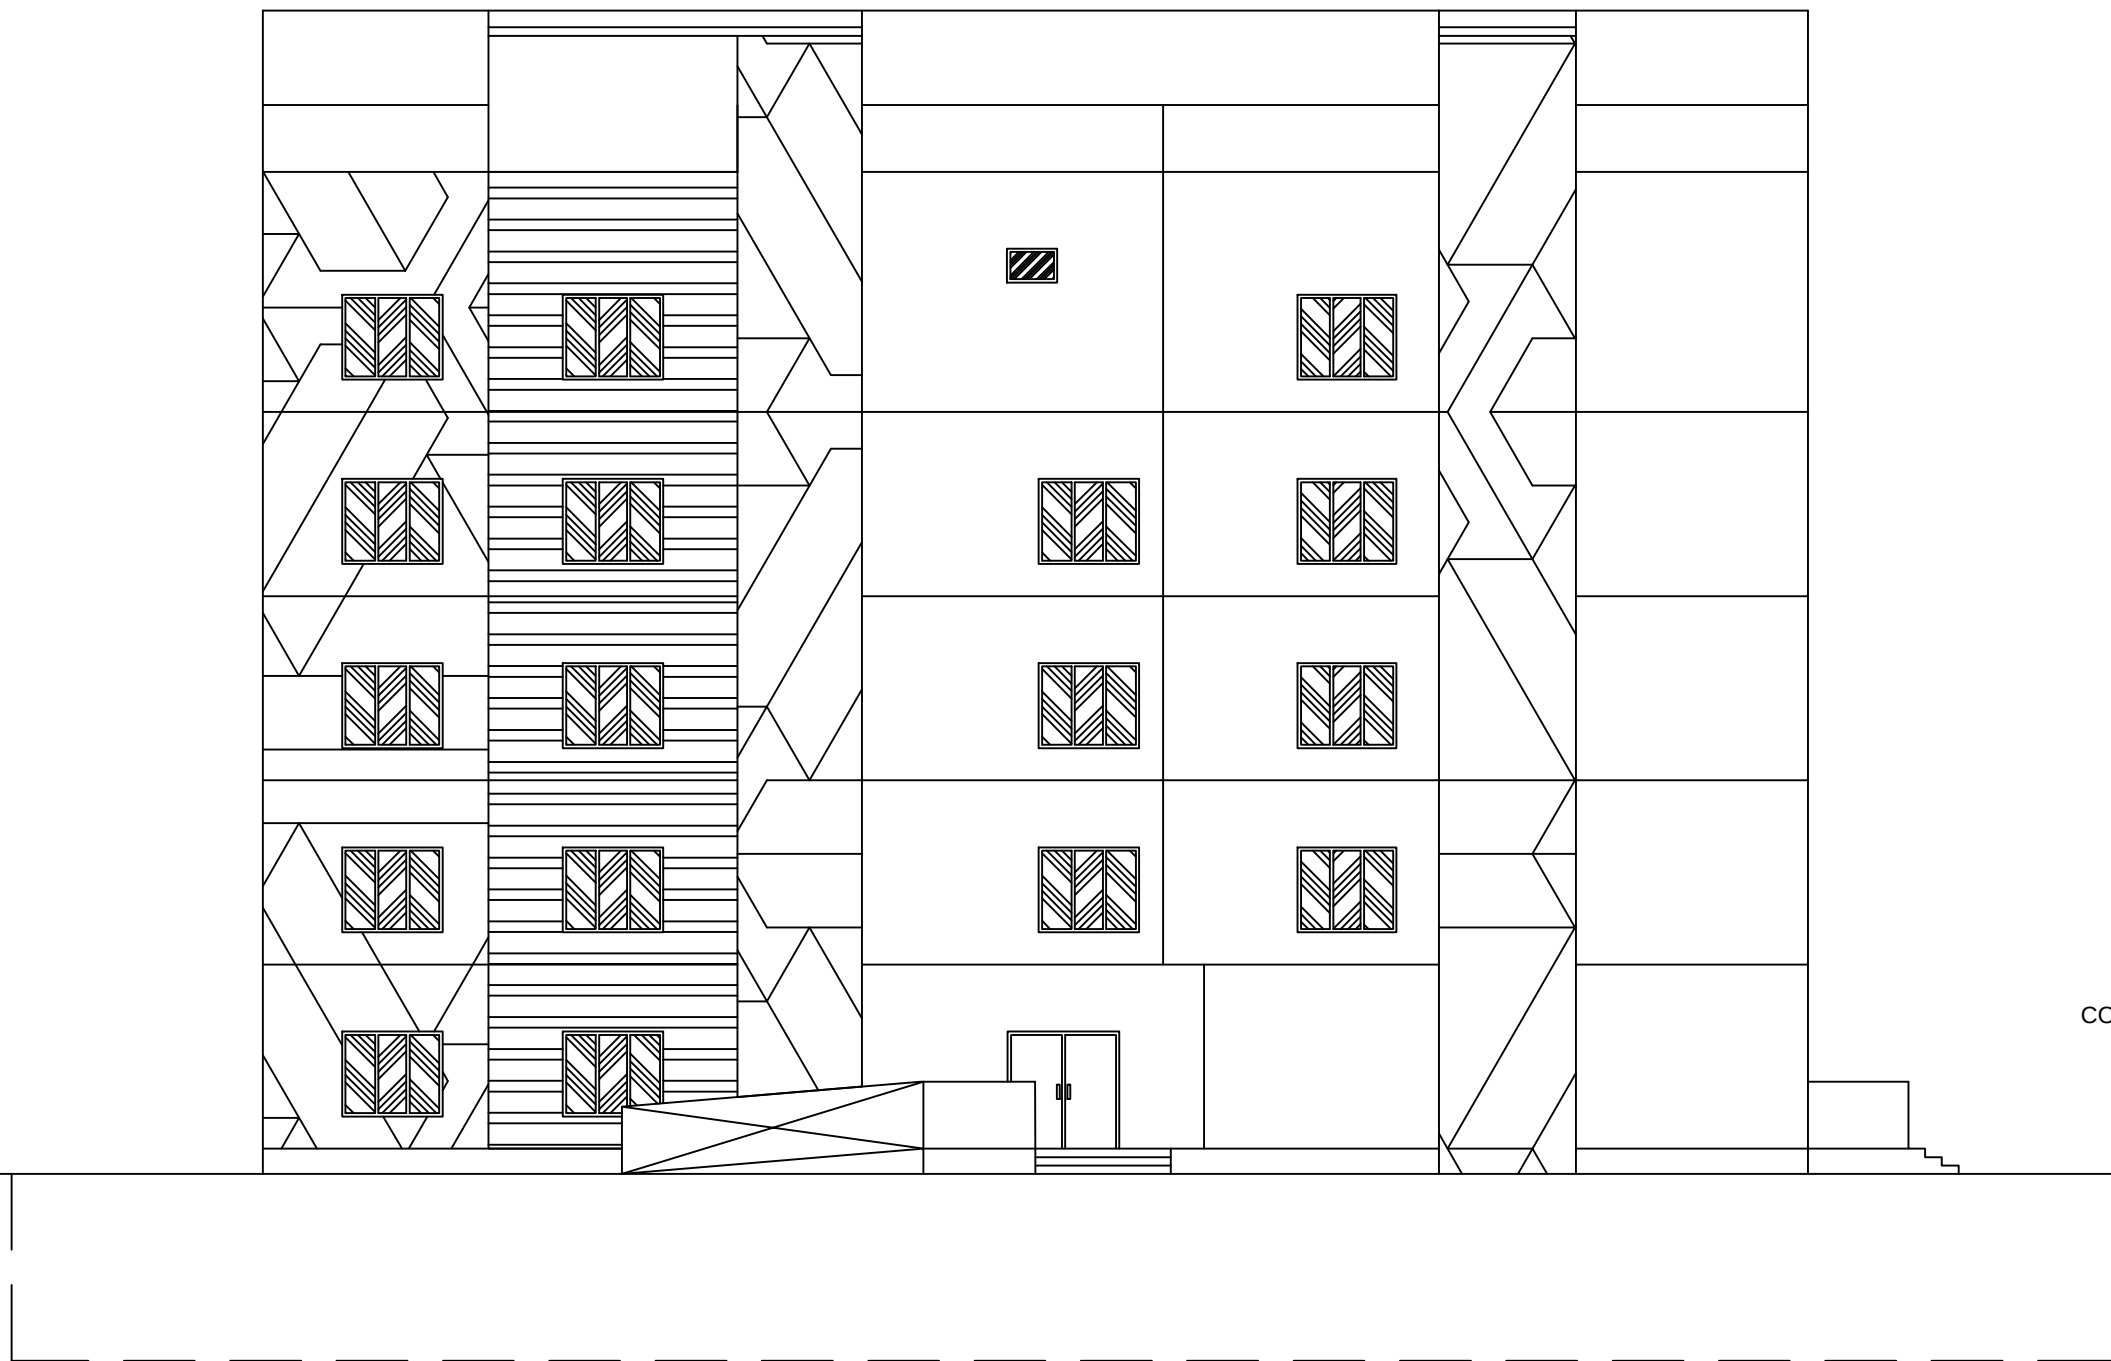


ELEVATION

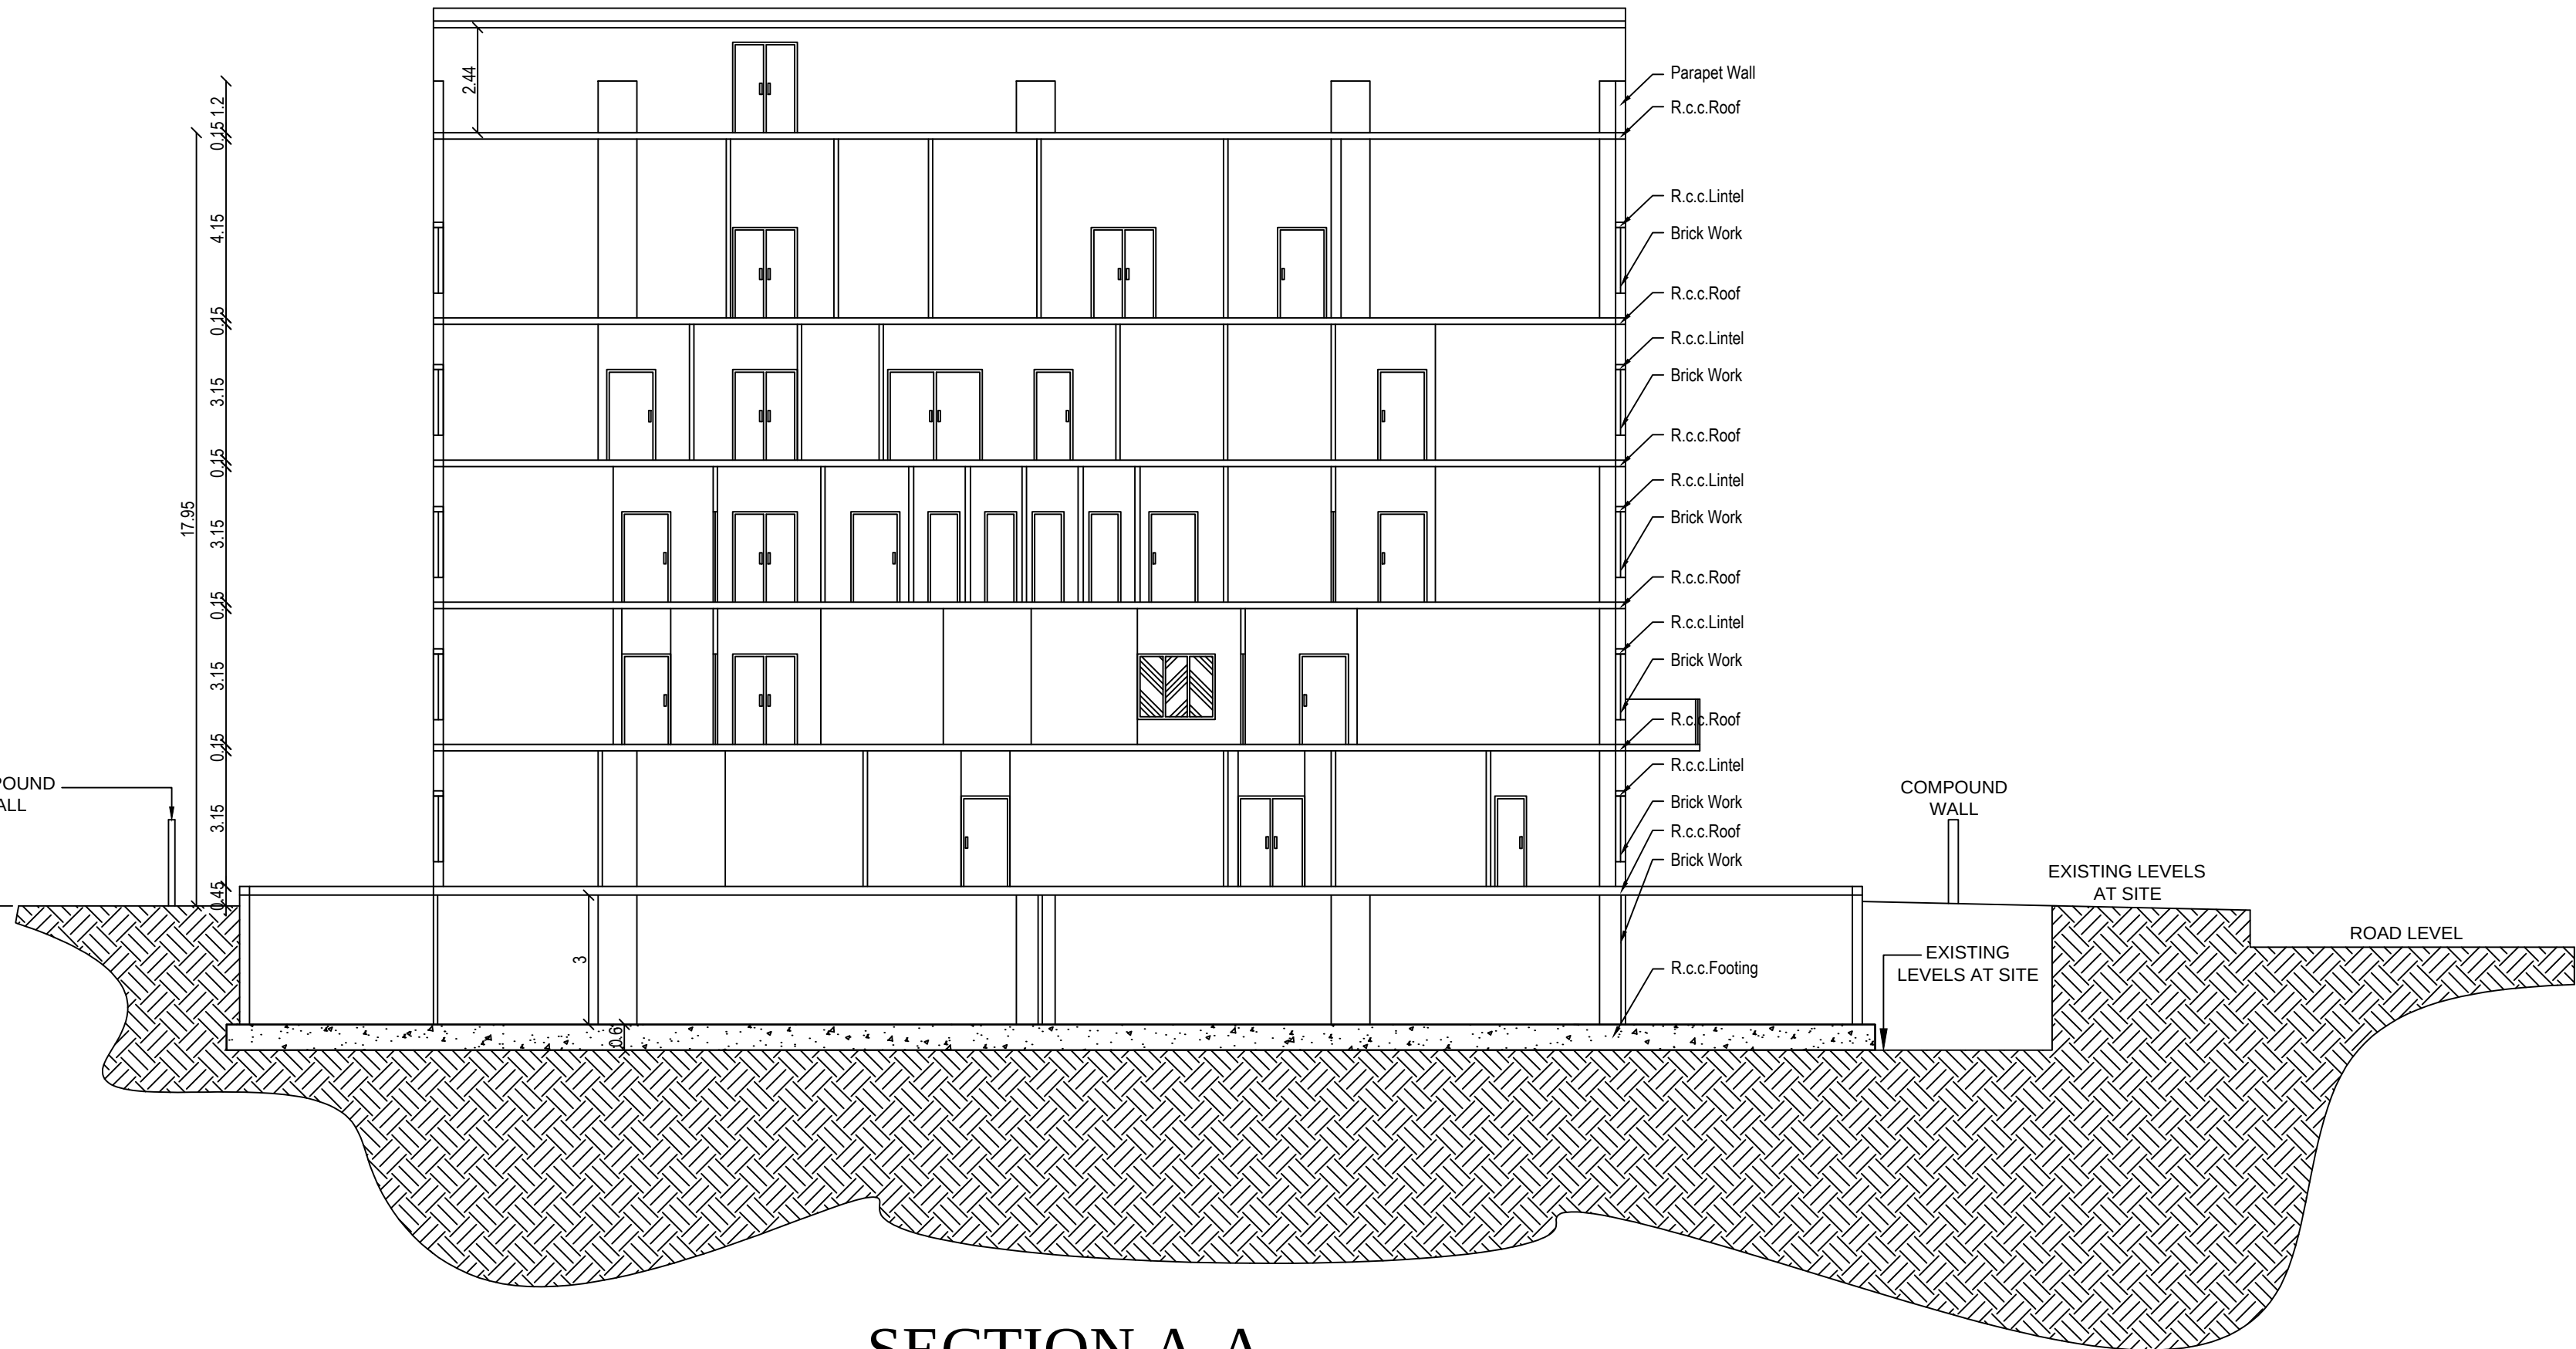

SECTION A-A

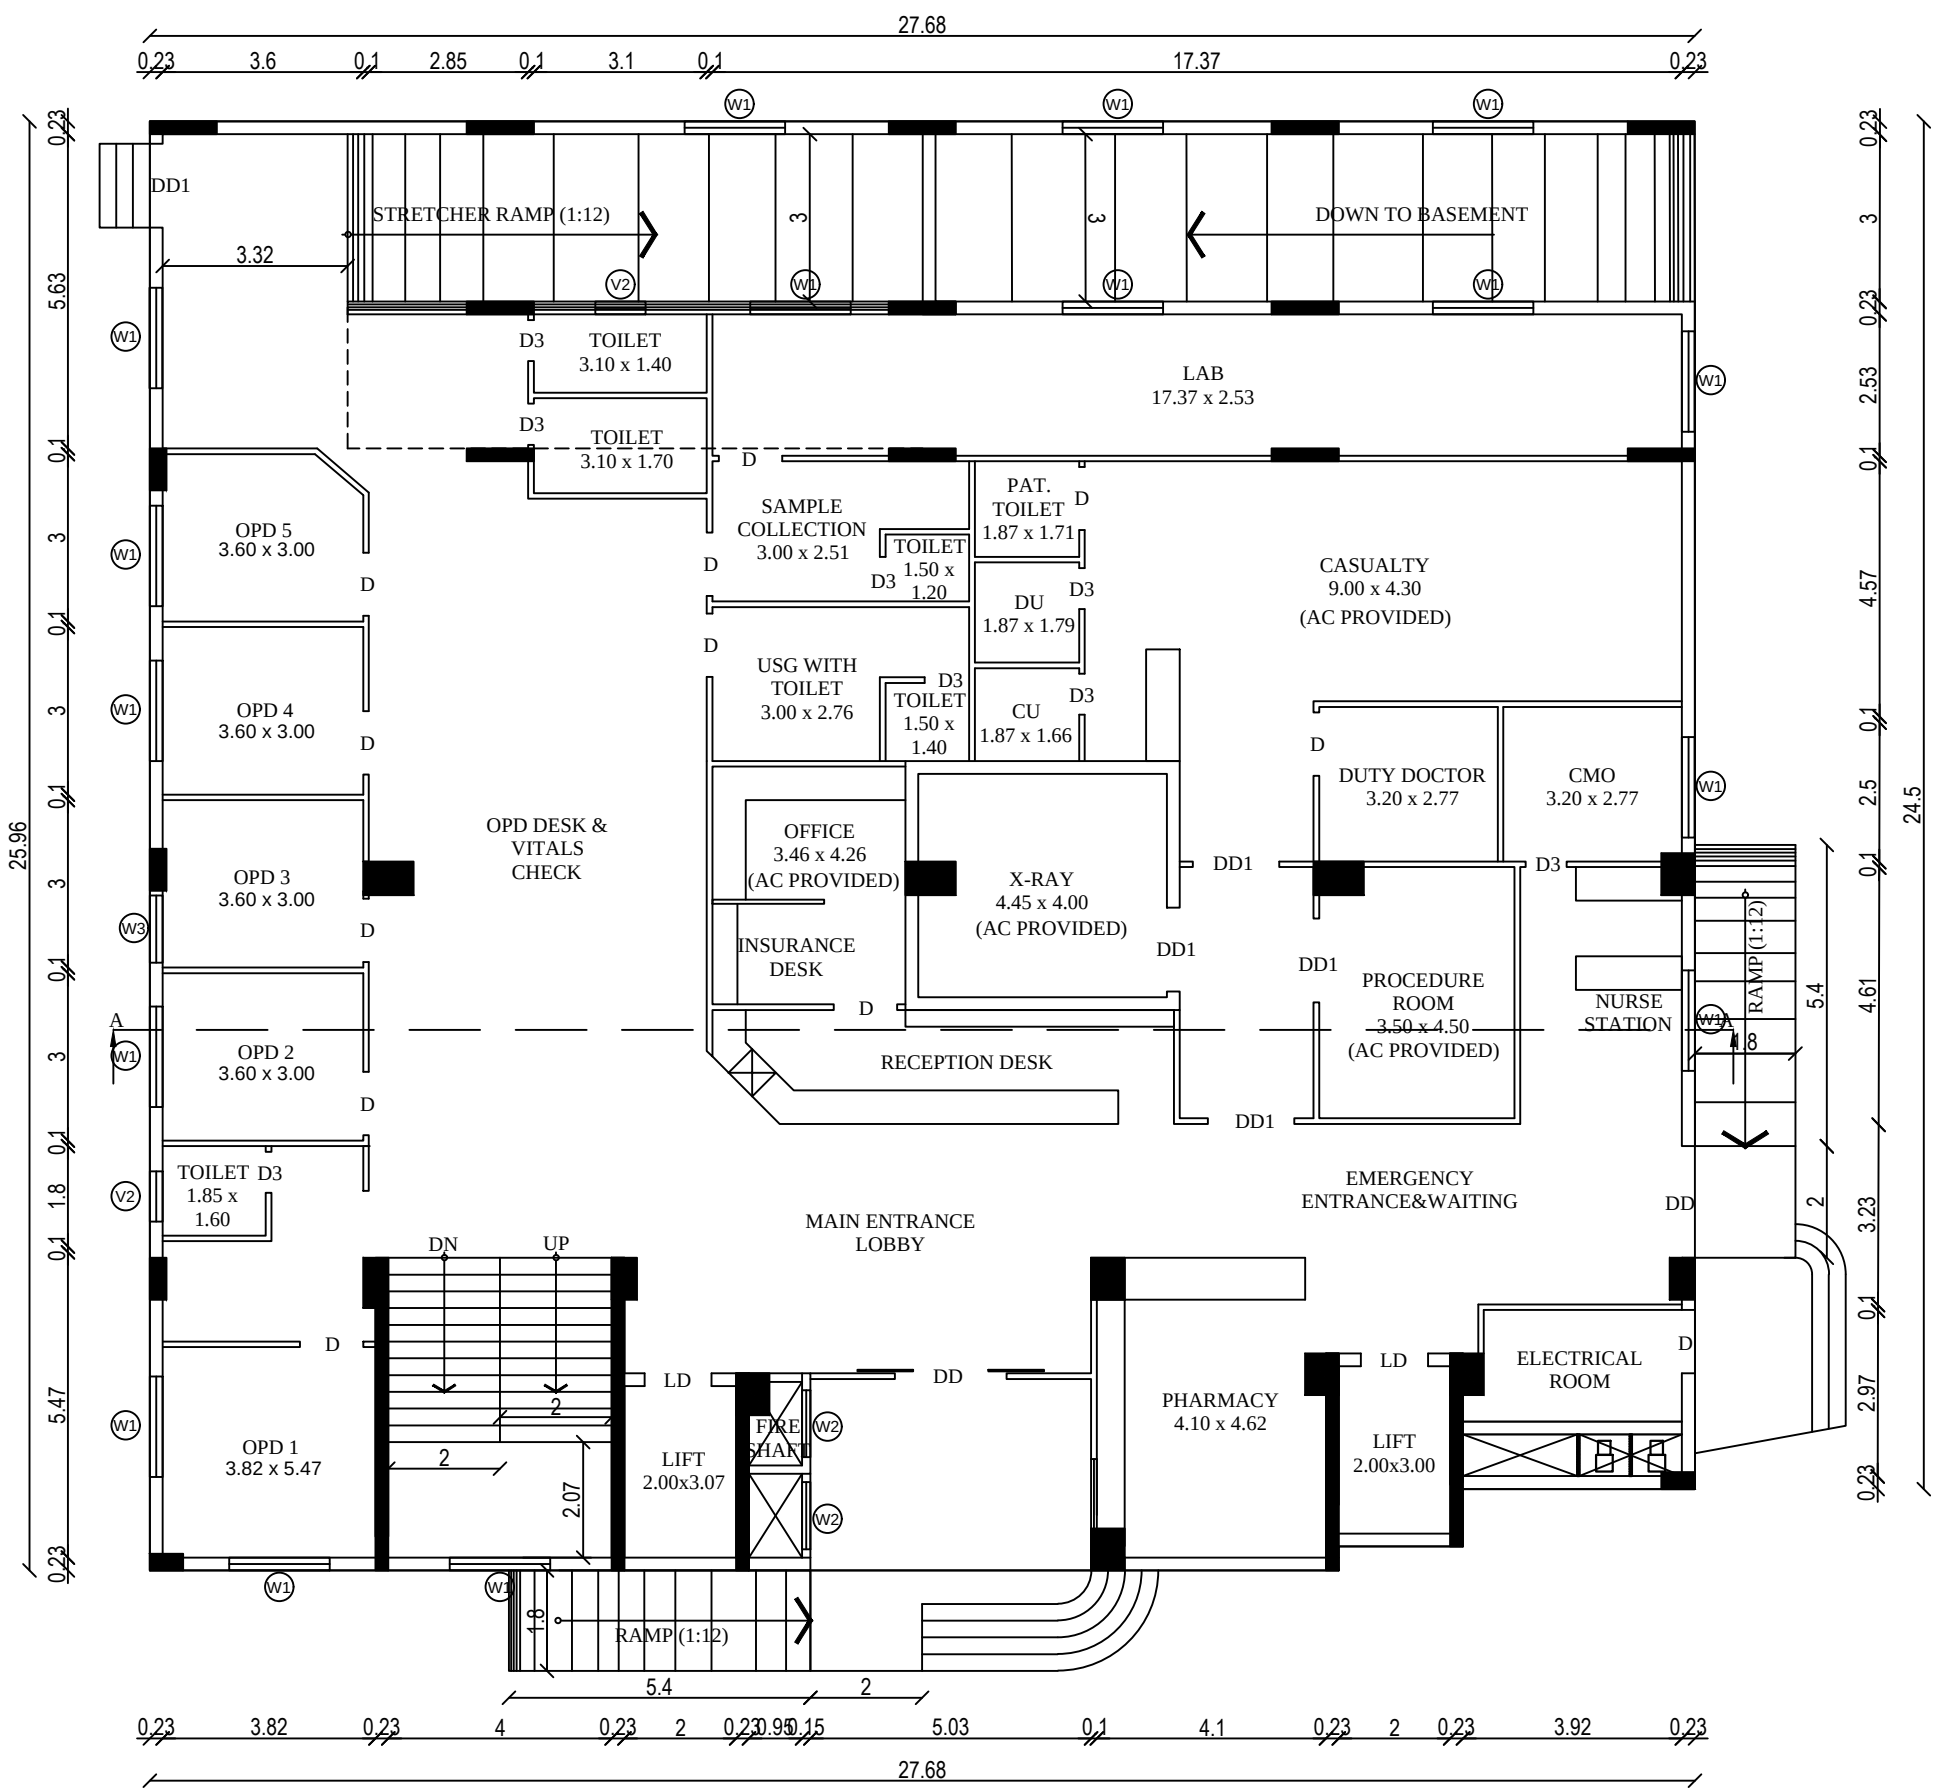



GROUND FLOOR PLAN

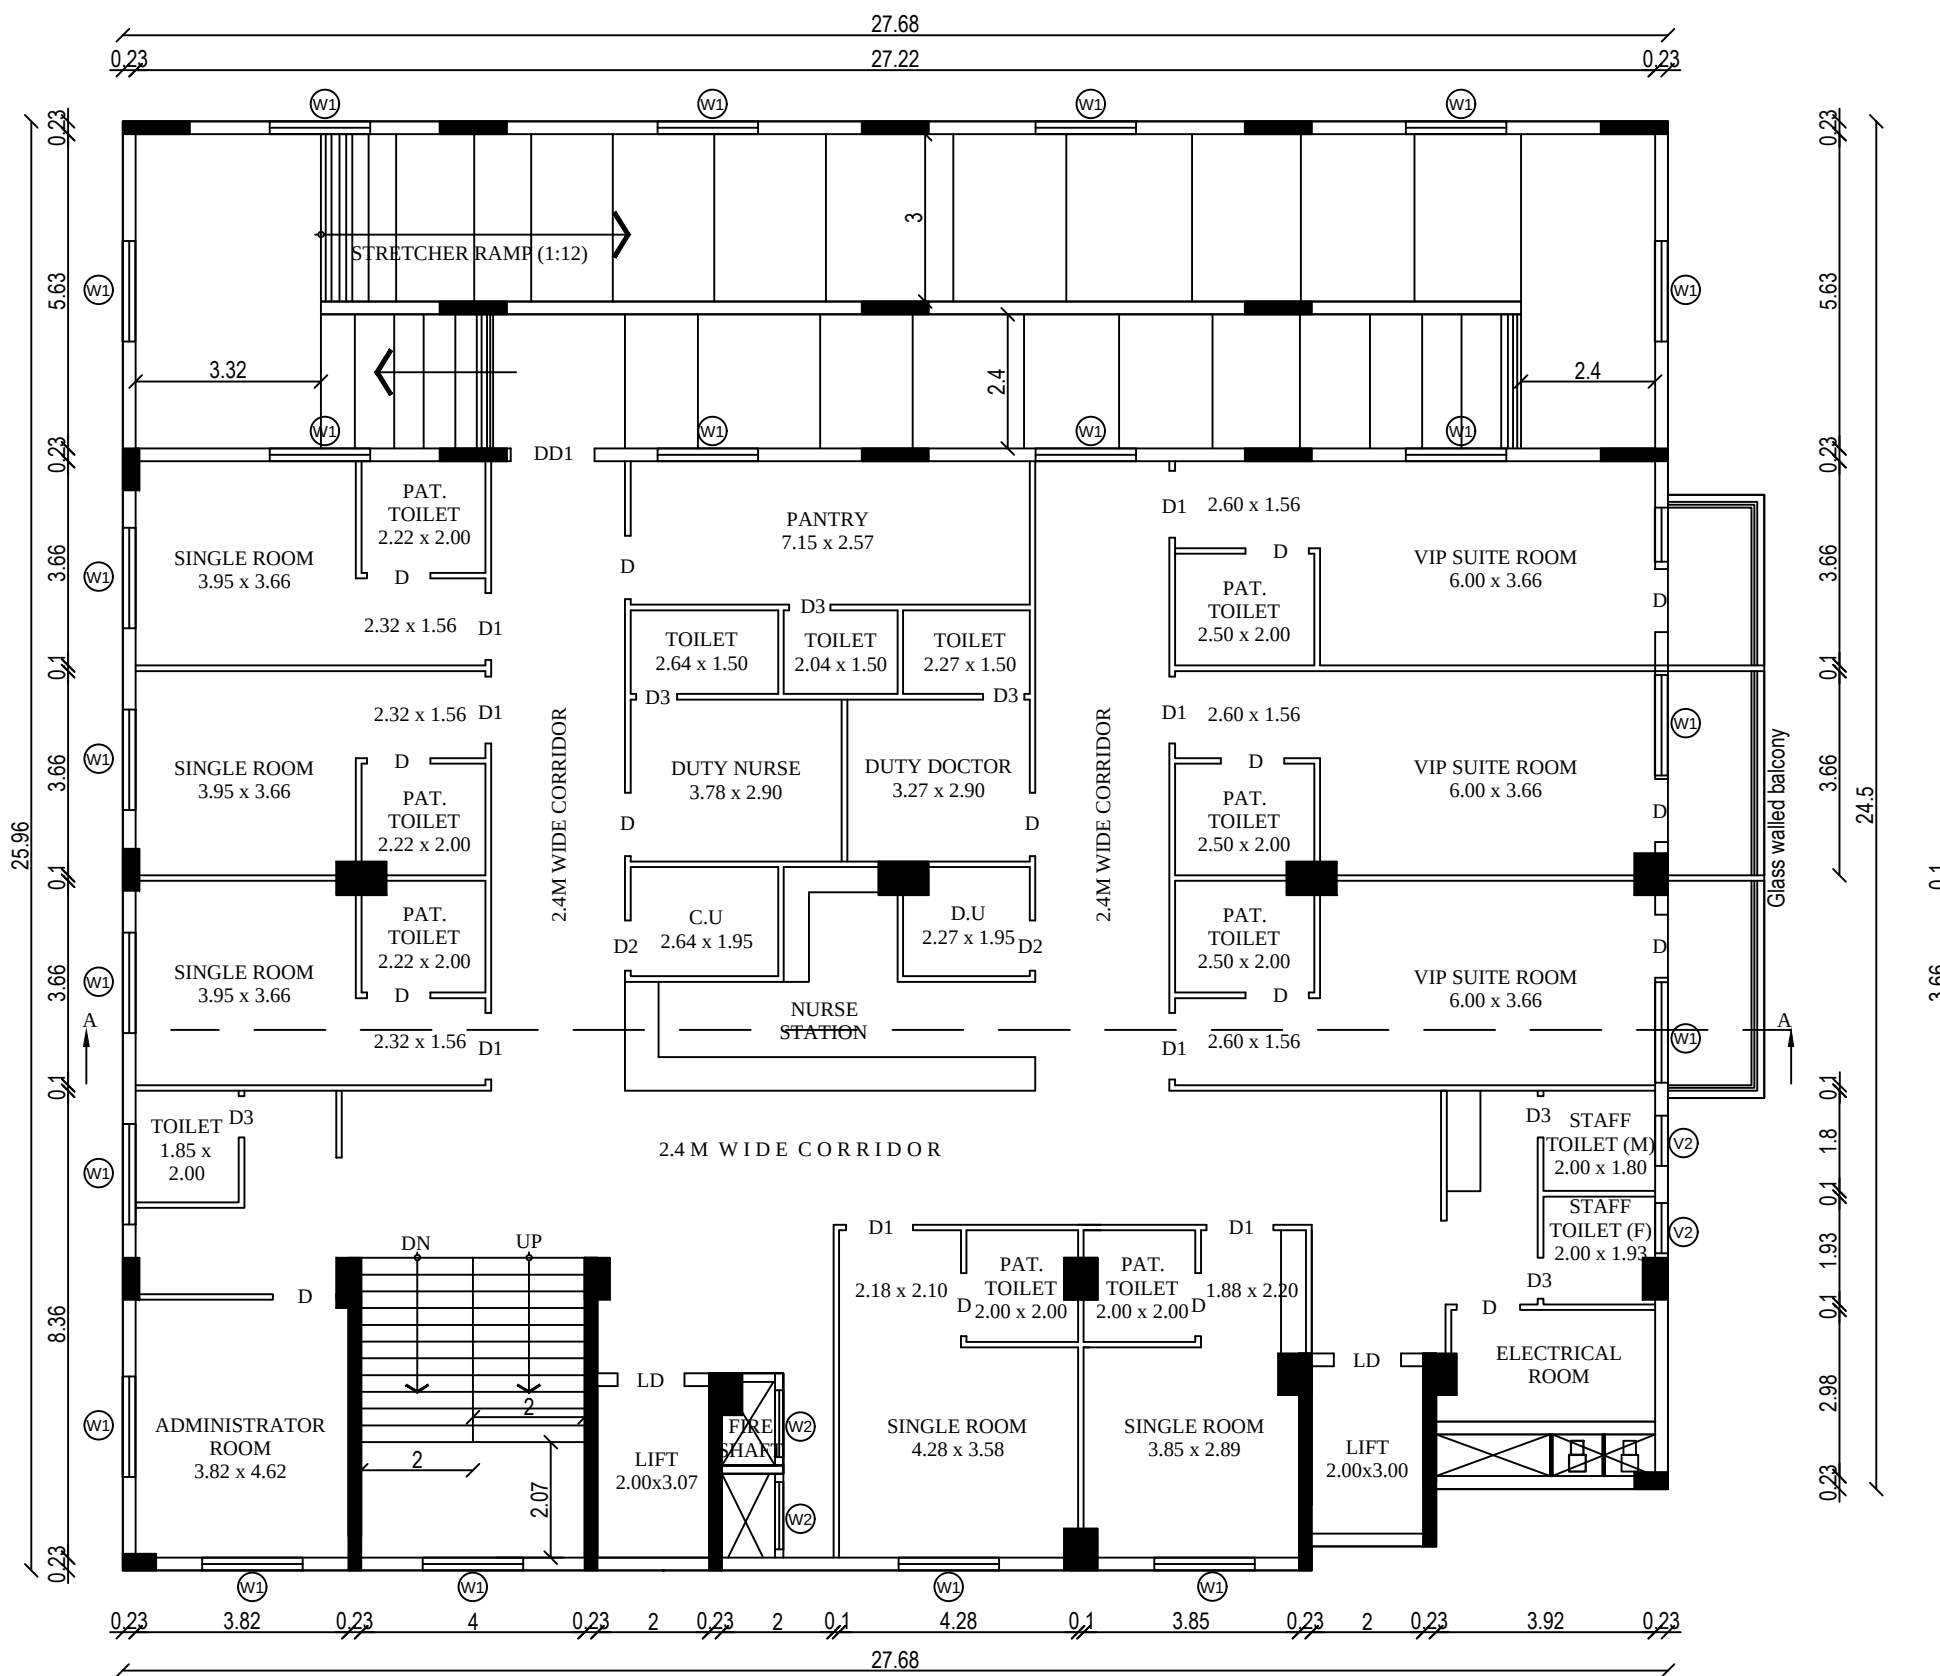


FIRST FLOOR PLAN

PLAN SHOWING THE PROPOSED CONSTRUCTION OF HOSPITAL BUILDING IN R.S.NO.897/5A,5B,6B,6C,7A2,7A3 OF NULLIVILAI 'B' VILLAGE AND NULLIVILAI PANCHAYAT, KALKULAM TALUK, KANYAKUMARI DISTRICT.				
ALL DIMENSIONS ARE IN METER SCALE 1:100				
SITE AREA DETAILS				
AREA STATEMENT		Area in		
		Sq.mt	Sq.ft	
AREA OF THE SITE [As Per Doc]		2518.00	27103.75	
AREA OF THE SITE [As Per Patta]		2518.00	27103.75	
BUILDING AREA DETAILS				
DESCRIPTION	F.S.I. Area in Sq.mt.	Non-F.S.I. Area in Sq.mt.	Total Area in Sq.mt.	Total Area in Sq.ft.
SEMI BASEMENT FLOOR	---	1225.95	1225.95	13196.13
GROUND FLOOR	711.58	---	711.58	7659.45
FIRST FLOOR	730.30	---	730.30	7860.95
SECOND FLOOR	711.58	---	711.58	7659.45
THIRD FLOOR	711.58	---	711.58	7659.45
FOURTH FLOOR	711.58	---	711.58	7659.45
TERRACE FLOOR	---	220.18	220.18	2370.02
TOTAL FLOOR AREA	3576.62	1446.13	5022.75	54064.90
JOINERIES DETAILS				
DD	DOUBLE DOOR	2.00m X 2.13m		
DD1	DOUBLE DOOR 1	1.50m X 2.13m		
D	DOOR	1.13m X 2.13m		
D1	DOOR 1	1.20m X 2.13m		
D2	DOOR 2	0.90m X 2.13m		
D3	DOOR 2	0.76m X 2.13m		
LD	LIFT DOOR	1.20m X 2.13m		
W1	WINDOW 1	1.80m X 1.52m		
W2	WINDOW 2	1.20m X 1.52m		
V2	VENTILATOR 2	0.91m X 0.61m		

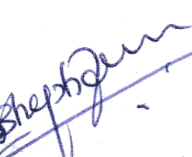
 J. R. JULIUS, M.E., Ph.D. Registered Structural Engineer Reg. No : RSE/1/NLPA/2020006 4A1, Thalasapuram, Nagercoil - 820004 REG.STRUCT ENGINEER	 P. PRATAP CHANDER, B.E. MBA REGISTERED CONSTRUCTION ENGINEER Registration No:CE/REGOT/CPID08/2022 PRATAP CONSULTANTS & CONTRACTORS 98/1 - Vathiyar Compound, Erudappapuram Jn, Nagercoil - 820 002 REG CONST ENGINEER
 APPLICANT	 P. PRATAP CHANDER, B.E. MBA REGISTERED CONSTRUCTION ENGINEER Registration No:CE/REGOT/CPID08/2022 PRATAP CONSULTANTS & CONTRACTORS 98/1 - Vathiyar Compound, Erudappapuram Jn, Nagercoil - 820 002 REG ENGINEER

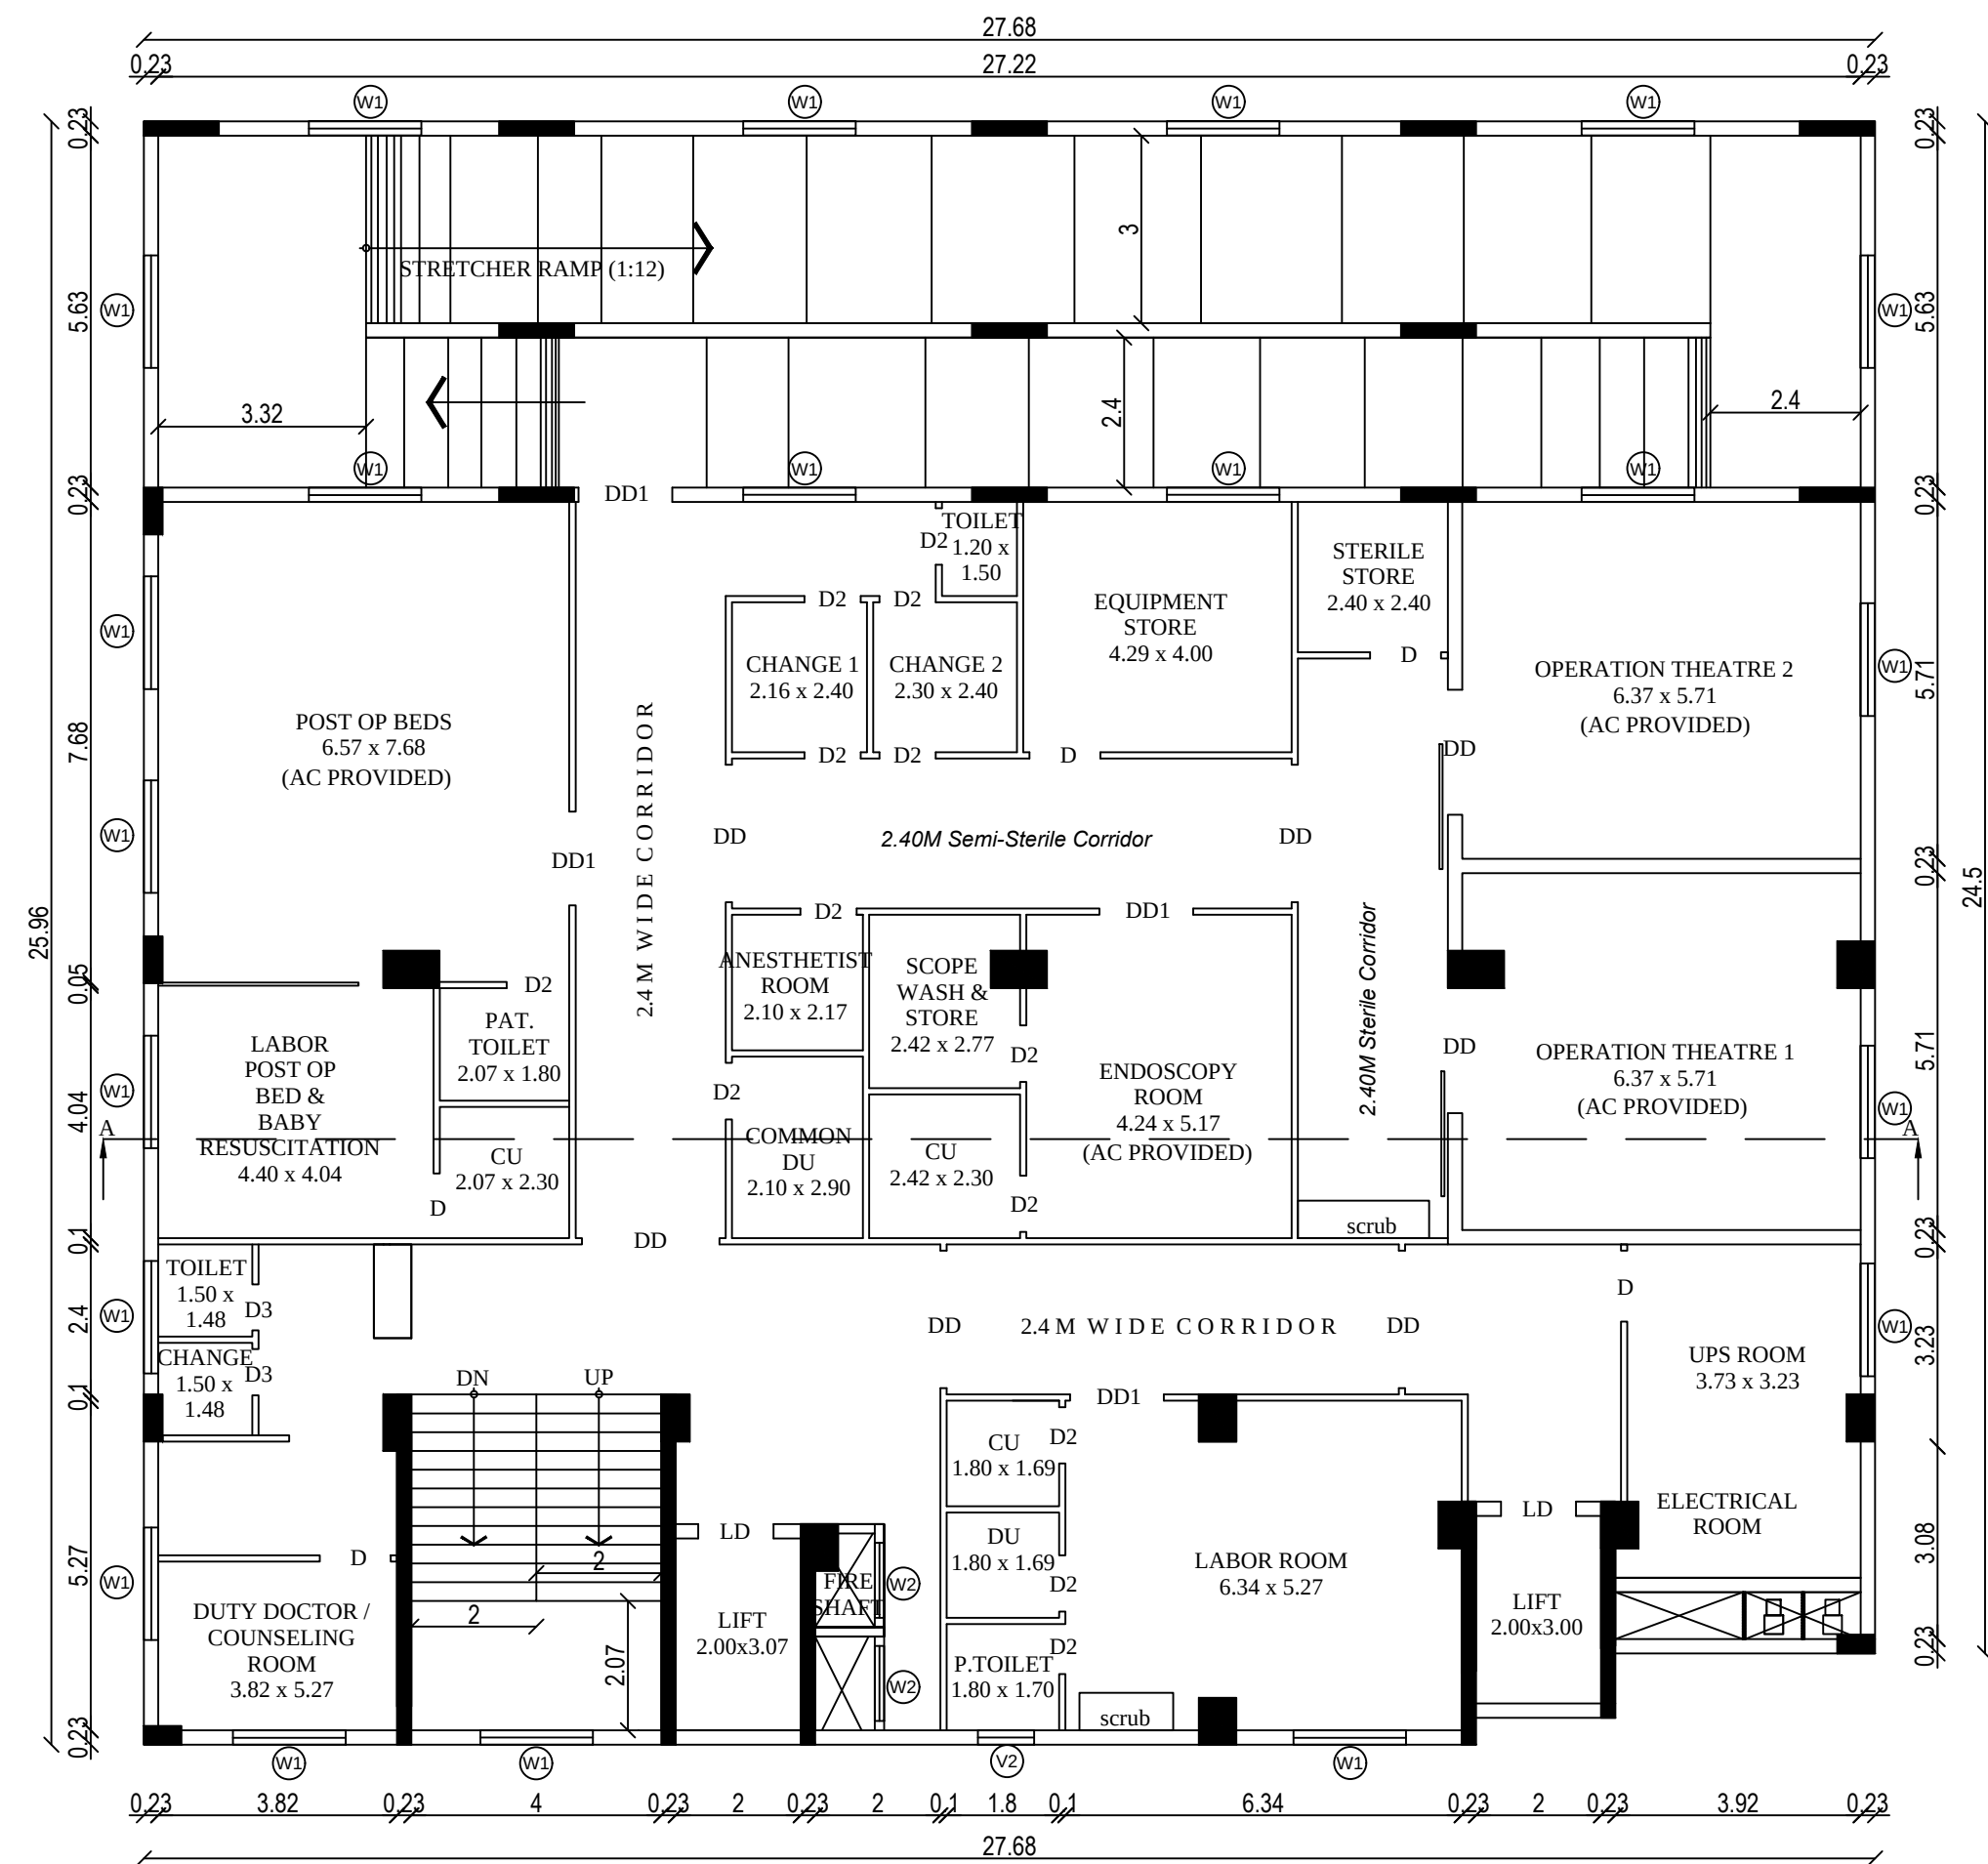


FOURTH FLOOR PLAN

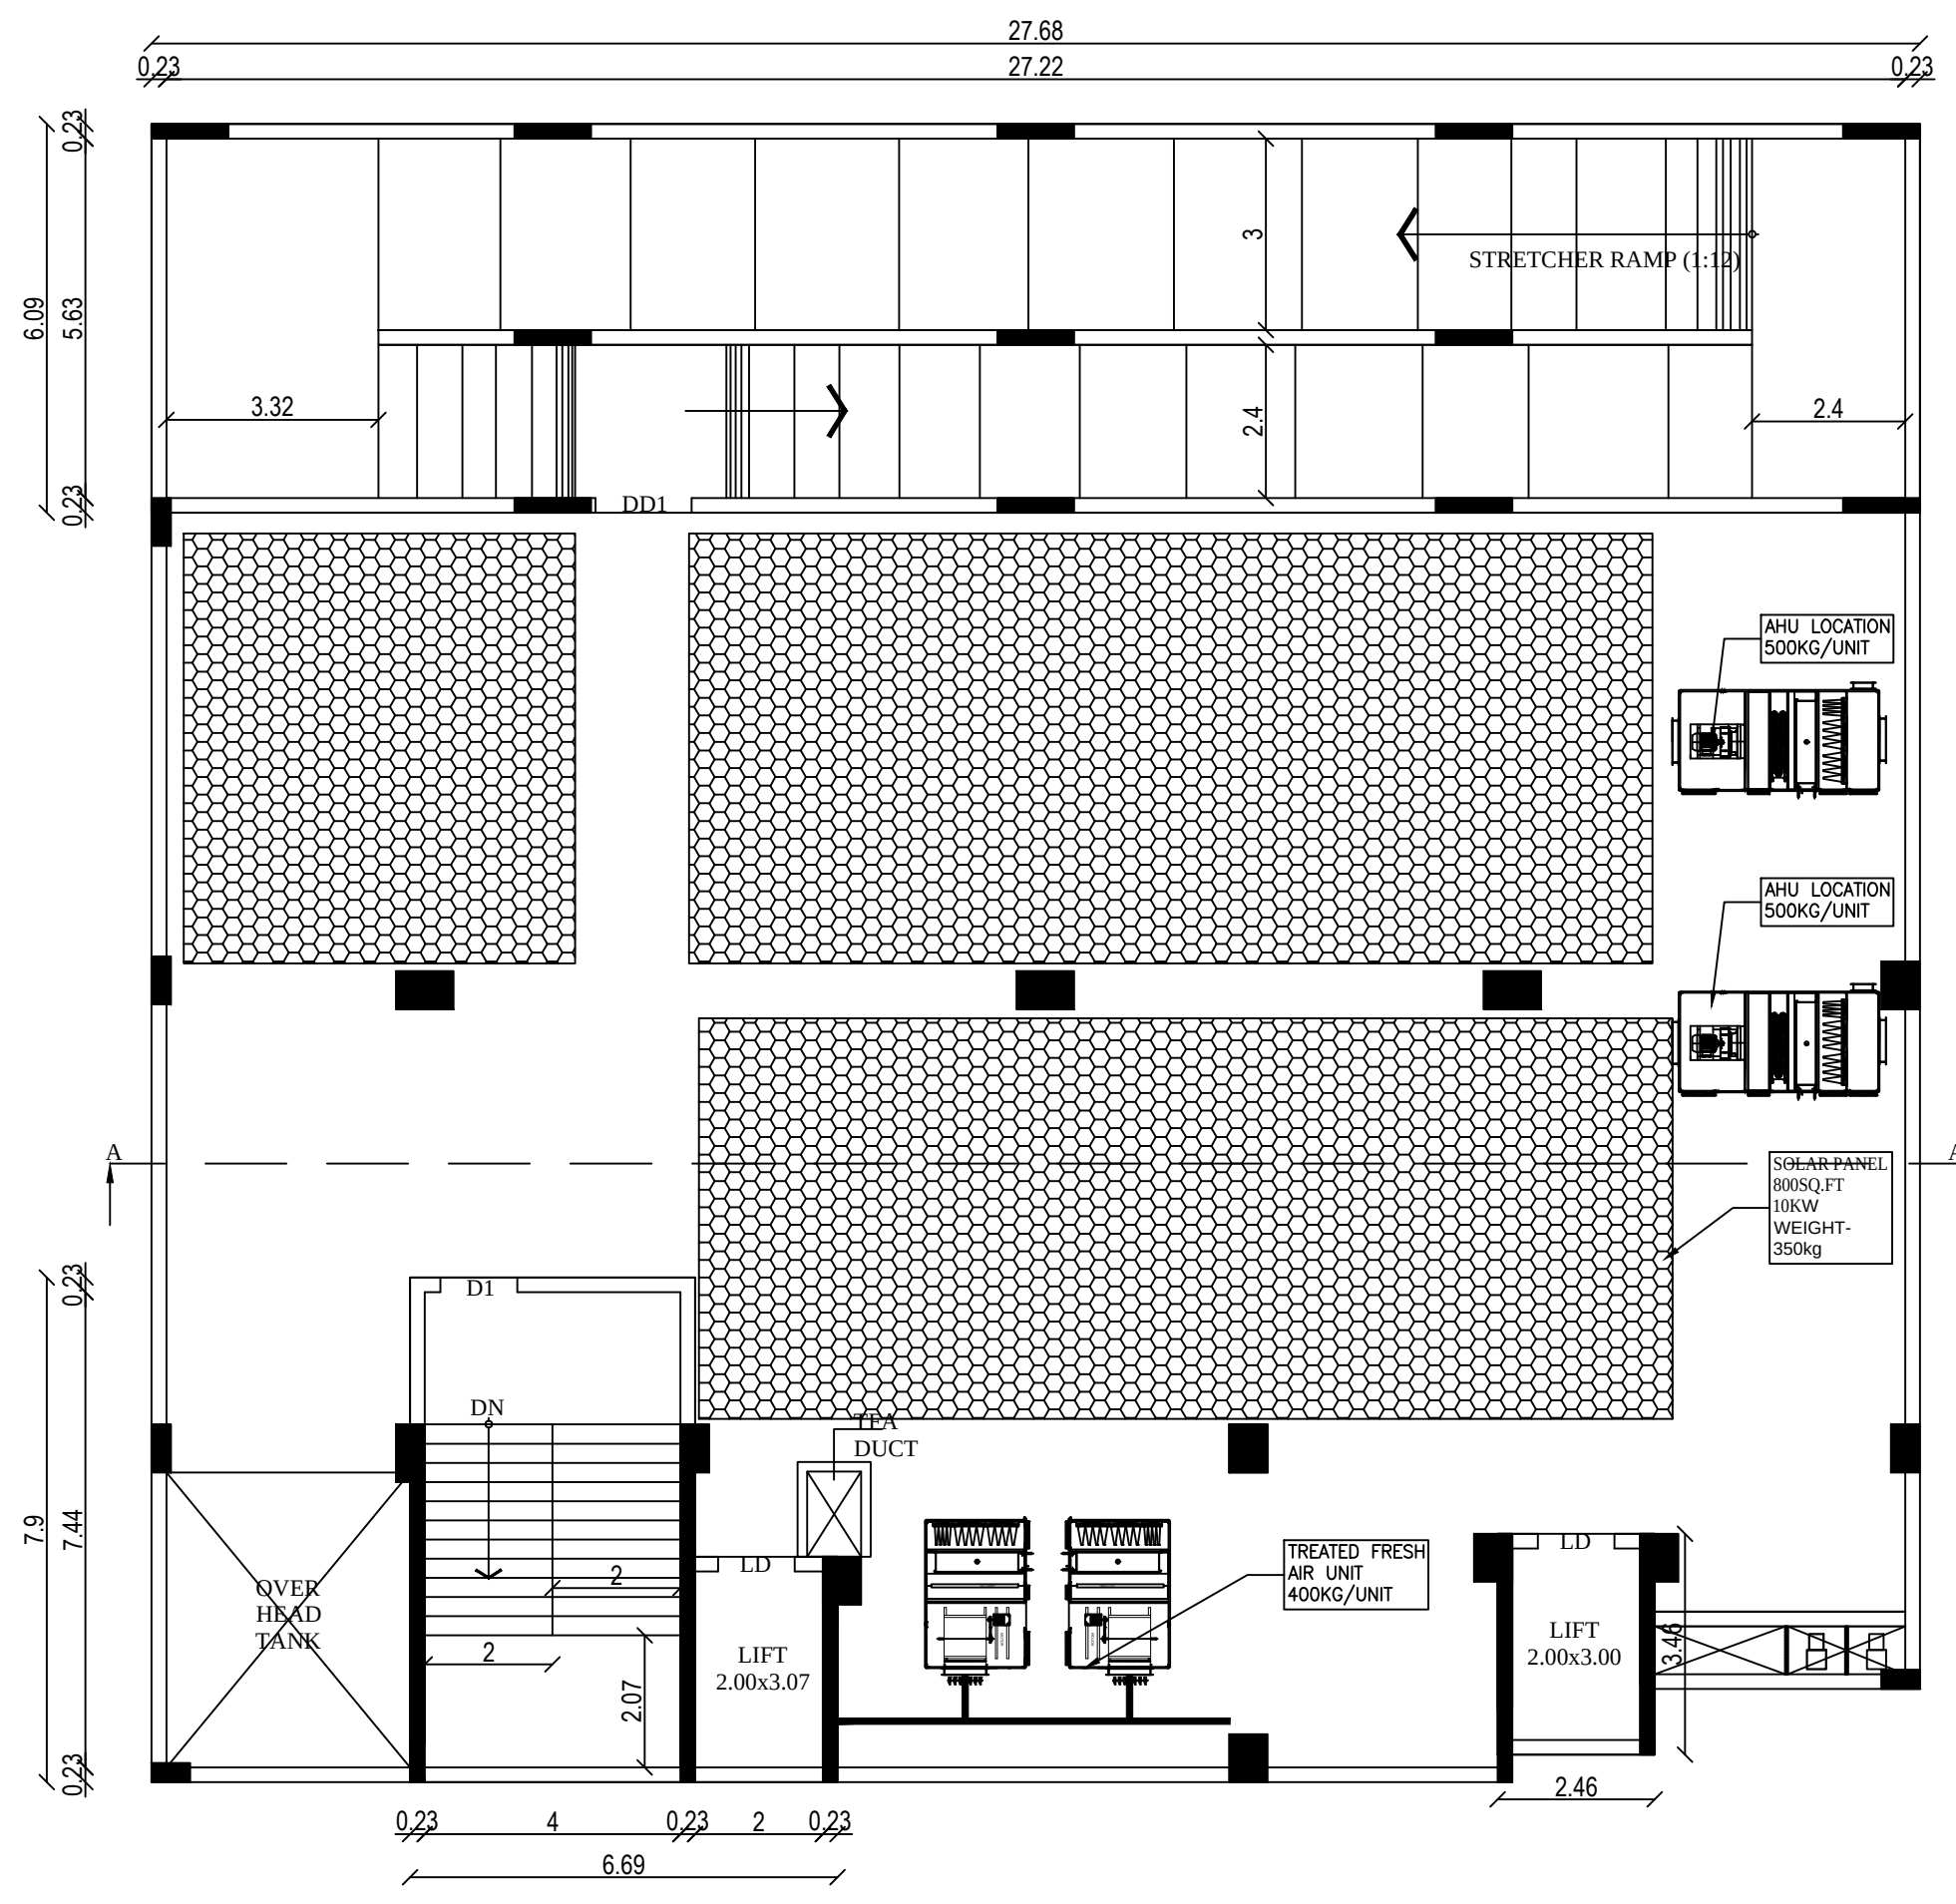

TERRACE FLOOR PLAN

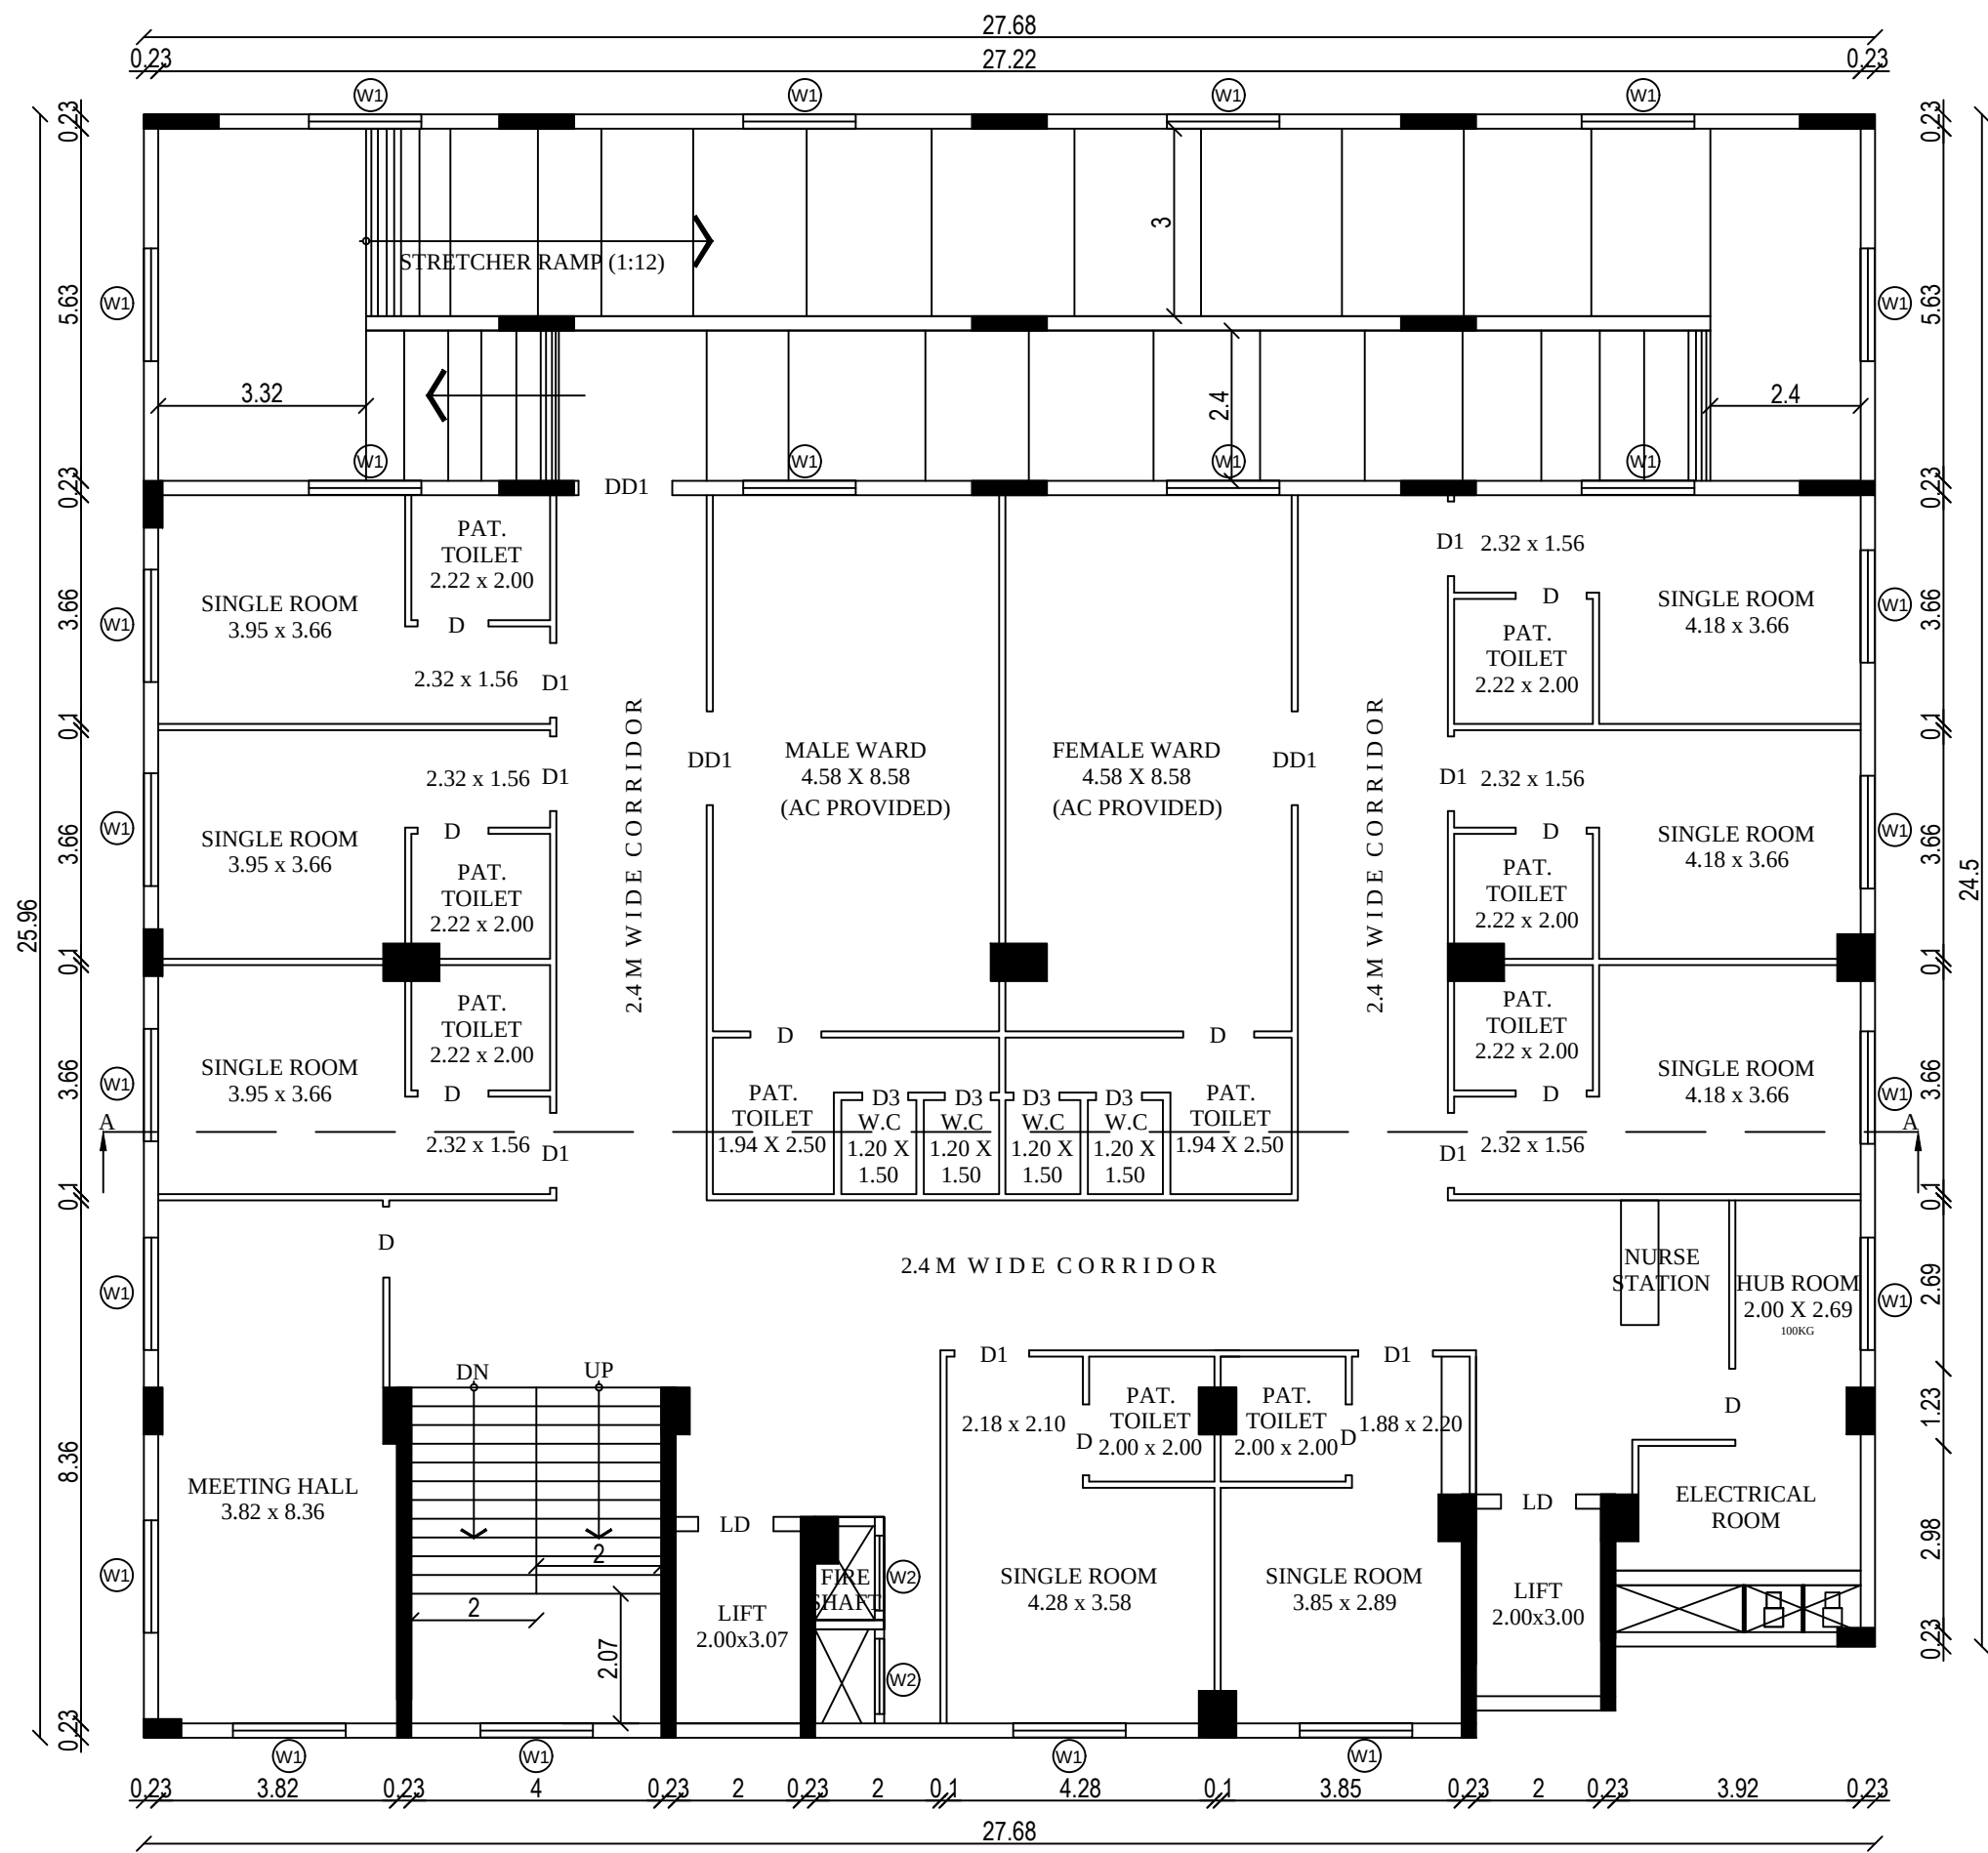

SECOND FLOOR PLAN

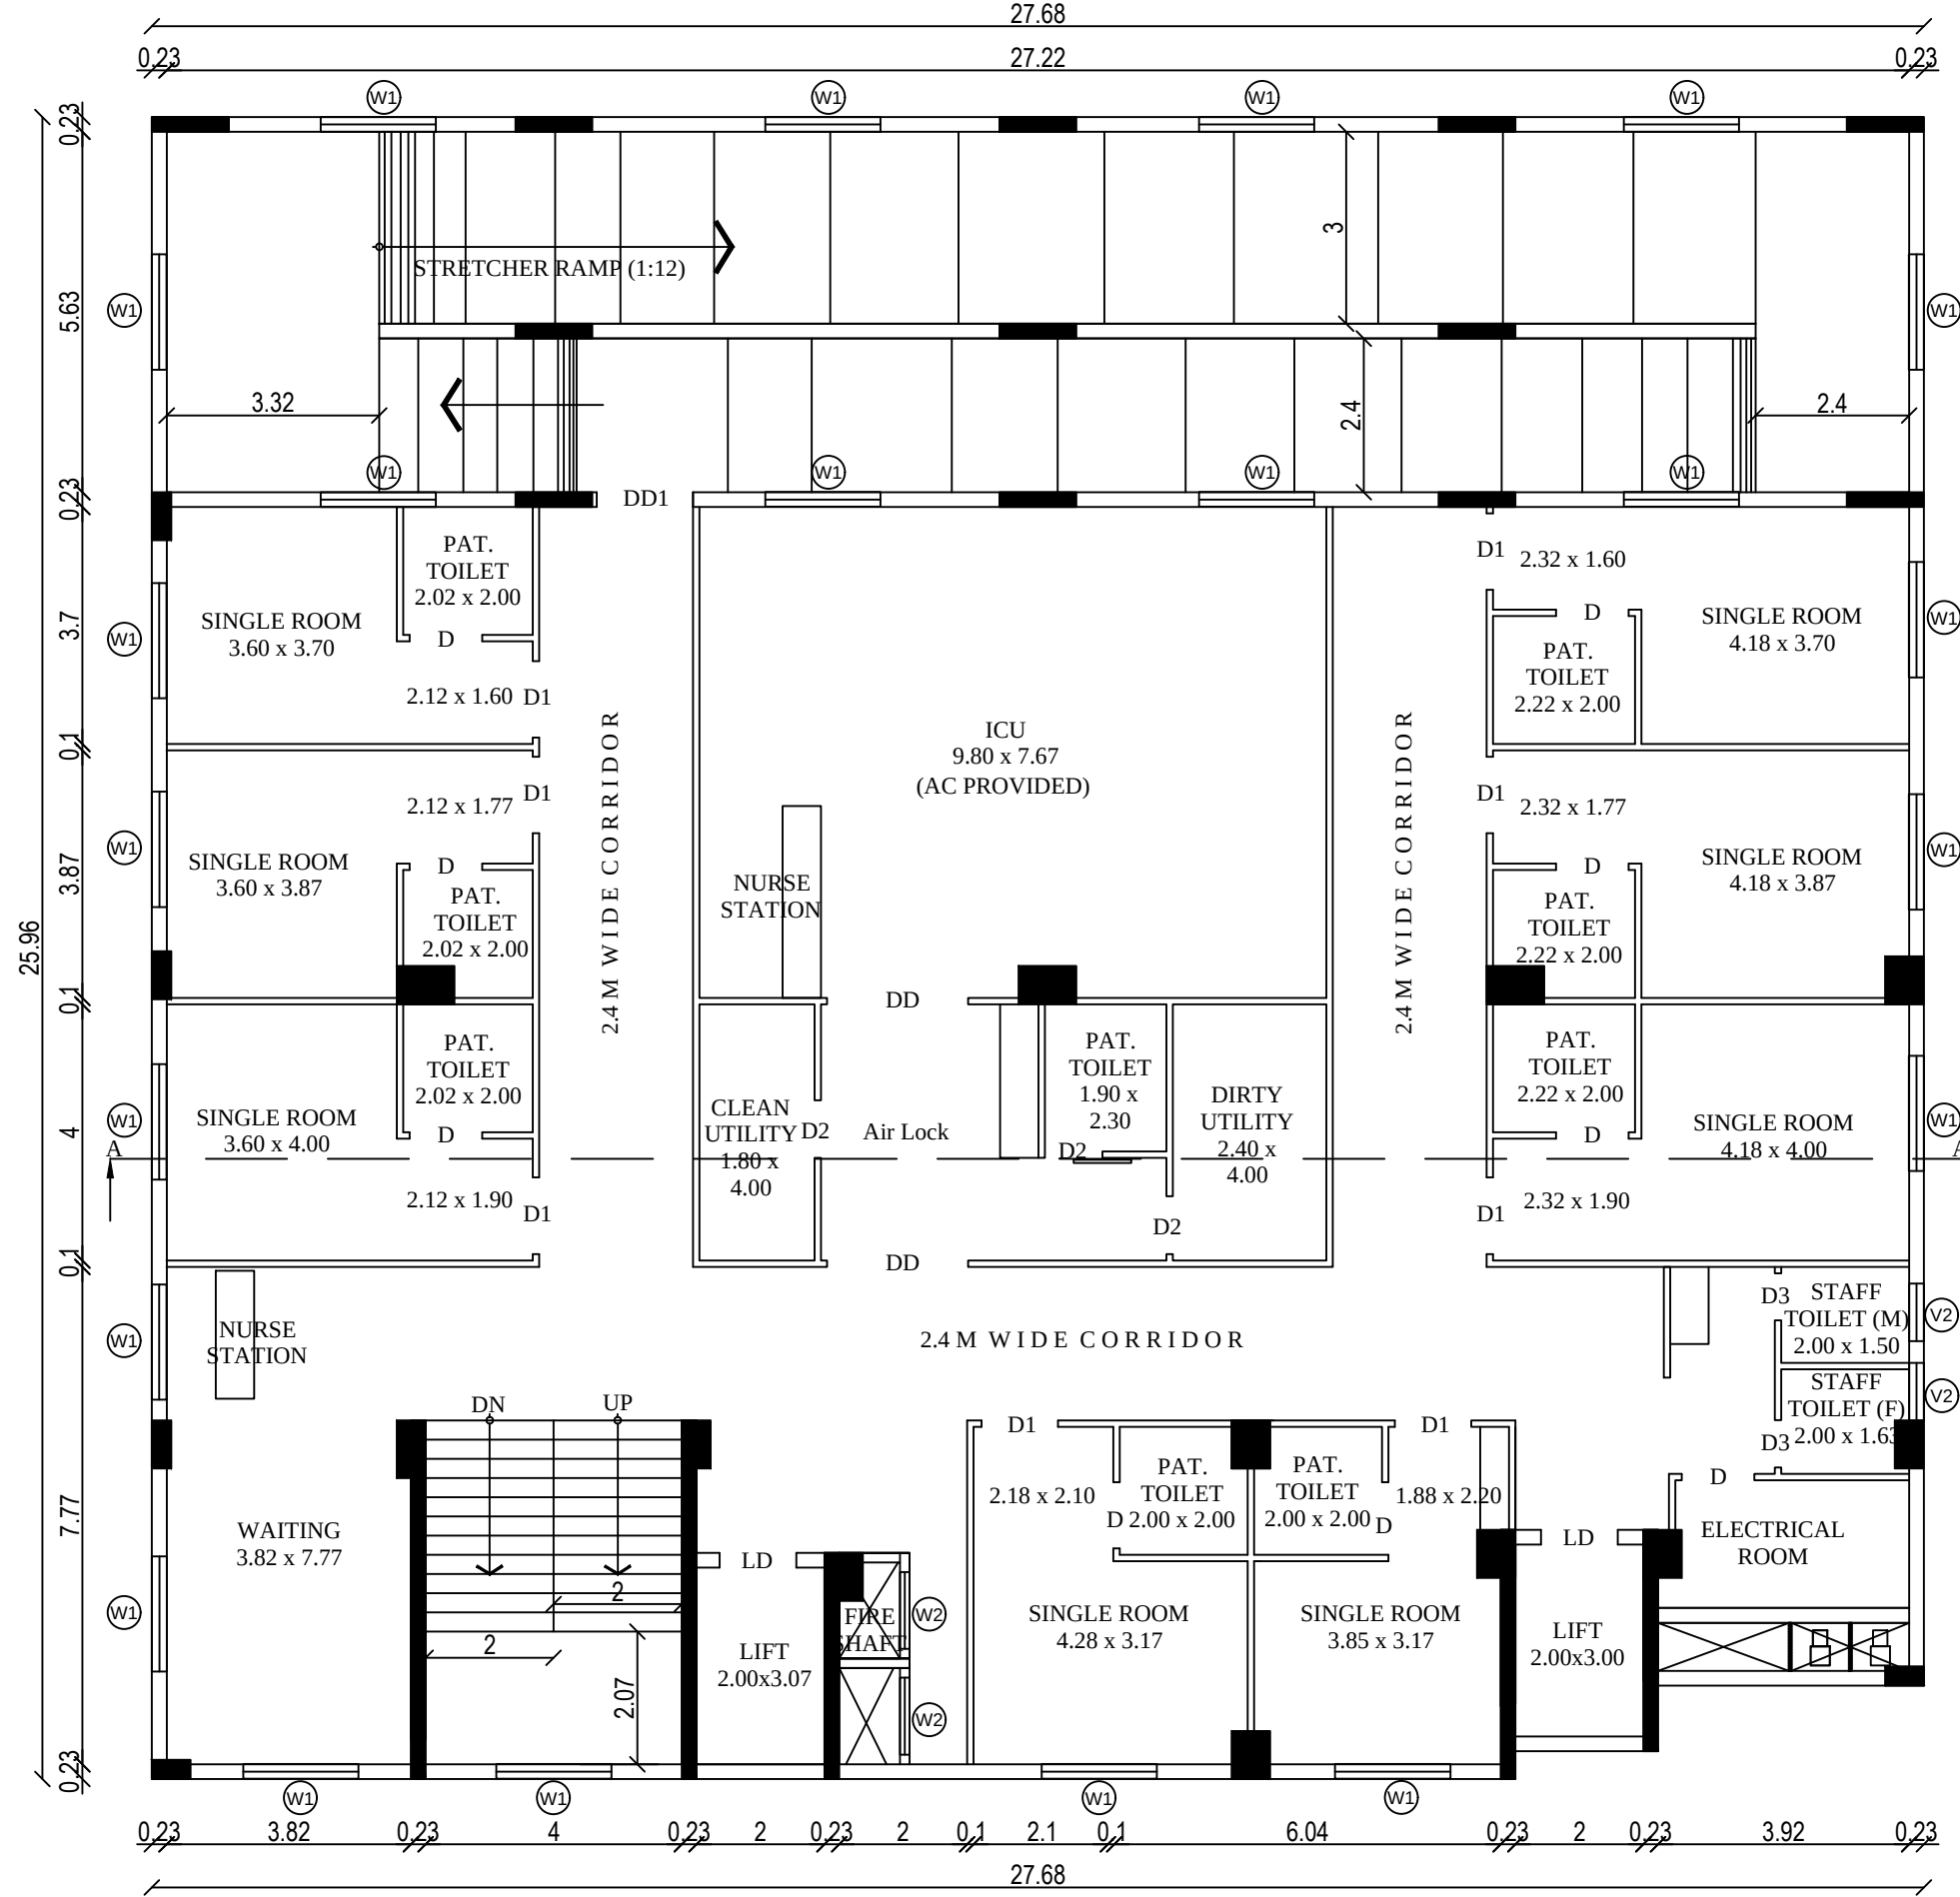

THIRD FLOOR PLAN

PLAN SHOWING THE PROPOSED CONSTRUCTION OF HOSPITAL BUILDING IN R.S.NO.897/5A,5B,6B,6C,7A2,7A3 OF NULLIVILAI 'B' VILLAGE AND NULLIVILAI PANCHAYAT, KALKULAM TALUK, KANYAKUMARI DISTRICT.				
ALL DIMENSIONS ARE IN METER SCALE 1:100				
SITE AREA DETAILS				
AREA STATEMENT		Area in		
		Sq.mt	Sq.ft	
AREA OF THE SITE [As Per Doc]		2518.00	27103.75	
AREA OF THE SITE [As Per Patta]		2518.00	27103.75	
BUILDING AREA DETAILS				
DESCRIPTION	F.S.I. Area in Sq.mt.	Non-F.S.I. Area in Sq.mt.	Total Area in Sq.mt.	Total Area in Sq.ft.
SEMI BASEMENT FLOOR	----	1225.95	1225.95	13196.13
GROUND FLOOR	711.58	----	711.58	7659.45
FIRST FLOOR	730.30	----	730.30	7860.95
SECOND FLOOR	711.58	----	711.58	7659.45
THIRD FLOOR	711.58	----	711.58	7659.45
FOURTH FLOOR	711.58	----	711.58	7659.45
TERRACE FLOOR	----	220.18	220.18	2370.02
TOTAL FLOOR AREA	3576.62	1446.13	5022.75	54064.90
JOINERIES DETAILS				
DD	DOUBLE DOOR	2.00m X 2.13m		
DD1	DOUBLE DOOR 1	1.50m X 2.13m		
D	DOOR	1.13m X 2.13m		
D1	DOOR 1	1.20m X 2.13m		
D2	DOOR 2	0.90m X 2.13m		
D3	DOOR 2	0.76m X 2.13m		
LD	LIFT DOOR	1.20m X 2.13m		
W1	WINDOW 1	1.80m X 1.52m		
W2	WINDOW 2	1.20m X 1.52m		
V2	VENTILATOR 2	0.91m X 0.61m		

Signature Not Verified
Signed By: [Signature]
Pratap Consultants & Contractors
Location: Kanyakumari
Date: 2020-06-04 11:27:35

J. R. JULIUS, M.E., Ph.D.,
Registered Structural Engineer
Reg. No : RSE-TN/LPA/2020/006
4A1-Thalavapuram, Nagarcot - 620004
REG. STRUCT ENGINEER

P. PRATAP CHANDER, B.E., MBA
REGISTERED CONSTRUCTION ENGINEER
Registration No: CEKKOTCP/009/2022
PRATAP CONSULTANTS & CONTRACTORS
58/1 - Vathiyar Compound, Enalapapuram Jn,
Nagarcot-620002
REG CONST ENGINEER

[Signature]
APPLICANT

P. PRATAP CHANDER, B.E., MBA
REGISTERED CONSTRUCTION ENGINEER
Registration No: CEKKOTCP/009/2022
PRATAP CONSULTANTS & CONTRACTORS
58/1 - Vathiyar Compound, Enalapapuram Jn,
Nagarcot-620002
REG ENGINEER