




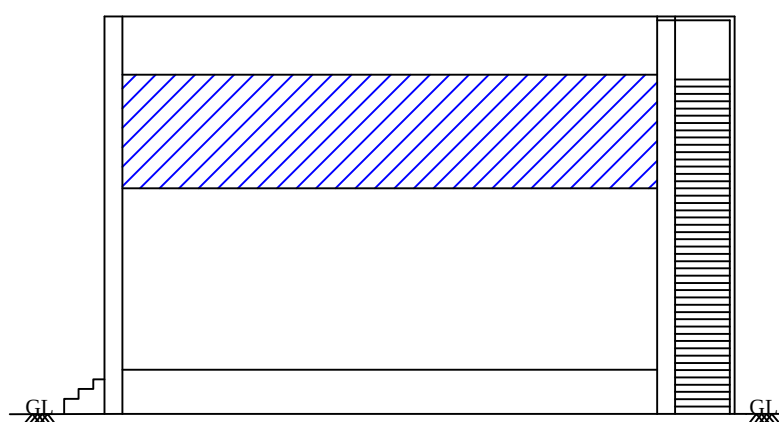

ELEVATION

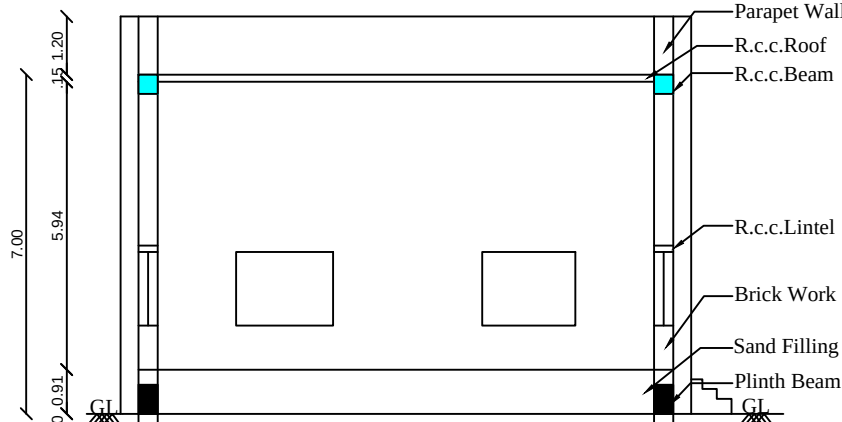

SECTION AB

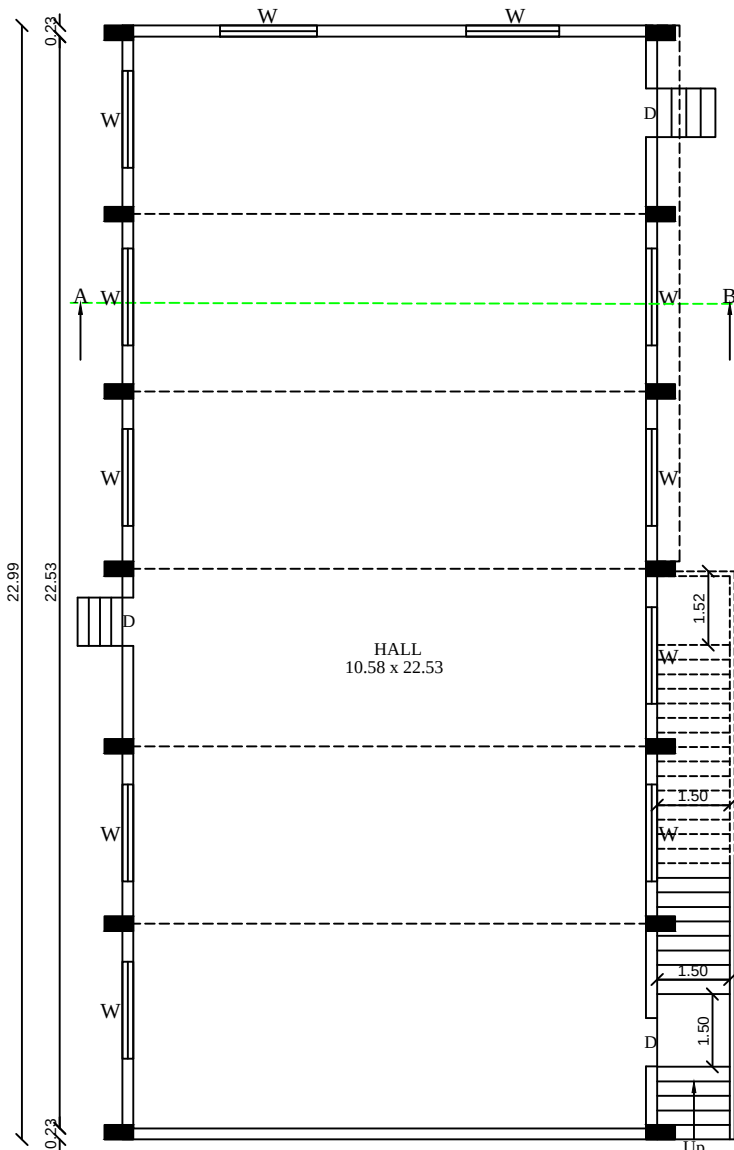

GROUND FLOOR PLAN

## FLOOR SPACE INDEX

$$F.S.I = \frac{G.F}{SITE AREA}$$
$$= \frac{279.25}{550.00} = 0.507 < 2.00$$

### COLOR CODE DETAILS

- SITE BOUNDARY
- PRO.BUILDING
- - - EXG.BUILDING
- DRIVE WAY
- EXG.ROAD

### JOINERIES DETAILS

- D --- DOOR 1.00 X 2.10
- D1 --- DOOR 0.76 X 2.10
- W --- WINDOW 2.00 X 1.52
- V --- VENTILATOR 0.91 X 0.61

## CAR PARKING

100 Sq.m 1CAR & 50 Sq.m 1TWO WHEELER


FSI AREA 279.25 SQ.M

$$\frac{279.25}{100} = 2.79 = 3 \text{ Nos CAR}$$


$$\frac{279.25}{50} = 5.58 = 6 \text{ Nos TWO WHEELER}$$

PROVIDED CAR PARKING = 3


PROVIDED TWO WHEELER = 6

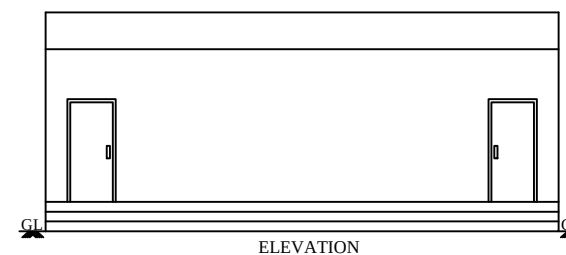

ELEVATION

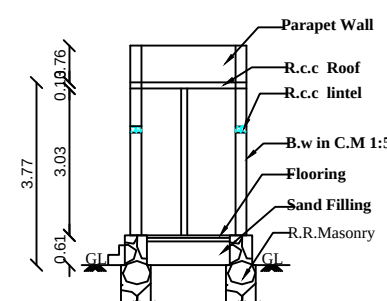

SECTION A-B

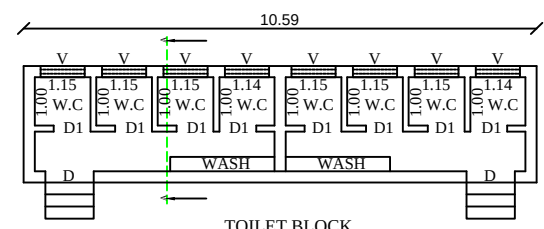

TOILET BLOCK



PLAN SHOWING THE PROPOSED CONSTRUCTION OF CHURCH BUILDING IN R.S.NO:242/3D1A,3D1B,3D2,4A1,4A2,4B OF KUMARANKUDI VILLAGE AND VERKILAMPI TOWN PANCHAYAT, THIRUVATTAR TALUK, KANNIYAKUMARI DISTRICT. ALL DIMENSIONS ARE IN METER SCALE 1:100,200

APPLICANT NAME: ANTONY JOEL SIBU PULAVAN VILAI,KALLANKUZH CHENKODY POST,KUMARANKUDI KANNIYAKUMARI DISTRICT-629161

| AREA DETAILS              | SQ.M   | SQ.FT   |
|---------------------------|--------|---------|
| SITE AREA                 | 550.00 | 5920.20 |
| PRO.BUILDING GROUND FLOOR | 253.83 | 2732.22 |
| TOILET BLOCK              | 25.42  | 273.62  |
| TOTAL FLOOR AREA          | 279.25 | 3005.84 |
| OPEN SPACE AREA           | 270.75 | 2914.36 |

## NOTES

1. Rain water filtration pit
2. Filtered rain water collection sump
3. Waste water collection sump
4. Percolation Pit
5. Plinth boundary percolation pit
6. Fire extinguishers to be provided
7. Emergency alarm
8. Solar power assistant heating water system
9. Solid waste tub
10. Septic Tank
11. Sand bucket to be provided

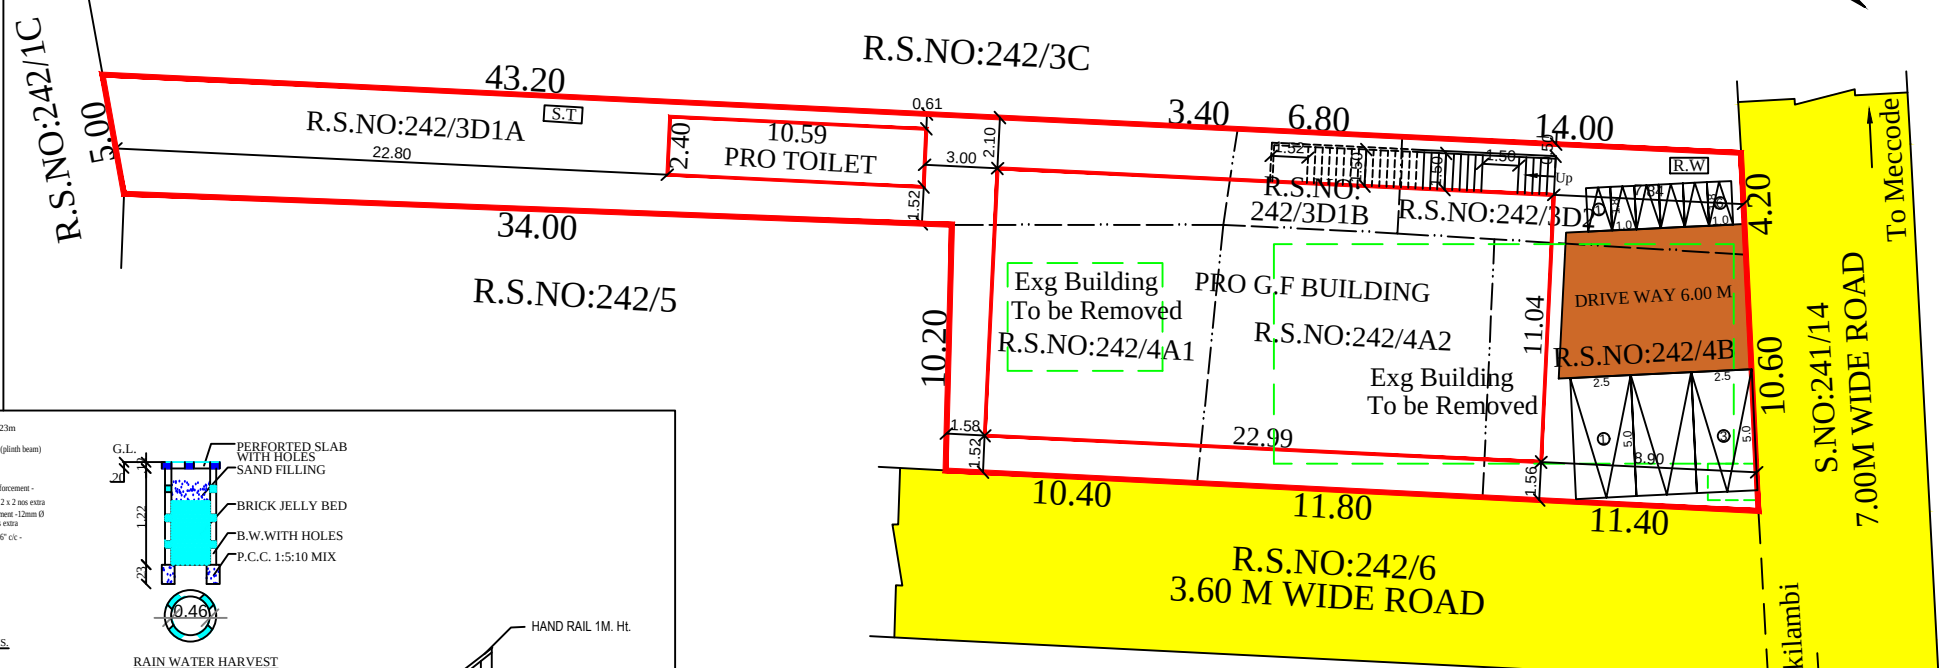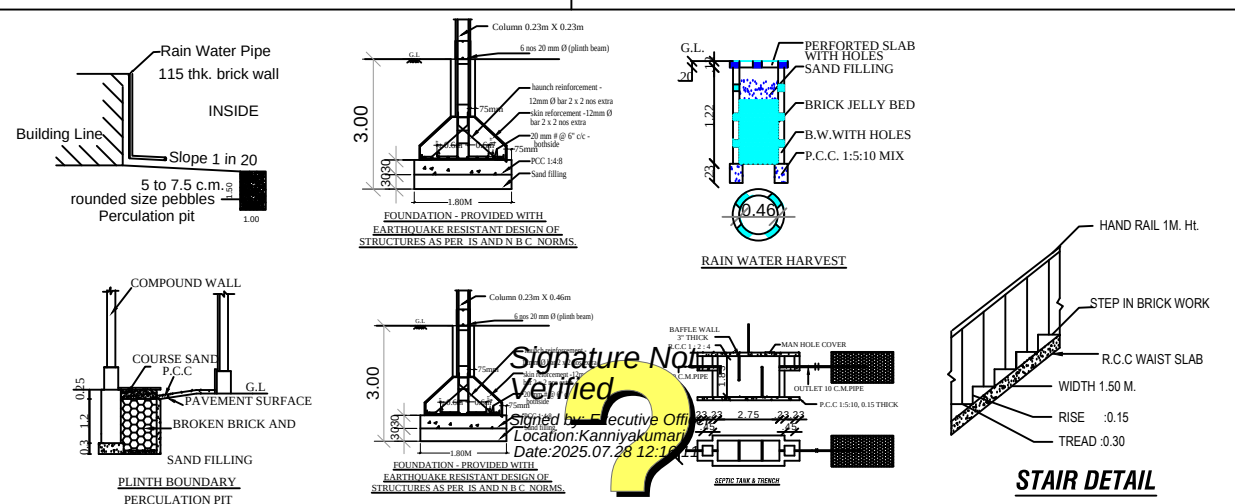

## SITE PLAN

SCALE 1:200

OFFICE USE:

For  
Beginning Pentecostal Truth Church  
Sadihu.V.Antony Joel Sibin (A/YA)  
Sole Trustee and Administrator

APPLICANT:

K. POOLYOUNOOS, D.C.E.  
Reg.No: RE-III/KKOTCP/008/2022  
729, Jubilee Complex, M.S. Road  
Vadasery, Nagercoil, Kanniyakumari

REG.ENGINEER: