

PP

APPROVAL RECORD

Planning Permission

Kanniyakumari

Kanniyakumari district, Tamil Nadu

APPROVAL TYPE

Building Plan

ISSUING AUTHORITY

Town Panchayat

PURPOSE


Commercial

The approval as the planning authority issued it, reproduced in full behind this page.


An approval speaks to what was sanctioned, not to what was built. Completion is a separate record.

PLAN SHOWING THE PROPOSED CONSTRUCTION OF COMMERCIAL BUILDING IN SHOPS TO THE EX SHOP BUILDING DEMOLISHING
DOOR NO: 5-52 TO 5-57, IN RE-SY-NO: 554/13B OF PUTHALAM VILLAGE, AT ARIYA PERUMALVILAI,PUTHALAM TOWN PANCHAYAT, KK DIST.



NAME OF OWNER : Mrs. THANGA FREDILA
W/o. Devamoses Shaji
280A, ELZABAD
GURUKULAM SALAI, ANANTHAN NAGER
ASARIPALLAM & (P.O) KANNIYAKUMARI DT. 629201

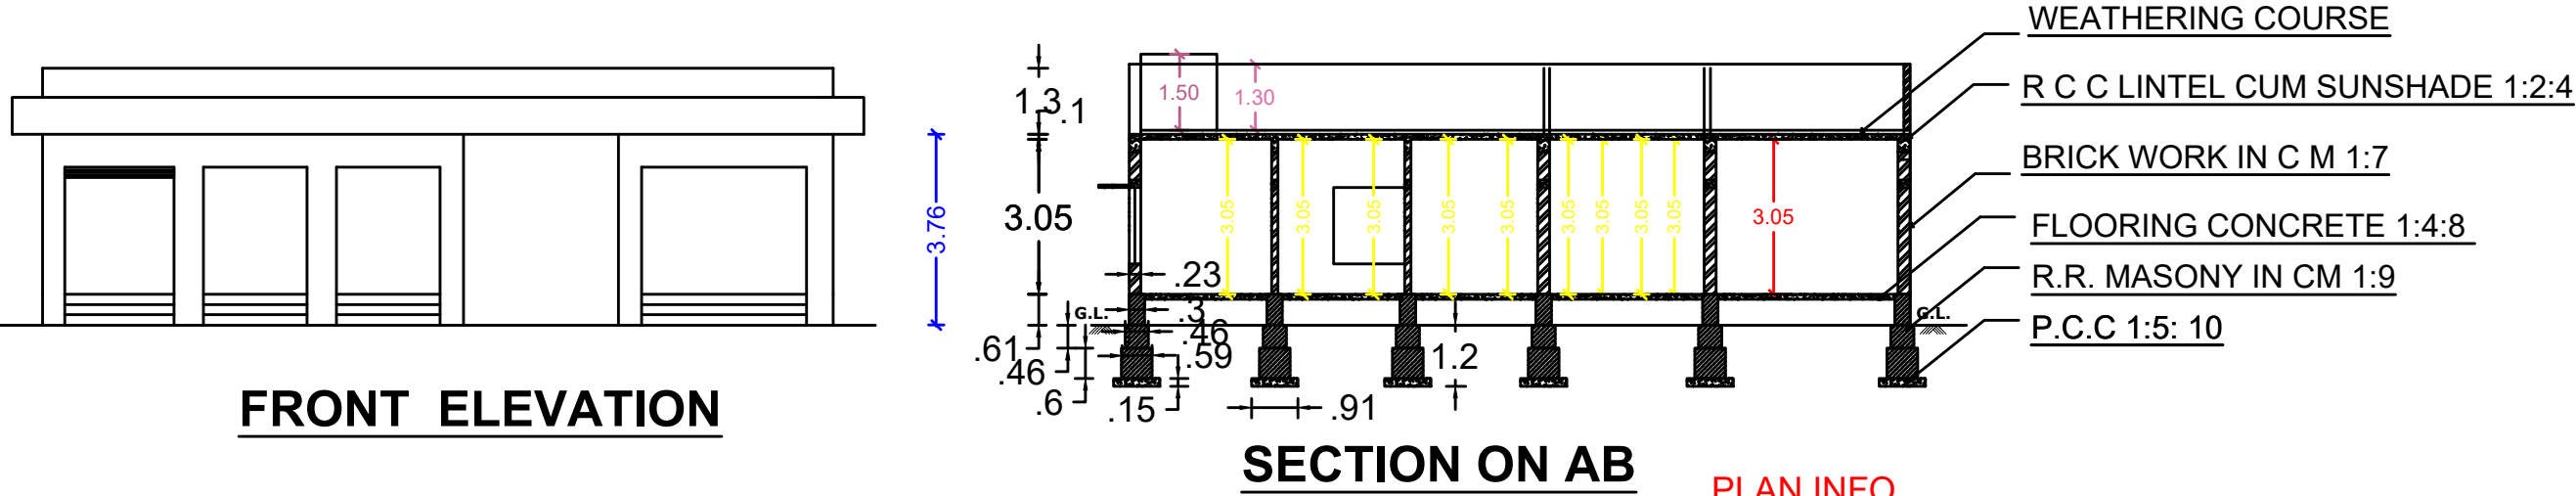


PLAN INFO
PLOT_NO=NO
PATTA_NO=10017
TALUK=AGASTHEESWARAM
DISTRICT=KANNYAKUMARI
SURVEY_NO=554/13B
PLOT_AREA_M2=229
AS_PER_DOCUMENT=242.88
AS_AT_SITE=229
FMB_OR_PLR=229
JURISDICTION_TYPE=PANCHAYAT
SINGLE_FAMILY_BLDG=NO
LAND_USE_ZONE = COMMERCIAL
CRZ=NO
SECURITY_ZONE=NO
ACCESS_WIDTH_M=18.60
WHETHER_GOV'T_OR_AIDED_SCHOOL=NO
ROAD_WIDTH=12.00
ROAD_LENGTH=100.00
AVG_PLOT_DEPTH= 17.29
AVG_PLOT_WIDTH=11.56
RWH_DECLARED=YES
BUILDING_NEAR_TO_RIVER=NO
OSR_APPLICABLE =NO
OSR_SURRENDER_OR_BUYBACK=BUYBACK
PREMIUM_FSI_REQUIRED=NO
IS_APPROVED_LAYOUT=NO
AREA_TYPE=OTHERS
BUILDING_NEAR_MONUMENT=NO
BUILDING_NEAR_GOV'T_BLDG=NO
PROVISION_FOR_GREEN_BUILDINGS_AND_SUSTAINABILITY=NO
FIRE_PROTECTION_AND_FIRE_SAFETY_REQUIREMENTS=NO
NOC_FOR_CONSTRUCTION_NEAR_MONUMENT=NO
BARRIER_FREE_ACCESS_FOR_PHYSICALLY_CHALLENGED_PEOPLE=YES
FIRE_PROTECTION_AND_FIRE_SAFETY_REQUIREMENTS=YES
NOC_FIRE_DEPT=NO
IS_SWIMMING_POOL_EXISTS=NO
BLOCK_1_B-SHOP_MEMBER_COUNT=2
IF_HERITAGE_TOWN_LESSTHAN_1KM_RADIUS=NO

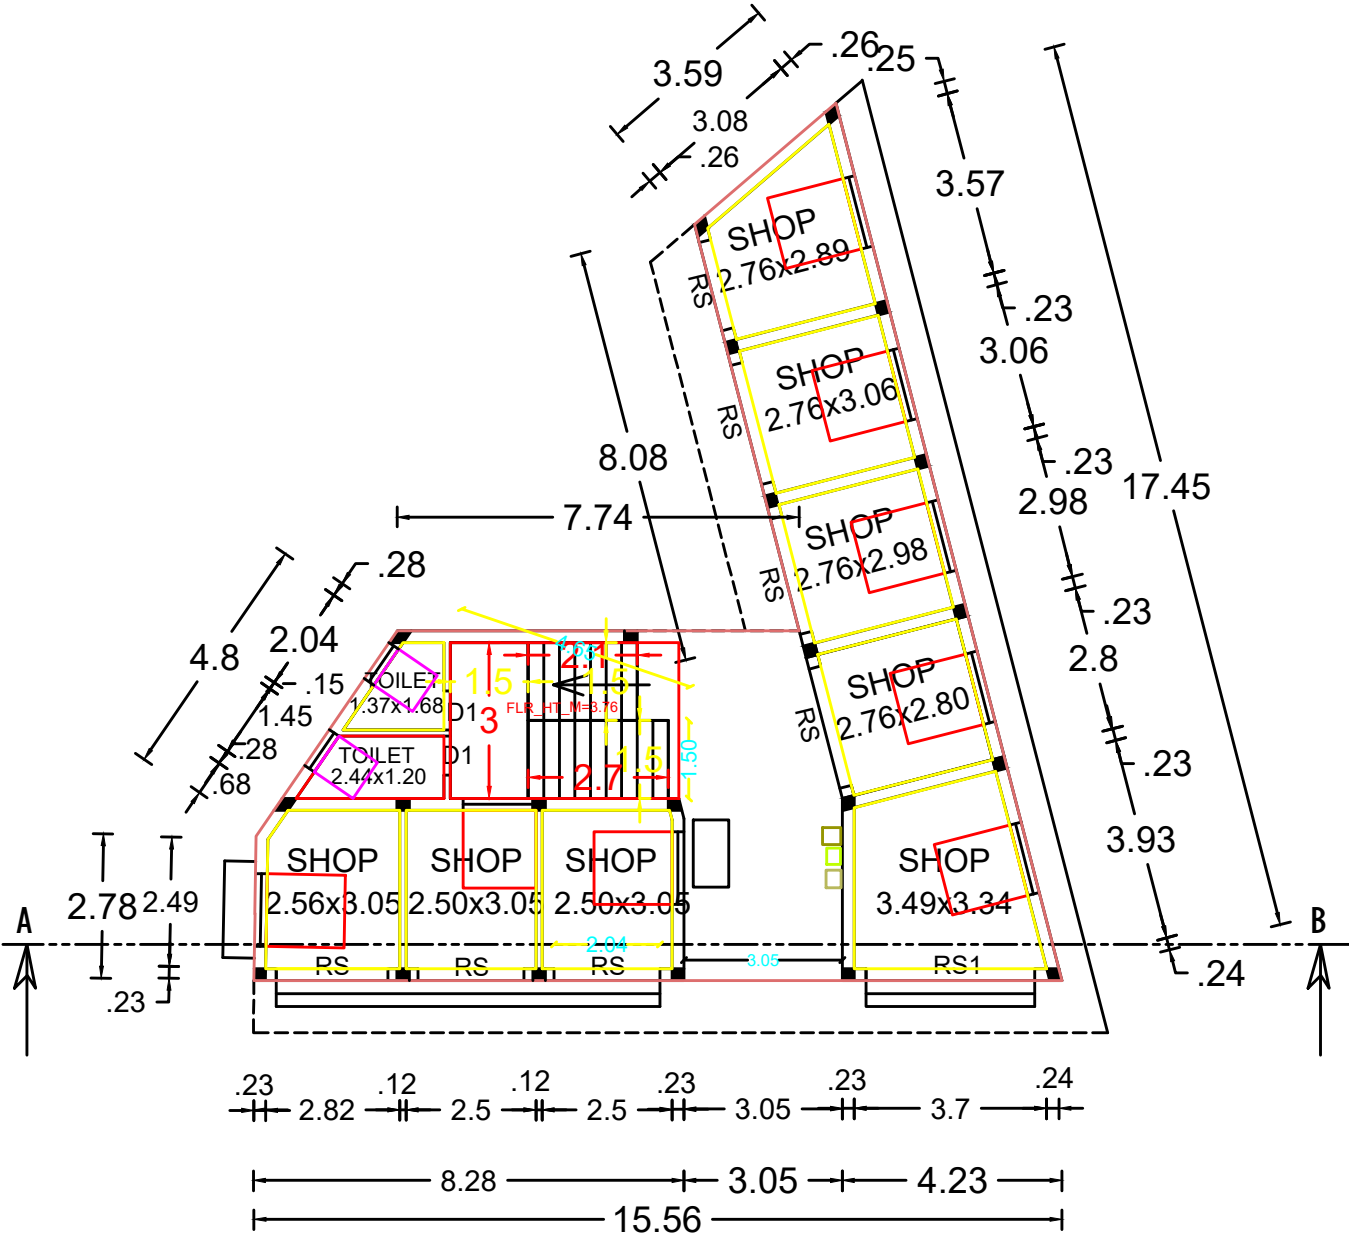

GROUND FLOOR PLAN
SCALE - 1: 100

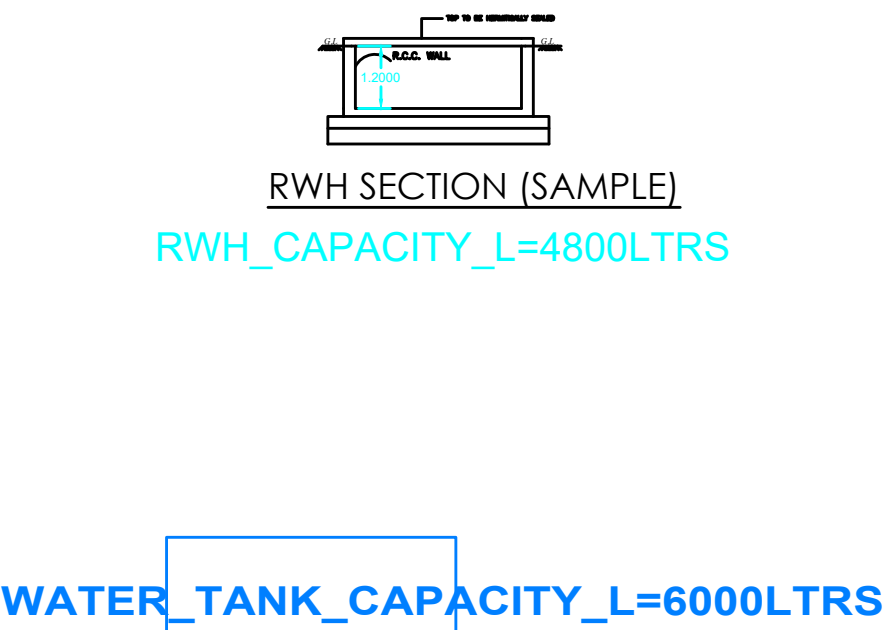
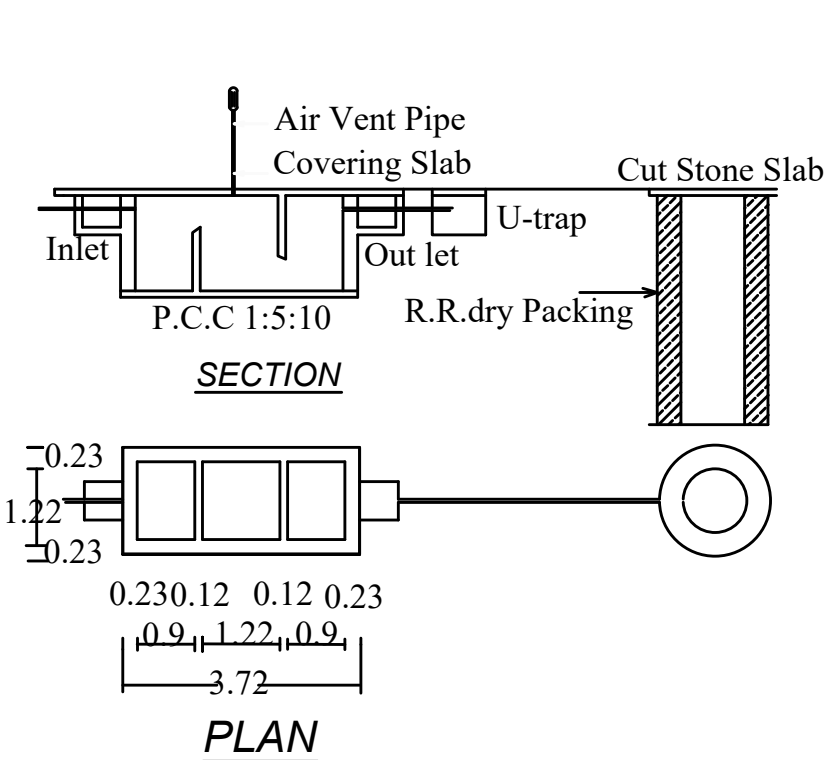


SOLAR WATER HEATER

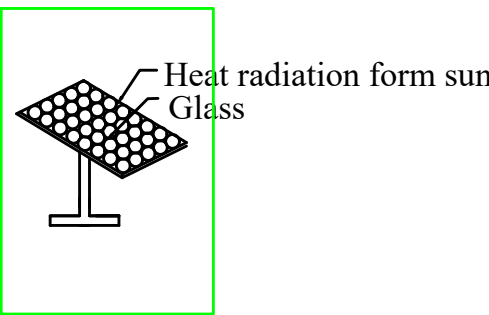


SOLAR SYSTEM
(Scale 1:100)





SOLAR WATER HEATER

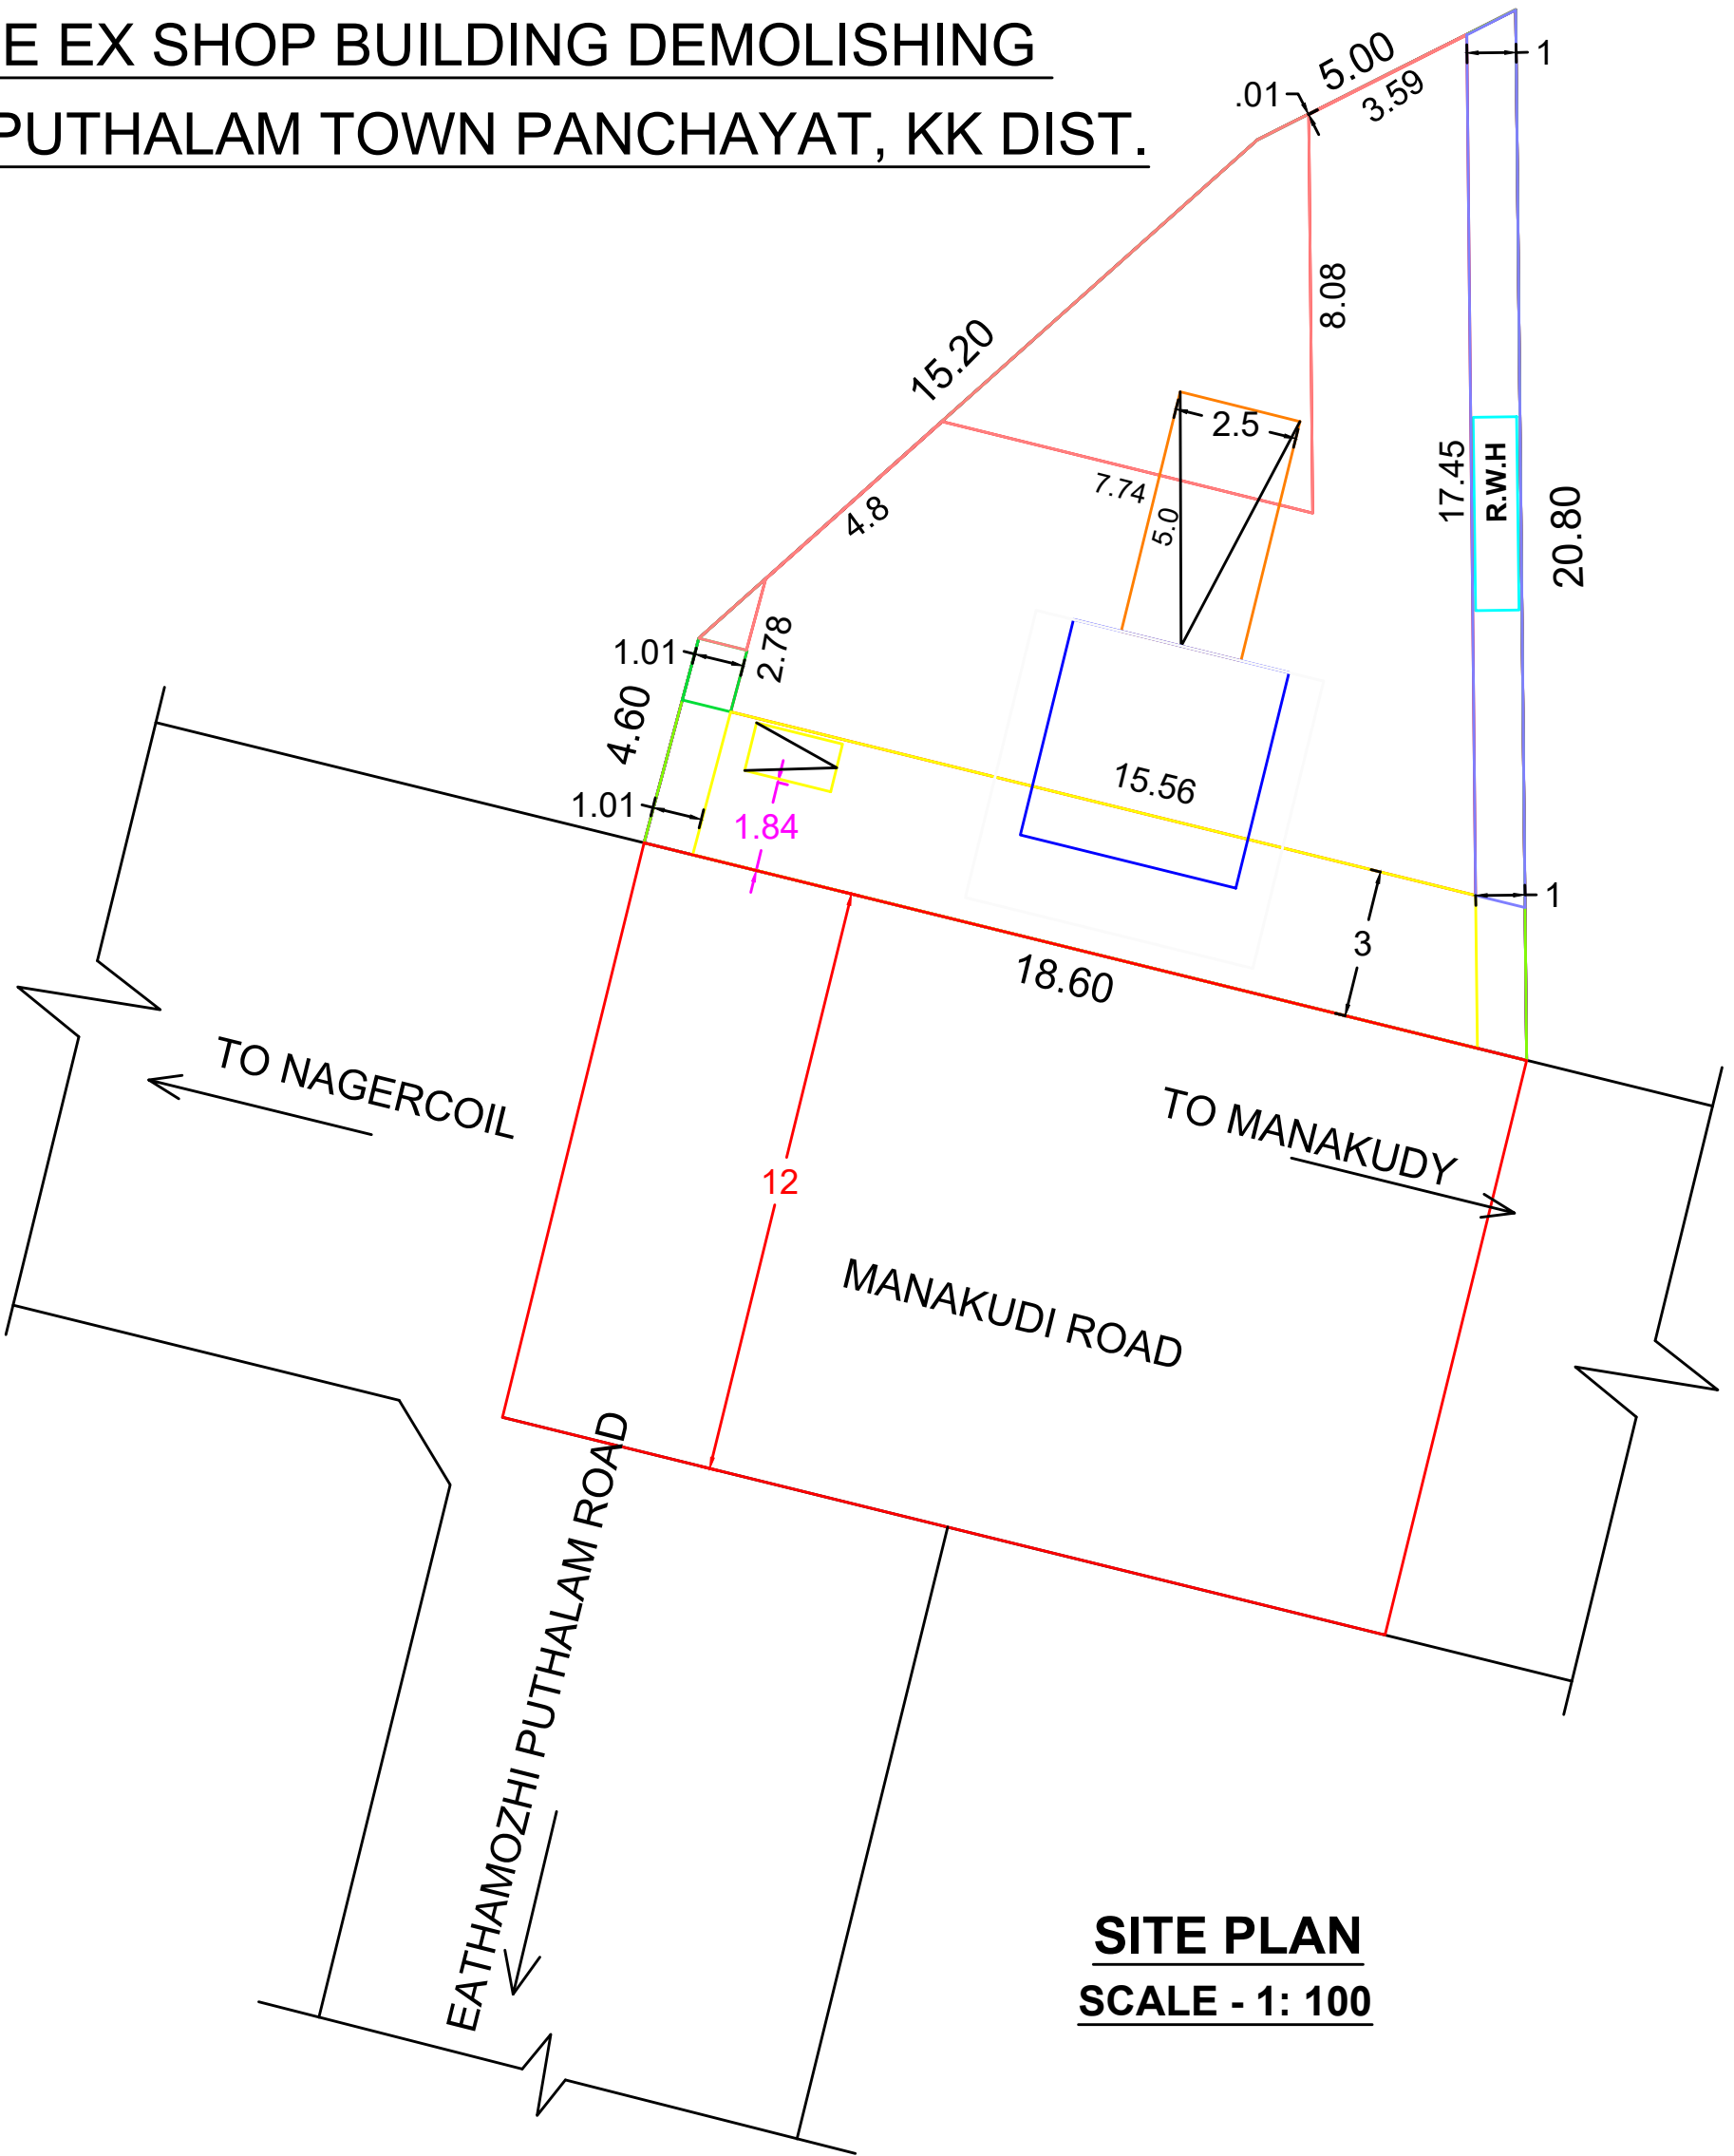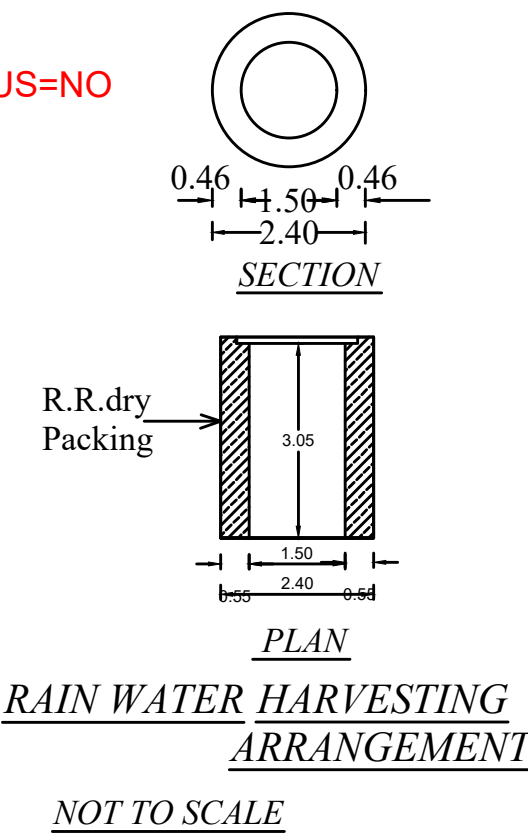

SITE PLAN
SCALE - 1: 100

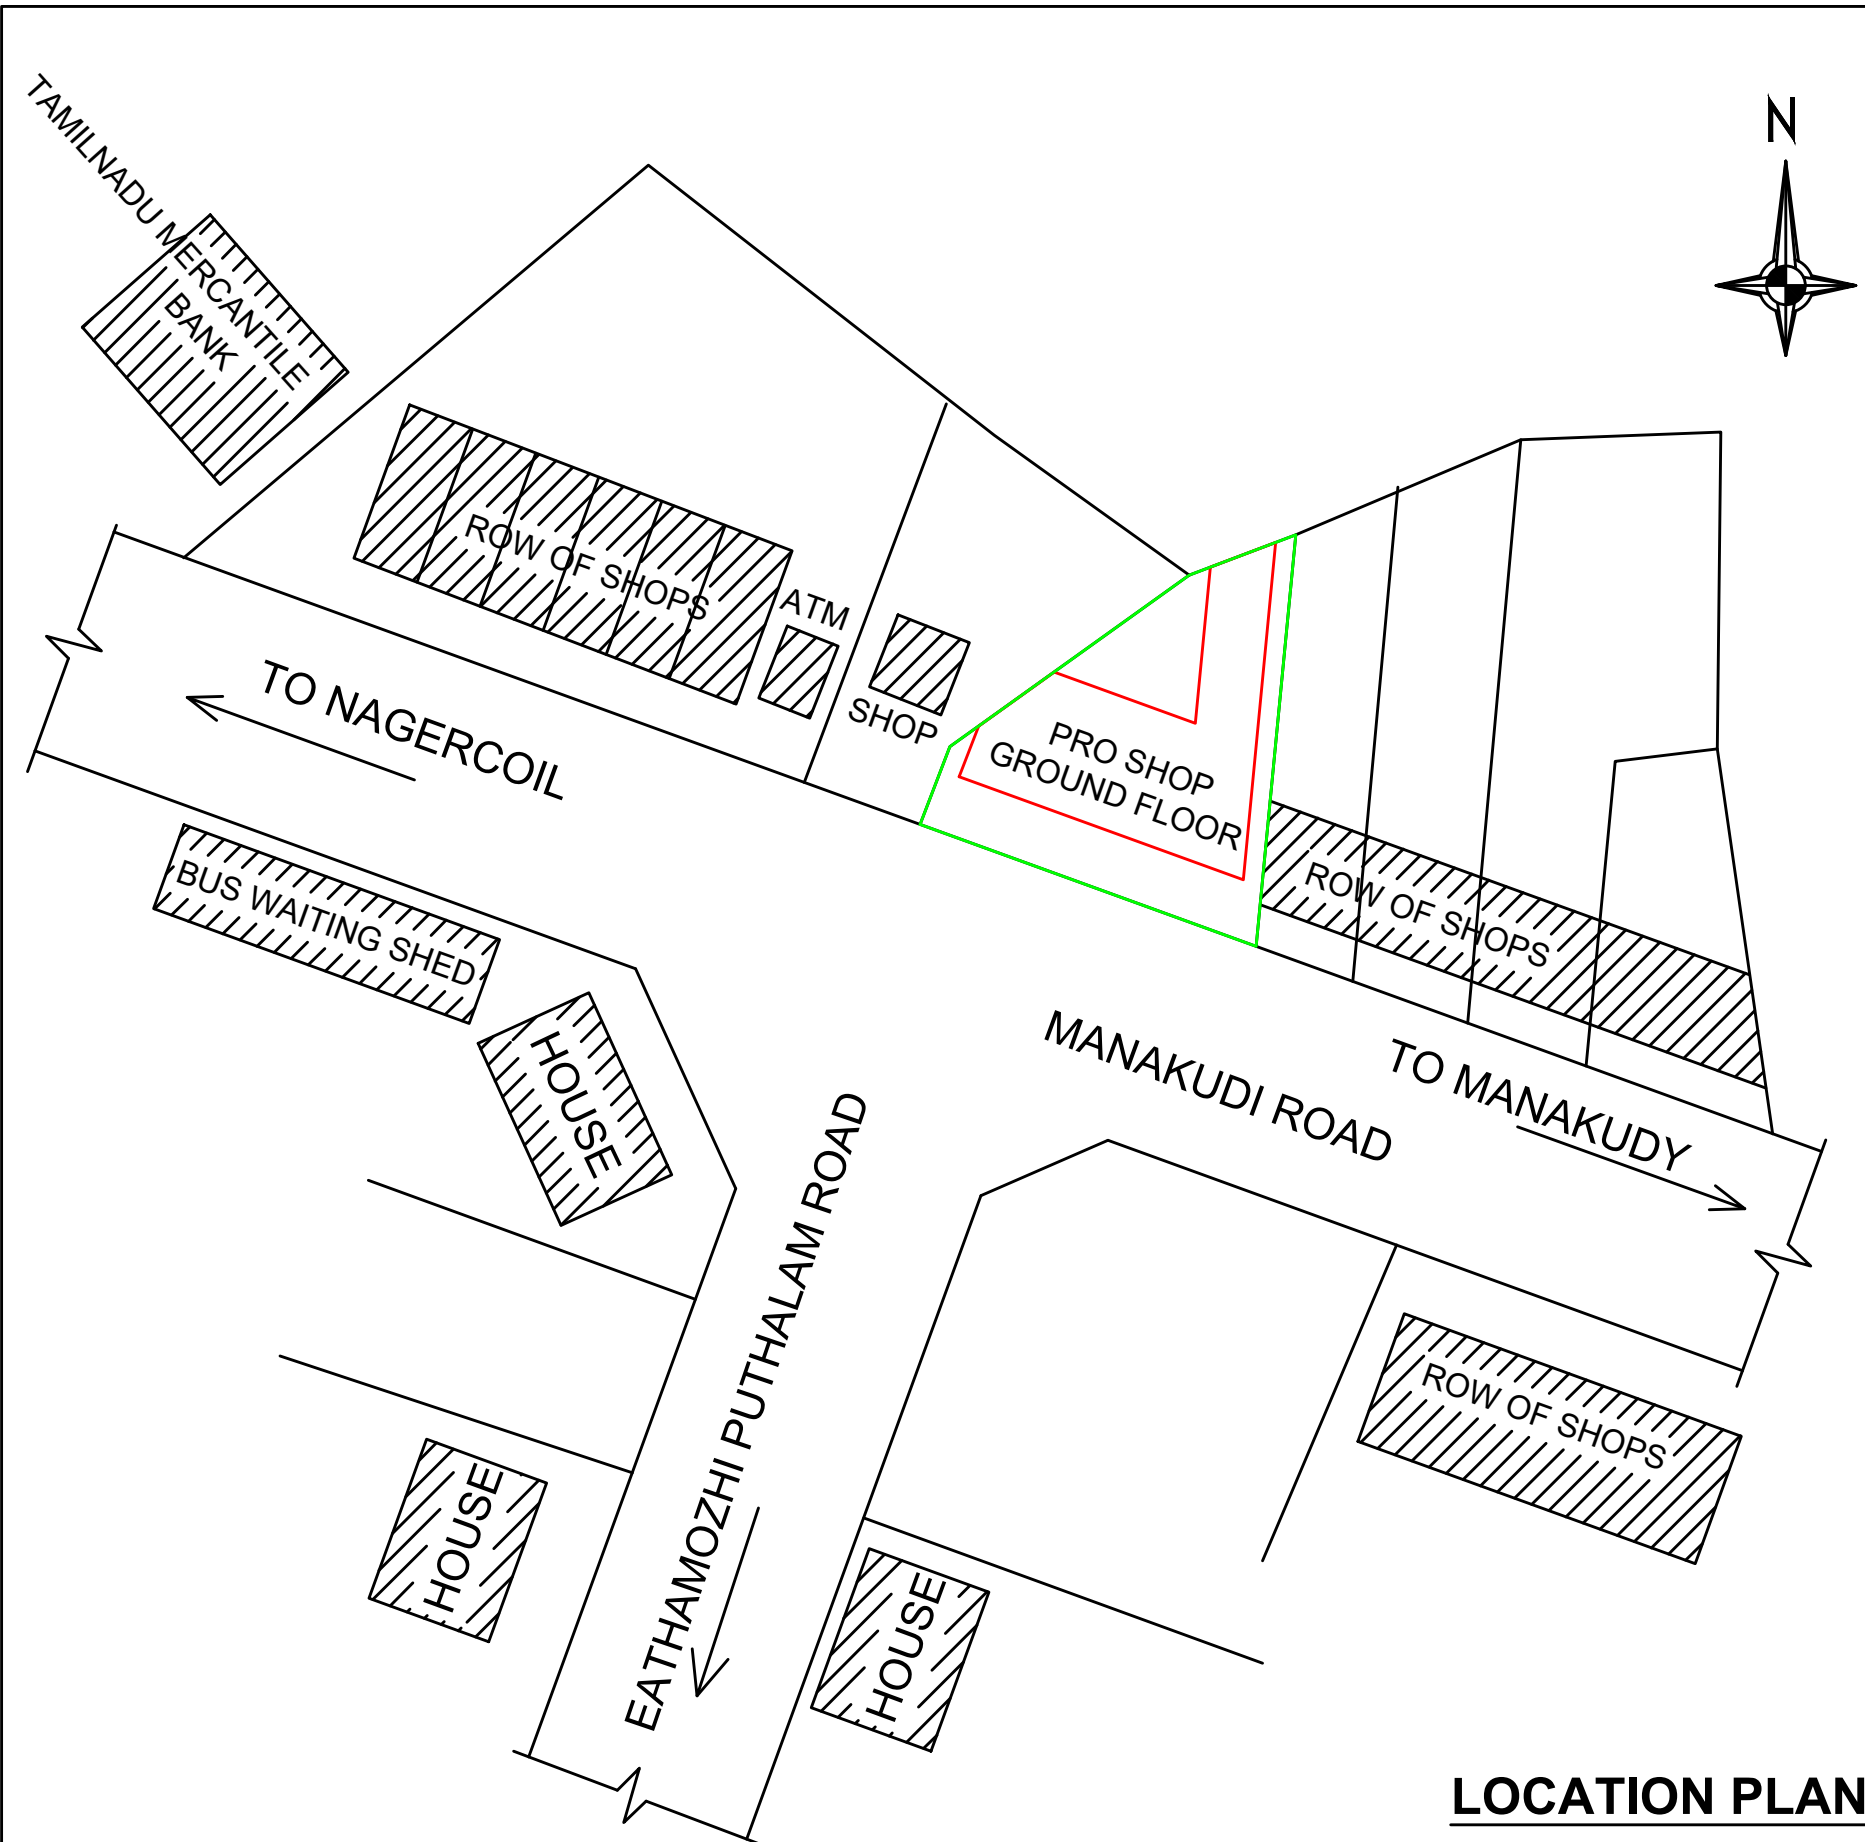

LOCATION PLAN
NOT TO SCALE

   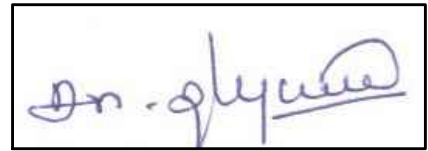ALL DIMENSIONS ARE IN METER PLAN SCALE 1:100		
CERTIFIED THAT PROVISIONS SHALL BE MADE TO "RAIN WATER HARVESTING " ARRANGEMENTS SYSTEM IN THE PROPOSED CONSTRUCTION		
SCHEDULE OF JOINERIES :		
R/S - Rolling Shutter	--	2.00 x2.50
R/S1 - Rolling Shutter	--	3.00x2.50
D1-DOOR	--	0.75 x2.10
W- WINDOW	--	1.40x1.50
V-VENTILATOR	--	0.84 x0.90
AREA DETAILS	Area in S.q.M	Area in S.q.Ft
SITE AREA	229.00	2464.96
PLINTH AREA (FSI) COMMERCIAL		
GROUND FLOOR	123.35	1327.74
VACANT AREA	105.65	1137.22
EX. BUILDING DEMOLISHING AREA	50.00	538.20
FSI AREA = $\frac{123.35}{229.00}$ = 0.539		
COLOUR INDEX		
SITE BOUNDARY		
PROPOSED		
ROAD/ LANE		
Floor Area Above 75 Sq.m 1 Car space and 1 Two wheeler space for every 75 Sq.m		
PARKING CALCULATION		
AREA OF PROPOSED (COMMERCIAL)		
FLOOR AREA = 123.35 Sq.M		
First 75 sq.m = NIL		
= 123.35-75= 48.35		
Required Car parking space -1		
Provided Car parking space -1		
Required Two wheeler space -1		
Provided Two wheeler space -1		
		
Mrs. THANGA FREDILA		
SIGNATURE OF LAND AND BUILDING OWNER		
		
A.SAHAYA ANTONY STEPHEN, D.C.E		
Registered Engineer Grade - 111		
Registration No. 150/LS/2019/00024		
F. R. Construction		
6-58A, Hassan Tower		
M.S. Road, Parvathipuram		
Nagercoil - 629003		
Cell : 9894028322		

Eight ways to know a piece of land before you pay for it.

This report covers one part of the picture. These cover the rest, drawn from the same government records, for any property in Tamil Nadu.

LandLens One

Ask anything about a property and get an answer grounded in live government records, with the sources shown.

[/landlens/one](#)



Verify My Land

Every record check run on one property and returned as a single report.

[/landlens/verify-my-land](#)



Legal Opinion

An advocate's written opinion on the title, built on the records we pull for it.

[/landlens](#)



One Map

Every layer on one map: the parcel, its boundary, zoning, water bodies and what sits around it.

[/landlens/one/map](#)



PriceMap

What land actually changed hands for around this plot, taken from the registered deeds.

[/landlens/pricemap](#)



Build Scope

What you are allowed to build here: floor space, height, coverage and setbacks.

[/landlens/build-scope](#)



Property Tracker

Watch a property and hear about it when something new is registered against it.

[/landlens/property-tracker](#)



Deal Room

Run the transaction in one place: documents, stamping, signatures and the parties.

[/landlens/deal-room](#)



Twenty-four checks you can run yourself, at no cost.

Records and verification

The registers themselves, read for you.

Encumbrance Certificate

Patta and Chitta

Field Measurement Sketch

EC Analyzer

Bank charge check

Court case search

Seller background check

Approval check by survey

Value and duty

What it is worth and what it costs to register.

Guideline value by street

Guideline value by survey

Stamp duty and registration fees

Capital gains

Floor space index

Area unit converter

Zoning and land use

What the plan says can happen on this land.

Land use zone finder

CMDA land use check

Coastal regulation zone

Master plan check

Water bodies finder

Airport height clearance

Registers and directories

Who holds it, and which office keeps the record.

Find your registering office

Temple property check

Waqf property check

RERA register



Every free tool
/tools



Services we run
for you
/services



The LandLens
suite
/landlens/one



Every claim in this document traces back to a government record.

Legal opinions, due diligence and title verification

Building plan, layout and sub-division approvals

Completion and occupancy certificates, regularisation

Escrow, negotiation and NRI property management

Land survey, soil testing, architecture and construction

Verified RealEstate
3/350/2 Mettukuppam,
OMR Thoraipakkam,
Chennai 600 097, India
hello@verified.realestate
+91 9996 12 9996

Prepared from the registers named on the page each finding sits on. Where a register could not be read, this document says so in its place rather than leaving the gap to be read as a clean result.

