

PP

APPROVAL RECORD

Planning Permission

Kanniyakumari district, Tamil Nadu

APPROVAL TYPE

Building Plan

ISSUING AUTHORITY


Rural Panchayat

The approval as the planning authority issued it, reproduced in full behind this page.


An approval speaks to what was sanctioned, not to what was built. Completion is a separate record.

PLAN SHOWING THE PROPOSED CONSTRUCTION OF A R.C.C ROOF RESIDENTIAL BUILDING AT VIRALIKATTU VILAI, MEKKAMANDAPAM P.O., IN RE.SY.NO: 428/9A2B, PATTA NO:9664, KANNANOOR VILLAGE, KANNANOOR VILLAGE PANCHAYAT, THIRUVATTAR PANCHAYAT UNION, THIRUVATTAR TALUK, KANNIYAKUMARI DISTRICT. PIN 629166.


OWNED BY: 1) Mr. VINO. G, S/O Mr. GABRIEL. 2) Mrs. JEBITHA. R, W/O Mr. VINO. CONTACT NO: 6385882309, 7094224983.

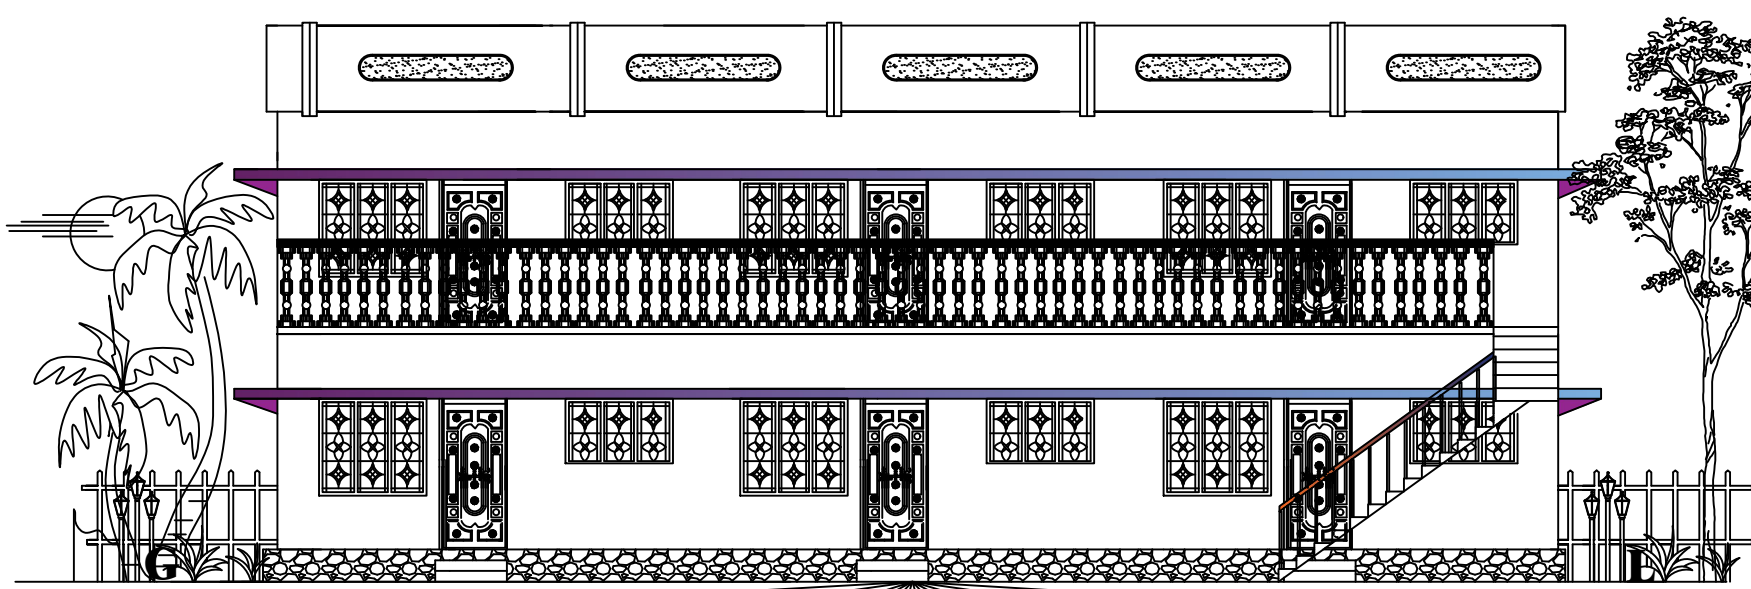


ELEVATION

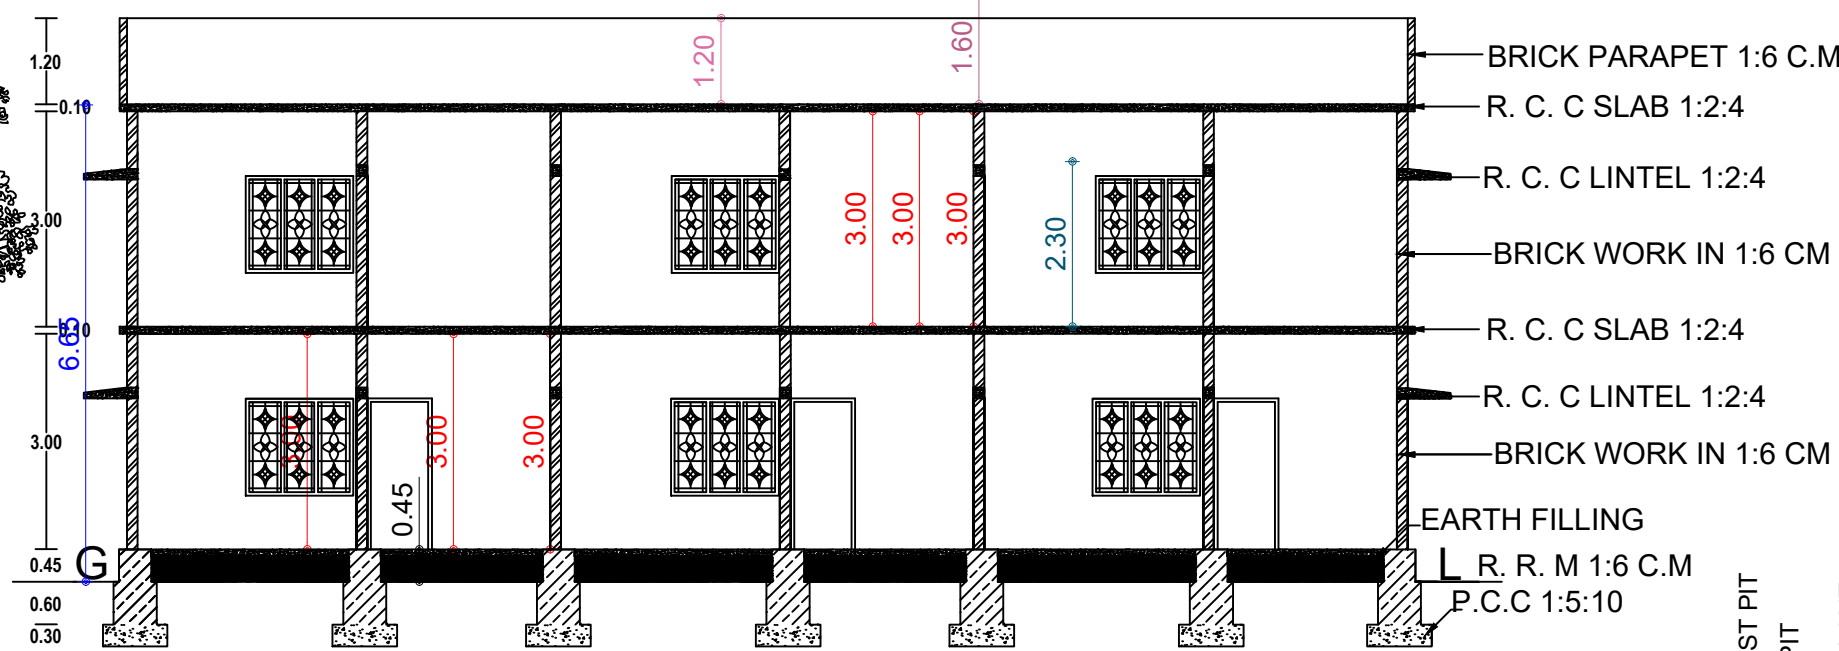


SECTION ON - AB

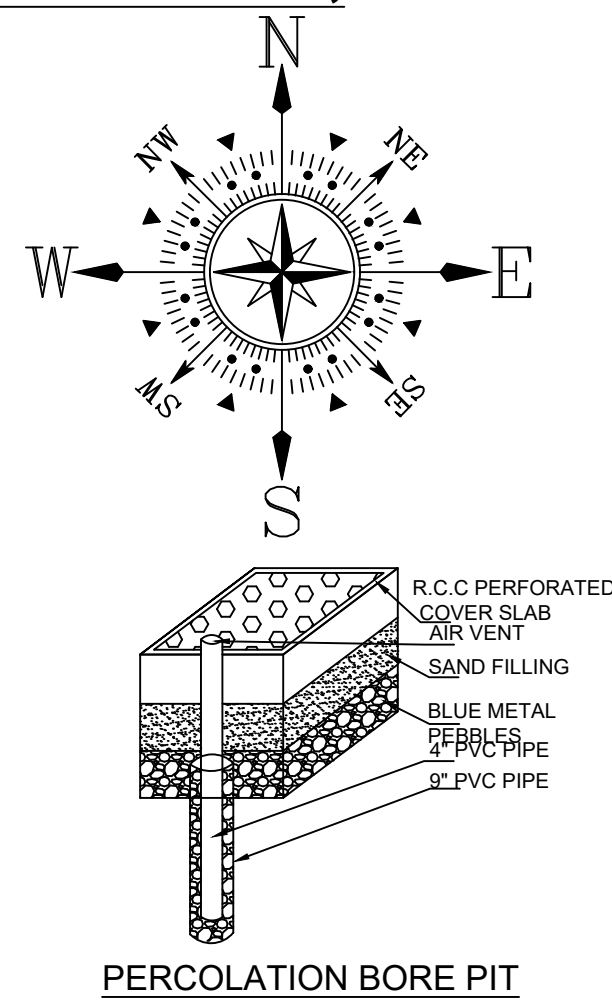

PERCOLATION BORE PIT

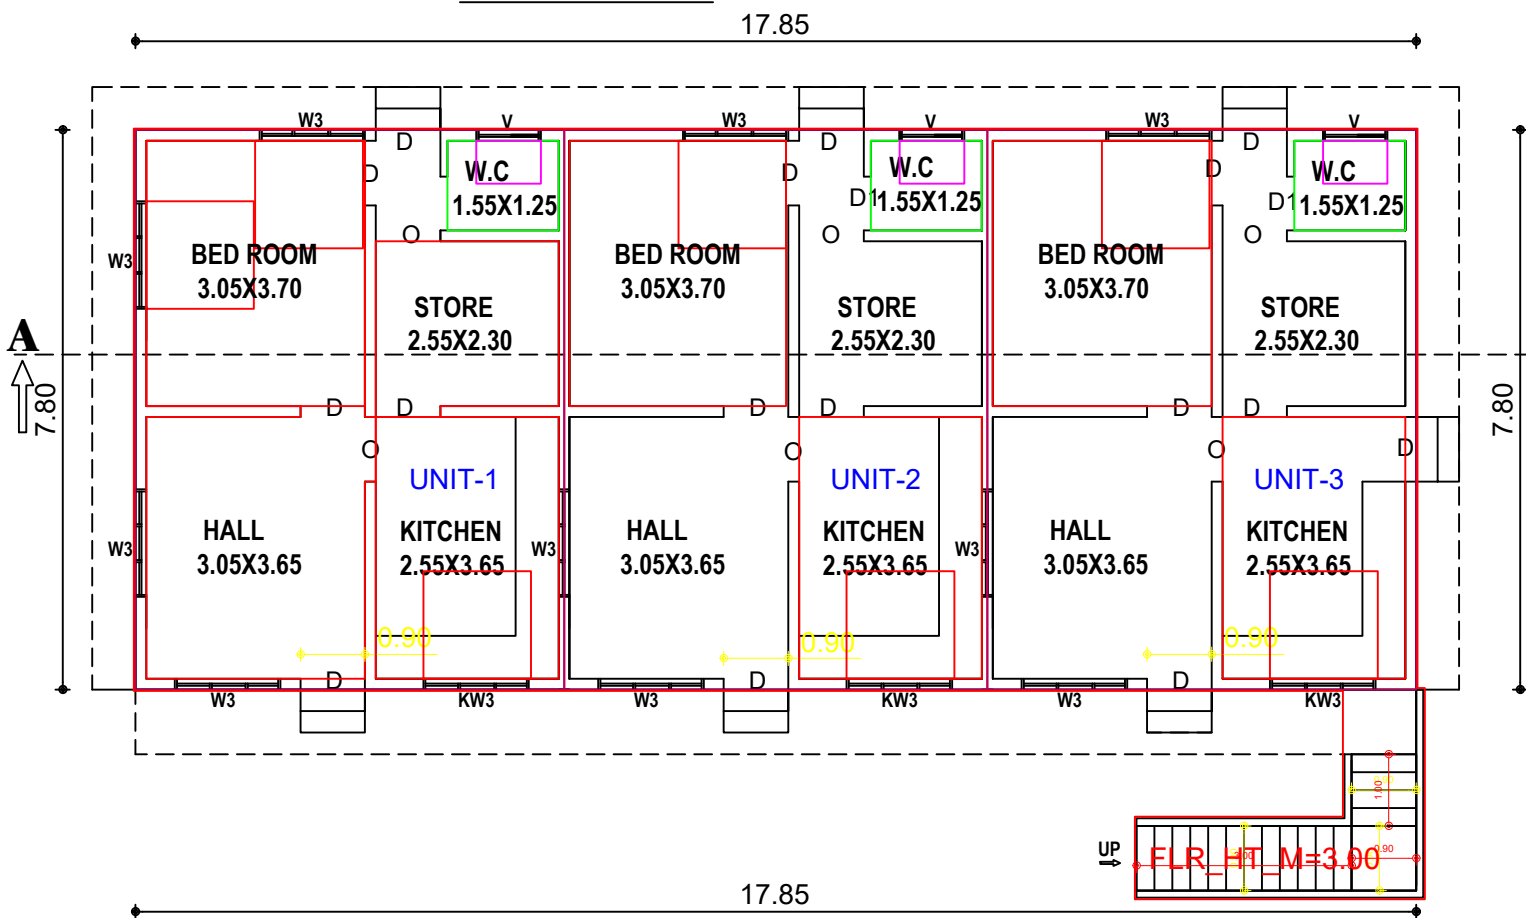


GROUND FLOOR- PLAN

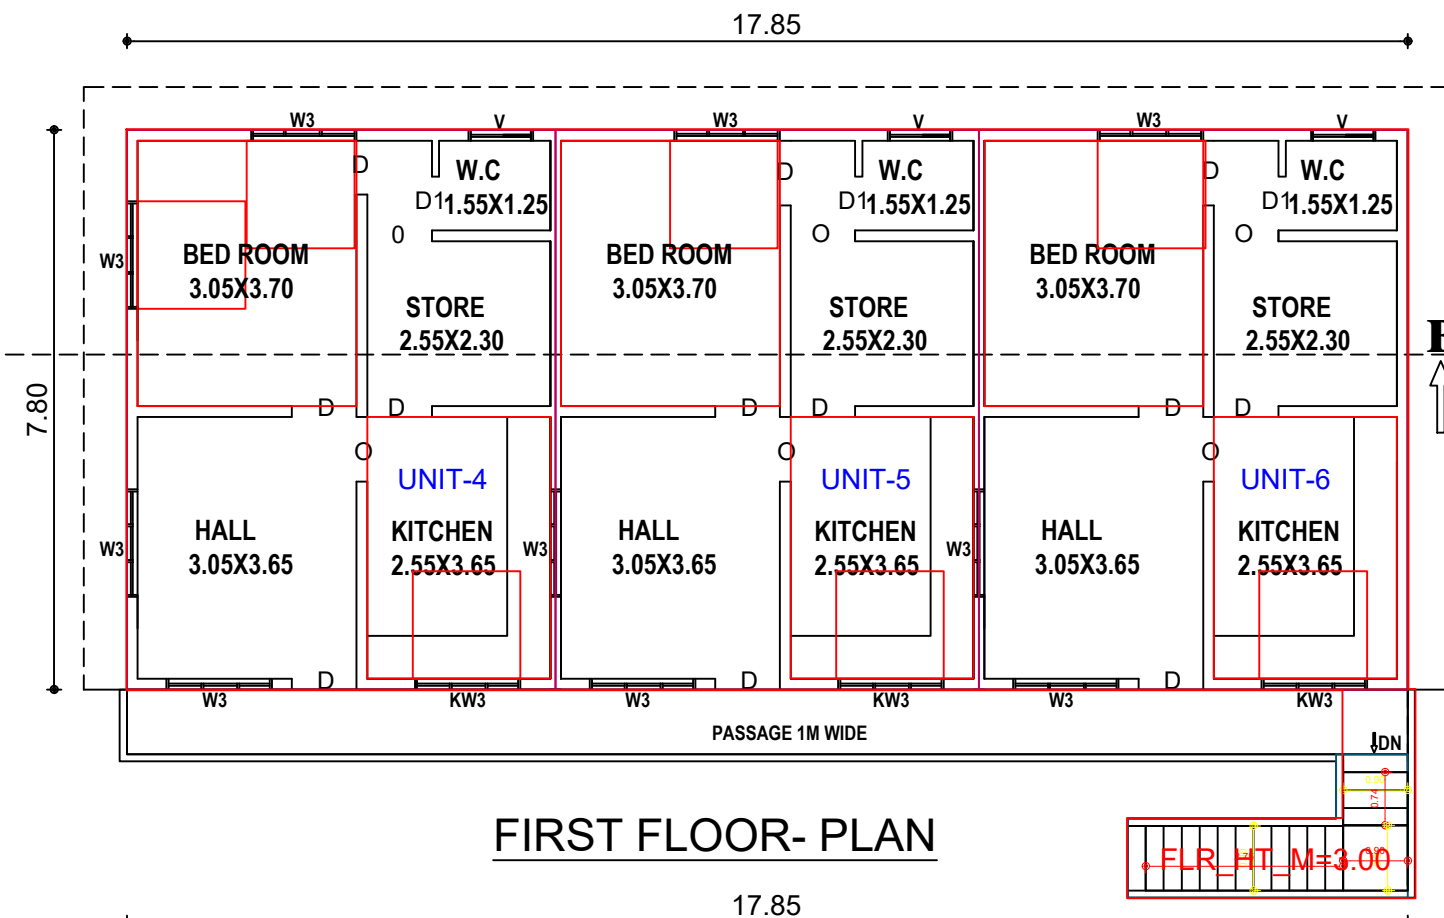


FIRST FLOOR- PLAN


SCALE 1:100
ALL DIMENSIONS ARE IN METRE

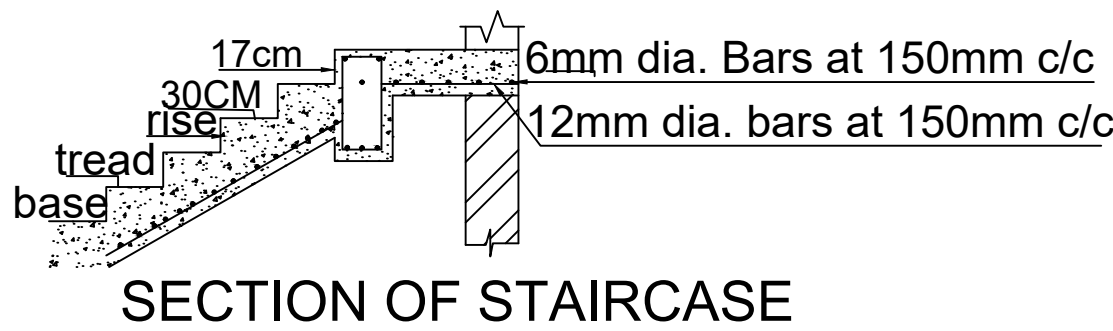


SECTION OF STAIRCASE

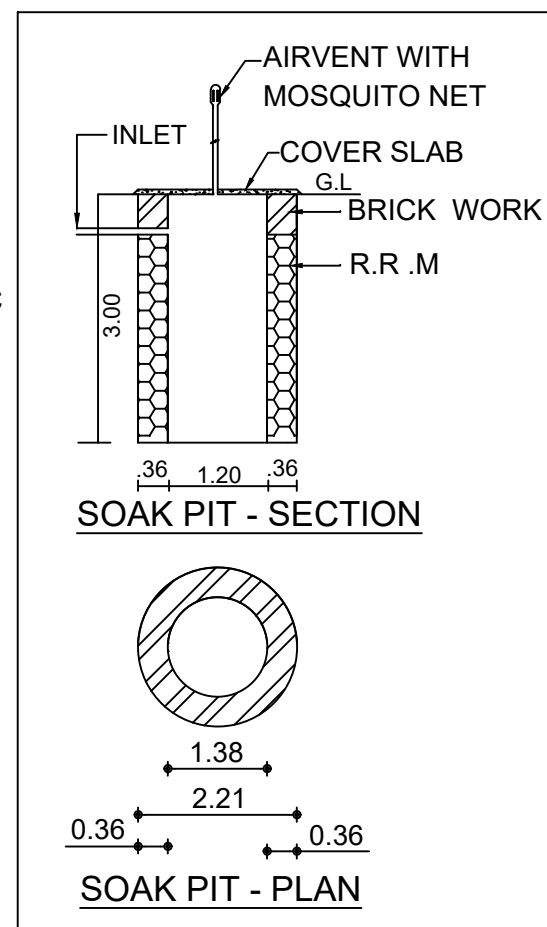

SOAK PIT - SECTION

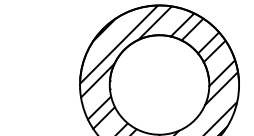


SOAK PIT - PLAN

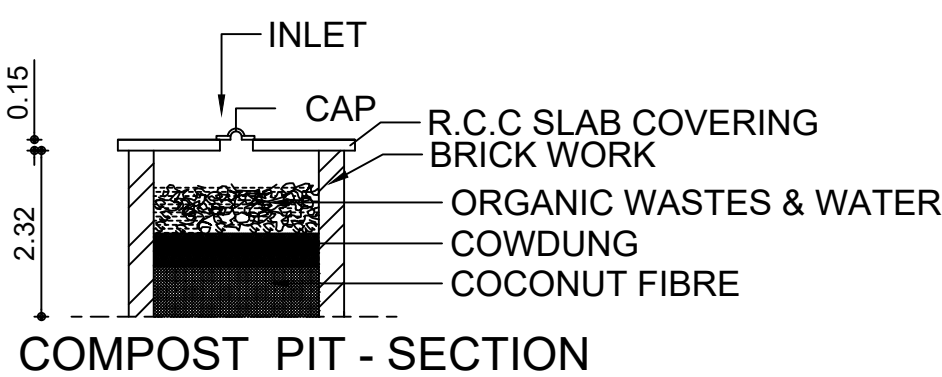


COMPOST PIT - SECTION



AN

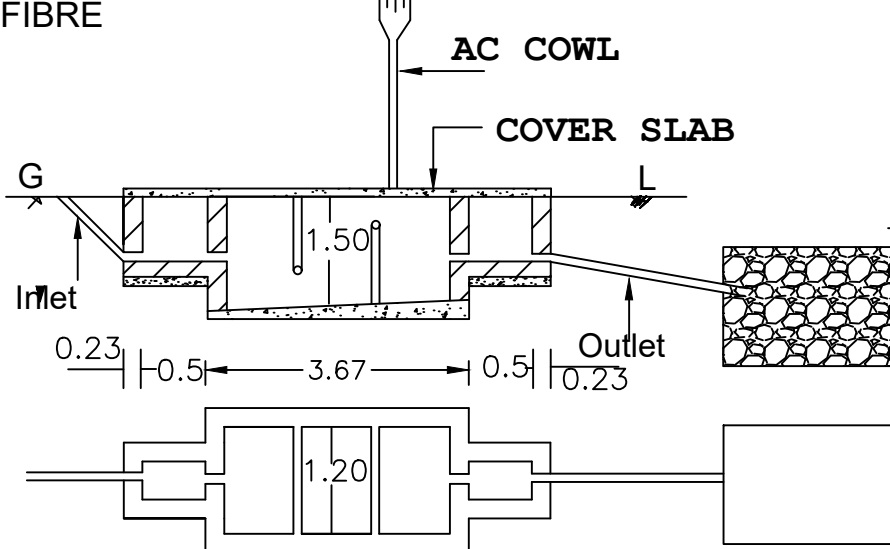


DETAILS OF SEPTIC TANK

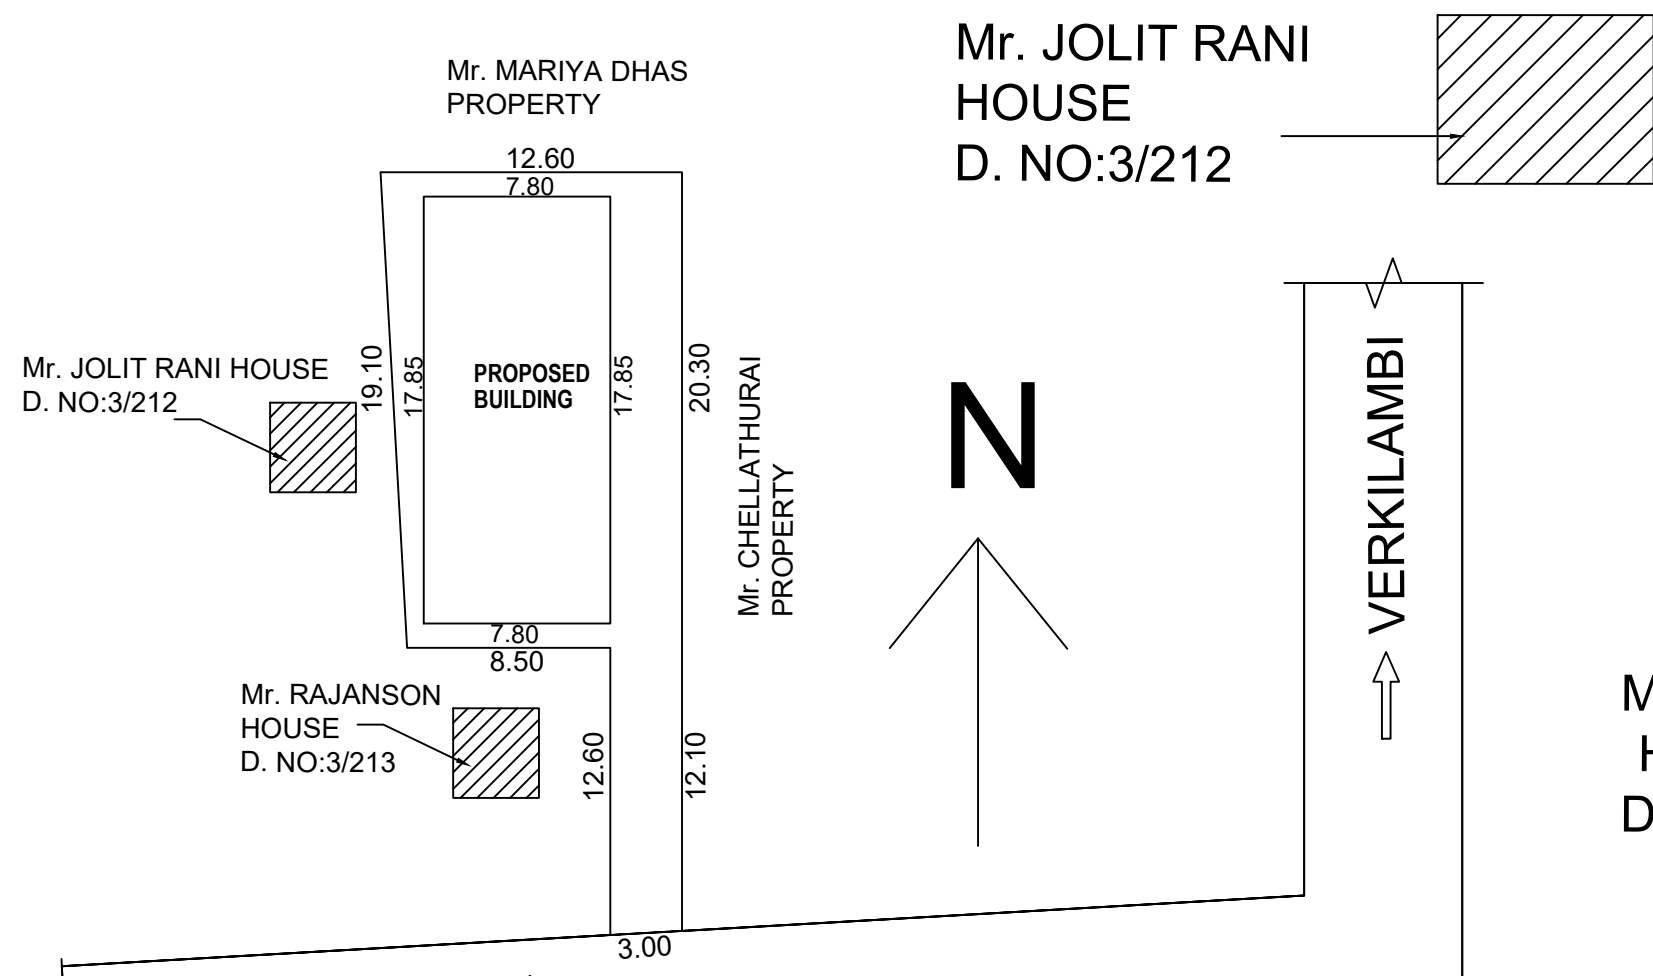


LOCATION PLAN

SCALE 1:300

ALL DIMENSIONS ARE IN METRE

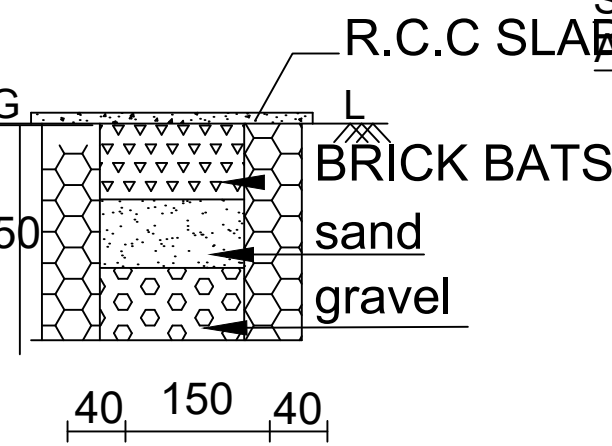

R.W.H. TANK

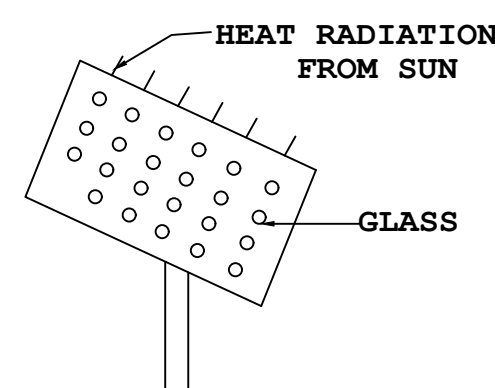

SOLAR SYSTEM DETAILS

Mr. MARIYA DHAS
PROPERTY
12.60

PROPOSED
BUILDING

Mr. CHELLATHURAI
PROPERTY

Mr. RAJANSON
HOUSE
D. NO:3/213

SITE PLAN
SCALE 1:100
ALL DIMENSIONS ARE IN METRE

PLAN INFO
PATTA NO=9664
AS PER DOCUMENT=273.17
AS AT SITE=275.42
FMB OR PLR=273.17
PLOT AREA M2=273.17
IS SWIMMING POOL EXISTS=NO
SINGLE FAMILY BLDG=NO
CRZ=NO
SECURITY ZONE=NO
ACCESS WIDTH M=3.00
WHETHER GOVT OR AIDED SCHOOL=NO
ROAD WIDTH=6.00
ROAD LENGTH=16.40
AVG FLOT DEPTH=12.60
AVG FLOT WIDTH=19.50
LAND USE ZONE=RESIDENTIAL
PREMIUM FSI REQUIRED=NO
DISTRICT-KANNIYAKUMARI
SURVEY NO=428/9A2B
TALUK-THIRUVATTAR
JURISDICTION TYPE= PANCHAYAT
RW DECLARED=YES
BUILDING NEAR TO RIVER=NO
AREA TYPE=OTHERS
IS APPROVED IS OUT=NO
BUILDING NEAR MONUMENT=NO
BUILDING NEAR GOVT BLDG=NO
PROVISION FOR GREEN BUILDINGS AND SUSTAINABILITY=NO
FIRE PROTECTION AND FIRE SAFETY REQUIREMENTS=YES
NOC FOR CONSTRUCTION NEAR MONUMENT=NO
NOC FIRE DEPT=NO
OSR APPLICABLE=NO
IF HERITAGE TOWN LESS THAN 1KM RADIUS=NO
GREEN PLANTING STRIP=NO

"QR CODE"

SCHEDULE OF JOINERY

TYPE	DESCRIPTION	SIZE
D	DOOR	0.90X2.10
D1	DOOR	0.75X2.10
W3	WINDOW	1.50X1.50
KW3	KITCHEN WINDOW	1.50X0.90
V	VENTILATOR	0.90X0.60

AREA STATEMENT

AS PER DOCUMENT : 273.17 SQ.M - 6.750 CENT - 2940.40 SQ.FT

BUILDING	PLINTH AREA	FLOOR AREA
GROUND FLOOR	139.23 M ² (1498.67 SQ.FT)	118.34 M ² (1273.81 SQ.FT)
FIRST FLOOR	139.23 M ² (1498.67 SQ.FT)	118.34 M ² (1273.81 SQ.FT)
TOTAL	278.46 M ² (2997.34 SQ.FT)	236.68 M ² (2547.62 SQ.FT)

F.S.I = $\frac{\text{TOTAL BUILT UP AREA}}{\text{SITE AREA}} = \frac{278.46}{273.17} = 1.01$

PLINTH AREA

CAR PARKING REQUIRED : 2 NOS.
CAR PARKING PROVIDED : 2 NOS.
TWO WHEELER PARKING REQUIRED : 2 NOS.
TWO WHEELER PARKING PROVIDED : 2 NOS.


BUILDING UNIT - 1 = 46.61 M² (501.68 SQ.FT)
BUILDING UNIT - 2 = 46.01 M² (495.30 SQ.FT)
BUILDING UNIT - 3 = 46.61 M² (501.68 SQ.FT)
BUILDING UNIT - 4 = 46.61 M² (501.68 SQ.FT)
BUILDING UNIT - 5 = 46.01 M² (495.30 SQ.FT)
BUILDING UNIT - 6 = 46.61 M² (501.68 SQ.FT)
TOTAL = 278.46 M² (2997.34 SQ.FT)

SCALE : 1:100

DATE :23.07.2025

COLOUR INDEX

PLOT BOUNDARY	
PRO. BUILDING	
EX. BUILDING	
PATHWAY	
ROAD	

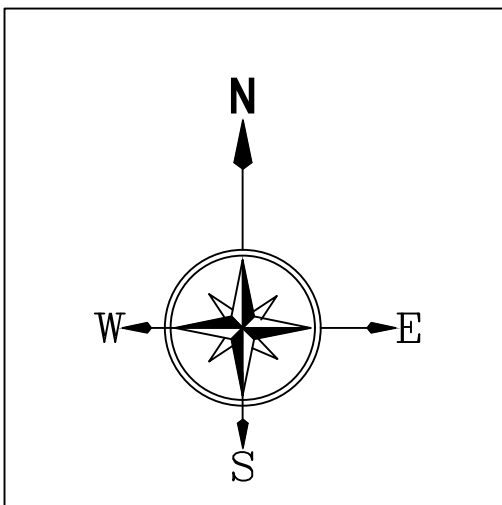

AEE SIGNATURE

SIGNATURE OF OWNER

EE SIGNATURE

SIGNATURE OF ENGINEER

Eight ways to know a piece of land before you pay for it.

This report covers one part of the picture. These cover the rest, drawn from the same government records, for any property in Tamil Nadu.

LandLens One

Ask anything about a property and get an answer grounded in live government records, with the sources shown.

[/landlens/one](#)



Verify My Land

Every record check run on one property and returned as a single report.

[/landlens/verify-my-land](#)



Legal Opinion

An advocate's written opinion on the title, built on the records we pull for it.

[/landlens](#)



One Map

Every layer on one map: the parcel, its boundary, zoning, water bodies and what sits around it.

[/landlens/one/map](#)



PriceMap

What land actually changed hands for around this plot, taken from the registered deeds.

[/landlens/pricemap](#)



Build Scope

What you are allowed to build here: floor space, height, coverage and setbacks.

[/landlens/build-scope](#)



Property Tracker

Watch a property and hear about it when something new is registered against it.

[/landlens/property-tracker](#)



Deal Room

Run the transaction in one place: documents, stamping, signatures and the parties.

[/landlens/deal-room](#)



Twenty-four checks you can run yourself, at no cost.

Records and verification

The registers themselves, read for you.

Encumbrance Certificate

Patta and Chitta

Field Measurement Sketch

EC Analyzer

Bank charge check

Court case search

Seller background check

Approval check by survey

Value and duty

What it is worth and what it costs to register.

Guideline value by street

Guideline value by survey

Stamp duty and registration fees

Capital gains

Floor space index

Area unit converter

Zoning and land use

What the plan says can happen on this land.

Land use zone finder

CMDA land use check

Coastal regulation zone

Master plan check

Water bodies finder

Airport height clearance

Registers and directories

Who holds it, and which office keeps the record.

Find your registering office

Temple property check

Waqf property check

RERA register



Every free tool
/tools



Services we run
for you
/services



The LandLens
suite
/landlens/one



Every claim in this document traces back to a government record.

Legal opinions, due diligence and title verification

Building plan, layout and sub-division approvals

Completion and occupancy certificates, regularisation

Escrow, negotiation and NRI property management

Land survey, soil testing, architecture and construction

Verified RealEstate
3/350/2 Mettukuppam,
OMR Thoraipakkam,
Chennai 600 097, India
hello@verified.realestate
+91 9996 12 9996

Prepared from the registers named on the page each finding sits on. Where a register could not be read, this document says so in its place rather than leaving the gap to be read as a clean result.

