

PP

APPROVAL RECORD

Planning Permission

Kanniyakumari
Kanniyakumari district, Tamil Nadu

APPROVAL TYPE
Building Plan

ISSUING AUTHORITY
Town Panchayat

PURPOSE
Residential

The approval as the planning authority issued it, reproduced in full behind this page.

An approval speaks to what was sanctioned, not to what was built. Completion is a separate record.


PLAN SHOWING THE PROPOSED ADDITIONAL CONSTRUCTION OF RESIDENTIAL BUILDING

THE EXISTING BUILDING DOOR NO:27/31K1 IN R.S.No: 59/21A1B OF ESANTHIMAGALAM NORTH VILLAGE,


AT THUVARANKADU, BOOTHAPANDI TOWN PANCHAYAT.

Name of owner:-Mrs.S.VANITHA W/O Mr.A.MURUGAN


Thuvrankadu Boothapandi.

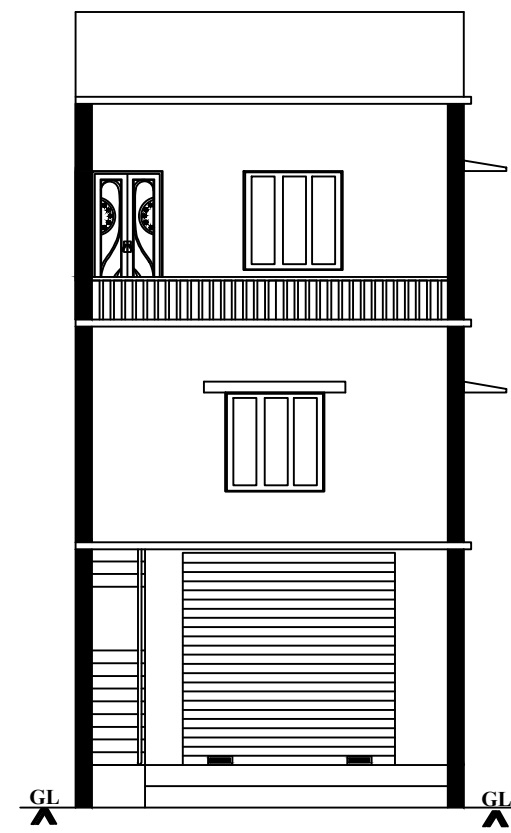


FRONT ELEVATION

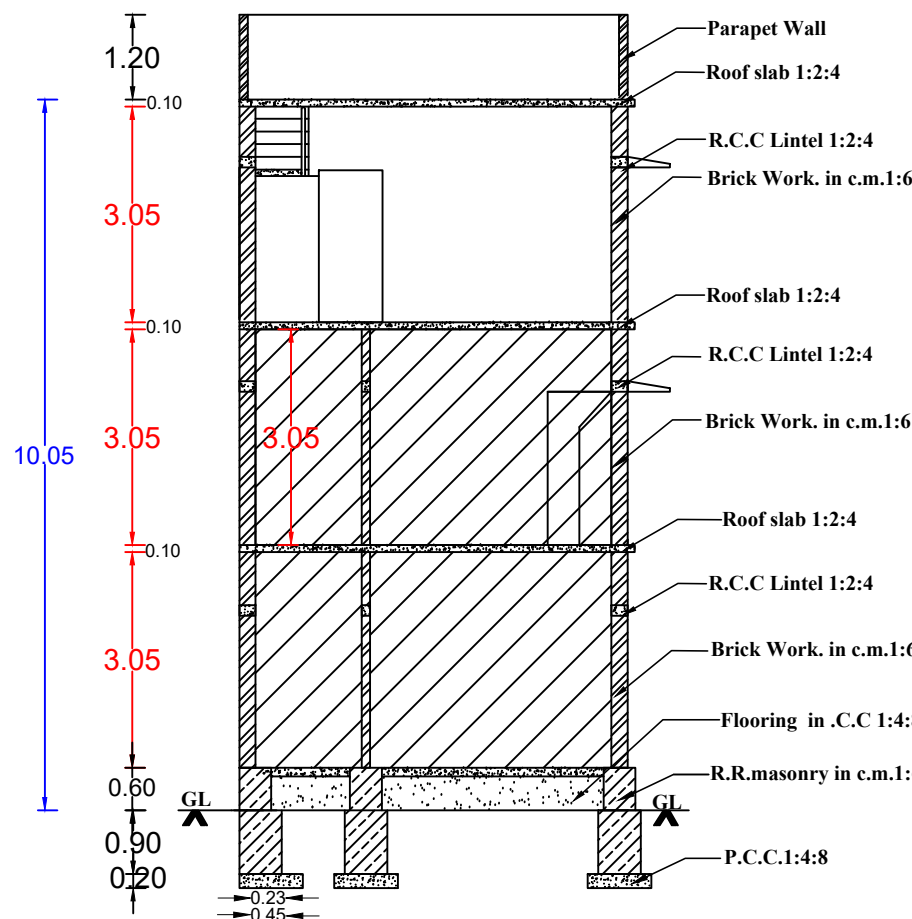

SECTION ON AB

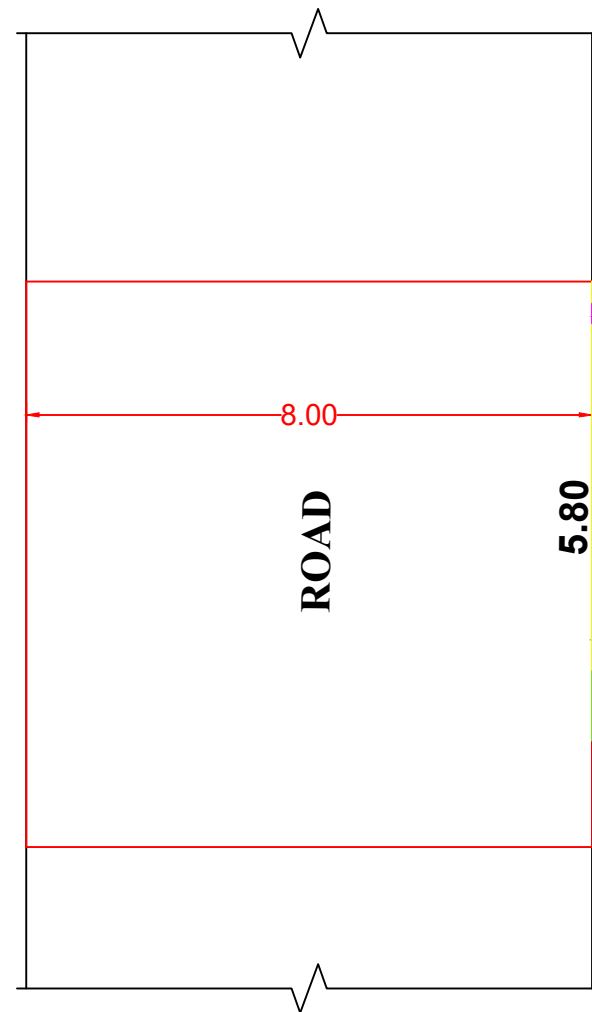


SITE PLAN
SCALE 1:100

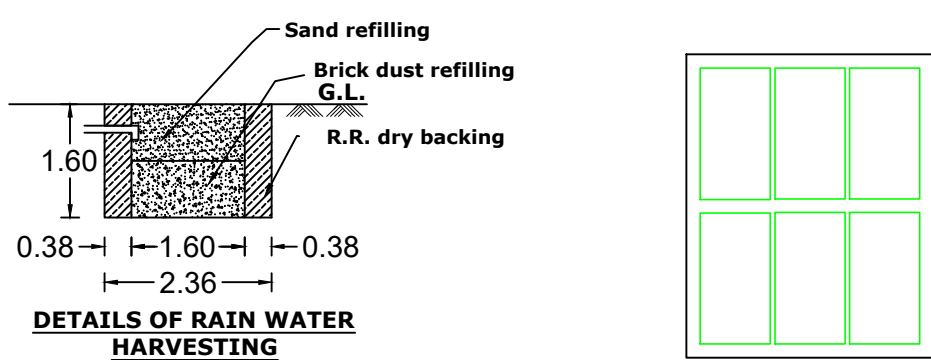


DETAILS OF RAIN WATER
HARVESTING


Solar panel

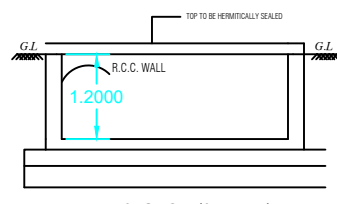


BWH SECTION (SAMPLE)

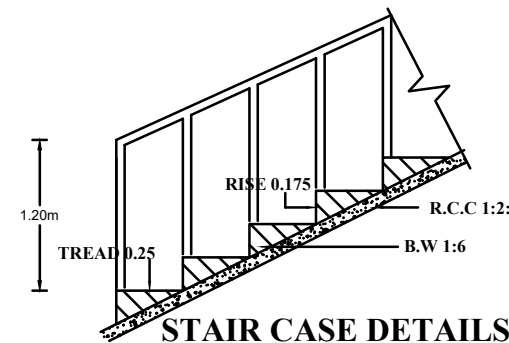


STAIR CASE DETAILS

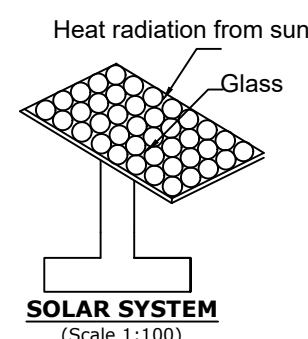


SOLAR SYSTEM
(Scale 1:100)

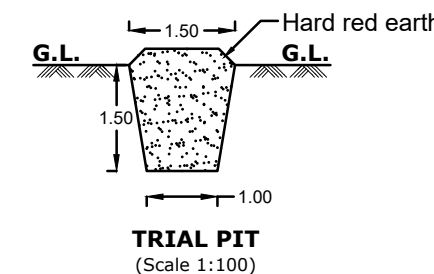


TRIAL PIT
(Scale 1:100)

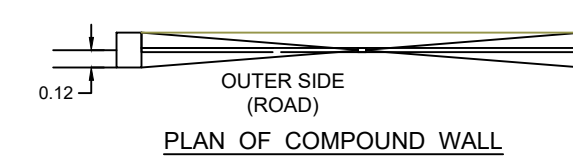


PLAN OF COMPOUND WALL

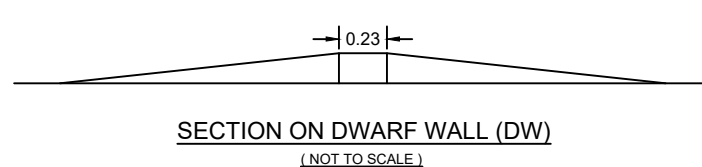


SECTION ON DWARF WALL (DW)
(NOT TO SCALE)

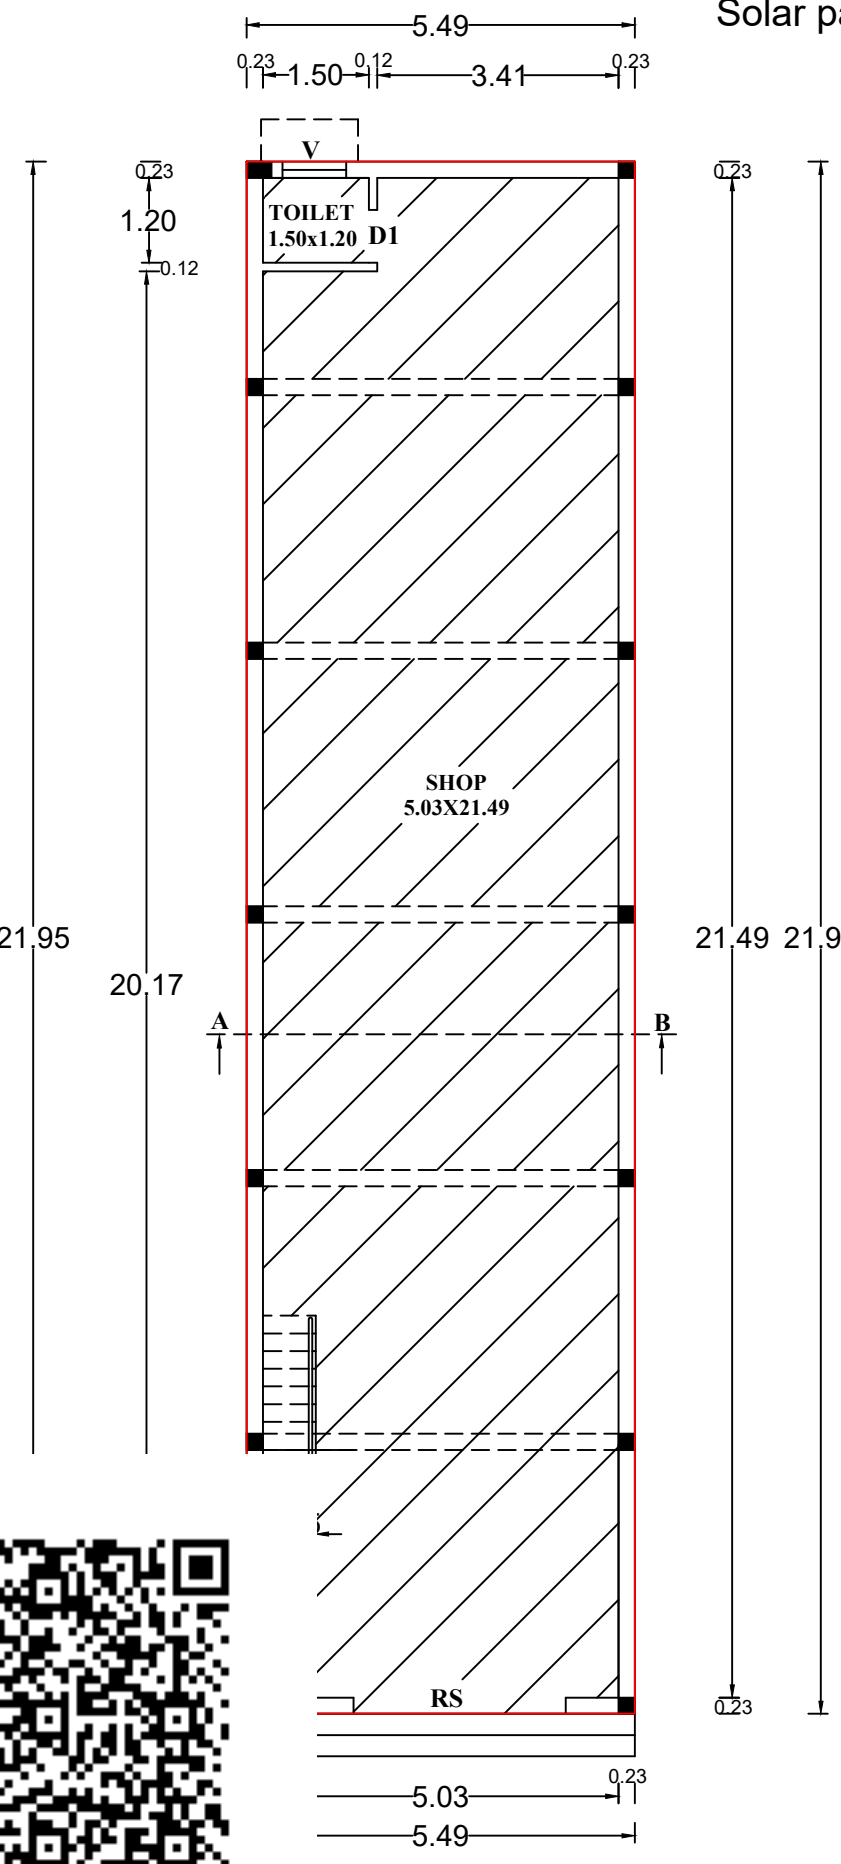


ING GROUND FLOOR
PLAN

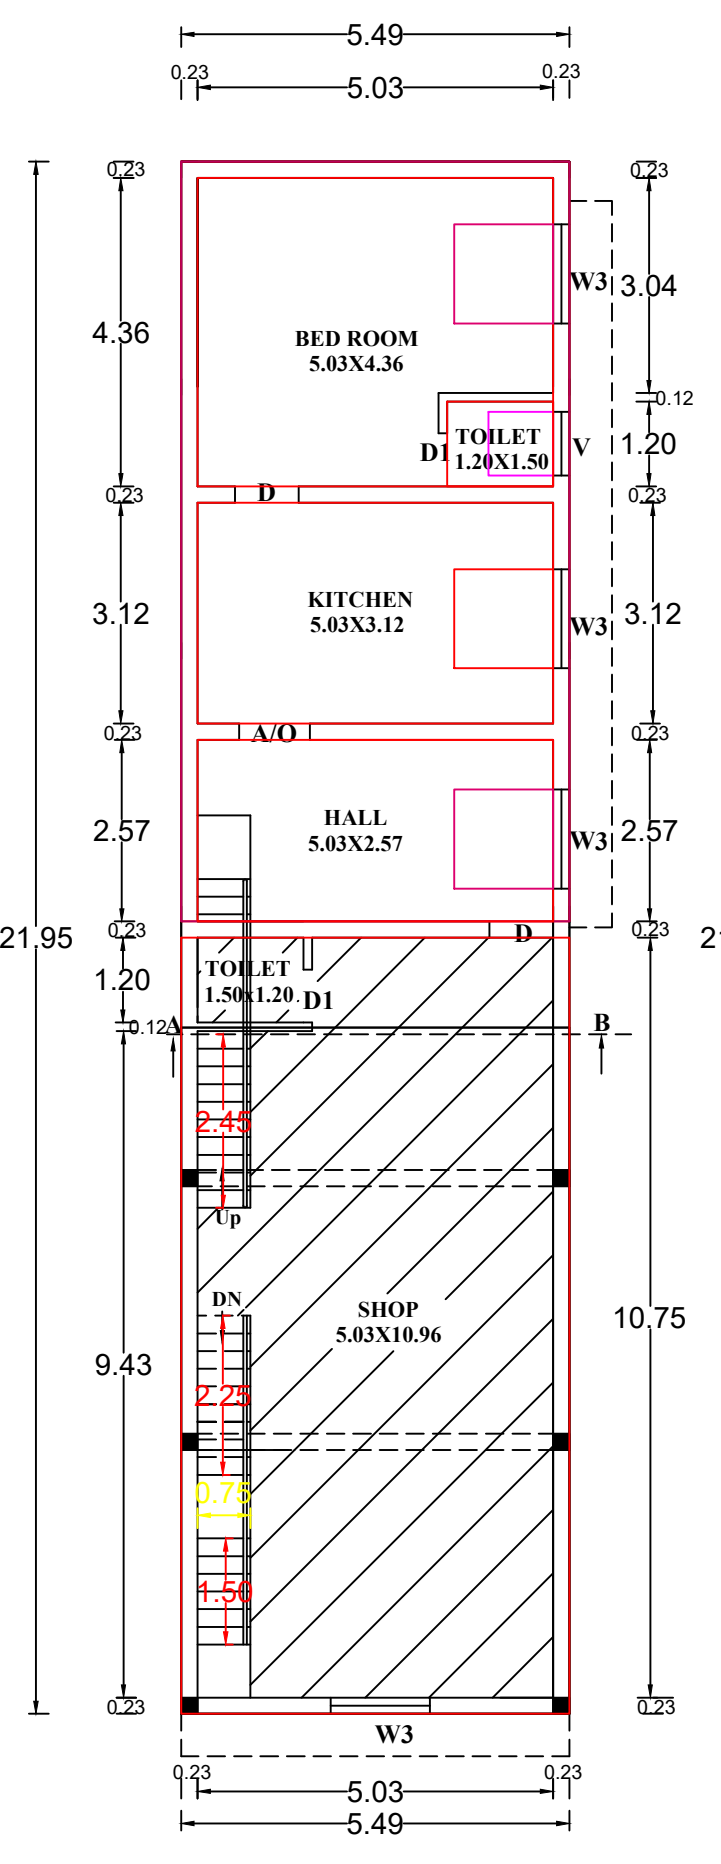


EXISTING & PROPOSED FIRST
FLOOR PLAN

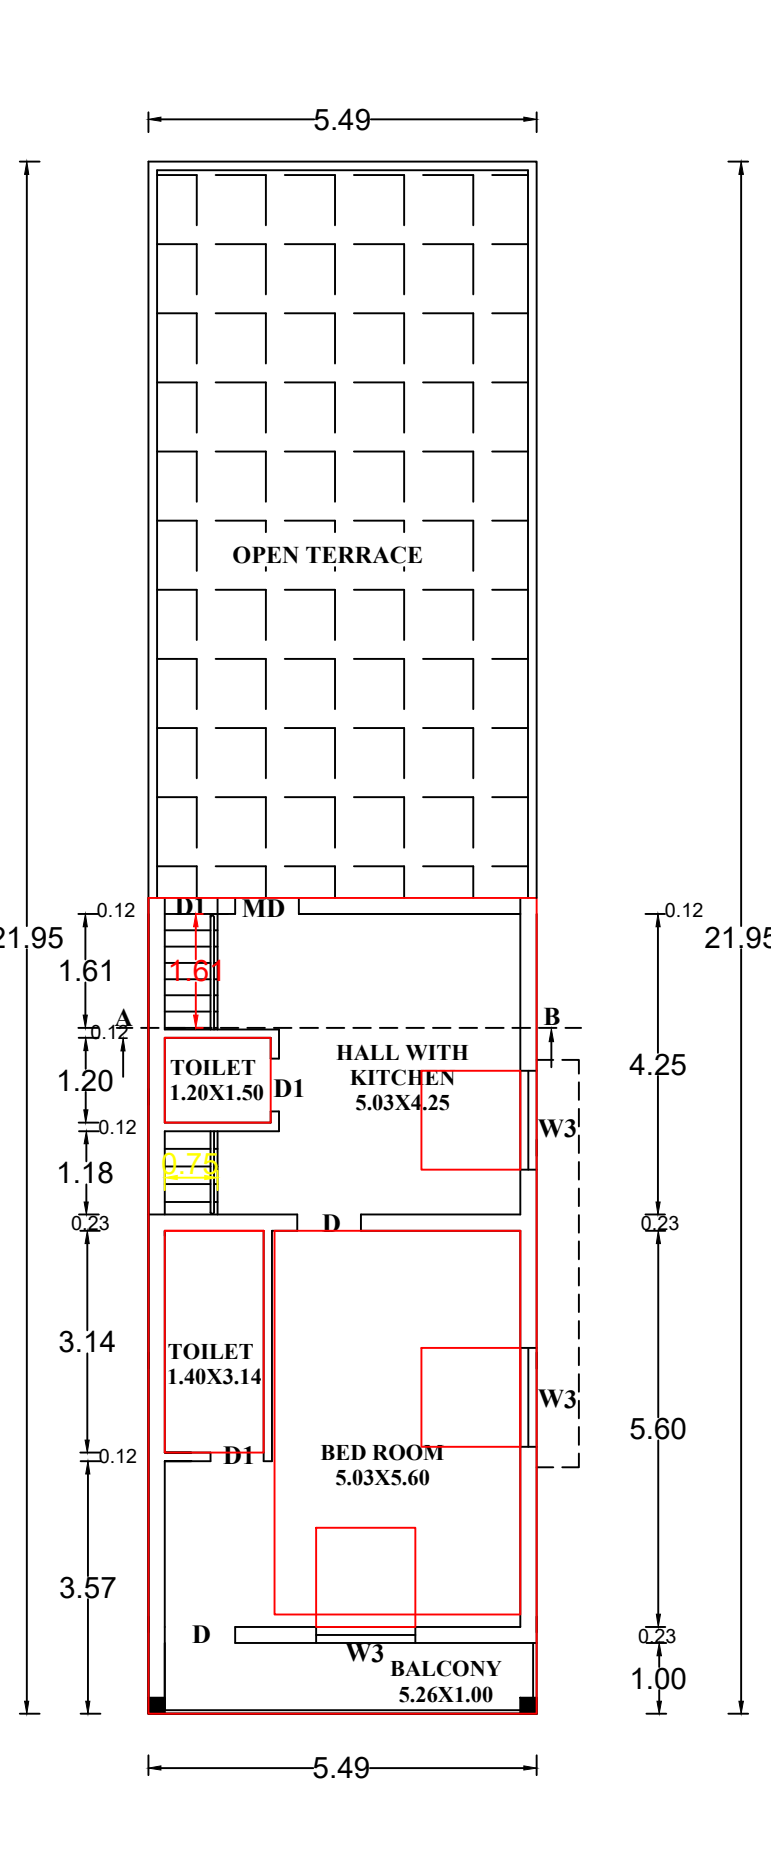


PROPOSED SECOND FLOOR
PLAN

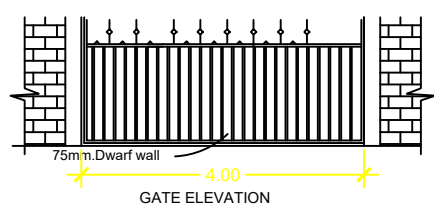


GATE ELEVATION

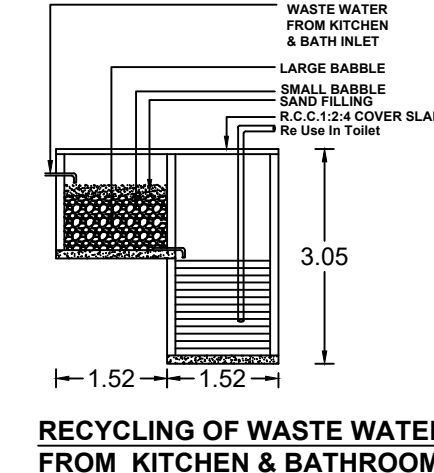


RECYCLING OF WASTE WATER
FROM KITCHEN & BATHROOM

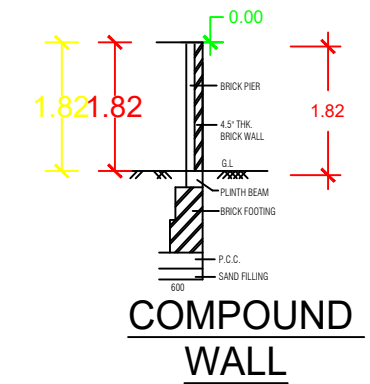

COMPOUND
WALL

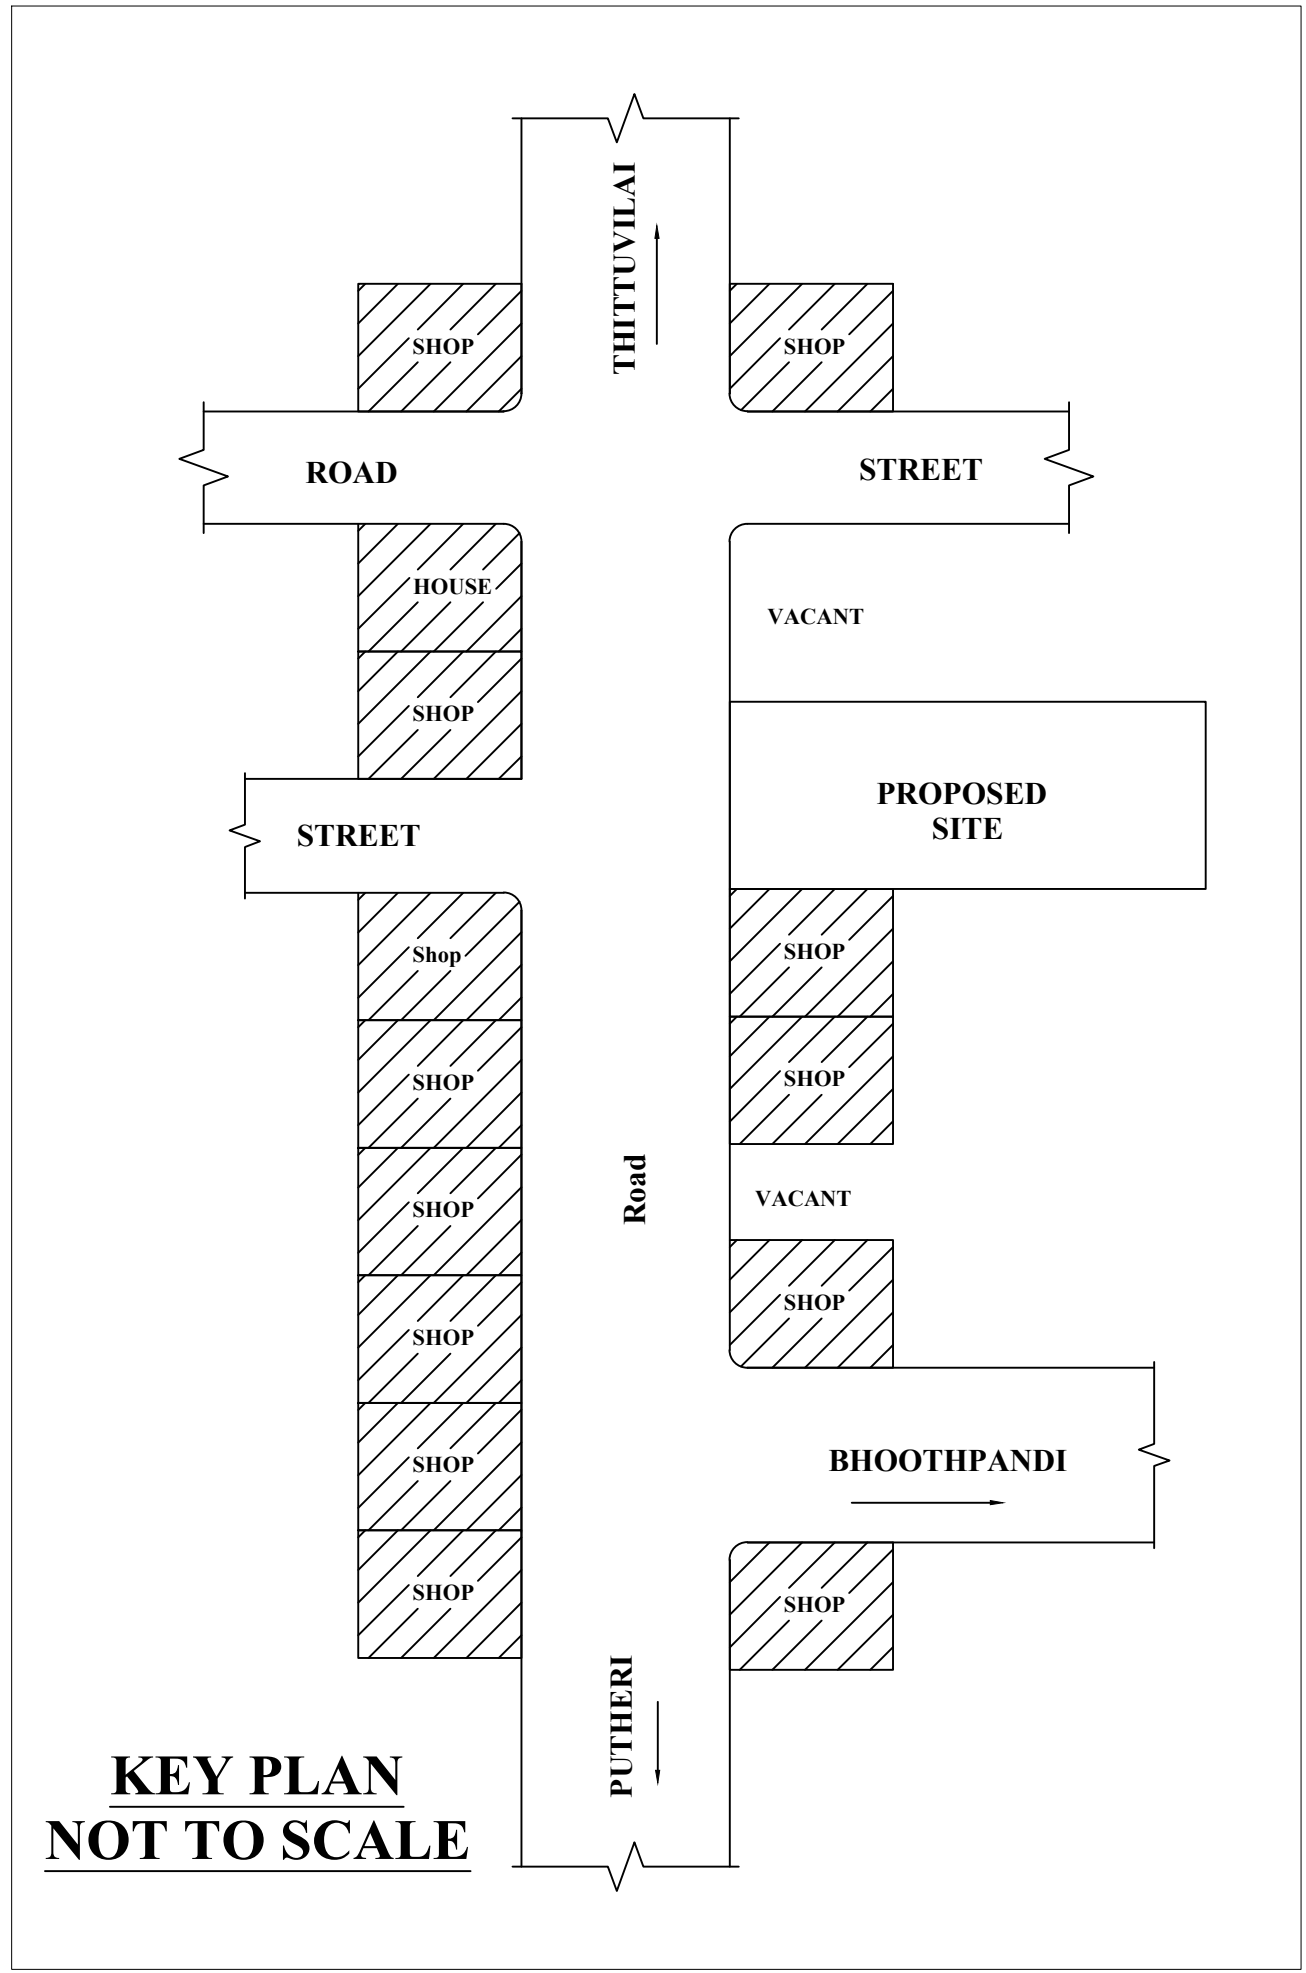

KEY PLAN
NOT TO SCALE

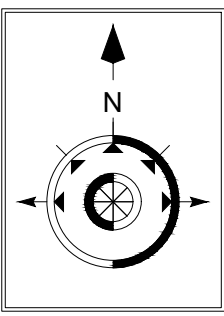

CERTIFIED THAT PROVISIONS SHALL BE MADE TO
"RAIN WATER HARVESTING" ARRANGEMENTS
SYSTEM IN THE PROPOSED CONSTRUCTION

ALL DIMENSIONS ARE IN METER
PLAN SCALE 1:100

AREA OF SITE	: 161.00.sq.m(1733.00.sq.ft)
EXISTING BUILDING	
GROUND FLOOR	: 120.50.sq.m(1297.06.sq.ft)
FIRST FLOOR	: 61.25.sq.m(662.09.sq.ft)
AREA OF PROPOSED	
FIRST FLOOR	: 58.98.sq.m(634.86.sq.ft)
SECOND FLOOR	: 62.09.sq.m(668.33.sq.ft)
TOTAL AREA	: 302.82.sq.m(3259.55sq.ft)
AREA OF VACANT	: 141.82.sq.m(1526.55.sq.ft)
ROAD	

PLOT COVERAGE = $\frac{120.50}{161.00} \times 100 = 74.84\%$

F.S.I = $\frac{302.82}{161.00} = 1.88 < 2.00$

REFERENCE

RS-ROLLING SHUTTER	- 3.00X3.00
MD-MAIN DOOR	- 1.00 x 2.10
D-DOOR	- 0.90 x 2.10
D1-DOOR	- 0.75 x 2.10
A/O-ARCH OPENING	- 1.00 x 2.10
KW3- WINDOW	- 1.40 x 1.00
W2-WINDOW	- 0.90 x 1.40
W3-WINDOW	- 1.40 x 1.40
V-VENTILATOR	- 0.90 x 0.60

PLAN INFO
PLOT_NO=NO
TALUK=THOVALAI
DISTRICT=KANNYAKUMARI
PLOT AREA M2=161.00
JURISDICTION_TYPE= PANCHAYAT
PATTA_NO=5084
SINGLE_FAMILY_BLDG=YES
SURVEY_NO= 59/21A1B
LAND_USE_ZONE = RESIDENTIAL
CRZ=NO
SECURITY_ZONE=NO
ACCESS_WIDTH_M=28.04
WHETHER GOVT_OR_AIDED_SCHOOL=NO
AS_AT_SITE=161.38
FMB_OR_PLR=161.00
AS_PER_DOCUMENT=161.00
ROAD_WIDTH=8.00
ROAD_LENGTH=100
AVG_PLOT_DEPTH=28.04
AVG_PLOT_WIDTH=5.80
RWH_DECLARED=YES
BUILDING_NEAR_TO_RIVER=NO
OSR_APPLICABLE=NO
OSR_SURRENDER_OR_BUYBACK=BUYBACK
PREMIUM_FSL_REQUIRED=NO
IS_APPROVED_LAYOUT=NO
AREA_TYPE=OTHERS
BUILDING_NEAR_MONUMENT=NO
BUILDING_NEAR_GOVT_BLDG=NO
PROVISION_FOR_GREEN_BUILDINGS_AND_SUSTAINABILITY=NO
FIRE_PROTECTION_AND_FIRE_SAFETY_REQUIREMENTS=NO
NOC_FOR_CONSTRUCTION_NEAR_MONUMENT=NO
BARRIER_FREE_ACCESS_FOR_PHYSICALLY_CHALLENGED_PEOPLE=YES
FIRE_PROTECTION_AND_FIRE_SAFETY_REQUIREMENTS=YES
NOC_FIRE_DEPT=YES
BLOCK_1_INDIVIDUAL_RESIDENCE_MEMBER_COUNT=4
BLOCK_1_INDIVIDUAL_NON_RESIDENTIAL_MEMBER_COUNT
BLOCK_1_B-SHOP_MEMBER_COUNT=5
BLOCK_1_B-PCO_MEMBER_COUNT=1
IS_SWIMMING_POOL_EXISTS=NO
IF_HERITAGE_TOWN_LESS THAN_1KM_RADIUS=NO

(Signature)

(Mrs.S.VANITHA)
SIGNATURE OF LAND AND BUILDING OWNER

(Signature)
R. VENKADESH, B.E.,
Registered Engineer Gr. III
RE-M/KKDTCP/001/2022
S.E. CONSTRUCTION
M.M. Plaza, Beach Road Jn., Ngl-2
Cell : 9444535448

SIGNATURE OF LICENCE SURVEYOR/ENGINEER

Eight ways to know a piece of land before you pay for it.

This report covers one part of the picture. These cover the rest, drawn from the same government records, for any property in Tamil Nadu.

LandLens One

Ask anything about a property and get an answer grounded in live government records, with the sources shown.

[/landlens/one](#)



Verify My Land

Every record check run on one property and returned as a single report.

[/landlens/verify-my-land](#)



Legal Opinion

An advocate's written opinion on the title, built on the records we pull for it.

[/landlens](#)



One Map

Every layer on one map: the parcel, its boundary, zoning, water bodies and what sits around it.

[/landlens/one/map](#)



PriceMap

What land actually changed hands for around this plot, taken from the registered deeds.

[/landlens/pricemap](#)



Build Scope

What you are allowed to build here: floor space, height, coverage and setbacks.

[/landlens/build-scope](#)



Property Tracker

Watch a property and hear about it when something new is registered against it.

[/landlens/property-tracker](#)



Deal Room

Run the transaction in one place: documents, stamping, signatures and the parties.

[/landlens/deal-room](#)



Twenty-four checks you can run yourself, at no cost.

Records and verification

The registers themselves, read for you.

Encumbrance Certificate

Patta and Chitta

Field Measurement Sketch

EC Analyzer

Bank charge check

Court case search

Seller background check

Approval check by survey

Value and duty

What it is worth and what it costs to register.

Guideline value by street

Guideline value by survey

Stamp duty and registration fees

Capital gains

Floor space index

Area unit converter

Zoning and land use

What the plan says can happen on this land.

Land use zone finder

CMDA land use check

Coastal regulation zone

Master plan check

Water bodies finder

Airport height clearance

Registers and directories

Who holds it, and which office keeps the record.

Find your registering office

Temple property check

Waqf property check

RERA register



Every free tool
/tools



Services we run
for you
/services



The LandLens
suite
/landlens/one



Every claim in this document traces back to a government record.

Legal opinions, due diligence and title verification

Building plan, layout and sub-division approvals

Completion and occupancy certificates, regularisation

Escrow, negotiation and NRI property management

Land survey, soil testing, architecture and construction

Verified RealEstate
3/350/2 Mettukuppam,
OMR Thoraipakkam,
Chennai 600 097, India
hello@verified.realestate
+91 9996 12 9996

Prepared from the registers named on the page each finding sits on. Where a register could not be read, this document says so in its place rather than leaving the gap to be read as a clean result.

