

PP

APPROVAL RECORD

Planning Permission

Kanniyakumari
Kanniyakumari district, Tamil Nadu

APPROVAL TYPE
Building Plan

ISSUING AUTHORITY
Town Panchayat

PURPOSE
Residential

The approval as the planning authority issued it, reproduced in full behind this page.

An approval speaks to what was sanctioned, not to what was built. Completion is a separate record.





PLAN SHOWING THE ADDITIONAL CONSTRUCTION OF A SECOND FLOOR R.C.C ROOF RESIDENTIAL BUILDING IN EXISTING BUILDING BEARING DOOR NO: 23/106C/9, 23/106C/8

23/106C/12, 23/106C/11, 23/106C/10, AT PINNAKKALA VILAI, KALIYAL P. O., IN RE SY NO: 576/1B1, PATTa NO:329, KALIYAL VILLAGE, KADAYAL TOWN PANCHAYAT,


VILAVANCODE TALUK, KANNIYAKUMARI DISTRICT. PIN 629101.

OWENED BY : Mr. SIVA KUMAR. C, S/O Mr. CHELLAPPAN. CONTACT NO : 9488642932.


EXISTING GROUND AND FIRST FLOOR BUILDING PLAN ALREADY APPROVED LOCAL BODY WIDE NO : 23/2020-2021

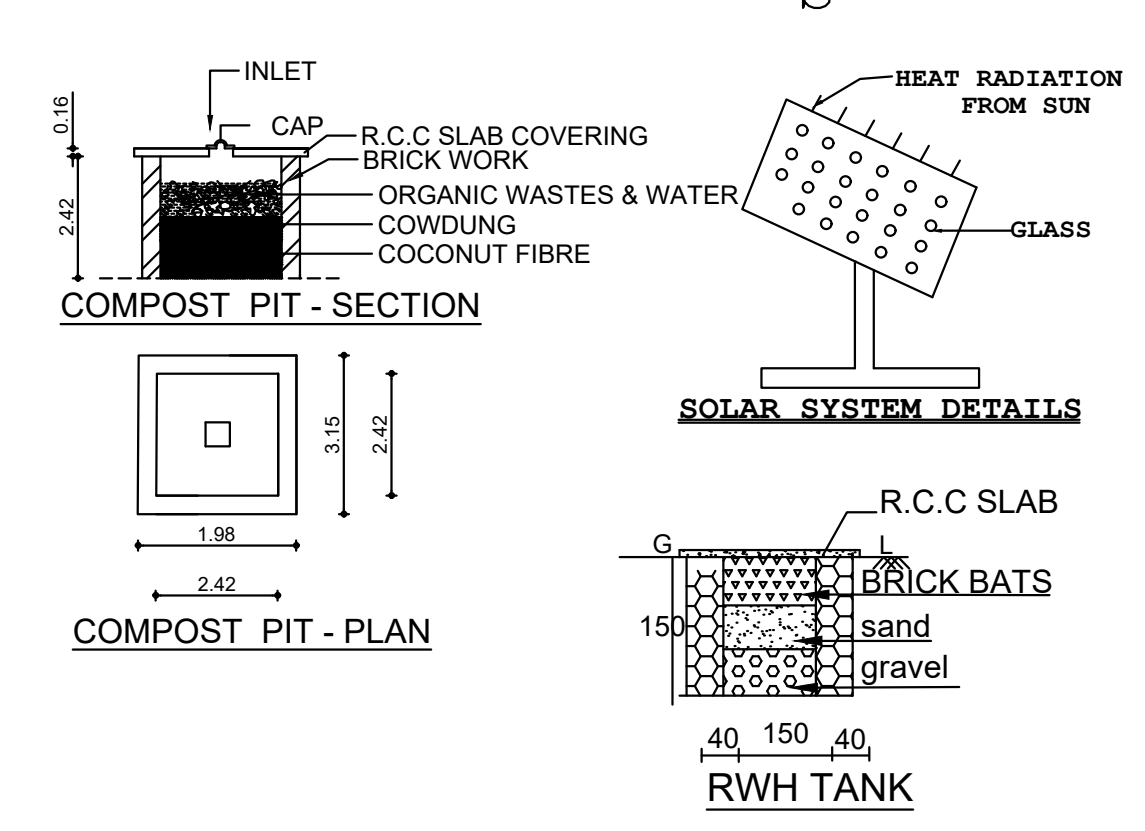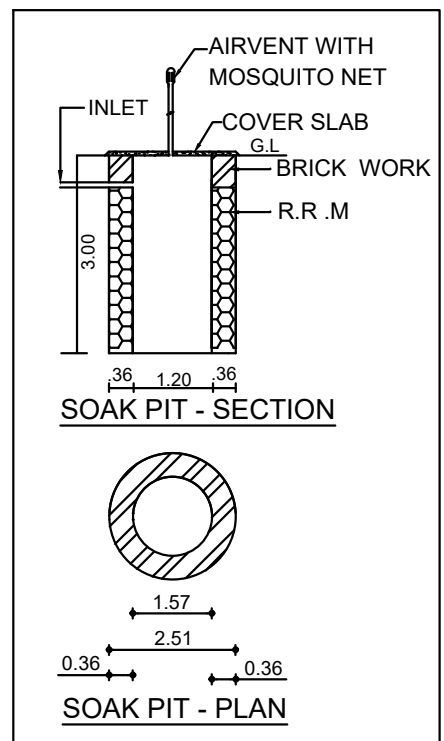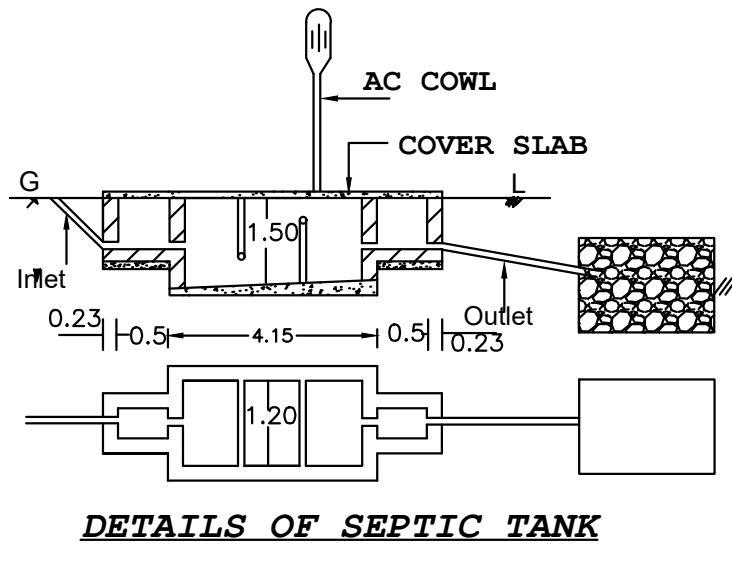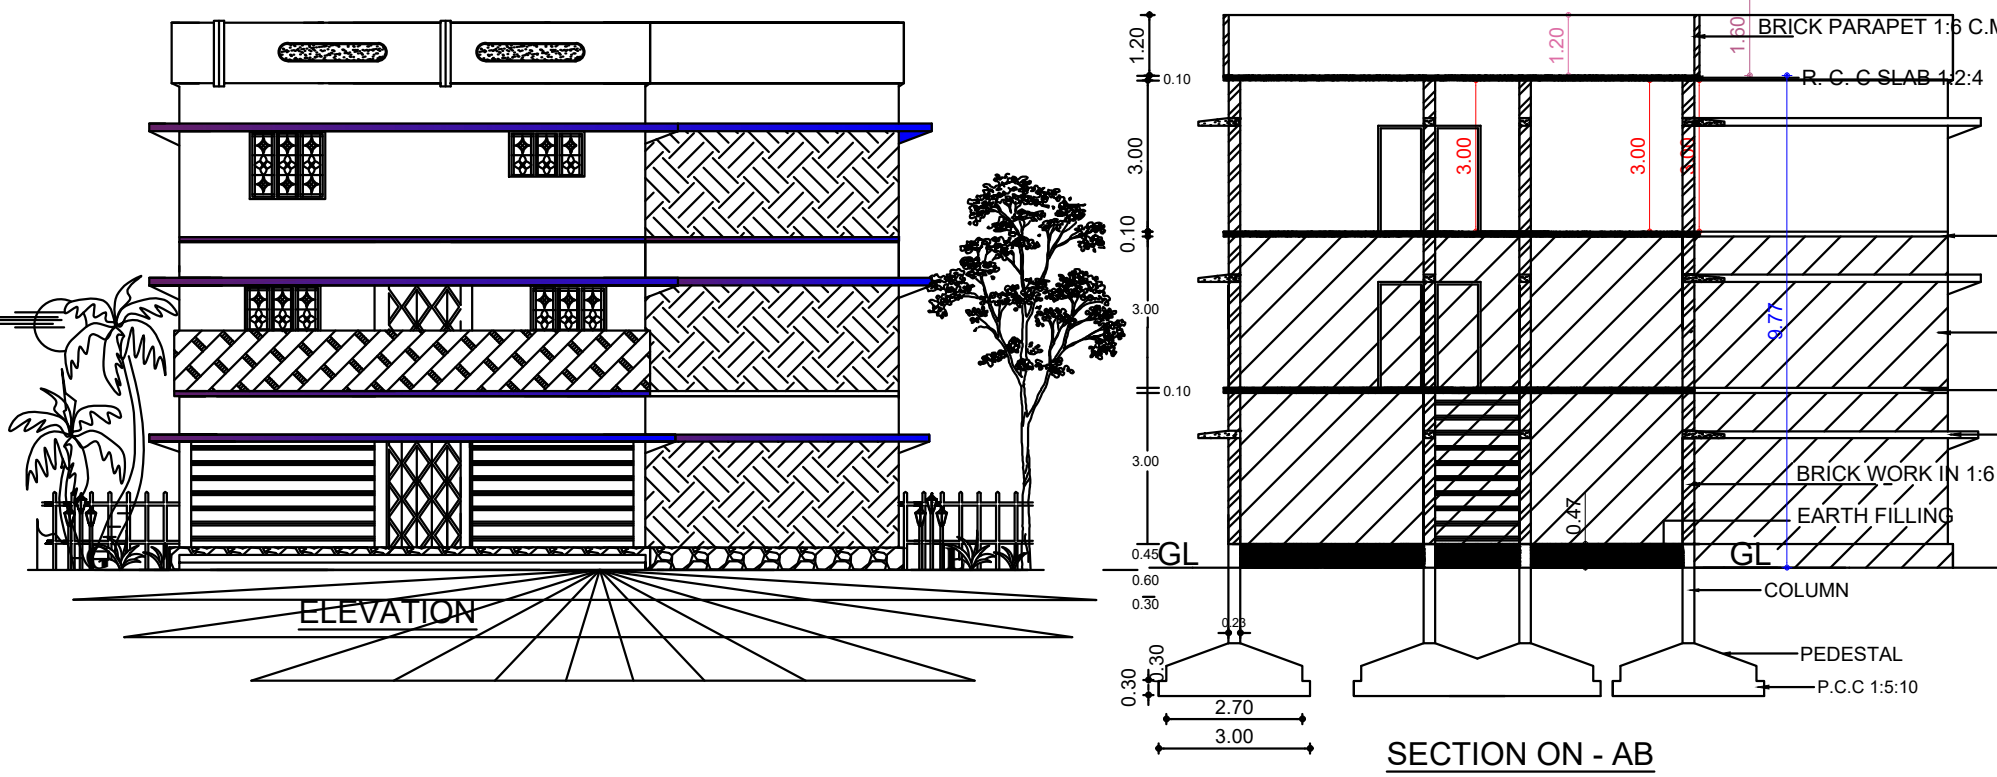


SCALE 1:100
ALL DIMENSIONS ARE IN METRE

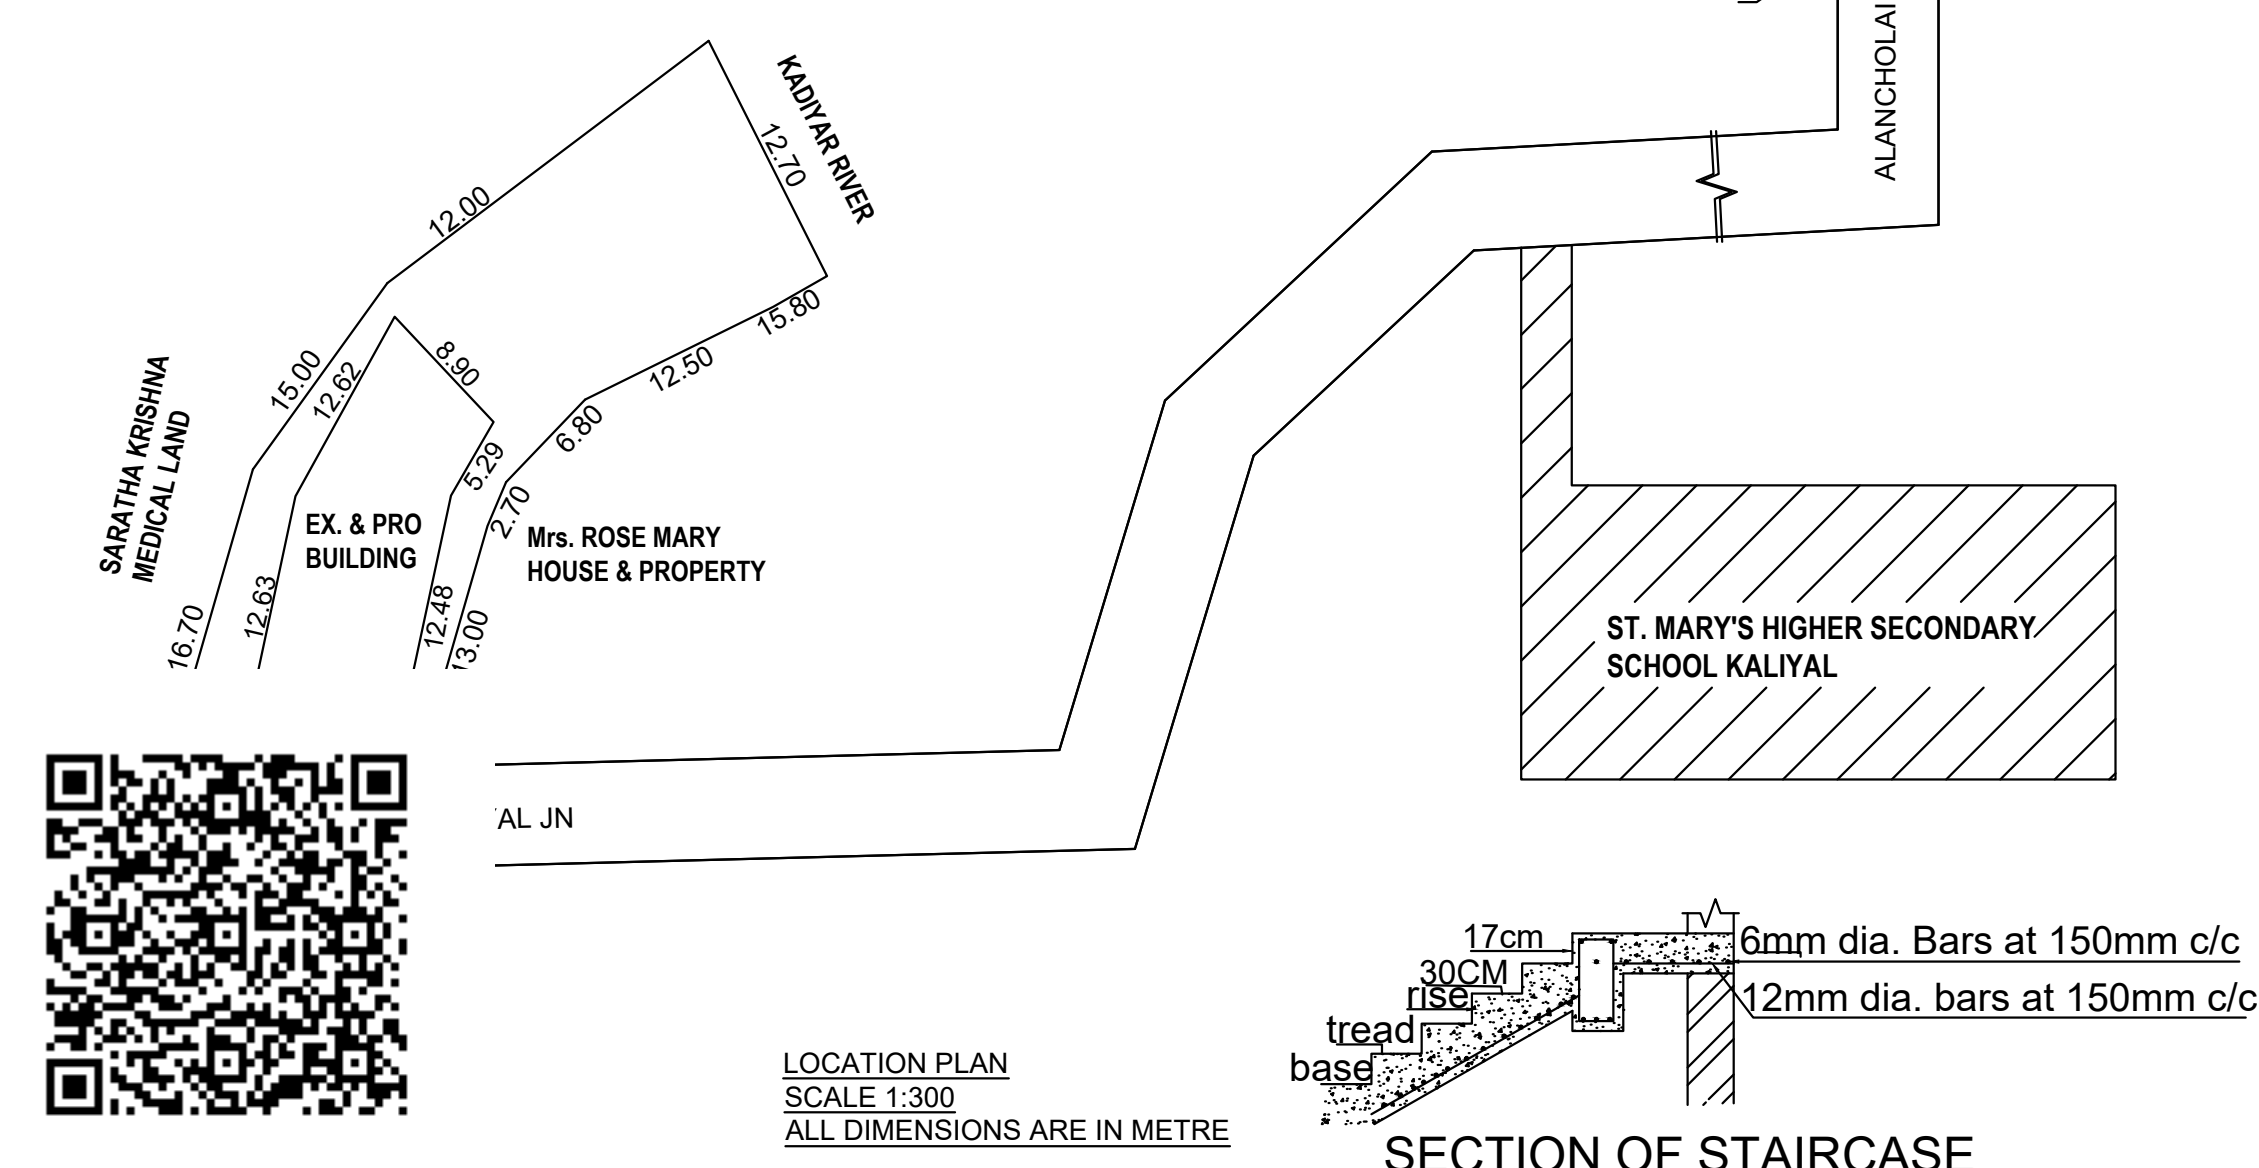

LOCATION PLAN
SCALE 1:300
ALL DIMENSIONS ARE IN METRE

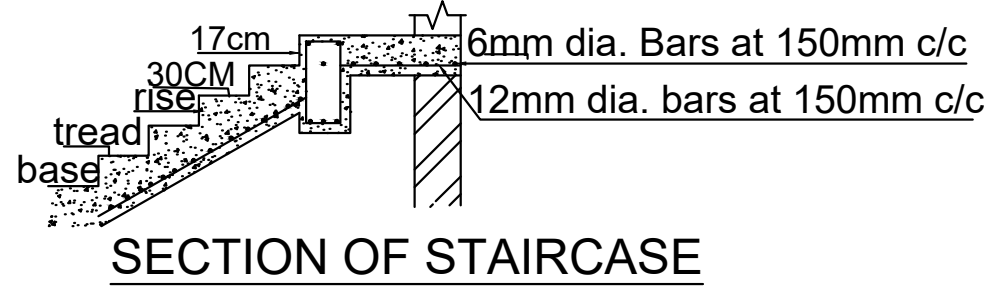

SECTION OF STAIRCASE

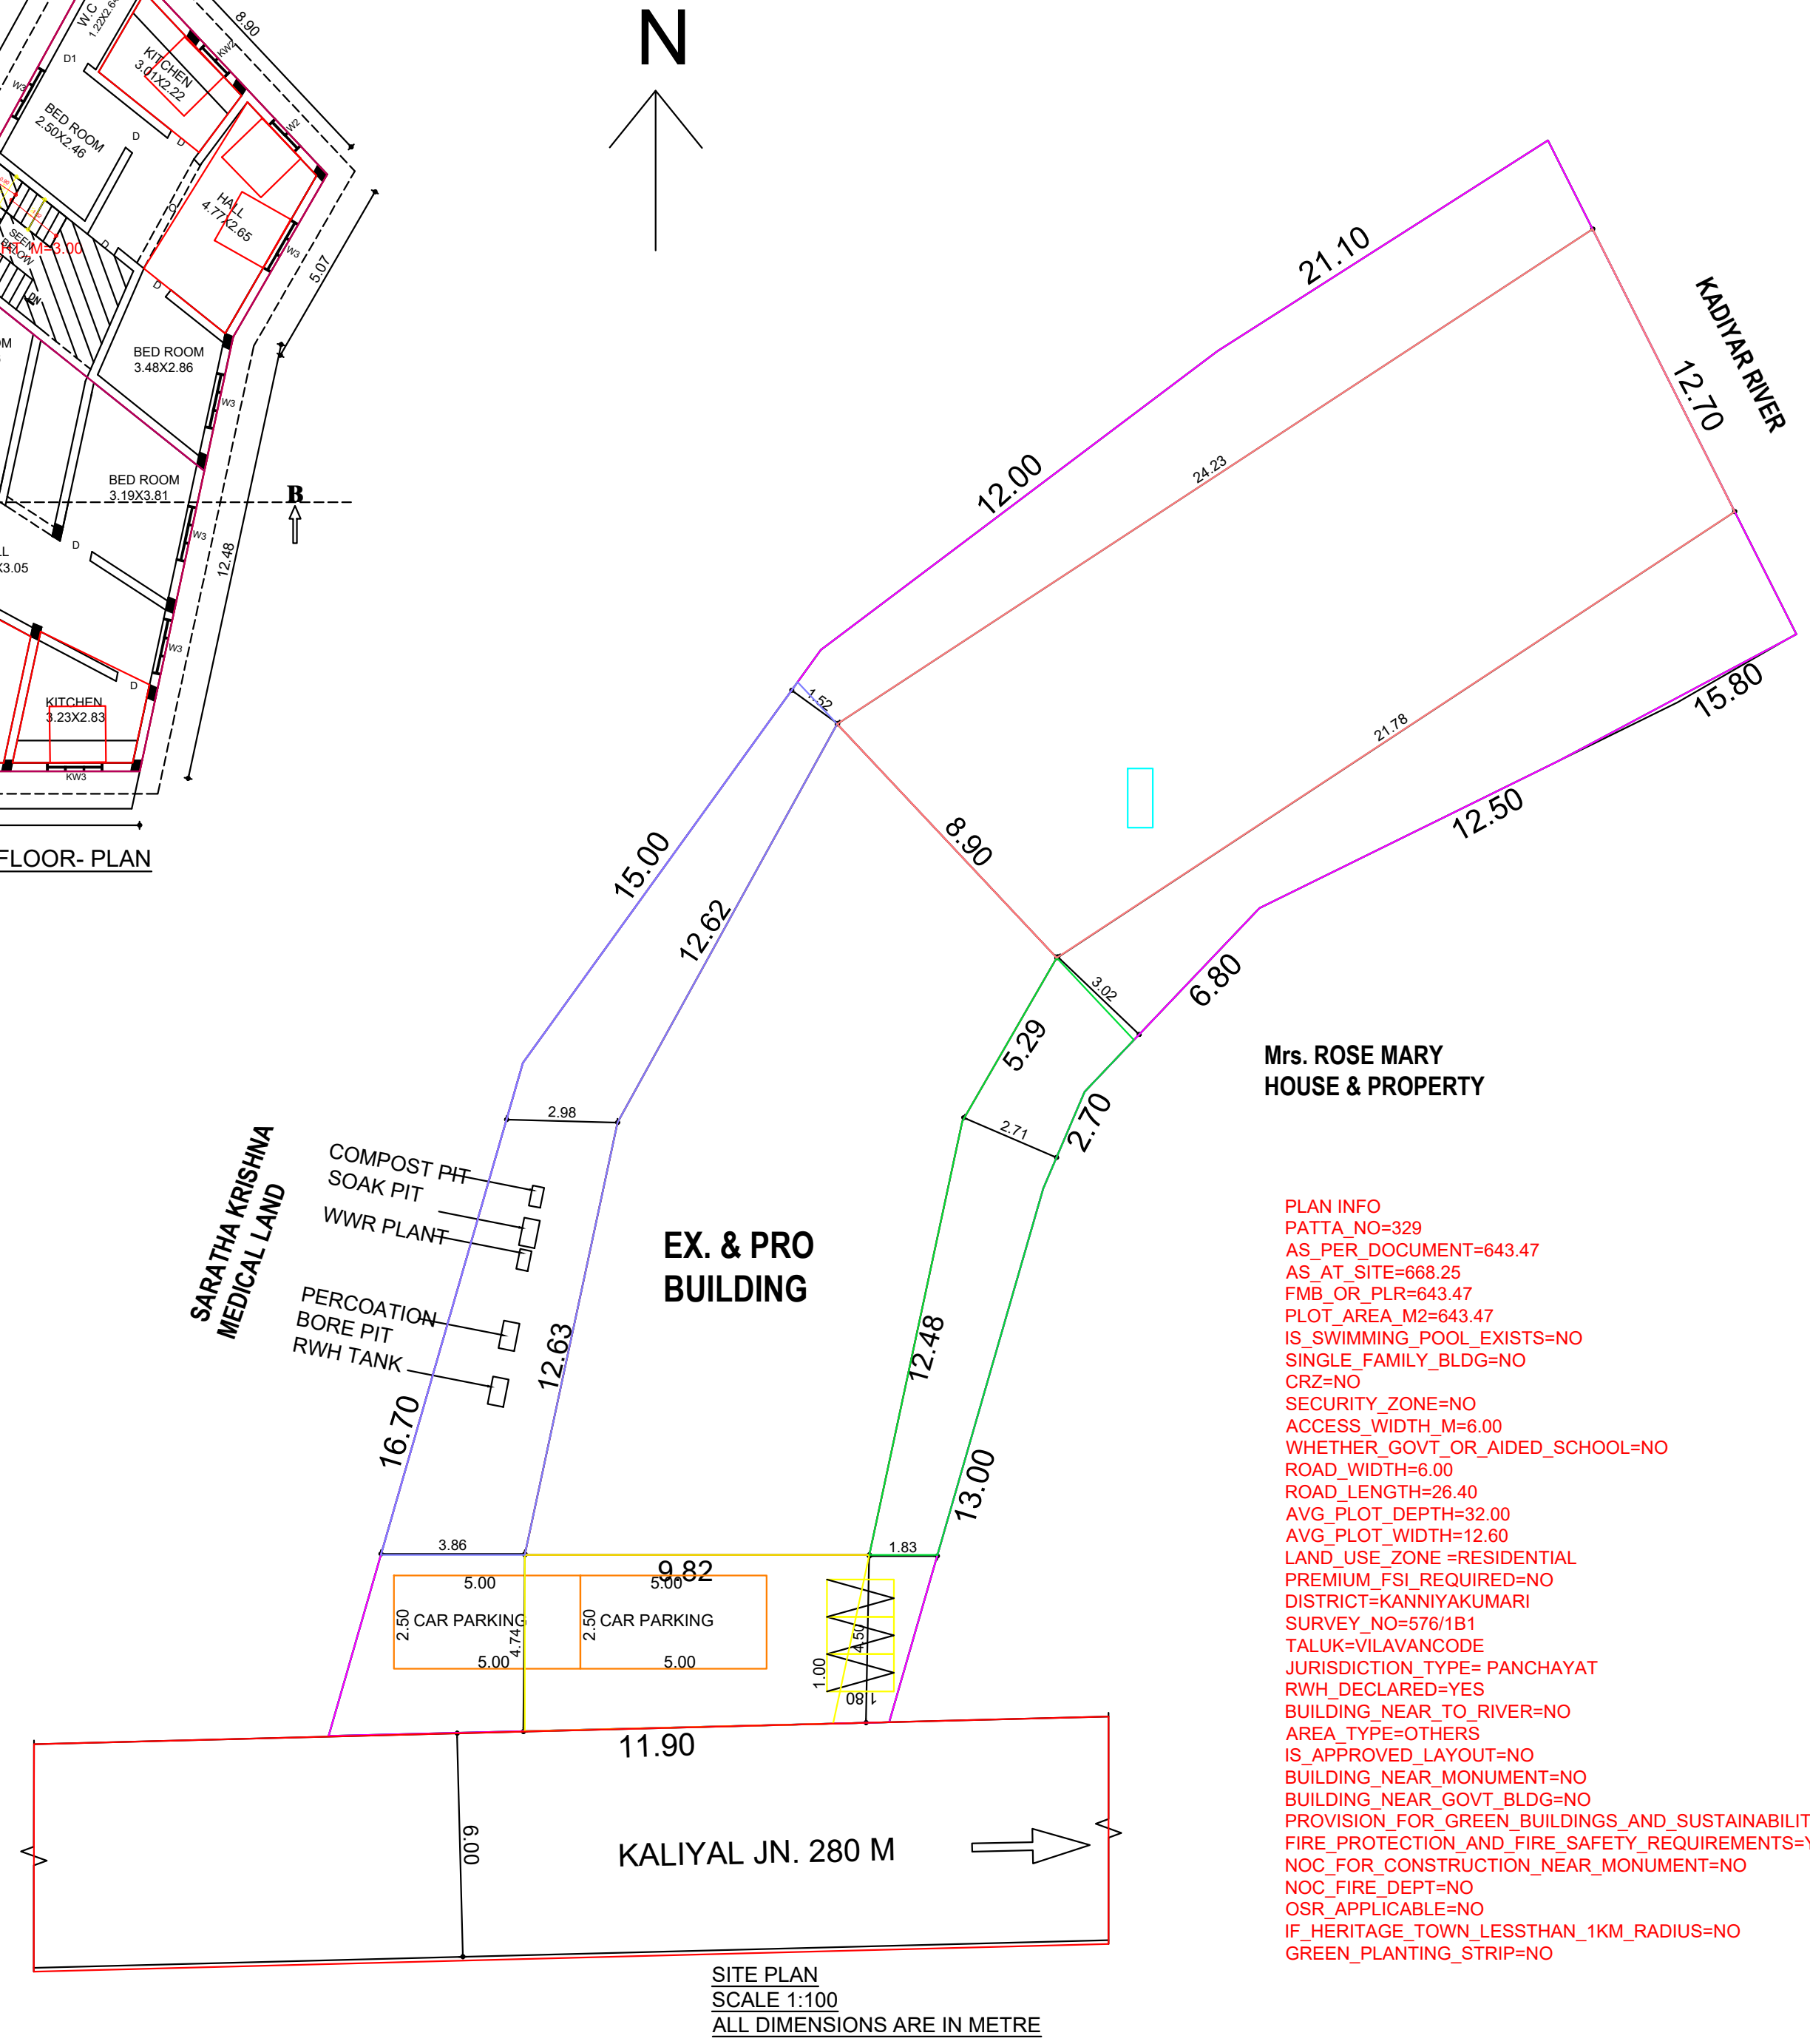

SITE PLAN
SCALE 1:100
ALL DIMENSIONS ARE IN METRE

PLAN INFO
PATTa NO=329
AS PER DOCUMENT=643.47
AS AT SITE=668.25
FMB OR PLR=643.47
PLOT AREA M2=643.47
IS SWIMMING POOL EXISTS=NO
SINGLE FAMILY BLDG=NO
CRZ=NO
SECURITY_ZONE=NO
ACCESS_WIDTH_M=6.00
WHETHER GOVT OR AIDED SCHOOL=NO
ROAD_WIDTH=6.00
ROAD_LENGTH=26.40
AVG_PLOT_DEPTH=32.00
AVG_PLOT_WIDTH=12.60
LAND_USE_ZONE=RESIDENTIAL
PREMIUM_FSI_REQUIRED=NO
DISTRICT=KANNIYAKUMARI
SURVEY_NO=576/1B1
TALUK=VILAVANCODE
JURISDICTION_TYPE= PANCHAYAT
RWH_DECLARED=YES
BUILDING_NEAR_TO_RIVER=NO
AREA_TYPE=OTHERS
IS_APPROVED_LAYOUT=NO
BUILDING_NEAR_MONUMENT=NO
BUILDING_NEAR_GOVT_BLDG=NO
PROVISION_FOR_GREEN_BUILDINGS_AND_SUSTAINABILITY=NO
FIRE_PROTECTION_AND_FIRE_SAFETY_REQUIREMENTS=YES
NOC_FOR_CONSTRUCTION_NEAR_MONUMENT=NO
NOC_FIRE_DEPT=NO
OSR_APPLICABLE=NO
IF_HERITAGE_TOWN_LESS_THAN_1KM_RADIUS=NO
GREEN_PLANTING_STRIP=NO

"QR CODE"

SCHEDULE OF JOINERY

TYPE	DESCRIPTION	SIZE
D	DOOR	0.90 X 2.10
D1	DOOR	0.75 X 2.10
W3	WINDOW	1.50 X 1.50
KW3	KITCHEN WINDOW	1.50X0.90
V	VENTILATOR	0.90X0.60
RS1	ROLLING SHUTTER	3.64X3.00
RS2	ROLLING SHUTTER	3.23 X 3.00

AS PER DOCUMENT : 643.47 SQ.M - 15.900 CENTS - 6926.31 SQ.FT

AREA DETAILS - ADDITIONAL BUILDING

BUILDING	PLINTH AREA	FLOOR AREA
PRO.SECOND FLOOR	160.72 M² (1729.99 SQ.FT)	136.61 M² (1470.47 SQ.FT)

AREA DETAILS - EXISTING BUILDING

BUILDING	PLINTH AREA	FLOOR AREA
EX. GROUND FLOOR	177.96 M² (1914.84 SQ.FT)	151.26 M² (1628.16 SQ.FT)
EX.FIRST FLOOR	177.96 M² (1914.84 SQ.FT)	151.26 M² (1628.16 SQ.FT)
EX. HEAD ROOM	17.24 M² (185.57 SQ.FT)	14.65 M² (157.69 SQ.FT)
TOTAL	533.88M² (5745.24 SQ.FT)	453.78 M² (4884.48 SQ.FT)
EX.PRO		

F.S.I = $\frac{\text{TOTAL BUILT UP AREA}}{\text{SITE AREA}} = \frac{533.88}{643.47} = 0.82$

CAR PARKING REQUIRED : 2 NOS.

CAR PARKING PROVIDED : 2 NOS.

TWO WHEELER PARKING REQUIRED : 4 NOS.


TWO WHEELER PARKING PROVIDED : 4 NOS.

SCALE : 1:100

DATE :15.09.2025

COLOUR INDEX

PLOT BOUNDARY	
PRO. BUILDING	
EX. BUILDING	
PATHWAY	
ROAD	

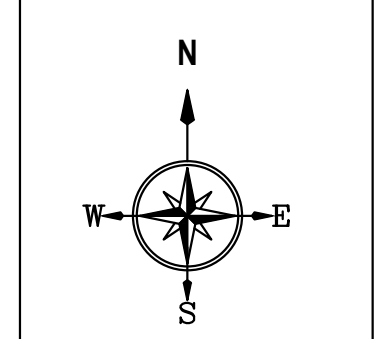

Signature of Owner

AEE SIGNATURE

SIGNATURE OF OWNER

EE SIGNATURE

SIGNATURE OF ENGINEER

Eight ways to know a piece of land before you pay for it.

This report covers one part of the picture. These cover the rest, drawn from the same government records, for any property in Tamil Nadu.

LandLens One

Ask anything about a property and get an answer grounded in live government records, with the sources shown.

[/landlens/one](#)



Verify My Land

Every record check run on one property and returned as a single report.

[/landlens/verify-my-land](#)



Legal Opinion

An advocate's written opinion on the title, built on the records we pull for it.

[/landlens](#)



One Map

Every layer on one map: the parcel, its boundary, zoning, water bodies and what sits around it.

[/landlens/one/map](#)



PriceMap

What land actually changed hands for around this plot, taken from the registered deeds.

[/landlens/pricemap](#)



Build Scope

What you are allowed to build here: floor space, height, coverage and setbacks.

[/landlens/build-scope](#)



Property Tracker

Watch a property and hear about it when something new is registered against it.

[/landlens/property-tracker](#)



Deal Room

Run the transaction in one place: documents, stamping, signatures and the parties.

[/landlens/deal-room](#)



Twenty-four checks you can run yourself, at no cost.

Records and verification

The registers themselves, read for you.

Encumbrance Certificate

Patta and Chitta

Field Measurement Sketch

EC Analyzer

Bank charge check

Court case search

Seller background check

Approval check by survey

Zoning and land use

What the plan says can happen on this land.

Land use zone finder

CMDA land use check

Coastal regulation zone

Master plan check

Water bodies finder

Airport height clearance

Value and duty

What it is worth and what it costs to register.

Guideline value by street

Guideline value by survey

Stamp duty and registration fees

Capital gains

Floor space index

Area unit converter

Registers and directories

Who holds it, and which office keeps the record.

Find your registering office

Temple property check

Waqf property check

RERA register



Every free tool
/tools



Services we run
for you
/services



The LandLens
suite
/landlens/one



Every claim in this document traces back to a government record.

Legal opinions, due diligence and title verification

Building plan, layout and sub-division approvals

Completion and occupancy certificates, regularisation

Escrow, negotiation and NRI property management

Land survey, soil testing, architecture and construction

Verified RealEstate
3/350/2 Mettukuppam,
OMR Thoraipakkam,
Chennai 600 097, India
hello@verified.realestate
+91 9996 12 9996

Prepared from the registers named on the page each finding sits on. Where a register could not be read, this document says so in its place rather than leaving the gap to be read as a clean result.

