

PP

APPROVAL RECORD

Planning Permission

Kanniyakumari district, Tamil Nadu

APPROVAL TYPE

Building Plan

ISSUING AUTHORITY

Rural Panchayat


The approval as the planning authority issued it, reproduced in full behind this page.

An approval speaks to what was sanctioned, not to what was built. Completion is a separate record.


PLAN SHOWING THE PROPOSED ADDITIONAL CONSTRUCTION OF FIRST FLOOR RESIDENTIAL BUILDING IN DOOR.NO:2 /80/ 4A,4B,4C,4D, 4E,4F,4G, 4H , RE.SY.NO: 287/2 IN NORTH THAMARAIKULAM VILLAGE AT EAST STREET, SWAMYTHOPPU, SWAMYTHOPPU VILLAGE

PANCHAYAT.


NAME OF THE OWNER: Mr. A. THANGAPANDIAN

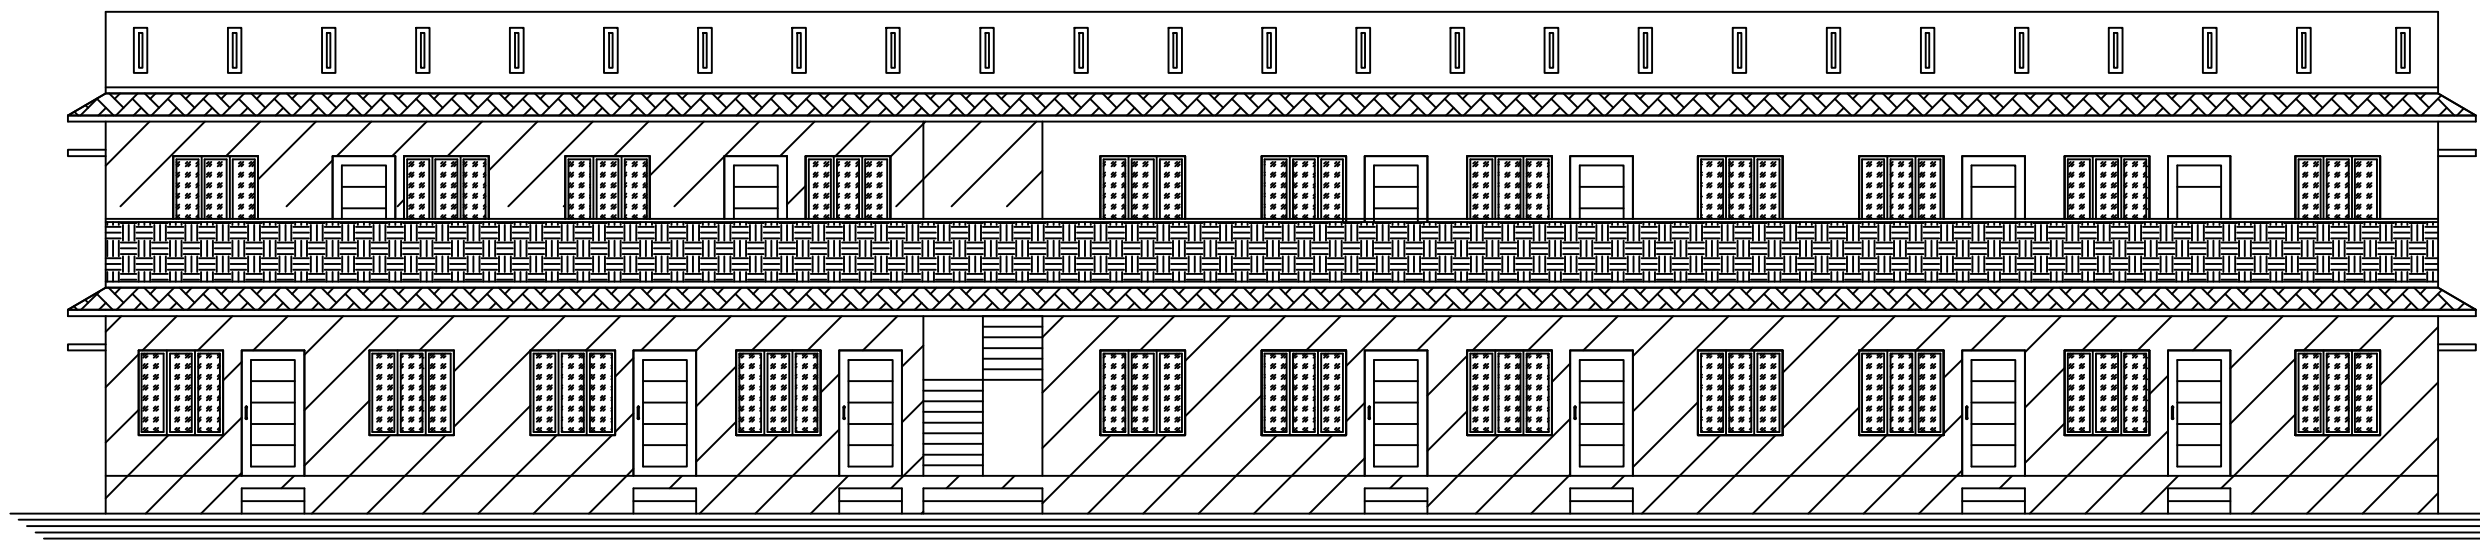


ELEVATION

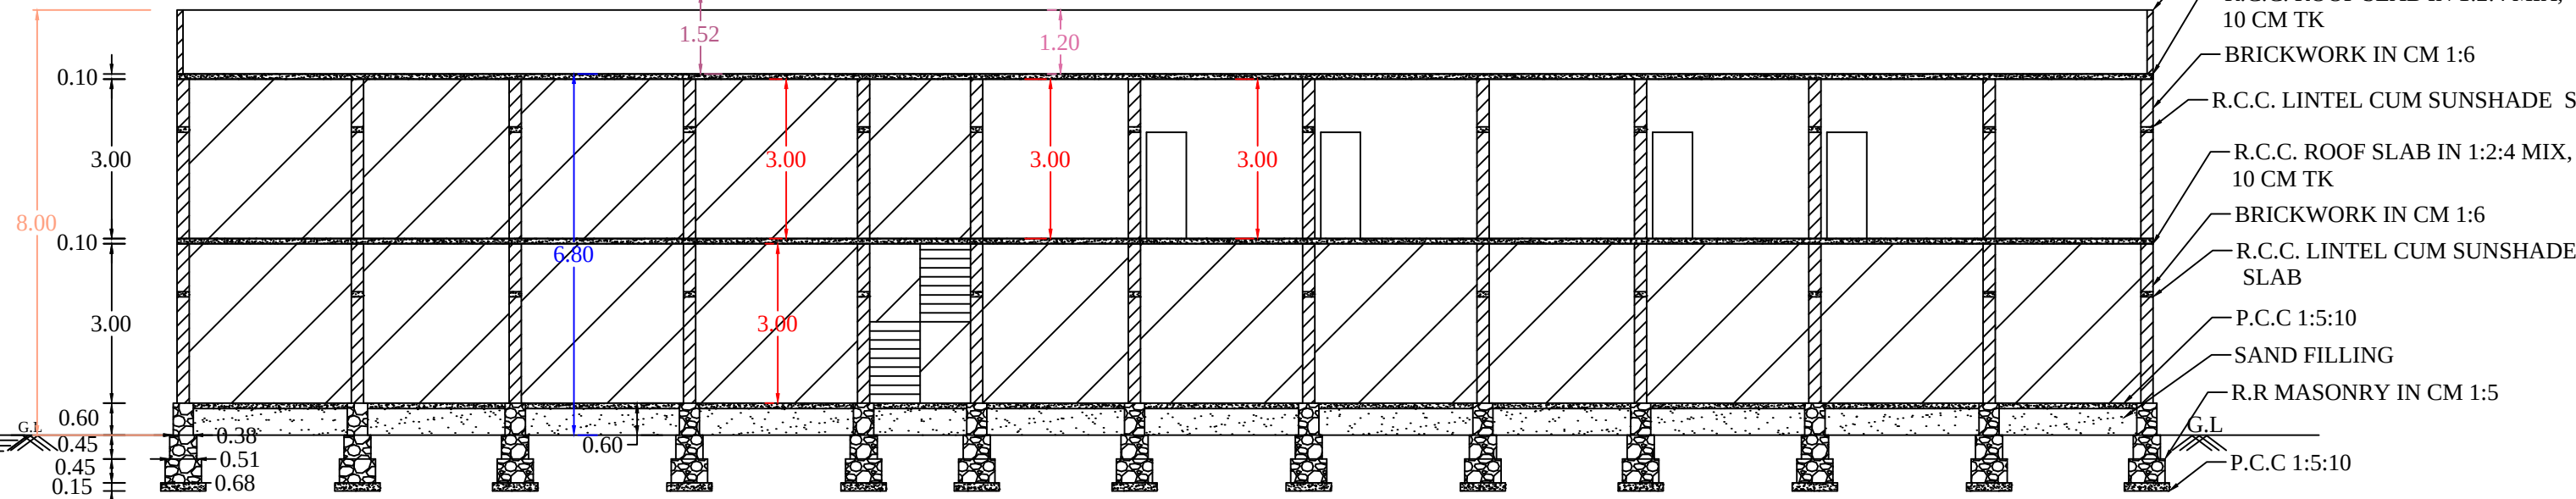

SECTION AT A-A'

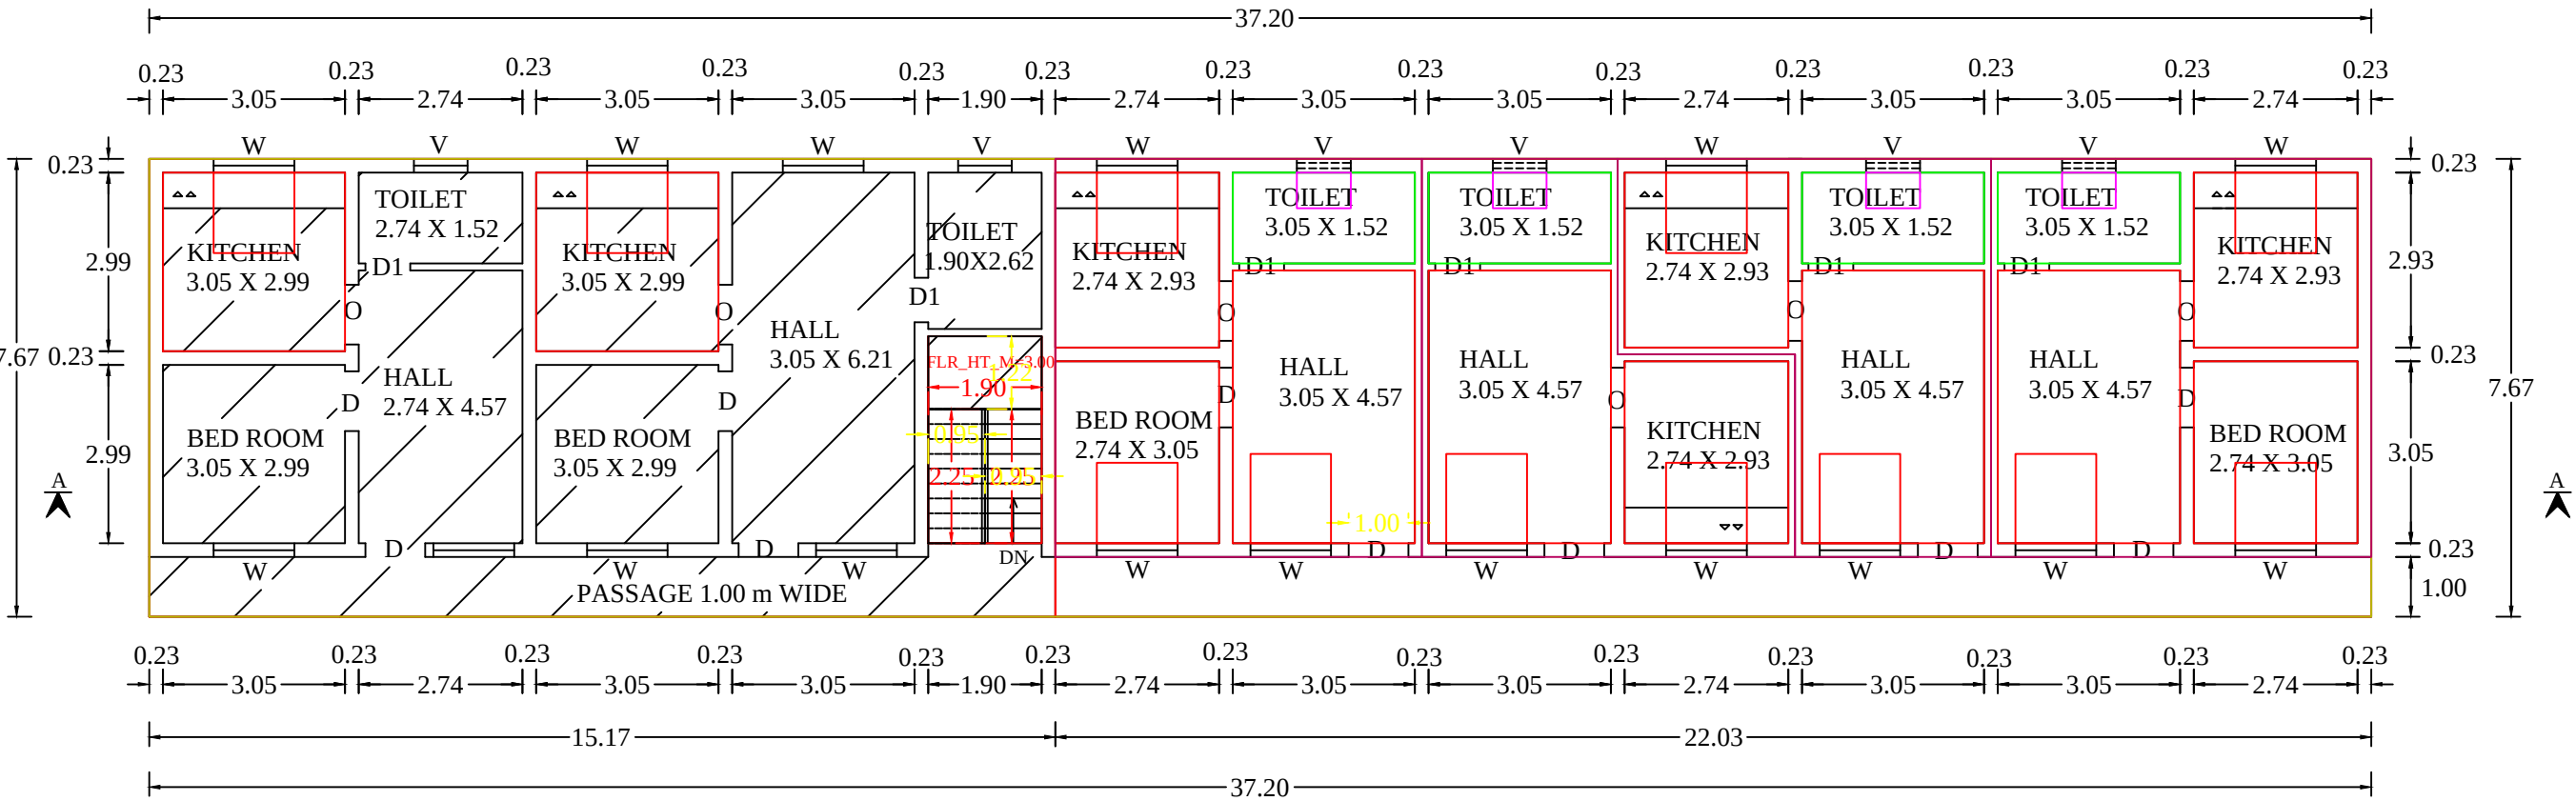


PLAN OF FIRST FLOOR

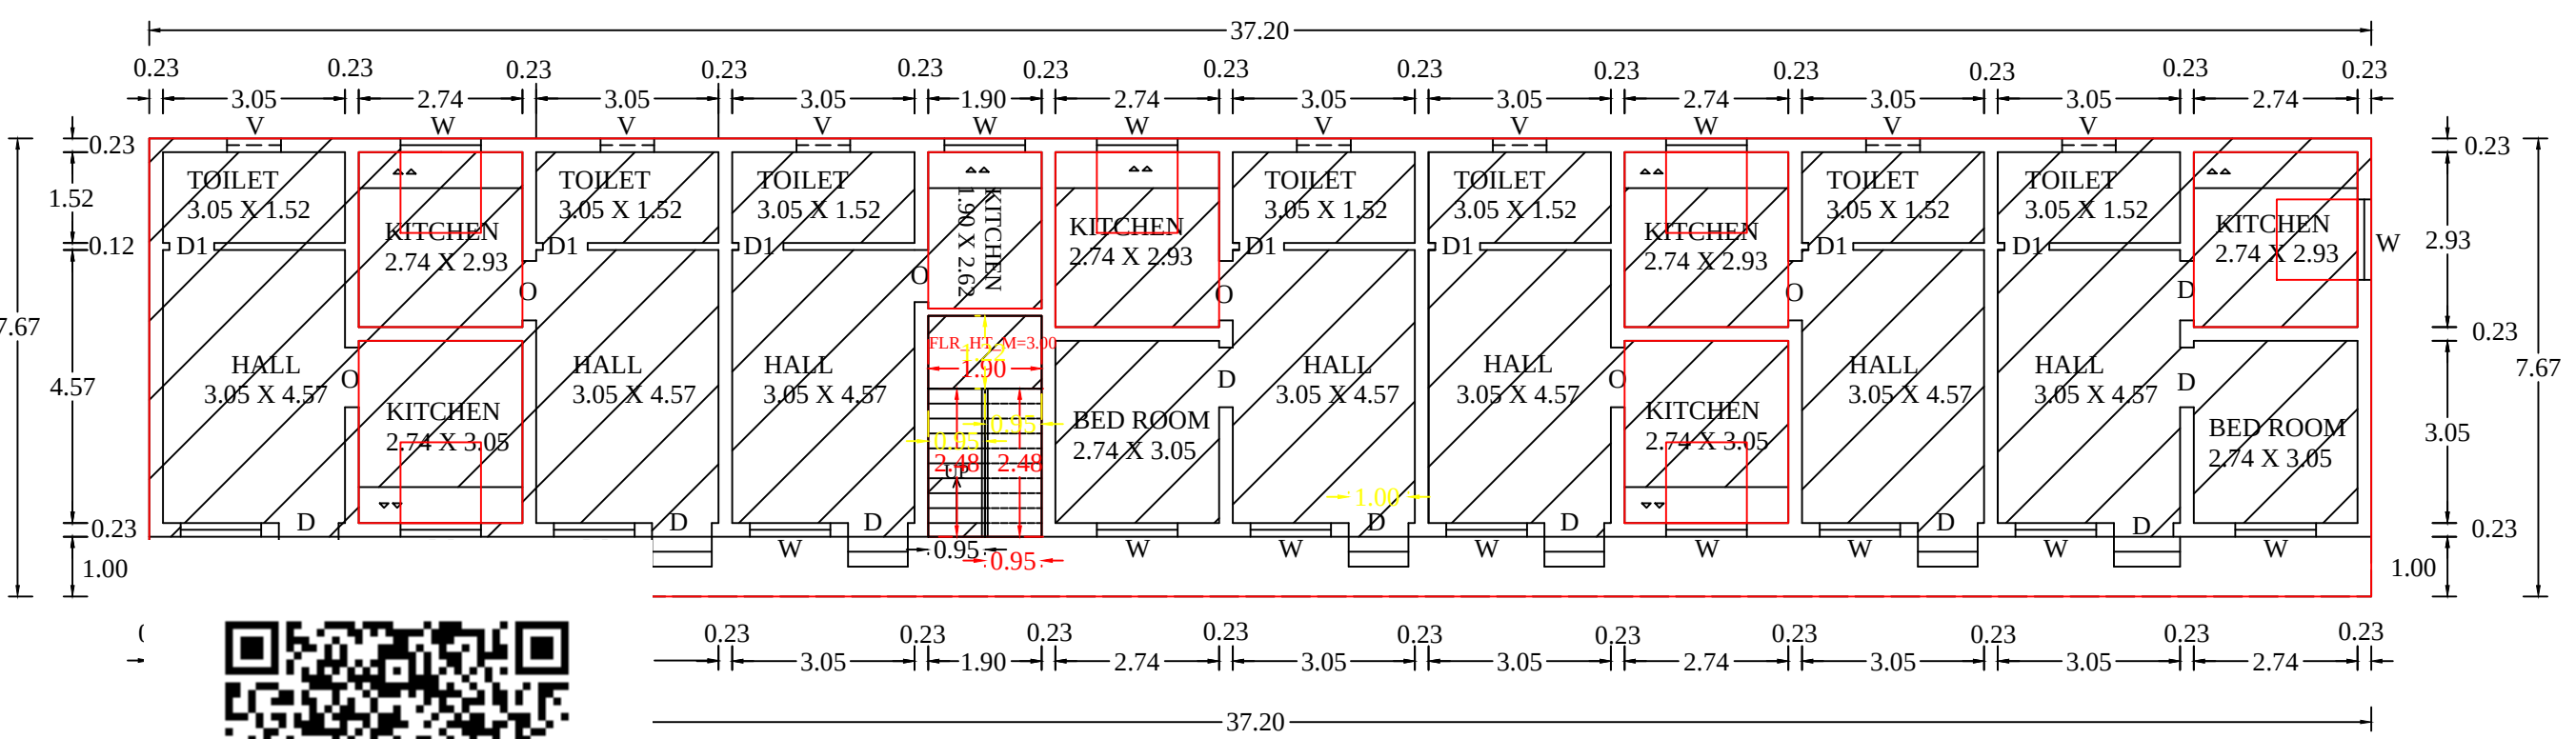


PLAN OF GROUND FLOOR (EXISTING)

KEY PLAN (SCALE 1:400)

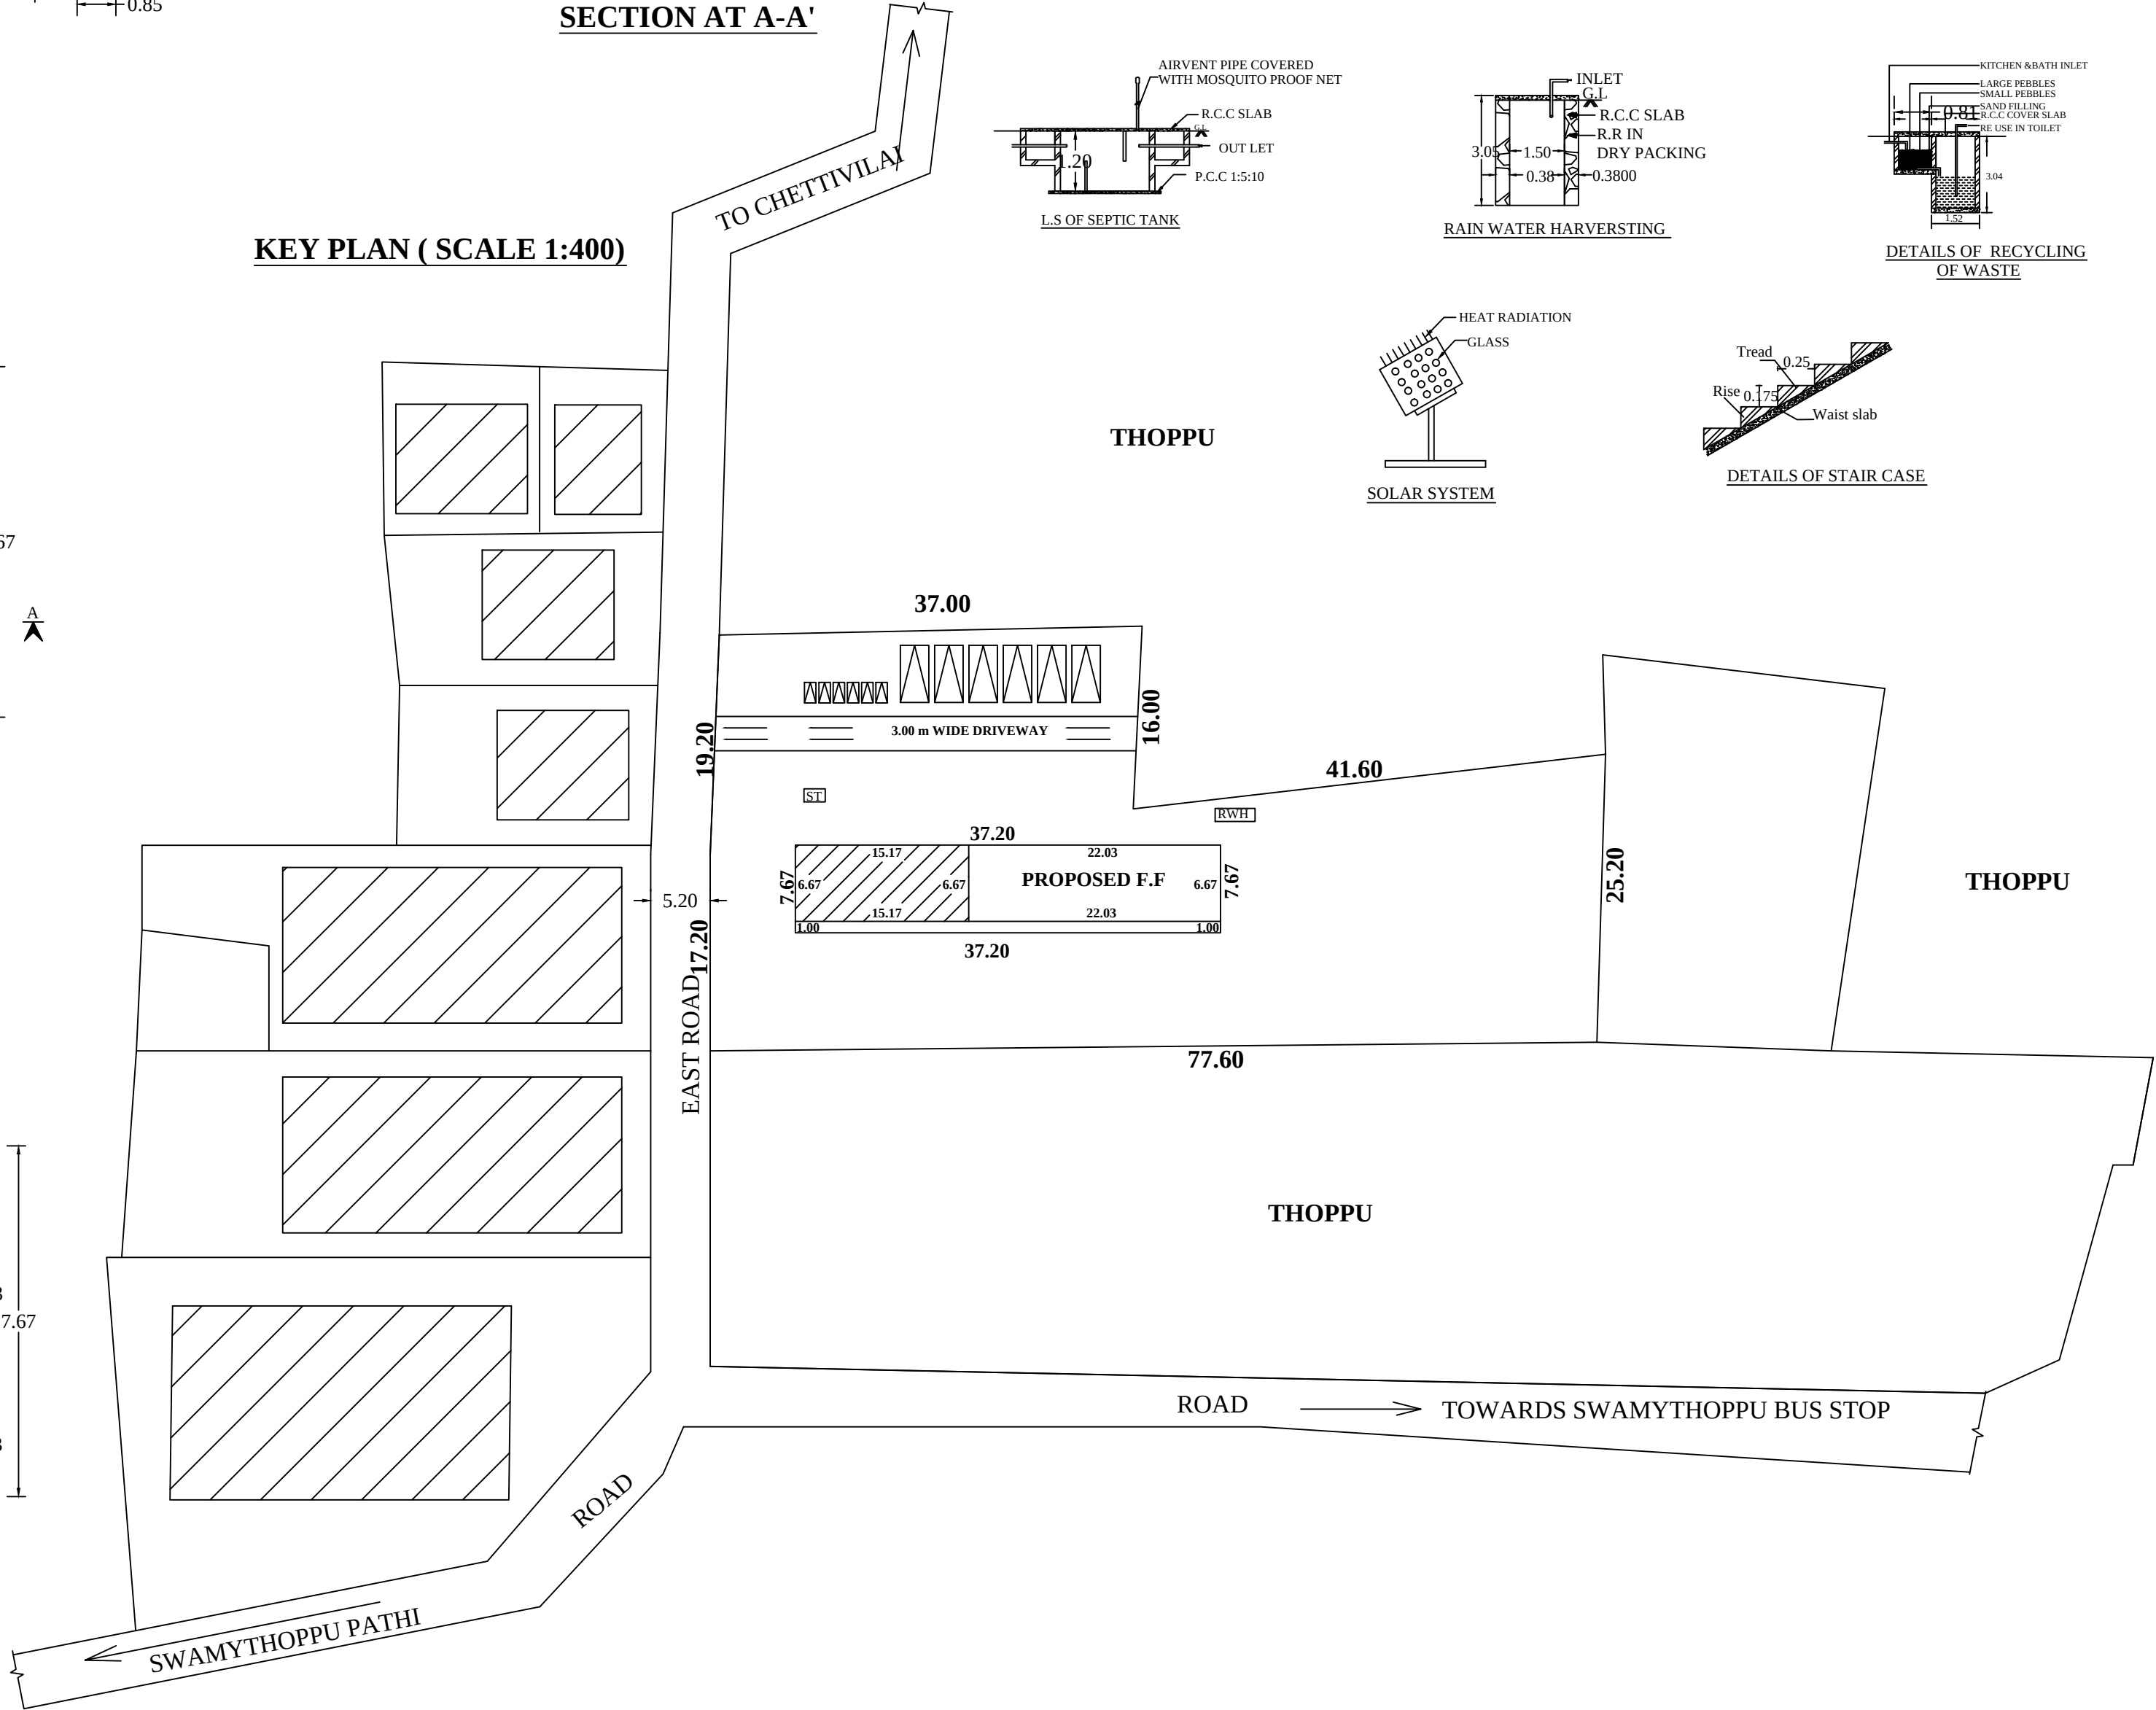

SHEET:1/2

FOR OFFICE USE:

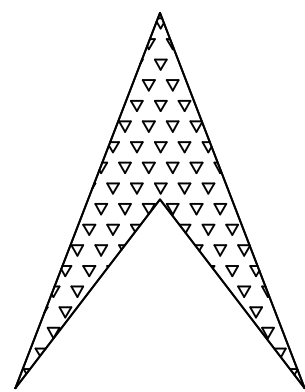

AREA DETAILS		
DESCRIPTION	SQ.M	SQ.FT
AS PER DOCUMENT	2275.87	24488.41
AS PER PATT/A/FMB	2250.00	24210.00
AS PER SITE AREA	2293.53	24678.38

AREA DETAILS		
DESCRIPTION	SQ.M	SQ.FT
SITE AREA	2250.00	24210.00
EX.G.F.AREA	285.32	3070.04
EX.FF.AREA	116.35	1251.96
PRO. FF.AREA	168.97	1818.12
VACANT AREA	1964.68	21139.96
PLOT COVERAGE	12.68%	

JOINERY DETAILS	
D - DOOR	1.00 X 2.00
DI- DOOR	0.75 X 2.00
W- WINDOW	1.35 X 1.35
V-VENTILATOR	0.90 X 0.60
A-ARCH	1.00 X 2.00

ALL DIMENSIONS ARE IN METRE

COLOR INDEX:	SCALE:
PROPOSED : ☐	PLAN: 1:100
ROAD : ☐	SITE PLAN: 1:100
BOUNDARY : ☐	KEY PLAN: 1:400

FLOOR SPACE INDEX RATIO:
FSI = $\frac{G.F + F.F}{SITE AREA} = \frac{570.64}{2250.00} = 0.25 < 2$

- Note:
- Certificated RWH in Type of I-A
 - Waste water used for Garden.
 - Rain water harvesting details provided
 - Solar system & Water tank provided.
 - Drinking water to be provided as per corporation norms.
 - Rain water harvesting tank to be provided.
 - Waste water from recycled water tank & Trench connected to sullage disposal tank solid waste tub to be provided.
 - 'U' traps provided in septic tank to prevent curb breeding of mosquitoes. (As per G.O.(M.S) No.: 341-dated 03.11.2004)

PARKING CALCULATION:
G.F. FLOOR AREA: 248.12 m]
F.F. FLOOR AREA: 248.12 m]
TOTAL FLOOR AREA: 498.24 m]
PARKING REQUIRED:(498.24-75) / 75
= 423.24 / 75 = 5.64 @ 6 car
PARKING REQUIRED: 6 CAR
PARKING PROVIDED: 6 CAR



SIGNATURE OF LAND OWNER

REGISTERED ENGINEER

DESIGNED BY
E.MURUGAN.M.D.C.E.,
Registered Engineer,
KANYA CONSTRUCTIONS,
1 St Floor, Santhanamariamman Kovil Street,
Kottaram- 629703
Kanya kumari District
Phone : Off- 9443079541, Cell-6380801695.

N

A

PLAN INFO
PATTA_NO=7971
AS_PER_DOCUMENT=2275.87
AS_AT_SITE=2293.53
FMB_OR_PLR=2250.00
PLOT_AREA_M2=2250.00
IS_SWIMMING_POOL_EXISTS=NO
SINGLE_FAMILY_BLDG=NO
CRZ=NO
SECURITY_ZONE=NO
ACCESS_WIDTH_M=4.80
WHETHER_GOVT_OR_AIDED_SCHOOL=NO
ROAD_WIDTH=4.80
ROAD_LENGTH=36.40
AVG_PLOT_DEPTH=37.00
AVG_PLOT_WIDTH= 36.40
LAND_USE_ZONE =RESIDENTIAL
PREMIUM_FSI_REQUIRED=NO
DISTRICT=KANYAKUMARI
SURVEY_NO=287/2 Pt
TALUK=AGASTHEESWARAM
JURISDICTION_TYPE=PANCHAYAT
RWH_DECLARED=YES
BUILDING_NEAR_TO_RIVER=NO
AREA_TYPE=OTHERS
IS_APPROVED_LAYOUT=NO
BUILDING_NEAR_MONUMENT=NO
BUILDING_NEAR_GOVT_BLDG=NO
PROVISION_FOR_GREEN_BUILDINGS_AND_SUSTAINABILITY=NO
FIRE_PROTECTION_AND_FIRE_SAFETY_REQUIREMENTS=YES
NOC_FOR_CONSTRUCTION_NEAR_MONUMENT=NO
NOC_FIRE_DEPT=NO
OSR_APPLICABLE=NO
IF_HERITAGE_TOWN_LESS THAN 1KM_RADIUS=NO
BLK_1_FLR_0_BLT_UP_AREA=285.32
BLK_1_FLR_1_BLT_UP_AREA=116.35
BLK_1_FLR_0_SUB_OCCUPANCY_COLOUR_CODE=1
BLK_1_EXISTING_NO_OF_DWELLING_UNITS=9

AREA DETAILS		
DESCRIPTION	SQ.M	SQ.FT
AS PER DOCUMENT	2275.87	24488.41
AS PER PATTA/FMB	2250.00	24210.00
AS PER SITE AREA	2293.53	24678.38

AREA DETAILS		
DESCRIPTION	SQ.M	SQ.FT
SITE AREA	2250.00	24210.00
EX.G.F.AREA	285.32	3070.04
EX.FF.AREA	116.35	1251.96
PRO. FF.AREA	168.97	1818.12
VACANT AREA	1964.68	21139.96
PLOT COVERAGE	12.68%	

<u>JOINERY DETAILS</u>	
D - DOOR	1.00 X 2.00
D1- DOOR	0.75 X 2.00
W- WINDOW	1.35 X 1.35
V-VENTILATOR	0.90 X 0.60
A-ARCH	1.00 X 2.00

<u>ALL DIMENSIONS ARE IN METRE</u>	
<u>COLOR INDEX:</u>	<u>SCALE:</u>
PROPOSED :	PLAN: 1:100
ROAD :	SITE PLAN: 1:100
BOUNDARY :	KEY PLAN: 1:400

FLOOR SPACE INDEX RATIO:

$$\text{FSI} = \frac{\text{G.F} + \text{F.F}}{\text{SITE AREA}} = \frac{570.64}{2250.00} = 0.25 < 2$$

Note:

- Certified RWH in Type of I-A
- Waste water used for Garden.
- Rain water harvesting details provided
- Solar system & Water tank provided.
- Drinking water to be provided as per corporation norms.
- Rain water harvesting tank to be provided.
- Waste water from recycled water tank & Trench connected to sullage disposal plant solid waste tub to be provided.
- 'U' traps provided in septic tank to prevent curb breeding of mosquitoes.

(As per G.O.(M.S) No: 341-dated 03.11.2004)

PARKING CALCULATION:
G.F. FLOOR AREA: 248.12 m²
F.F. FLOOR AREA: 248.12 m²
TOTAL FLOOR AREA: 498.24 m²
PARKING REQUIRED: $(498.24 - 75) / 75$
 $= 423.24 / 75 = 5.64$ @ 6 car
PARKING REQUIRED: 6 CAR
PARKING PROVIDED: 6 CAR

SIGNATURE OF LAND OWNER


Er. MURUGAN. M. D.C.E.
Consulting Engineer & Contractor,
Registered Engineer - Grade III-RE,
Reg. No: 150 / LS / 2024 / 00015
KANYA CONSTRUCTIONS
1st Floor, Saranathan ammanm28 Kovel Street
Kottaram - 529 703
Kottaram - 529 703
Kottaram - 529 703
REGISTERED ENGINEER

DESIGNED BY
Er.MURUGAN.M .D.C.E.,
Registered Engineer,
KANYA CONSTRUCTIONS,
I St Floor, Santhanamariamman Kovil Street,
KOTTARAM- 629703
Kanya kumari District
Phone : Off- 9443079541, Cell-6380801695.

Eight ways to know a piece of land before you pay for it.

This report covers one part of the picture. These cover the rest, drawn from the same government records, for any property in Tamil Nadu.

LandLens One

Ask anything about a property and get an answer grounded in live government records, with the sources shown.

[/landlens/one](#)



Verify My Land

Every record check run on one property and returned as a single report.

[/landlens/verify-my-land](#)



Legal Opinion

An advocate's written opinion on the title, built on the records we pull for it.

[/landlens](#)



One Map

Every layer on one map: the parcel, its boundary, zoning, water bodies and what sits around it.

[/landlens/one/map](#)



PriceMap

What land actually changed hands for around this plot, taken from the registered deeds.

[/landlens/pricemap](#)



Build Scope

What you are allowed to build here: floor space, height, coverage and setbacks.

[/landlens/build-scope](#)



Property Tracker

Watch a property and hear about it when something new is registered against it.

[/landlens/property-tracker](#)



Deal Room

Run the transaction in one place: documents, stamping, signatures and the parties.

[/landlens/deal-room](#)



Twenty-four checks you can run yourself, at no cost.

Records and verification

The registers themselves, read for you.

Encumbrance Certificate

Patta and Chitta

Field Measurement Sketch

EC Analyzer

Bank charge check

Court case search

Seller background check

Approval check by survey

Value and duty

What it is worth and what it costs to register.

Guideline value by street

Guideline value by survey

Stamp duty and registration fees

Capital gains

Floor space index

Area unit converter

Zoning and land use

What the plan says can happen on this land.

Land use zone finder

CMDA land use check

Coastal regulation zone

Master plan check

Water bodies finder

Airport height clearance

Registers and directories

Who holds it, and which office keeps the record.

Find your registering office

Temple property check

Waqf property check

RERA register



Every free tool
/tools



Services we run
for you
/services



The LandLens
suite
/landlens/one



Every claim in this document traces back to a government record.

Legal opinions, due diligence and title verification

Building plan, layout and sub-division approvals

Completion and occupancy certificates, regularisation

Escrow, negotiation and NRI property management

Land survey, soil testing, architecture and construction

Verified RealEstate
3/350/2 Mettukuppam,
OMR Thoraipakkam,
Chennai 600 097, India
hello@verified.realestate
+91 9996 12 9996

Prepared from the registers named on the page each finding sits on. Where a register could not be read, this document says so in its place rather than leaving the gap to be read as a clean result.

