

PP

APPROVAL RECORD

Planning Permission

Kanniyakumari
Kanniyakumari district, Tamil Nadu

APPROVAL TYPE
Building Plan

ISSUING AUTHORITY
Town Panchayat


PURPOSE
Residential

The approval as the planning authority issued it, reproduced in full behind this page.


An approval speaks to what was sanctioned, not to what was built. Completion is a separate record.

PLAN SHOWING THE PROPOSED CONSTRUCTION OF A DWELLING HOUSE IN RE.SY.NO: 203/1A2 IN NEYYOOR VILLAGE,
NEYYOOR TOWN PANCHAYAT, AT MURASANCODE, NEYYOOR POST, IN KALKULAM TALUK OF K.K.DISTRICT.


NAME OF OWNER : Mrs.ABISHA ALBERT, D/O.ALBERT (Late) .

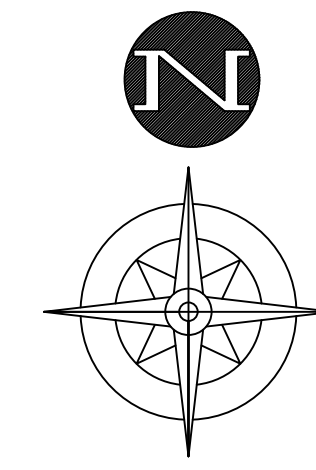


AREA DETAILS - BUILDING			
PLINTH AREA			
Ground Floor	113.27 Sq.m	1219.23 Sq.ft	
First Floor	36.62 Sq.m	394.17 Sq.ft	
Total	149.89 Sq.m	1613.40 Sq.ft	
CARPET AREA			
Ground Floor	97.61 Sq.m	1050.67 Sq.ft	
First Floor	29.71 Sq.m	319.80 Sq.ft	
Total	127.32 Sq.m	1370.46 Sq.ft	
AREA DETAILS - PLOT			
Site Area	6.300 Cents	2.55 Are	
	255.07 Sq.m	2745.55 Sq.ft	
Vcant Area	141.80 Sq.m	1526.32 Sq.ft	
Floor Space Index	149.33 /255.07	0.58	
Plot Coverage	113.27 /255.07	44.40%	
SCHEDULE OF JOINERIES			
REF	DESCRIPTION	SIZE	
D	Door	0.90X2.10	
D1	Door	0.80X2.10	
LW2	Window	0.90X1.80	
W2	Window	0.90X1.50	
W3	Window	1.50X1.50	
KW3	Window	1.50X1.00	
V	Ventilator	0.90X0.60	
SCALE : 1:100	ALL DIMENSIONS ARE IN METRE	DWG NO : 843711025	

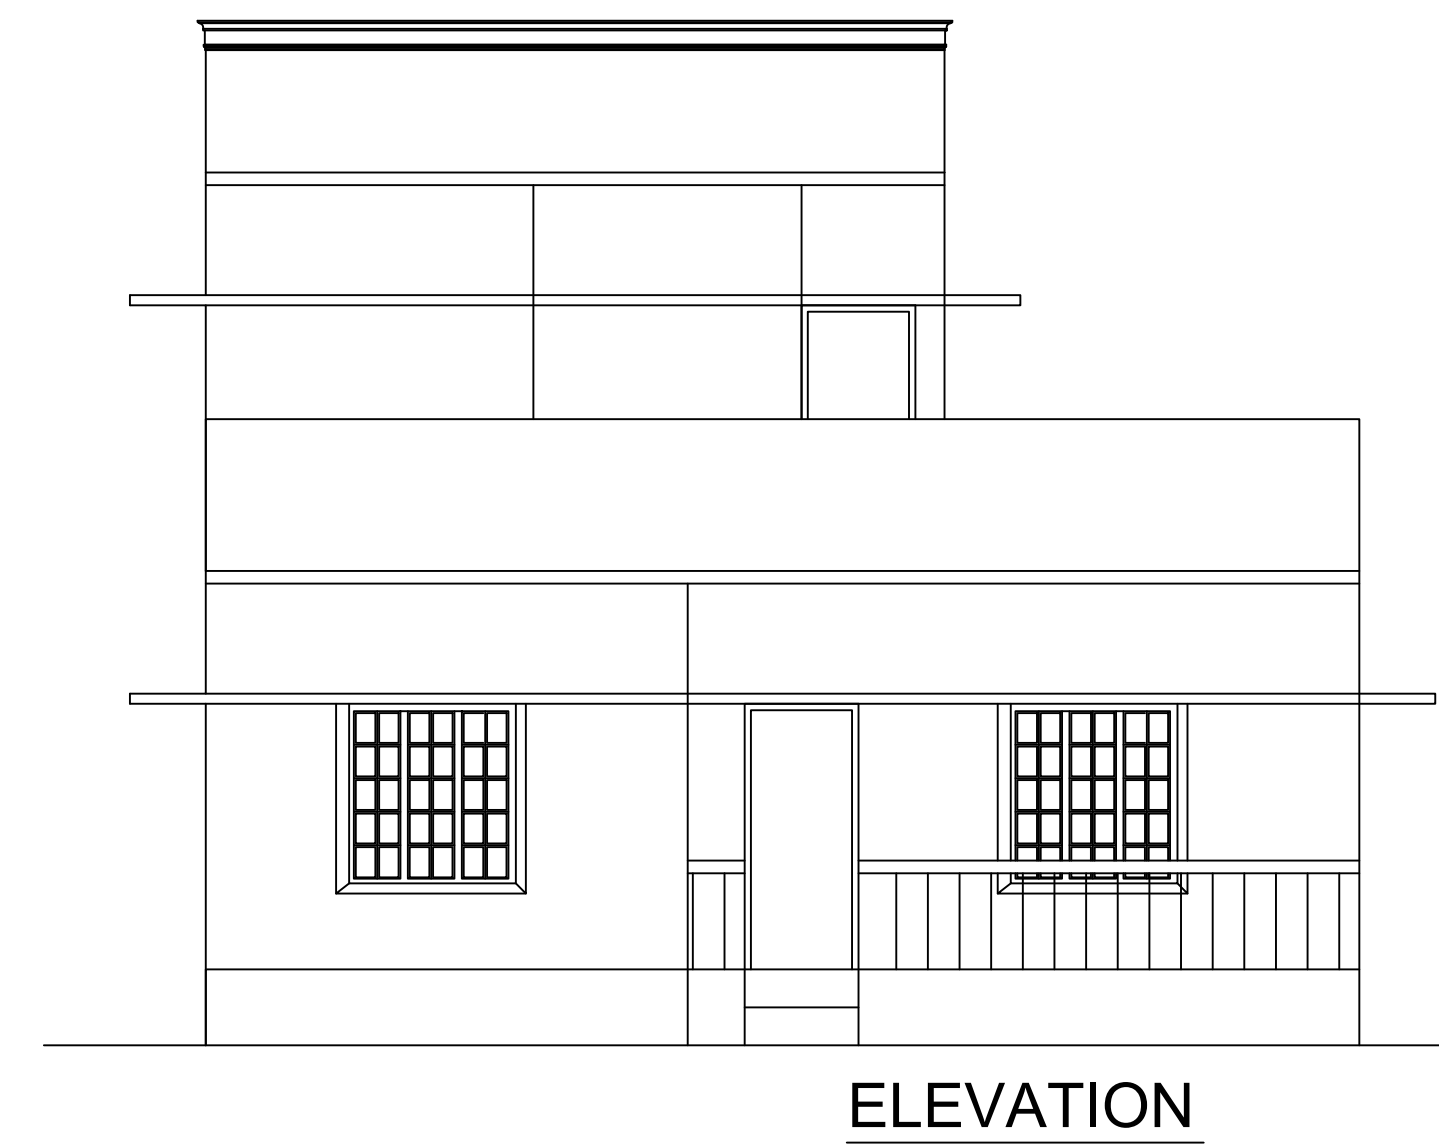


ELEVATION

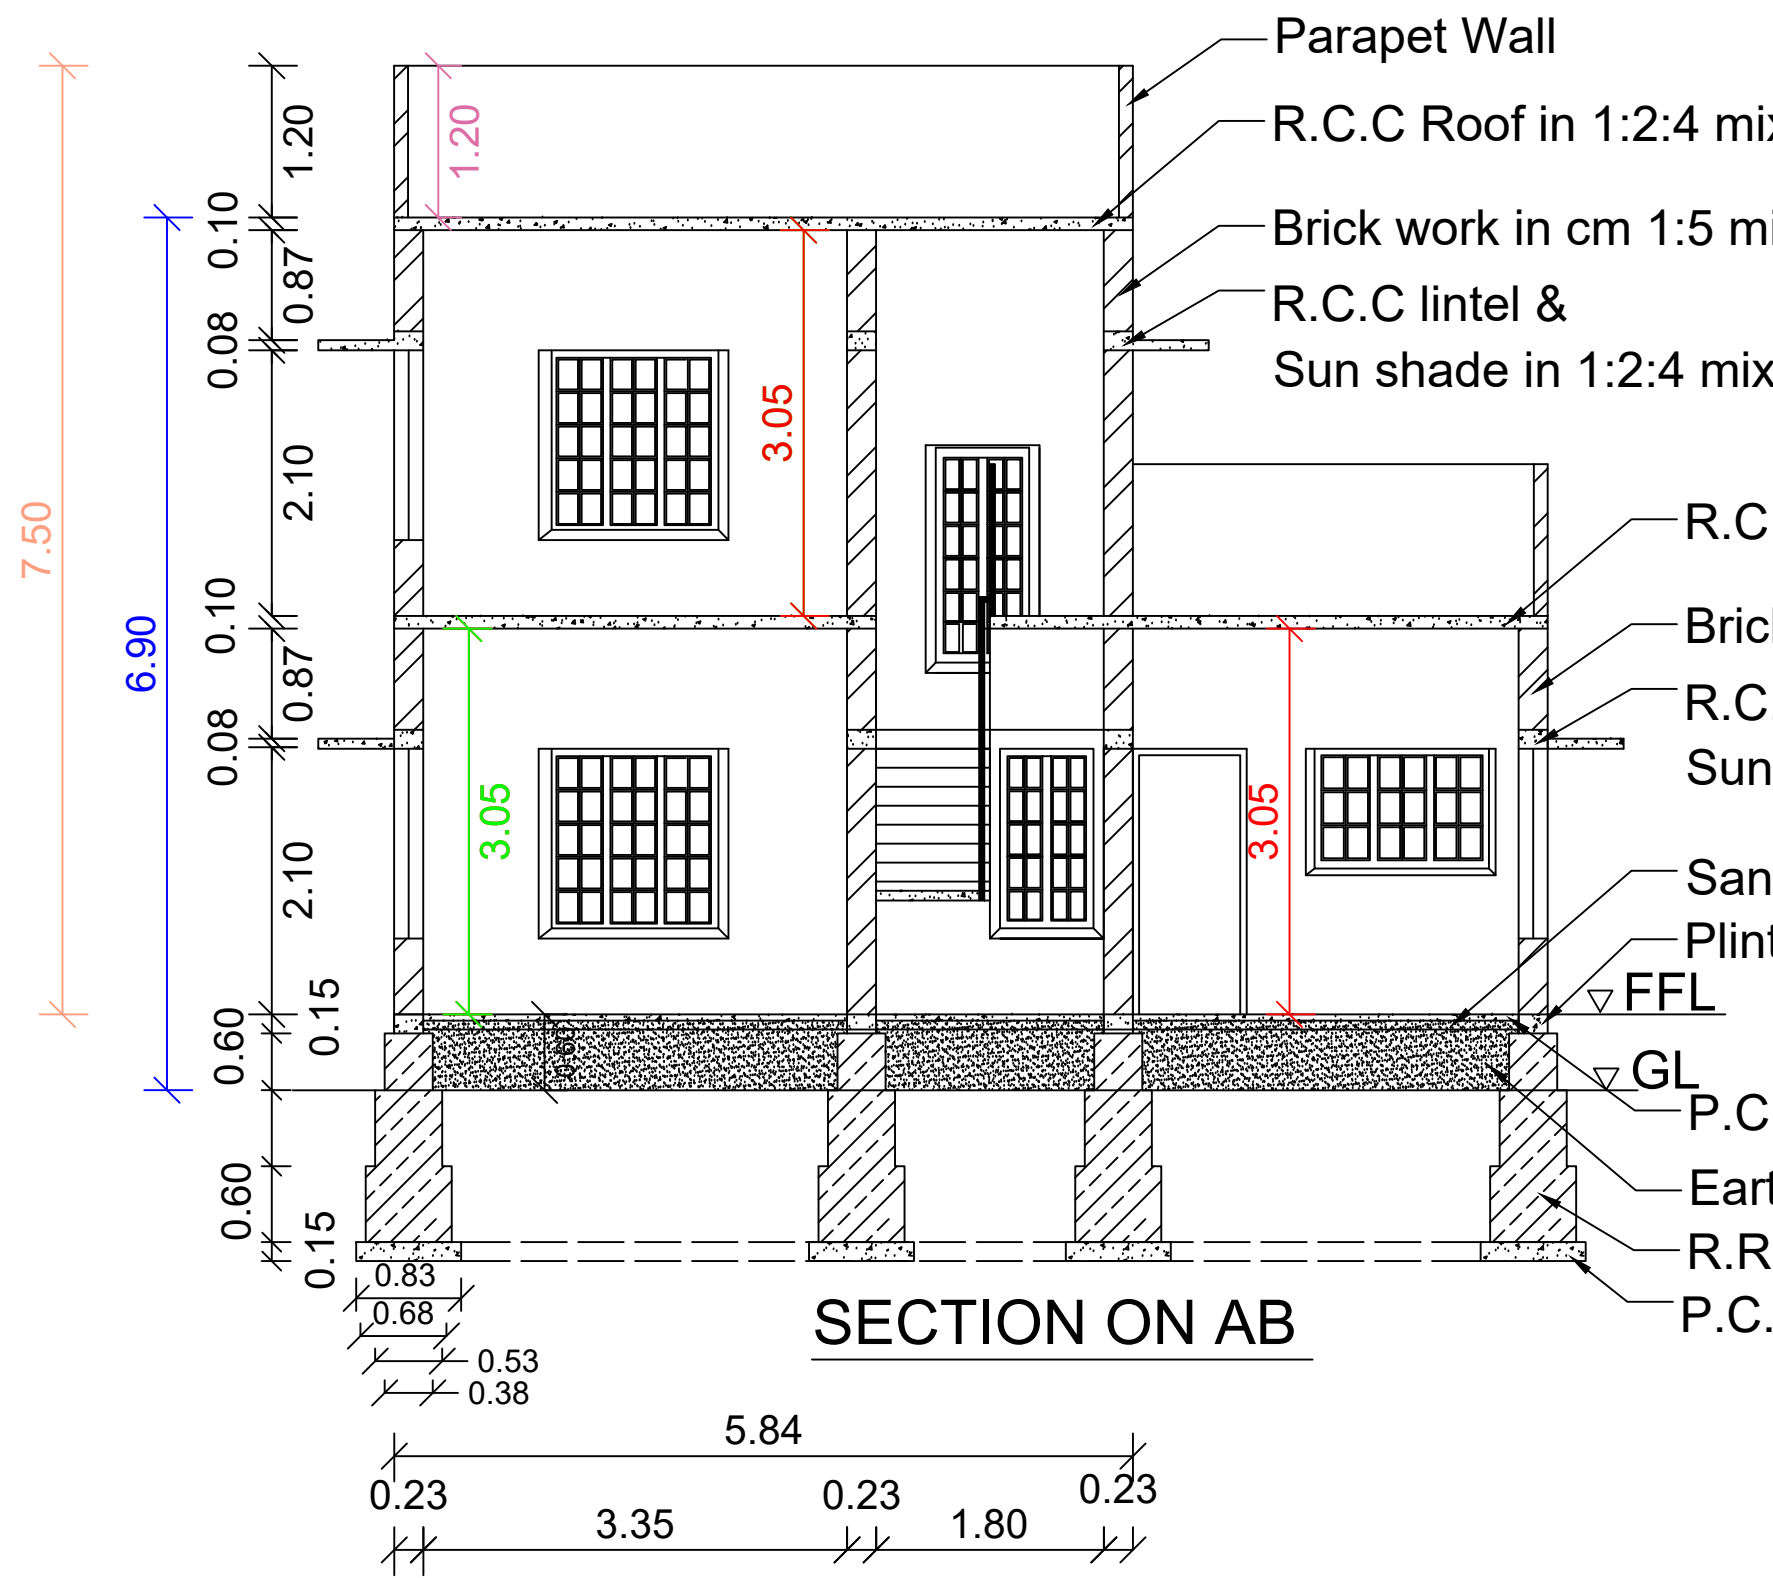


SECTION ON AB

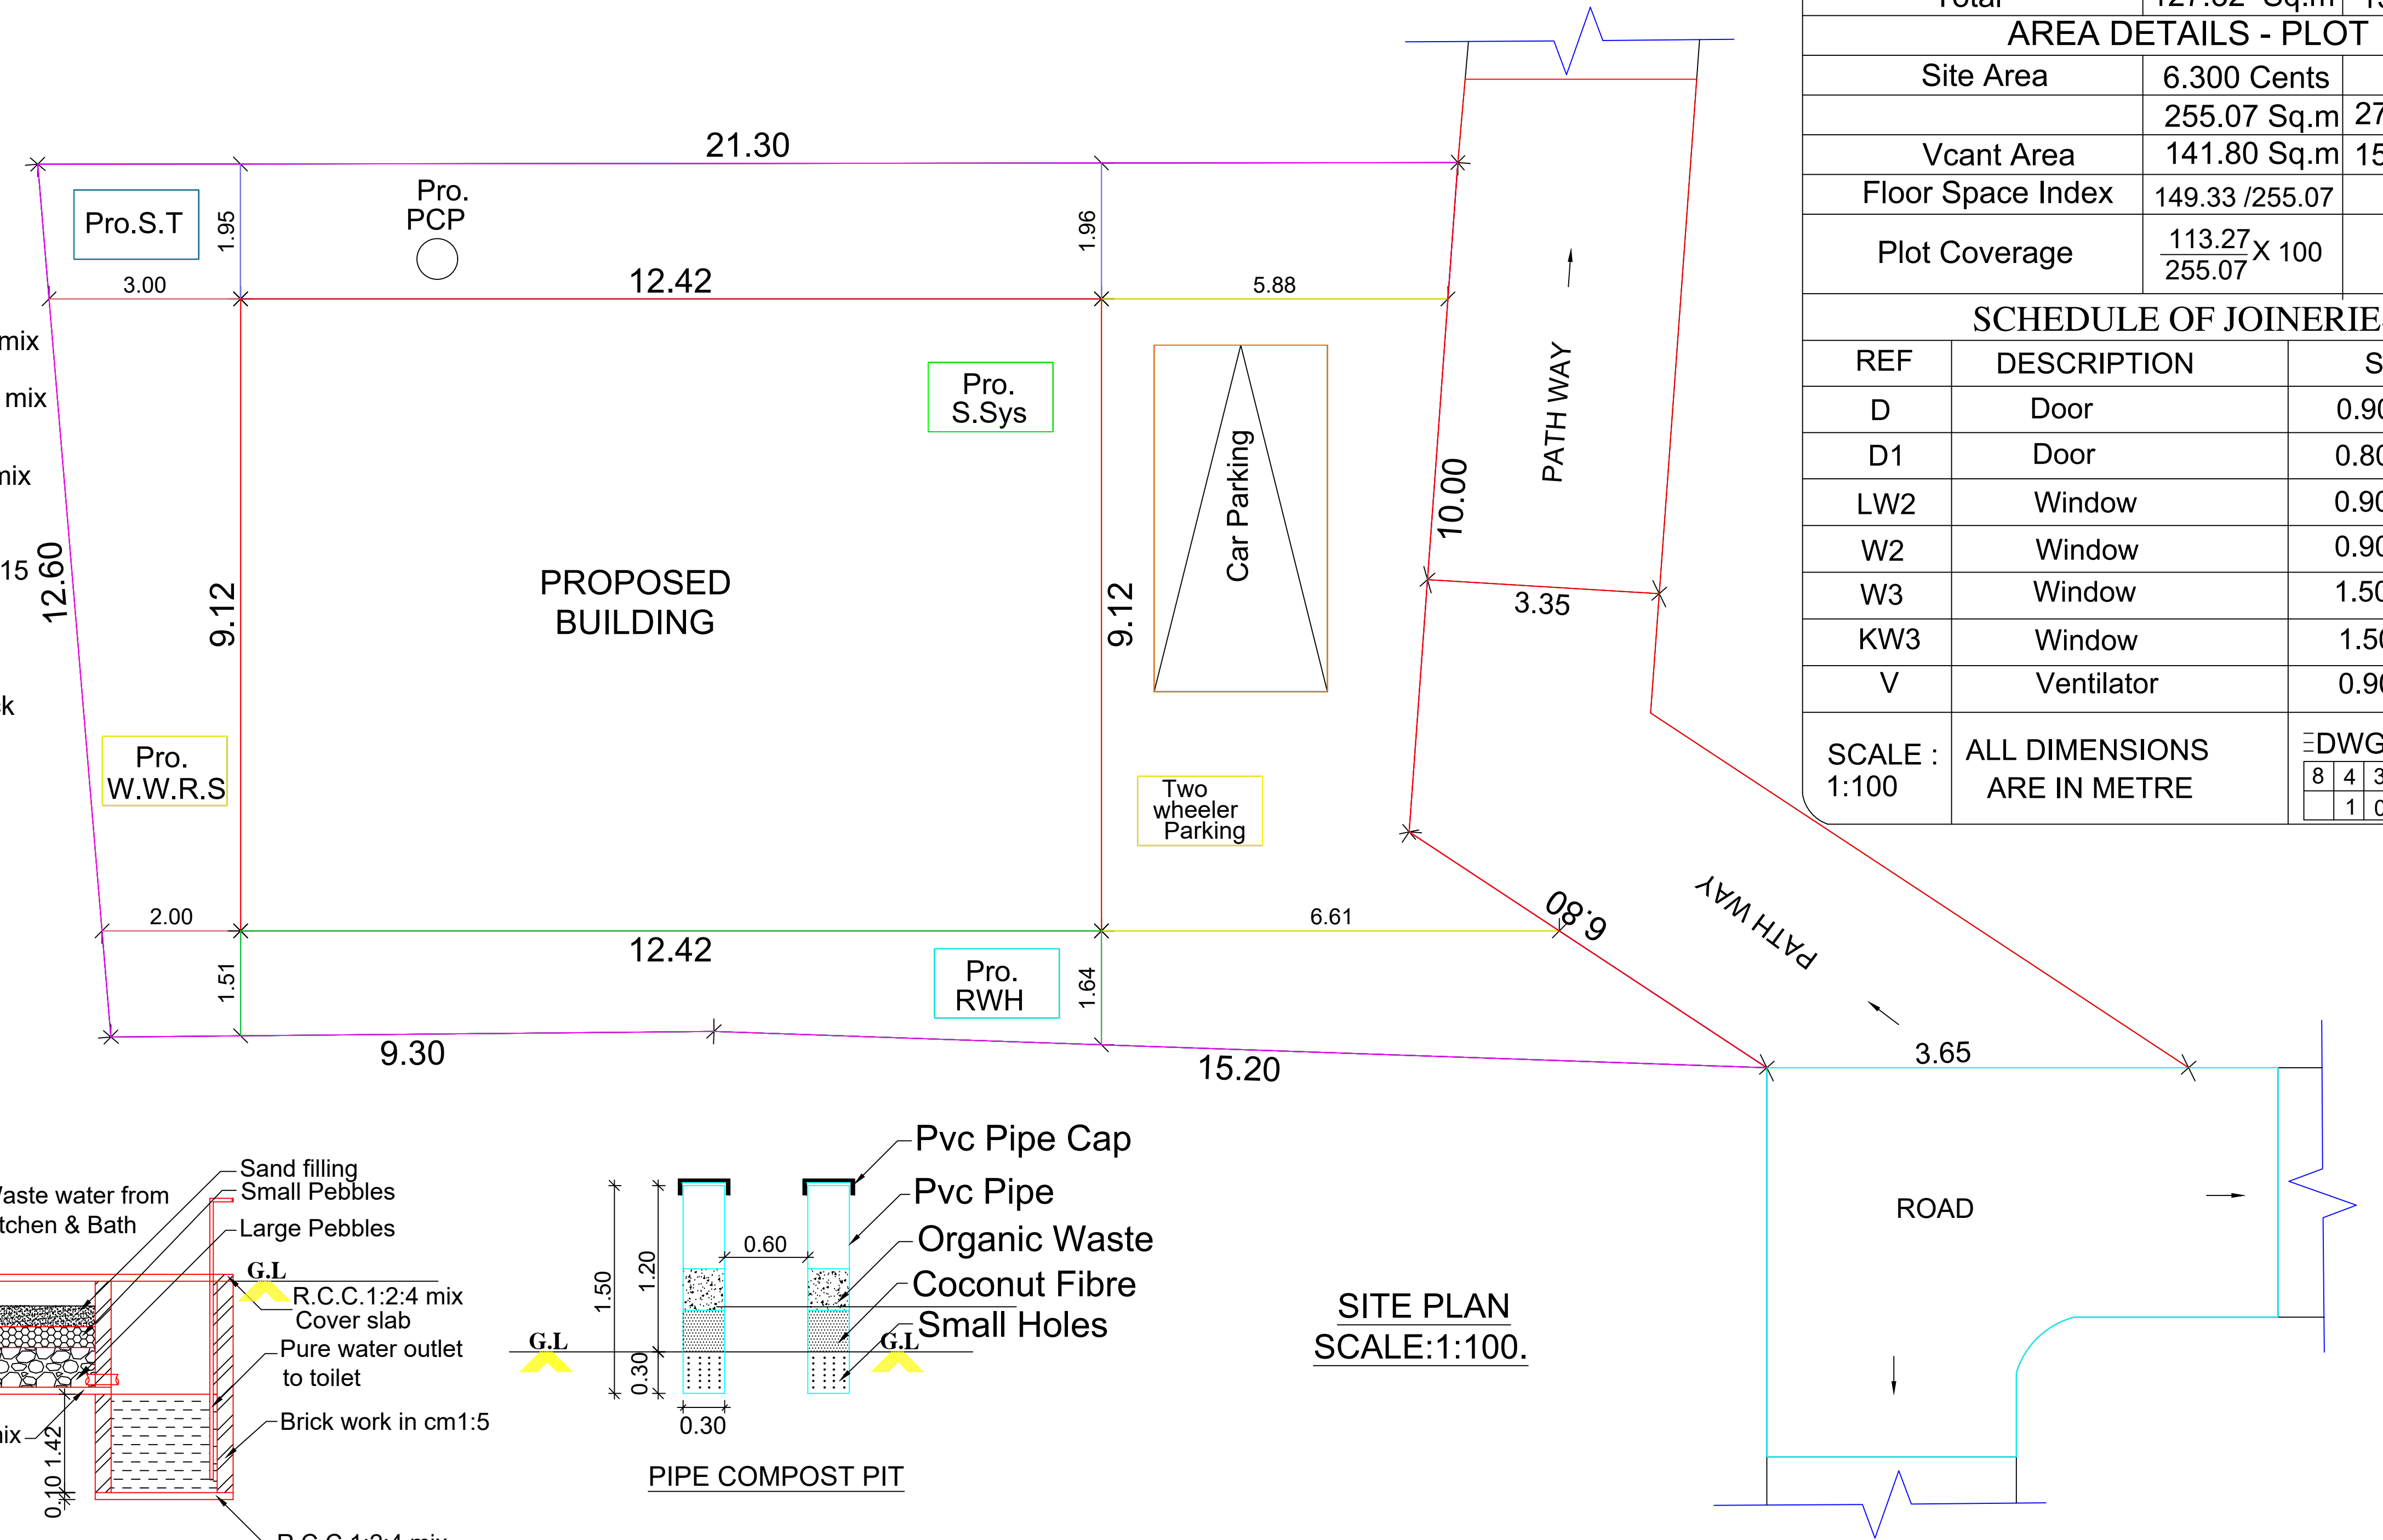

SITE PLAN
SCALE:1:100.

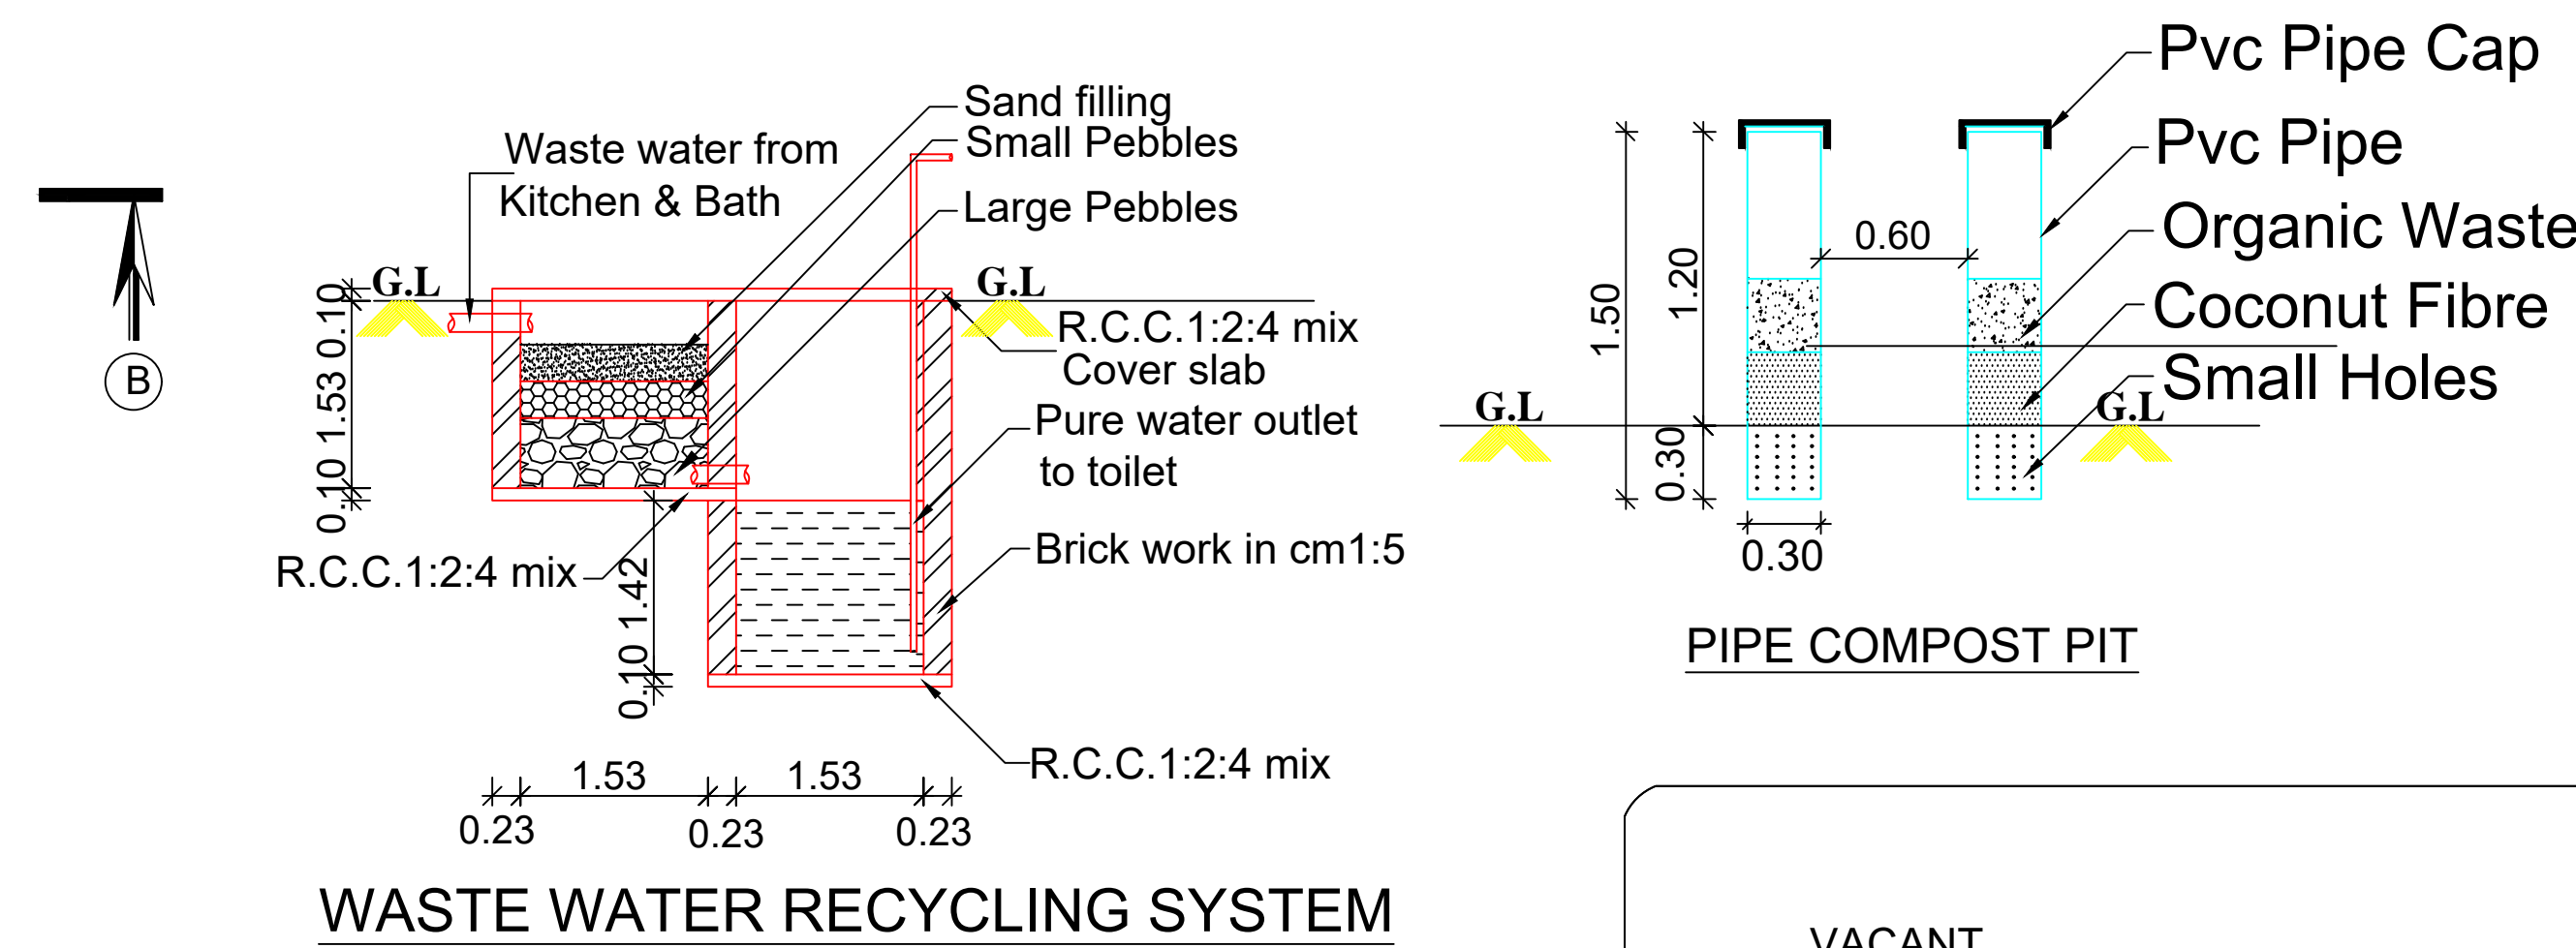


WASTE WATER RECYCLING SYSTEM

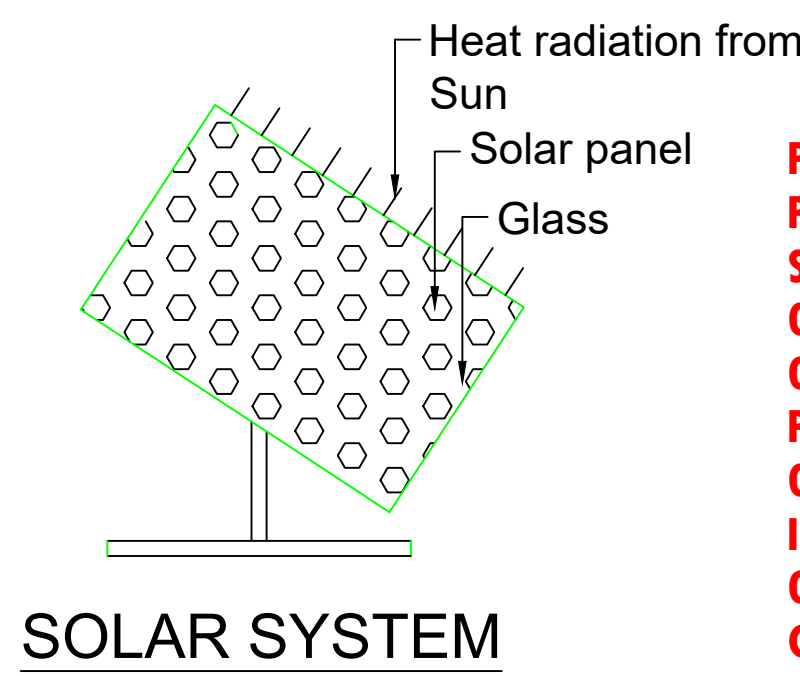


SOLAR SYSTEM


PLAN INFO
PLOT_AREA_M2=255.07
SINGLE_FAMILY_BLDG=YES
OSR_APPLICABLE=NO
OSR_SURR_BUYBACK_RETAIN=RETAIN
PREMIUM_FSI_REQUIRED=NO
OSR_SURRENDER_OR_BUYBACK=YES
IS_APPROVED_LAYOUT=YES
ORGANIZATION_TYPE=PRIVATE
CRZ=NO
ROAD_WIDTH=3.60
ROAD_LENGTH=100.00
AVG_PLOT_DEPTH=15.20
AVG_PLOT_WIDTH=12.60
LAND_USE_ZONE = RESIDENTIAL
PLOT_NO=0
DISTRICT=KANYAKUMARI
AREA_TYPE=OTHERS
SURVEY_NO=203/1A2
PATTA_NO=13833
TALUK=KALKULAM
AS_AT_SITE=255.07
FMB_OR_PLR=254.96
AS_PER_DOCUMENT=254.96
JURISDICTION_TYPE=PANCHAYAT
IS_SWIMMING_POOL_EXISTS=NO
RWH_DECLARED=YES
IF_HERITAGE_TOWN_LESS THAN 1KM_RADIUS=NO

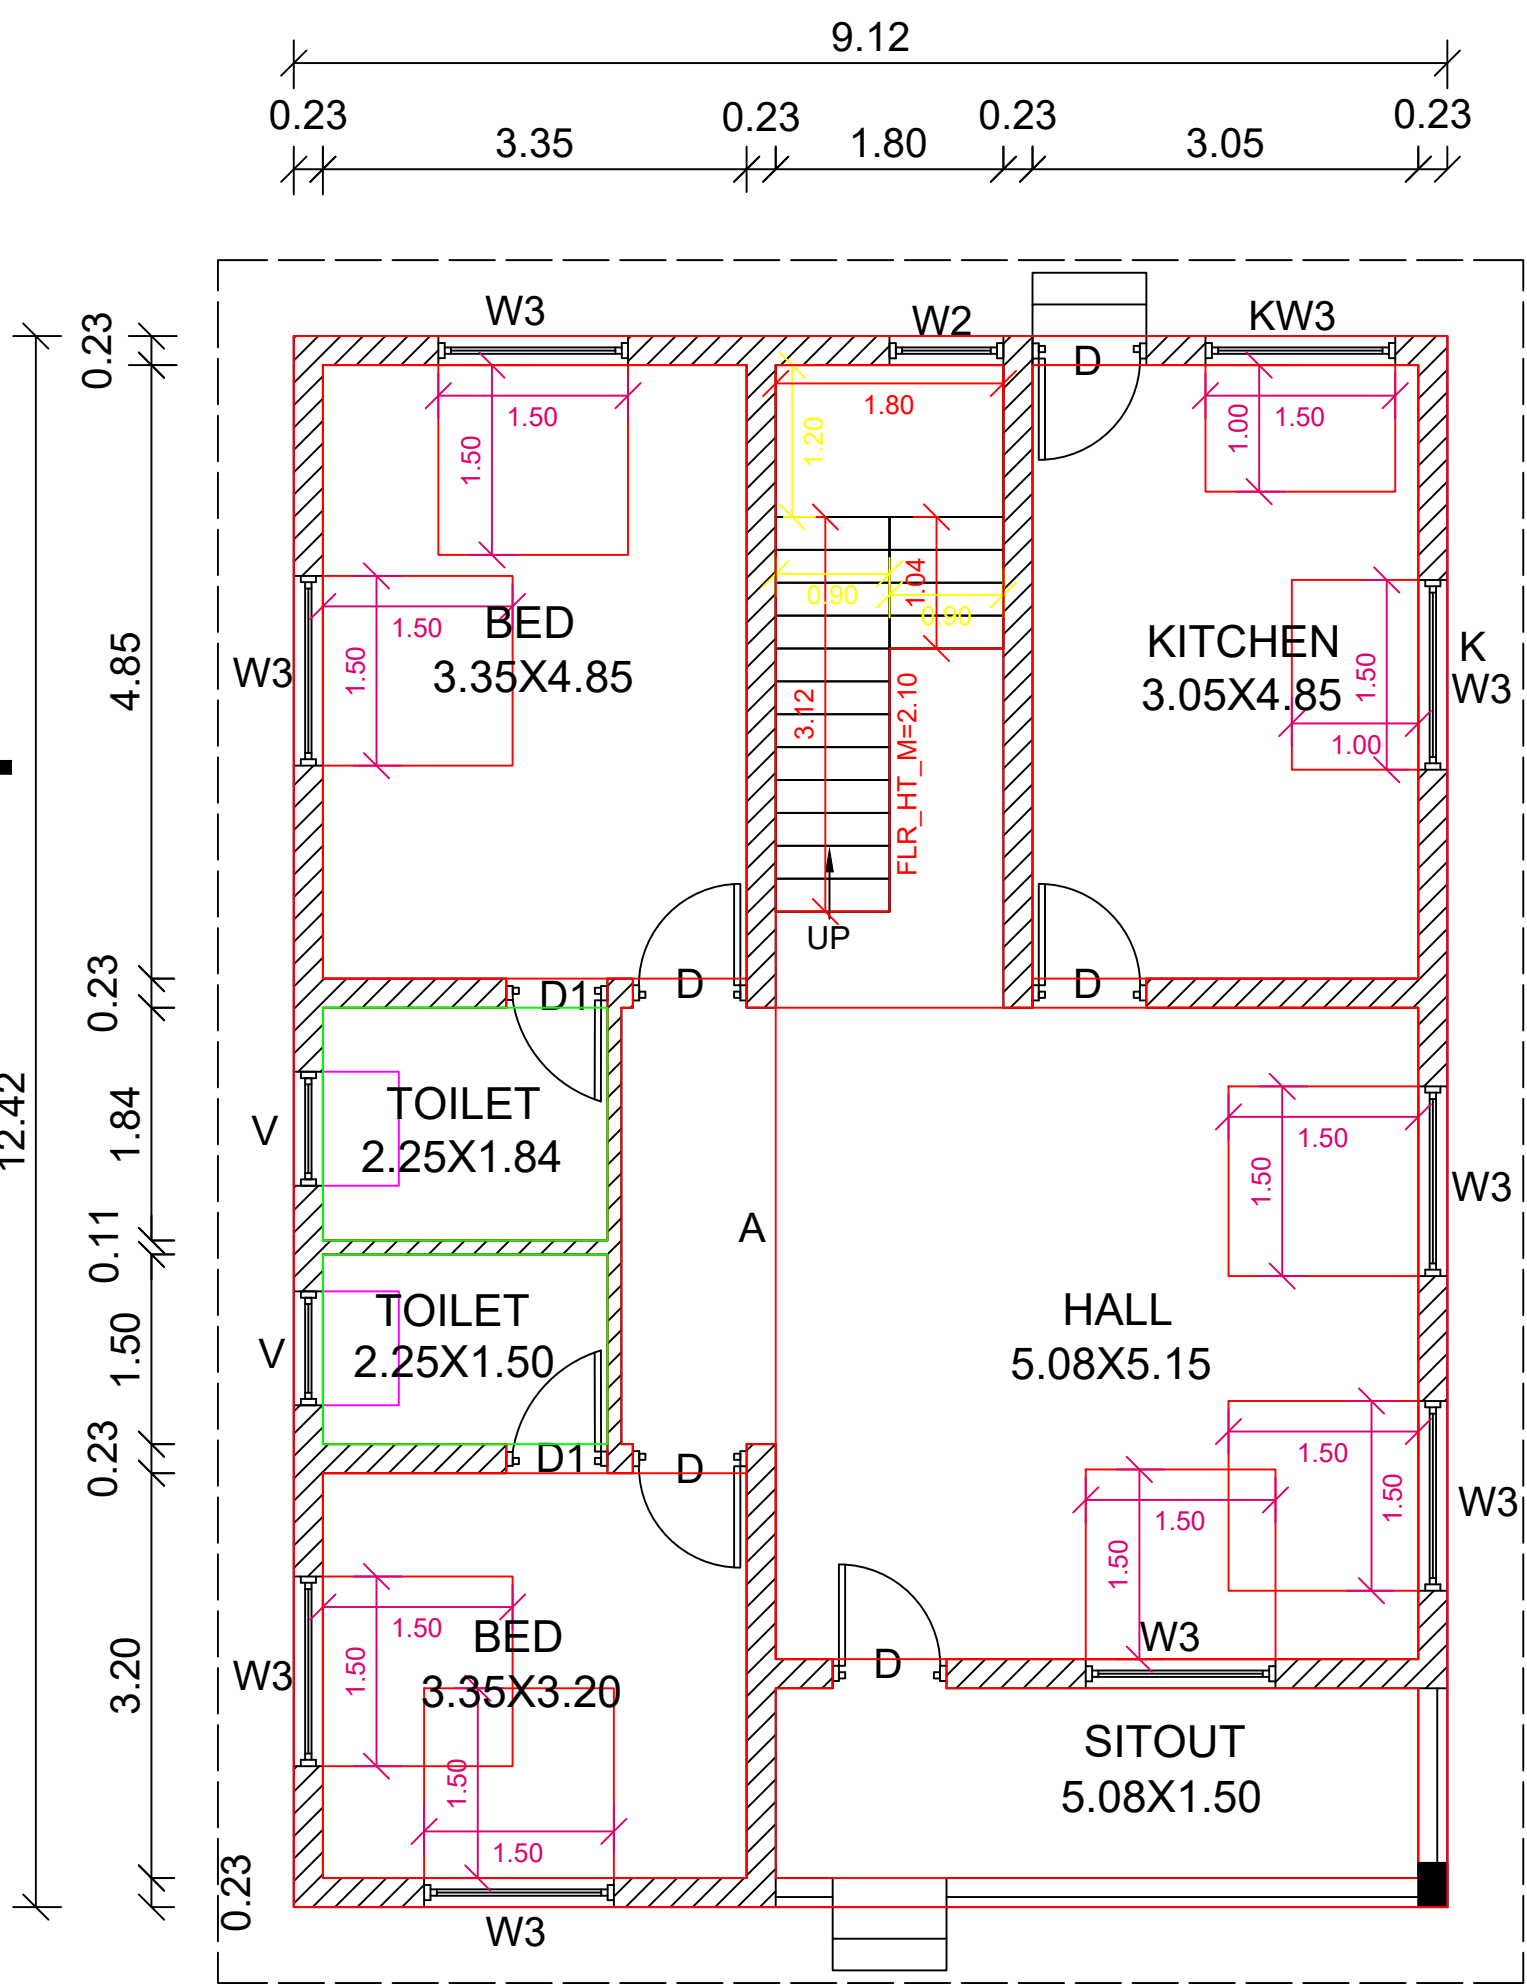


GROUND FLOOR PLAN

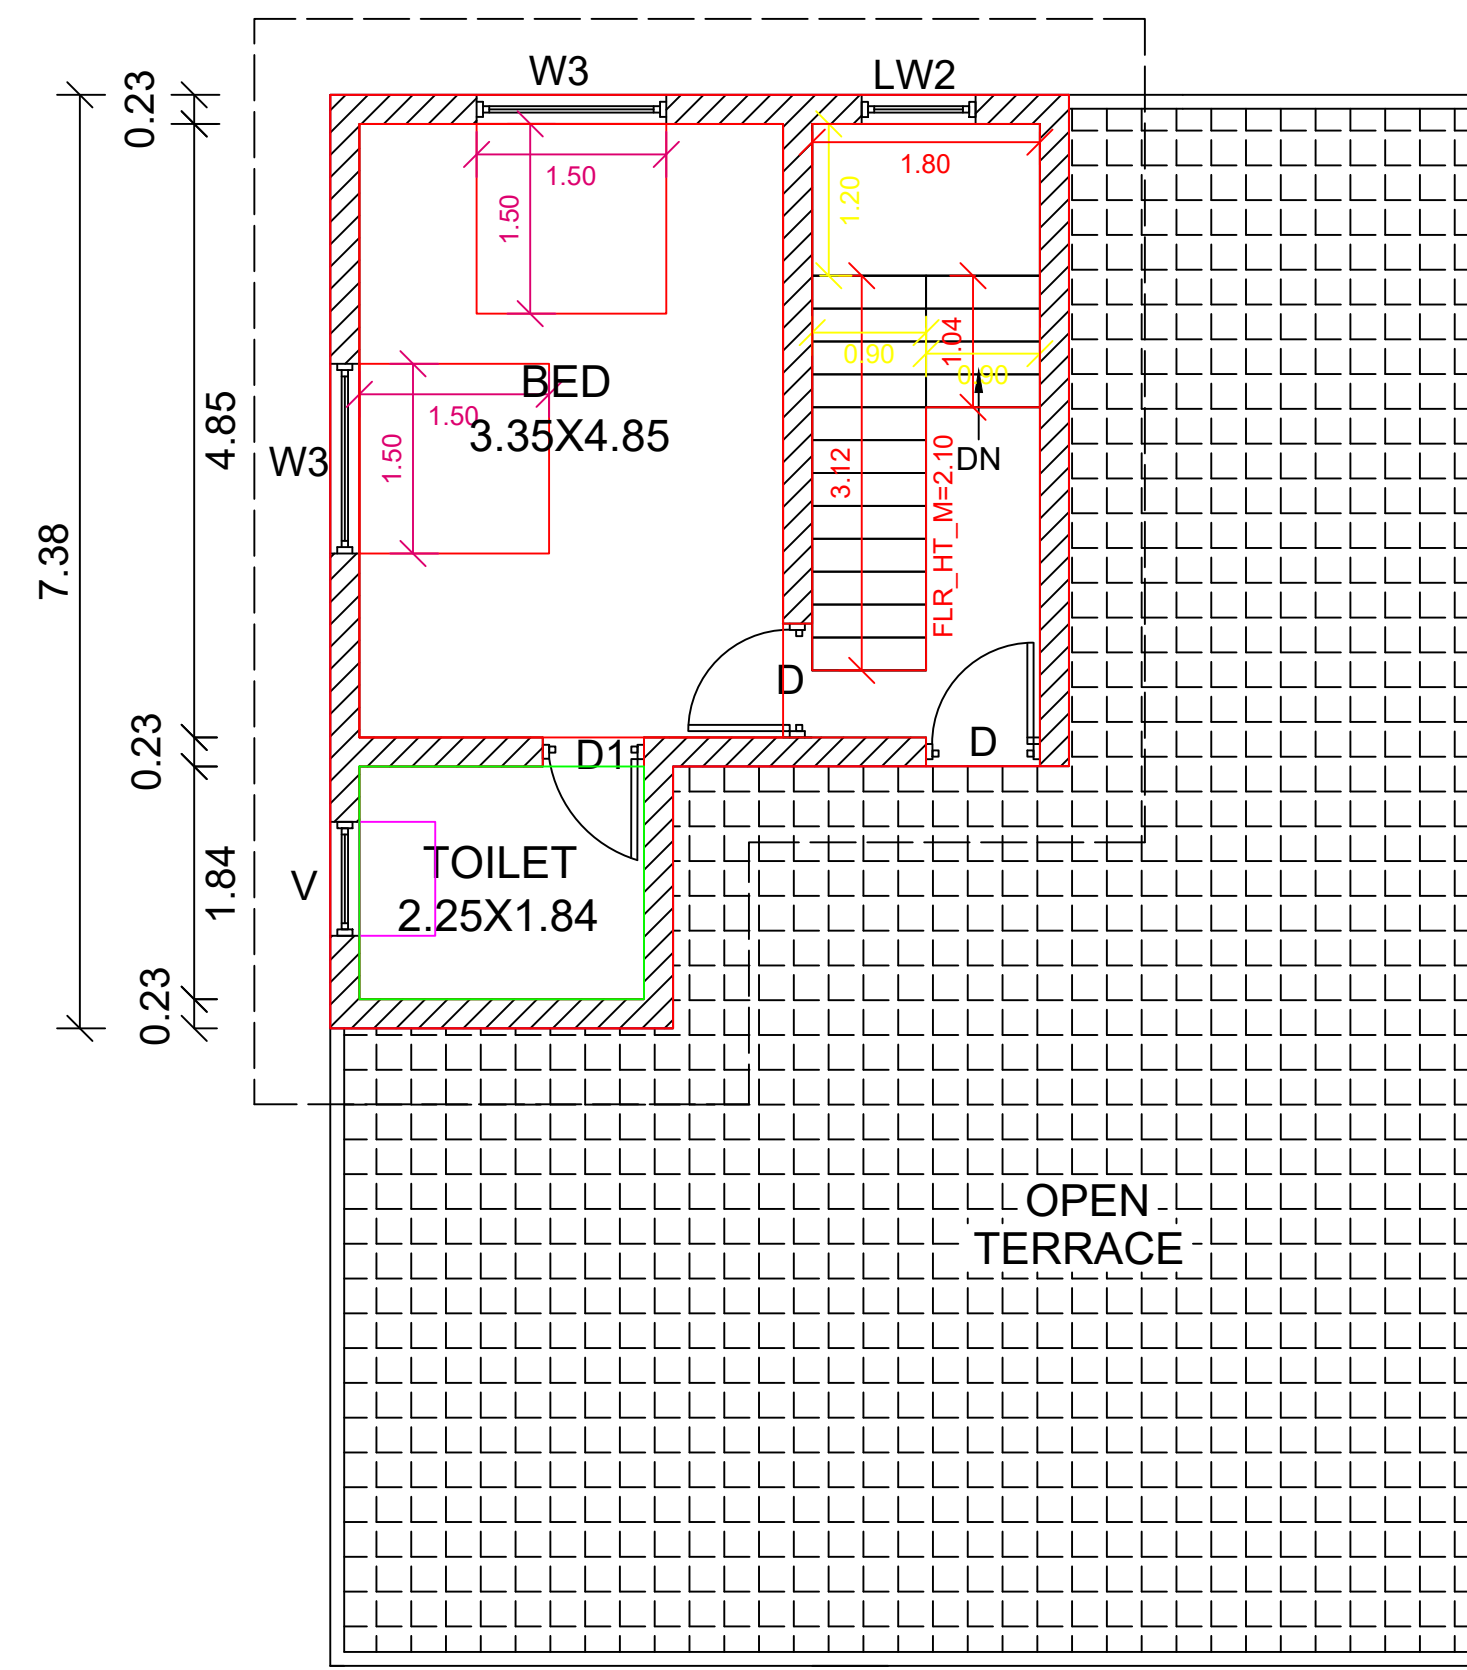


FIRST FLOOR PLAN

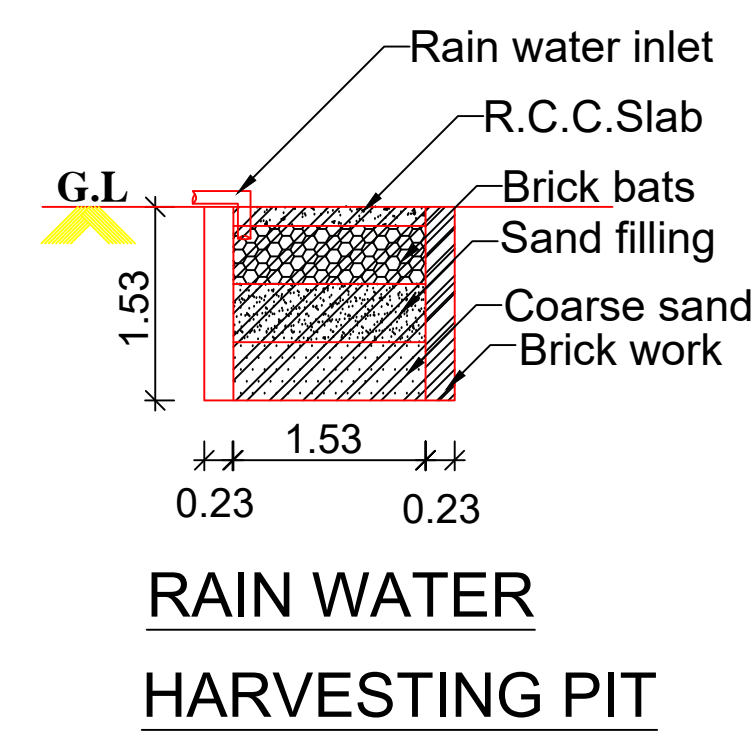


RAIN WATER
HARVESTING PIT

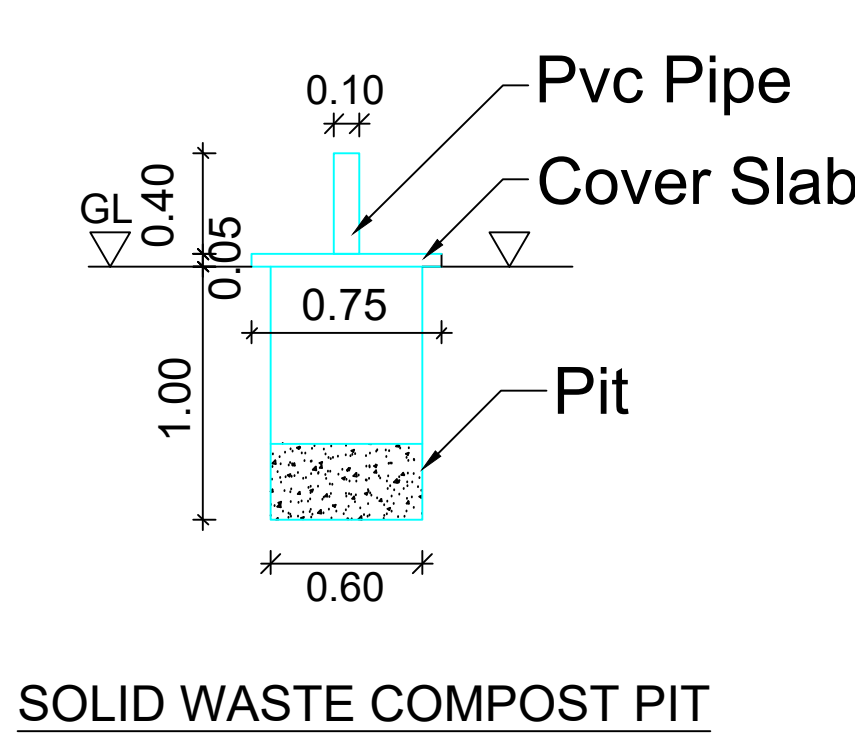

SOLID WASTE COMPOST PIT

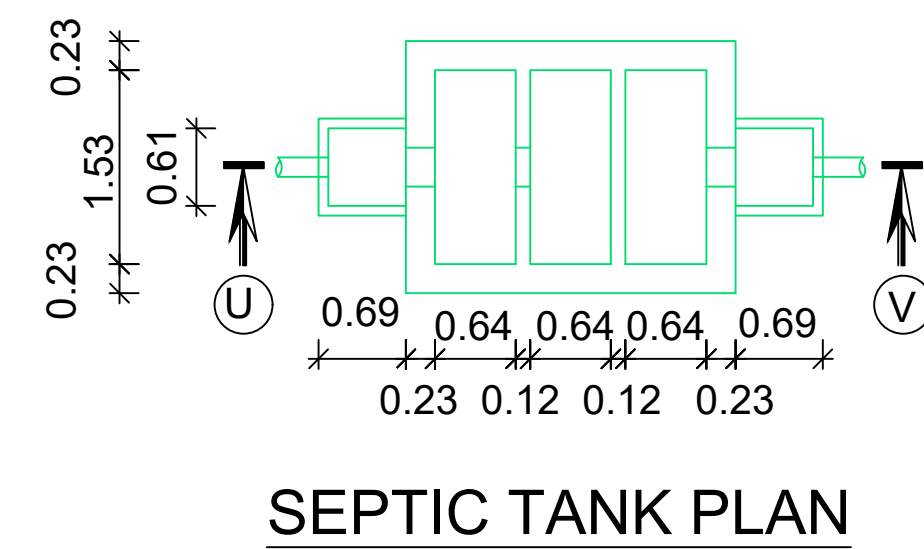

SEPTIC TANK PLAN

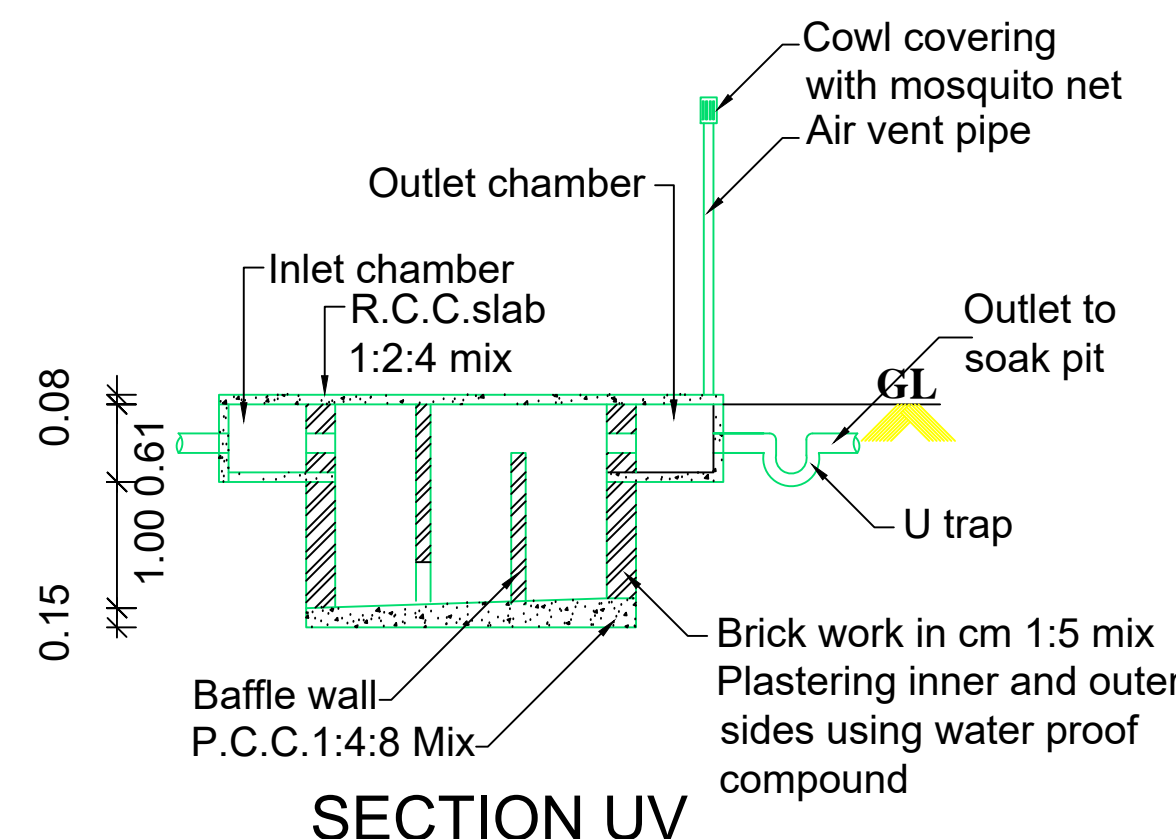

SECTION UV



QR CODE

E- Sign
EXECUTIVE OFFICER

Er.JAHABAR SADIQ
Register Engineer Grade-III
Register No:150/LS/2022/00021
Nagercoil Corporation
jafferplan@gmail.com
Call No:9894313801

ENGINEER

Abisha Albert

APPLICANT


OSCAR BUILDING ASSOCIATES

Near C.S.I Church, Tharvilai,
Thickanamcode post,
Kanniya Kumari District - 629804.

Proprietors:- J.ARCHANA ROSE ,M.E.(Structural),
J.EBISON ROSE ,M.E.(Structural),

Mobile Number : 94429 89799
e-mail :- oscarbuildingassociates@gmail.com

Drawn By: J.EBISON ROSE,M.E.,

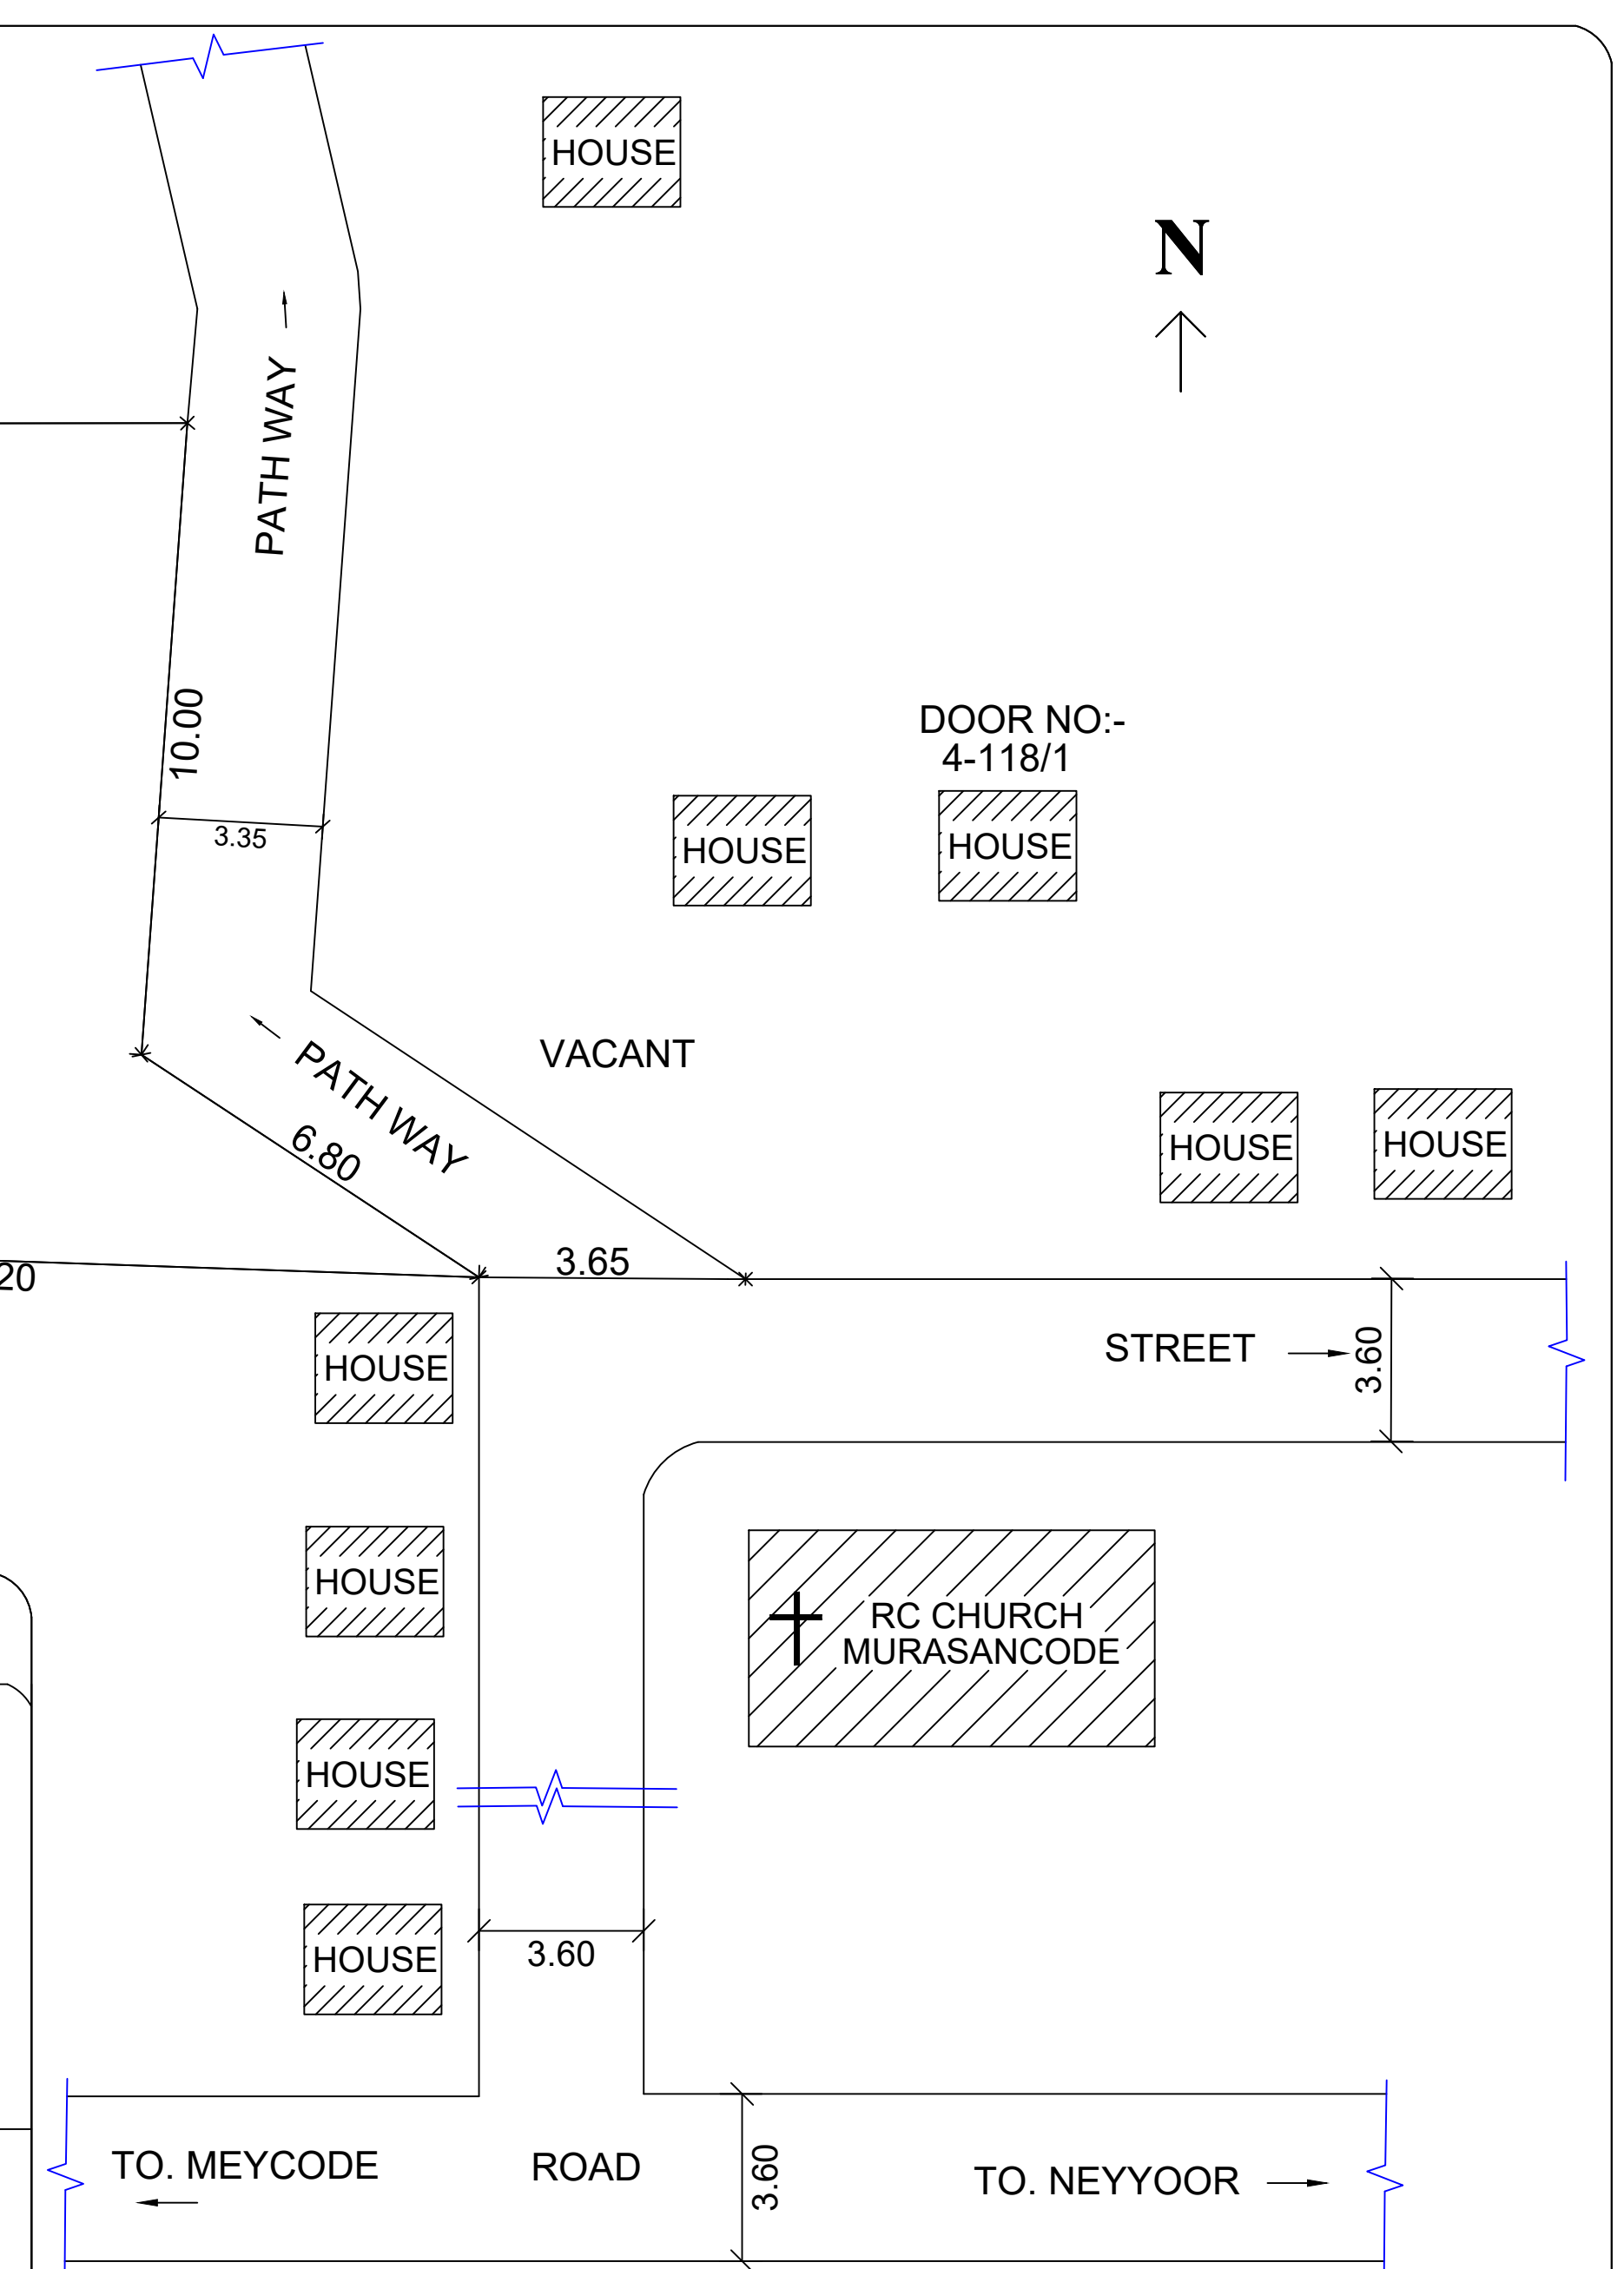

KEY PLAN
SCALE:1:400.

Eight ways to know a piece of land before you pay for it.

This report covers one part of the picture. These cover the rest, drawn from the same government records, for any property in Tamil Nadu.

LandLens One

Ask anything about a property and get an answer grounded in live government records, with the sources shown.

[/landlens/one](#)



Verify My Land

Every record check run on one property and returned as a single report.

[/landlens/verify-my-land](#)



Legal Opinion

An advocate's written opinion on the title, built on the records we pull for it.

[/landlens](#)



One Map

Every layer on one map: the parcel, its boundary, zoning, water bodies and what sits around it.

[/landlens/one/map](#)



PriceMap

What land actually changed hands for around this plot, taken from the registered deeds.

[/landlens/pricemap](#)



Build Scope

What you are allowed to build here: floor space, height, coverage and setbacks.

[/landlens/build-scope](#)



Property Tracker

Watch a property and hear about it when something new is registered against it.

[/landlens/property-tracker](#)



Deal Room

Run the transaction in one place: documents, stamping, signatures and the parties.

[/landlens/deal-room](#)



Twenty-four checks you can run yourself, at no cost.

Records and verification

The registers themselves, read for you.

Encumbrance Certificate

Patta and Chitta

Field Measurement Sketch

EC Analyzer

Bank charge check

Court case search

Seller background check

Approval check by survey

Value and duty

What it is worth and what it costs to register.

Guideline value by street

Guideline value by survey

Stamp duty and registration fees

Capital gains

Floor space index

Area unit converter

Zoning and land use

What the plan says can happen on this land.

Land use zone finder

CMDA land use check

Coastal regulation zone

Master plan check

Water bodies finder

Airport height clearance

Registers and directories

Who holds it, and which office keeps the record.

Find your registering office

Temple property check

Waqf property check

RERA register



Every free tool
/tools



Services we run
for you
/services



The LandLens
suite
/landlens/one



Every claim in this document traces back to a government record.

Legal opinions, due diligence and title verification

Building plan, layout and sub-division approvals

Completion and occupancy certificates, regularisation

Escrow, negotiation and NRI property management

Land survey, soil testing, architecture and construction

Verified RealEstate
3/350/2 Mettukuppam,
OMR Thoraipakkam,
Chennai 600 097, India
hello@verified.realestate
+91 9996 12 9996

Prepared from the registers named on the page each finding sits on. Where a register could not be read, this document says so in its place rather than leaving the gap to be read as a clean result.

