

PP

APPROVAL RECORD

Planning Permission

Kanniyakumari district, Tamil Nadu


APPROVAL TYPE
Building Plan

ISSUING AUTHORITY
Rural Panchayat

The approval as the planning authority issued it, reproduced in full behind this page.

An approval speaks to what was sanctioned, not to what was built. Completion is a separate record.

**Owner Name and Address : Mrs. Dhivya, W/o. Anu,
Koottalumoodu, Painkulam(P.O).**

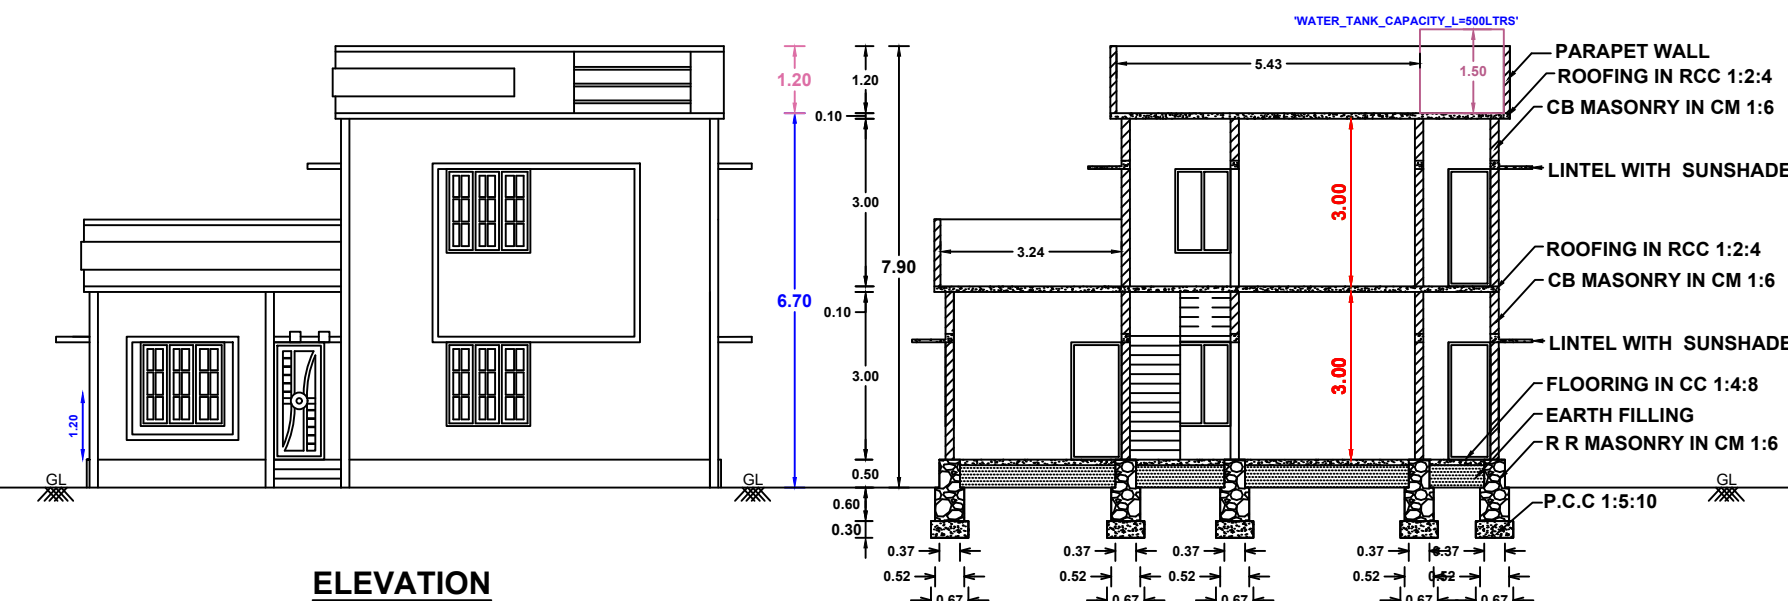


ELEVATION







PLAN INFO	PLAN NO.	REV.	DATE	BY	CHKD.	APPD.	DATE	BY
-----------	----------	------	------	----	-------	-------	------	----

DISTRICT=Kanniyakumari
TALUK=Killiyoor
VILLAGE=Painkulam
SURVEY_NO=158/32C,158/33
PATTA_NO=9111,4860
OSR_SURR_BUYBACK_RETAIN=BUYBACK
JURISDICTION_TYPE=PANCHAYAT
SINGLE_FAMILY_BLDG=YES
CRZ=NO
SECURITY_ZONE=NO
LAND_USE_ZONE=RESIDENTIAL
AREA_TYPE=Others
OSR_APPLICABLE= NO
PREMIUM_FSI_REQUIRED= NO
IS_APPROVED_LAYOUT= NO
IS_SWIMMING_POOL_EXISTS= NO
IF_HERITAGE_TOWN_LESSTHAN_1KM_RADIUS= NO
PLOT_AREA_M2=301.50m²
AS_AT_SITE=274.91m²
FMB_OR_PLR=301.50m²
AS_PER_DOCUMENT=301.50m²
MIN_PLOT_WIDTH=8.40m
MIN_PLOT_DEPTH=28.20m
ACCESS_WIDTH_M=13.00m
AVG_PLOT_WIDTH=10.70m
AVG_PLOT_DEPTH=28.20m
ROAD_LENGTH=13.00m
ROAD_WIDTH=3.30m


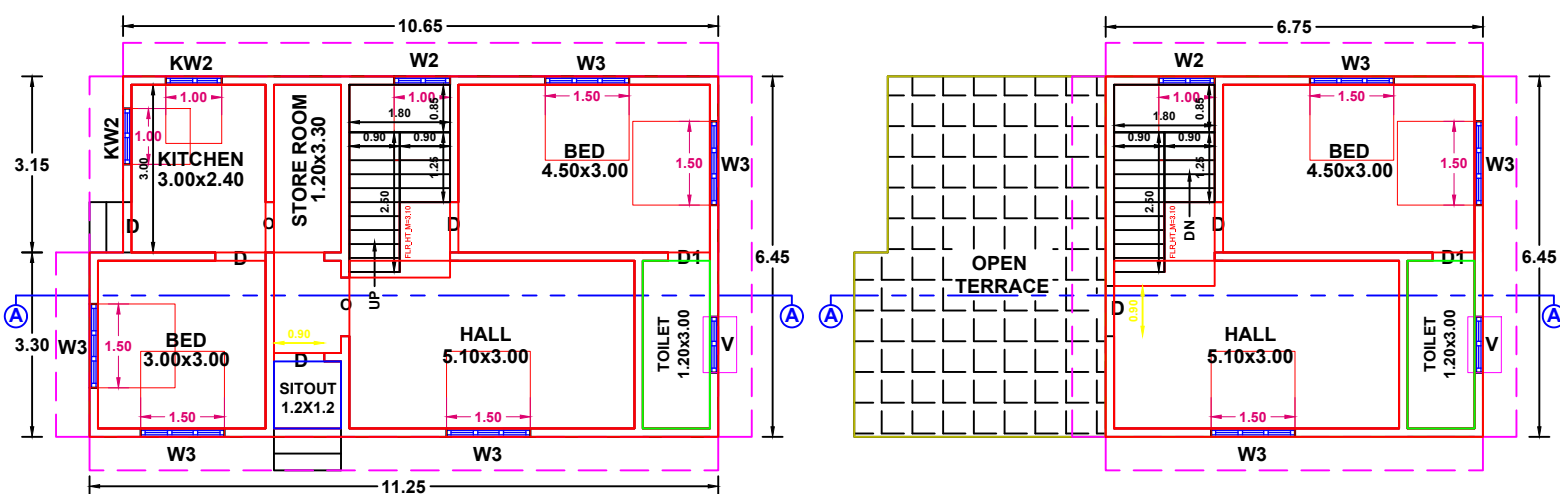


GROUND FLOOR PLAN

FIRST FLOOR PLAN

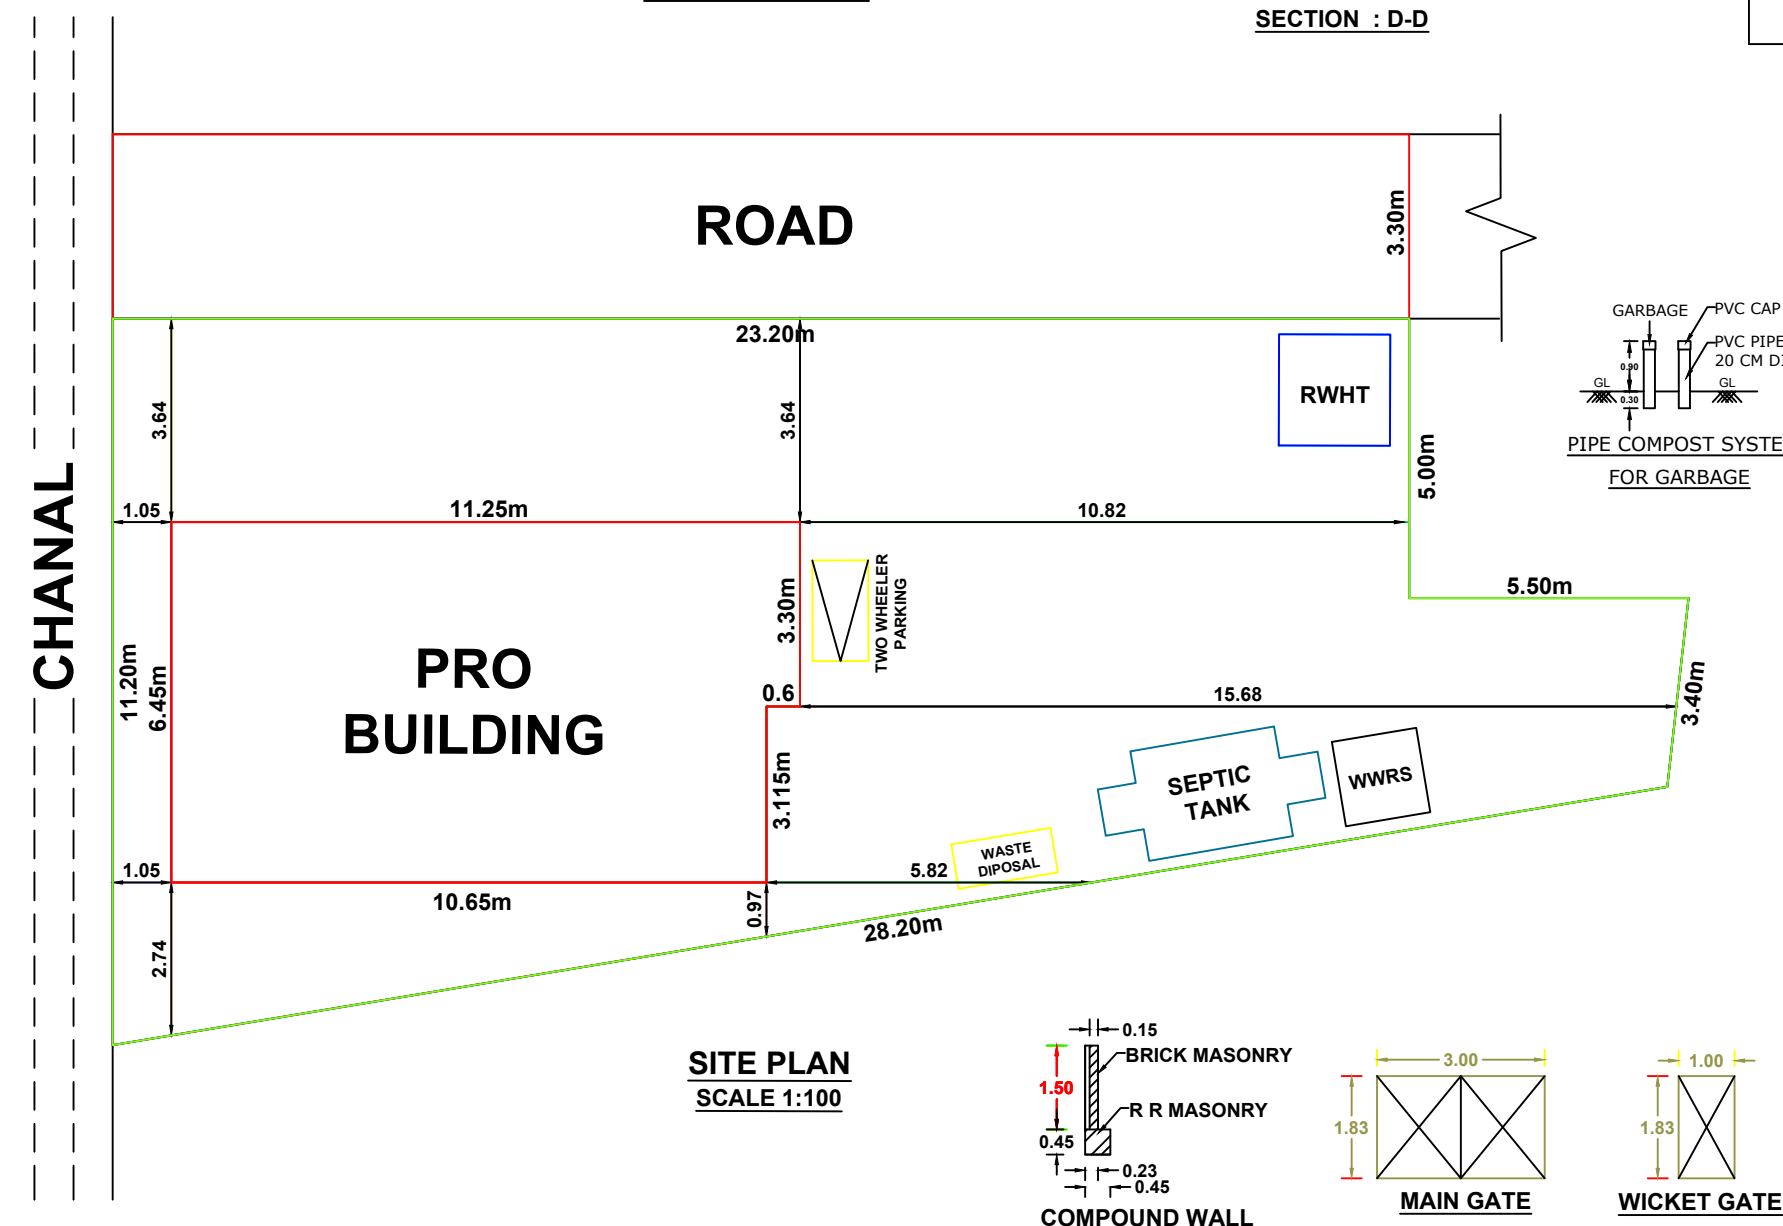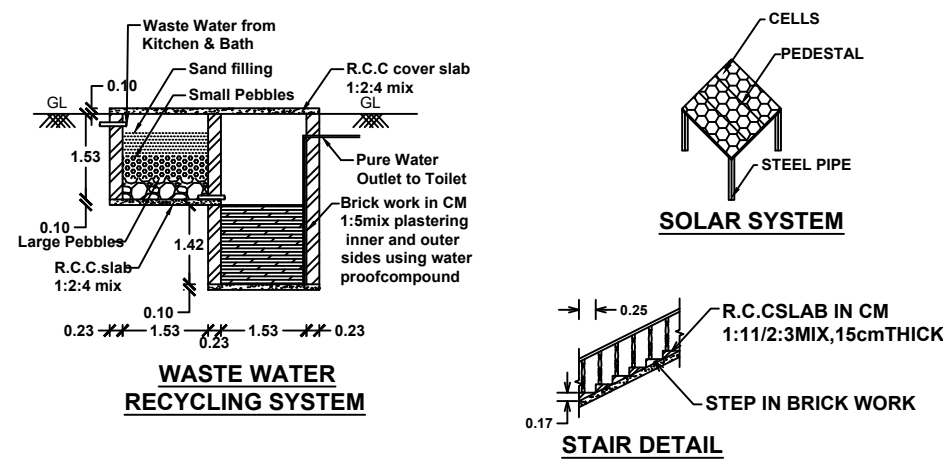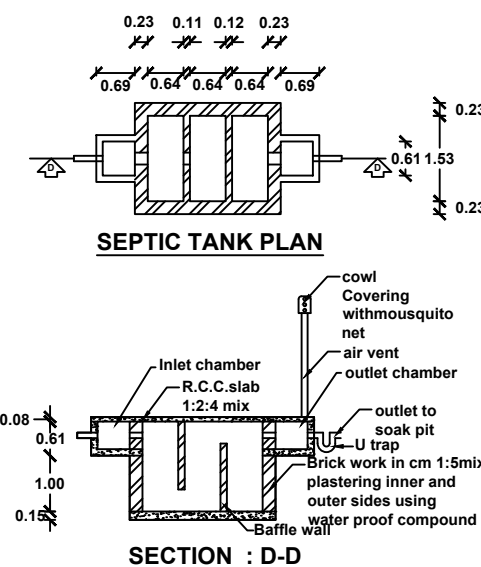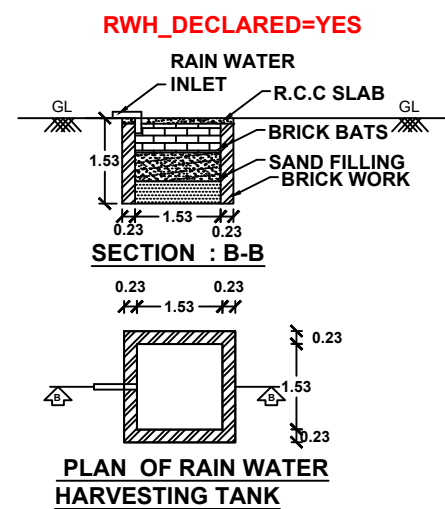

SITE PLAN
SCALE 1:100

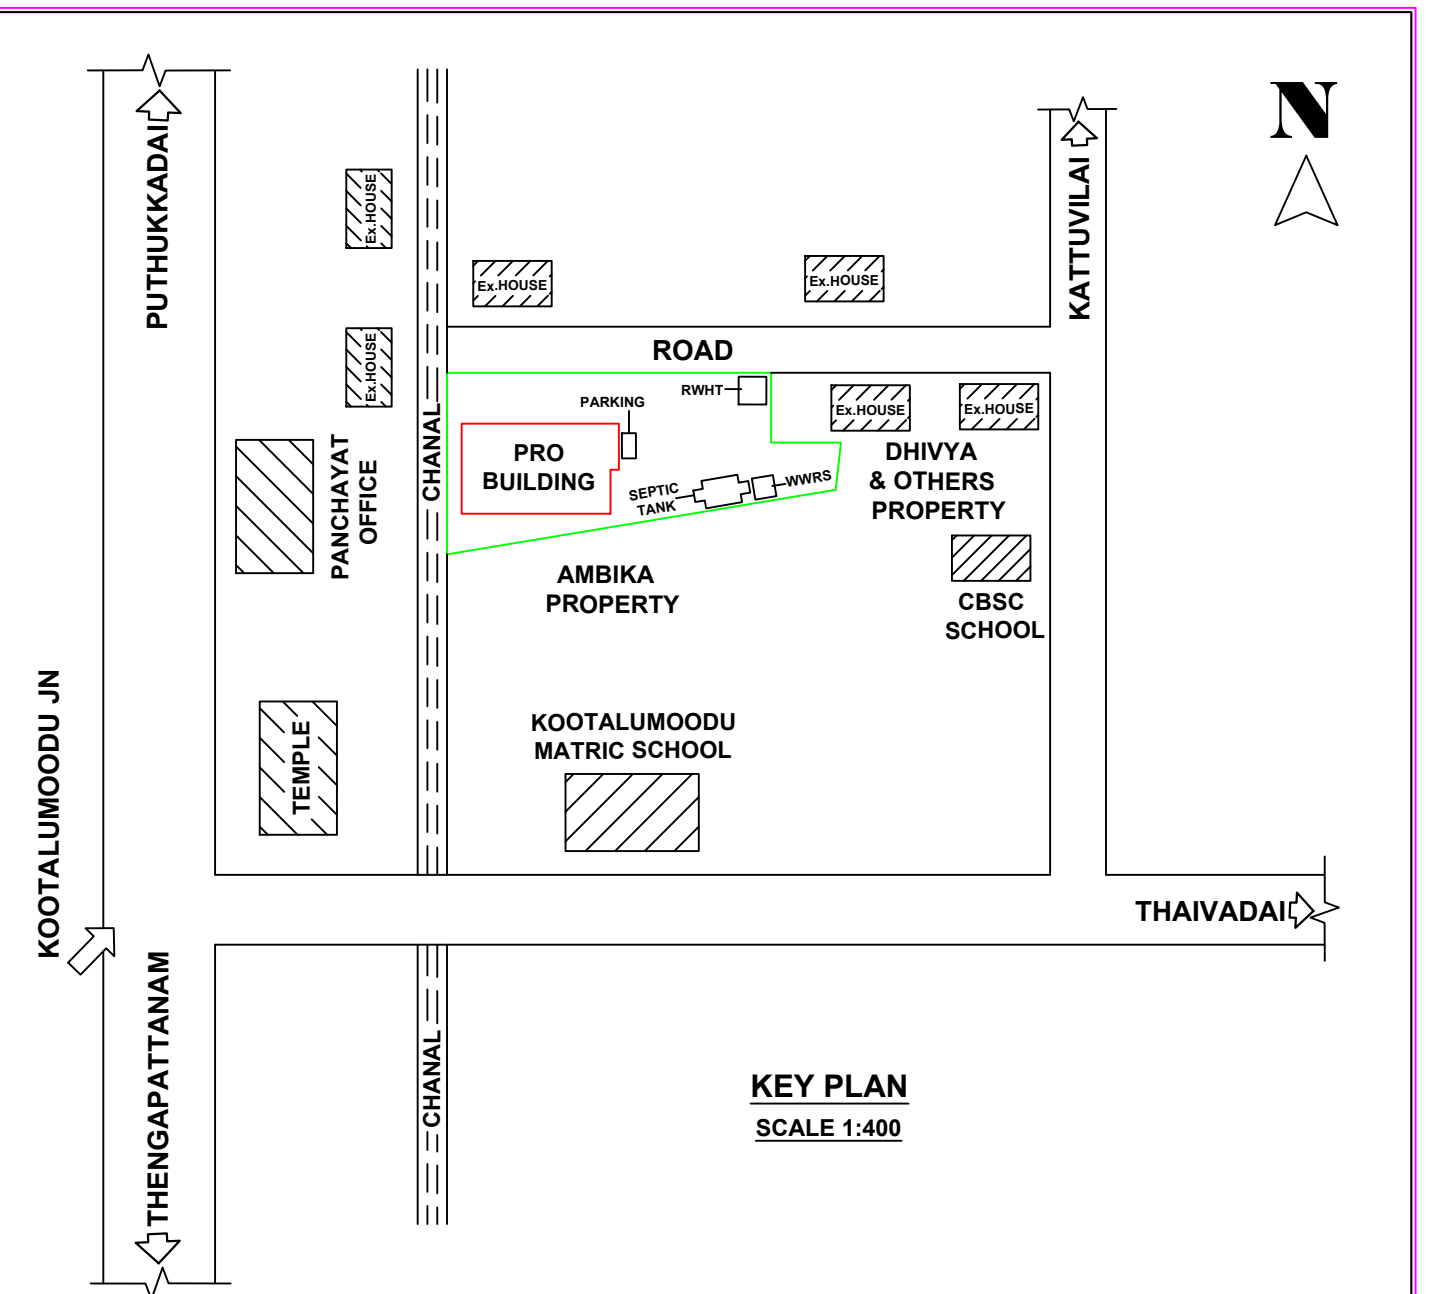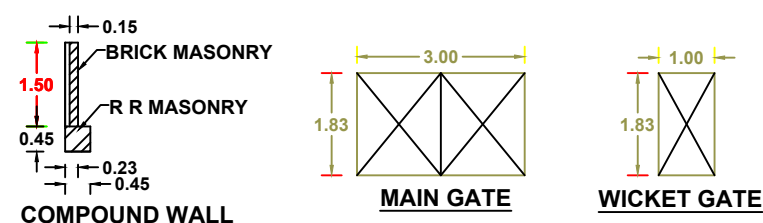

KEY PLAN
SCALE 1:400

AREA DETAILS		SITE AREA 301.50 Sq.m 3244.14 Sq.Ft 7.450 Cents	
BUILDING AREA	PLINTH AREA		FLOOR AREA
GROUND FLOOR	70.67 Sq M (760.40 Sq Ft)		57.47 Sq M (618.37 Sq Ft)
FIRST FLOOR	43.54 Sq M (468.49 Sq Ft)		33.55 Sq M (360.99 Sq Ft)
TOTAL	114.21 Sq M (1228.89 Sq Ft)		91.02 Sq M (979.36 Sq Ft)
VACANT AREA	230.83 Sq M		(2483.73 Sq Ft)

JOINARY DETAILS		
D	DOORS	0.90 X 2.10 - 6 Nos
D1	DOORS	0.60 X 2.10 - 2 Nos
W2	WINDOWS	1.00 X 1.50 - 2 Nos
W3	WINDOWS	1.50 X 1.50 - 8 Nos
KW2	K.WINDOWS	1.00 X 1.00 - 2 Nos
KW3	K.WINDOWS	1.50 X 1.00 - 0 No
V	VENTILATORS	0.75 X 0.75 - 2 Nos

INDEX	
PRO.SITE	
PRO.BUILDING	
EXT.BUILDING	
ROAD	

PARKING SPACE : Required Parking= 1 TW Parking Provided Parking= 1 TW Parking
--

Floor Space Index:

$$\text{F.S.I} = \frac{\text{Total Builtup Area}}{\text{Total Site Area}}$$

F.S.I = 114.21/301.50
F.S.I = 0.379 < 2.000

**SITE COVERAGE :
23.44%**

Er.T.SURESH

T.K.S
Engineering Construction
Puthukkadai
Mobile: 8939198269

OWNER


E. P. SURESH DCE.
TKS Engineers Grade II-RE
TKS Engineering Construction
KK/2023/42, 08/2023-24
Moontummukku, Puthukkadai
Cell : 89 39 19 82 69

ENGINEER

OFFICE USE:



SCALE 1:100

All Dimensions are in meters.

Eight ways to know a piece of land before you pay for it.

This report covers one part of the picture. These cover the rest, drawn from the same government records, for any property in Tamil Nadu.

LandLens One

Ask anything about a property and get an answer grounded in live government records, with the sources shown.

[/landlens/one](#)



Verify My Land

Every record check run on one property and returned as a single report.

[/landlens/verify-my-land](#)



Legal Opinion

An advocate's written opinion on the title, built on the records we pull for it.

[/landlens](#)



One Map

Every layer on one map: the parcel, its boundary, zoning, water bodies and what sits around it.

[/landlens/one/map](#)



PriceMap

What land actually changed hands for around this plot, taken from the registered deeds.

[/landlens/pricemap](#)



Build Scope

What you are allowed to build here: floor space, height, coverage and setbacks.

[/landlens/build-scope](#)



Property Tracker

Watch a property and hear about it when something new is registered against it.

[/landlens/property-tracker](#)



Deal Room

Run the transaction in one place: documents, stamping, signatures and the parties.

[/landlens/deal-room](#)



Twenty-four checks you can run yourself, at no cost.

Records and verification

The registers themselves, read for you.

Encumbrance Certificate

Patta and Chitta

Field Measurement Sketch

EC Analyzer

Bank charge check

Court case search

Seller background check

Approval check by survey

Value and duty

What it is worth and what it costs to register.

Guideline value by street

Guideline value by survey

Stamp duty and registration fees

Capital gains

Floor space index

Area unit converter

Zoning and land use

What the plan says can happen on this land.

Land use zone finder

CMDA land use check

Coastal regulation zone

Master plan check

Water bodies finder

Airport height clearance

Registers and directories

Who holds it, and which office keeps the record.

Find your registering office

Temple property check

Waqf property check

RERA register



Every free tool
/tools



Services we run
for you
/services



The LandLens
suite
/landlens/one



Every claim in this document traces back to a government record.

Legal opinions, due diligence and title verification

Building plan, layout and sub-division approvals

Completion and occupancy certificates, regularisation

Escrow, negotiation and NRI property management

Land survey, soil testing, architecture and construction

Verified RealEstate
3/350/2 Mettukuppam,
OMR Thoraipakkam,
Chennai 600 097, India
hello@verified.realestate
+91 9996 12 9996

Prepared from the registers named on the page each finding sits on. Where a register could not be read, this document says so in its place rather than leaving the gap to be read as a clean result.

