

PP

APPROVAL RECORD

Planning Permission

Kanniyakumari district, Tamil Nadu

APPROVAL TYPE


Building Plan

ISSUING AUTHORITY


Rural Panchayat

The approval as the planning authority issued it, reproduced in full behind this page.


An approval speaks to what was sanctioned, not to what was built. Completion is a separate record.

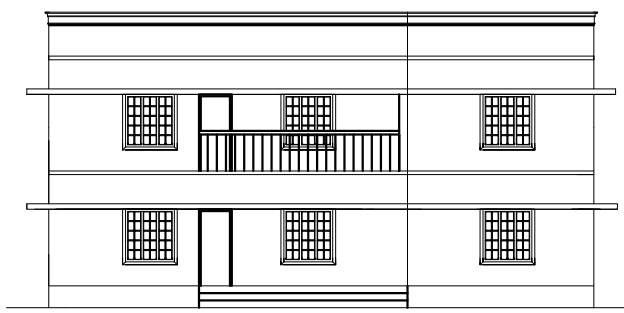


ELEVATION

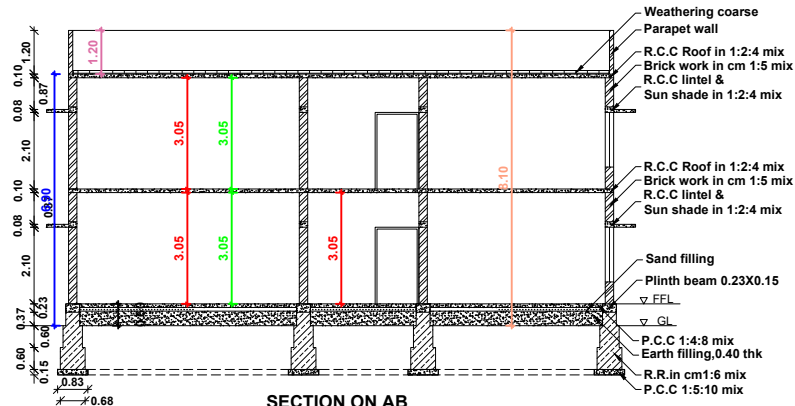


SECTION ON AB

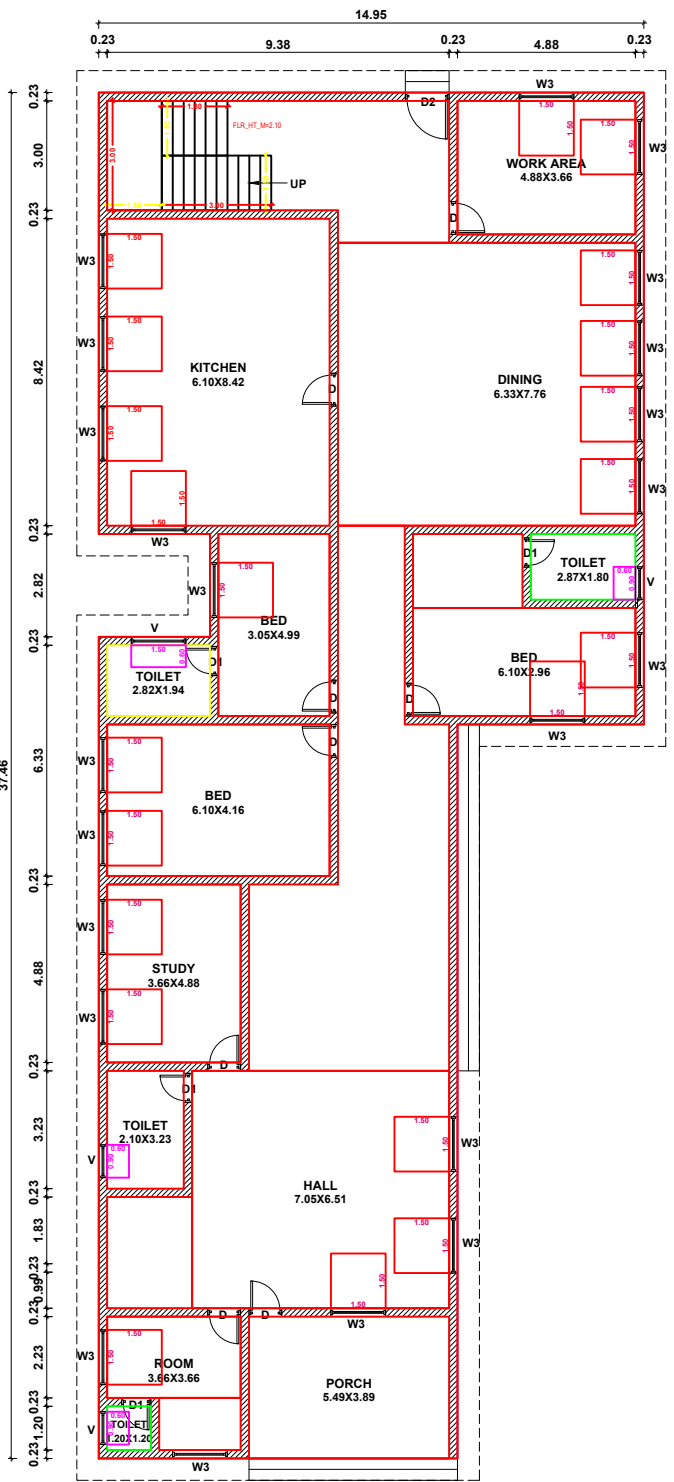

GROUND FLOOR PLAN

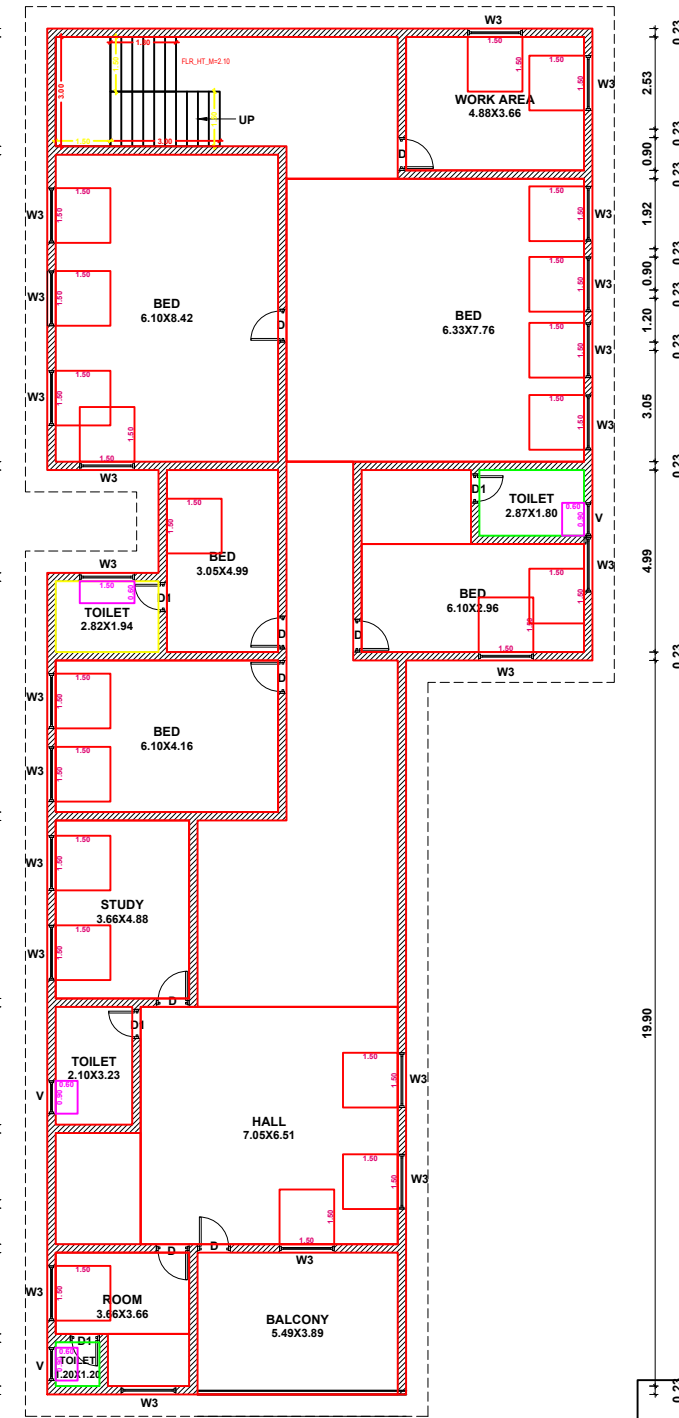


FIRST FLOOR PLAN

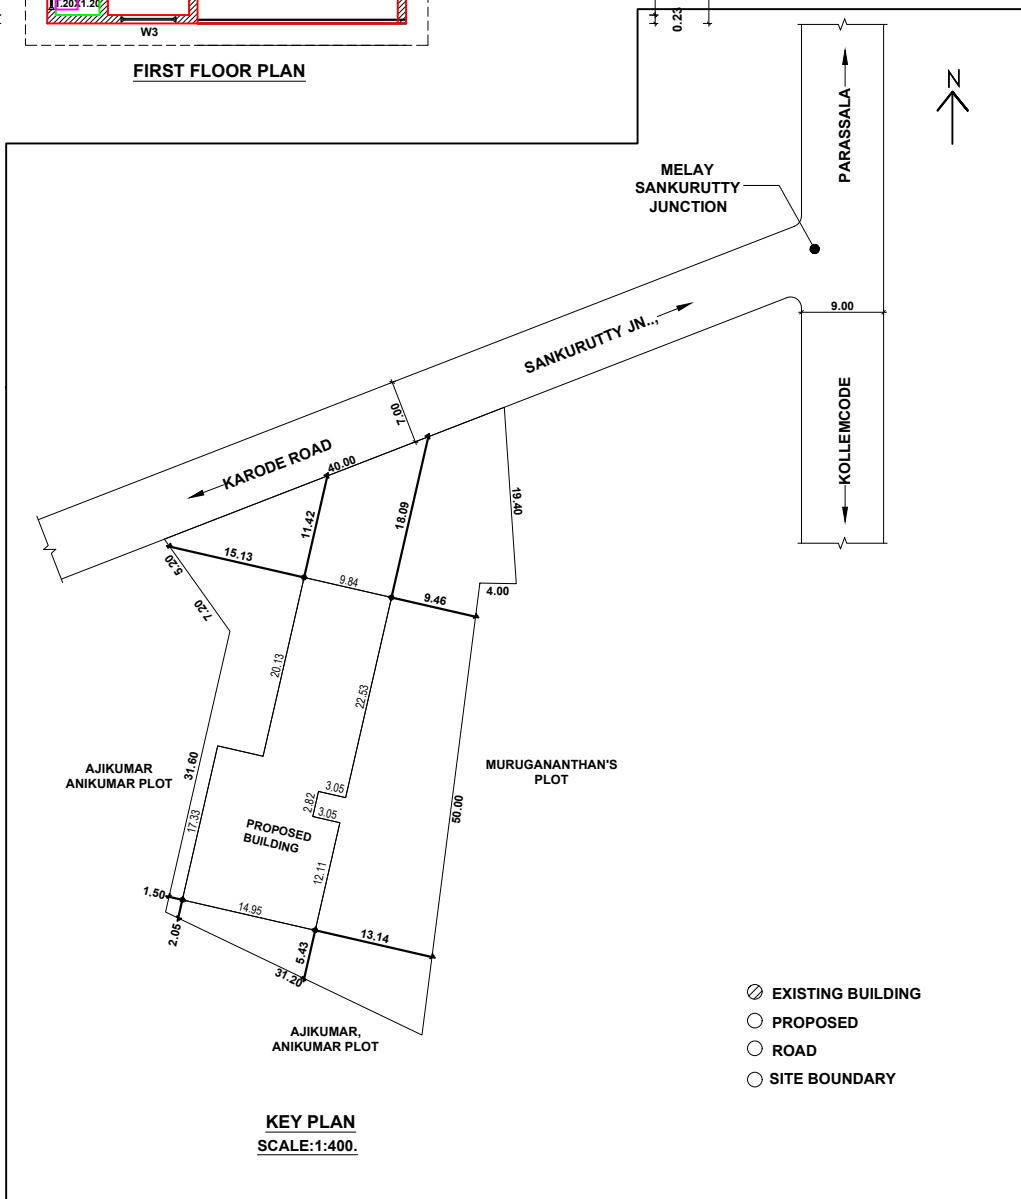


KEY PLAN
SCALE:1:400


- EXISTING BUILDING
- PROPOSED
- ROAD
- SITE BOUNDARY

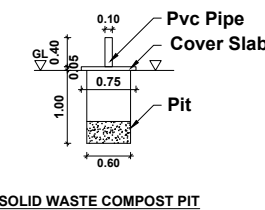

SOLID WASTE COMPOST PIT

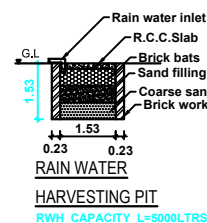

RAIN WATER
HARVESTING PIT

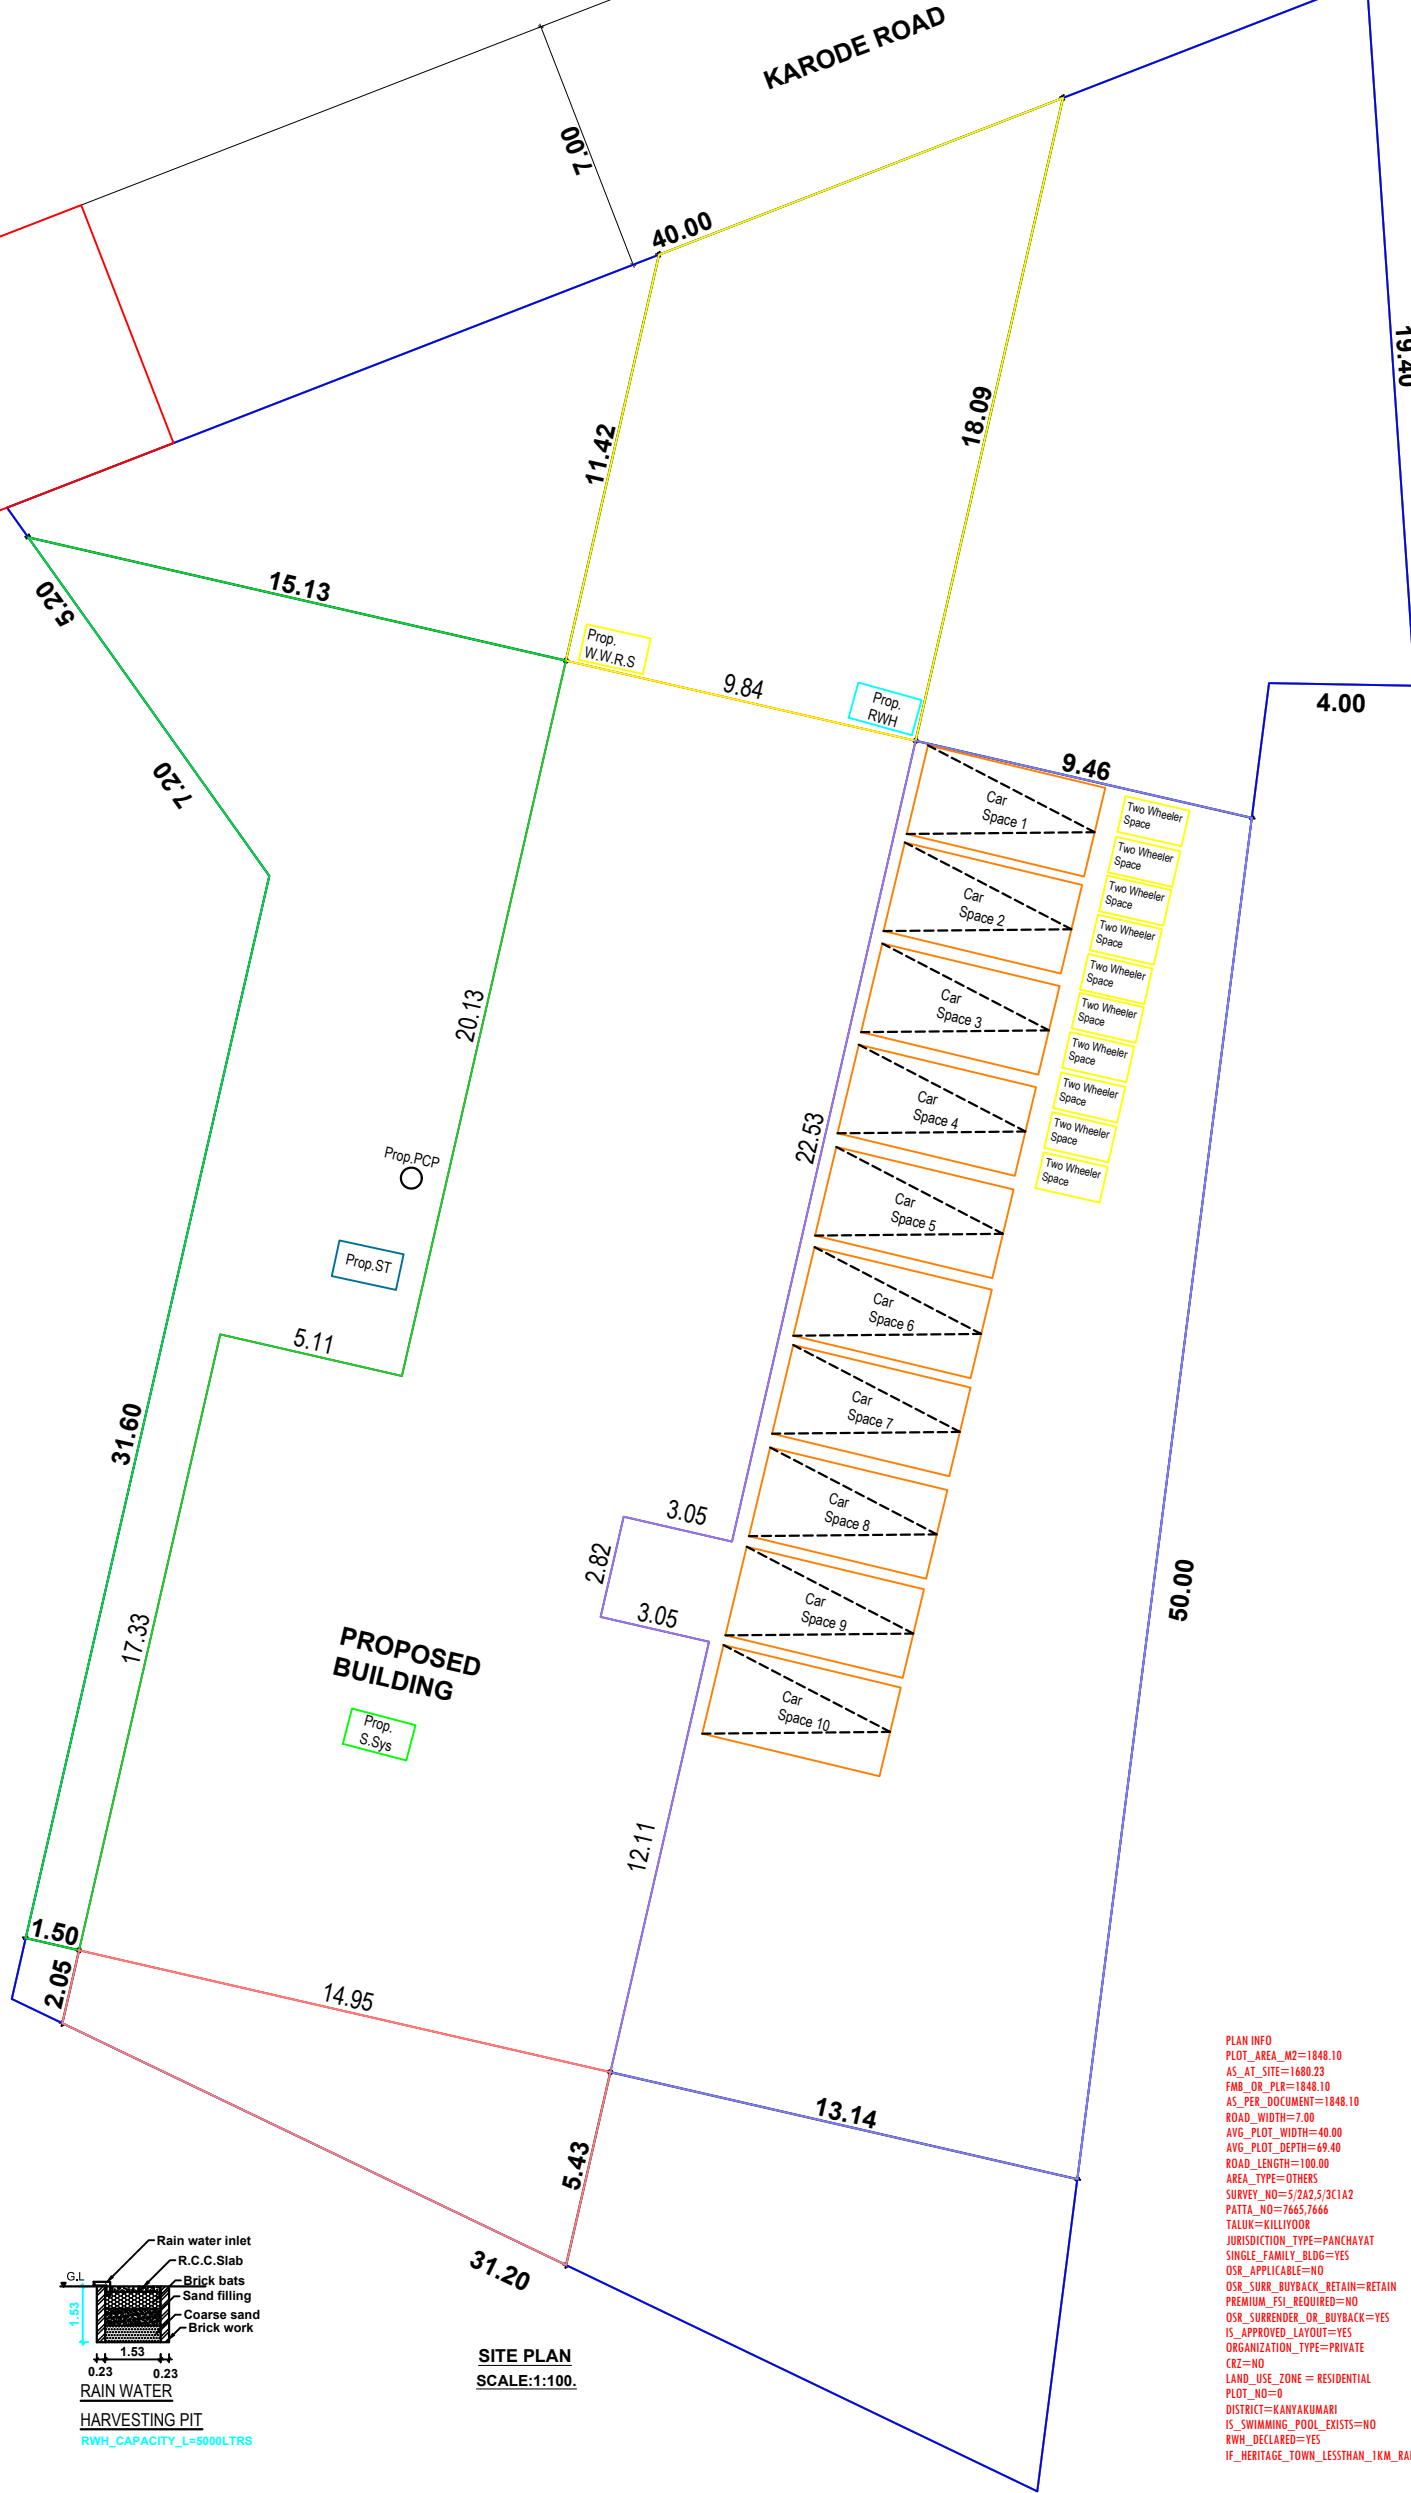

SITE PLAN
SCALE:1:100

PLAN SHOWING THE PROPOSED CONSTRUCTION
OF TERRACED DOUBLE STORIED RESIDENTIAL
BUILDING IN RE.SY NOS:5 / 2A2, 5 / 3C1A2 OF
CHOOZHALL VILLAGE, CHOOZHALL VILLAGE
PANCHAYAT, KILLIYOOR TALUK, K.K.DISTRICT.
WHICH BELONGS TO

1.Thiru.AJI KUMAR A
2.Thiru ANKUMAR A
S/O Thiru APPUKUTTAN,
MULLASERI POTTA, CHOOZHALL,
ADAIKAKUZHI (P.O) -629153,
K.K.DISTRICT.


PLOT AREA DETAILS		
R.S.NO	CENTS	Sq.m
5/2A2	13.666	553.063
5/3C1A2	32.000	1295.040
Total	45.666	1848.103

AREA DETAILS - BUILDING		
PLINTH AREA		
Ground Floor	448.60 Sq.m	4828.73 Sq.ft
First Floor	448.60 Sq.m	4828.73 Sq.ft
Total	897.20 Sq.mt	9657.46 Sq.ft
FLOOR AREA		
Ground Floor	391.78 Sq.m	4217.12 Sq.ft
First Floor	391.78 Sq.m	4217.12 Sq.ft
Total	783.56 Sq.mt	8434.24 Sq.ft


AREA DETAILS - PLOT		
Site Area	45.666 Cents	18.49 Acre
(1848.103 Sq.m)		(19892.11 Sq.ft)
Vacant Area	1399.50 Sq.m	15064.25 Sq.ft
F.S.I	897.20 / 1848.10	0.49 < 2.00
PC	448.60 / 1848.10	24.27 < 50

SCHEDULE OF JOINERIES		
REF	DESCRIPTION	SIZE
D	Door	0.90X2.10
D1	Door	0.80X2.10
D2	Door	1.20X2.10
W3	Window	1.50X1.50
V	Ventilator	0.90X0.60


SCALE: 1:100
ALL DIMENSIONS ARE IN METRE
DWG NO: 01/01/21/13

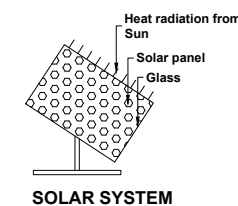


SOLAR SYSTEM

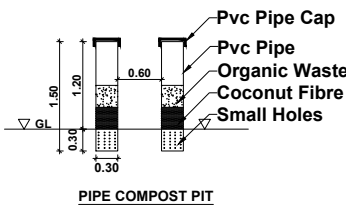

PIPE COMPOST PIT

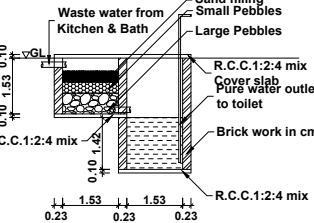

WASTE WATER RECYCLING SYSTEM

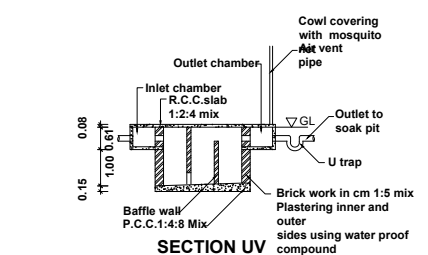

SEPTIC TANK PLAN

PLAN INFO
PLOT_AREA_M2=1848.10
AS_IT_SITE=1688.23
PLOT_AREA=1848.10
AS_FEE_DOCUMENT=1848.10
ROAD_WIDTH=7.00
AVG_PLOT_WIDTH=40.00
AVG_PLOT_DEPTH=49.40
ROAD_LENGTH=188.00
AREA_TYPE=OTHERS
SURVEY_NO=5242.5/3142
PLOT_NO=7453/444
TALUK=KILLIYOOR
SUBDIVISION_TYPE=PANCHAYAT
SINGLE_FAMILY=NO
OR_APPLICABLE=NO
OR_SURVEYOR_OR_BOYRACE=NO
OR_SURVEYOR_OR_BOYRACE=NO
IS_APPROVED_LAYOUT=NO
ORGANIZATION_TYPE=PRIVATE
CR2=NO
LAND_USE_ZONE=RESIDENTIAL
PLOT_NO=0
DISTRICT=KANNIYAKUMARI
IS_SWIMMING_POOL_EXISTS=NO
RWH_DECLARED=NO
IF_HEIRTAGES_TOWN_LESTSTRAN_TEN_RADIUS=NO



K.PADMAKUMAR
PADMA DESIGNS AND CONSTRUCTIONS,
NEAR KOLLAMCODE TOWN PANCHAYAT OFFICE,
SILUVAIPURAM JUNCTION,
KOLLAMCODE POST-629160,
K.K.DISTRICT.
MOBILE NO:-9442302383.

K. Padmakumar,
Approved Building Designer,
Choozhall, Adaiakakuzhi - P.O,
K.K. Dist. - Pin. 629153
Cell: 9442302383

Eight ways to know a piece of land before you pay for it.

This report covers one part of the picture. These cover the rest, drawn from the same government records, for any property in Tamil Nadu.

LandLens One

Ask anything about a property and get an answer grounded in live government records, with the sources shown.

[/landlens/one](#)



Verify My Land

Every record check run on one property and returned as a single report.

[/landlens/verify-my-land](#)



Legal Opinion

An advocate's written opinion on the title, built on the records we pull for it.

[/landlens](#)



One Map

Every layer on one map: the parcel, its boundary, zoning, water bodies and what sits around it.

[/landlens/one/map](#)



PriceMap

What land actually changed hands for around this plot, taken from the registered deeds.

[/landlens/pricemap](#)



Build Scope

What you are allowed to build here: floor space, height, coverage and setbacks.

[/landlens/build-scope](#)



Property Tracker

Watch a property and hear about it when something new is registered against it.

[/landlens/property-tracker](#)



Deal Room

Run the transaction in one place: documents, stamping, signatures and the parties.

[/landlens/deal-room](#)



Twenty-four checks you can run yourself, at no cost.

Records and verification

The registers themselves, read for you.

Encumbrance Certificate

Patta and Chitta

Field Measurement Sketch

EC Analyzer

Bank charge check

Court case search

Seller background check

Approval check by survey

Value and duty

What it is worth and what it costs to register.

Guideline value by street

Guideline value by survey

Stamp duty and registration fees

Capital gains

Floor space index

Area unit converter

Zoning and land use

What the plan says can happen on this land.

Land use zone finder

CMDA land use check

Coastal regulation zone

Master plan check

Water bodies finder

Airport height clearance

Registers and directories

Who holds it, and which office keeps the record.

Find your registering office

Temple property check

Waqf property check

RERA register



Every free tool
/tools



Services we run
for you
/services



The LandLens
suite
/landlens/one



Every claim in this document traces back to a government record.

Legal opinions, due diligence and title verification

Building plan, layout and sub-division approvals

Completion and occupancy certificates, regularisation

Escrow, negotiation and NRI property management

Land survey, soil testing, architecture and construction

Verified RealEstate
3/350/2 Mettukuppam,
OMR Thoraipakkam,
Chennai 600 097, India
hello@verified.realestate
+91 9996 12 9996

Prepared from the registers named on the page each finding sits on. Where a register could not be read, this document says so in its place rather than leaving the gap to be read as a clean result.

