

PP

APPROVAL RECORD

Planning Permission

Kanniyakumari district, Tamil Nadu

APPROVAL TYPE

Building Plan


ISSUING AUTHORITY

Rural Panchayat


The approval as the planning authority issued it, reproduced in full behind this page.

An approval speaks to what was sanctioned, not to what was built. Completion is a separate record.

OWNER BY : Mr. B.SINDHU S/O: Mr.BALAKRISHNAN.

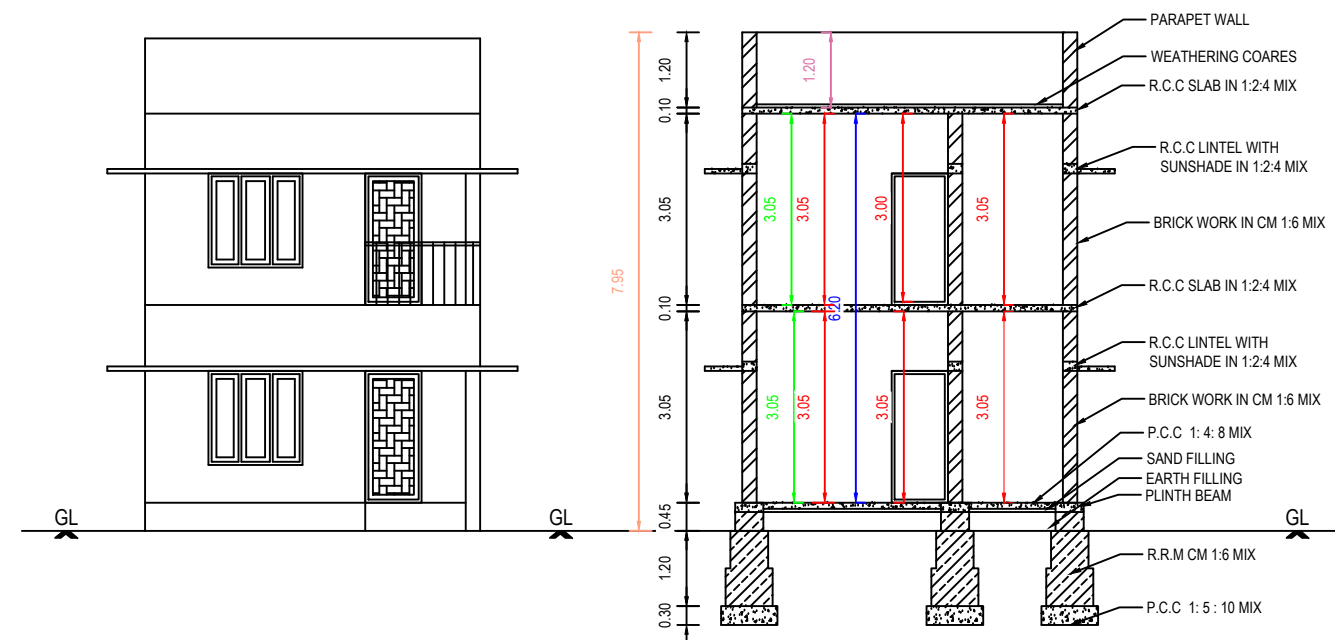


SECTION - AA

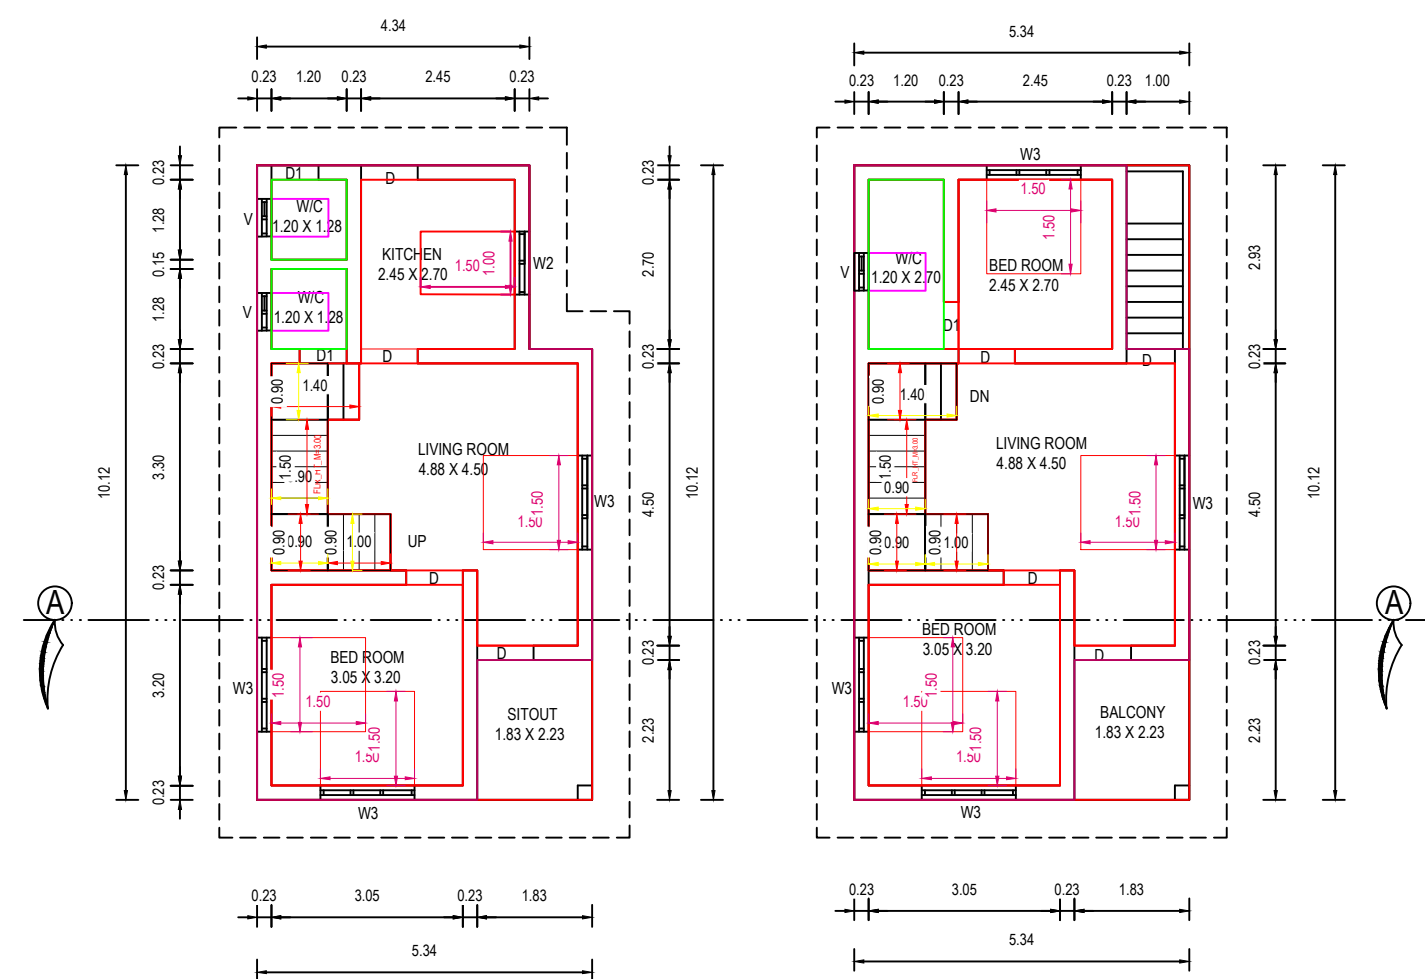


FIRST FLOOR

PLAN INFO
 PLOT_AREA_M2=105.15
 AS_AT_SITE=163.30
 FMB_OR_PLR=212.46
 AS_PER_DOCUMENT=212.46
 DISTRICT=KANYAKUMARI
 TALUK=VILAVANCODE
 SURVEY_NO= 238/1B
 PATTA_NO= 6822
 IS_SWIMMING_POOL_EXISTS=NO
 IS_APPROVED_LAYOUT=YES
 SINGLE_FAMILY_BLDG=YES
 CRZ=NO
 ROAD_WIDTH=3
 ROAD_LENGTH=100
 AVG_PLOT_DEPTH= 20.20
 AVG_PLOT_WIDTH= 8.60
 LAND_USE_ZONE= RESIDENTIAL
 PLOT_NO=0
 RWH_DECLARED=YES
 OSR_APPLICABLE=NO
 OSR_SURR_BUYBACK_RETAIN=RETAIN
 PREMIUM_FSI_REQUIRED=NO
 BUILDING_NEAR_TO_RIVER=NO
 AREA_TYPE=OTHERS
 ORGANIZATION_TYPE=PRIVATE
 FIRE_PROTECTION_AND_FIRE_SAFETY_REQUIREMENTS=NO
 JURISDICTION_TYPE= PANCHAYAT
 IF_HERITAGE_TOWN_LESS THAN 1KM_RADIUS=NO

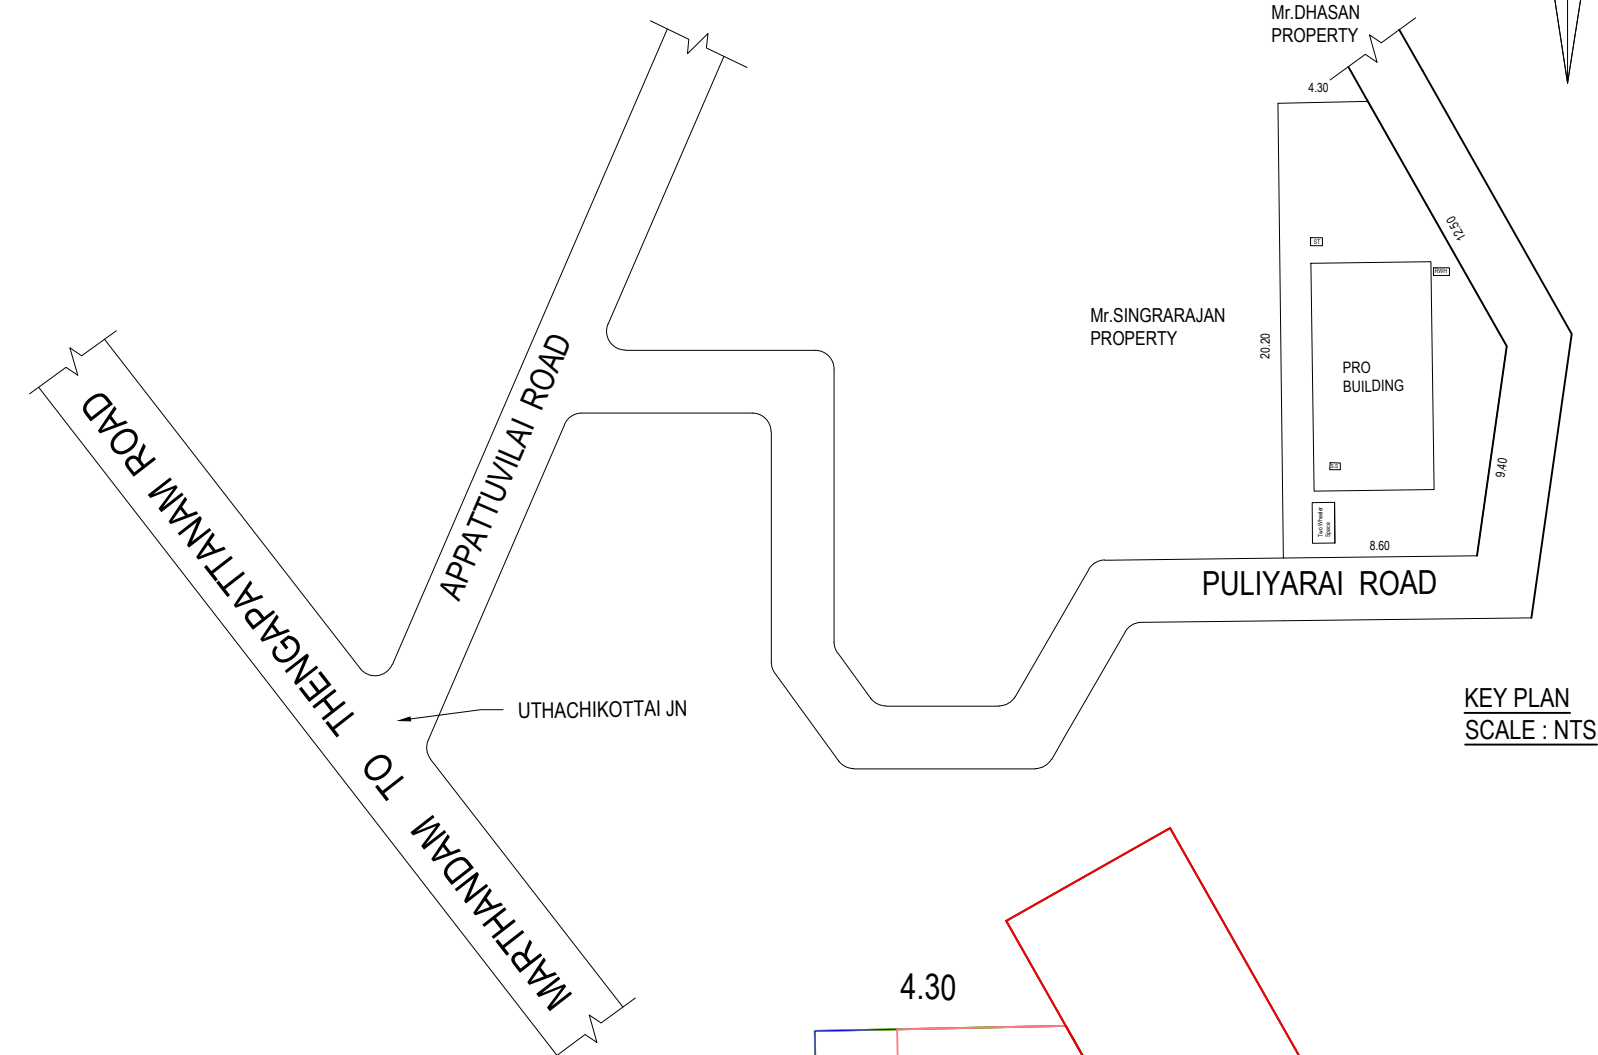

KEY PLAN
SCALE : NTS

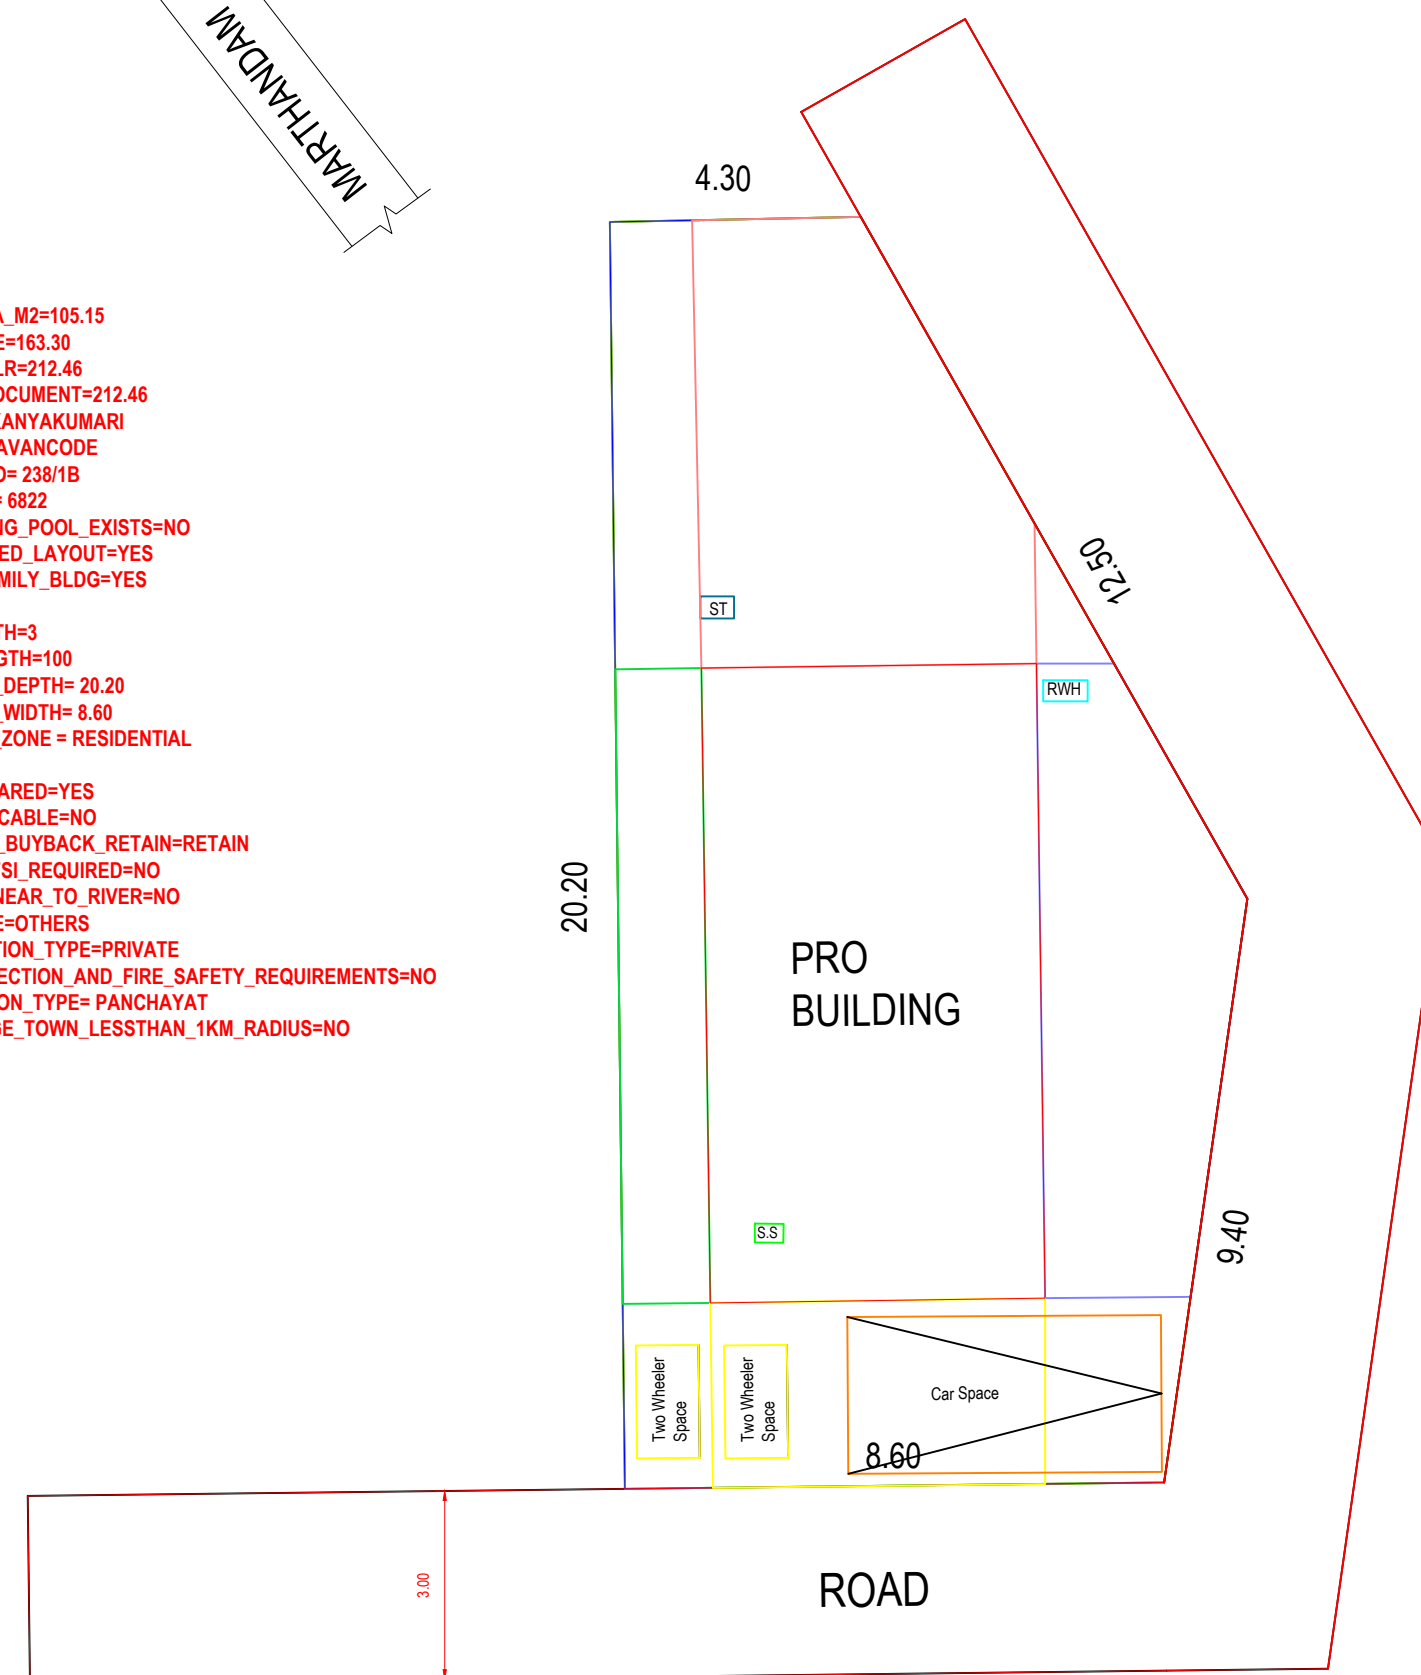

SITE PLAN
SCALE 1:100


AREA DETAILS - BUILDING		
PLINTH AREA		
GROUND FLOOR	51.11 SQ.M	550.143 SQ.FT
FIRST FLOOR	54.04 SQ.M	581.681 SQ.FT
TOTAL	105.15 SQ.M	1131.825 SQ.FT
FLOOR AREA		
GROUND FLOOR	38.04 SQ.M	409.459 SQ.FT
FIRST FLOOR	38.23 SQ.M	411.504 SQ.FT
TOTAL	76.27 SQ.M	820.963 SQ.FT
AREA DETAILS - PLOT		
SITE AREA (5.250 CENTS)	212.46 SQ.M	2286.900 SQ.FT
VACANT AREA	158.42 SQ.M	1705.218 SQ.FT
JOINERY DETAILS		
	DESCRIPTION	IN METER
D	DOOR	0.90 X 210
D1	TOILET DOOR	0.75 X 210
W3	WINDOW	1.50 X 1.50
W2	WINDOW	1.00 X 1.50
V	VENTILATOR	0.60 X 0.45
COLORE INDEX		
PLOT BOUNDARY		
PRO.BUILDING		
EX. BUILDING		
ROAD		

SIGNATURE OF OWNER

REGISTERED ENGINEER



SCALE 1:100

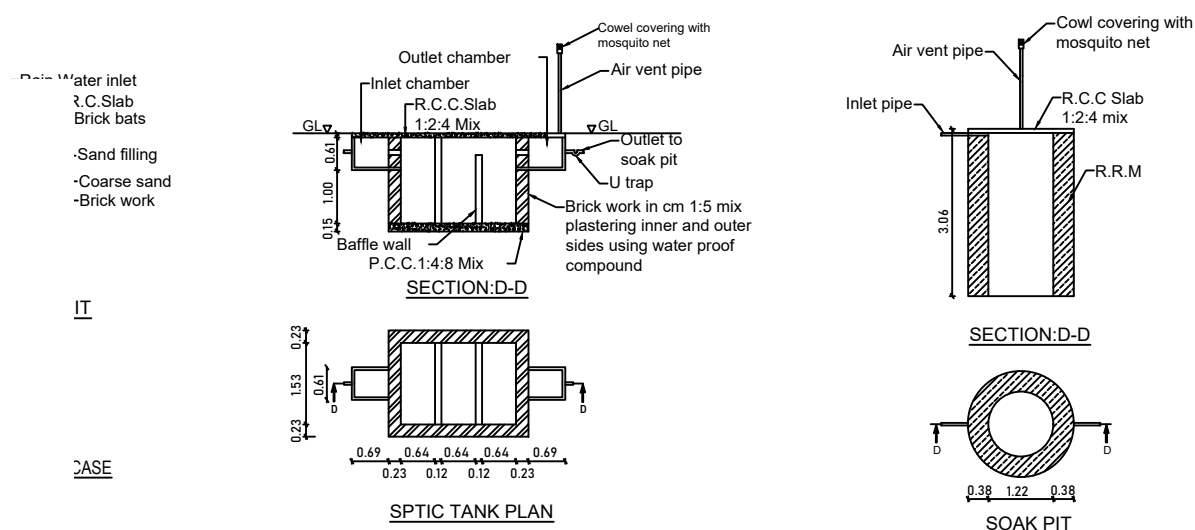

ALL DIMENSIONS AREA IN METRE

Eight ways to know a piece of land before you pay for it.

This report covers one part of the picture. These cover the rest, drawn from the same government records, for any property in Tamil Nadu.

LandLens One

Ask anything about a property and get an answer grounded in live government records, with the sources shown.

[/landlens/one](#)



Verify My Land

Every record check run on one property and returned as a single report.

[/landlens/verify-my-land](#)



Legal Opinion

An advocate's written opinion on the title, built on the records we pull for it.

[/landlens](#)



One Map

Every layer on one map: the parcel, its boundary, zoning, water bodies and what sits around it.

[/landlens/one/map](#)



PriceMap

What land actually changed hands for around this plot, taken from the registered deeds.

[/landlens/pricemap](#)



Build Scope

What you are allowed to build here: floor space, height, coverage and setbacks.

[/landlens/build-scope](#)



Property Tracker

Watch a property and hear about it when something new is registered against it.

[/landlens/property-tracker](#)



Deal Room

Run the transaction in one place: documents, stamping, signatures and the parties.

[/landlens/deal-room](#)



Twenty-four checks you can run yourself, at no cost.

Records and verification

The registers themselves, read for you.

Encumbrance Certificate

Patta and Chitta

Field Measurement Sketch

EC Analyzer

Bank charge check

Court case search

Seller background check

Approval check by survey

Value and duty

What it is worth and what it costs to register.

Guideline value by street

Guideline value by survey

Stamp duty and registration fees

Capital gains

Floor space index

Area unit converter

Zoning and land use

What the plan says can happen on this land.

Land use zone finder

CMDA land use check

Coastal regulation zone

Master plan check

Water bodies finder

Airport height clearance

Registers and directories

Who holds it, and which office keeps the record.

Find your registering office

Temple property check

Waqf property check

RERA register



Every free tool
/tools



Services we run
for you
/services



The LandLens
suite
/landlens/one



Every claim in this document traces back to a government record.

Legal opinions, due diligence and title verification

Building plan, layout and sub-division approvals

Completion and occupancy certificates, regularisation

Escrow, negotiation and NRI property management

Land survey, soil testing, architecture and construction

Verified RealEstate
3/350/2 Mettukuppam,
OMR Thoraipakkam,
Chennai 600 097, India
hello@verified.realestate
+91 9996 12 9996

Prepared from the registers named on the page each finding sits on. Where a register could not be read, this document says so in its place rather than leaving the gap to be read as a clean result.

