

PP

APPROVAL RECORD

Planning Permission

Kanniyakumari district, Tamil Nadu

APPROVAL TYPE

Building Plan

ISSUING AUTHORITY

Rural Panchayat

The approval as the planning authority issued it, reproduced in full behind this page.

An approval speaks to what was sanctioned, not to what was built. Completion is a separate record.

PLAN SHOWING THE PROPOSED CONSTRUCTION OF R.C.C. ROOF RESIDENTIAL BUILDING

AT VELLAMCODE , IN RE.SY.NO: 522/2A1, IN VELLAMCODE VILLAGE, IN


VELLAMCODE VILLAGE PANCHAYAT,VILAVANCODE TALUK, KANNYAKUMARI DISTRICT.

NAME OF OWNER : Mr. D. WILSON REVI,
S/o. Mr. DHASIAH,
PILATHRAVILAI,
VELLAMCODE
CHITHARAL POST-629151


PLAN INFO
PLOT_NO=NO
PATTI_NO=4174
TALUK=VILAVANCODE
DISTRICT=KANNYAKUMARI
SURVEY_NO=522/2A1
PLOT_AREA_M2=2312.05
AS_PER_DOCUMENT=2312.05
AS_AT_SITE=2371.08
FMB_OR_PLR=2312.05
JURISDICTION_TYPE= PANCHAYAT
SINGLE_FAMILY_BLDG=YES
LAND_USE_ZONE = RESIDENTIAL
CRZ=NO
SECURITY_ZONE=NO
WHETHER GOVT_OR_AIDED_SCHOOL=NO
ROAD_WIDTH= 4.00
ROAD_LENGTH=100.00
AVG_PLOT_DEPTH=60.20
AVG_PLOT_WIDTH=39.90
RWH_DECLARED=YES
BUILDING_NEAR_TO_RIVER=NO
OSR_APPLICABLE =NO
OSR_SURRENDER_OR_BUYBACK=BUYBACK
PREMIUM_FSI_REQUIRED=NO
IS_APPROVED_LAYOUT=NO
AREA_TYPE=OTHERS
BUILDING_NEAR_MONUMENT=NO
BUILDING_NEAR_GOVT_BLDG=NO
PROVISION_FOR_GREEN_BUILDINGS_AND_SUSTAINABILITY=NO
FIRE_PROTECTION_AND_FIRE_SAFETY_REQUIREMENTS=NO
NOC_FOR_CONSTRUCTION_NEAR_MONUMENT=NO
BARRIER_FREE_ACCESS_FOR_PHYSICALLY_CHALLENGED_PEOPLE=YES
FIRE_PROTECTION_AND_FIRE_SAFETY_REQUIREMENTS=YES
NOC_FIRE_DEPT=NO
IS_SWIMMING_POOL_EXISTS=NO
IF_HERITAGE_TOWN_LESSTHAN_1KM_RADIUS=NO




FRONT ELEVATION

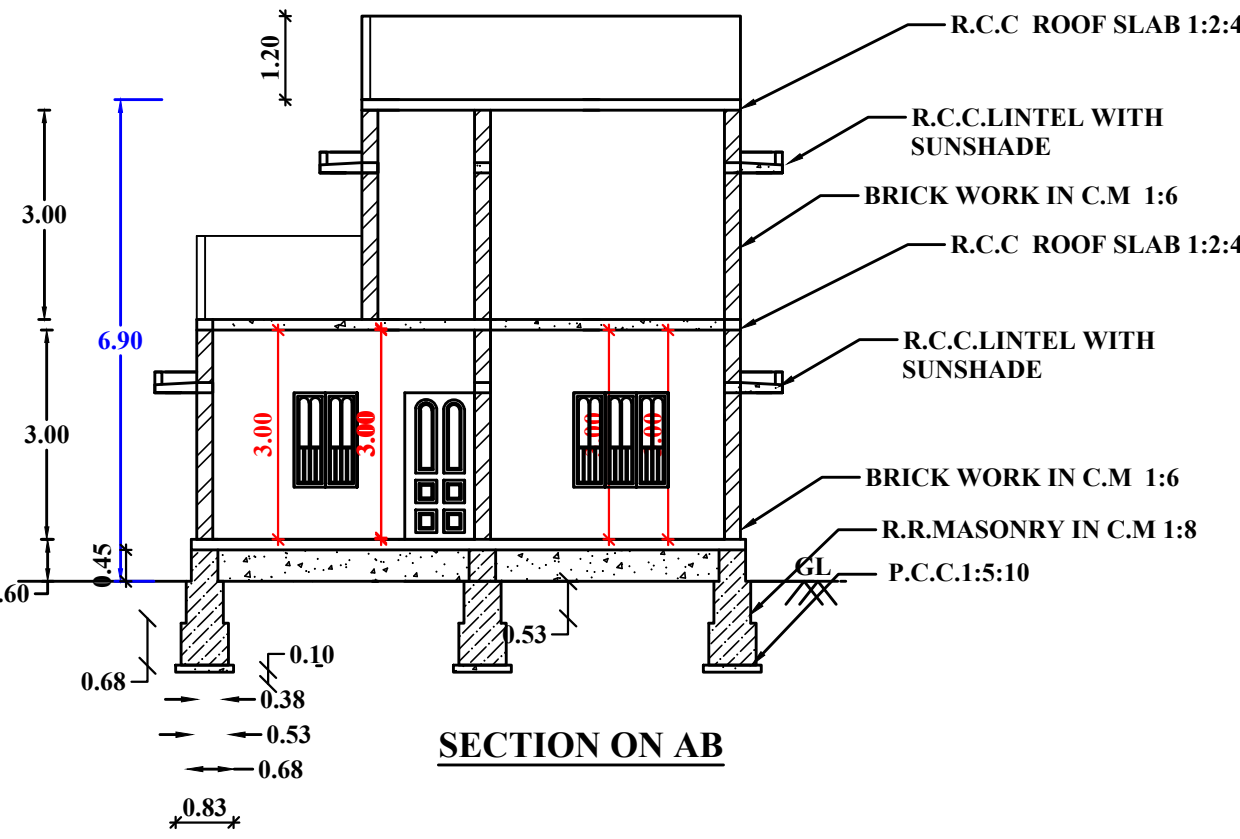


SECTION ON AB

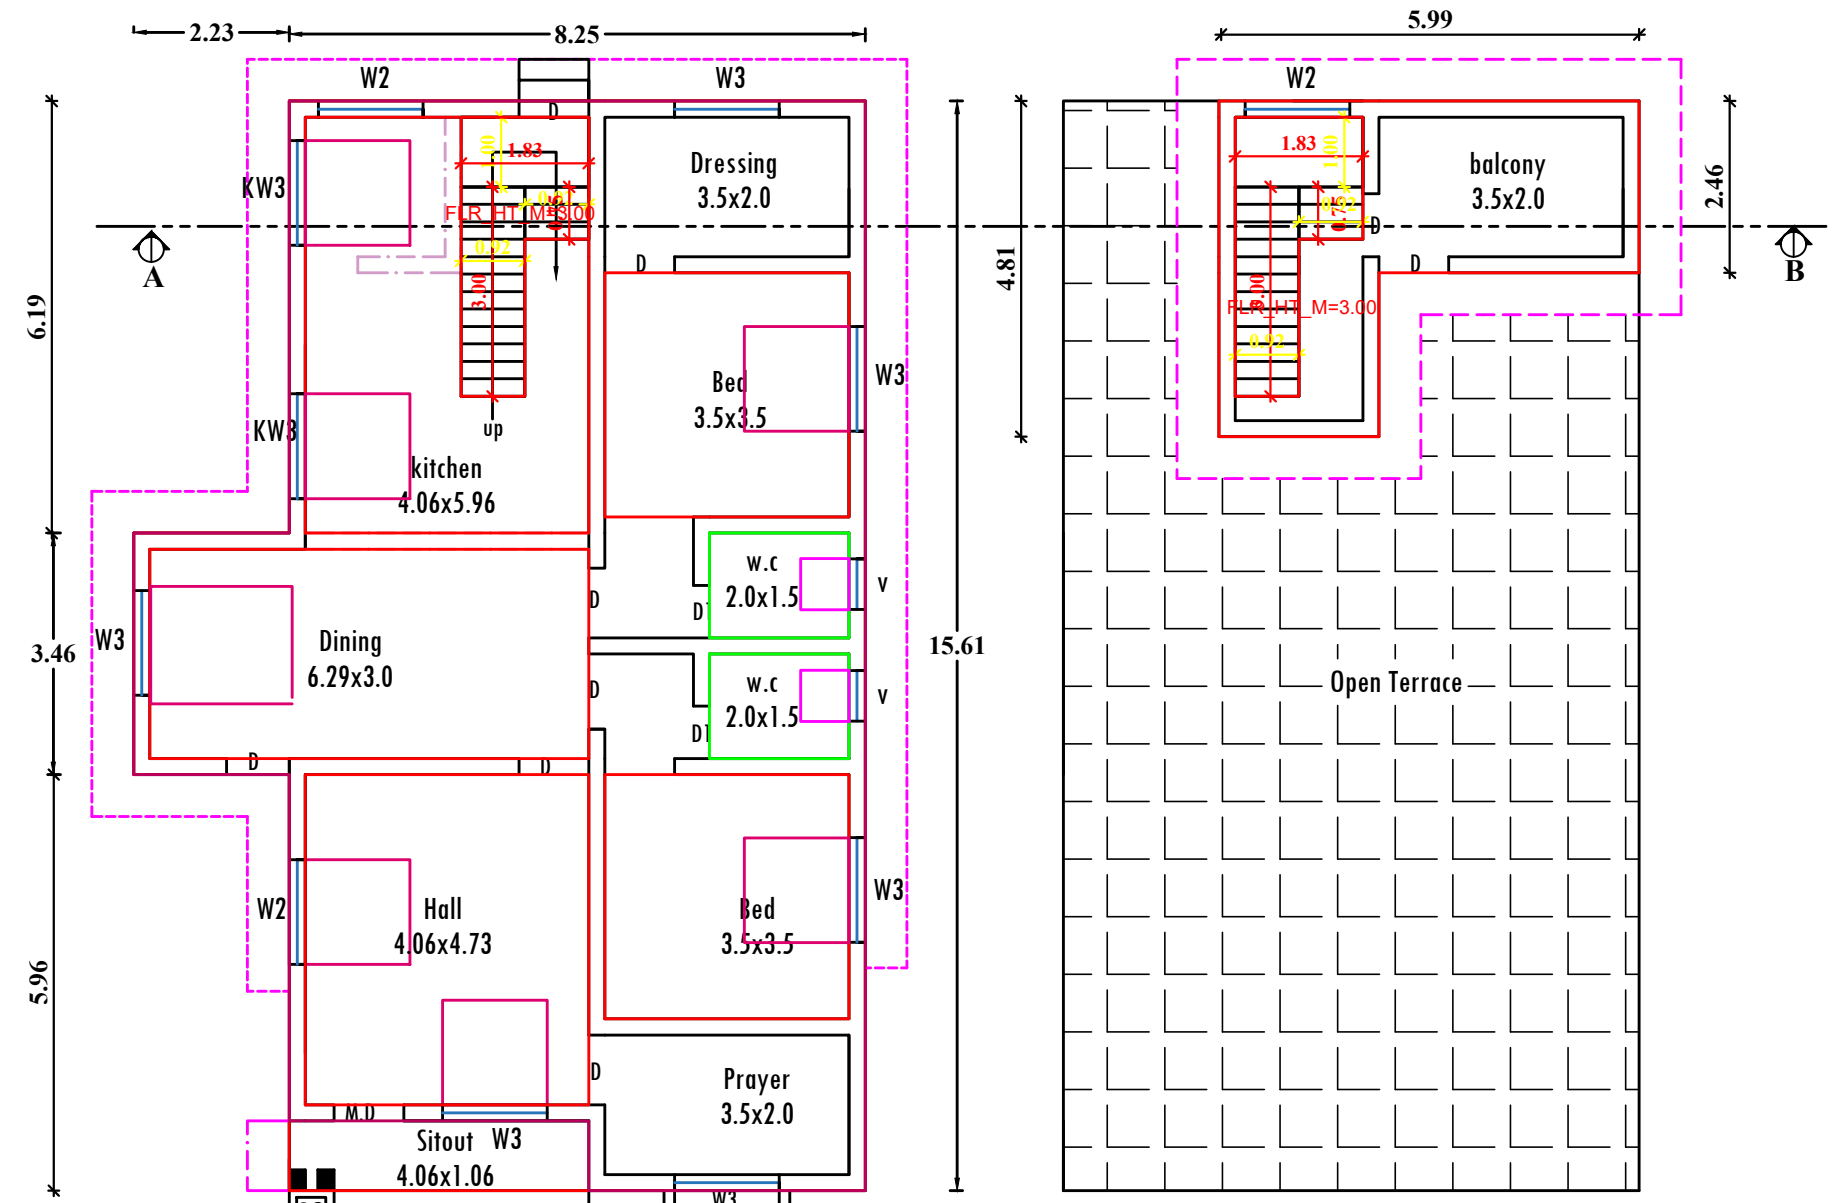


GROUND FLOOR PLAN

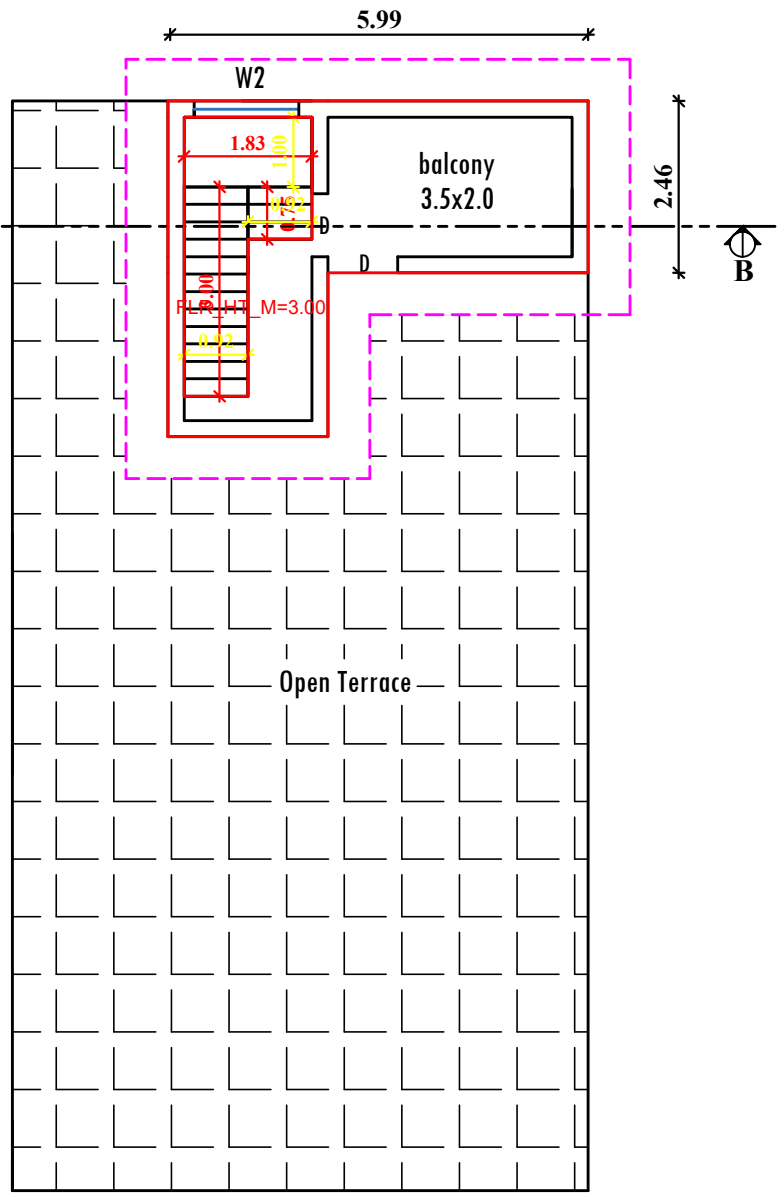


FIRST FLOOR PLAN

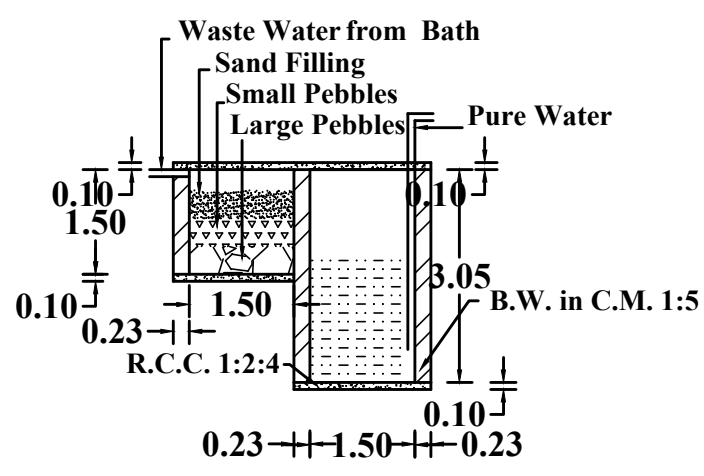


WASTE WATER
RECYCLING SYSTEM

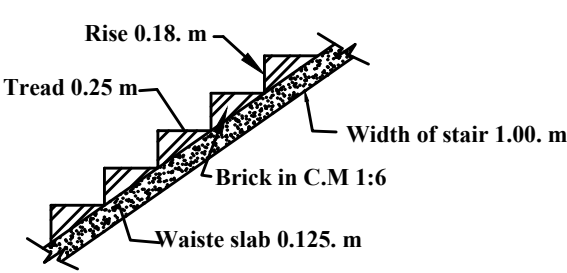


STAIR DETAILS

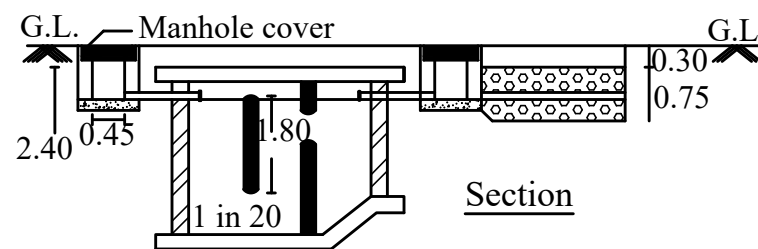


COMPOST PIT

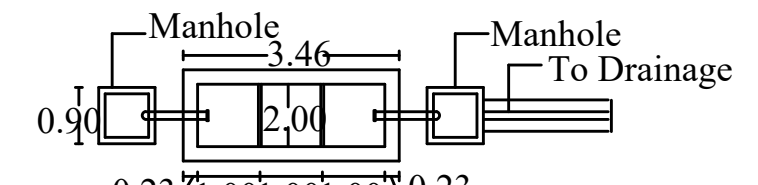


Details Of Septic Tank

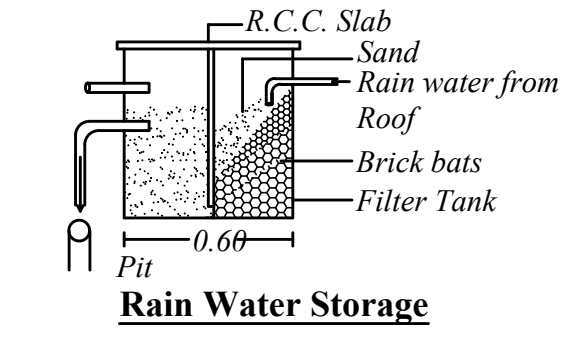


Rain Water Storage

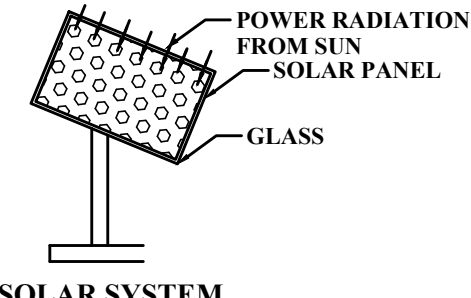


SOLAR SYSTEM

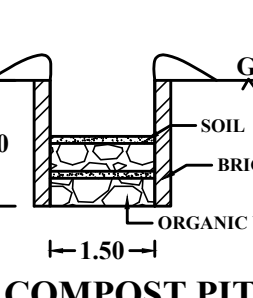


COMPOST PIT

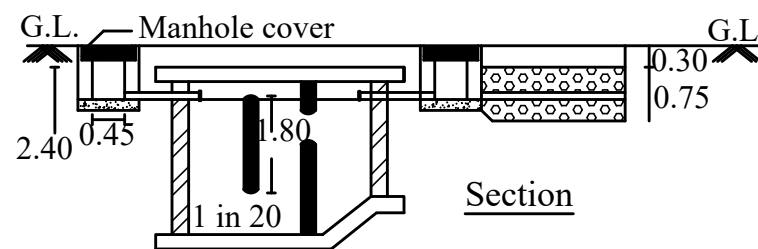


COMPOST PIT

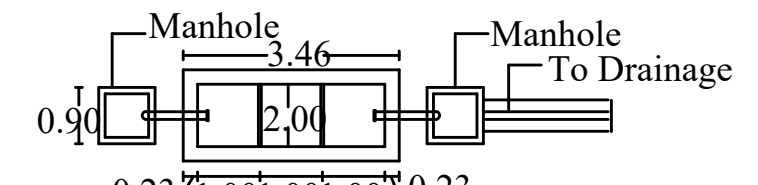

Details Of Septic Tank

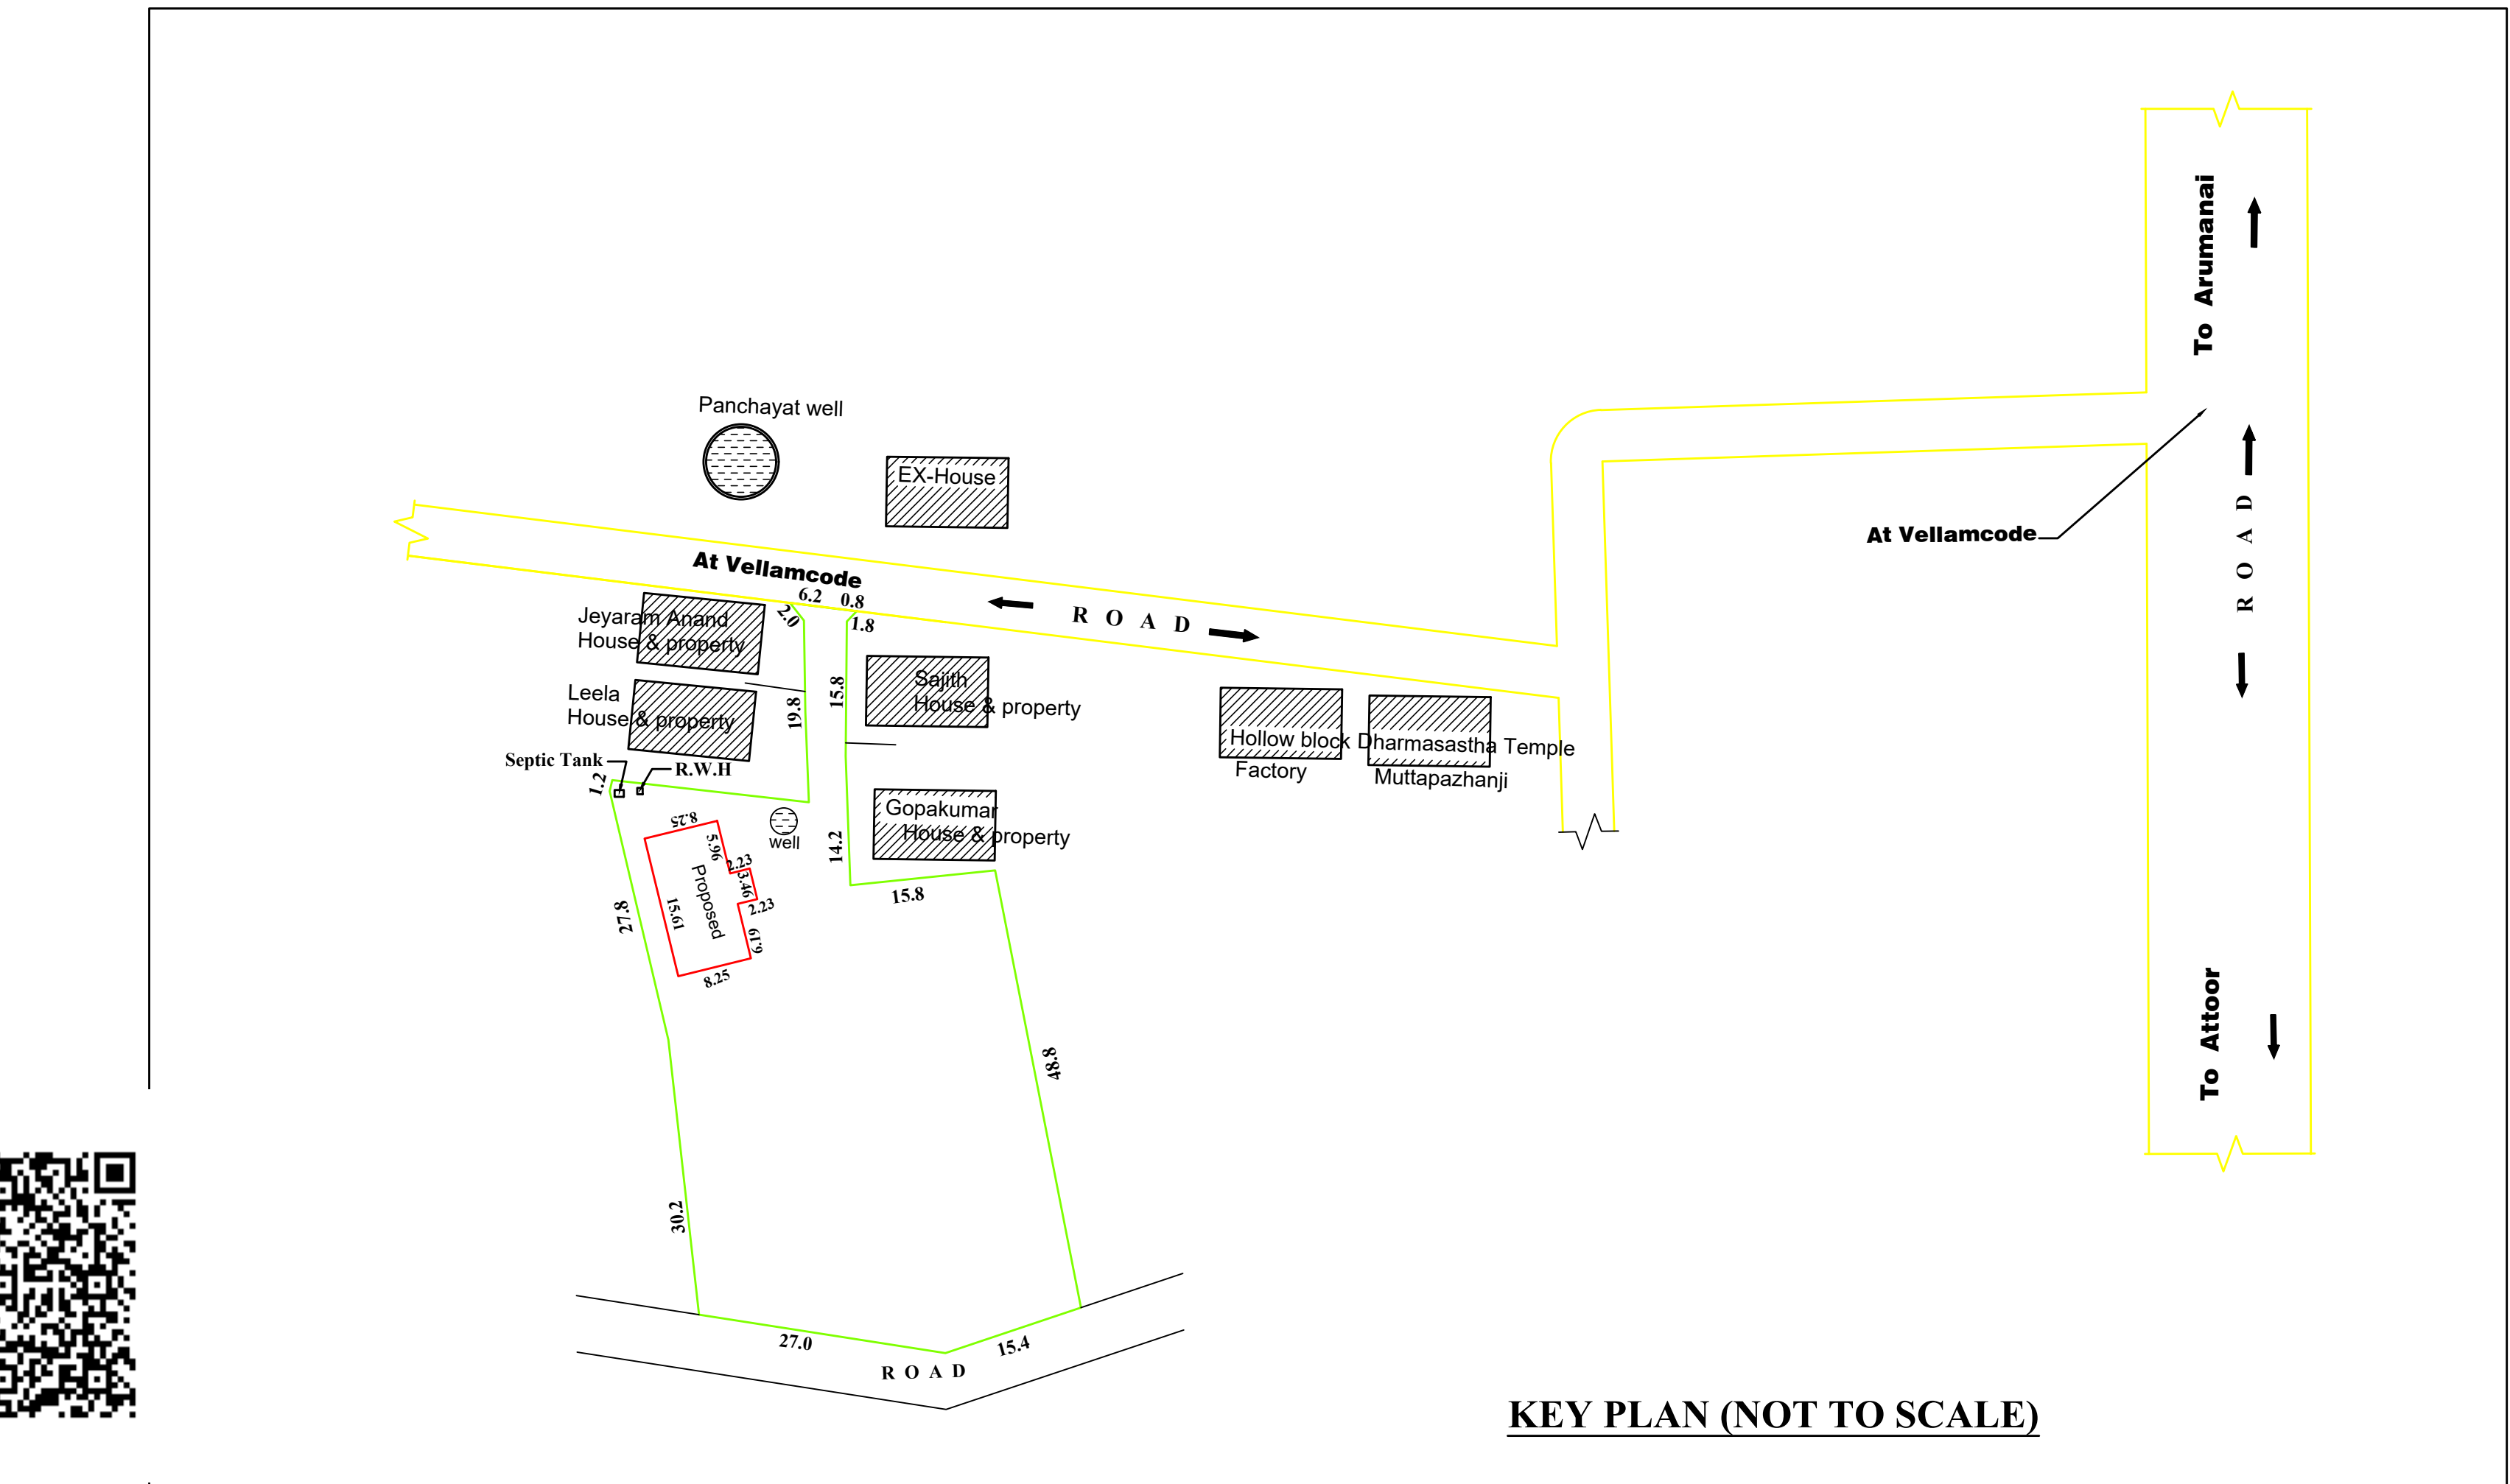

KEY PLAN (NOT TO SCALE)

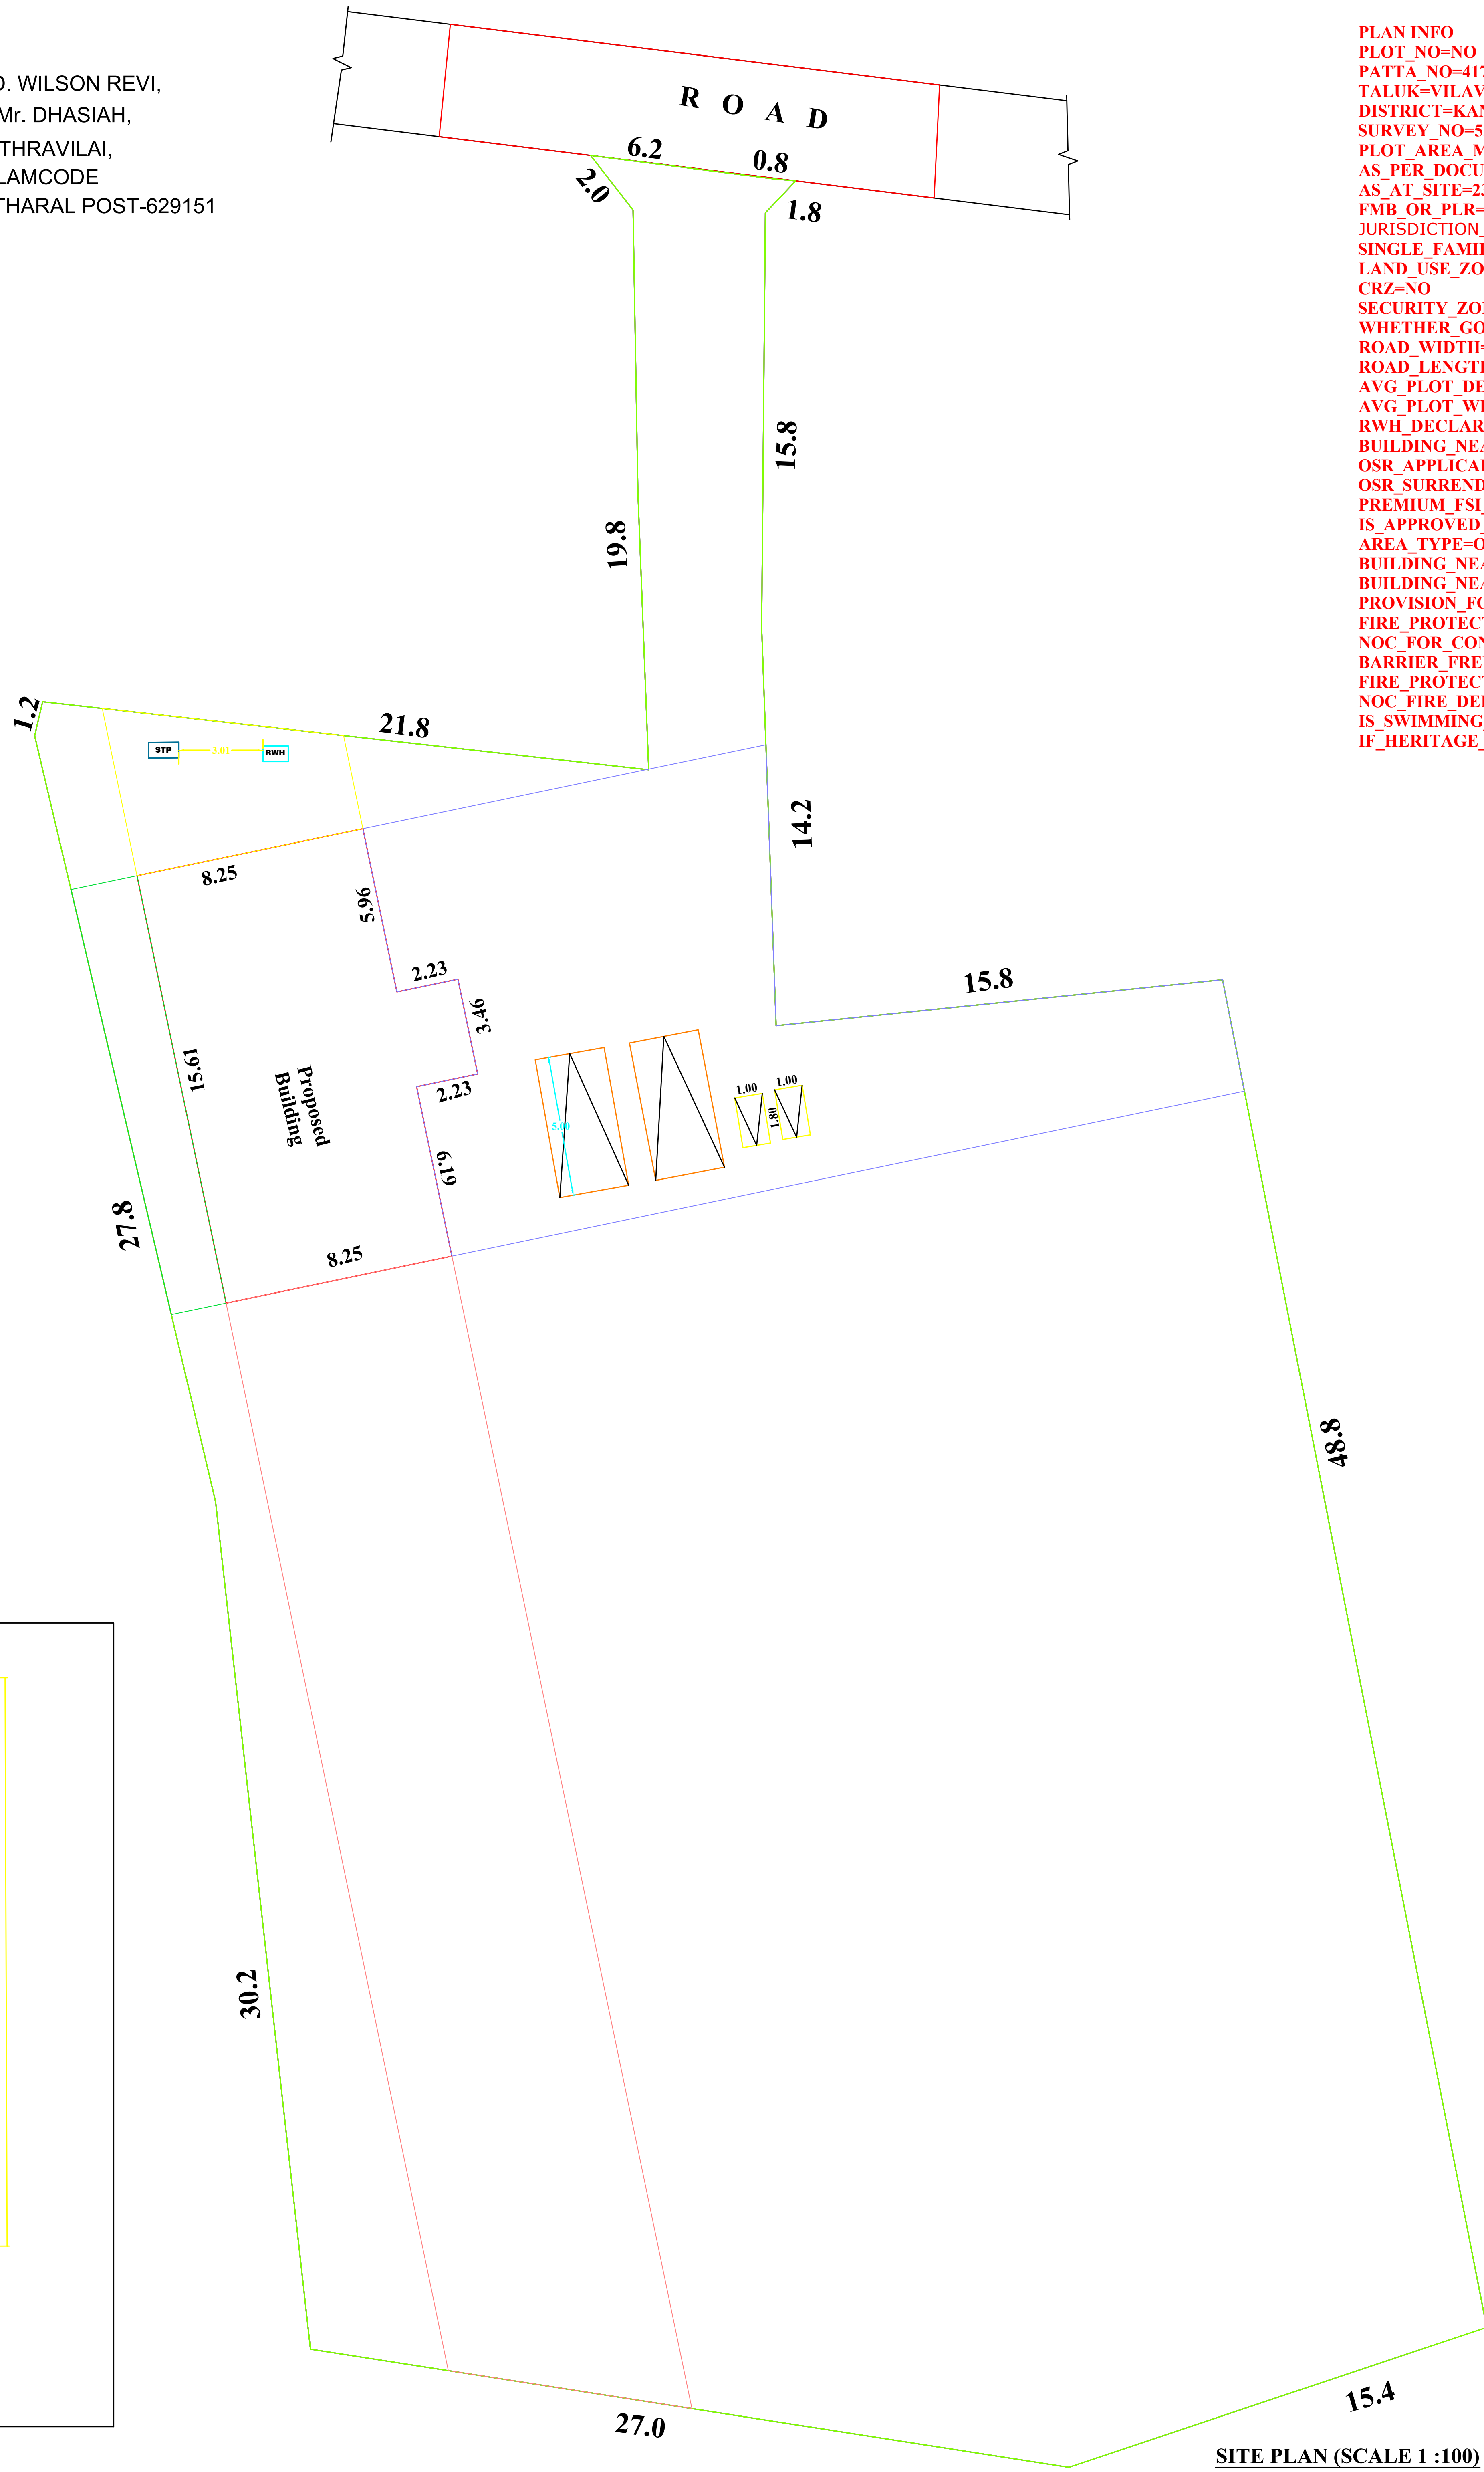

SITE PLAN (SCALE 1 : 100)

CERTIFICATE		
Certified that provision shall be made to provide rain water arrangements system in the proposed construction.		
AREA DETAILS		
SITE AREA	:	2312.05 Sq.m, 24886.90 Sq.ft
VACANT AREA	:	2175.55 Sq.m, 23417.62 Sq.ft
PLINTH AREA		
GROUND FLOOR	:	136.50 Sq.m, 1469.28 Sq.ft
FIRST FLOOR	:	20.19 Sq.m, 217.32 Sq.ft
TOTAL	:	156.69 Sq.m, 1686.60 Sq.ft
FLOOR AREA		
GROUND FLOOR	:	118.51 Sq.m, 1275.64 Sq.ft
FIRST FLOOR	:	15.40 Sq.m, 165.76 Sq.ft
TOTAL	:	133.91 Sq.m, 1441.40 Sq.ft
PLOT COVERAGE :		
136.50 2312.05 X100 = 5.90 %		
FSI		
TOTAL AREA ON ALL AREAS = 156.69 PLOT AREA 2312.05 = 0.06 < 2.00		
PARKING AREA CALCULATION		
UPTO 75 SQ.M : 1 TWO WHEELER SPACE		
ABOVE 75 SQ.M : 1 CAR SPACE		
REQUIRED AND PROVIDED PARKING		
1 TWO WHEELER SPACE		
1 CAR SPACE		
"ALL DIMENSIONS ARE IN METERS "		
SCALE	PLAN	1: 100
	SITE PLAN	1: 100
SITE BOUNDARY	JOINERY DETAILS	
	D : MAIN DOOR : 1.00 x2.10	
PROP. BUILDING	D1 : DOOR : 0.75 x2.10	
	W3 : WINDOW : 1.40 x1.50	
ROAD, PATHWAY	W2 : WINDOW : 1.00 x1.50	
	K.W3 : WINDOW : 1.40 x1.00	
EXIST. BUILDING	V : VENTILATOR : 0.90x0.60	
Signature and Stamp		
SIGNATURE OF LAND AND BUILDING OWNER:		
Signature and Stamp R. JAGANVAL, D.C RE: 11/2024(Gr.III) Consulting Engineers Licenced Building Surveyor Ph. 8903669375, 8379939099		
SIGNATURE OF THE REGISTERED ENGINEER		

Eight ways to know a piece of land before you pay for it.

This report covers one part of the picture. These cover the rest, drawn from the same government records, for any property in Tamil Nadu.

LandLens One

Ask anything about a property and get an answer grounded in live government records, with the sources shown.

[/landlens/one](#)



Verify My Land

Every record check run on one property and returned as a single report.

[/landlens/verify-my-land](#)



Legal Opinion

An advocate's written opinion on the title, built on the records we pull for it.

[/landlens](#)



One Map

Every layer on one map: the parcel, its boundary, zoning, water bodies and what sits around it.

[/landlens/one/map](#)



PriceMap

What land actually changed hands for around this plot, taken from the registered deeds.

[/landlens/pricemap](#)



Build Scope

What you are allowed to build here: floor space, height, coverage and setbacks.

[/landlens/build-scope](#)



Property Tracker

Watch a property and hear about it when something new is registered against it.

[/landlens/property-tracker](#)



Deal Room

Run the transaction in one place: documents, stamping, signatures and the parties.

[/landlens/deal-room](#)



Twenty-four checks you can run yourself, at no cost.

Records and verification

The registers themselves, read for you.

Encumbrance Certificate

Patta and Chitta

Field Measurement Sketch

EC Analyzer

Bank charge check

Court case search

Seller background check

Approval check by survey

Zoning and land use

What the plan says can happen on this land.

Land use zone finder

CMDA land use check

Coastal regulation zone

Master plan check

Water bodies finder

Airport height clearance

Value and duty

What it is worth and what it costs to register.

Guideline value by street

Guideline value by survey

Stamp duty and registration fees

Capital gains

Floor space index

Area unit converter

Registers and directories

Who holds it, and which office keeps the record.

Find your registering office

Temple property check

Waqf property check

RERA register



Every free tool
/tools



Services we run
for you
/services



The LandLens
suite
/landlens/one



Every claim in this document traces back to a government record.

Legal opinions, due diligence and title verification

Building plan, layout and sub-division approvals

Completion and occupancy certificates, regularisation

Escrow, negotiation and NRI property management

Land survey, soil testing, architecture and construction

Verified RealEstate
3/350/2 Mettukuppam,
OMR Thoraipakkam,
Chennai 600 097, India
hello@verified.realestate
+91 9996 12 9996

Prepared from the registers named on the page each finding sits on. Where a register could not be read, this document says so in its place rather than leaving the gap to be read as a clean result.

