

PP

APPROVAL RECORD

Planning Permission

Kanniyakumari district, Tamil Nadu

APPROVAL TYPE

Building Plan

ISSUING AUTHORITY




Town Panchayat

The approval as the planning authority issued it, reproduced in full behind this page.


An approval speaks to what was sanctioned, not to what was built. Completion is a separate record.



Plan showing the proposed construction of RCC roof residential building in Re.Survey.No: 22/4C,37/1B of Nattalam(B) village in Vilavancode Taluk. At Moontampila vilai, Kappukadu(P.O), Kanniya kumari District, Pin Code: 629162, Nalloor Town Panchayat.

Owner Name and Address : Mr. R.N.Sunil, S/o. Nallathampi, Moontampila vilai, Kappukadu(P.O).

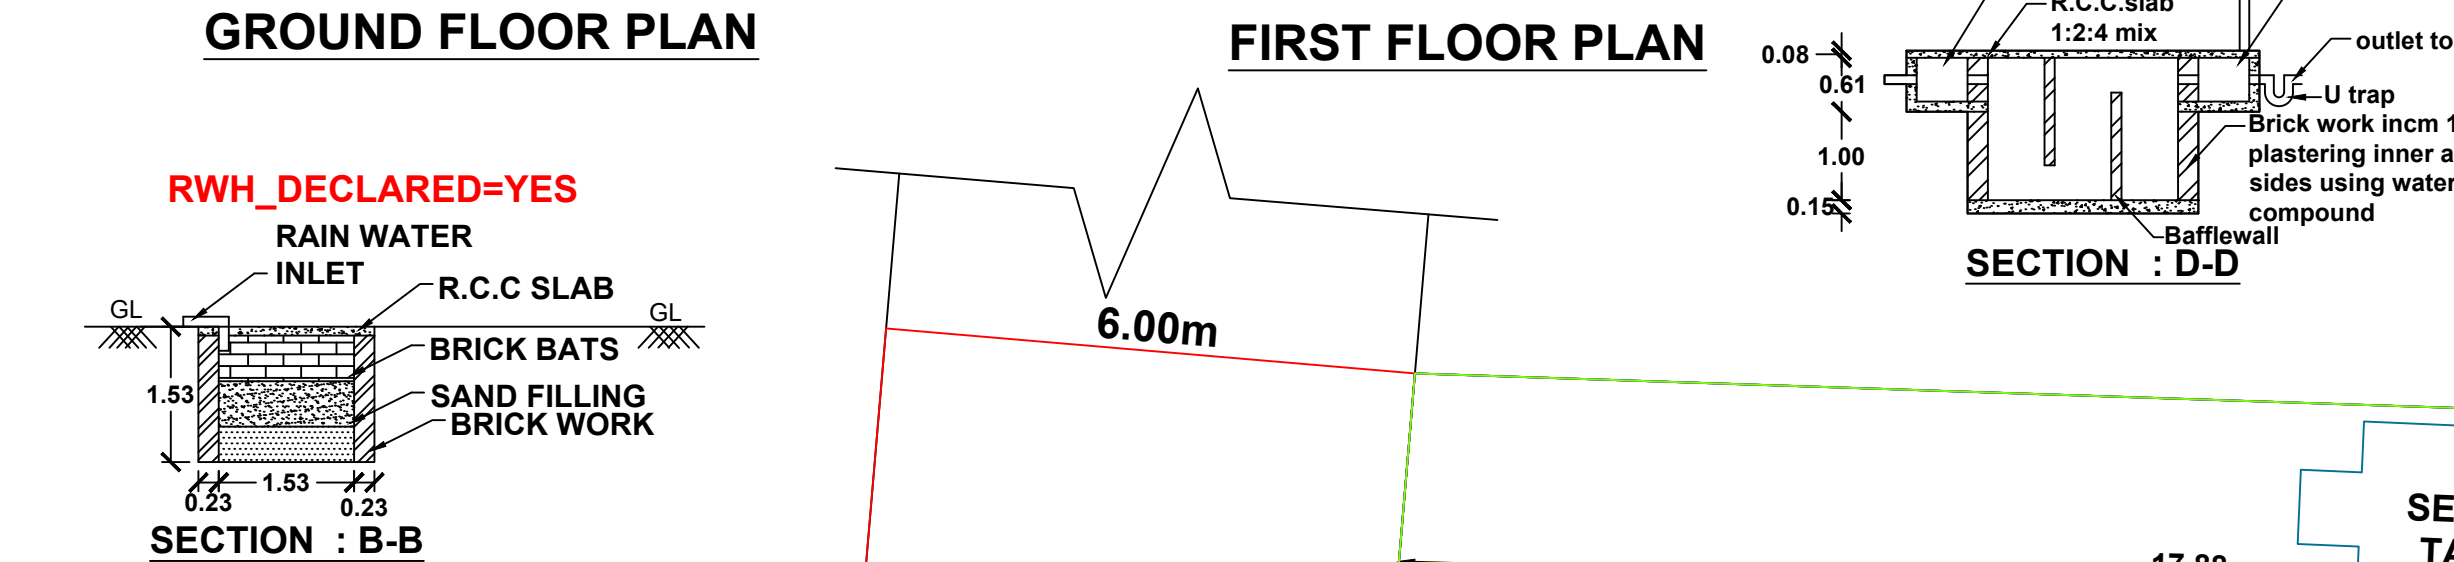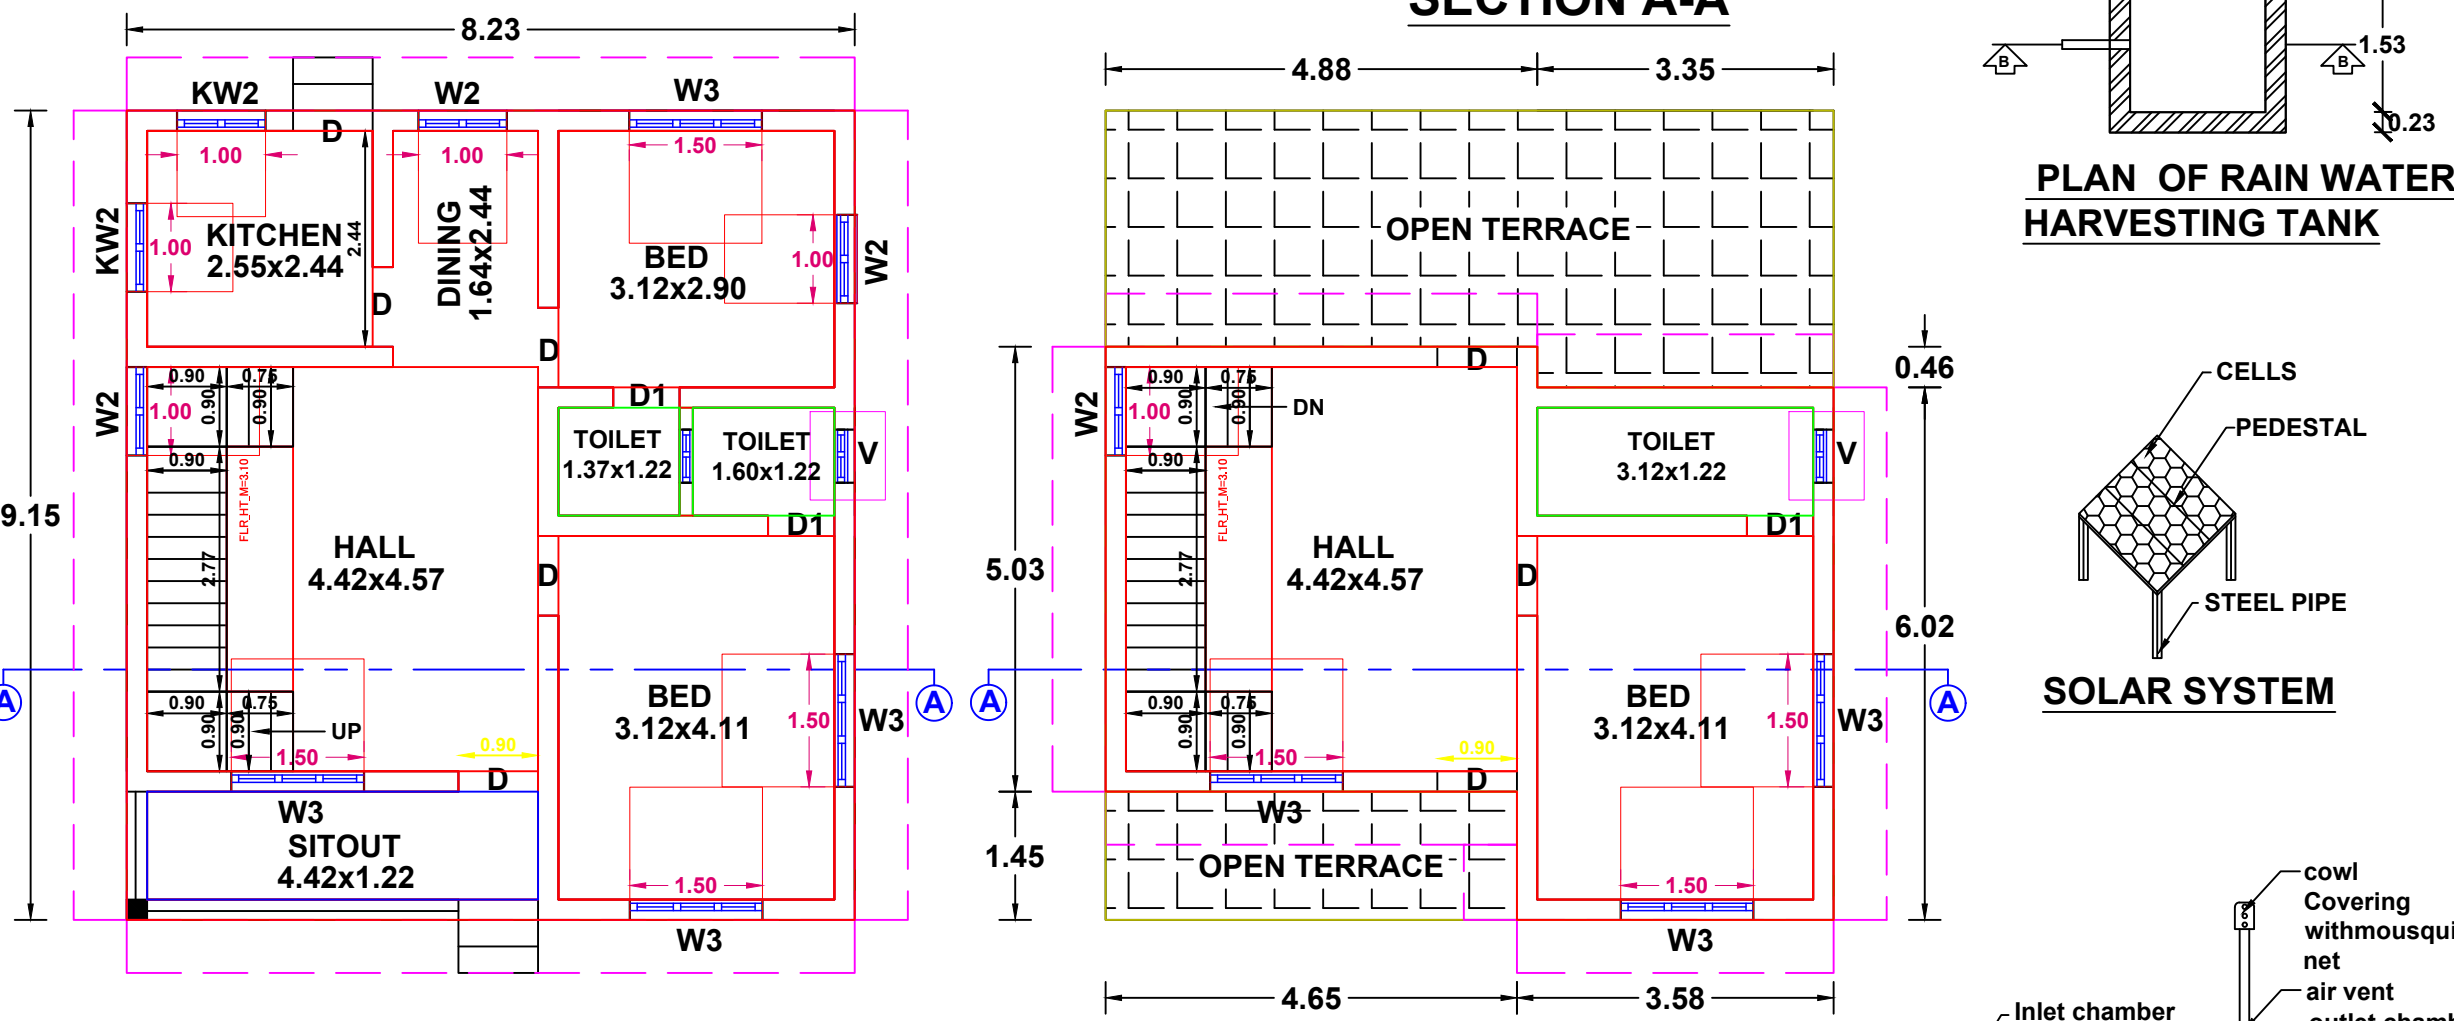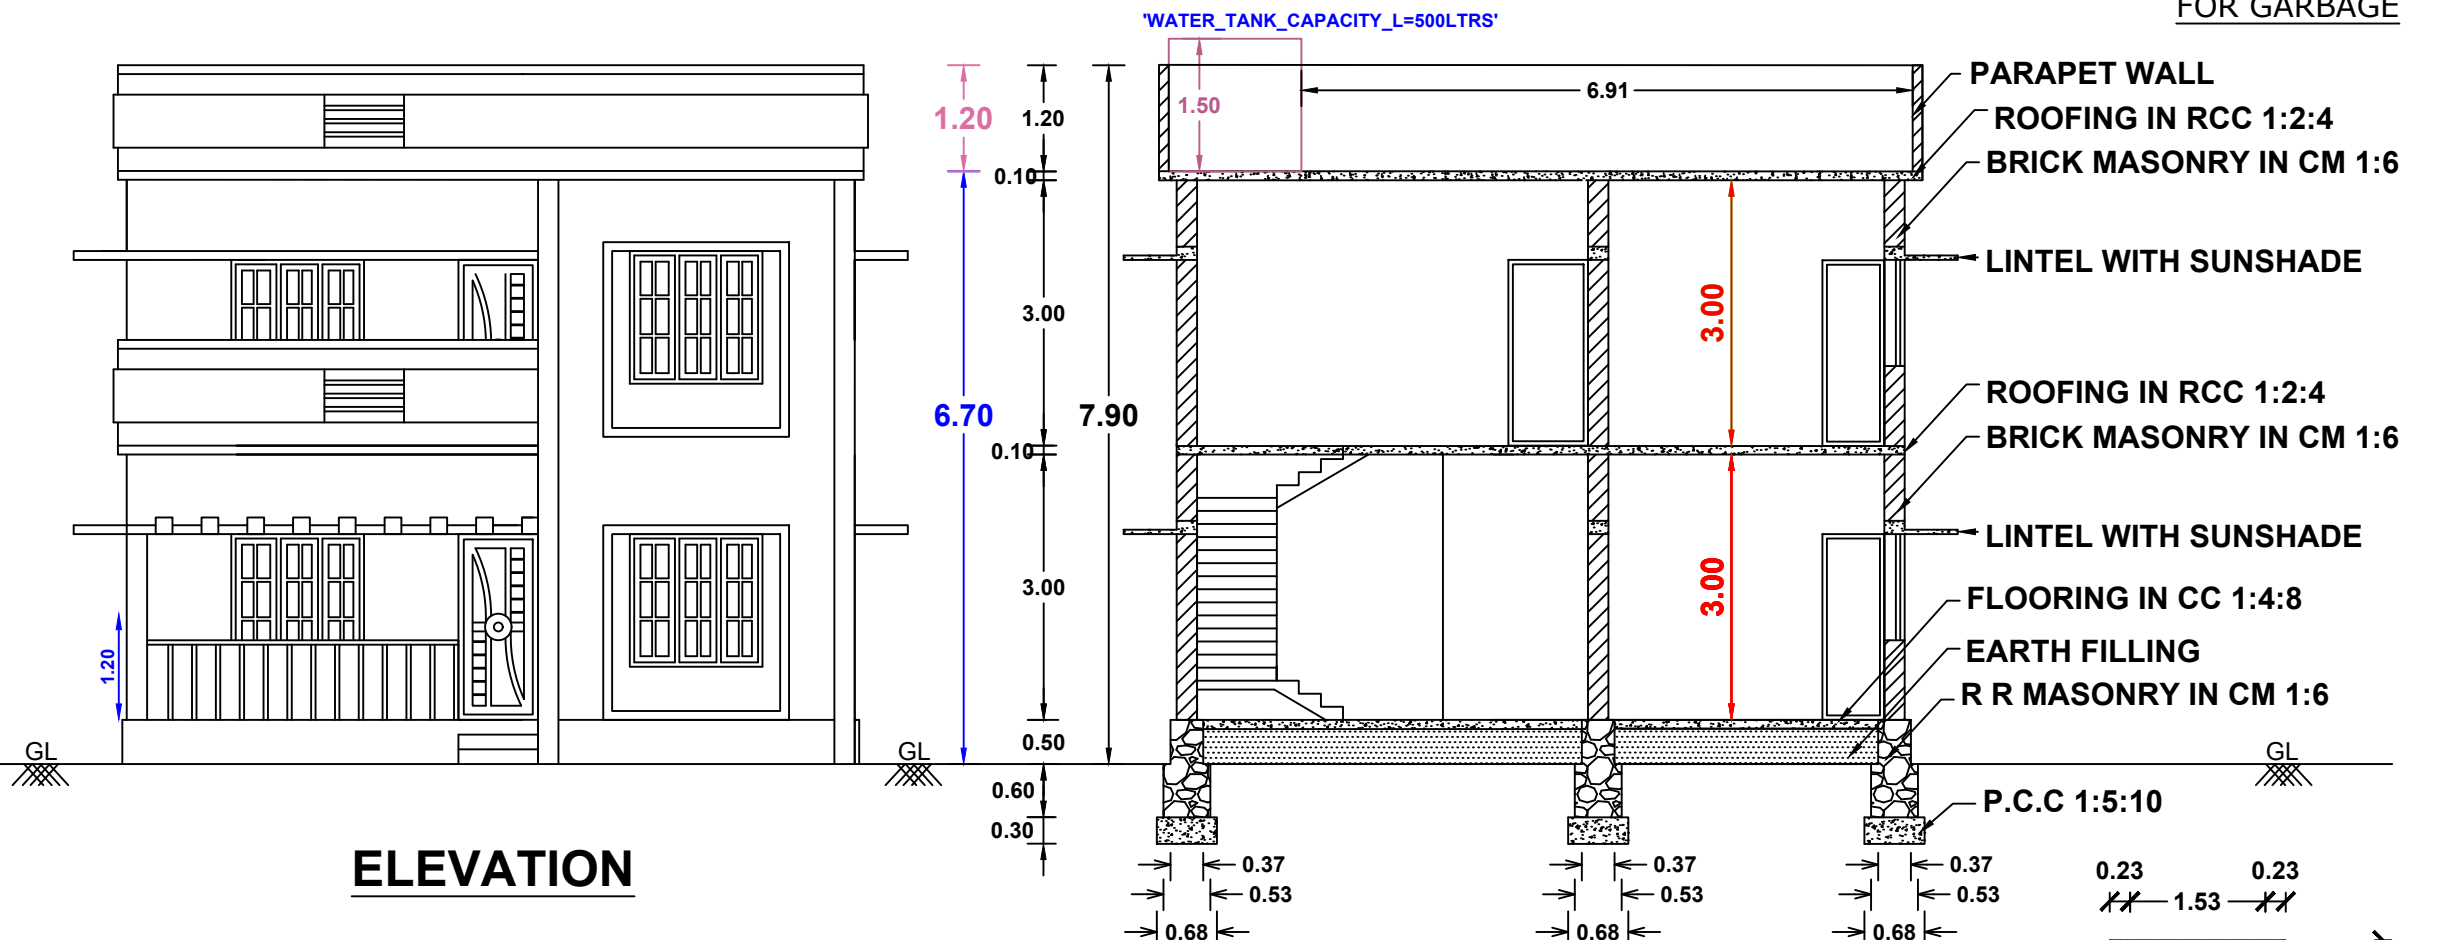


SCALE 1:100 All Dimensions are in meters.

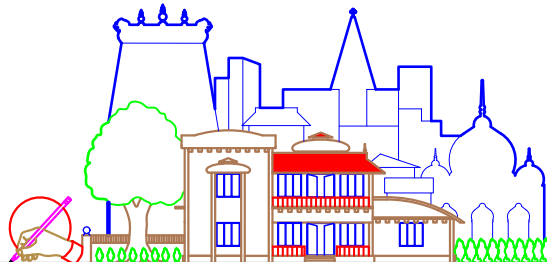
AREA DETAILS		SITE AREA 611.71 Sq.m 6582.09 Sq.Ft 15.115 Cents	
BUILDING AREA	PLINTH AREA	FLOOR AREA	
GROUND FLOOR	75.30 Sq M (810.22 Sq Ft)	57.40 Sq M (617.62 Sq Ft)	
FIRST FLOOR	45.05 Sq M (484.73 Sq Ft)	31.75 Sq M (341.63 Sq Ft)	
TOTAL	119.35 Sq M (1294.95 Sq Ft)	89.15 Sq M (959.25 Sq Ft)	
VACANT AREA	536.41 Sq M	(5771.77 Sq Ft)	
JOINARY DETAILS		 OWNER	
D DOORS 0.90 X 2.10 - 8 Nos			
D1 DOORS 0.60 X 2.10 - 3 Nos			
W2 WINDOWS 1.00 X 1.50 - 4 Nos			
W3 WINDOWS 1.50 X 1.50 - 9 Nos			
KW2 K.WINDOWS 1.00 X 1.00 - 2 Nos			
KW3 K.WINDOWS 1.50 X 1.00 - 0 No			
V VENTILATORS 0.75 X 0.75 - 2 Nos			
INDEX			
PRO.SITE ☐			
PRO.BUILDING ☐			
EXT.BUILDING ☒			
ROAD ☐			
PARKING SPACE :		 Er. S.U. Kalai Nilan, B.E., Licensed Building Surveyor, Kalaikaran Construction Tholayavattam Mob : 8300822568 ENGINEER	
Required Parking= 2Car,2 TW Parking			
Provided Parking= 2Car,2 TW Parking			
Floor Space Index:			
F.S.I = $\frac{\text{Total Builtup Area}}{\text{Total Site Area}}$			
F.S.I = 119.35/611.71			
F.S.I = 0.195 < 2.000			
SITE COVERAGE :			
12.31%			
 KALAIKARAN CONSTRUCTION Near Bus Stand,Tholayavattam Mob: 9442830628, 8300822568			
DRAWN BY: Er. S.U.Kalai Nilan,BE		OFFICE USE:	

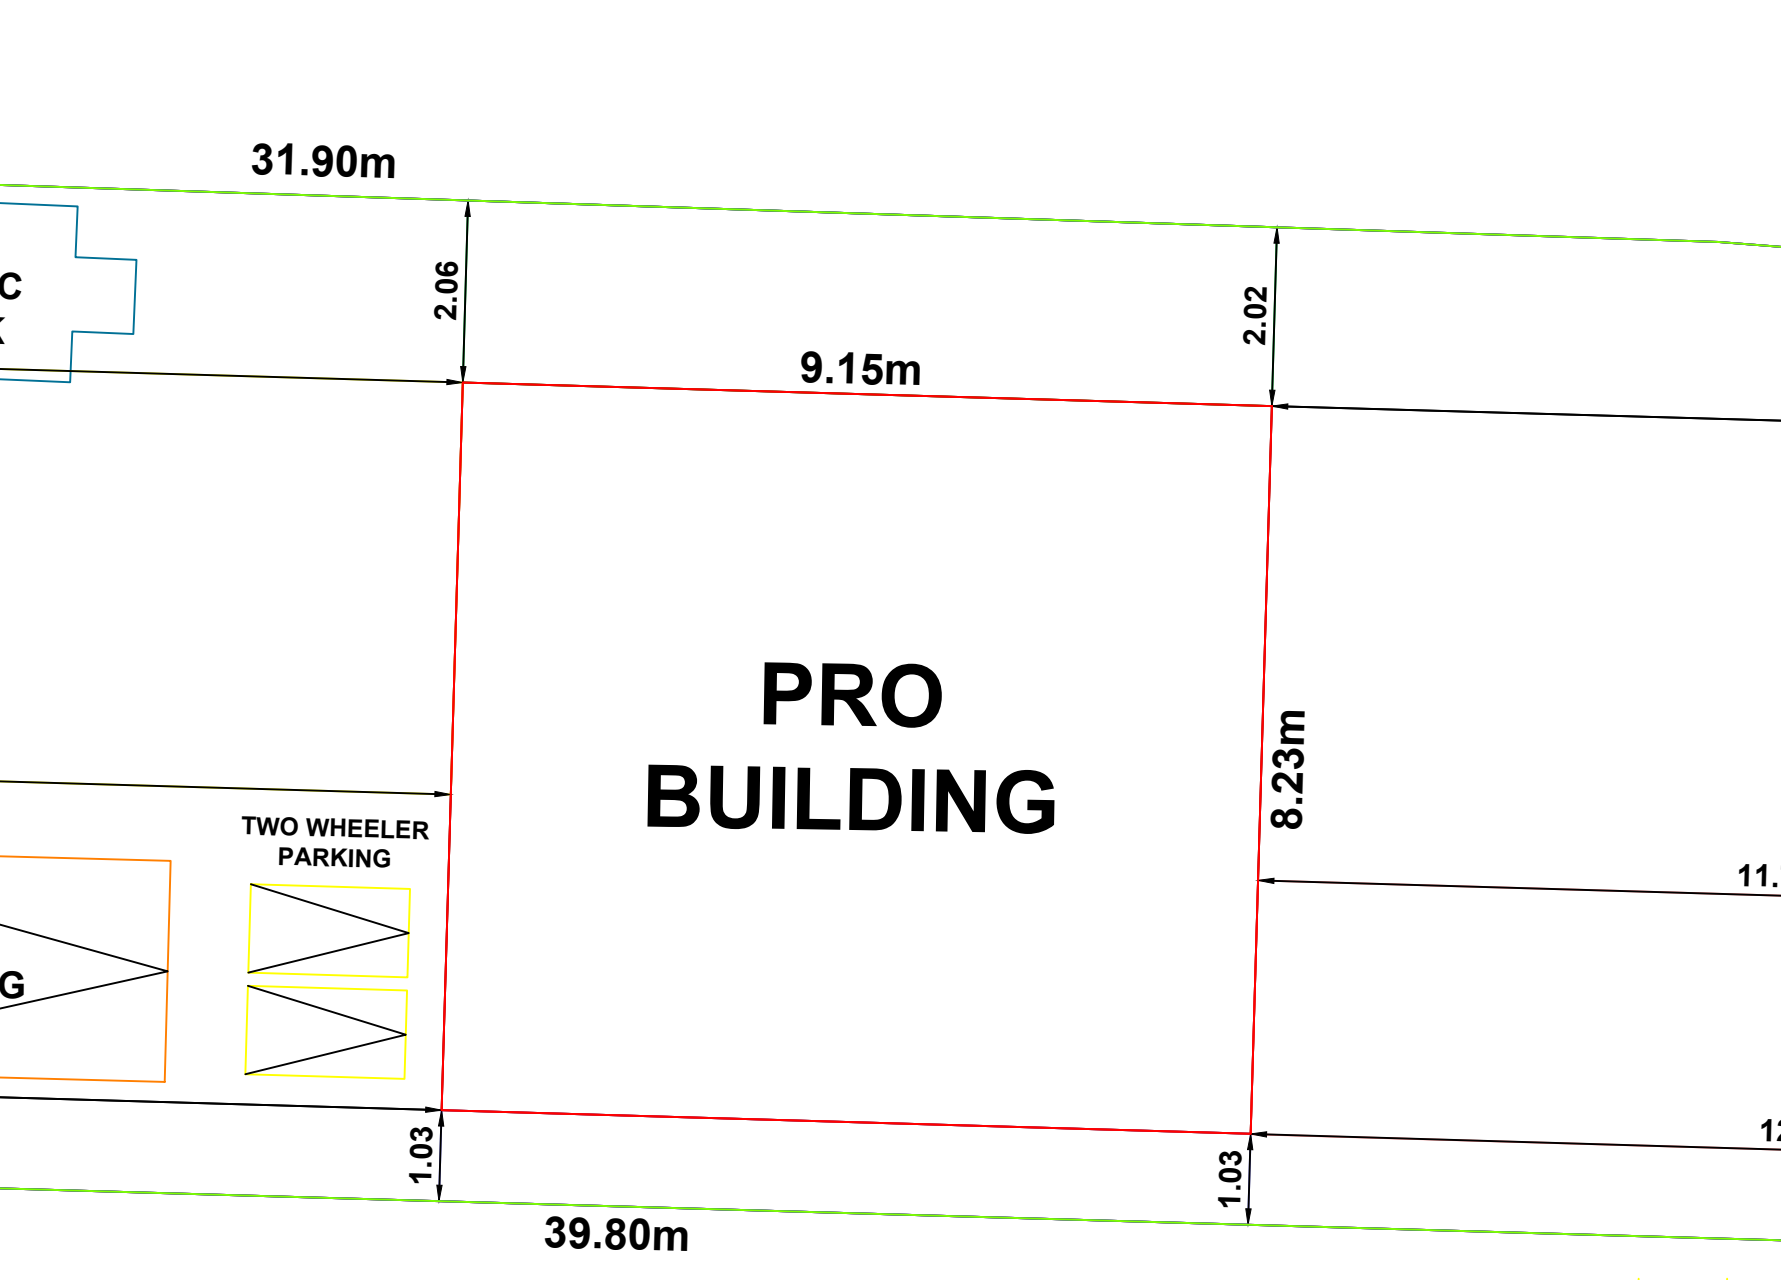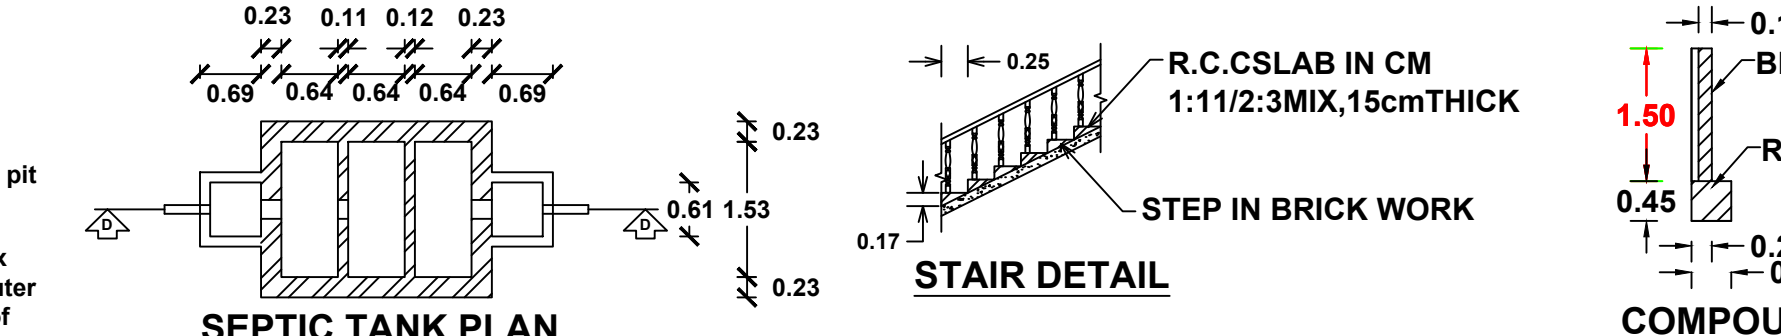

SITE PLAN SCALE 1:100 WICKET GATE MAIN GATE WASTE WATER RECYCLING SYSTEM

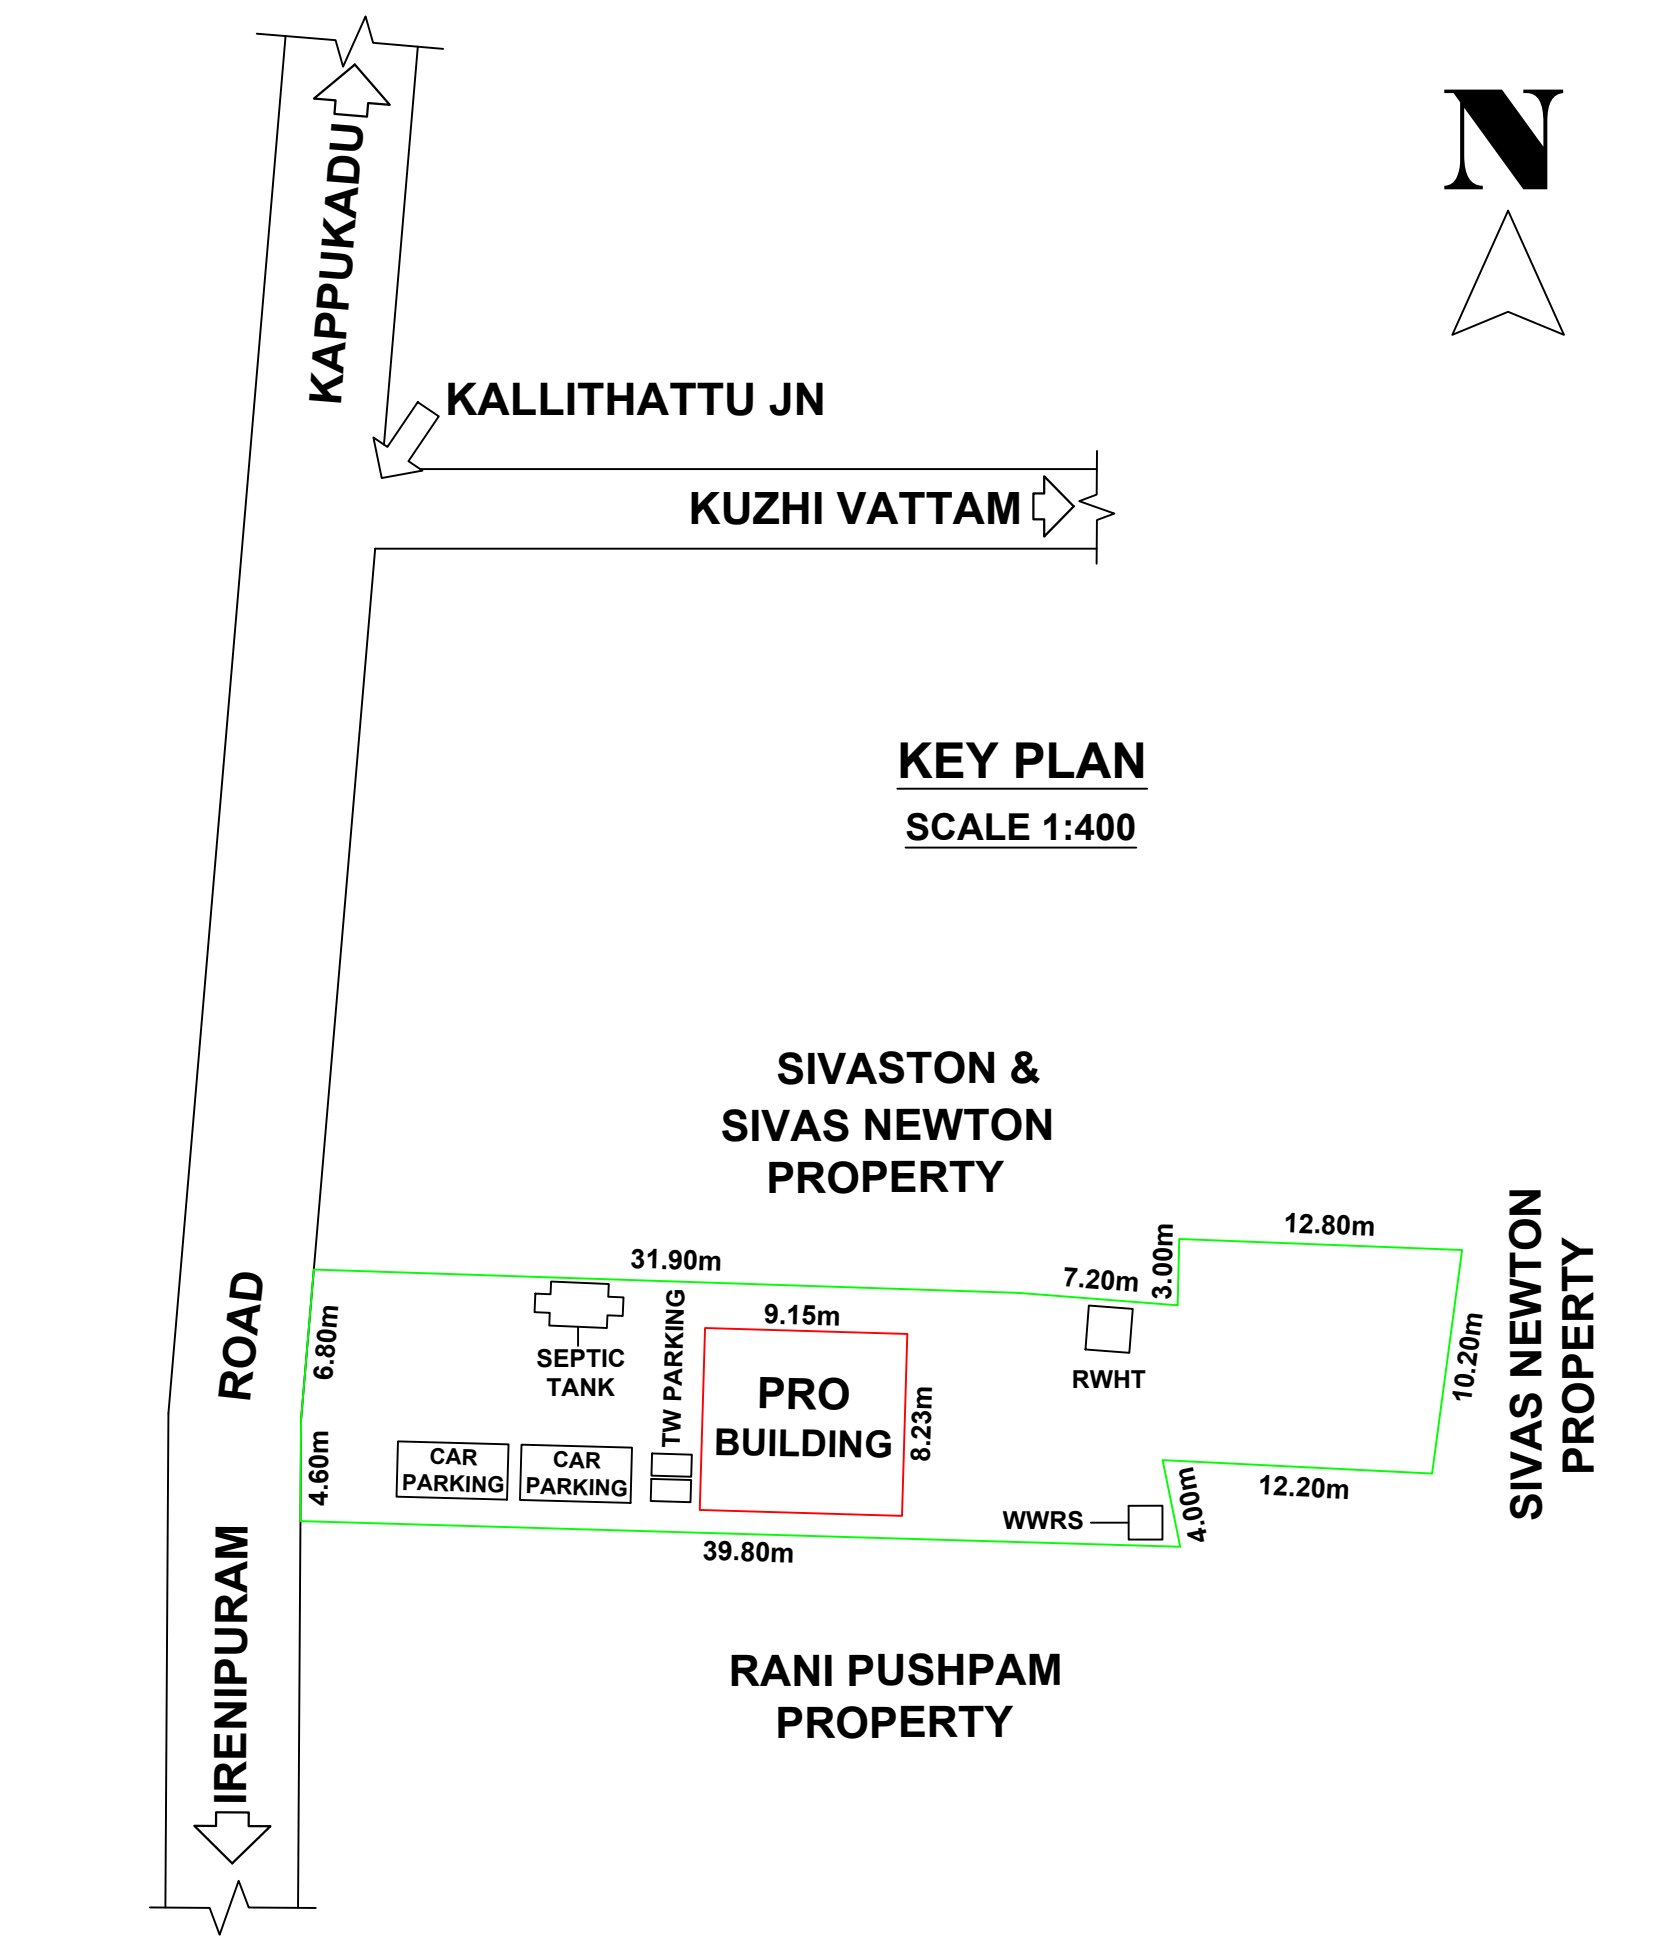

PLAN INFO DISTRICT=Kanniyakumari TALUK=Vilavancode VILLAGE=Nattalam(B) SURVEY_NO=22/4C,37/1B PATTI_NO=14922,16225 OSR_SURR_BUYBACK_RETAIN=BUYBACKFMB_OR_PLR=612.00m² JURISDICTION_TYPE=PANCHAYAT SINGLE_FAMILY_BLDG=YES CRZ=NO SECURITY_ZONE=NO LAND_USE_ZONE=RESIDENTIAL AREA_TYPE=OTHERS OSR_APPLICABLE= NO PREMIUM_FSI_REQUIRED= NO IS_APPROVED_LAYOUT= NO IS_SWIMMING_POOL_EXISTS= NO IF_HERITAGE_TOWN_LESSTHAN_1KM_RADIUS= NO PLOT_AREA_M2=611.71m² AS_AT_SITE=567.36m² AS_PER_DOCUMENT=611.71m² MIN_PLOT_WIDTH=14.20m MIN_PLOT_DEPTH=52.00m ACCESS_WIDTH_M=11.40m AVG_PLOT_WIDTH=14.30m AVG_PLOT_DEPTH=52.55m ROAD_LENGTH=11.40m ROAD_WIDTH=6.00m

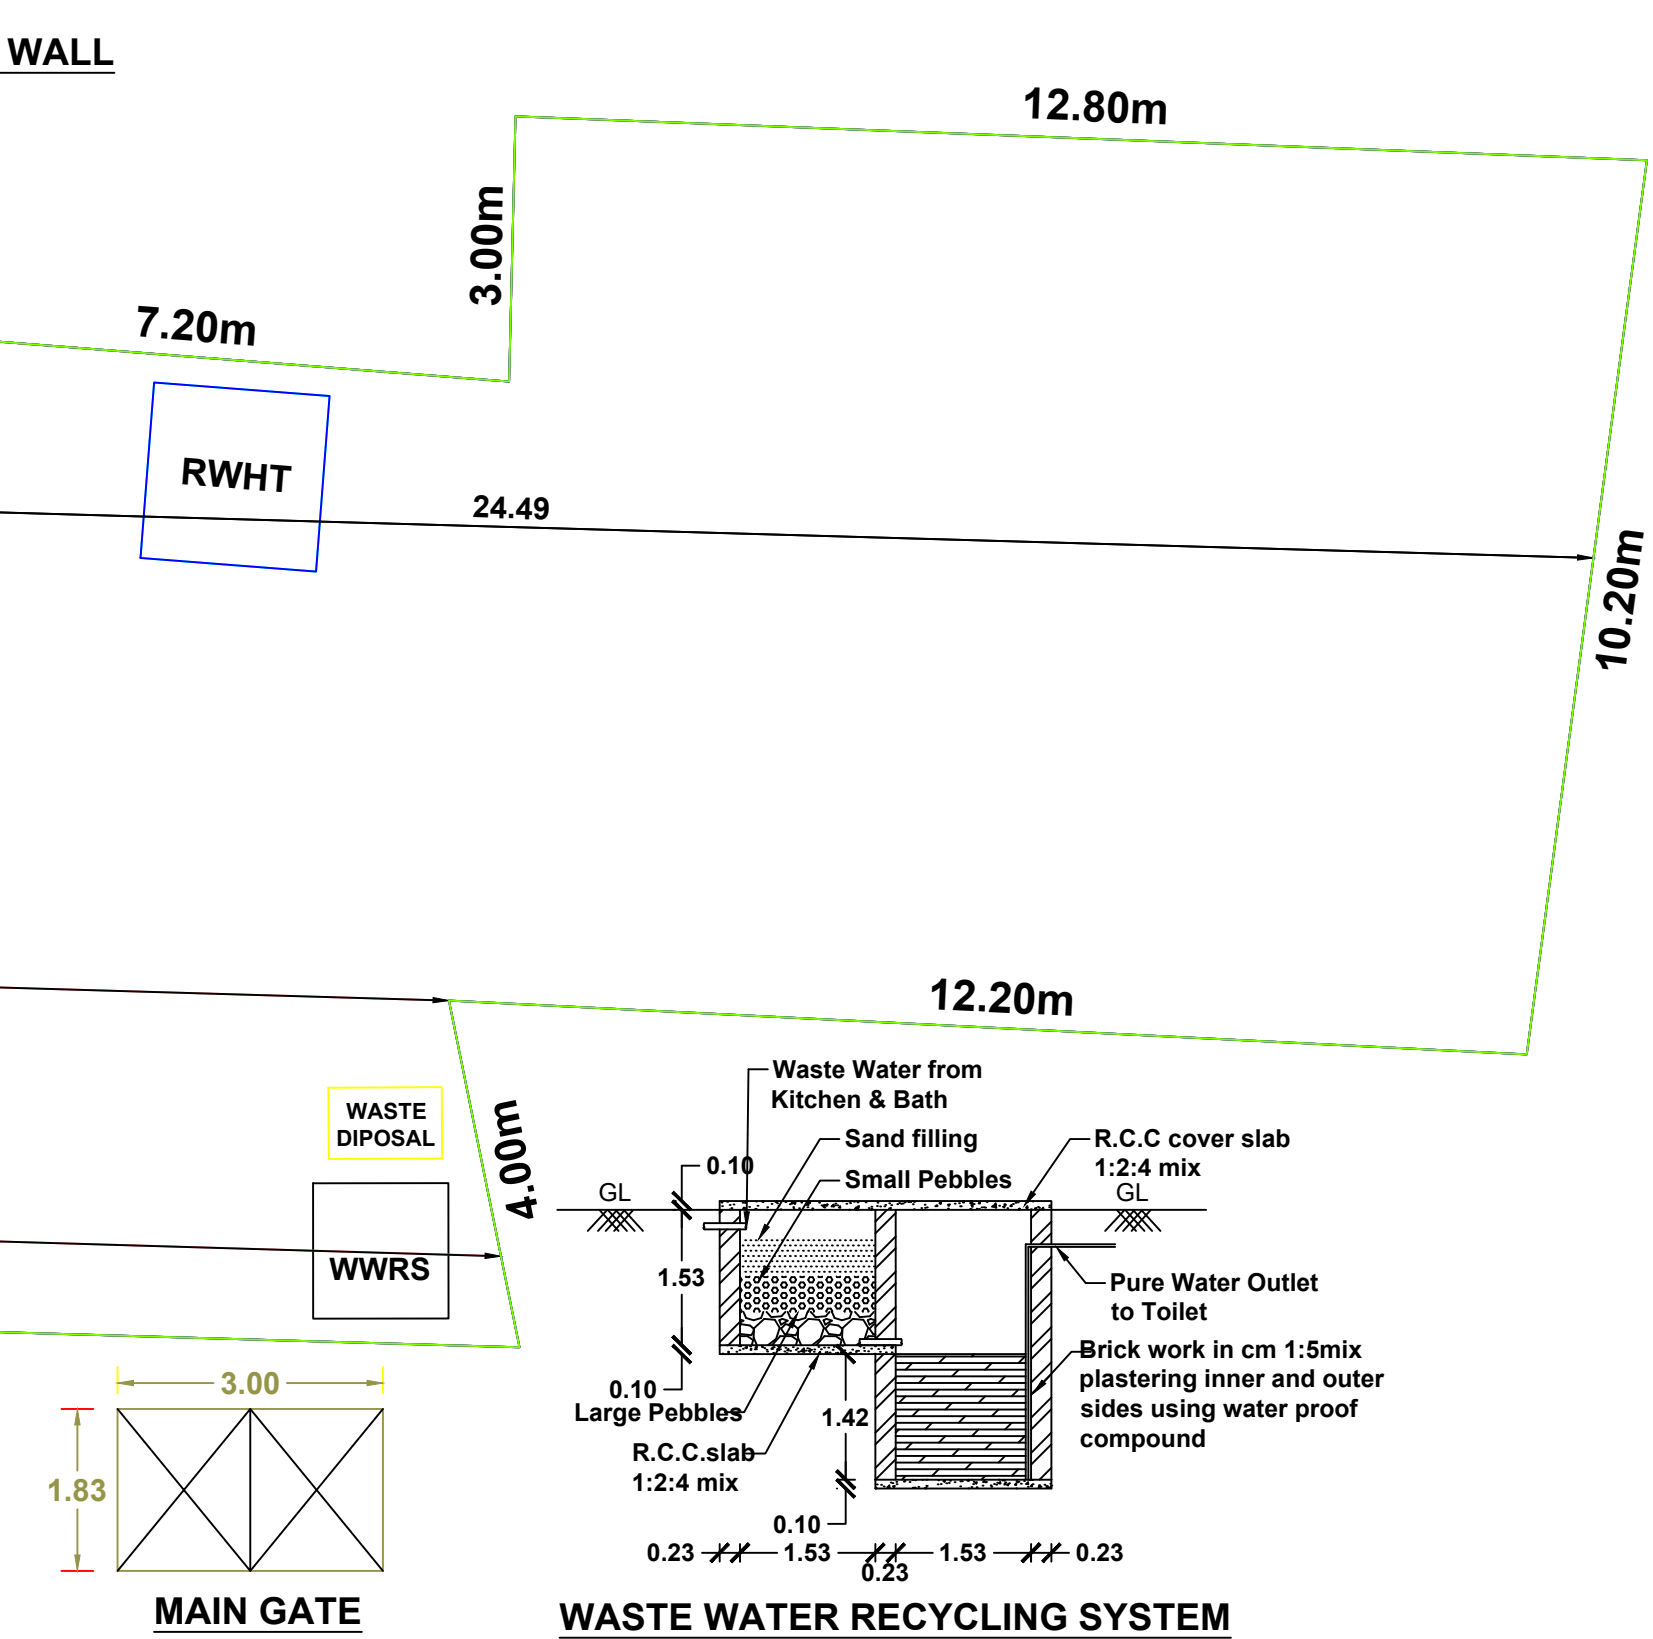

Eight ways to know a piece of land before you pay for it.

This report covers one part of the picture. These cover the rest, drawn from the same government records, for any property in Tamil Nadu.

LandLens One

Ask anything about a property and get an answer grounded in live government records, with the sources shown.

[/landlens/one](#)



Verify My Land

Every record check run on one property and returned as a single report.

[/landlens/verify-my-land](#)



Legal Opinion

An advocate's written opinion on the title, built on the records we pull for it.

[/landlens](#)



One Map

Every layer on one map: the parcel, its boundary, zoning, water bodies and what sits around it.

[/landlens/one/map](#)



PriceMap

What land actually changed hands for around this plot, taken from the registered deeds.

[/landlens/pricemap](#)



Build Scope

What you are allowed to build here: floor space, height, coverage and setbacks.

[/landlens/build-scope](#)



Property Tracker

Watch a property and hear about it when something new is registered against it.

[/landlens/property-tracker](#)



Deal Room

Run the transaction in one place: documents, stamping, signatures and the parties.

[/landlens/deal-room](#)



Twenty-four checks you can run yourself, at no cost.

Records and verification

The registers themselves, read for you.

Encumbrance Certificate

Patta and Chitta

Field Measurement Sketch

EC Analyzer

Bank charge check

Court case search

Seller background check

Approval check by survey

Value and duty

What it is worth and what it costs to register.

Guideline value by street

Guideline value by survey

Stamp duty and registration fees

Capital gains

Floor space index

Area unit converter

Zoning and land use

What the plan says can happen on this land.

Land use zone finder

CMDA land use check

Coastal regulation zone

Master plan check

Water bodies finder

Airport height clearance

Registers and directories

Who holds it, and which office keeps the record.

Find your registering office

Temple property check

Waqf property check

RERA register



Every free tool
/tools



Services we run
for you
/services



The LandLens
suite
/landlens/one



Every claim in this document traces back to a government record.

Legal opinions, due diligence and title verification

Building plan, layout and sub-division approvals

Completion and occupancy certificates, regularisation

Escrow, negotiation and NRI property management

Land survey, soil testing, architecture and construction

Verified RealEstate
3/350/2 Mettukuppam,
OMR Thoraipakkam,
Chennai 600 097, India
hello@verified.realestate
+91 9996 12 9996

Prepared from the registers named on the page each finding sits on. Where a register could not be read, this document says so in its place rather than leaving the gap to be read as a clean result.

