

PP

APPROVAL RECORD

Planning Permission

Kanniyakumari district, Tamil Nadu

APPROVAL TYPE

Building Plan

ISSUING AUTHORITY



Town Panchayat

The approval as the planning authority issued it, reproduced in full behind this page.


An approval speaks to what was sanctioned, not to what was built. Completion is a separate record.

IN RE.SURVEY.NO: 124/3 OF ATTOOR VILLAGE AT PONNARAVILAI ,PULIMOODU IN ATTOOR


NAME OF OWNER: Mr.GIPSON.R.S.IGNUZ,
S/o.Mr.RAJAMANI,
"NEW EDEN",
PONNARAVILAI,PULIMOODU,
THIRUVATTAR POST.

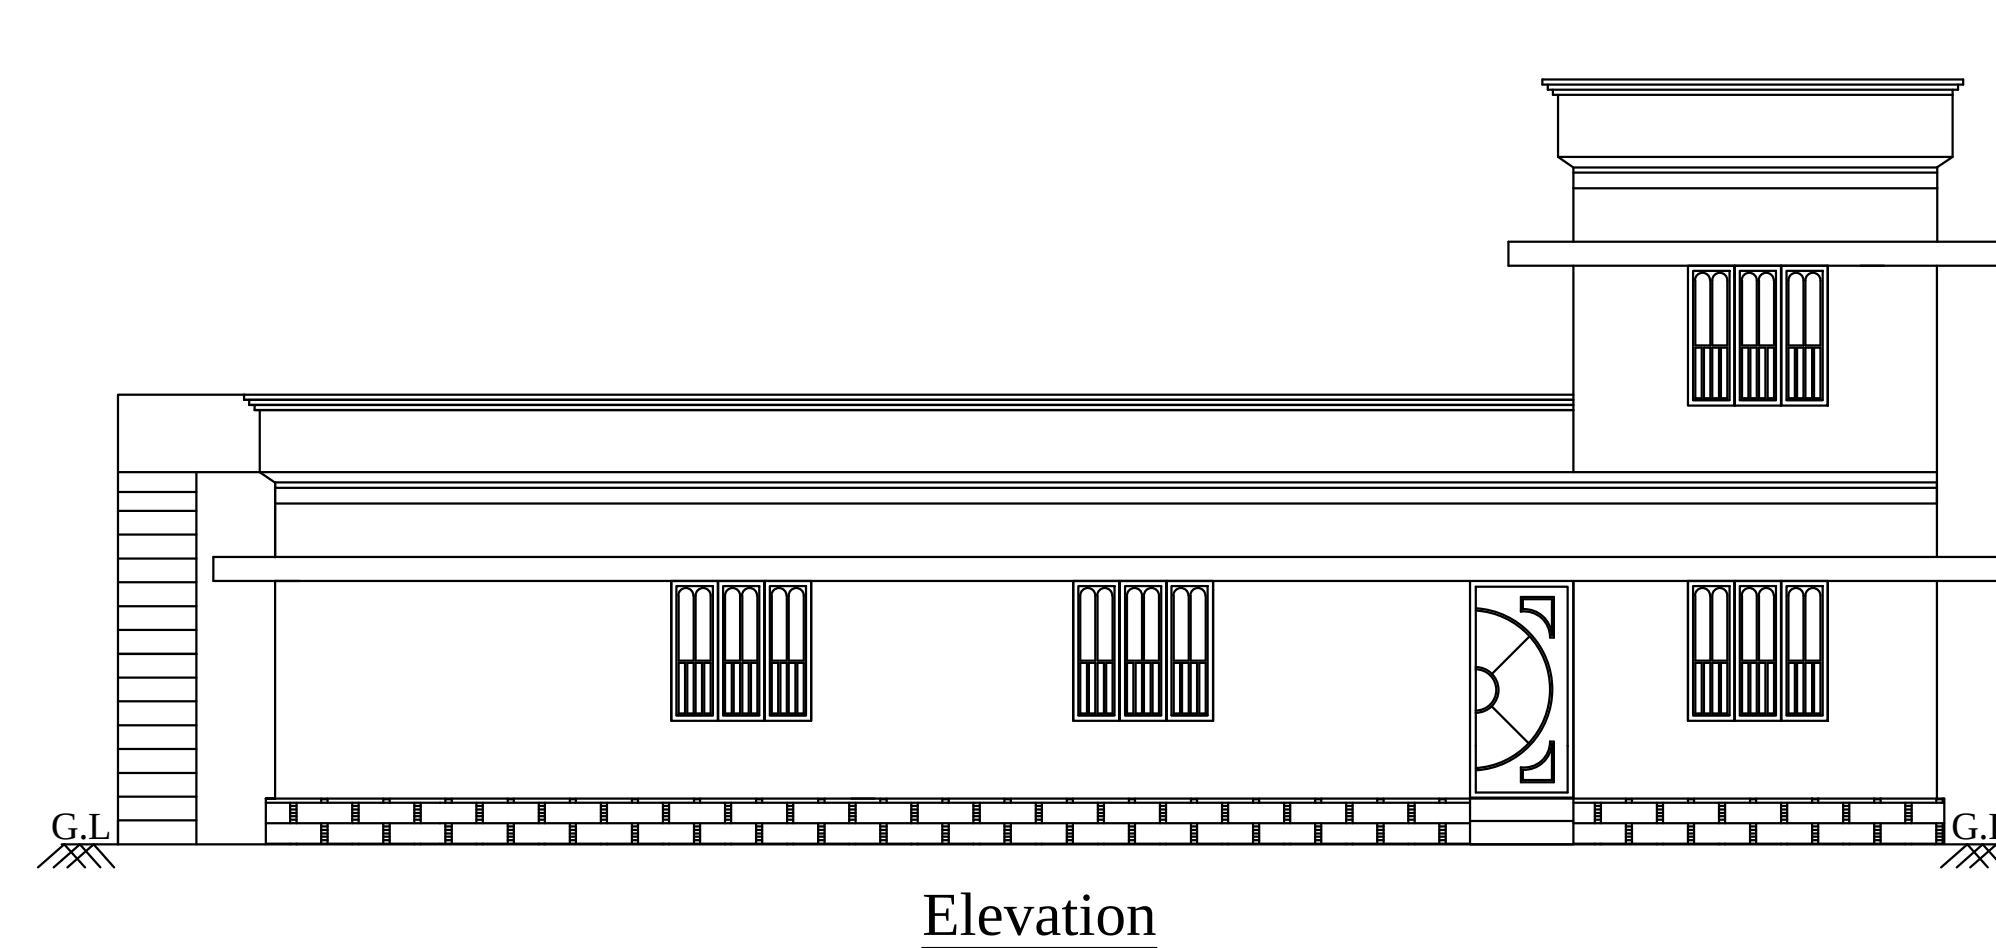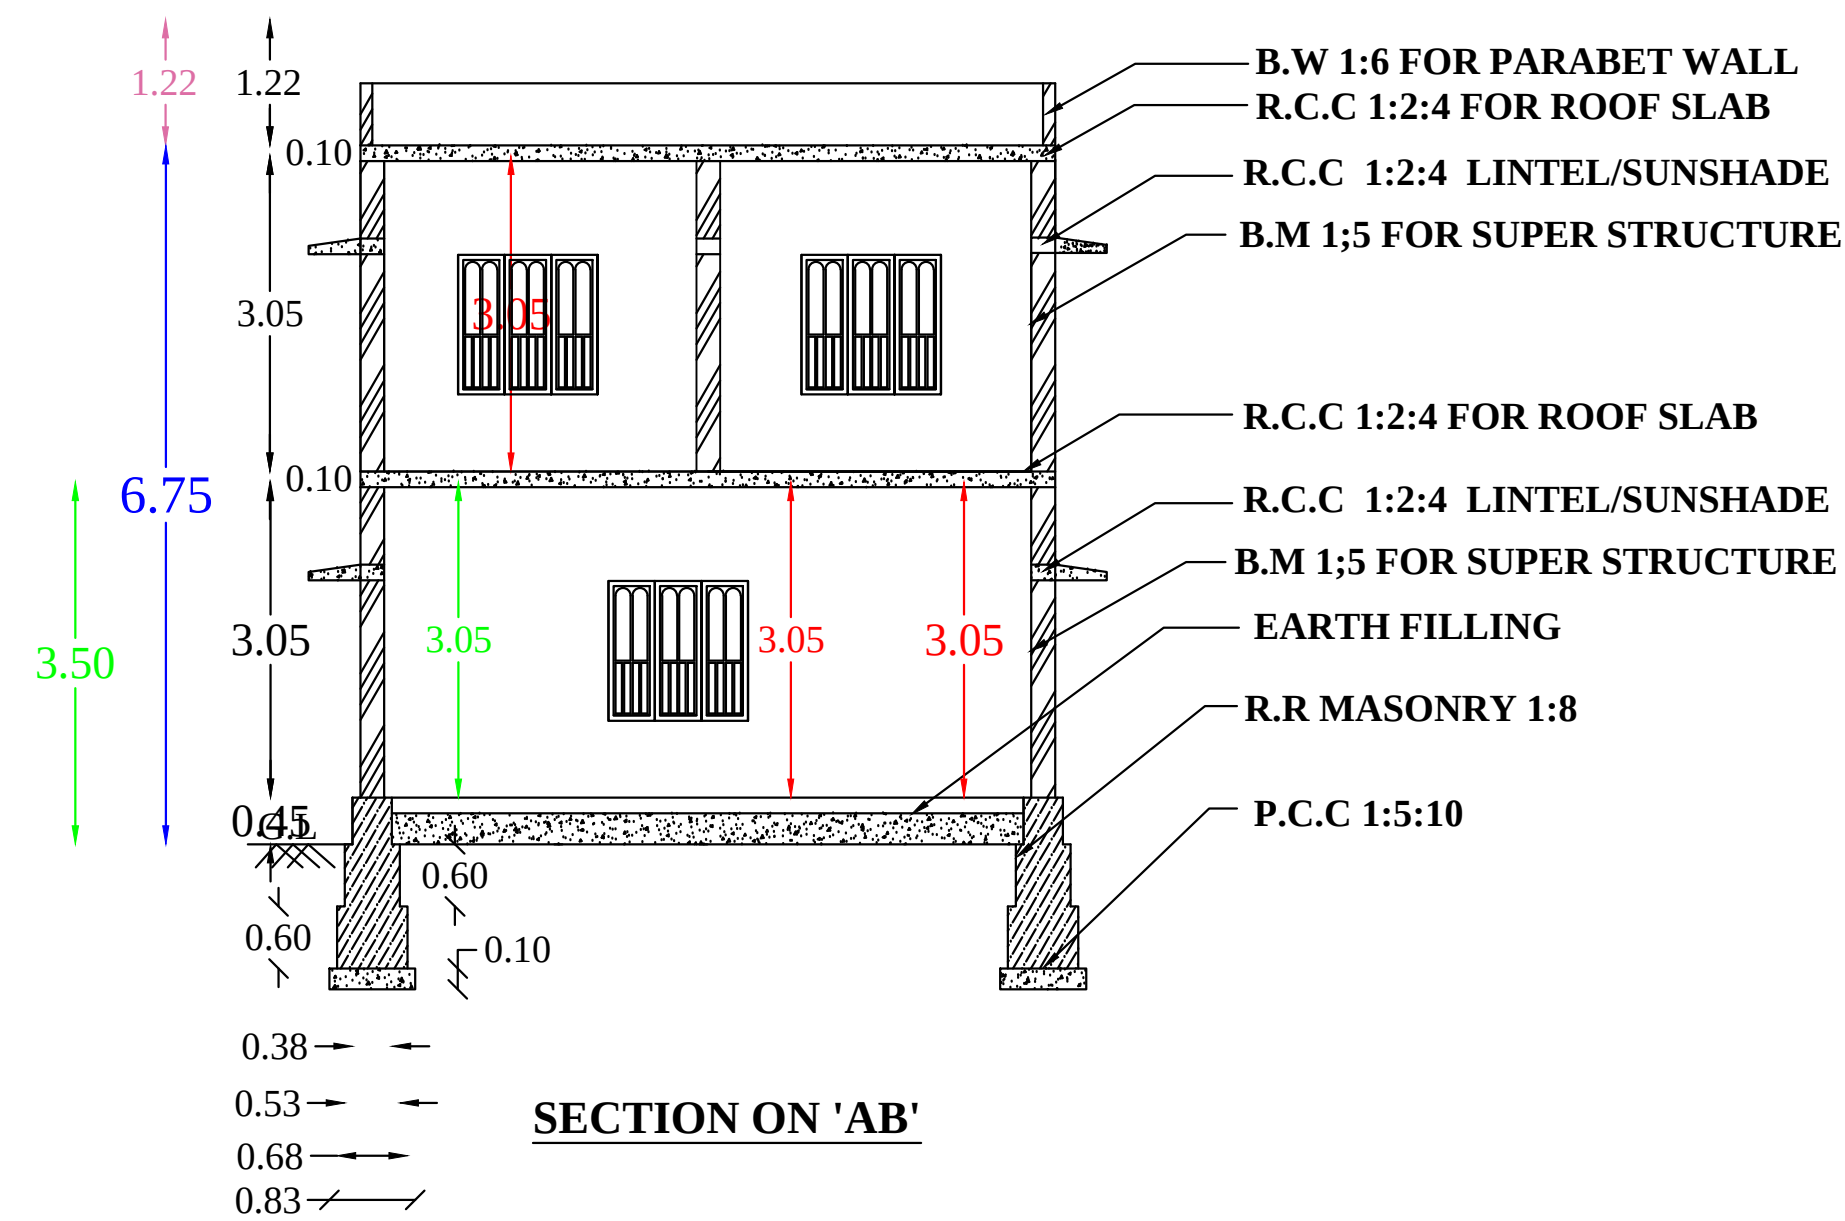Elevation

SECTION ON 'AB'

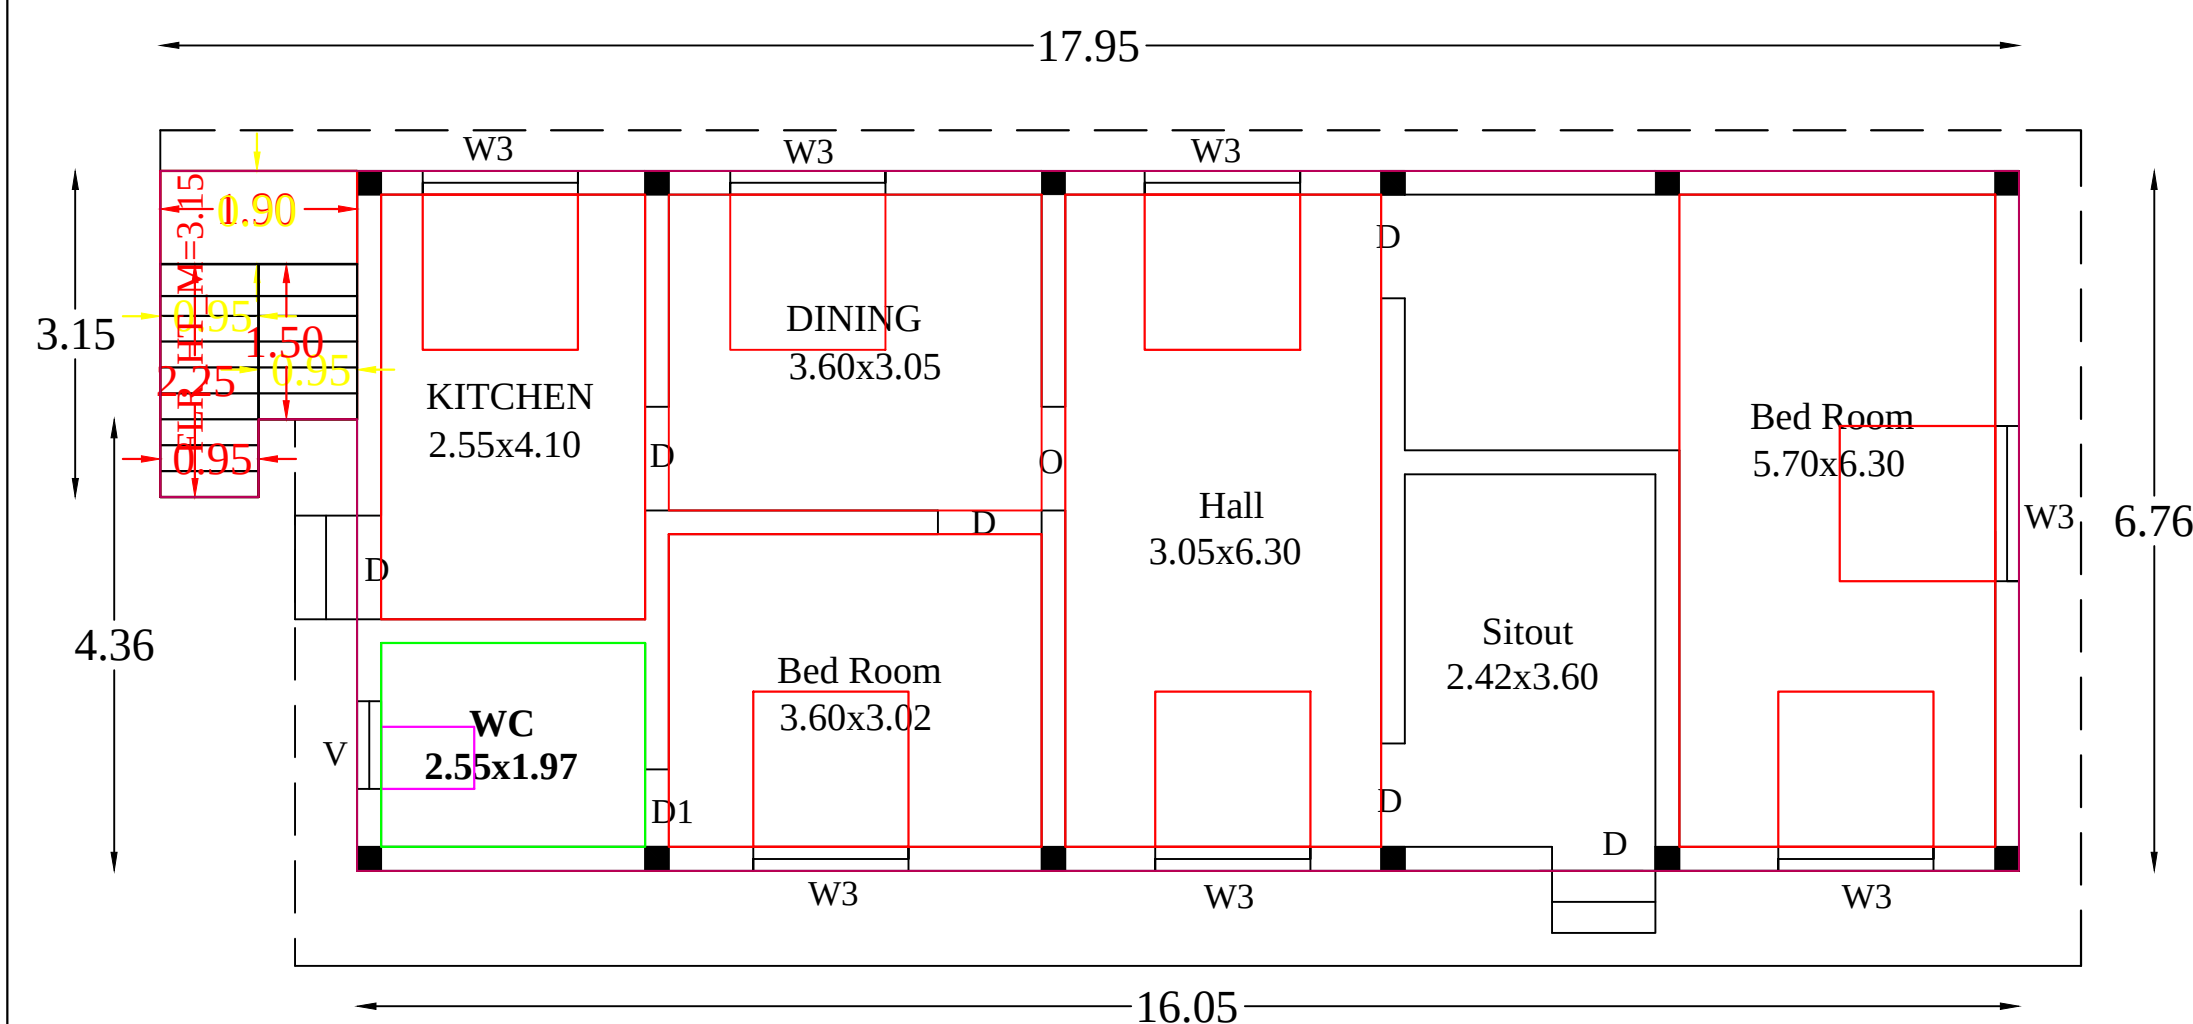


GROUND FLOOR PLAN

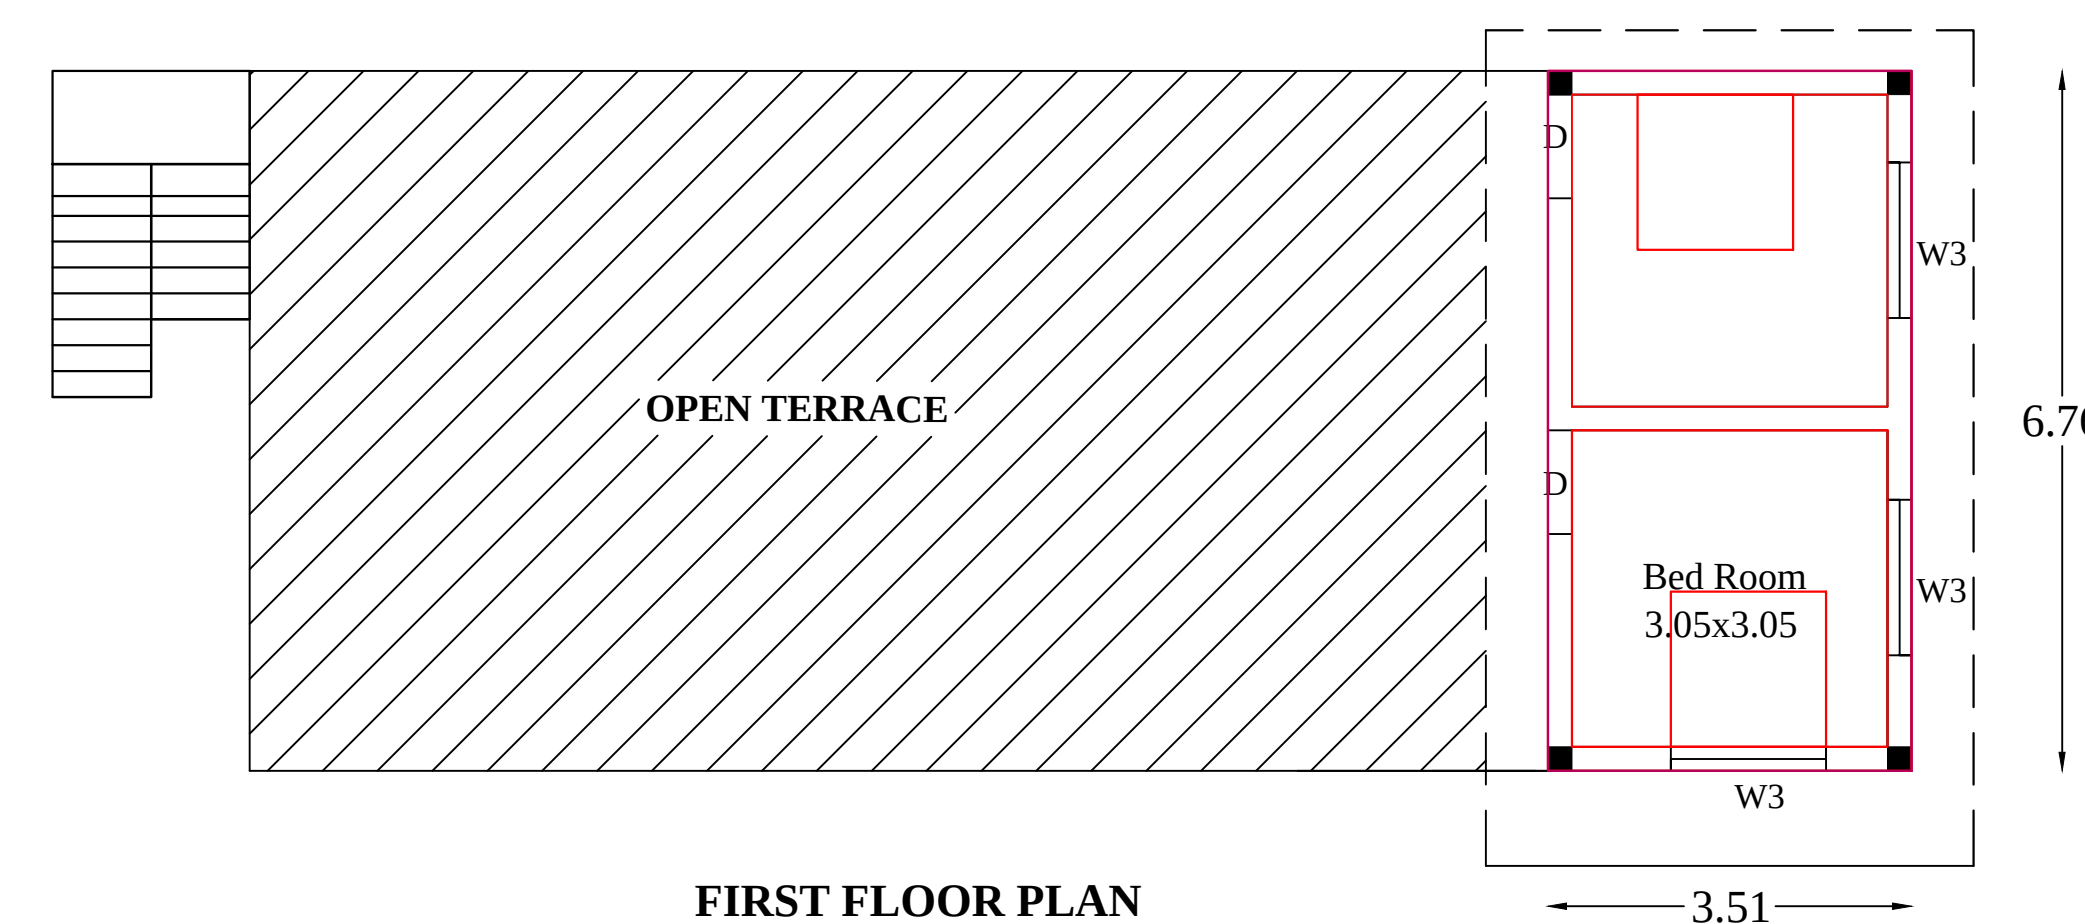

FIRST FLOOR PLAN


**SURENDRAN
PROPERTY**

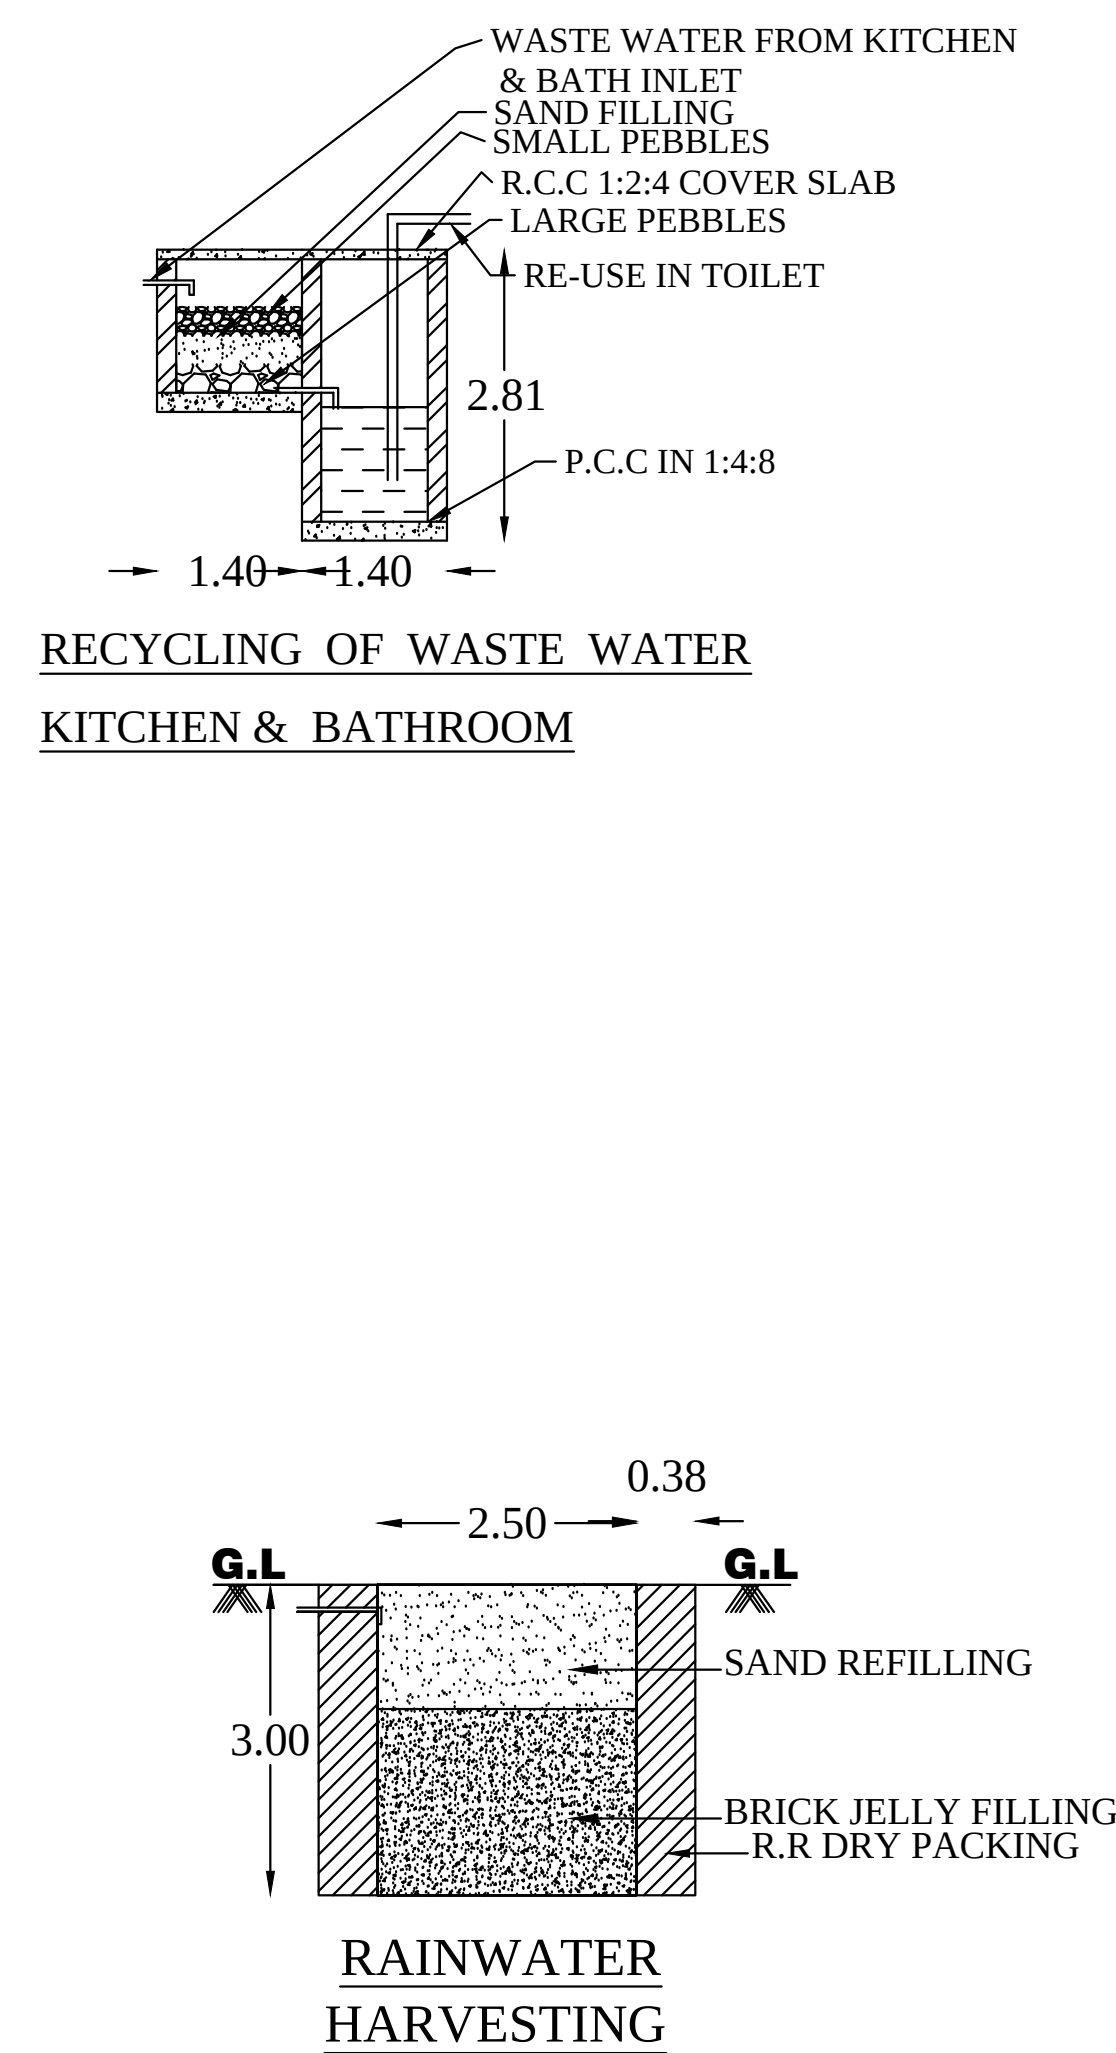


RECYCLING OF WASTE WATER

KITCHEN & BATHROOM


RAINWATER HARVESTING

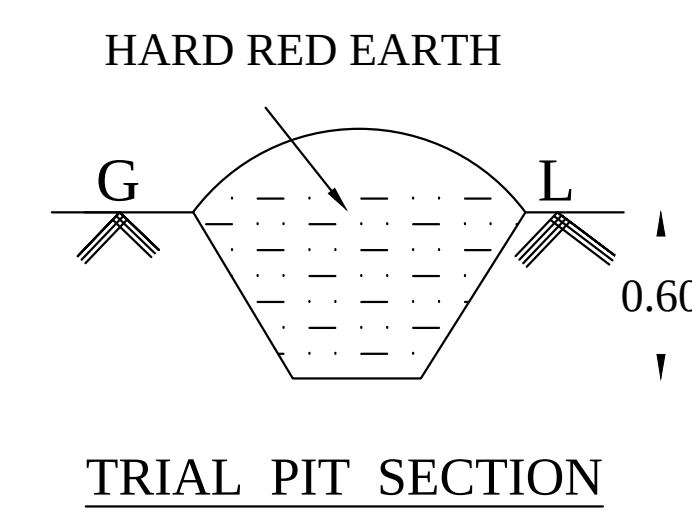


TRIAL PIT SECTION

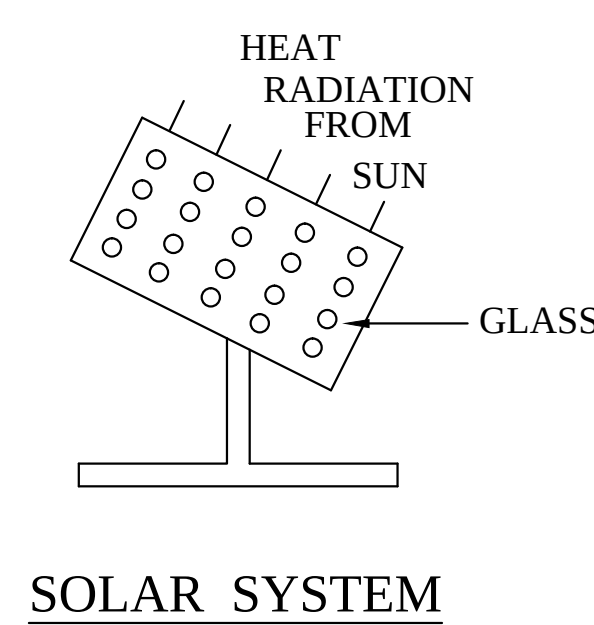


SOLAR SYSTEM

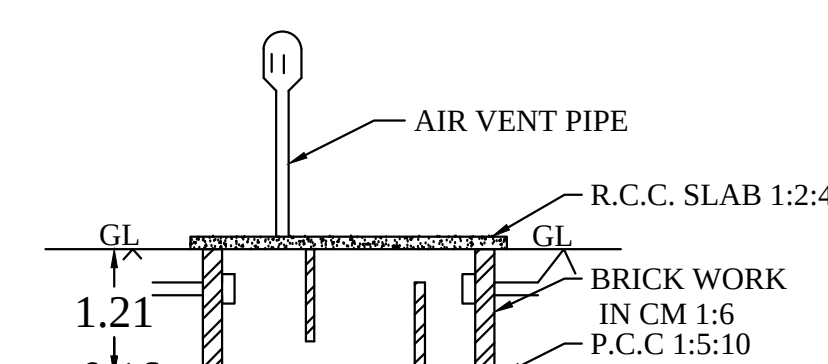

SECTION OF SEPTIC TANK

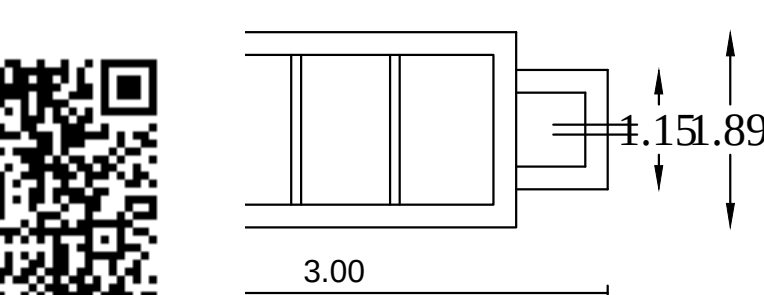


: TANK PLAN

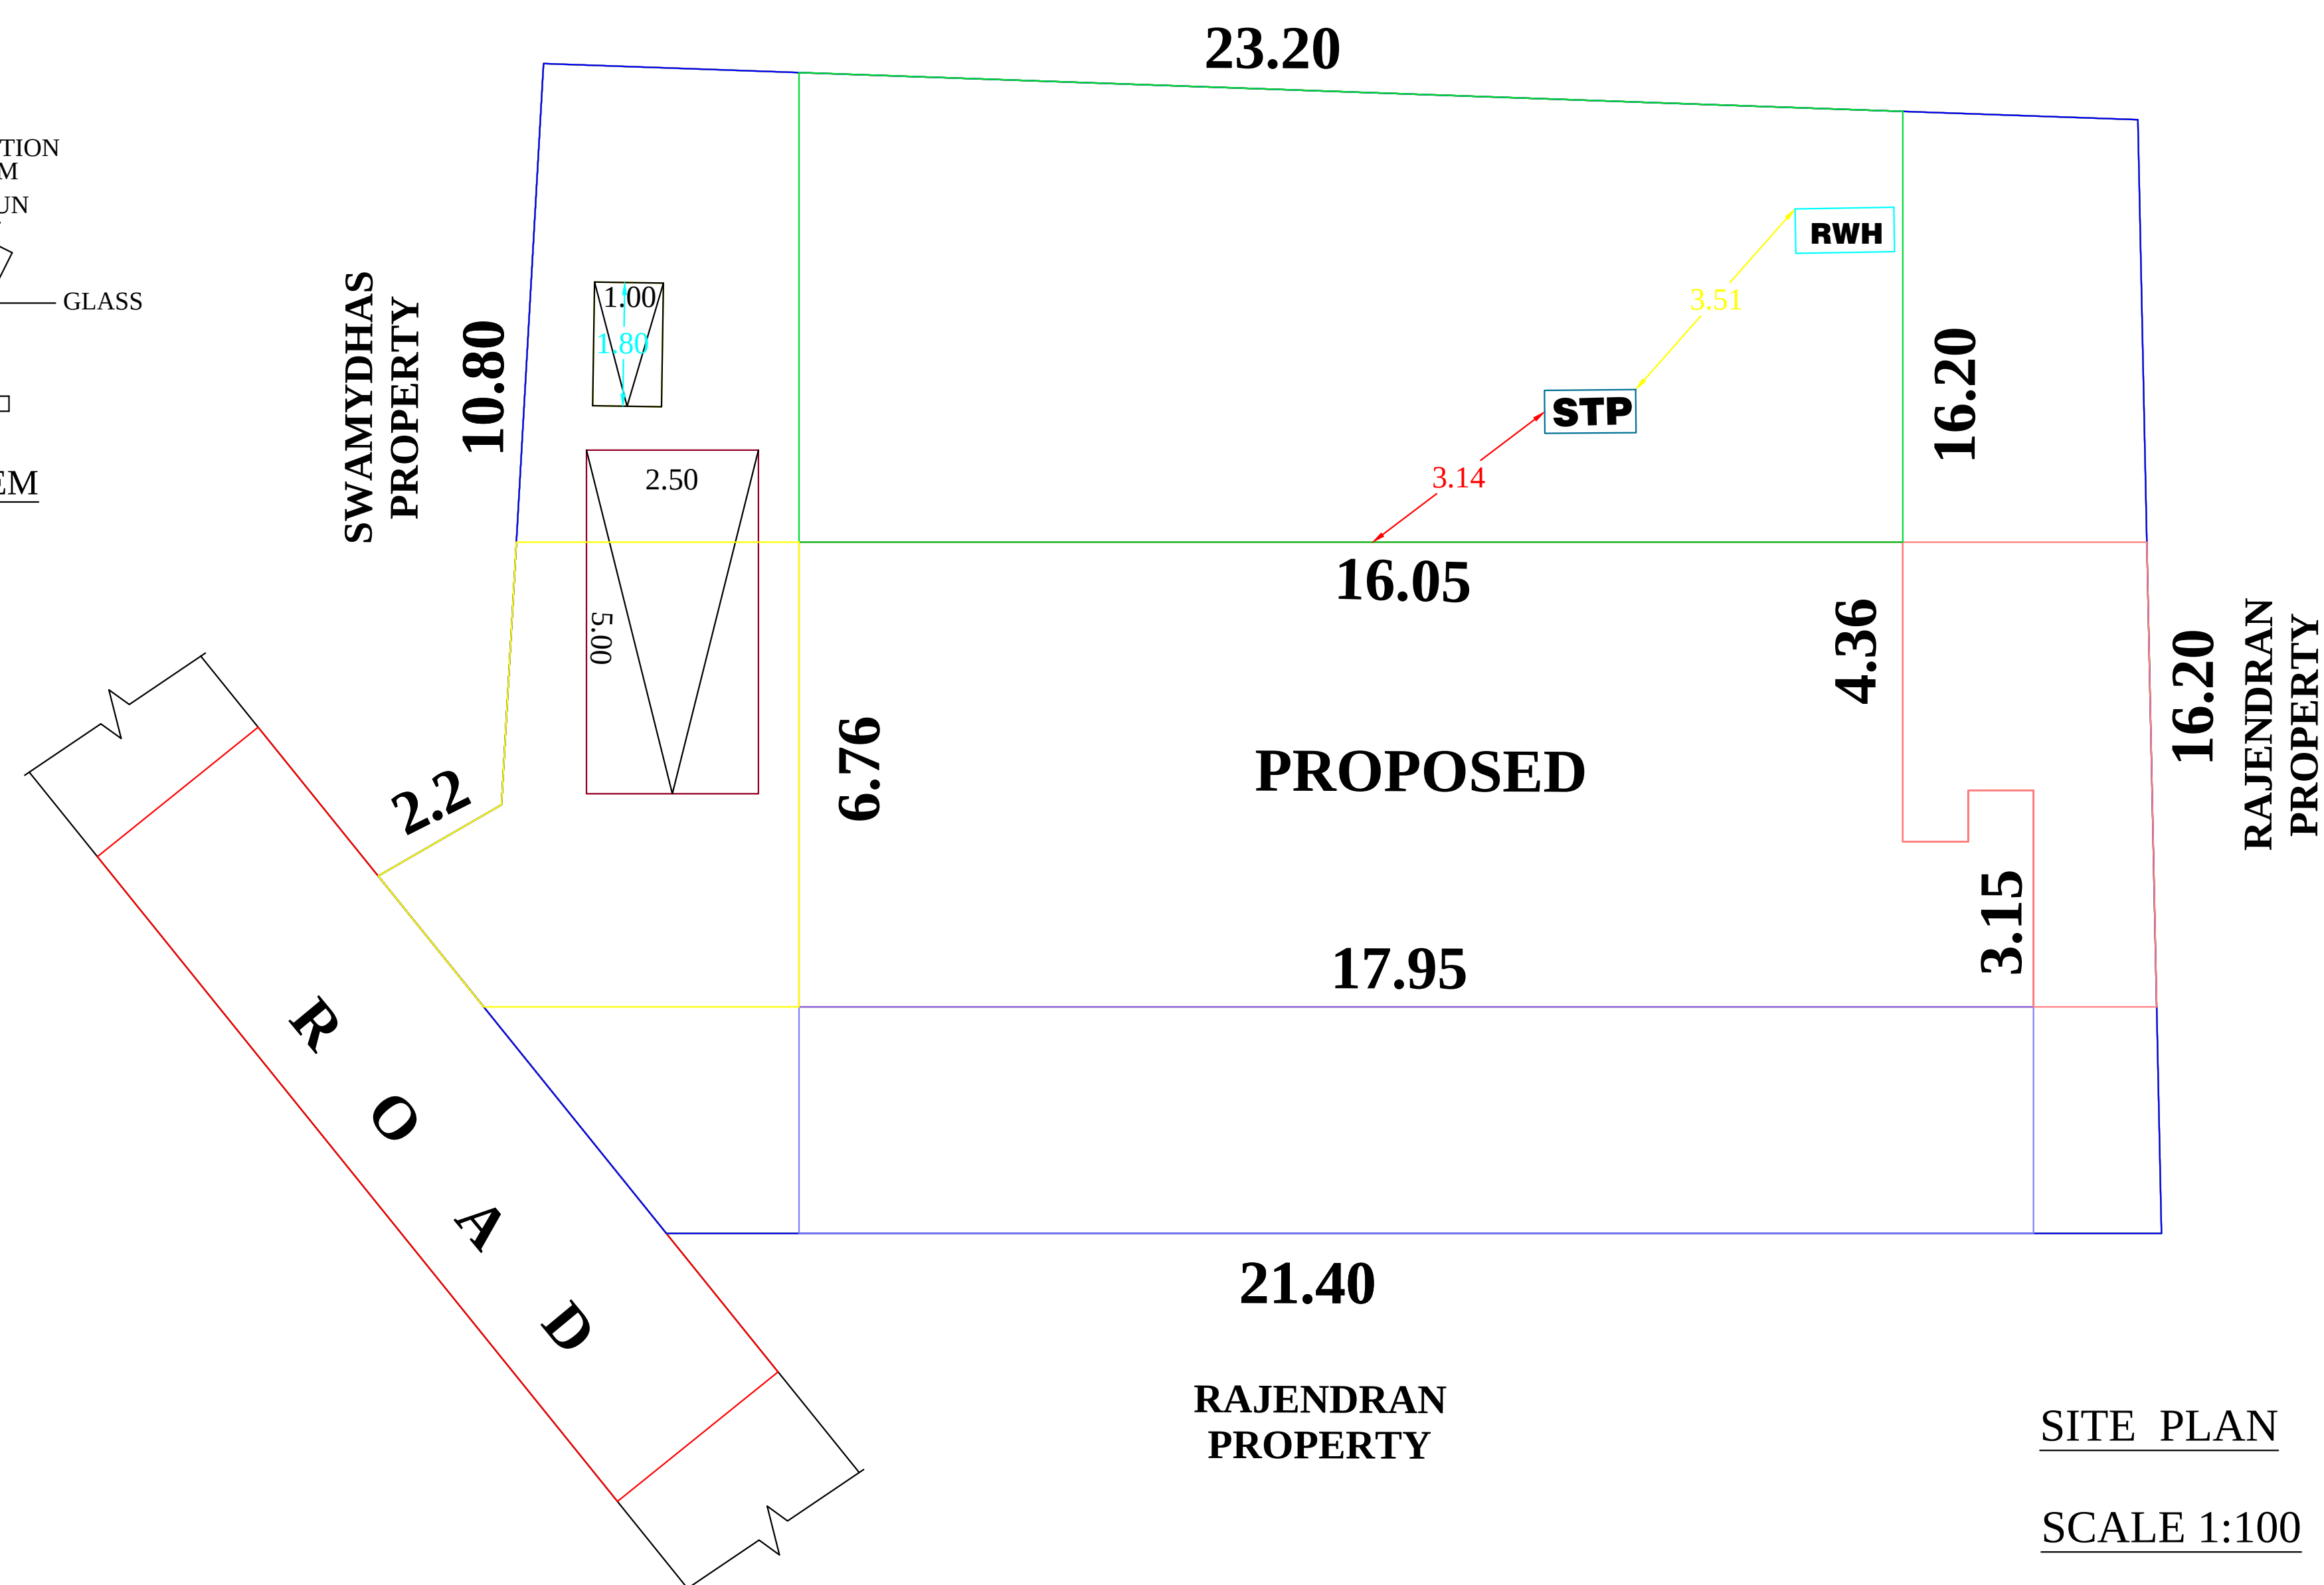

SITE PLAN

SCALE 1:100

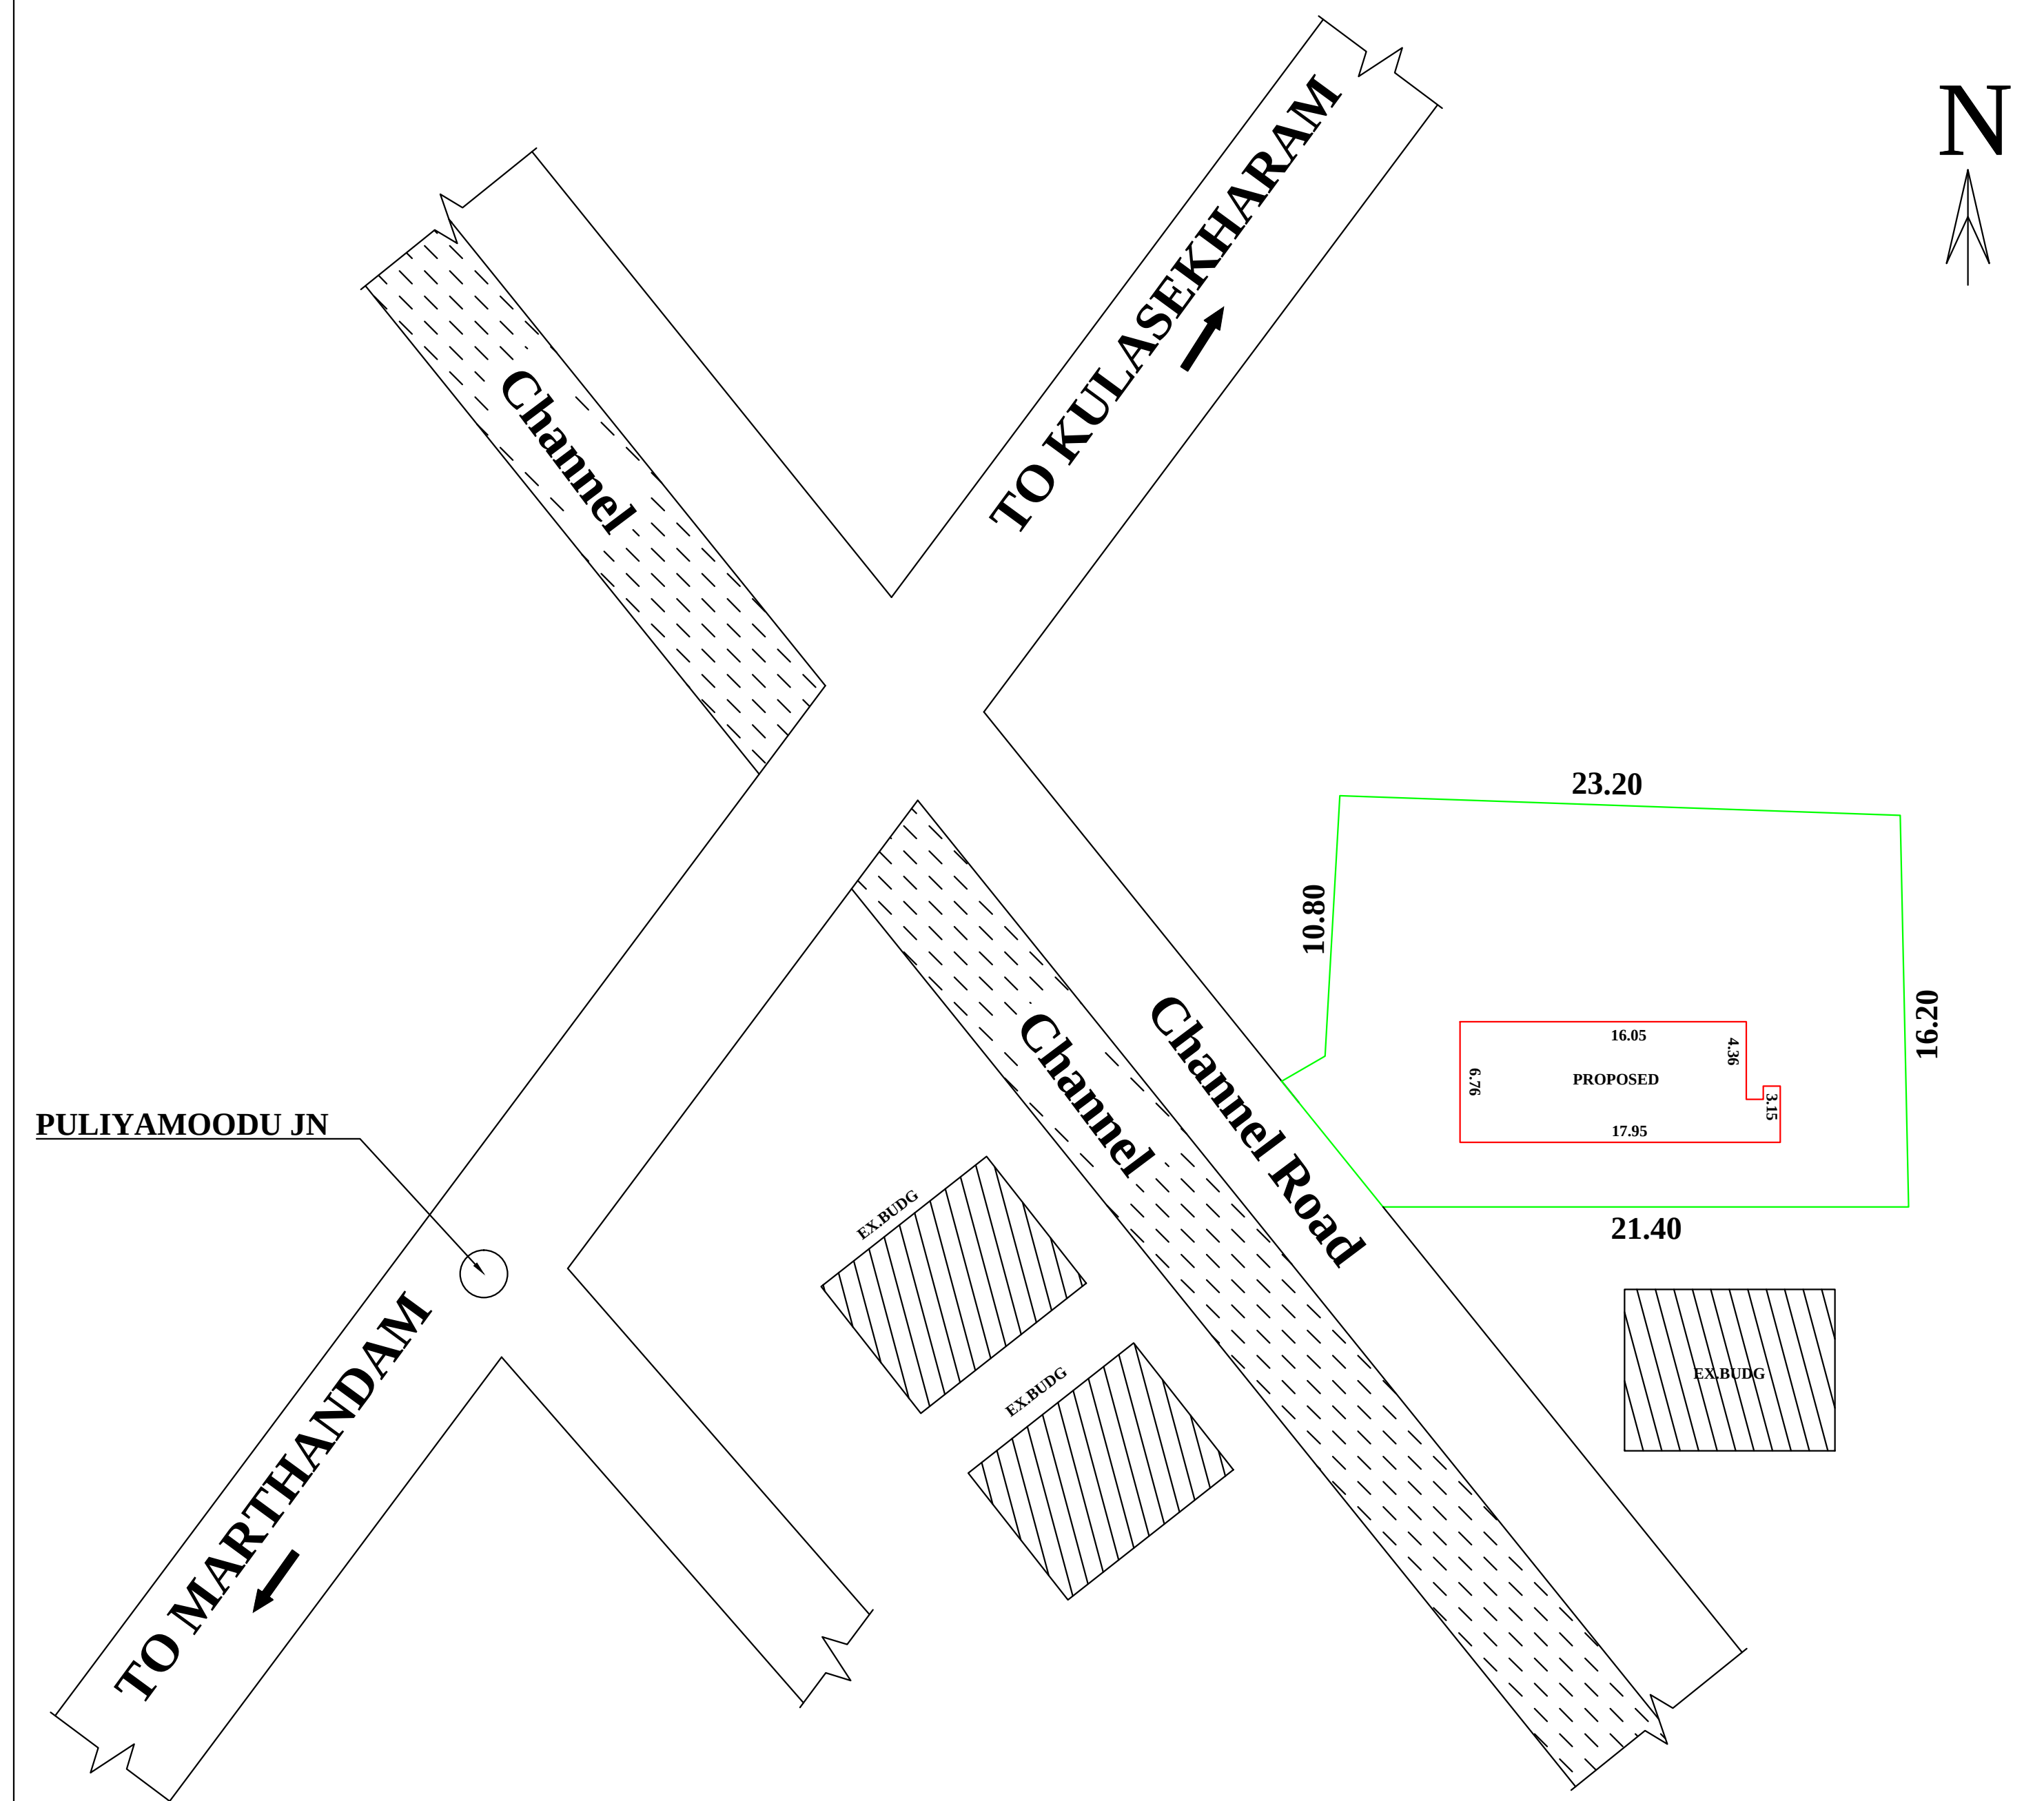

SITE PLAN

SCALE 1:100

PLAN_INFO WATER_BODIES BEYOND_15M = NO RESERVE_FOREST_WOODDED_LAND BEYOND_150M = NO BLDG_LENGTH_MORETHAN_10M = NO BURIAL_PLACE_BEYOND_90M = NO IS_SWIMMING_POOL_EXISTS = NO CRZ = NO SECURITY_ZONE = NO SINGLE_FAMILY_BLDG = YES RWH_DECLARED = YES LAND_USE_ZONE = RESIDENTIAL FIRE PROTECTION_AND_FIRE_SAFETY_REQUIREMENTS = YES JURISDICTION_TYPE = PANCHAYAT OSR_APPLICABLE = NO PREMIUM_FSI_REQUIRED = NO IS_APPROVED_LAYOUT = NO AREA_TYPE=EWS IF_HERITAGE_TOWN_LESSTHAN_1KM_RADIUS=NO PLOT_AREA_M2 = 394.59 AS_AT_SITE = 394.32 FMB_OR_PLR = 394.59 AS_PER_DOCUMENT = 394.59 ROAD_WIDTH = 3.00 ROAD_LENGTH = 100 MIN PLOT DEPTH = 23.20 MIN_PLOT_WIDTH =16.20 AVG_PLOT_DEPTH = 21.40 AVG_PLOT_WIDTH = 10.80 PATTA_NO = 2243 SURVEY_NO = 124/3 VILLAGE = ATTOOR DISTRICT=KANNIYAKUMARI DISTRICT BLOCK_1_B-SHOP_MEMBER_COUNT=2	<table border="1"> <tr> <td> SITE BOUNDARY ☐ PROP. BUILDING ☐ ROAD, PATHWAY ☐ EXIST. BUILDING ☒ </td> <td> JOINERY DETAILS MD : MASTER DOOR : 1.00 X 2.13 D : DOOR : 0.90 X 2.10 D1 : DOOR : 0.75 X 2.10 W3 : WINDOW : 1.50 X 1.50 W2 : WINDOW : 0.90 X 1.50 KW2 : KITCHEN WINDOW : 0.90 X 0.90 V : VENTILATOR : 0.90X 0.60 </td> </tr> <tr> <td colspan="2"> REFERENCE </td> </tr> <tr> <td></td> <td> PLINTH AREA FLOOR AREA </td> </tr> <tr> <td> GROUND FLOOR </td> <td> 113.78 M² 1224.72 SQ. FT </td> </tr> <tr> <td> FIRST FLOOR </td> <td> 23.73 M² 255.43 SQ. FT </td> </tr> <tr> <td> TOTAL AREA </td> <td> 137.51 M² 1480.15 SQ.FT </td> </tr> <tr> <td colspan="2"> PLOT COVERAGE : (113.78/394.59)*100 = 28 % </td> </tr> <tr> <td colspan="2"> AREA OF SITE : 9.750 CENTS, 394.59 M², 4247.37 SQ.FT </td> </tr> <tr> <td colspan="2"> VACANT AREA :280.81 M², 3022.63 SQ.FT </td> </tr> <tr> <td>  Signature of land & Building Owner </td> <td>  D. Ajin Lal Licensed Building & Land Surveyor Grace Construction Market Junction, Attoor MOB: 9144408899 Signature of Licensed Building & Land Surveyor/ Registered Engineer </td> </tr> </table>	SITE BOUNDARY ☐ PROP. BUILDING ☐ ROAD, PATHWAY ☐ EXIST. BUILDING ☒	JOINERY DETAILS MD : MASTER DOOR : 1.00 X 2.13 D : DOOR : 0.90 X 2.10 D1 : DOOR : 0.75 X 2.10 W3 : WINDOW : 1.50 X 1.50 W2 : WINDOW : 0.90 X 1.50 KW2 : KITCHEN WINDOW : 0.90 X 0.90 V : VENTILATOR : 0.90X 0.60	REFERENCE			PLINTH AREA FLOOR AREA	GROUND FLOOR	113.78 M ² 1224.72 SQ. FT	FIRST FLOOR	23.73 M ² 255.43 SQ. FT	TOTAL AREA	137.51 M ² 1480.15 SQ.FT	PLOT COVERAGE : (113.78/394.59)*100 = 28 %		AREA OF SITE : 9.750 CENTS, 394.59 M², 4247.37 SQ.FT		VACANT AREA :280.81 M², 3022.63 SQ.FT		 Signature of land & Building Owner	 D. Ajin Lal Licensed Building & Land Surveyor Grace Construction Market Junction, Attoor MOB: 9144408899 Signature of Licensed Building & Land Surveyor/ Registered Engineer
SITE BOUNDARY ☐ PROP. BUILDING ☐ ROAD, PATHWAY ☐ EXIST. BUILDING ☒	JOINERY DETAILS MD : MASTER DOOR : 1.00 X 2.13 D : DOOR : 0.90 X 2.10 D1 : DOOR : 0.75 X 2.10 W3 : WINDOW : 1.50 X 1.50 W2 : WINDOW : 0.90 X 1.50 KW2 : KITCHEN WINDOW : 0.90 X 0.90 V : VENTILATOR : 0.90X 0.60																				
REFERENCE																					
	PLINTH AREA FLOOR AREA																				
GROUND FLOOR	113.78 M ² 1224.72 SQ. FT																				
FIRST FLOOR	23.73 M ² 255.43 SQ. FT																				
TOTAL AREA	137.51 M ² 1480.15 SQ.FT																				
PLOT COVERAGE : (113.78/394.59)*100 = 28 %																					
AREA OF SITE : 9.750 CENTS, 394.59 M², 4247.37 SQ.FT																					
VACANT AREA :280.81 M², 3022.63 SQ.FT																					
 Signature of land & Building Owner	 D. Ajin Lal Licensed Building & Land Surveyor Grace Construction Market Junction, Attoor MOB: 9144408899 Signature of Licensed Building & Land Surveyor/ Registered Engineer																				

Eight ways to know a piece of land before you pay for it.

This report covers one part of the picture. These cover the rest, drawn from the same government records, for any property in Tamil Nadu.

LandLens One

Ask anything about a property and get an answer grounded in live government records, with the sources shown.

[/landlens/one](#)



Verify My Land

Every record check run on one property and returned as a single report.

[/landlens/verify-my-land](#)



Legal Opinion

An advocate's written opinion on the title, built on the records we pull for it.

[/landlens](#)



One Map

Every layer on one map: the parcel, its boundary, zoning, water bodies and what sits around it.

[/landlens/one/map](#)



PriceMap

What land actually changed hands for around this plot, taken from the registered deeds.

[/landlens/pricemap](#)



Build Scope

What you are allowed to build here: floor space, height, coverage and setbacks.

[/landlens/build-scope](#)



Property Tracker

Watch a property and hear about it when something new is registered against it.

[/landlens/property-tracker](#)



Deal Room

Run the transaction in one place: documents, stamping, signatures and the parties.

[/landlens/deal-room](#)



Twenty-four checks you can run yourself, at no cost.

Records and verification

The registers themselves, read for you.

Encumbrance Certificate

Patta and Chitta

Field Measurement Sketch

EC Analyzer

Bank charge check

Court case search

Seller background check

Approval check by survey

Value and duty

What it is worth and what it costs to register.

Guideline value by street

Guideline value by survey

Stamp duty and registration fees

Capital gains

Floor space index

Area unit converter

Zoning and land use

What the plan says can happen on this land.

Land use zone finder

CMDA land use check

Coastal regulation zone

Master plan check

Water bodies finder

Airport height clearance

Registers and directories

Who holds it, and which office keeps the record.

Find your registering office

Temple property check

Waqf property check

RERA register



Every free tool
/tools



Services we run
for you
/services



The LandLens
suite
/landlens/one



Every claim in this document traces back to a government record.

Legal opinions, due diligence and title verification

Building plan, layout and sub-division approvals

Completion and occupancy certificates, regularisation

Escrow, negotiation and NRI property management

Land survey, soil testing, architecture and construction

Verified RealEstate
3/350/2 Mettukuppam,
OMR Thoraipakkam,
Chennai 600 097, India
hello@verified.realestate
+91 9996 12 9996

Prepared from the registers named on the page each finding sits on. Where a register could not be read, this document says so in its place rather than leaving the gap to be read as a clean result.

