

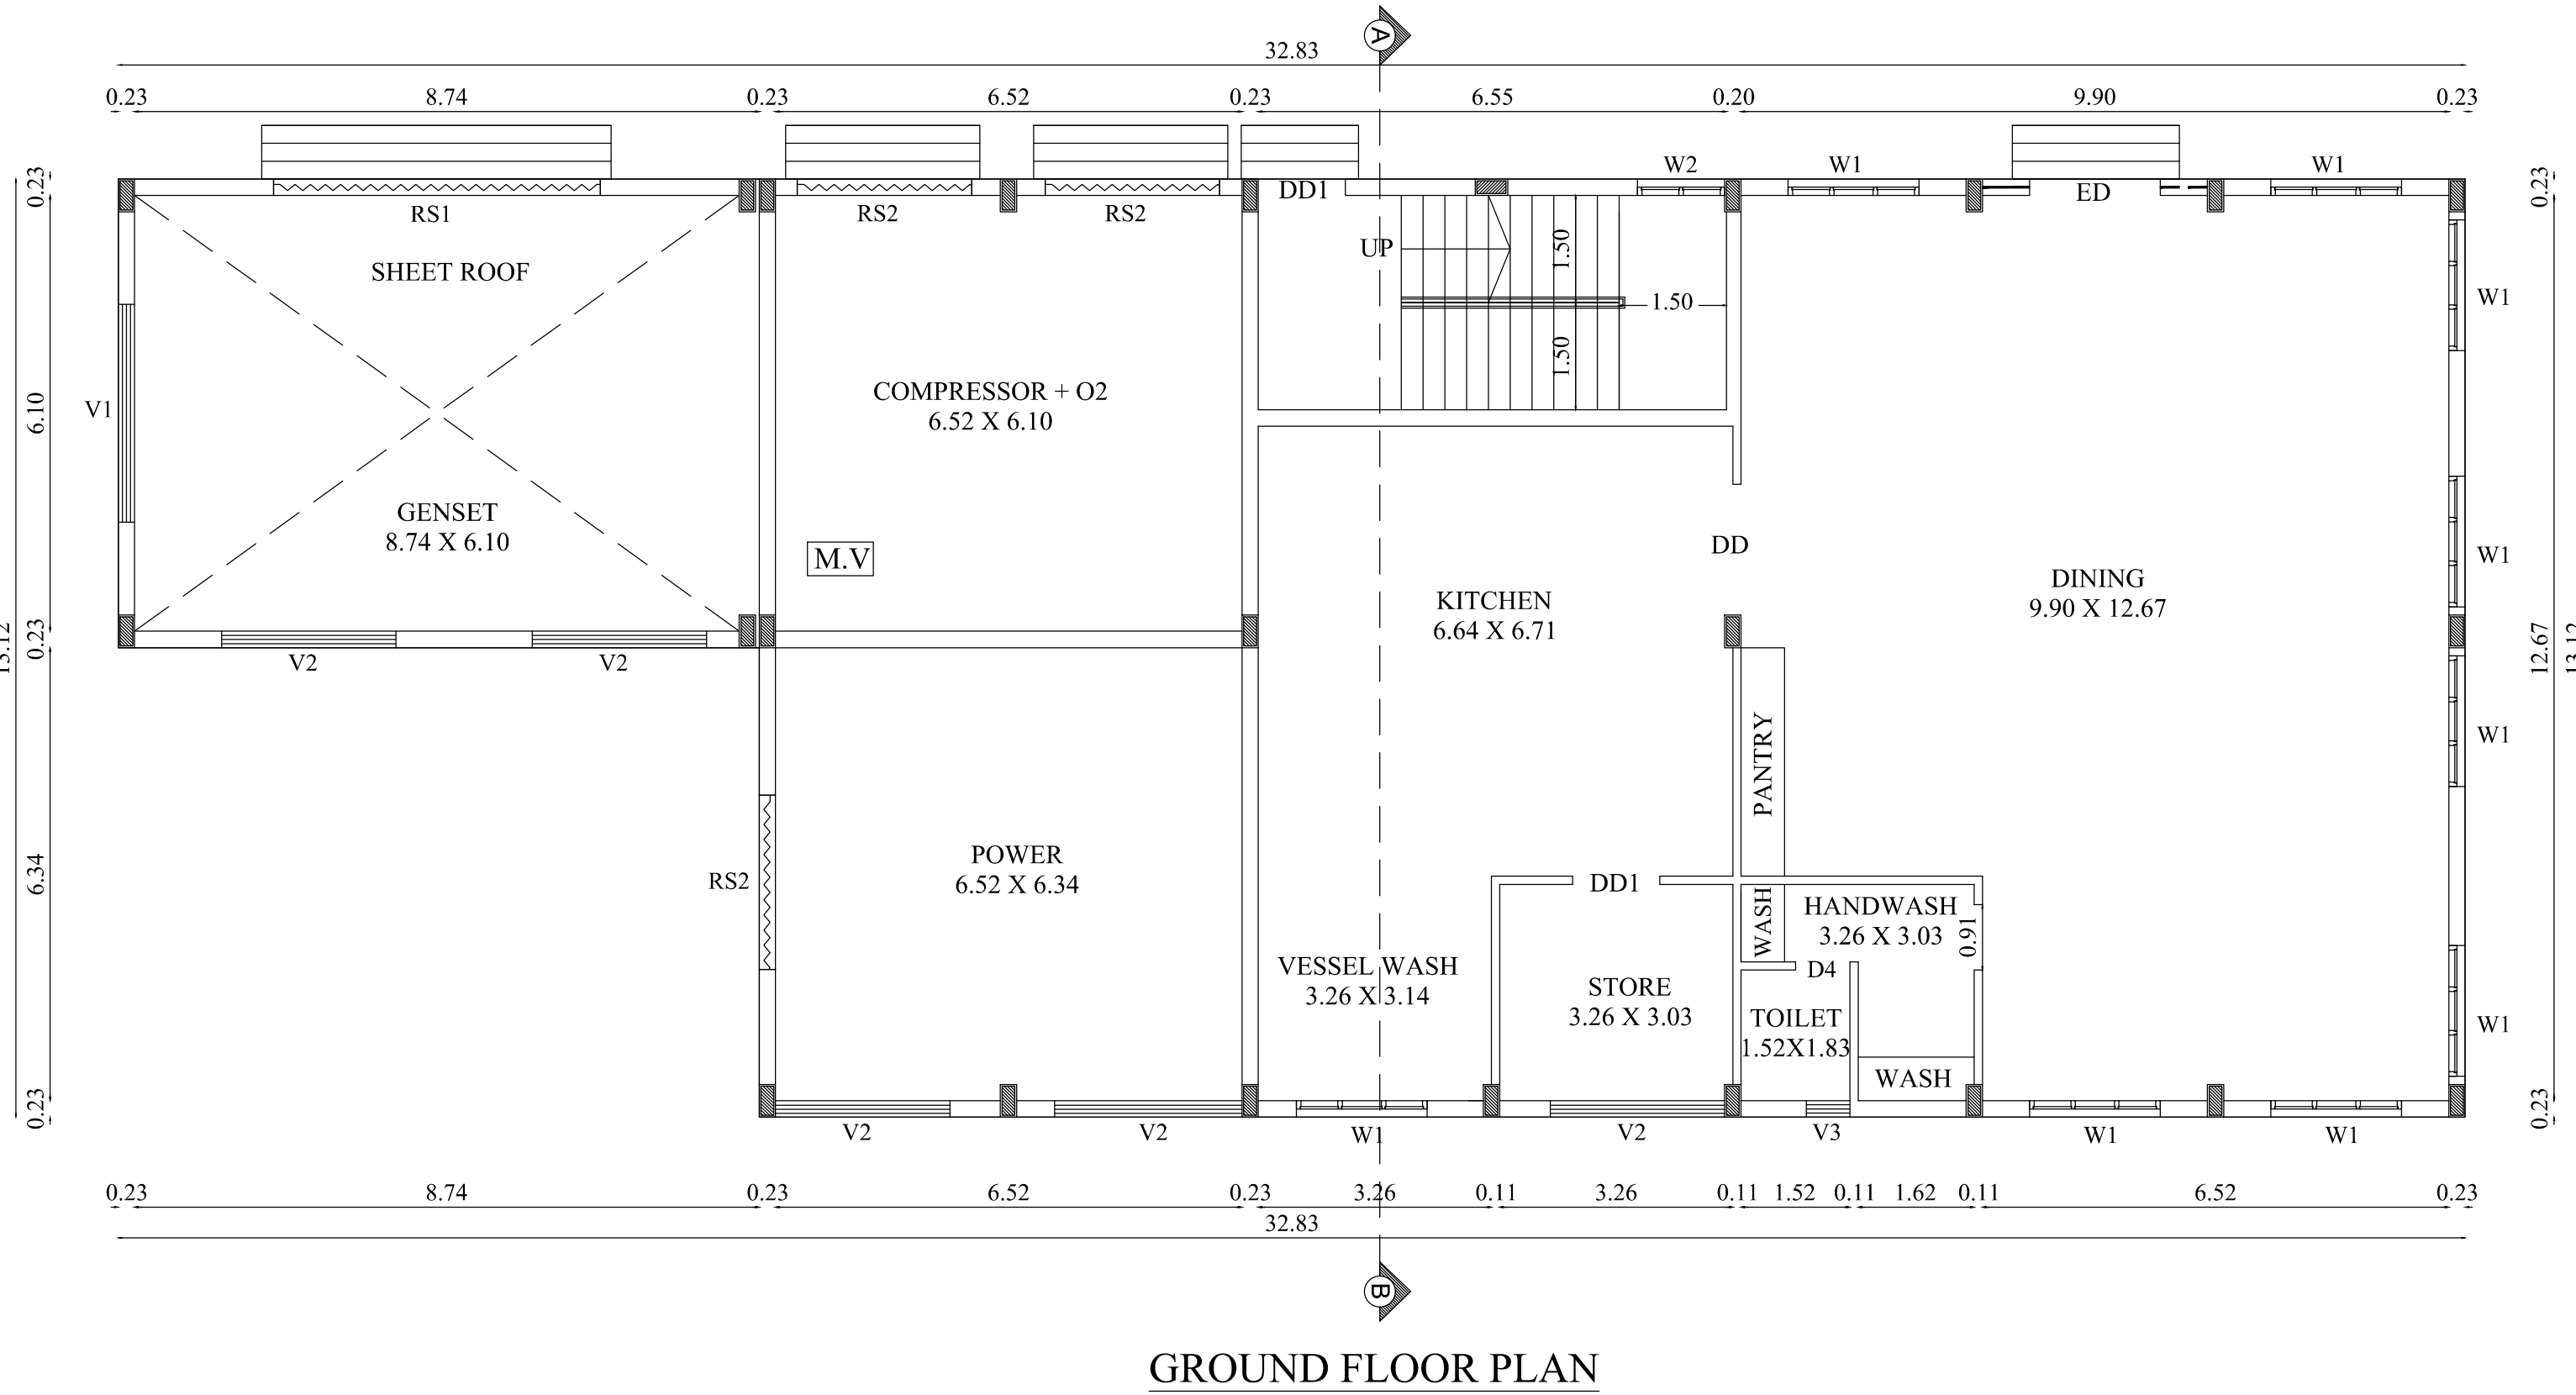



BLOCK - 2

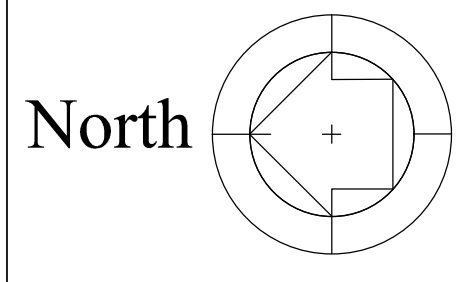

GROUND FLOOR PLAN

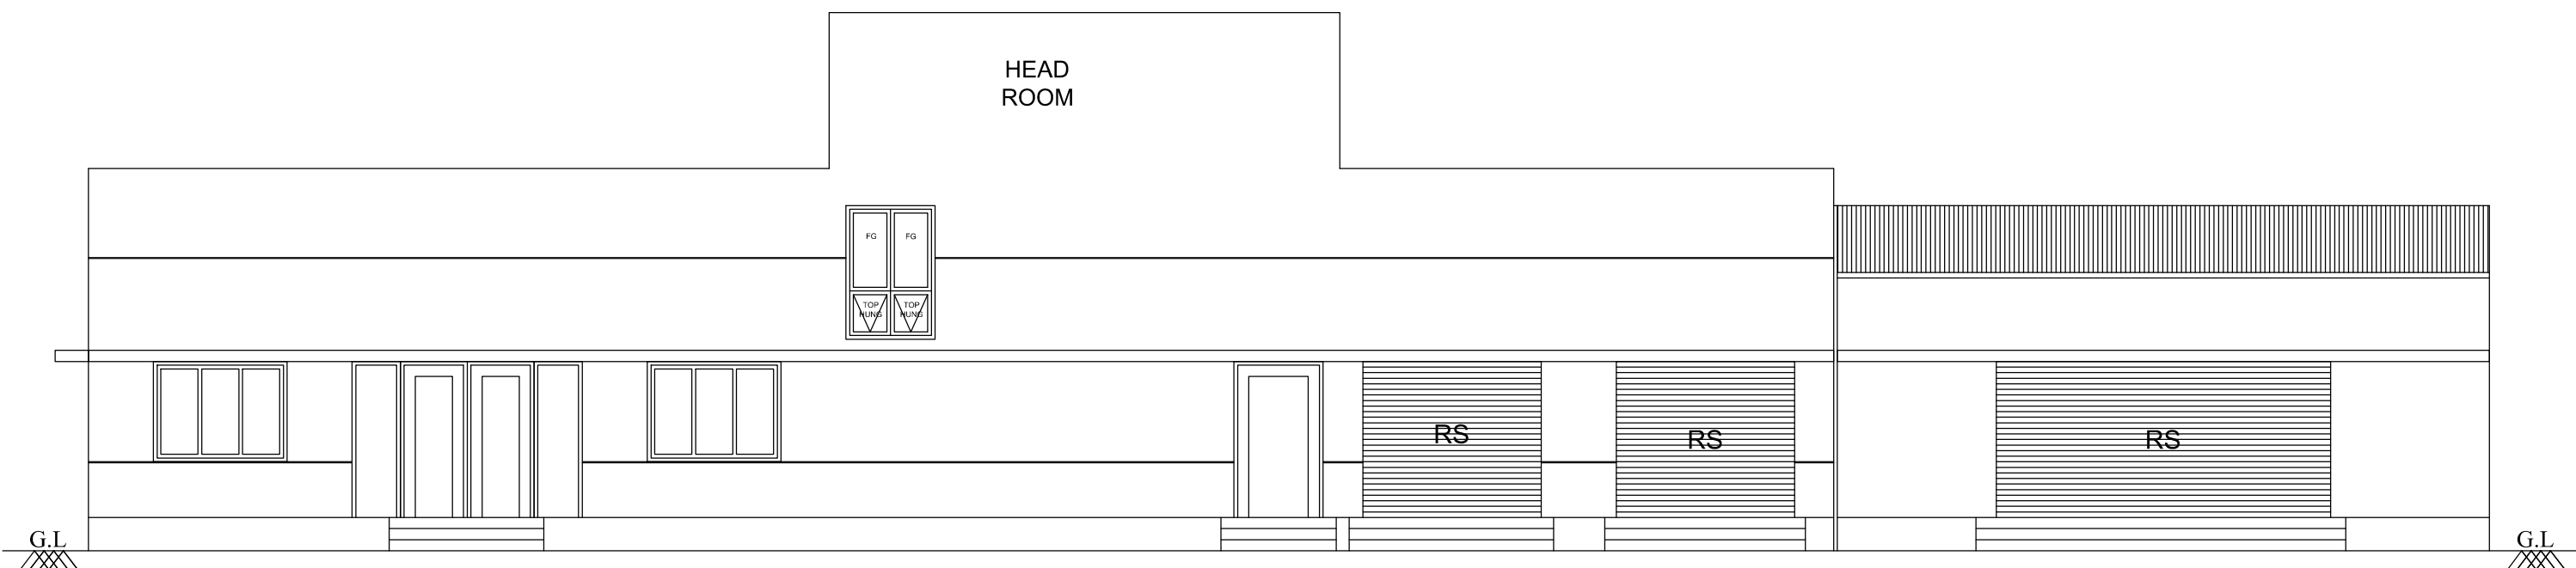

EAST SIDE ELEVATION

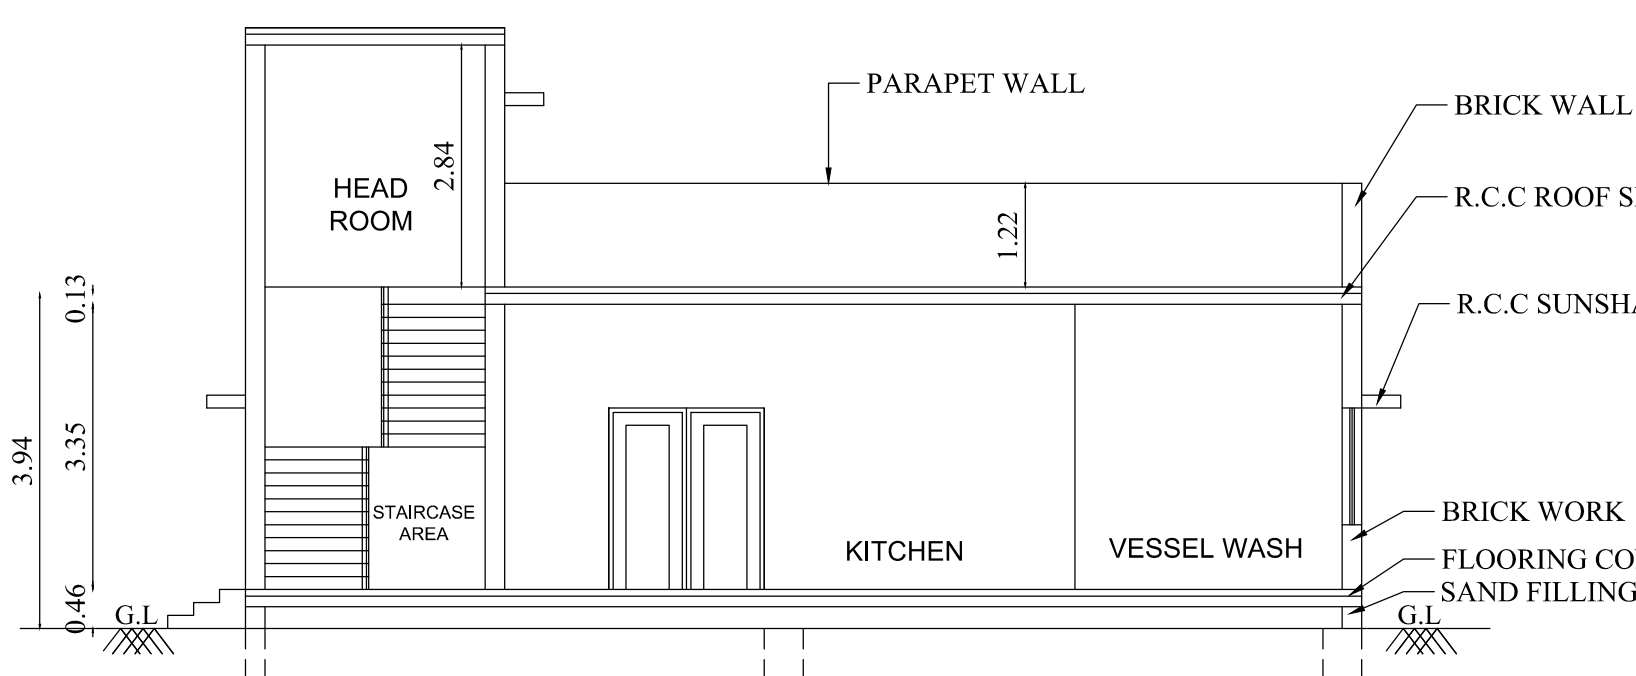

SECTION ON 'A-B'

JOINERY DETAILS		
TYPE	DESCRIPTION	SIZE
ED	ENTRANCE DOOR	1.83 X 2.44
DD	DOUBLE DOOR	1.83 X 2.44
DD1	DOUBLE DOOR 1	1.22 X 2.44
RS1	ROLLING SHUTTER 1	2.44 X 3.51
RS2	ROLLING SHUTTER 2	4.57 X 3.51
D4	DOOR 4	0.76 X 2.44
W1	WINDOW 1	1.83 X 1.37
W2	WINDOW 2	1.22 X 1.37
V1	VENTILATOR 1	3.05 X 0.61
V2	VENTILATOR 2	2.44 X 0.61
V3	VENTILATOR 3	0.61 X 0.91


SECOND,THIRD, TERRACE FLOOR & BLOCK - 2

SHEET NO - 3/3

PLAN SHOWING THE PROPOSED CONSTRUCTION OF MULTI SPECIALITY HOSPITAL BUILDING AND DINING + GENSET BUILDING IN S.F.NO: 147/1,48/A1A2A, 149/A1A2 & 150/B1A AT PUNJAI PUGALUR NORTH VILLAGE , PUGALUR TALUK & MUNICIPALITY, KARUR DISTRICT.

Online Application No : SWP/BPA/061285/2023

North

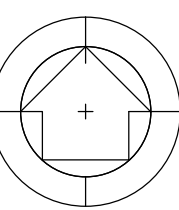

Scale 1 : 100

AREA DETAILS:

Floor Name	FSI Area (in Sqm)	Non-FSI Area (in Sqm)	Total Buildup Area (in Sqm)
BLOCK - 1			
SECOND FLOOR	1038.08	-	1038.08
THIRD FLOOR	1038.08	-	1038.08
TERRACE FLOOR	-	248.33	248.33

BLOCK - 1

SECOND FLOOR	1038.08	-	1038.08
THIRD FLOOR	1038.08	-	1038.08
TERRACE FLOOR	-	248.33	248.33

BLOCK - 2

GROUND FLOOR	371.99	-	371.99
--------------	--------	---	--------

JOINERY DETAILS

TYPE	DESCRIPTION	SIZE
ED	ENTRANCE DOOR	1.83 X 2.44
DD	DOUBLE DOOR	1.83 X 2.44
DD1	DOUBLE DOOR 1	1.52 X 2.44
DD2	DOUBLE DOOR 2	1.37 X 2.44
DD3	DOUBLE DOOR 3	1.22 X 2.44
D	DOOR	1.07 X 2.44
D1	DOOR 1	0.99 X 2.44
D2	DOOR 2	0.91 X 2.44
D3	DOOR 3	0.84 X 2.44
D4	DOOR 4	0.76 X 2.44
SW	STAIR WINDOW	2.44 X 1.52
FW	FRENCH WINDOW	0.53 X 1.83
W	WINDOW	3.05 X 1.52
W1	WINDOW 1	1.83 X 1.22
W2	WINDOW 2	1.22 X 1.22
W3	WINDOW 3	2.44 X 1.52
V	VENTILATOR	1.90 X 0.61
V1	VENTILATOR 1	0.61 X 0.91
V2	VENTILATOR 2	0.99 X 0.61
V3	VENTILATOR 3	1.83 X 0.61

M.V - MECHANICAL VENTILATION PROVIDED

All metric dimensions are in metre

Dr. S. SENTHIL KUMAR, B.E., M.B.E.M., A.I.A., J.I.D., Registered Geotechnical Engineer, (TJR/RGE/2019/086), Chartered Engineer, 700, Flat No. 28, OM Rajoo Nagar, Near New Bus Stand, THIRUVANAM - 611 005. Mobile : 9443976090

Geotechnical Engineer

Er S. DHARMARAJ, D.C.E., Construction Engineer, CMDA Reg No: CE/19/03/045, P.No.644, Kagithapuram 1st Street, S.Kolathur, Chennai - 600 117.

Construction Engineer

M. BHUVANASUNDAR, B.Arch., M.B.E.M., A.I.A., J.I.D., Registered Architect, Regd No. CA/86/10288, SUNDAR SUNDARAM ARCHITECTS, 126-A, Thiruganasambandam Road, RACE COURSE, COIMBATORE - 641 018.



Architect

A. P. SENTHIL ANAND, M.E., STRUCTURAL ENGINEER GRADE-1 (SE), Reg. No. CBE LPA/SE/GR-1/19/06/066


Structural Engineer

Applicant

BLOCK - 1

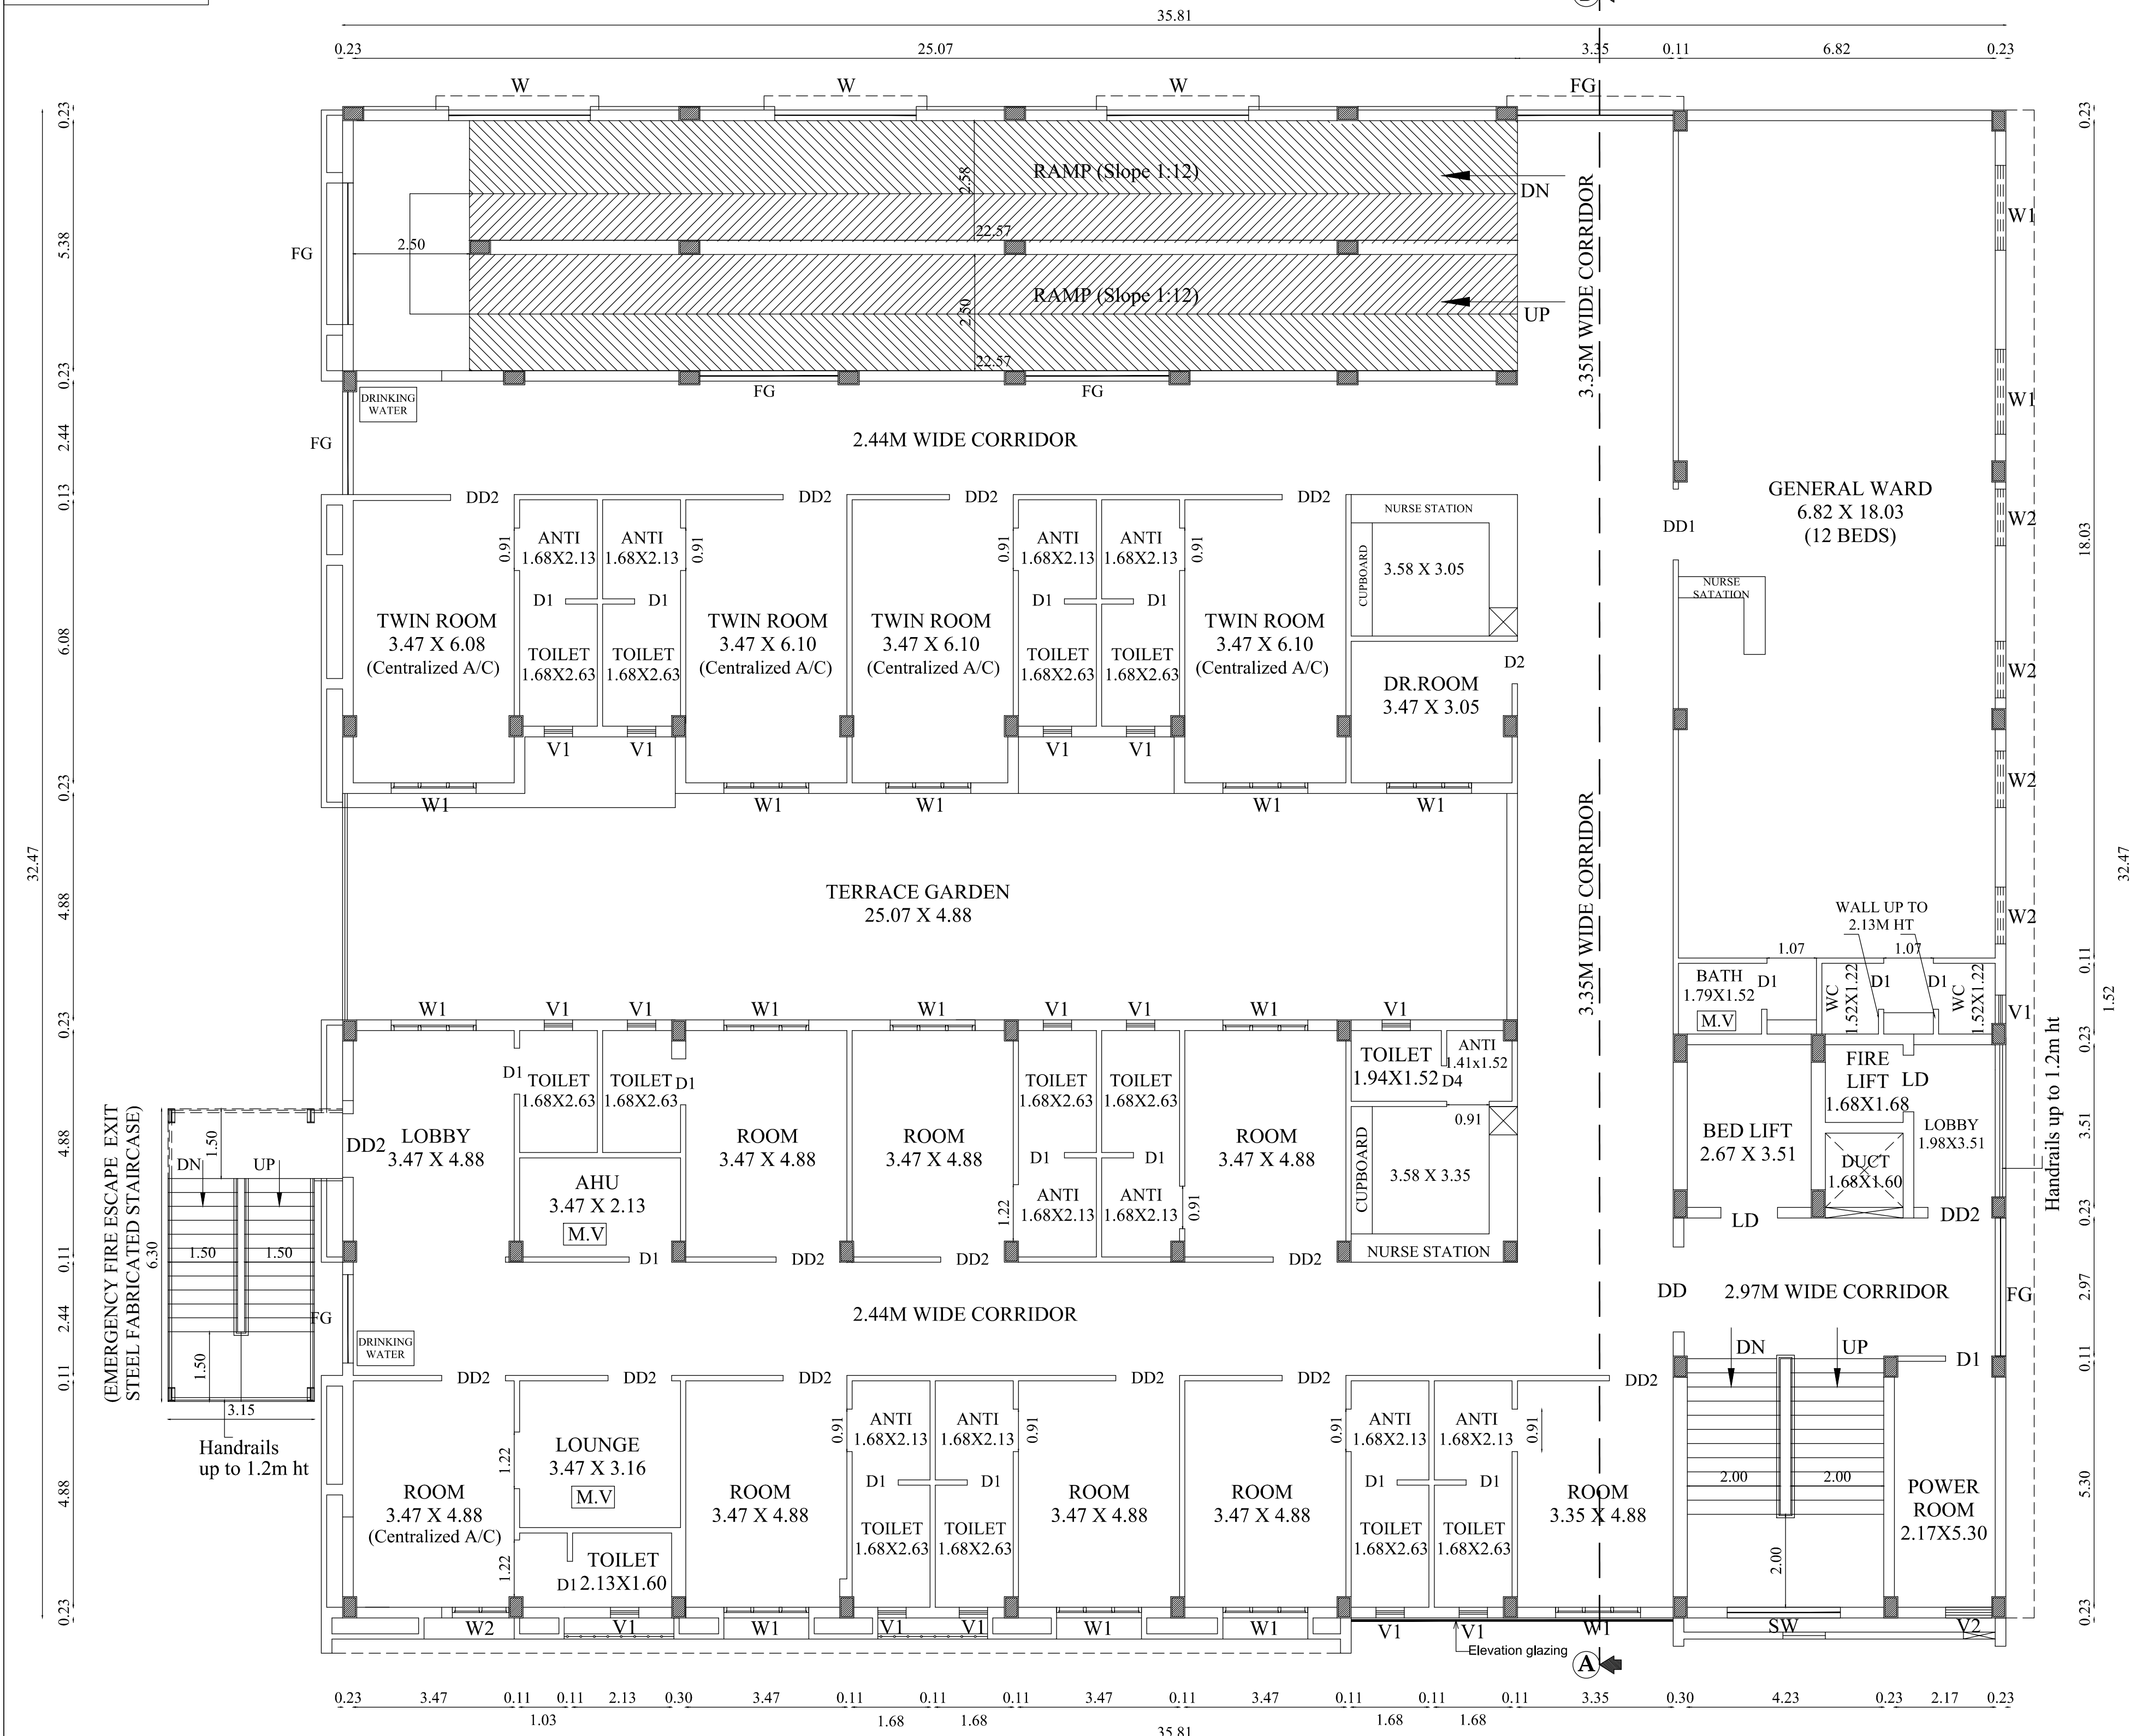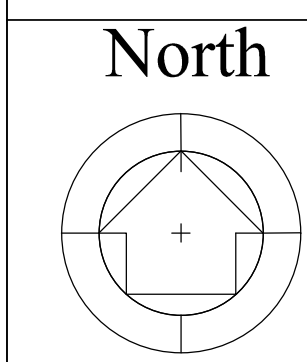

TYPICAL FLOOR PLAN (SECOND & THIRD FLOOR)

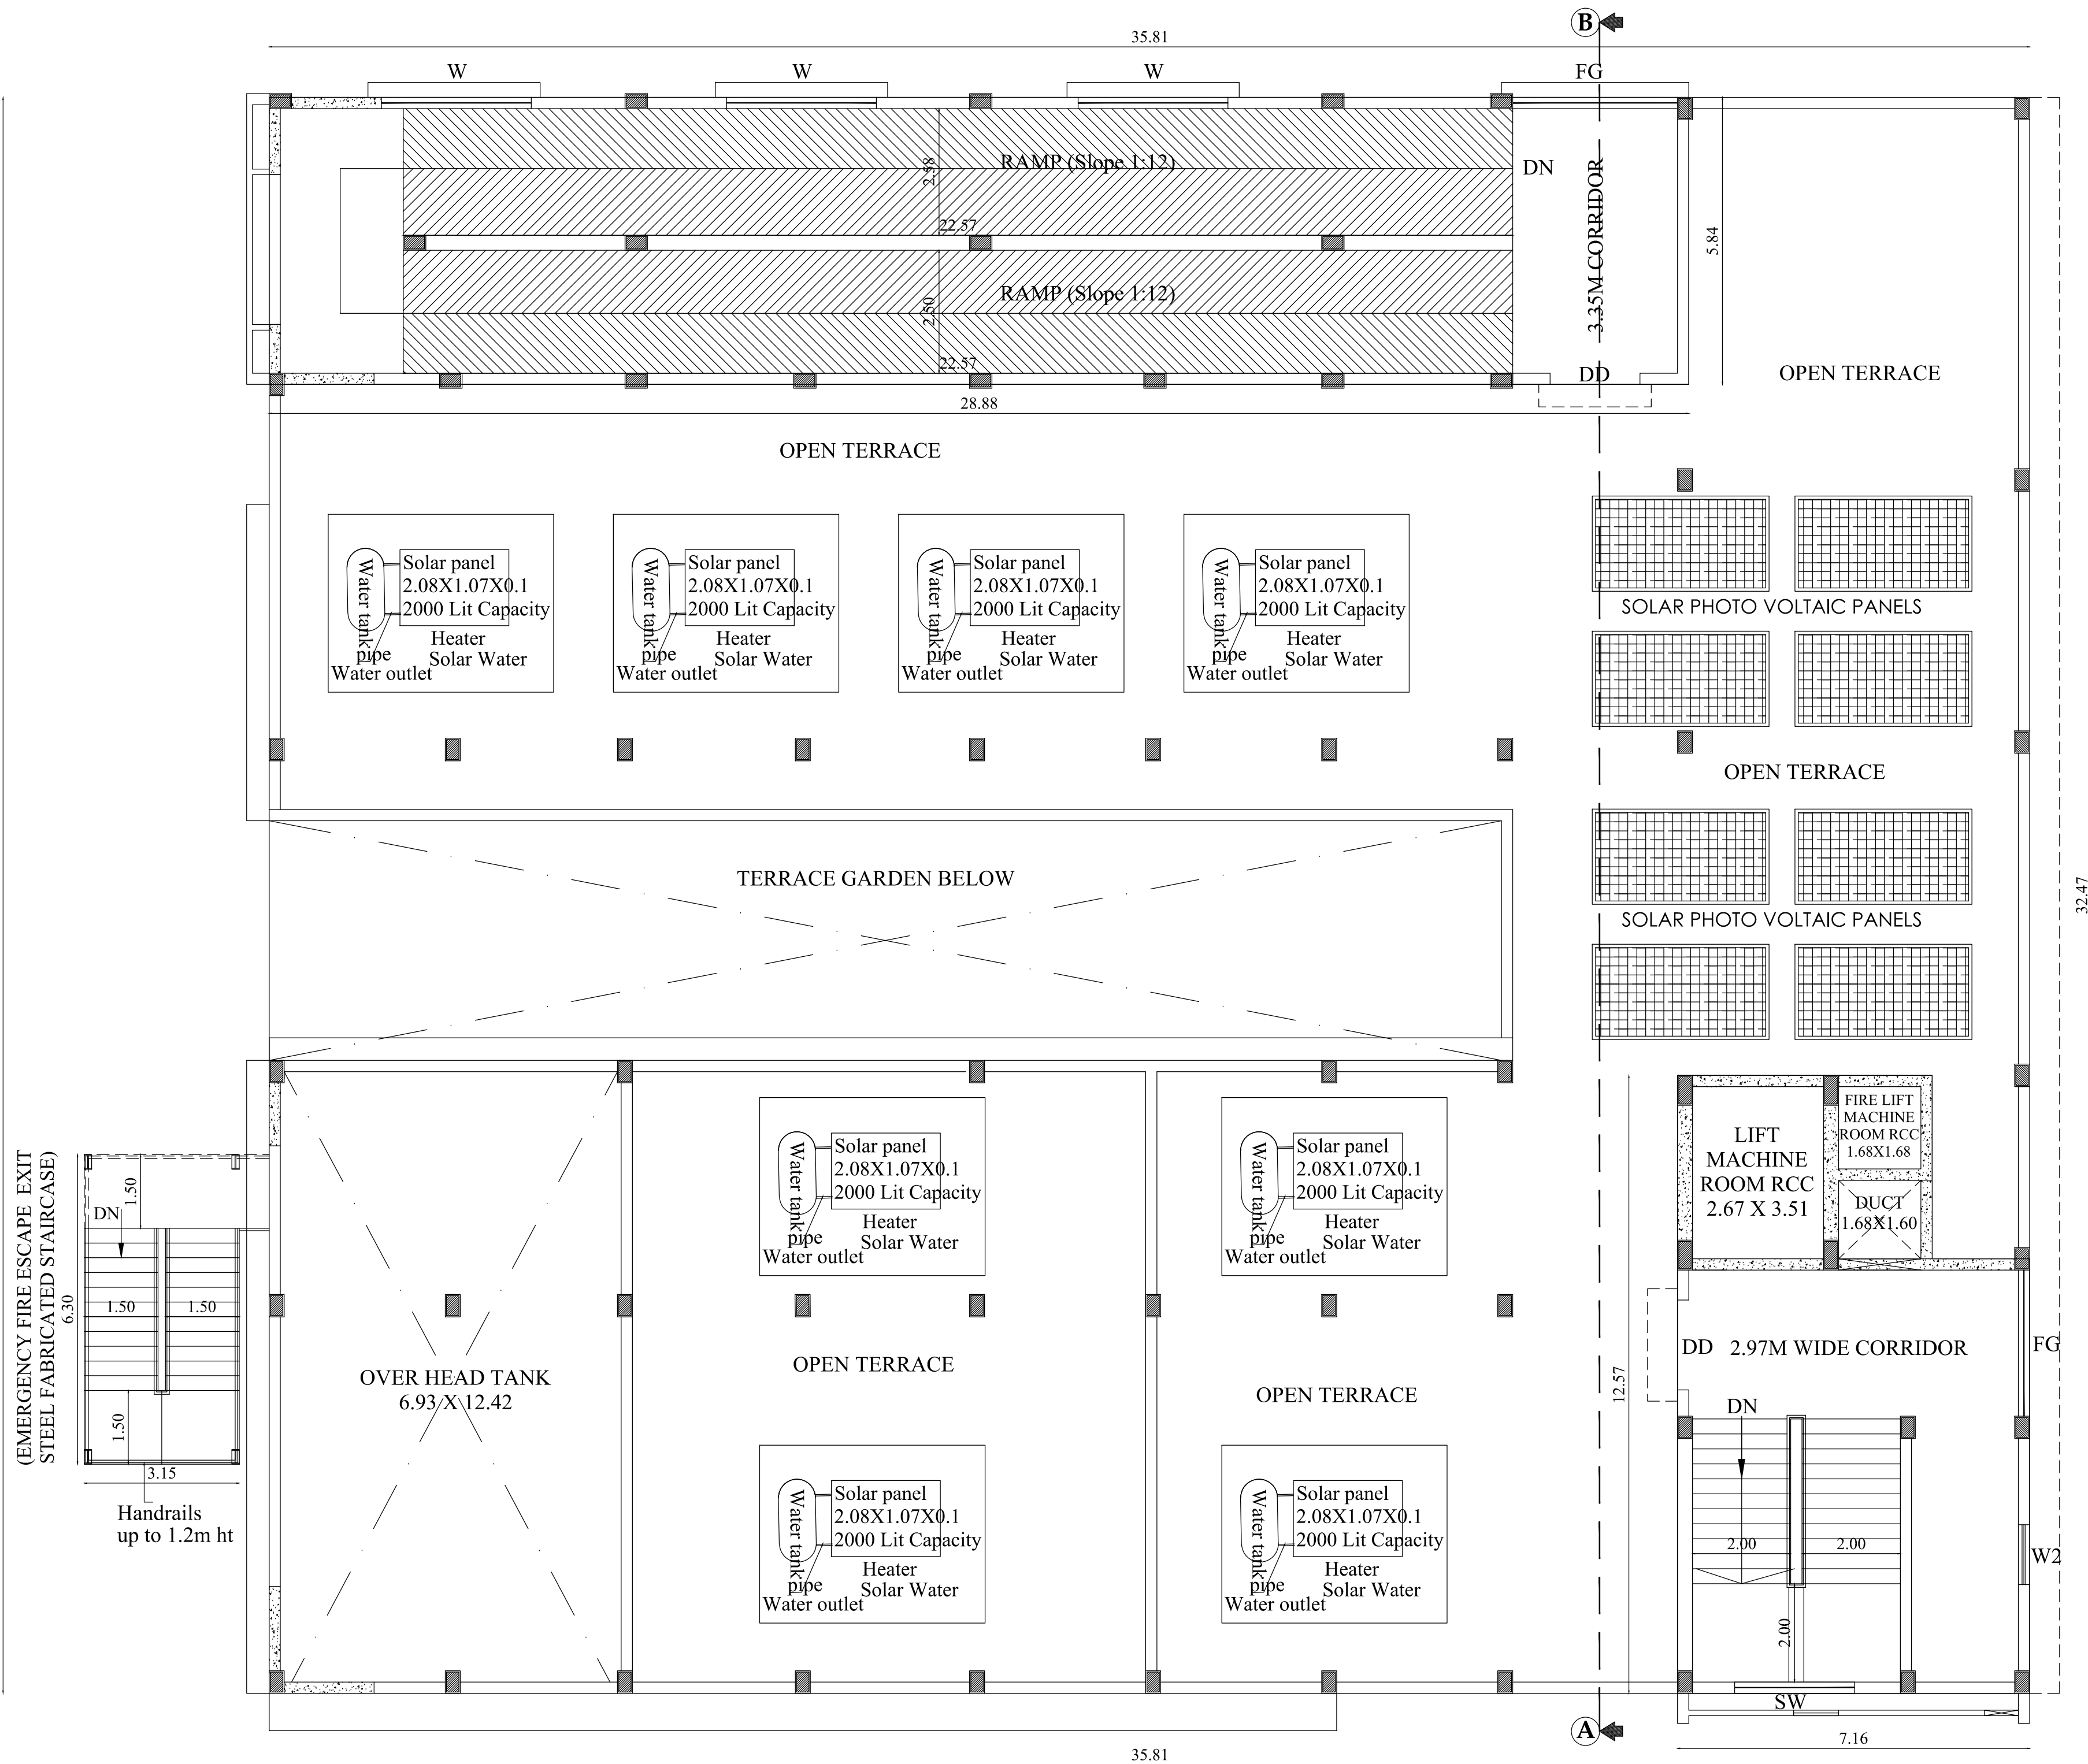


TERRACE FLOOR PLAN

PLAN SHOWING THE PROPOSED
CONSTRUCTION OF MULTI
SPECIALITY HOSPITAL BUILDING IN
S.F.NO: 147/1,48/A1A2A, 149/A1A2 &
150/B1A AT PUNJAI PUGALUR NORTH
VILLAGE, PUGALUR TALUK &
MUNICIPALITY, KARUR DISTRICT.

Online Application No : SWP/BPA/061285/2023

North

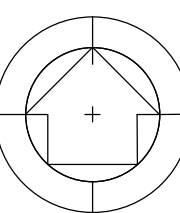

Scale 1 : 100

AREA DETAILS:

Floor Name	FSI Area (in Sqm)	Non-FSI Area (in Sqm)	Total Buildup Area (in Sqm)
GROUND FLOOR	1183.75	-	1183.75
FIRST FLOOR	1160.34	-	1160.34

JOINERY DETAILS

TYPE	DESCRIPTION	SIZE
ED	ENTRANCE DOOR	1.83 X 2.44
DD	DOUBLE DOOR	1.83 X 2.44
DD1	DOUBLE DOOR 1	1.52 X 2.44
DD2	DOUBLE DOOR 2	1.37 X 2.44
DD3	DOUBLE DOOR 3	1.22 X 2.44
D	DOOR	1.07 X 2.44
D1	DOOR 1	0.99 X 2.44
D2	DOOR 2	0.91 X 2.44
D3	DOOR 3	0.84 X 2.44
D4	DOOR 4	0.76 X 2.44
SW	STAIR WINDOW	2.44 X 1.52
FW	FRENCH WINDOW	0.53 X 1.83
W	WINDOW	3.05 X 1.52
W1	WINDOW 1	1.83 X 1.22
W2	WINDOW 2	1.22 X 1.22
W3	WINDOW 3	2.44 X 1.52
V	VENTILATOR	1.90 X 0.61
V1	VENTILATOR 1	0.61 X 0.91
V2	VENTILATOR 2	0.99 X 0.61
V3	VENTILATOR 3	1.83 X 0.61

M.V - MECHANICAL VENTILATION PROVIDED

All metric dimensions are in metre

Dr. S. SENTHIL ANAND, M.E., A.I.A., A.I.D.,
Registered Geotechnical Engineer,
(TJR/RGE/2019/086), Chartered Engineer,
705, Plot No. 28, OM Tajoo Nagar,
Near New Bus Stand, THANJAVUR - 613 005.
Mobile : 9843870809

Geotechnical Engineer

Er. S. DHARMARAJ, D.C.E.,
Construction Engineer
CMDA Reg No: CE/19/03/045
P.No.644, Kagilapatturam 1st Street,
S.Kolathur, Chennai - 600 117.

Construction Engineer

M. BHUVANASUNDAR
B.Arch., M.B.E.M., A.I.A., A.I.D.,
Registered Architect, Regd No. CA/86/10288
SUNDAR SUNDARAM ARCHITECTS
126-A, Thiruganasambandam Road,
RACE COURSE, COIMBATORE - 641 018.

Architect


A. P. SENTHIL ANAND, M.E.,
STRUCTURAL ENGINEER GRADE-1 (SE)
Reg. No. CBE LPA/SE/GR-1/19/06/066

Structural Engineer

Applicant




SOUTH SIDE ELEVATION

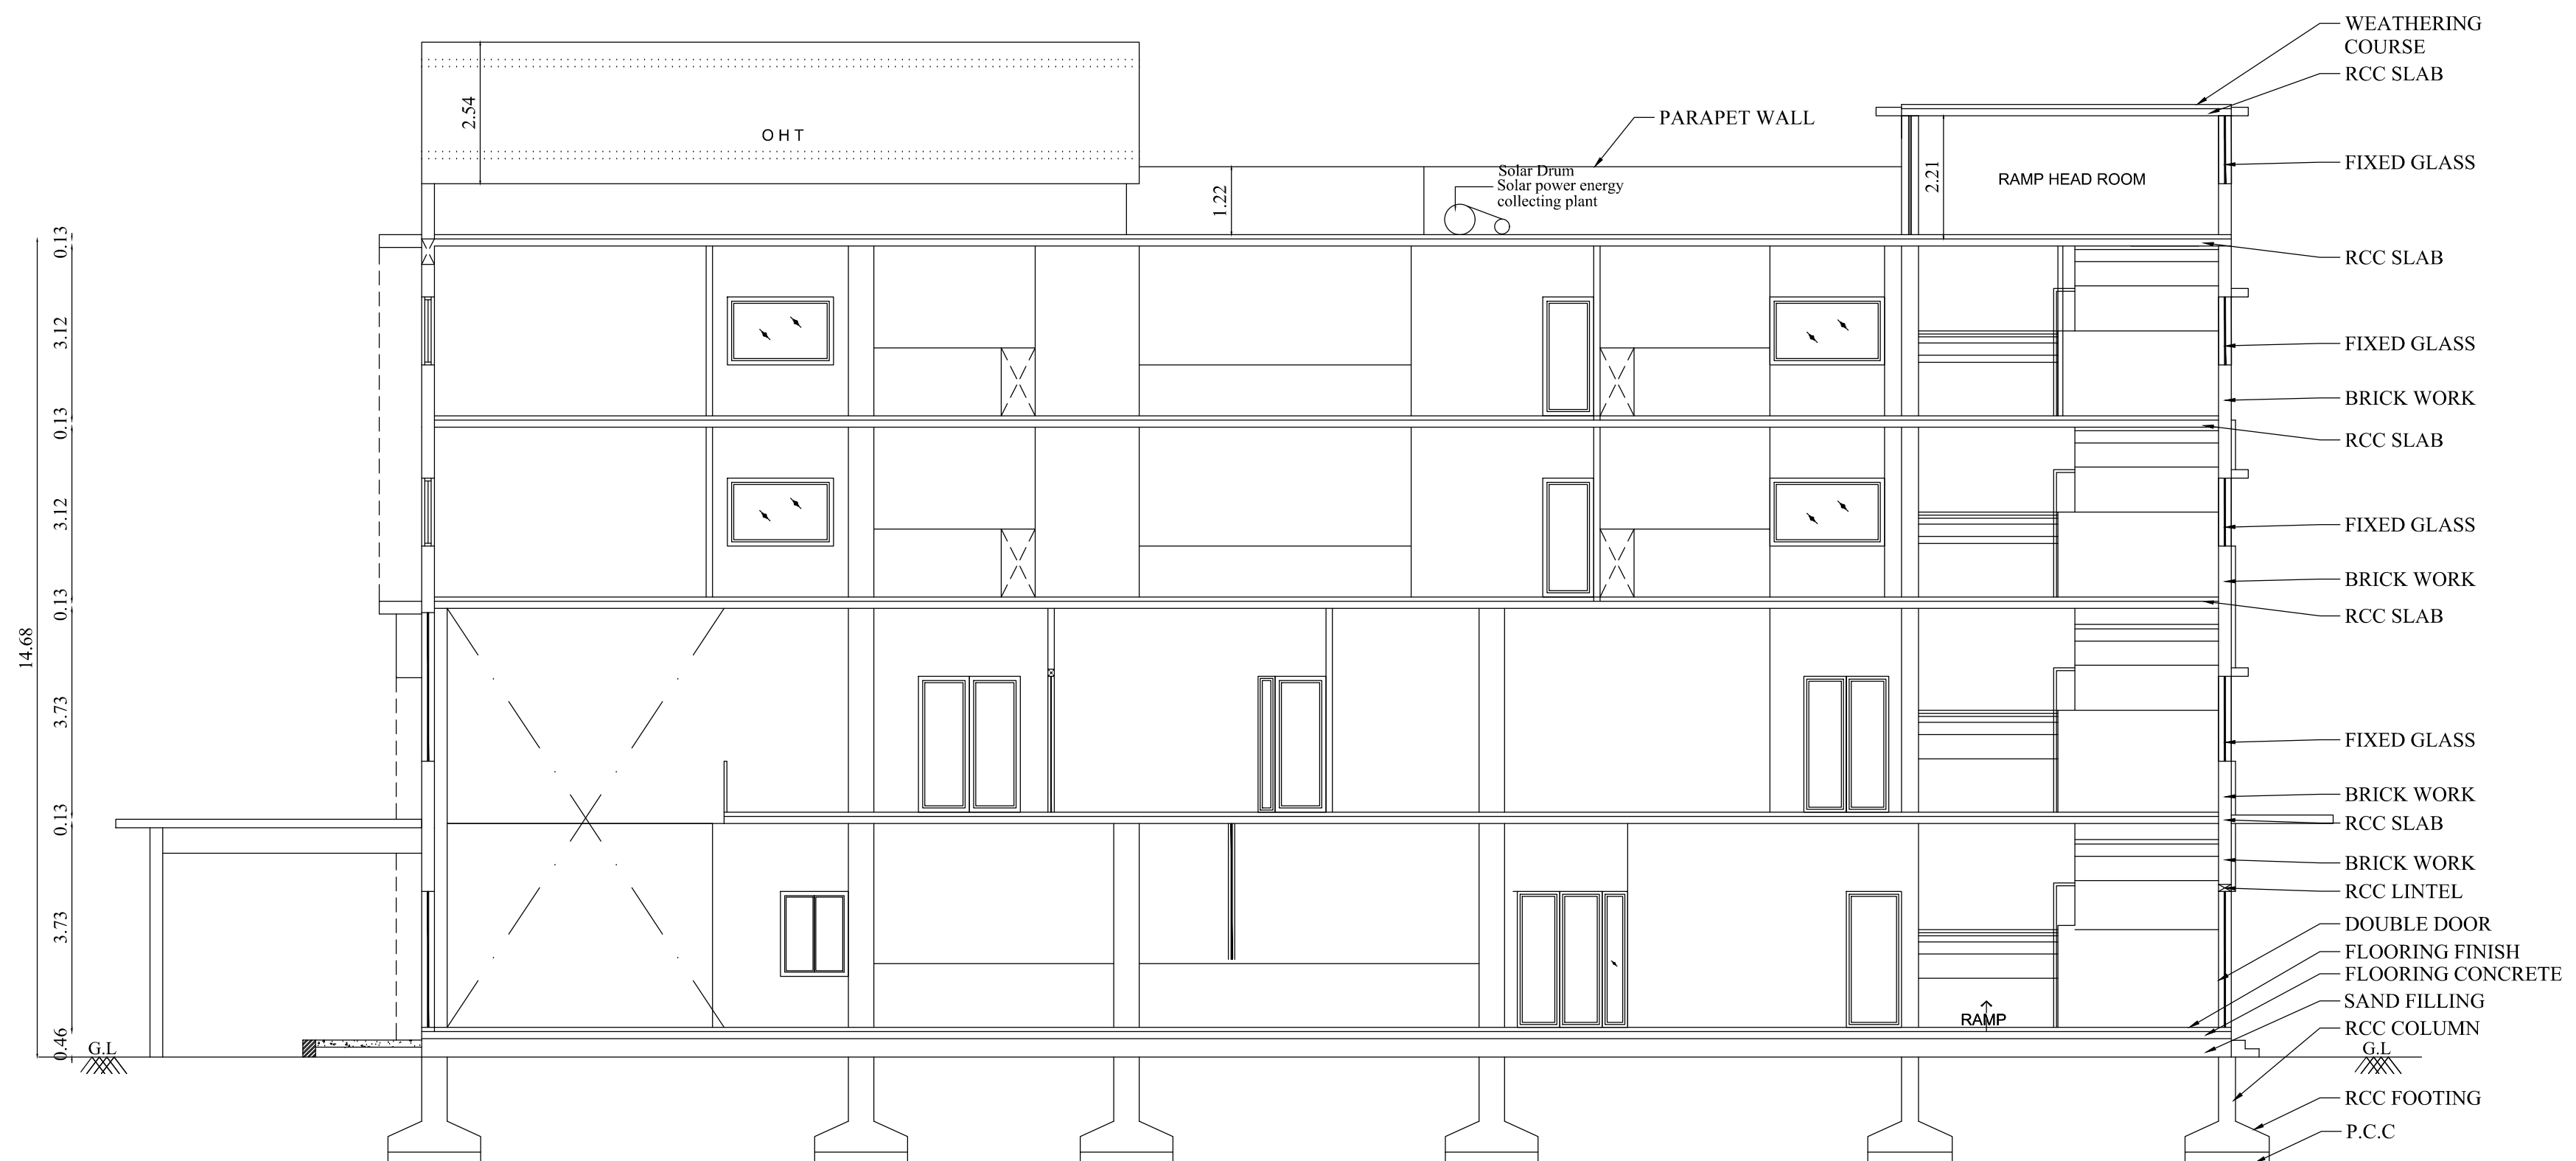


SECTION ON 'A-B'





B.P/DTCP No: 142/2024

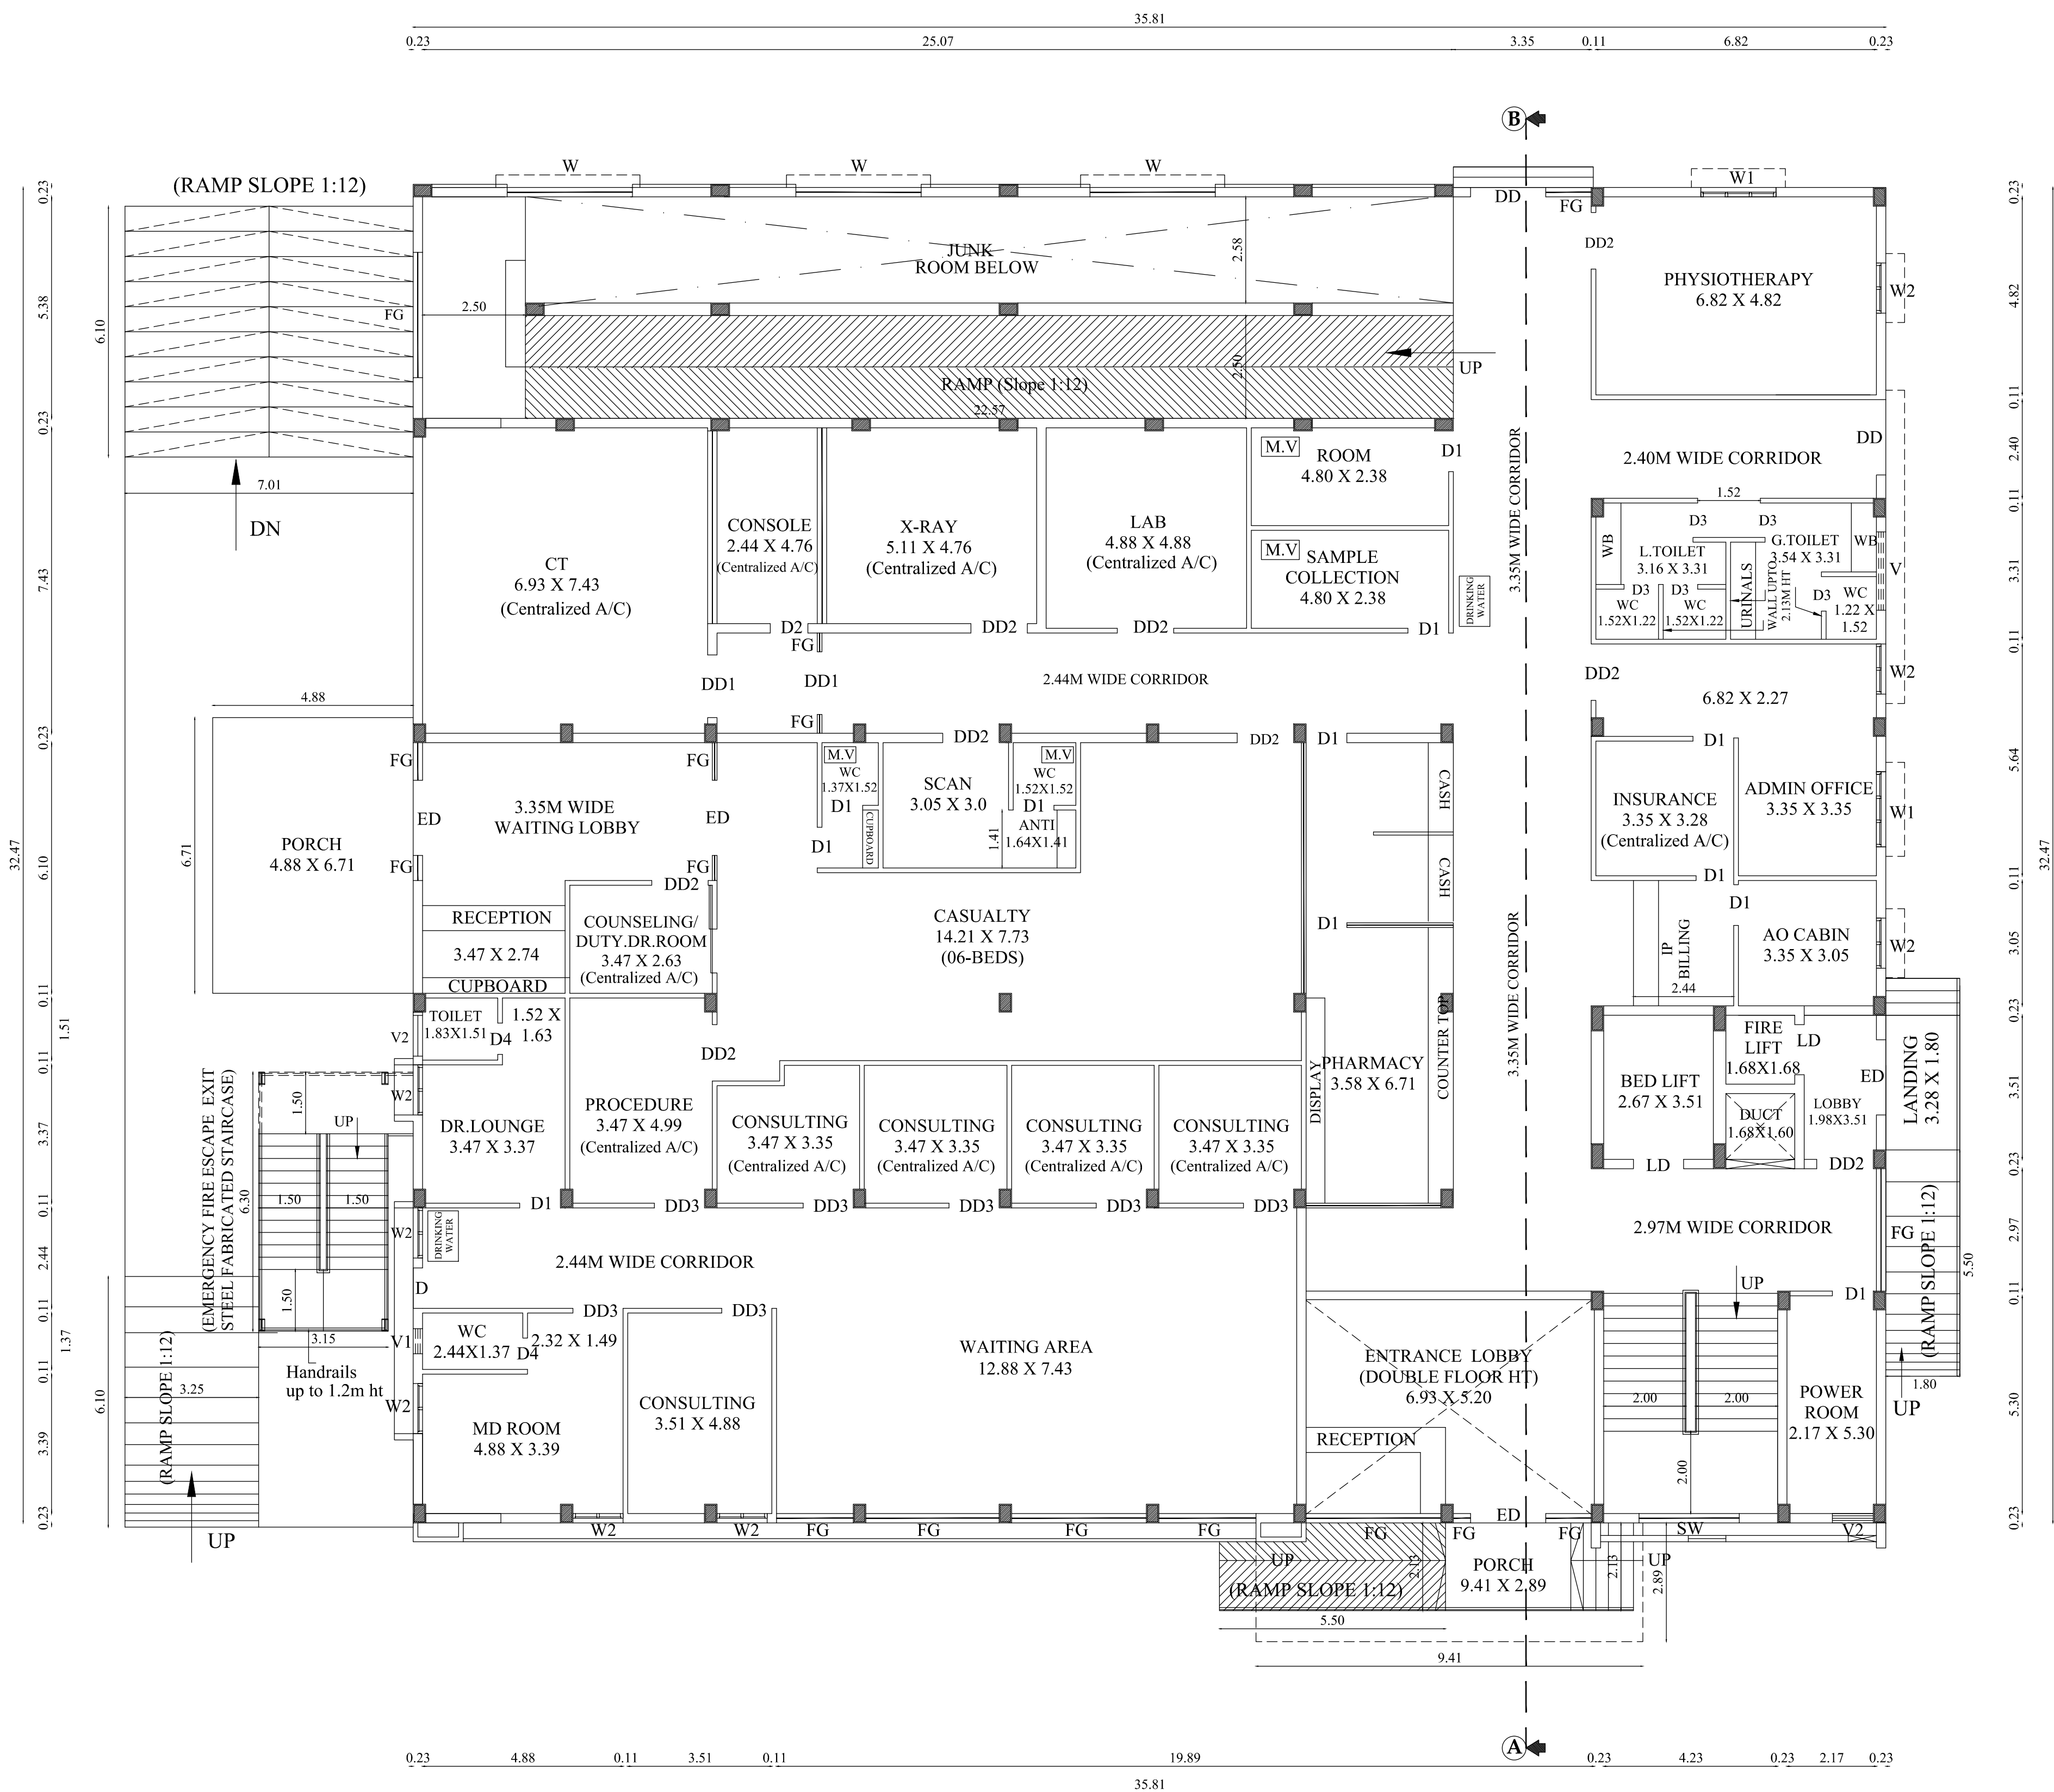

GROUND FLOOR PLAN

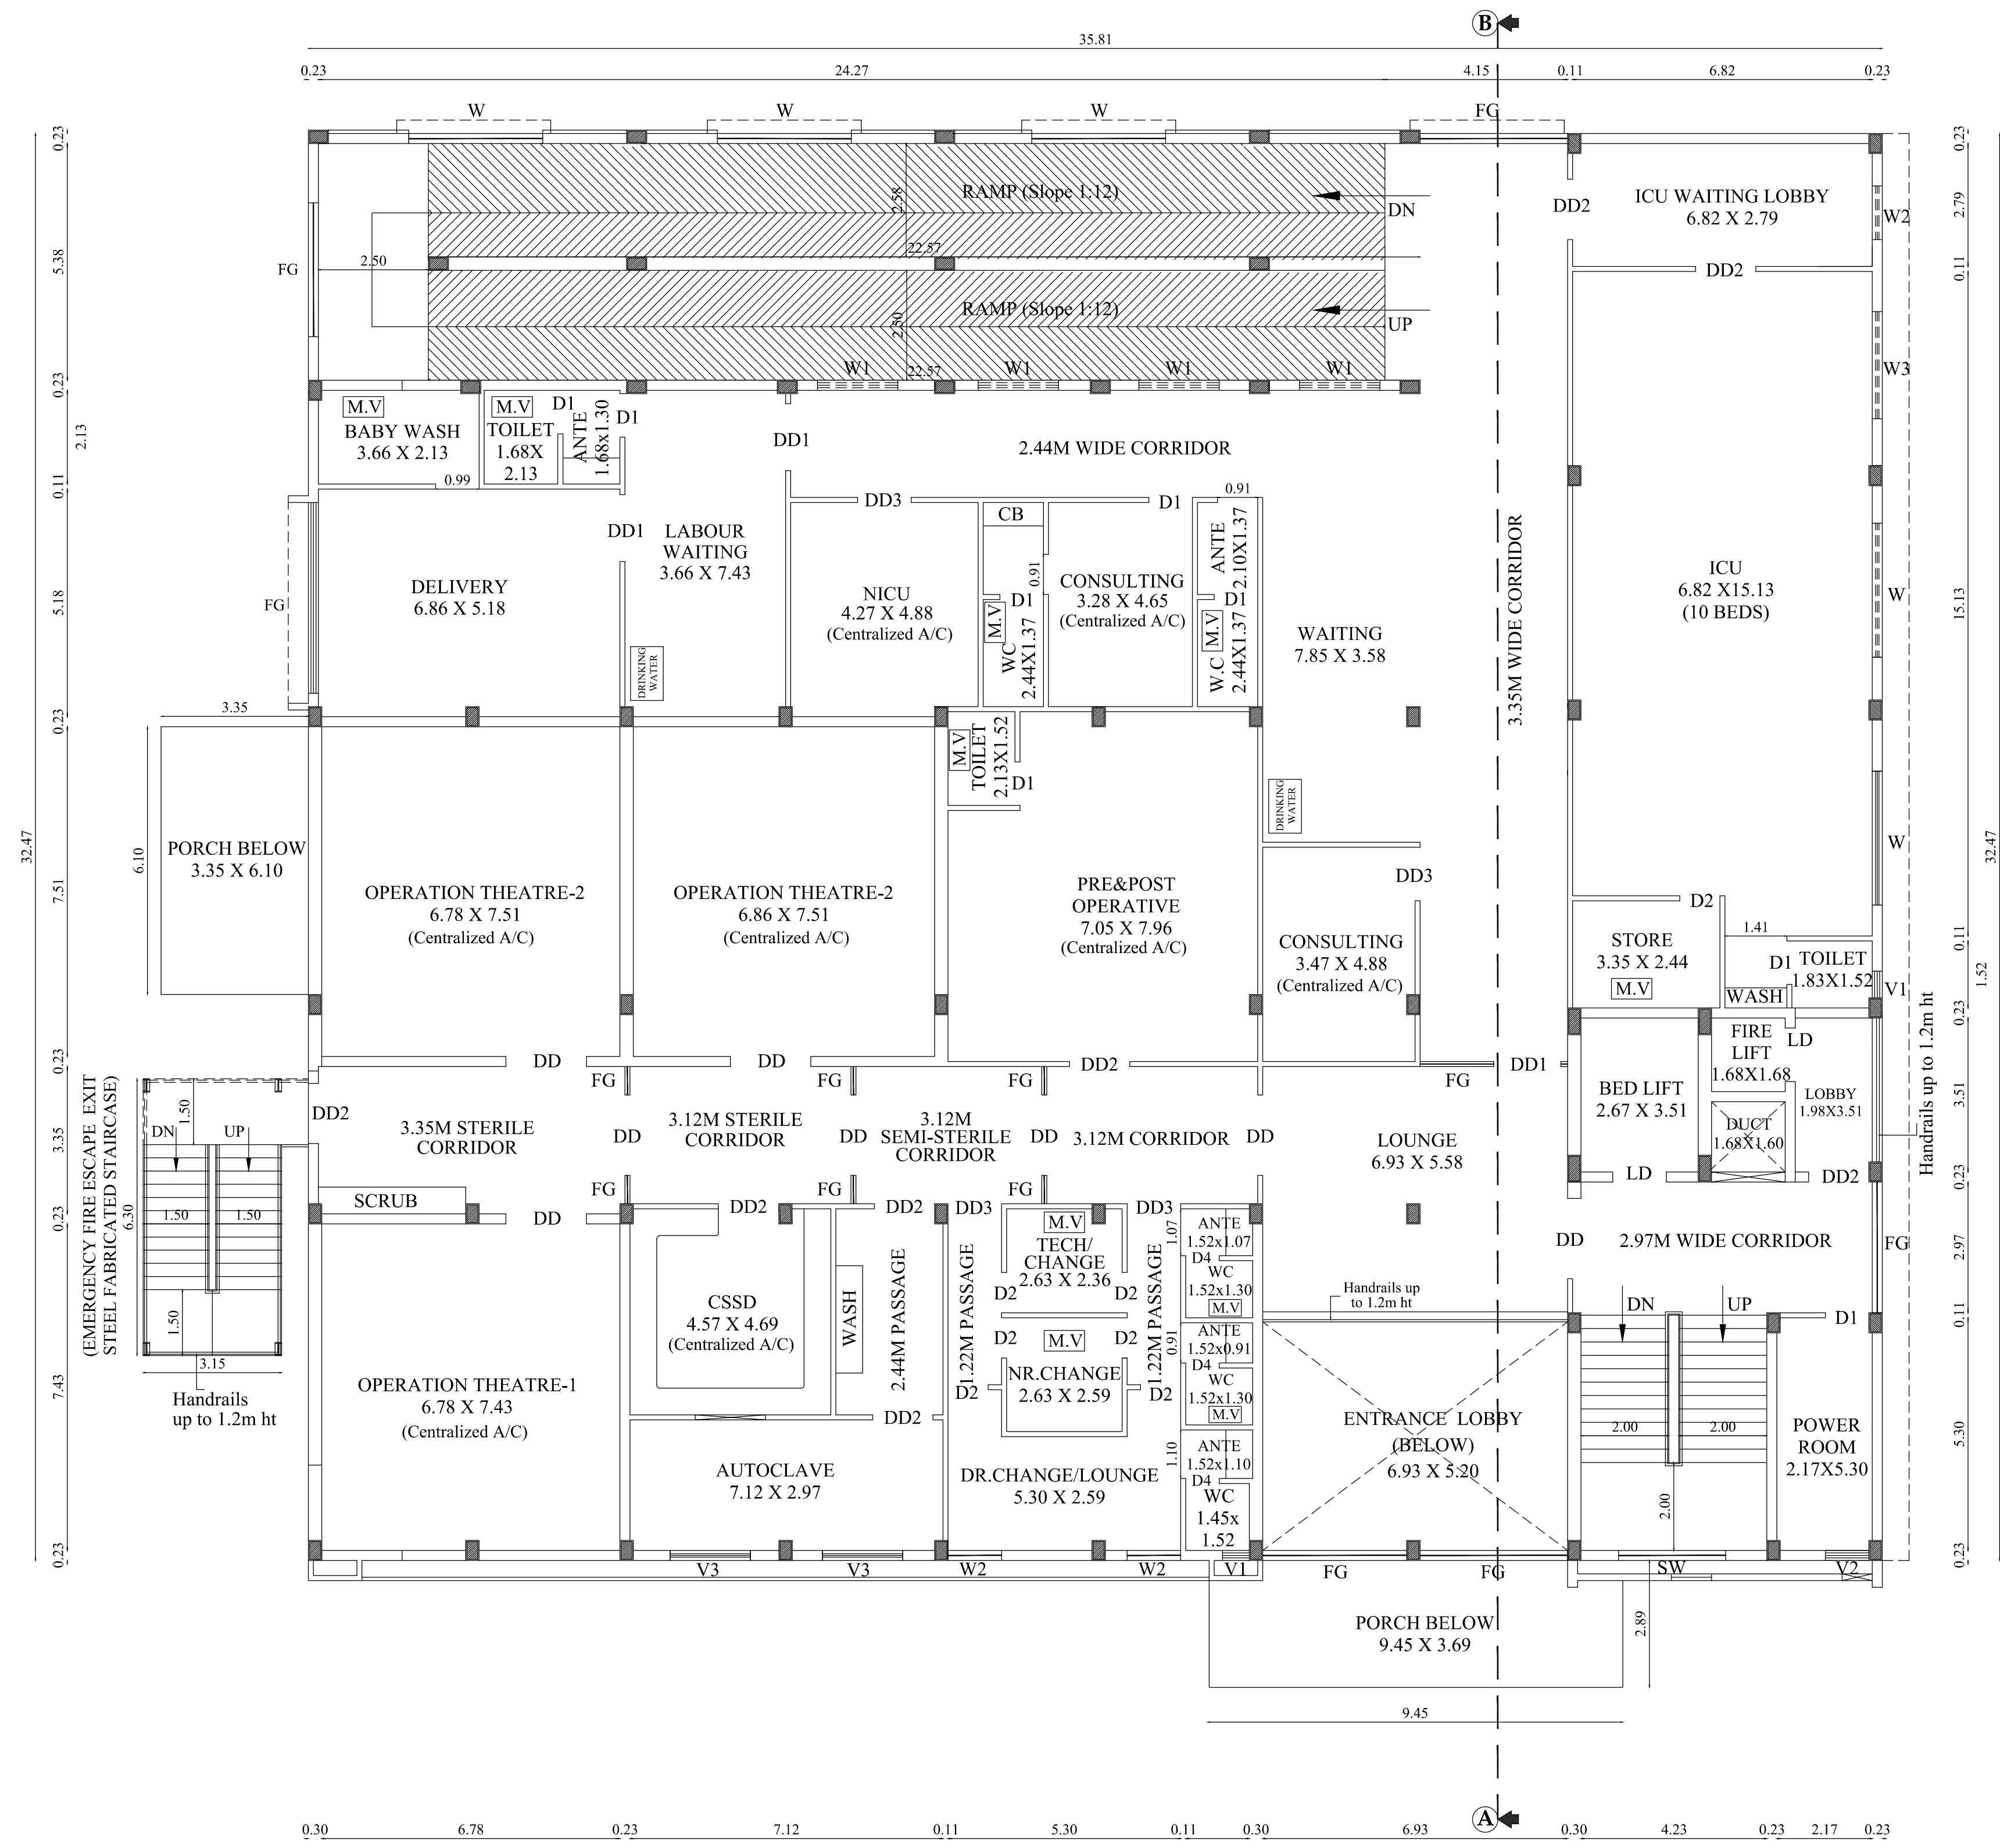

FIRST FLOOR PLAN

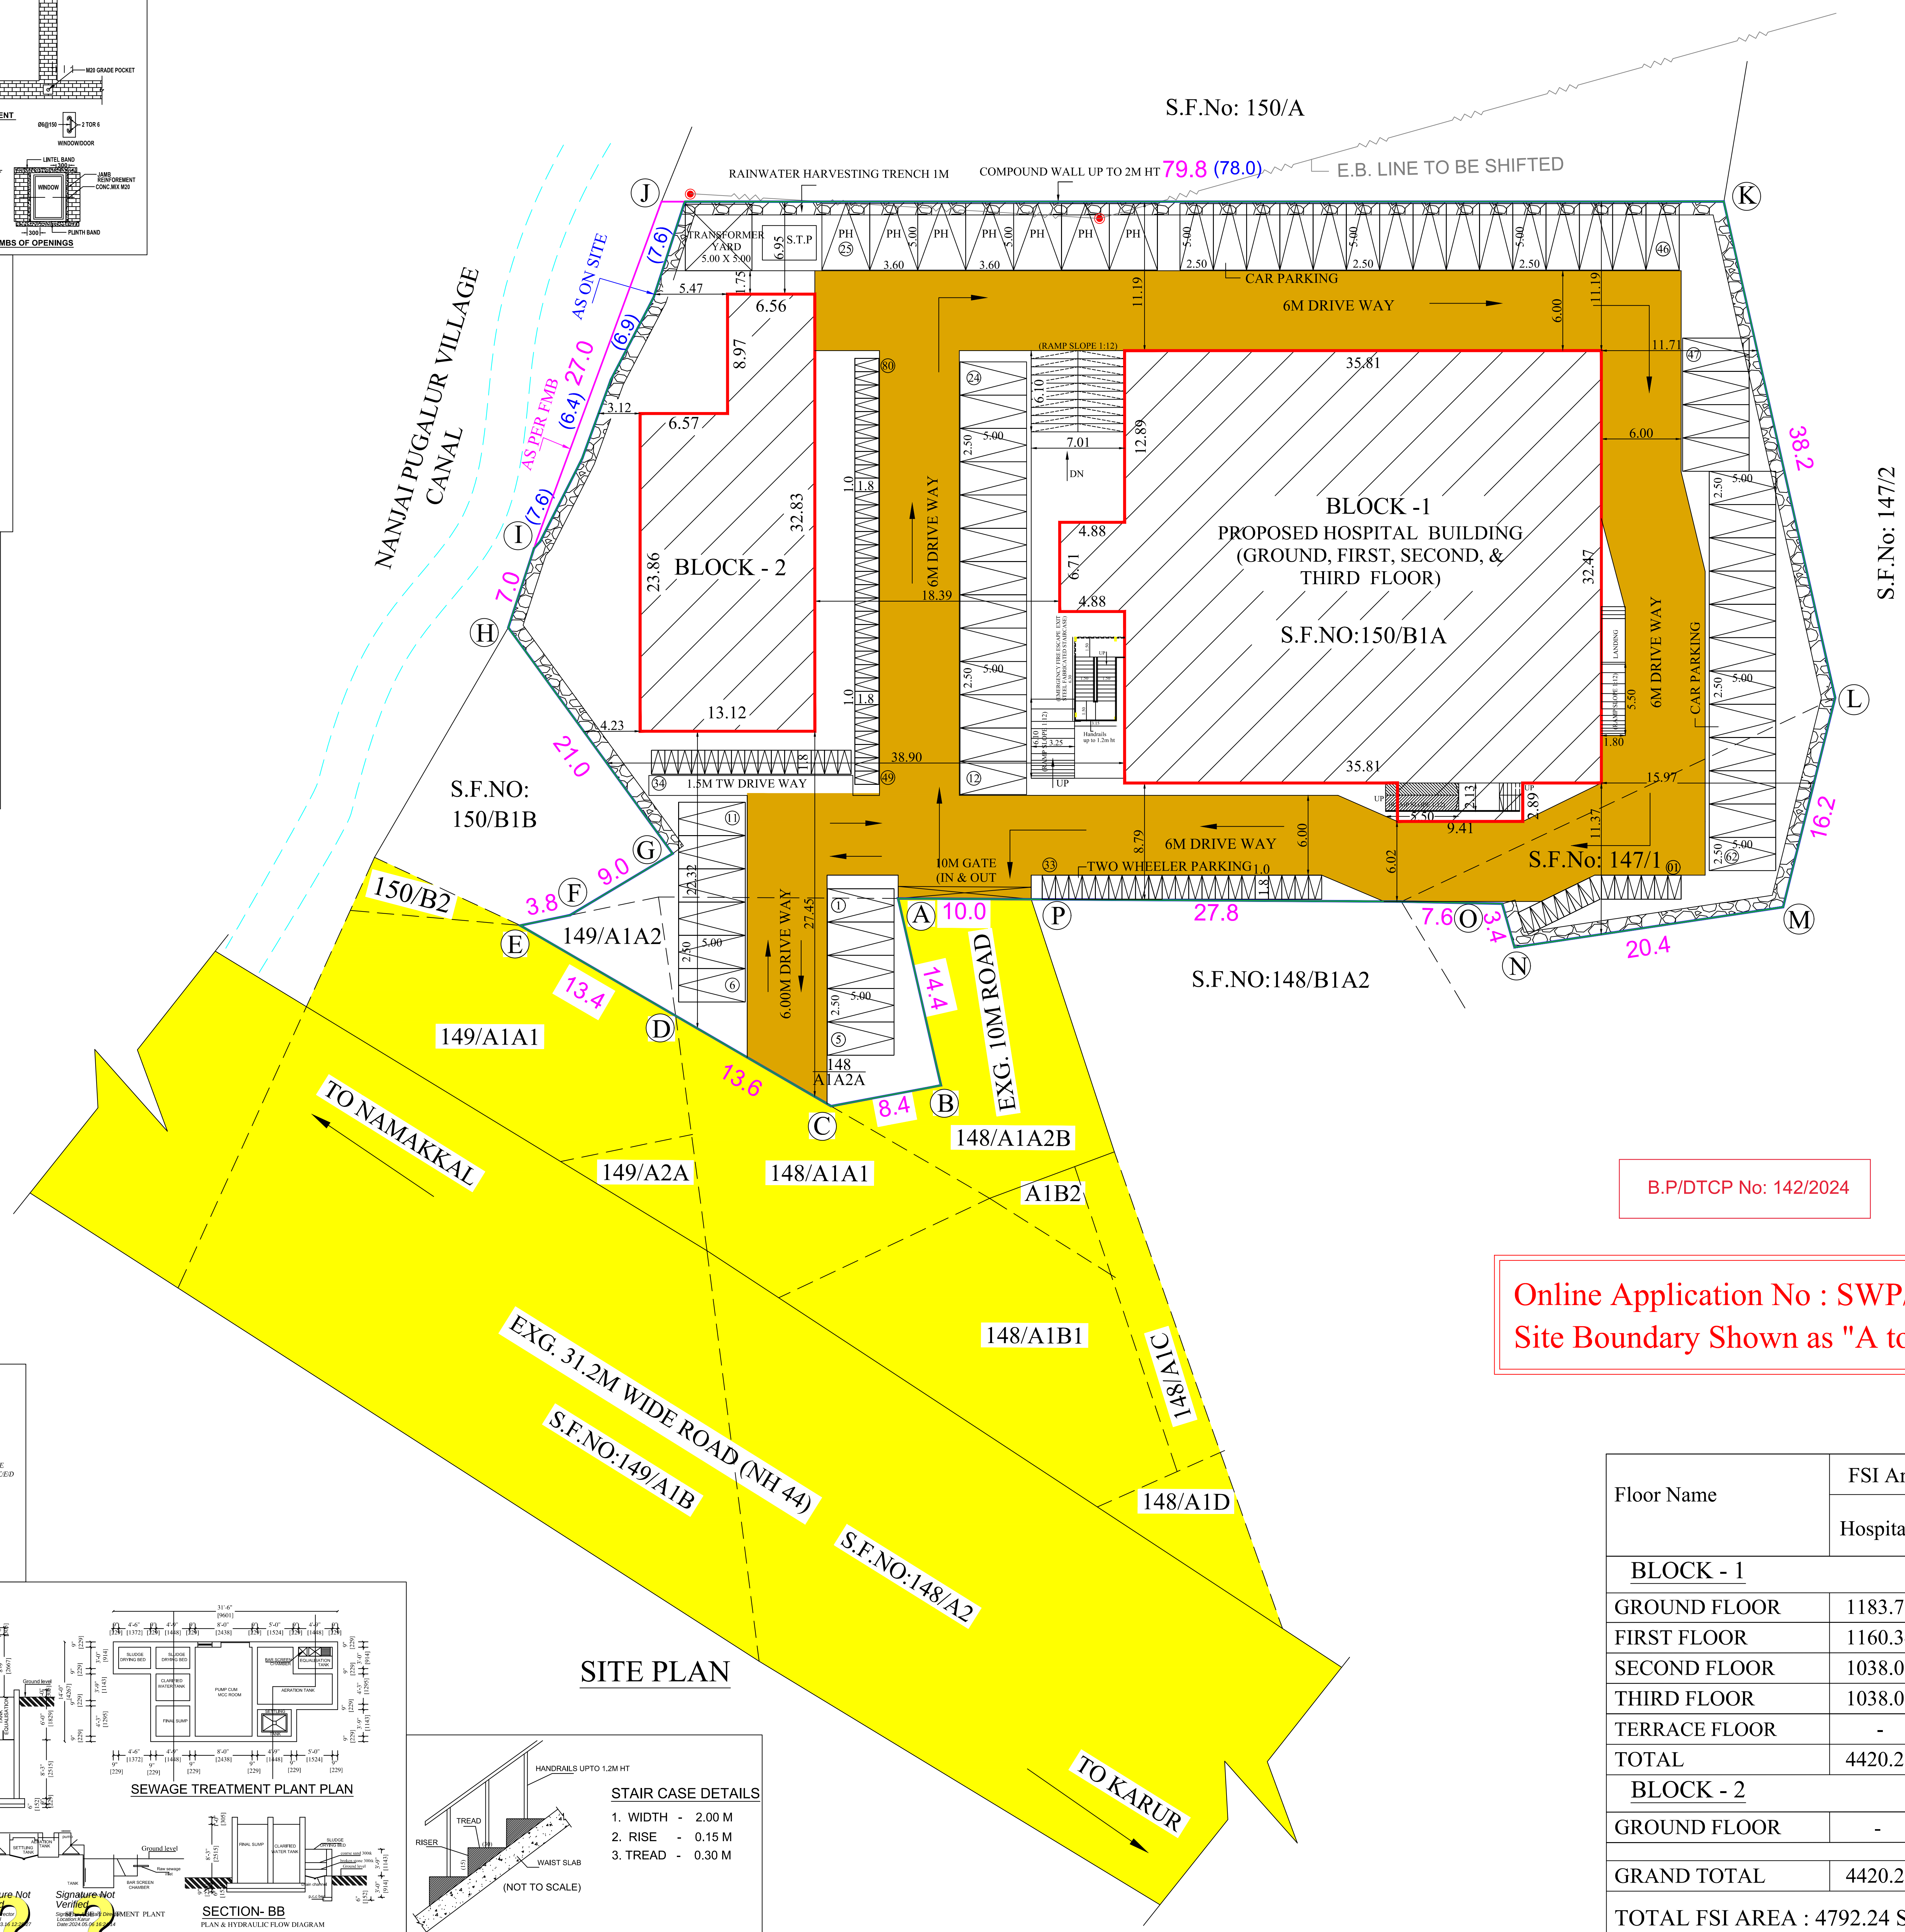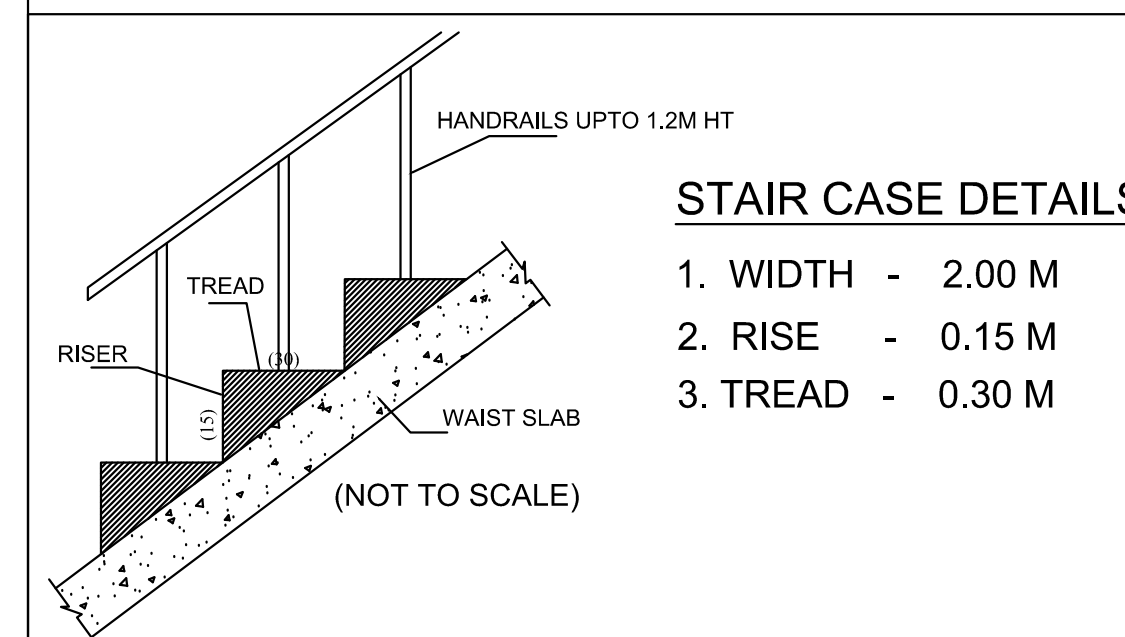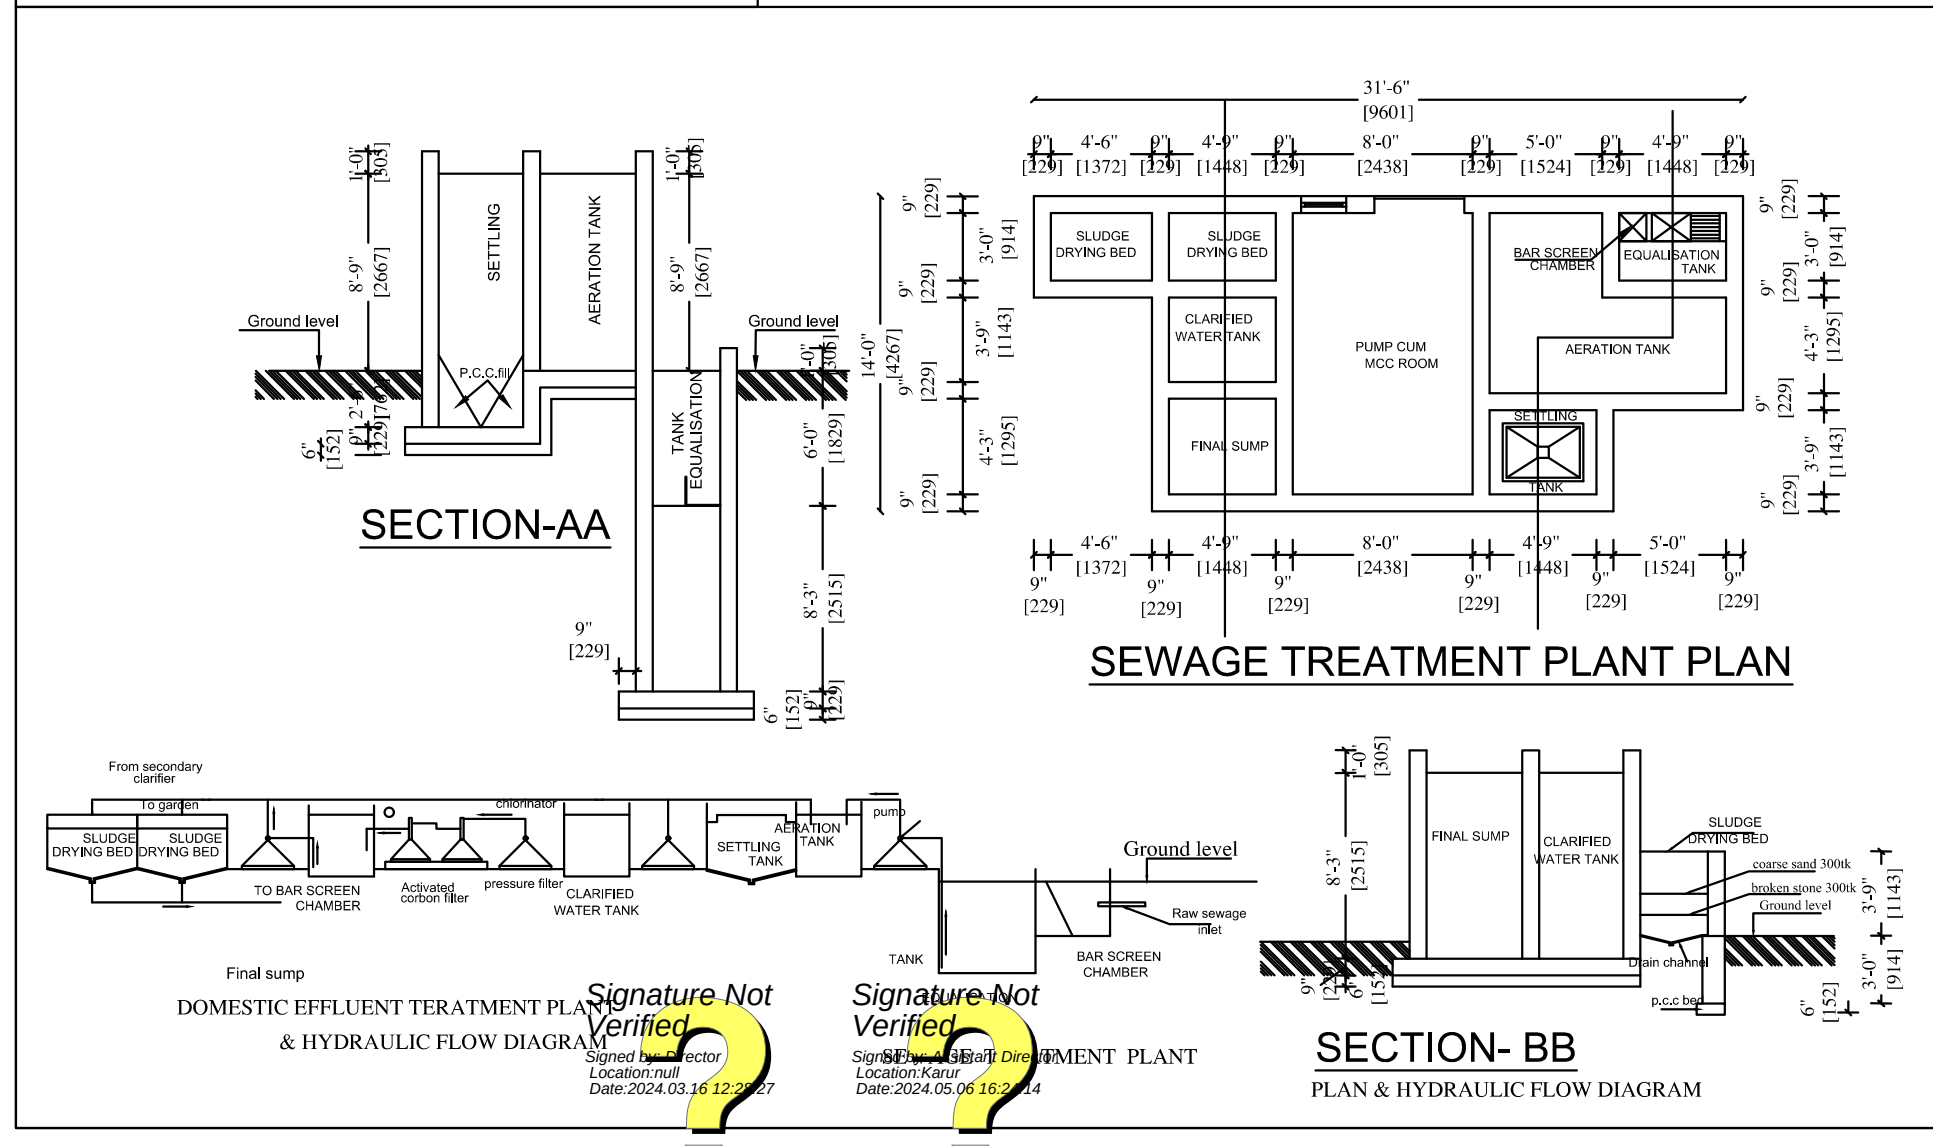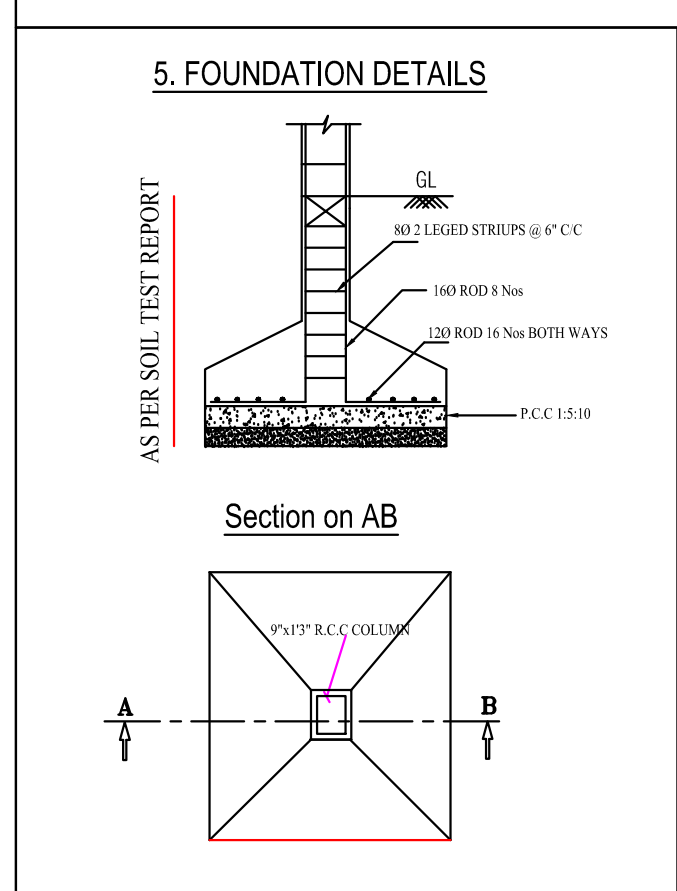

Floor Name	FSI Area (in Sqm)		Non-FSI Area (in Sqm)	Total Buildup Area (in Sqm)
	Hospital	Dining & Genset		
BLOCK - 1				
GROUND FLOOR	1183.75	-	-	1183.75
FIRST FLOOR	1160.34	-	-	1160.34
SECOND FLOOR	1038.08	-	-	1038.08
THIRD FLOOR	1038.08	-	-	1038.08
TERRACE FLOOR	-	-	248.33	248.33
TOTAL	4420.25	-	248.33	4668.58
BLOCK - 2				
GROUND FLOOR	-	371.99	-	371.99
GRAND TOTAL	4420.25	371.99	248.33	5040.57
TOTAL FSI AREA : 4792.24 Sqm				

SITE PLAN	SHEET NO - 1/3																												
PLAN SHOWING THE PROPOSED CONSTRUCTION OF MULTI SPECIALITY HOSPITAL BUILDING IN S.F.NO: 147/1,48/A1A2A, 149/A1A2 & 150/B1A AT PUNJAI PUGALUR NORTH VILLAGE , PUGALUR TALUK & MUNICIPALITY, KARUR DISTRICT.																													
North 	Scale 1 : 200																												
AREA DETAILS:																													
<table border="1" style="width: 100%; border-collapse: collapse;"> <tr> <th>S.NO</th> <th>S.F.NO:</th> <th>AS PER DOCUMENT (in Sqm)</th> <th>AS PER PATT A (in Sqm)</th> </tr> <tr> <td>1.</td> <td>147/1</td> <td>264.00</td> <td>264.00</td> </tr> <tr> <td>2.</td> <td>148/A1A2A (NATHAM S.F.NO)</td> <td>215.00</td> <td>215.00</td> </tr> <tr> <td>3.</td> <td>149/A1A2 (NATHAM S.F.NO)</td> <td>37.00</td> <td>37.00</td> </tr> <tr> <td>4.</td> <td>150/B1A</td> <td>4625.00</td> <td>4625.00</td> </tr> <tr> <td colspan="2" style="text-align: center;">TOTAL</td> <td>5141.00</td> <td>5141.00</td> </tr> </table>		S.NO	S.F.NO:	AS PER DOCUMENT (in Sqm)	AS PER PATT A (in Sqm)	1.	147/1	264.00	264.00	2.	148/A1A2A (NATHAM S.F.NO)	215.00	215.00	3.	149/A1A2 (NATHAM S.F.NO)	37.00	37.00	4.	150/B1A	4625.00	4625.00	TOTAL		5141.00	5141.00				
S.NO	S.F.NO:	AS PER DOCUMENT (in Sqm)	AS PER PATT A (in Sqm)																										
1.	147/1	264.00	264.00																										
2.	148/A1A2A (NATHAM S.F.NO)	215.00	215.00																										
3.	149/A1A2 (NATHAM S.F.NO)	37.00	37.00																										
4.	150/B1A	4625.00	4625.00																										
TOTAL		5141.00	5141.00																										
AREA OF THE SITE : 5141.00 Sqm																													
FLOOR SPACE INDEX = $\frac{4799.77}{5141.00}$ = 0.933																													
PARKING DETAILS																													
Total Hospital Area = 4420.25 Sqm x 75% = 3315.18 Sqm Dining & Genset Area = 371.99 Sqm x 75% = 278.99 Sqm																													
<table border="1" style="width: 100%; border-collapse: collapse;"> <tr> <th colspan="2" rowspan="2"></th> <th colspan="2">TWO WHEELER PARKING</th> <th colspan="2">CAR PARKING</th> </tr> <tr> <th>Required</th> <th>Provided</th> <th>Required</th> <th>Provided</th> </tr> <tr> <td style="width: 15%;">HOSPITAL</td> <td style="width: 35%;">Every 75 Sqm 1 Car And 1 Two Wheeler</td> <td style="width: 15%; text-align: center;">45</td> <td style="width: 15%;"></td> <td style="width: 15%; text-align: center;">45</td> <td style="width: 15%;"></td> </tr> <tr> <td>DINING & GENSET</td> <td>Every 100 Sqm 1 Car And Every 25 Sqm 1 Two Wheeler</td> <td style="text-align: center;">12</td> <td></td> <td style="text-align: center;">03</td> <td></td> </tr> <tr> <td colspan="2" style="text-align: center;">TOTAL</td> <td style="text-align: center;">63 (57x10%)</td> <td style="text-align: center;">80</td> <td style="text-align: center;">53 (48x10%)</td> <td style="text-align: center;">62</td> </tr> </table>				TWO WHEELER PARKING		CAR PARKING		Required	Provided	Required	Provided	HOSPITAL	Every 75 Sqm 1 Car And 1 Two Wheeler	45		45		DINING & GENSET	Every 100 Sqm 1 Car And Every 25 Sqm 1 Two Wheeler	12		03		TOTAL		63 (57x10%)	80	53 (48x10%)	62
				TWO WHEELER PARKING		CAR PARKING																							
		Required	Provided	Required	Provided																								
HOSPITAL	Every 75 Sqm 1 Car And 1 Two Wheeler	45		45																									
DINING & GENSET	Every 100 Sqm 1 Car And Every 25 Sqm 1 Two Wheeler	12		03																									
TOTAL		63 (57x10%)	80	53 (48x10%)	62																								
(PHYSICALLY HANDICAPPED PARKING INCLUDED)																													
REFERENCE: - SITE BOUNDARY (A,B,C & P) - AS ON SITE BOUNDARY - AS PER FMB BOUNDARY - PROPOSED BUILDING - EXISTING ROAD																													
Dr. S SENTHIL ANAND, M.E., Registered Geotechnical Engineer, (TJR/RGE/3019/086), Chartered Engineer, 705, Plot No. 33, OM Rajoo Nagar, Near New Bus Stand, THANAYUR - 613 005. Mobile : 9443976090 Geotechnical Engineer																													
E. S. DHARMARAJ, D.C.E., Construction Engineer CMAA Reg No: CE/19/03/045 P.No.644, Kalligaluram 1st Street, S.Kolathur, Chennai - 600 117. Construction Engineer																													
M. BHUVANASUNDAR B.Arch., M.B.E.M., A.I.I.A., A.I.I.D., Registered Architect, Regd No. CA/86/10288 SUNDAR SUNDARAM ARCHITECTS 126-A, Thiruganasambandam Road, RACE COURSE, COIMBATORE - 641 018. Architect																													
A. P. SENTHIL ANAND, M.E., STRUCTURAL ENGINEER GRADE-1 (SE) Reg. No. CBE LPA/SE/GR-1/19/06/066 Structural Engineer																													
Applicant																													