

PP

APPROVAL RECORD

Planning Permission

Manavasi

Karur district, Tamil Nadu

APPROVAL TYPE

Building Plan

ISSUING AUTHORITY

Rural Panchayat

PURPOSE

Commercial

The approval as the planning authority issued it, reproduced in full behind this page.


An approval speaks to what was sanctioned, not to what was built. Completion is a separate record.

PLAN SHOWING THE PROPOSED CONSTRUCTION OF GALVALUME SHEET ROOF COMMERCIAL BUILDING IN S.F.NO 182/40A, MANAVASI VILLAGE AND PANCHAYT, KRISHNARAYAPURAM UNION, KRISHNARAYAPURAM TALUK AND KARUR DISTRICT.


NAME OF THE OWNER : Mrs MUTHULAKSHMI C/o PONNUSAMY

Mr. ANANDARAJ S/o KOVINDARAJ


Mr. PONPALANISAMY S/o PONNUSAMY

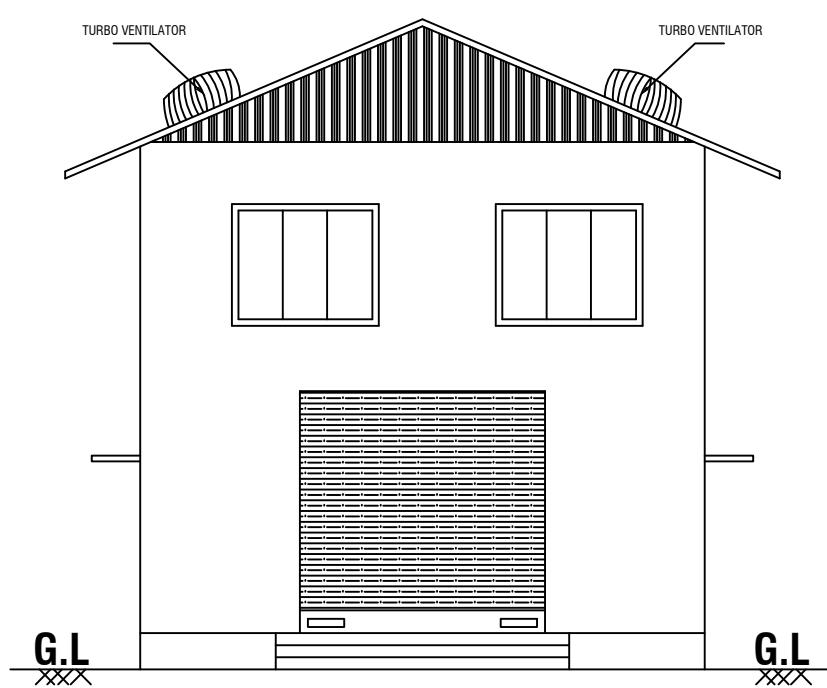


ELEVATION

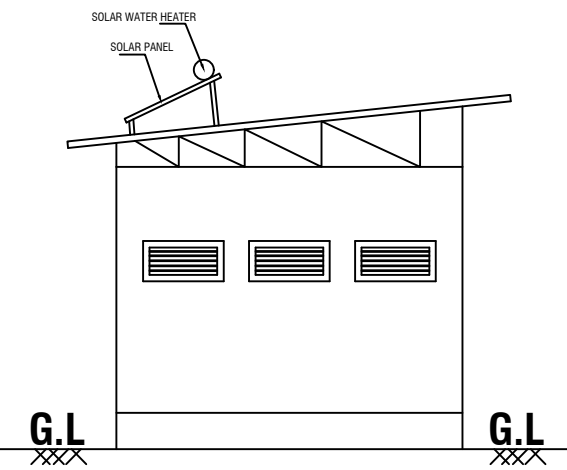


ELEVATION

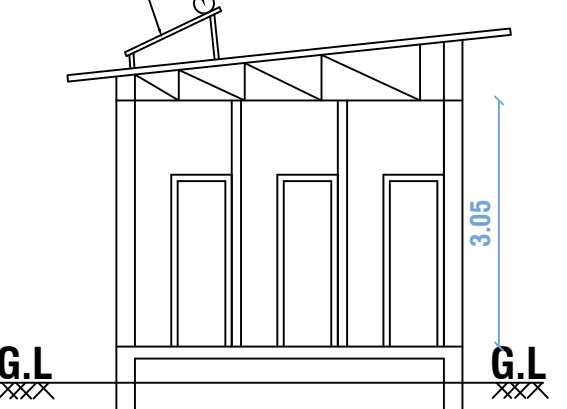


SECTION "B-B"

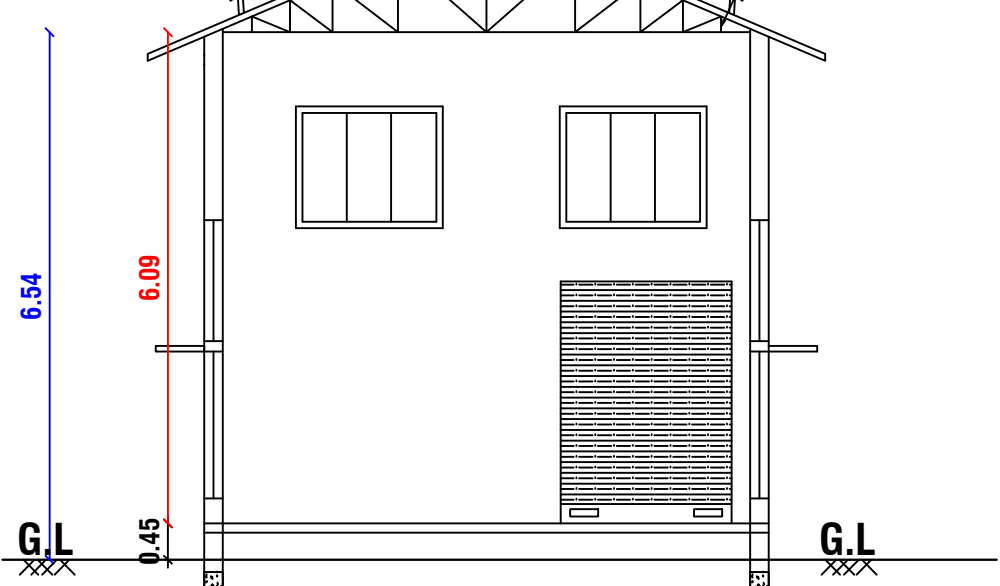

SECTION "B-B"







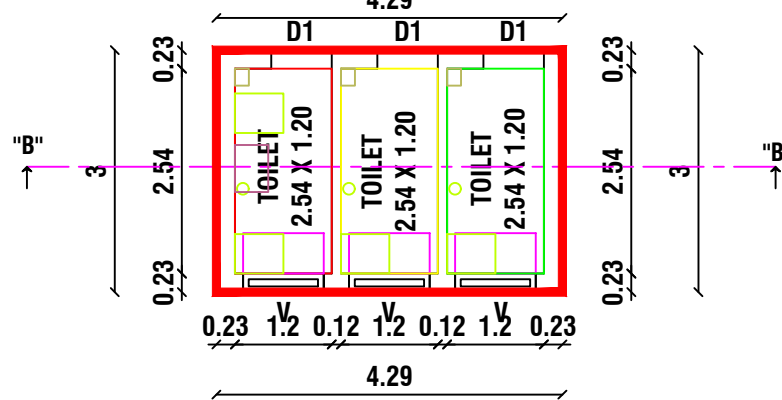


FLOOR - GROUND
PRO TOILET FLOOR PLAN
BLOCK - 2


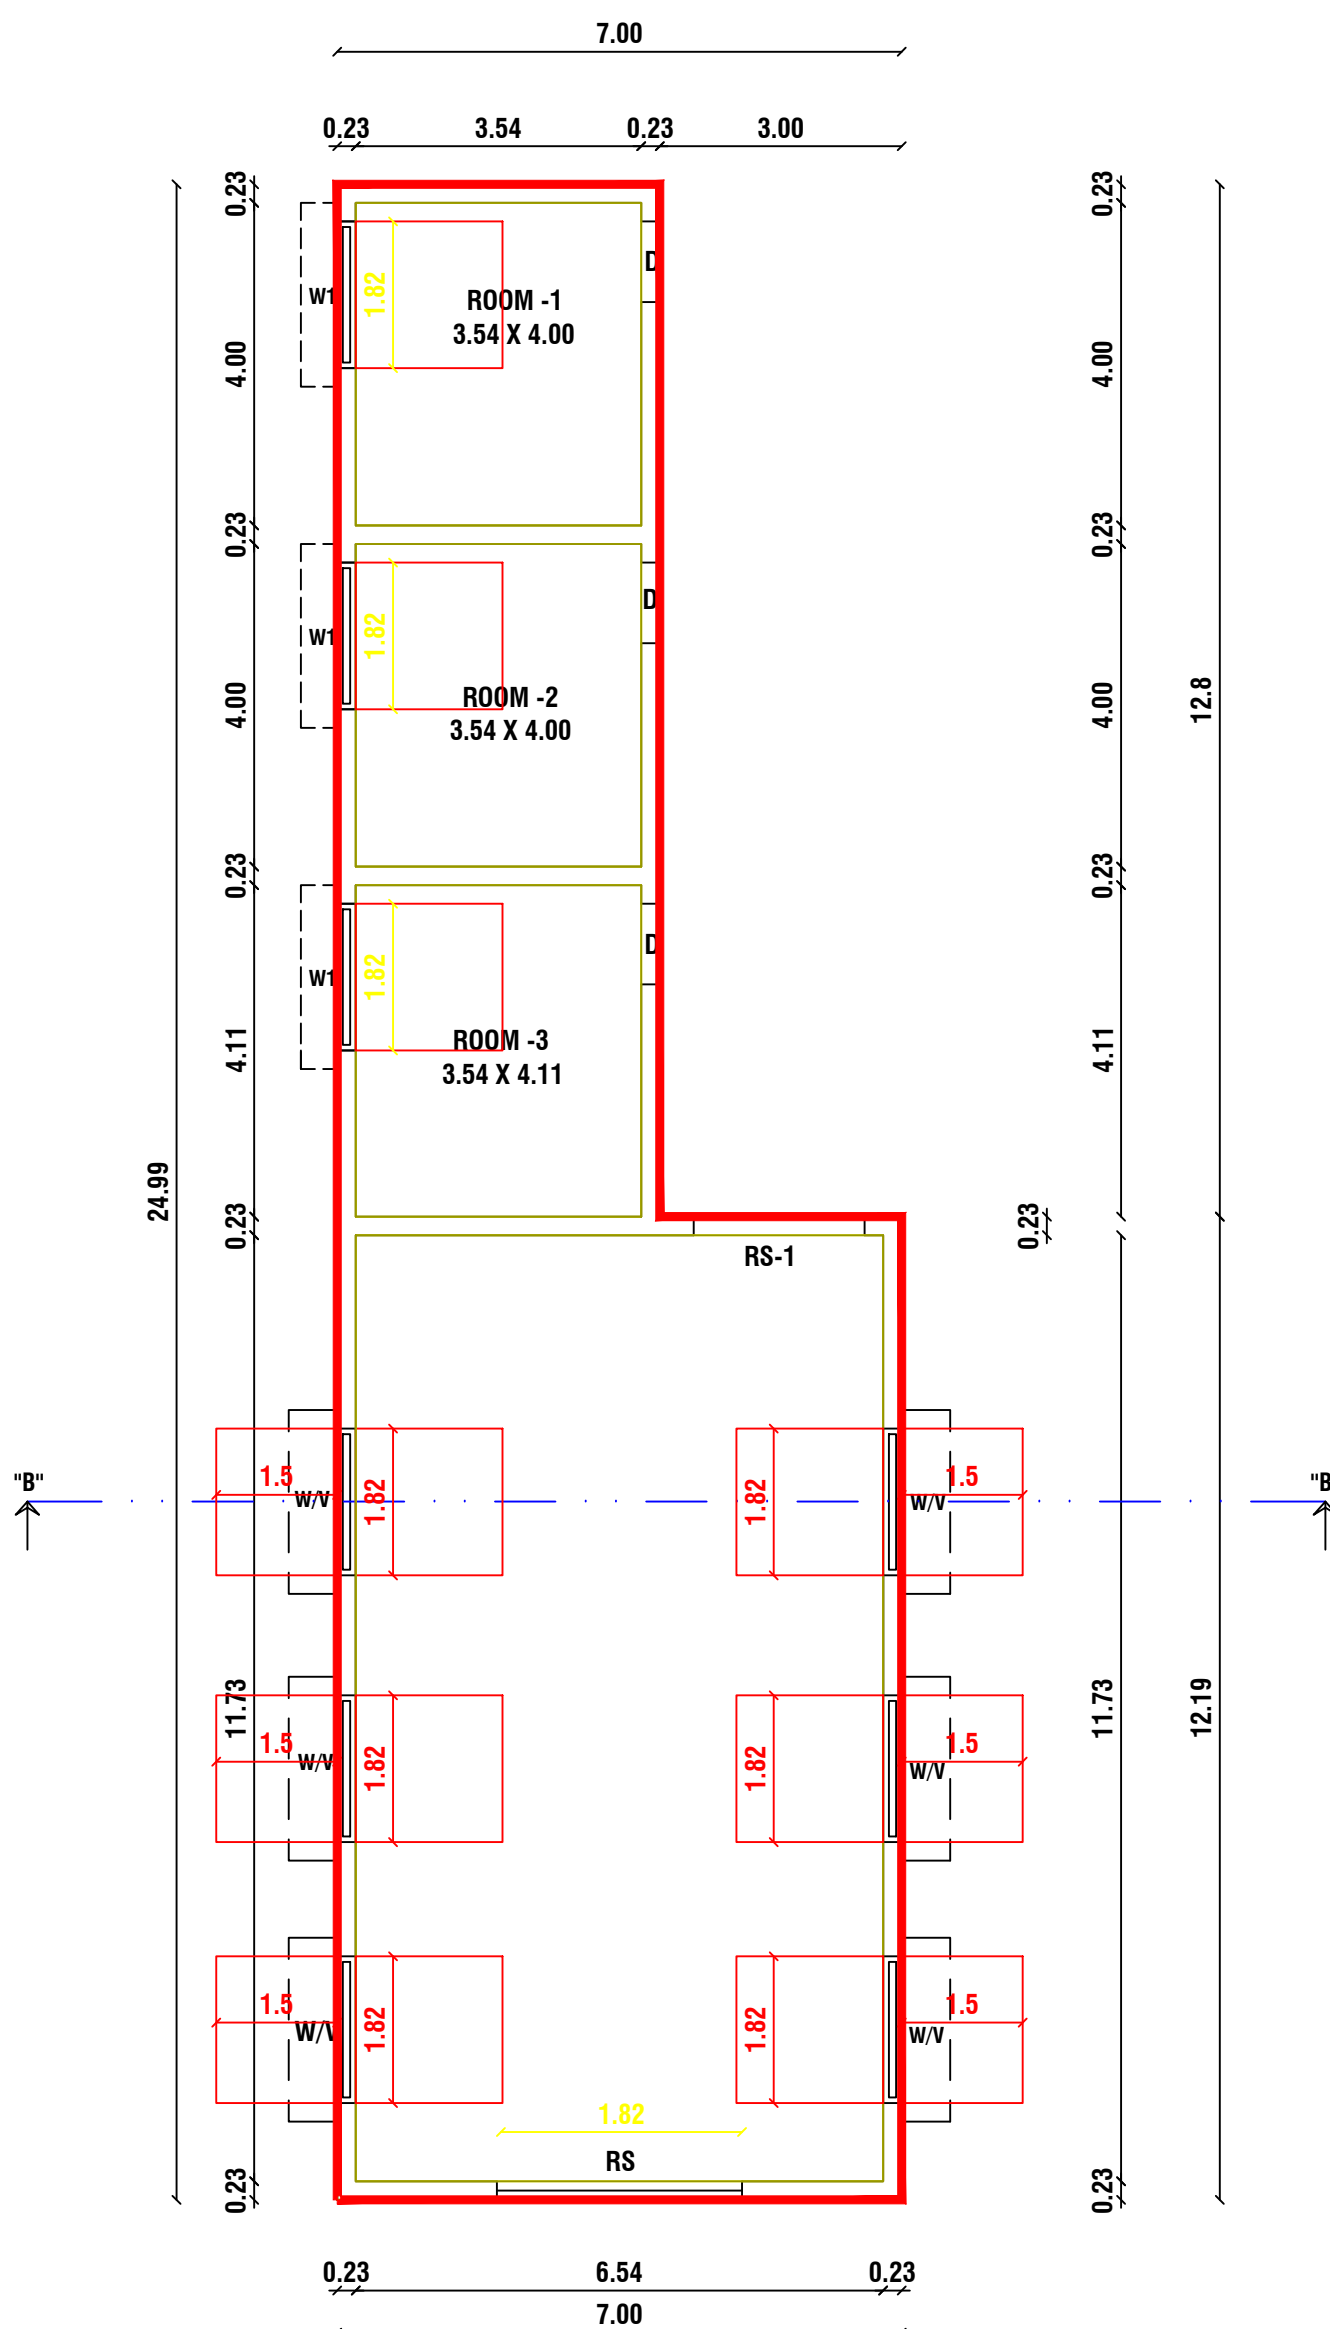


FLOOR - GROUND
PRO GROUND FLOOR PLAN
BLOCK - 1

NOT TO SCALE:

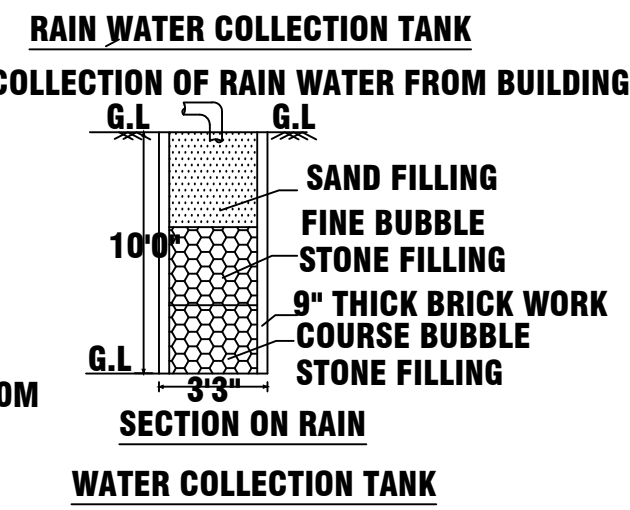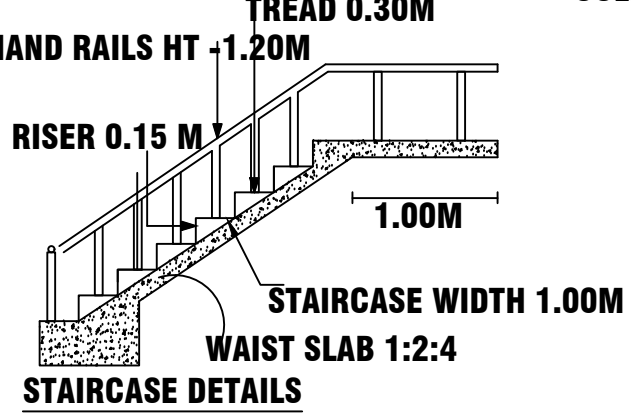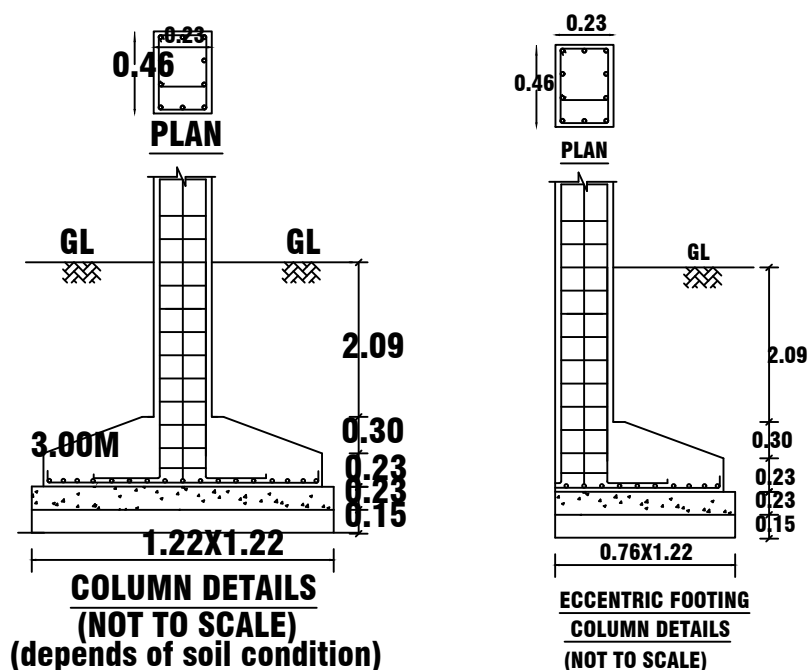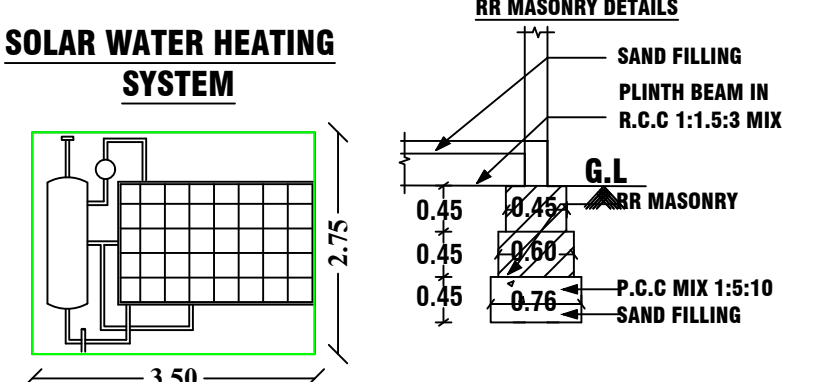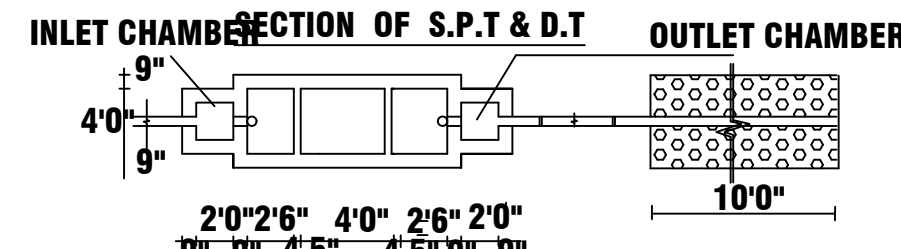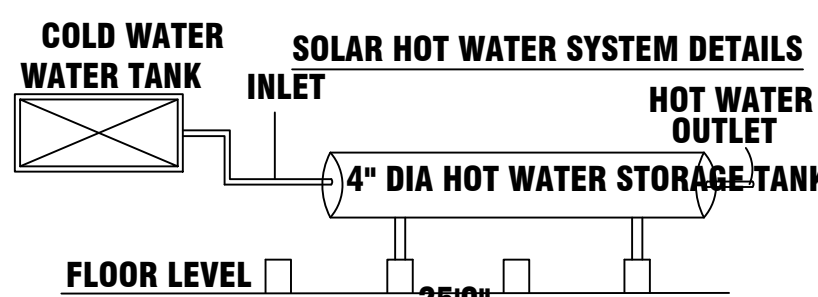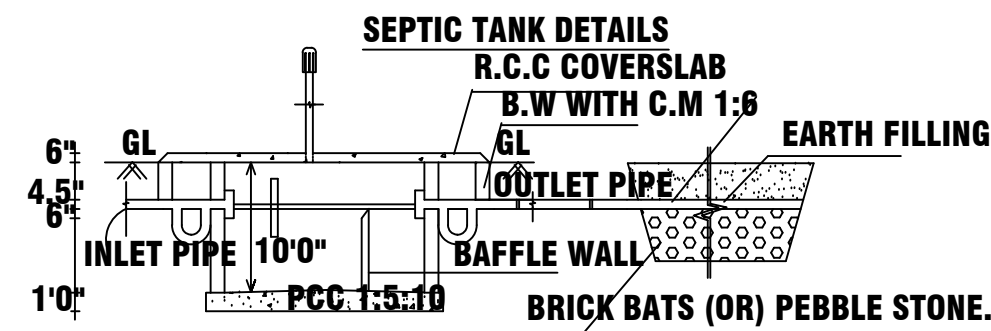



SITE PLAN:PROPOSED
SCALE 1:100

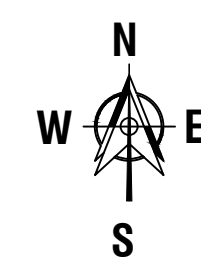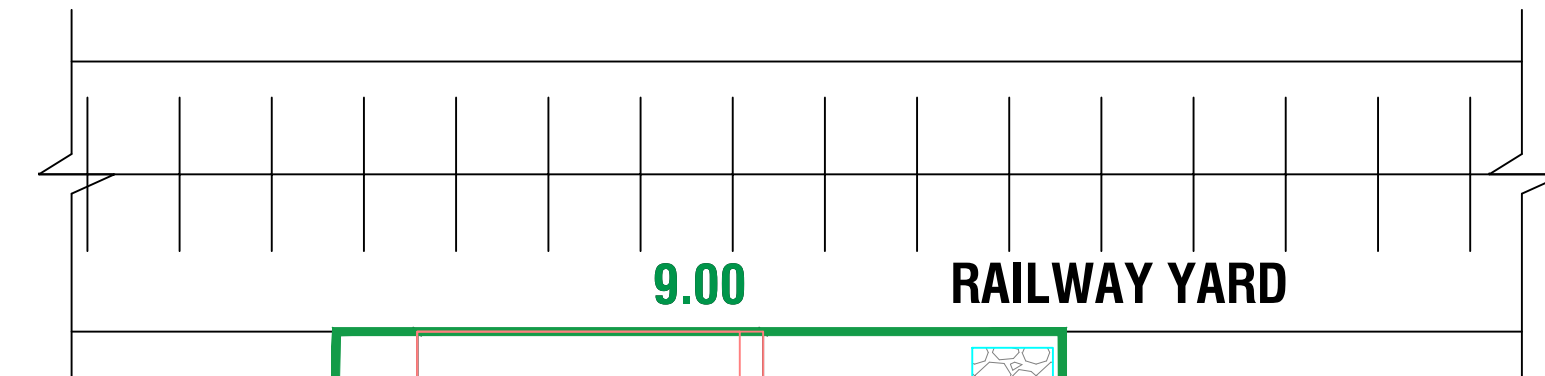

SEETHALAKSHMI PLOT

KRISHNAN PLOT

KEY PLAN:
(NOT TO SCALE)

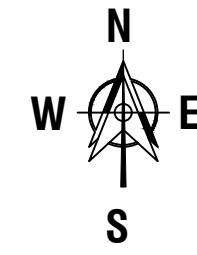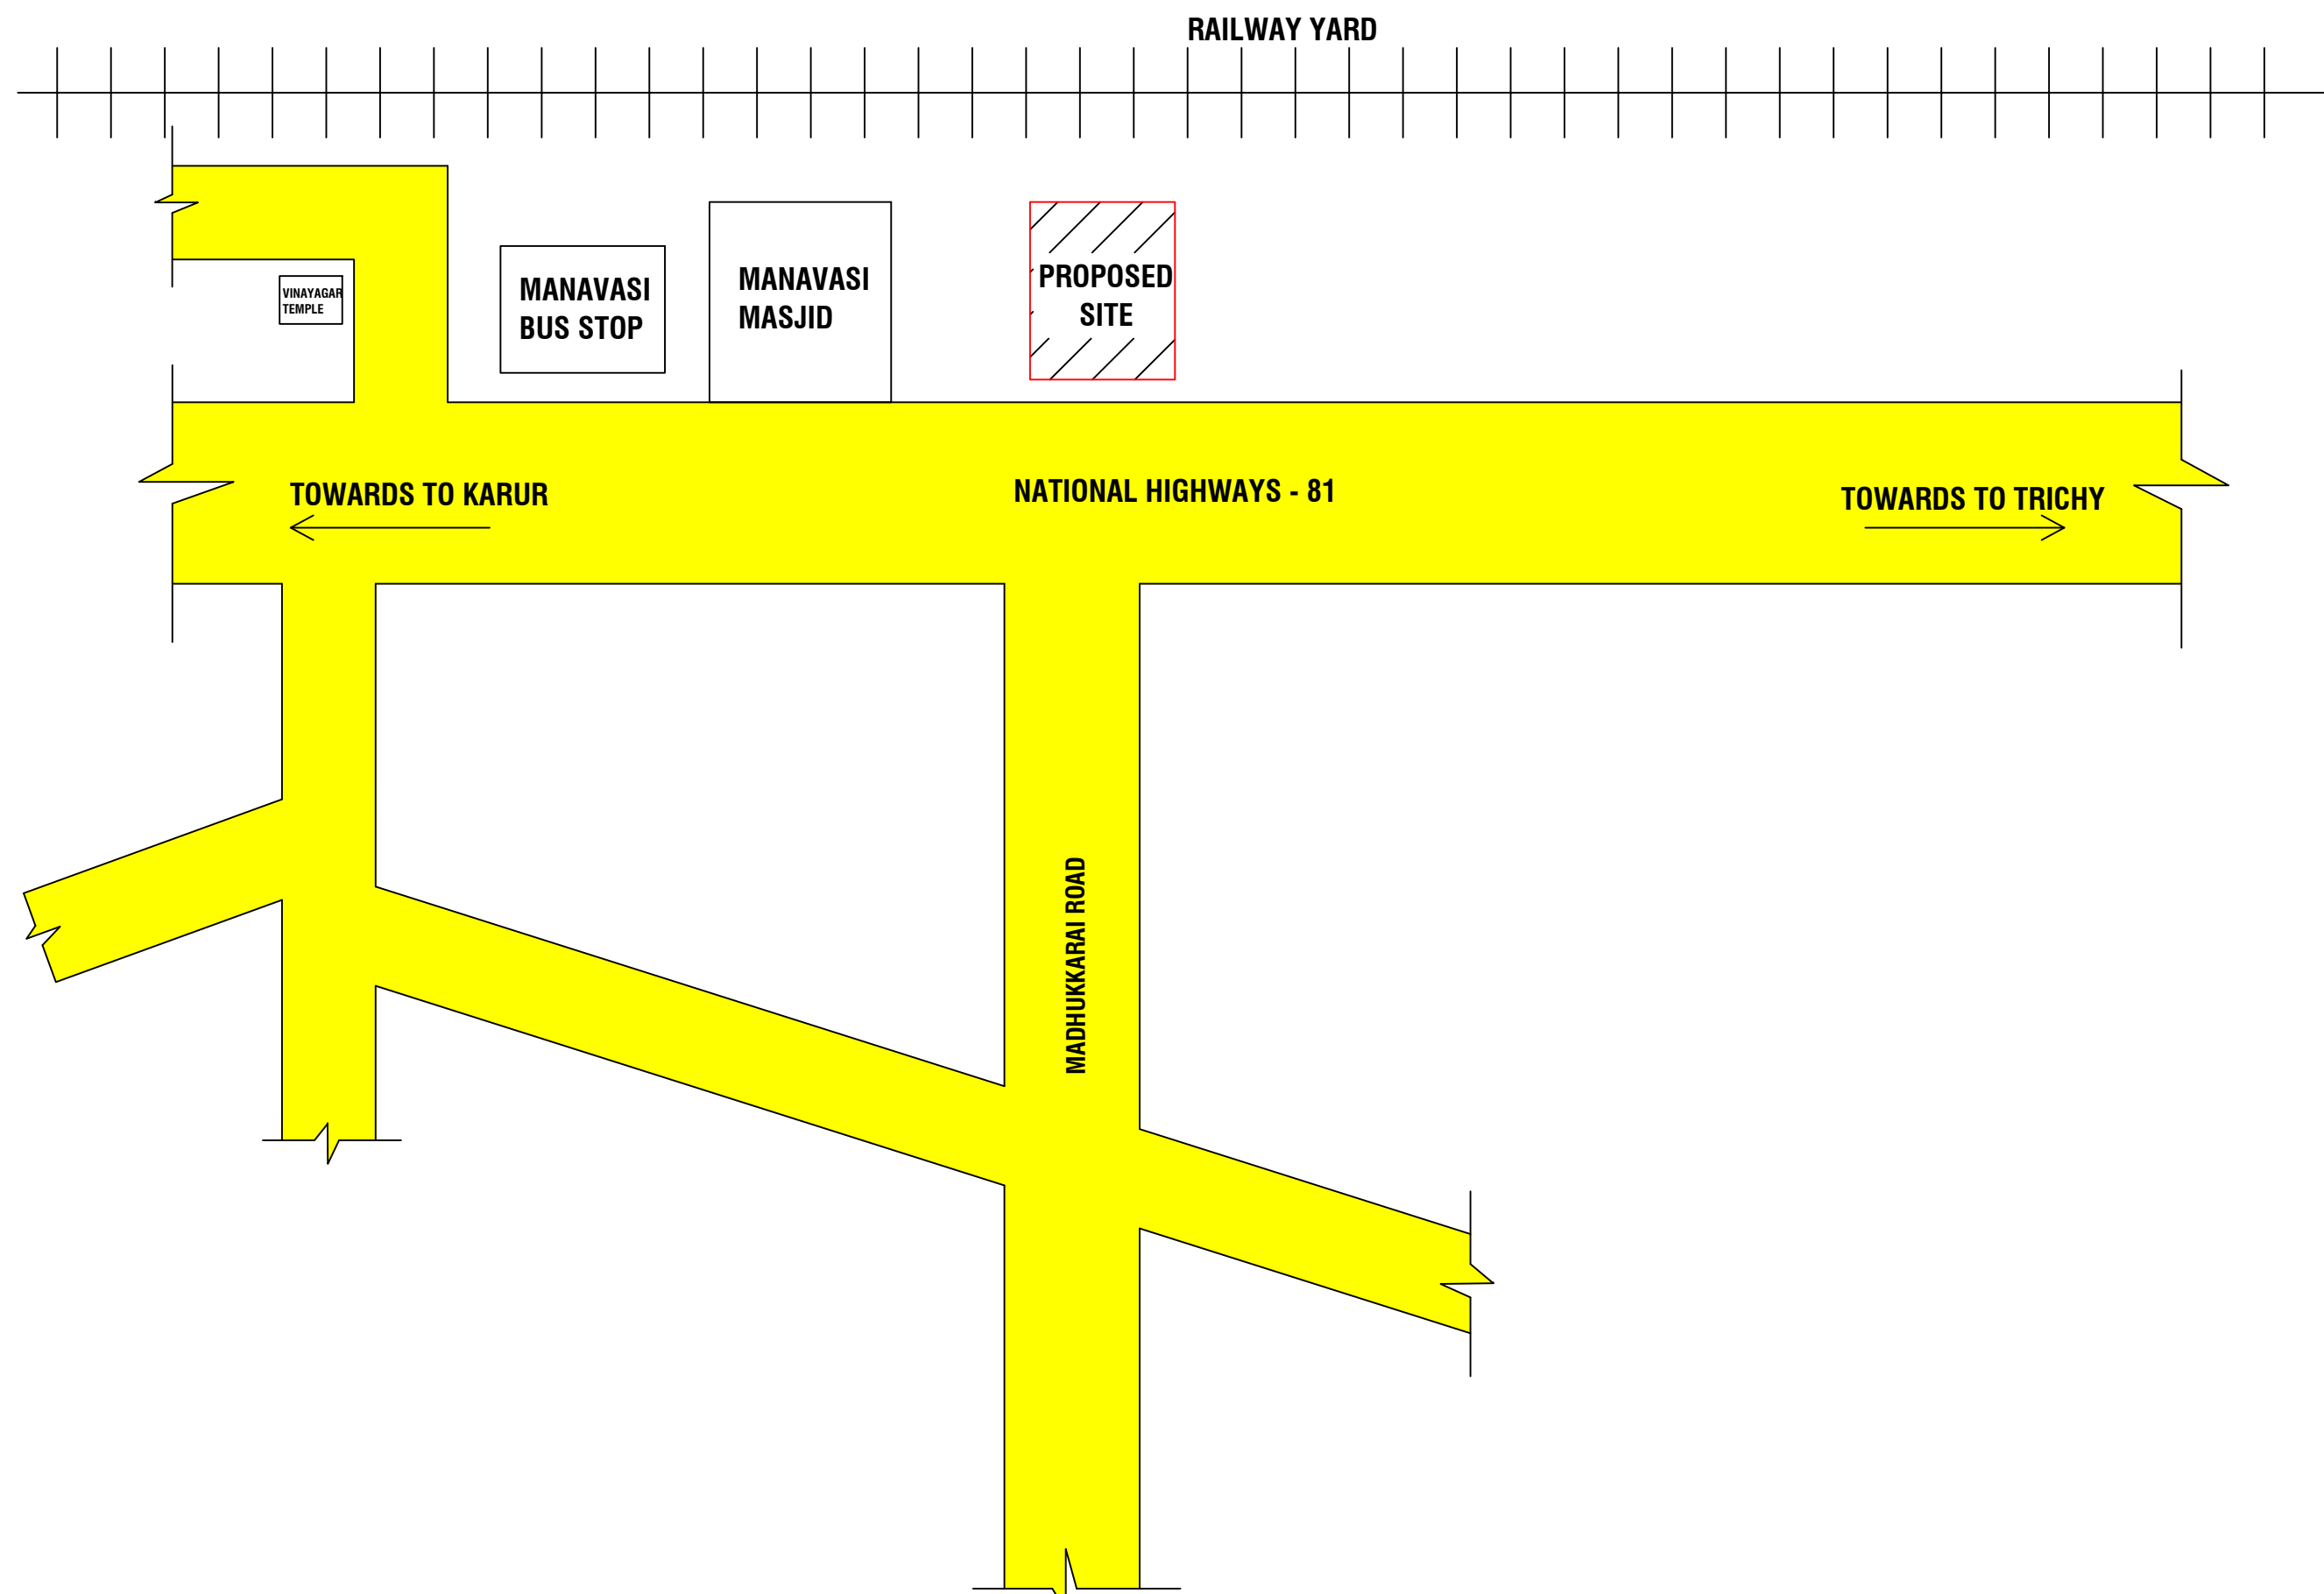

22.00 M WIDE KARUR - TRICHY MAIN ROAD

NATIONAL HIGHWAY -81

TOWARDS
KARUR

TOWARDS
TRICHY

SCHEDULE OF JOINERIES			
REFERENCE		IN FEET	IN METER
RS	ROLLING SHUTTER	10'0" X 10'0"	3.05 X 3.05
RS-1	ROLLING SHUTTER	7'0" X 10'0"	2.12 X 3.05
D	DOOR	3'3" X 7'0"	1.00 X 2.13
D1	DOOR	2'6" X 7'0"	0.76 X 2.13
W	WINDOW	6'0" X 6'0"	1.82 X 1.82
W1	WINDOW	4'0" X 4'0"	1.21 X 1.21
V	VENTILATOR	3'3" X 2'0"	1.00 X 0.61

AREA OF CALCULATION	SQ.FT	SQ.M
AREA OF PLOT EXTENT	4037.00	375.00
FMB/TSR PLOT EXTENT	4037.00	375.00
AREA AS PER DOCUMENT	4037.00	375.00
SUPER IMPOSED PLOT BOUNDARY	4037.00	375.00
AREA OF GI SHEET BLOCK-1	1469.60	136.53
AREA OF GI SHEET BLOCK -2	138.53	12.87
AREA OF OPEN SPACE	2428.35	225.60
CARPET AREA OF BLOCK -1	1287.15	119.58
CARPET AREA OF BLOCK - 2	98.49	9.15
PERCENTAGE OF SITE COVERAGE	-	39.83%
FLOOR SPACE INDEX[NON PREMIUM]	-	0.39

PARKING DETAILS:		
NO.OF OPEN CAR PARKING	-	2 No's.
NO.OF OPEN TWO WHEELER PARKING	-	5 No's.

COLOURS OF INDEX:		
EXISTING ROAD SHOWN IN	-	
BOUNDARY SHOWN IN	-	
PRO.BUILDING SHOWN IN	-	
RAIN WATER COLLECTION TANK	-	

NAME OF THE OWNER:		
Mrs MUTHULAKSHMI C/o PONNUSAMY		
Mr. ANANDARAJ S/o KOVINDARAJ		
Mr. PONPALANISAMY S/o PONNUSAMY		

- NOTE:
- 1.ALL DIMENSIONS ARE IN METRE
 - 2.RAINWATER COLLECTION WELLS WILL BE PROVIDED
 - 3.FIRE FIGHTING ARRANGEMENTS WILL BE PROVIDED
 - 4.EMERGENCY ALARMS WILL BE PROVIDED
 - 5.DRINKING WATER WILL BE PROVIDED
 - 6.GROUND WATER SUMPS WILL BE PROVIDED
 - 7.FILTERED RAIN WATER SUMPS WILL BE PROVIDED
 - 8.EXHAUST FAN PROVISION IS MADE AT TOILET&WASH
 - 9.SOLAR WATER HEATING SYSTEM PROVIDED.
 - 10.RAINWATER HARVESTING FACILITIES PROVIDED.
 - 11.WASTE WATER RECYCLING TRENCH AND TANK PROVIDED.
 - 12.SEWAGE TREATMENT PLANT PROVIDED.
 - 13.SEPIC TANK PROVIDED.
 - 14.WATER FACILITIES PROVIDED.
 - 15.TRANSFORMER YARD PROVIDED.
 - 16.FA- FIRE ALARM PROVIDED
 - 17.FE- FIRE SAFETY MEASURES PROVIDED.
 - 18.SB- SAND BUCKET PROVIDED
 - 19.FE- FIRE EXTINGUISHER PROVIDED

REGISTERED ENGINEER:

Er Manivel., B.E., P.G Dip (Val),
Consulting/Registered Engineer,
DTCP.Reg.no:RE/Gr-II/001/Karur/June/2023,
KCMC-Reg.No:082/LS/2022/00003,
1000C, 2nd Floor, Kandavel Tower,
Covai Main road, Karur - 639 001,
Mobile :97870 20309, 8883367961
Email : buildmayan@gmail.com

Eight ways to know a piece of land before you pay for it.

This report covers one part of the picture. These cover the rest, drawn from the same government records, for any property in Tamil Nadu.

LandLens One

Ask anything about a property and get an answer grounded in live government records, with the sources shown.

[/landlens/one](#)



Verify My Land

Every record check run on one property and returned as a single report.

[/landlens/verify-my-land](#)



Legal Opinion

An advocate's written opinion on the title, built on the records we pull for it.

[/landlens](#)



One Map

Every layer on one map: the parcel, its boundary, zoning, water bodies and what sits around it.

[/landlens/one/map](#)



PriceMap

What land actually changed hands for around this plot, taken from the registered deeds.

[/landlens/pricemap](#)



Build Scope

What you are allowed to build here: floor space, height, coverage and setbacks.

[/landlens/build-scope](#)



Property Tracker

Watch a property and hear about it when something new is registered against it.

[/landlens/property-tracker](#)



Deal Room

Run the transaction in one place: documents, stamping, signatures and the parties.

[/landlens/deal-room](#)



Twenty-four checks you can run yourself, at no cost.

Records and verification

The registers themselves, read for you.

Encumbrance Certificate

Patta and Chitta

Field Measurement Sketch

EC Analyzer

Bank charge check

Court case search

Seller background check

Approval check by survey

Value and duty

What it is worth and what it costs to register.

Guideline value by street

Guideline value by survey

Stamp duty and registration fees

Capital gains

Floor space index

Area unit converter

Zoning and land use

What the plan says can happen on this land.

Land use zone finder

CMDA land use check

Coastal regulation zone

Master plan check

Water bodies finder

Airport height clearance

Registers and directories

Who holds it, and which office keeps the record.

Find your registering office

Temple property check

Waqf property check

RERA register



Every free tool
/tools



Services we run
for you
/services



The LandLens
suite
/landlens/one



Every claim in this document traces back to a government record.

Legal opinions, due diligence and title verification

Building plan, layout and sub-division approvals

Completion and occupancy certificates, regularisation

Escrow, negotiation and NRI property management

Land survey, soil testing, architecture and construction

Verified RealEstate
3/350/2 Mettukuppam,
OMR Thoraipakkam,
Chennai 600 097, India
hello@verified.realestate
+91 9996 12 9996

Prepared from the registers named on the page each finding sits on. Where a register could not be read, this document says so in its place rather than leaving the gap to be read as a clean result.

