



APPLICANT:- Mr.P.THANGARASU , S/O.Mr.PERUMAL

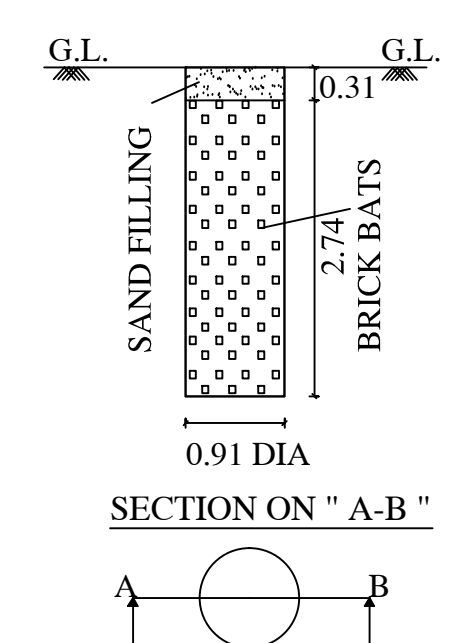

EXISTING ROAD SHOWN IN	—	
BOUNDARY SHOWN IN	—	
PRO.BUILDING SHOWN IN	—	
RAIN WATER COLLECTION TANK	—	

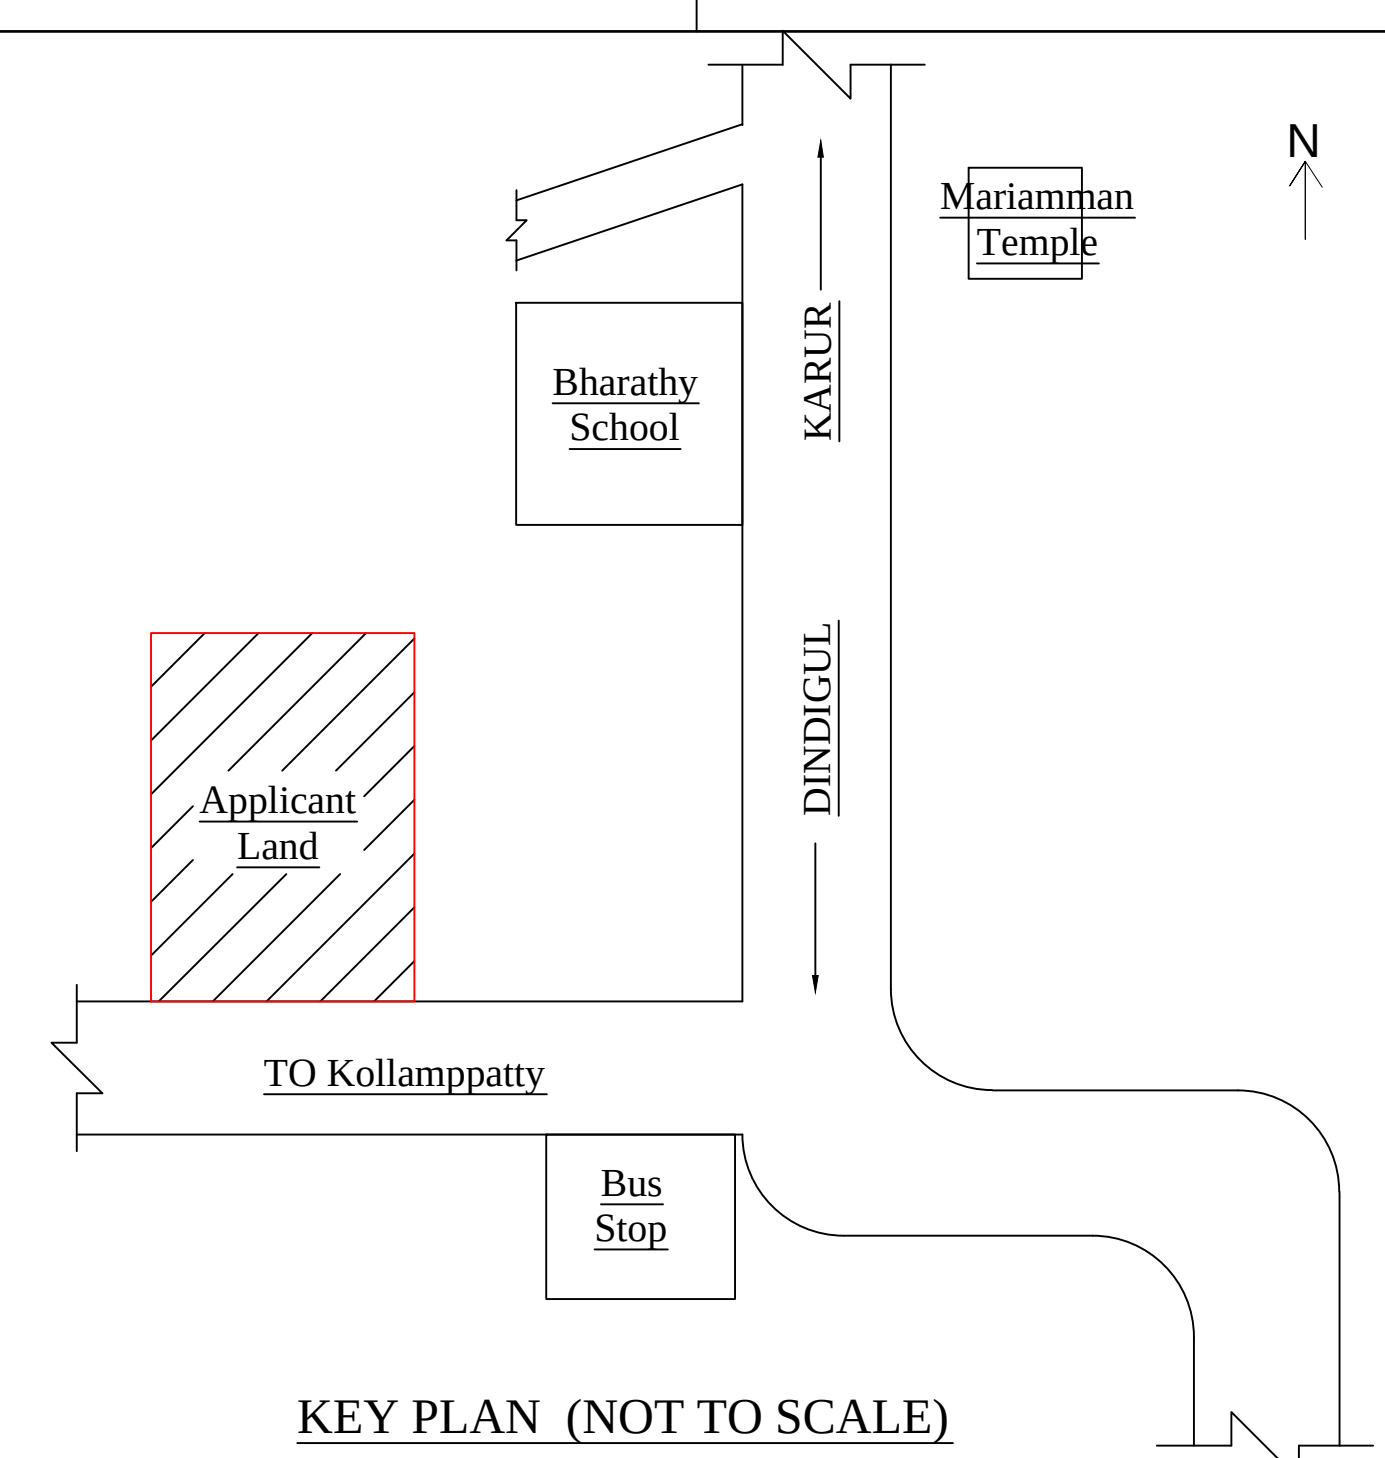


A diagram of a 2D hexagonal lattice. A vertical yellow line is drawn through the lattice, labeled 'OSR' (On-Site Relaxation). The lattice is composed of black dots representing sites, connected by lines to form hexagons. The yellow line passes through the centers of the sites in a vertical column.



149.22

132.13

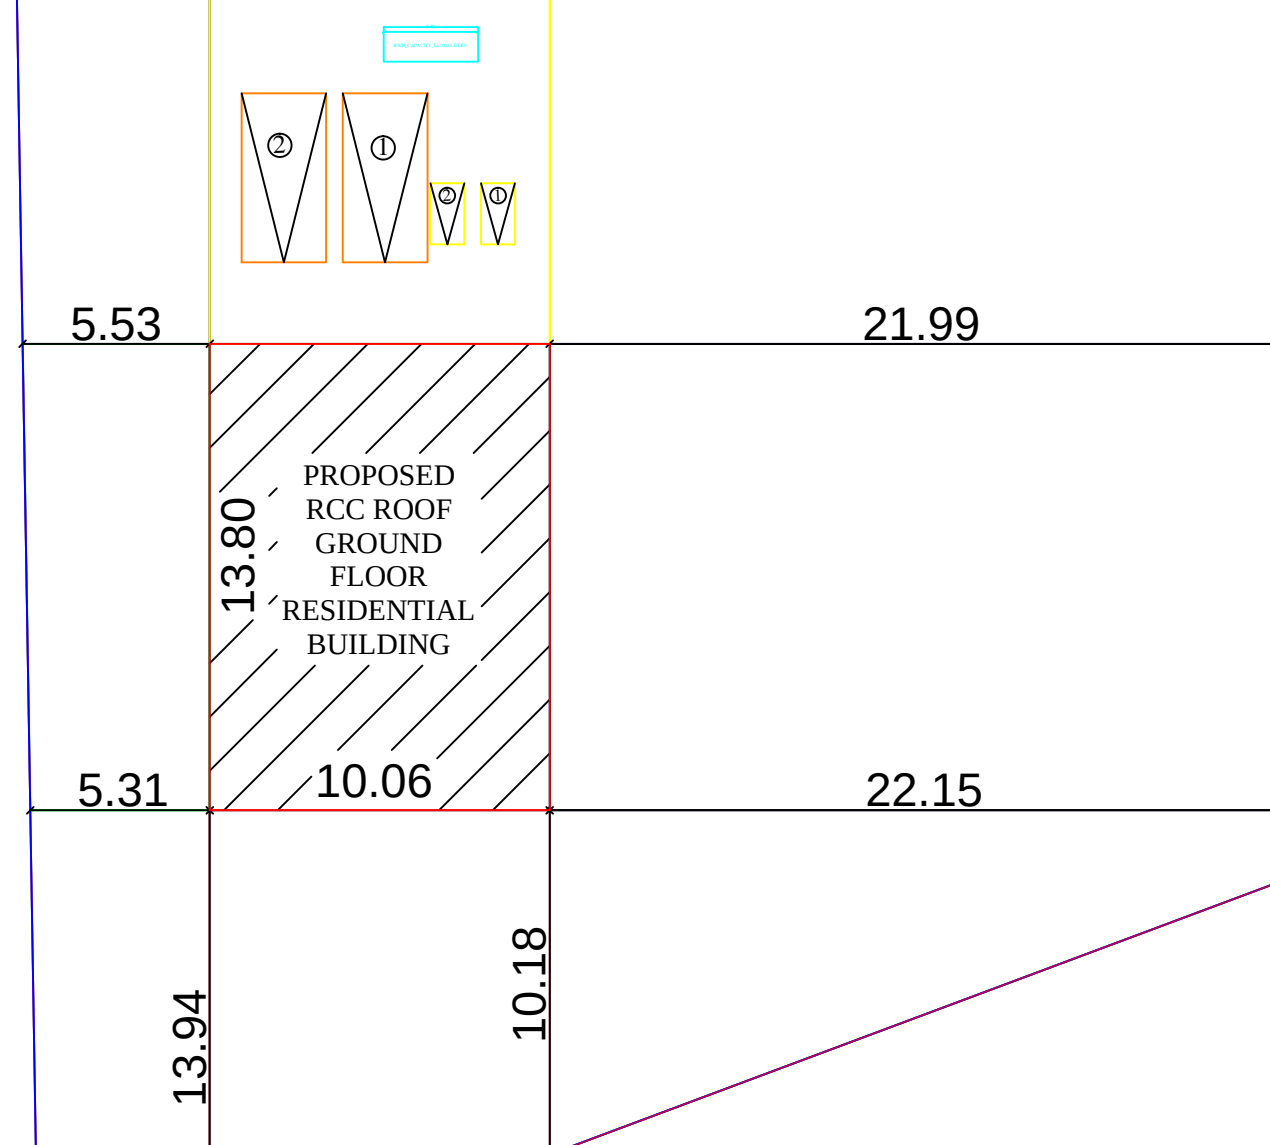

11.25M Wide East West
Panchayat Road

SITE PLAN




(SCALE : 1:100)

AREA DETAILS	SQM	SQFT
AREA OF THE LAND AS PER DOCUMENT	5220.40	56192.40
AREA OF THE LAND AS PER PATT A	5220.40	56192.40
AREA OF PRO. RCC BUILDING GROUND FLOOR	138.83	1494.37
CARPET AREA OF G.F	120.39	1295.88
AREA OF OPEN SPACE	5081.57	54698.03

CAR SPACE	REQUIRED	PROVIDED
	2	2
TWO WHEELER SPACE	2	2

DETAILS OF JOINARIES

MD - MAIN DOOR	1.52 X 2.13	50"X70"
D - DOOR	1.07 X 2.13	36"X70"
D1- DOOR	0.76X 2.13	26"X70"
O-OPEN	1.07X 2.13	36"X70"
W-WINDOW	1.22 X 1.22	40"X40"
W1-WINDOW	1.52 X 1.22	50"X40"
W2-WINDOW	1.82 X 1.22	60"X40"
V-VENTILATOR	0.91 X 0.91	30"X30"

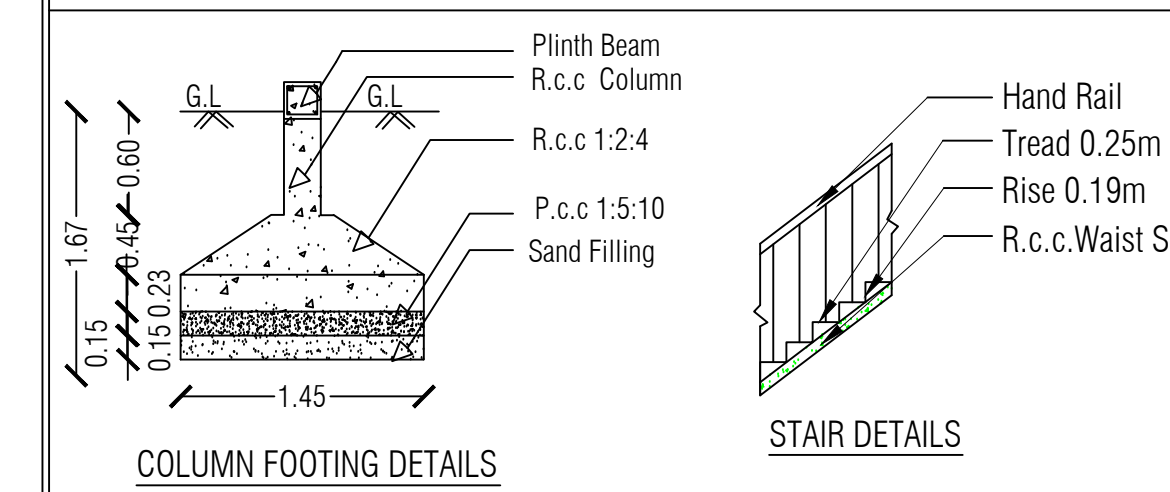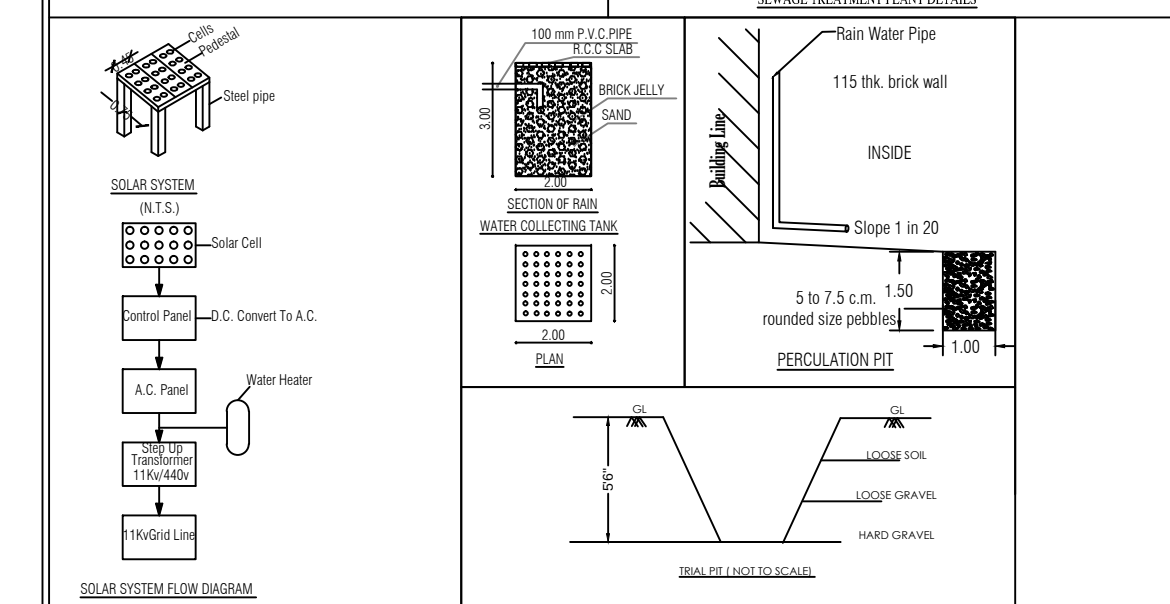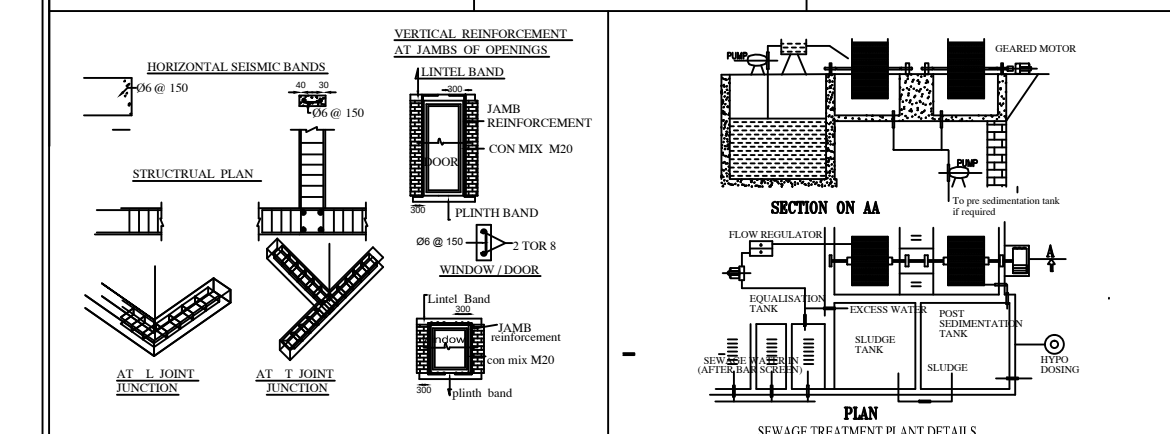

APPLICANTS :

Mr.P.THANGARASU

REGISTERED ENGINEER :

Er.V.RAMESH,,BE.,M.I.E.,AIV.,M.SC (REV).,
Chartered Engineer,Registered Engineer, Grade -I
DTCP: RE/Gr-I,/001/Karur/January/2024
Karur Corporation,Reg.No:082/LS/2023/00002
50,Vadivel Electricals,First Floor,Old Bye Pass Road,
Karur -639001 , Ph:9952410287.

APPROVAL BARCODE