

PLAN SHOWING PROPOSED CONSTRUCTION OF A RESIDENTIAL BUILDING IN THE GROUND FLOOR FOR S.F.NO - 7 / 2,

PATTA NO - 2675, VILLAGE NAME - AMMAPATTI VILLAGE, FASLI NO - 1433, PROPOSED BUILDING S.F.NO - 7 / 2,

AT AMMAPATTI VILLAGE PANCHAYAT, ARAVAKURICHI TALUK AND UNION, KARUR DT. PARTITION DEED NO - 5719 / 2022.

CLIENT NAME
Mr.KONDALRAJA RENGASWAMY,S/o.RENGASWAMY
AATHAR CARD NO - 9416 9796 4228
PAN CARD NO - AFRPR2484K

AREA STATEMENT

DESCRIPTION	SQ.FT	SQ.M
PLOT AREA AS PER DOCUMENT	442.19	41.08
PLOT AREA AS PER PATTA, FMB	442.19	41.08
PLOT AREA AS AT SITE	442.19	41.08
PRO G. FLOOR BUILDING AREA	234.22	21.76
PRO. G.FLOOR CARPET AREA	234.22	17.01
OPEN SPACE	207.97	19.32

FSI : 0.53 PLOT COVERAGE : 53.00%

SCHEDULE OF JOINERIES

TYPE	DESCRIPTION	SIZE
MD	MAIN DOOR	1.00X2.13
D1	DOOR	0.91X2.13
D2	DOOR	0.75X2.13
W	WINDOW	1.52X1.52
KW	KITCHEN WINDOW	1.52X0.91
V	VENTILATOR	0.91X0.61



Handwritten signature of P.A. Sheik Fareed




Er. P.A.SHEIK FAREED.,B.E.,
REGISTERED ENGINEER (G-2)
DTCP KARUR & PALLAPATTI MUNICIPALITY
REG.No : 186 / LS / 2022 / 00002
REG.No : RE / GR-II / 001 / KRR / JAN / 2024
255 / 48A, SHA NAGAR, (C2 - CROSS),
WARD NO - 19, PALLAPATTI MUNICIPALITY
KARUR (DT) - 639 207.

MOBILE & WHATSAPP
91 50 61 53 68





REGISTERED ENGINEER / LICENSED SURVEYOR

AMENITIES FOR PRO.BUILDING


SOLAR WATER HEATING SYSTEM

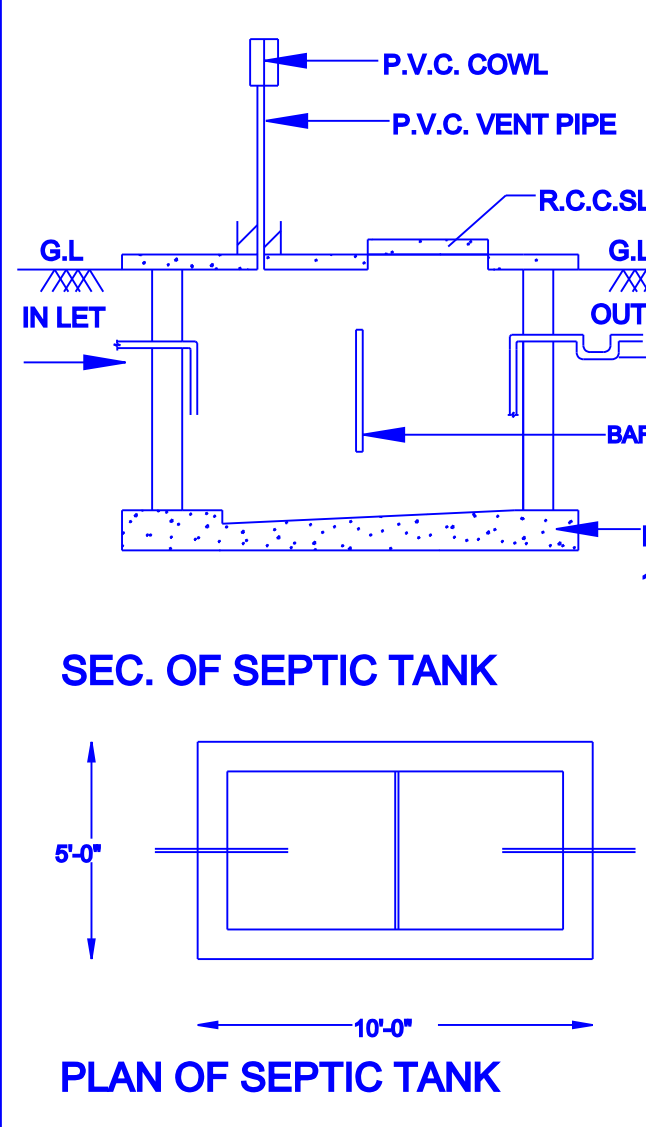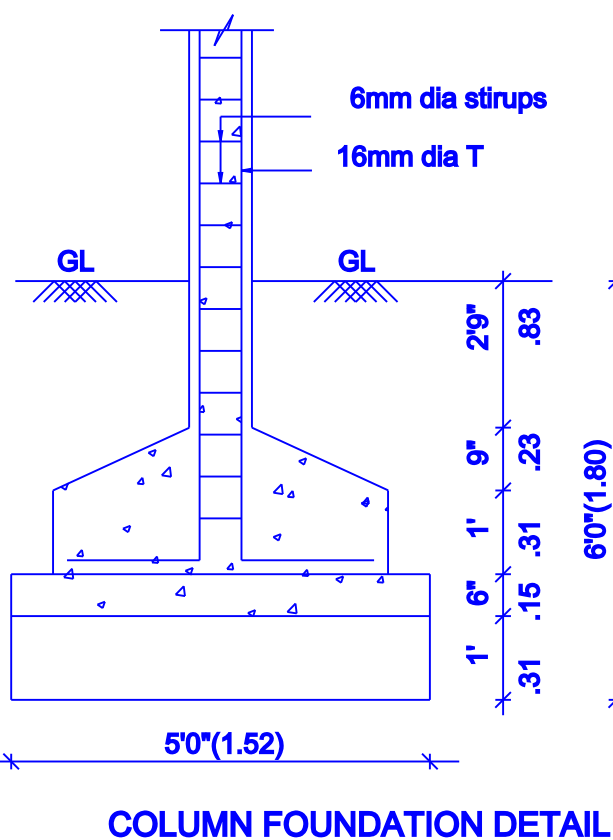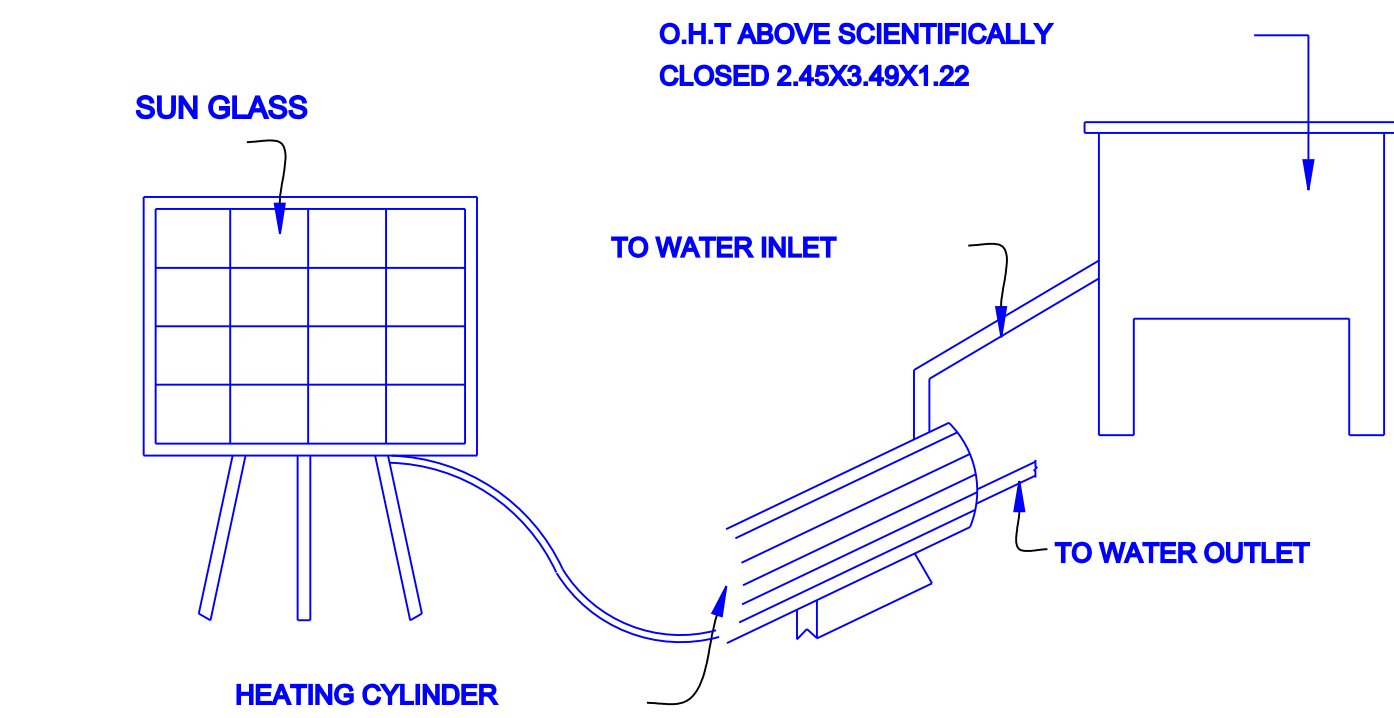

AMENITIES
NOT TO SCALE

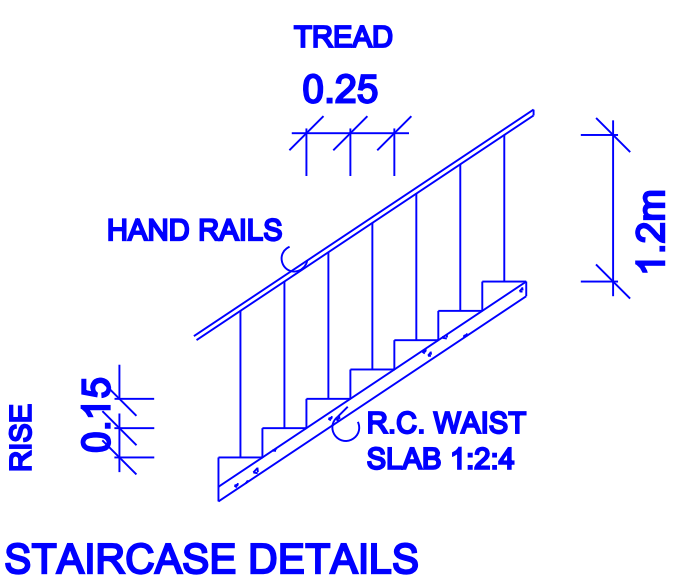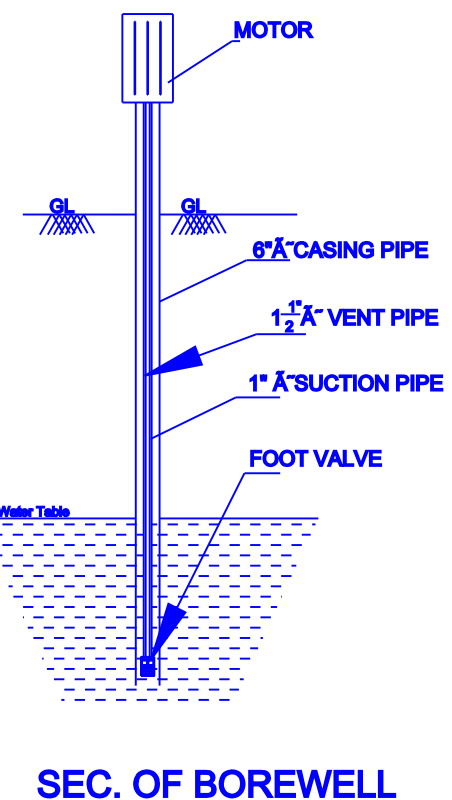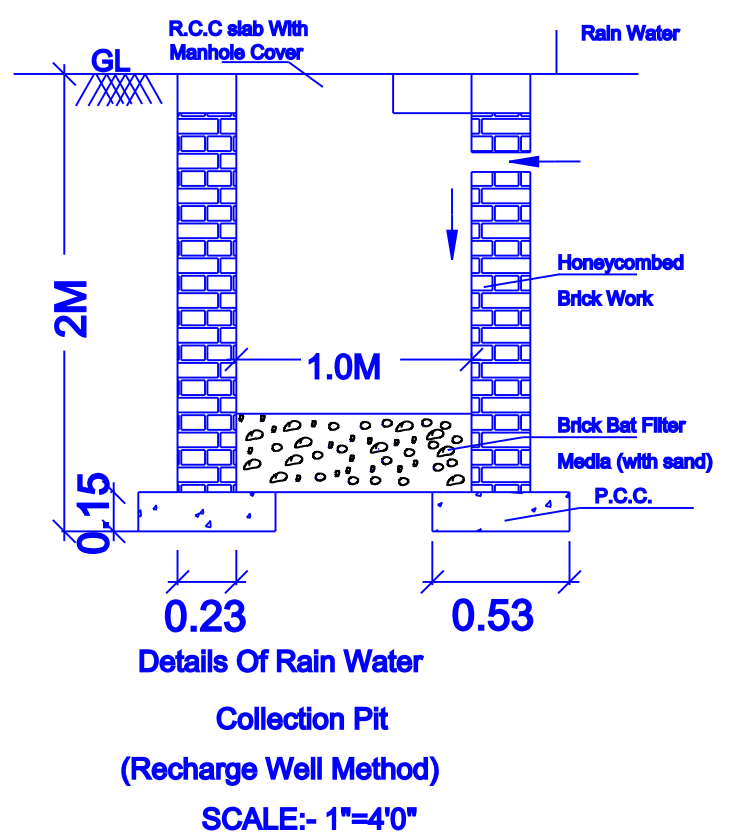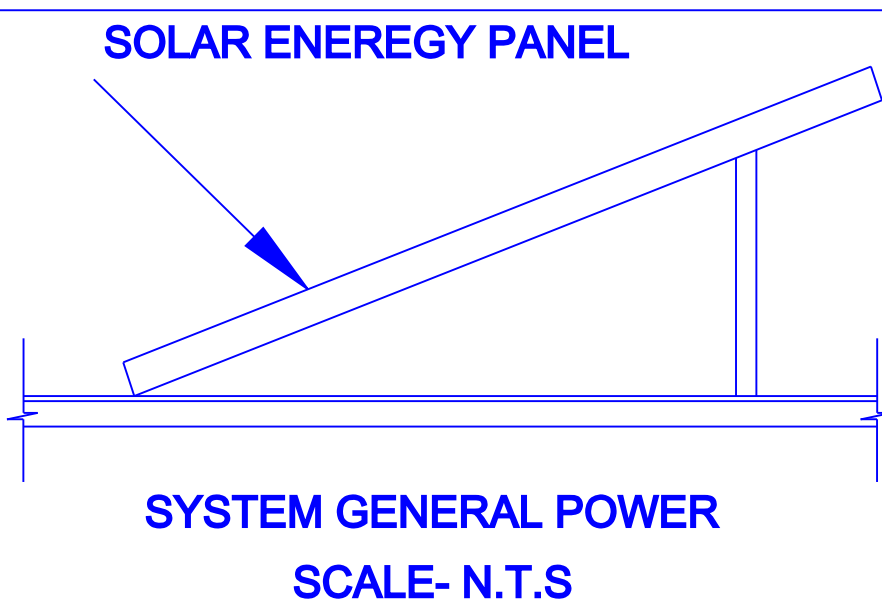

KEY PLAN(NOT TO SCALE)

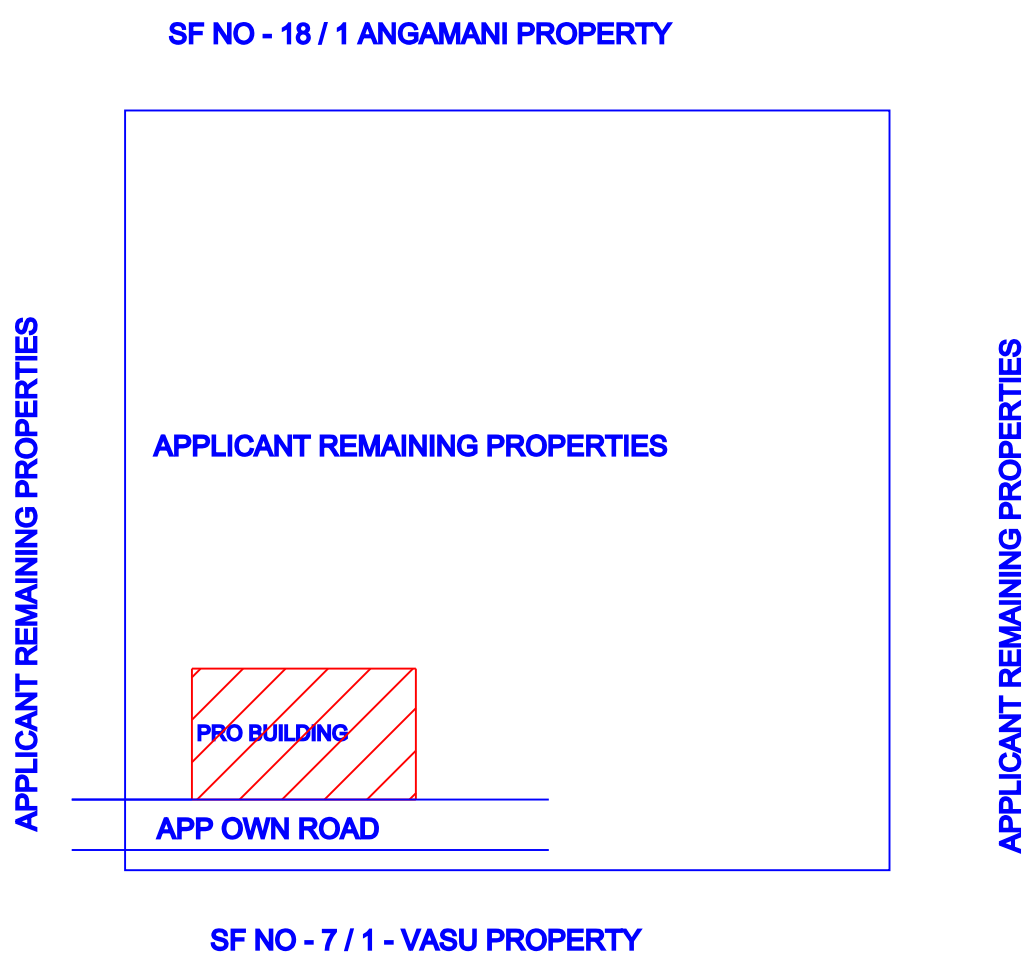


APPLICANT / OWNERS SIGNATURE

Handwritten signature of P.A. Sheik Fareed


REGISTERED ENGINEER SIGNATURE

Handwritten signature of P.A. Sheik Fareed

Er. P.A.SHEIK FAREED, B.E.,
REGISTERED ENGINEER (G-2),
Reg.No: 186 / LS / 2022 / 00002,
PALLAPATTI MUNICIPALITY,
Reg.NO: RE / GR-II / 001 / KRR / JAN / 2024
DTCP OFFICE, KARUR (DT).
PH.NO:- 91 50 61 53 68

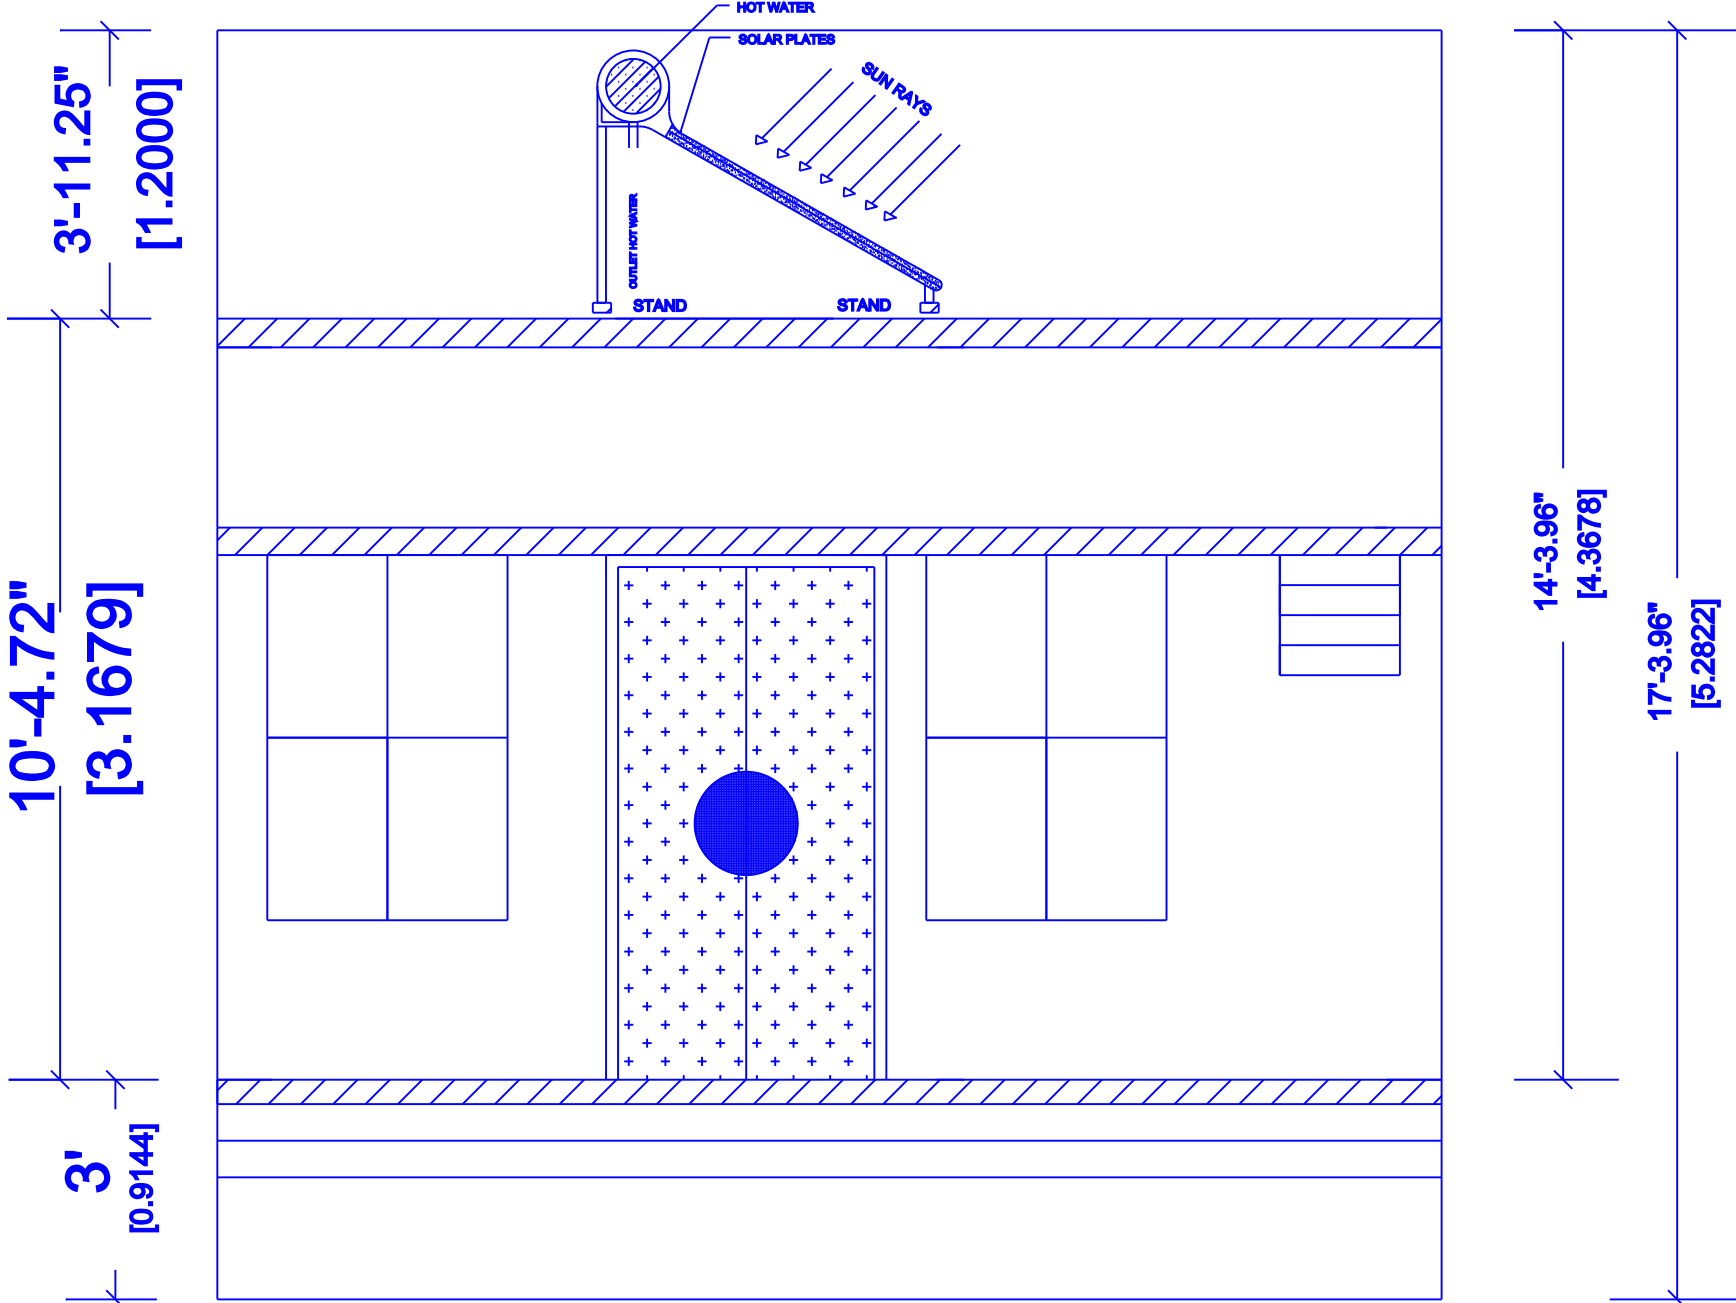


ELEVATION - EAST FACING

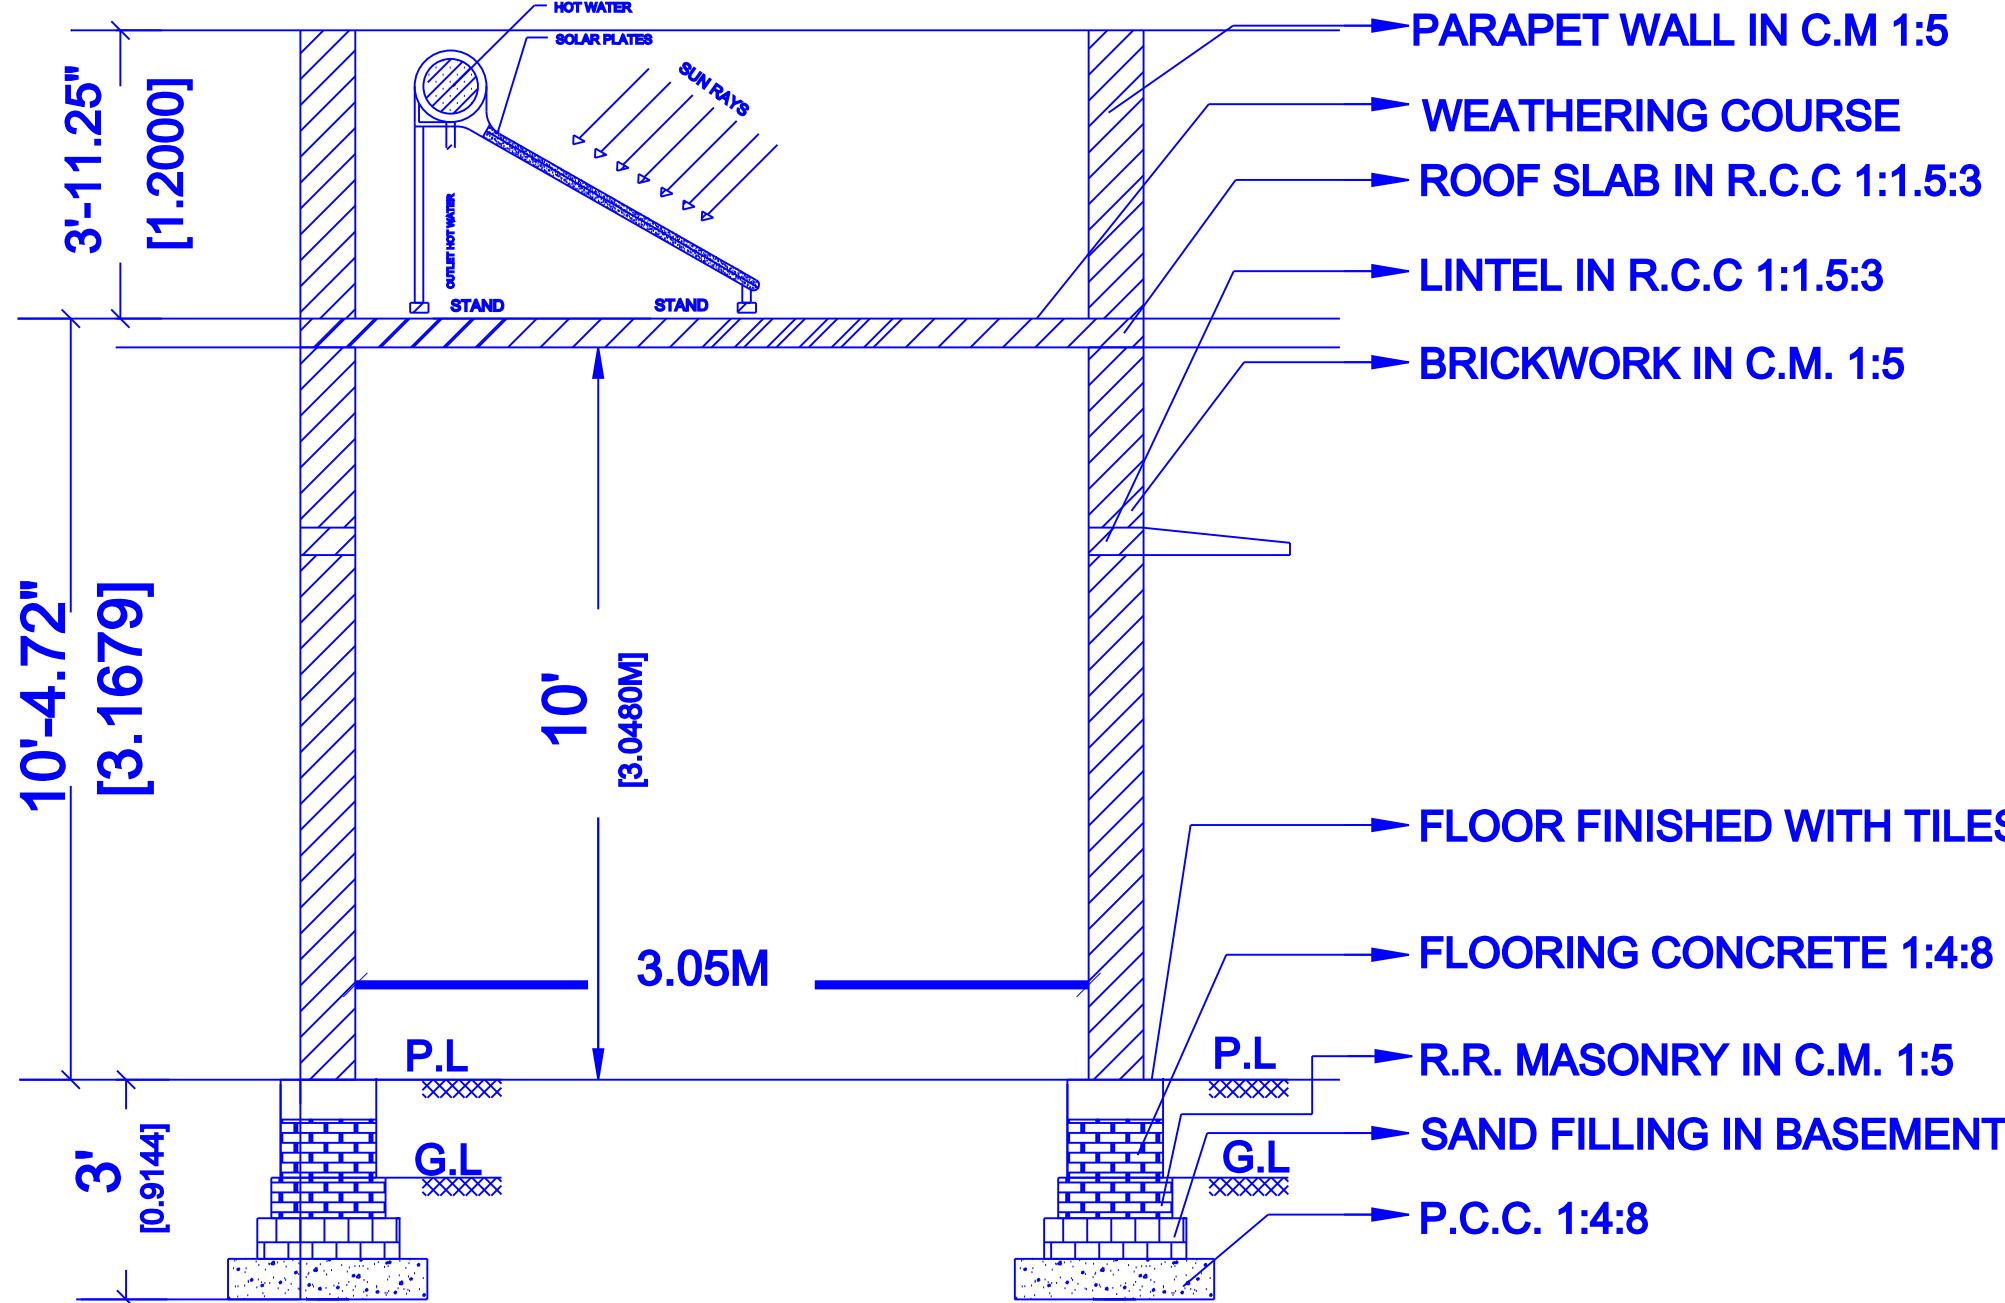

SECTION PLAN ON AA

SITE PLAN - SCALE 1:100

SITE PLAN CUM PROPOSED GROUND
FLOOR RESIDENTIAL BUILDING

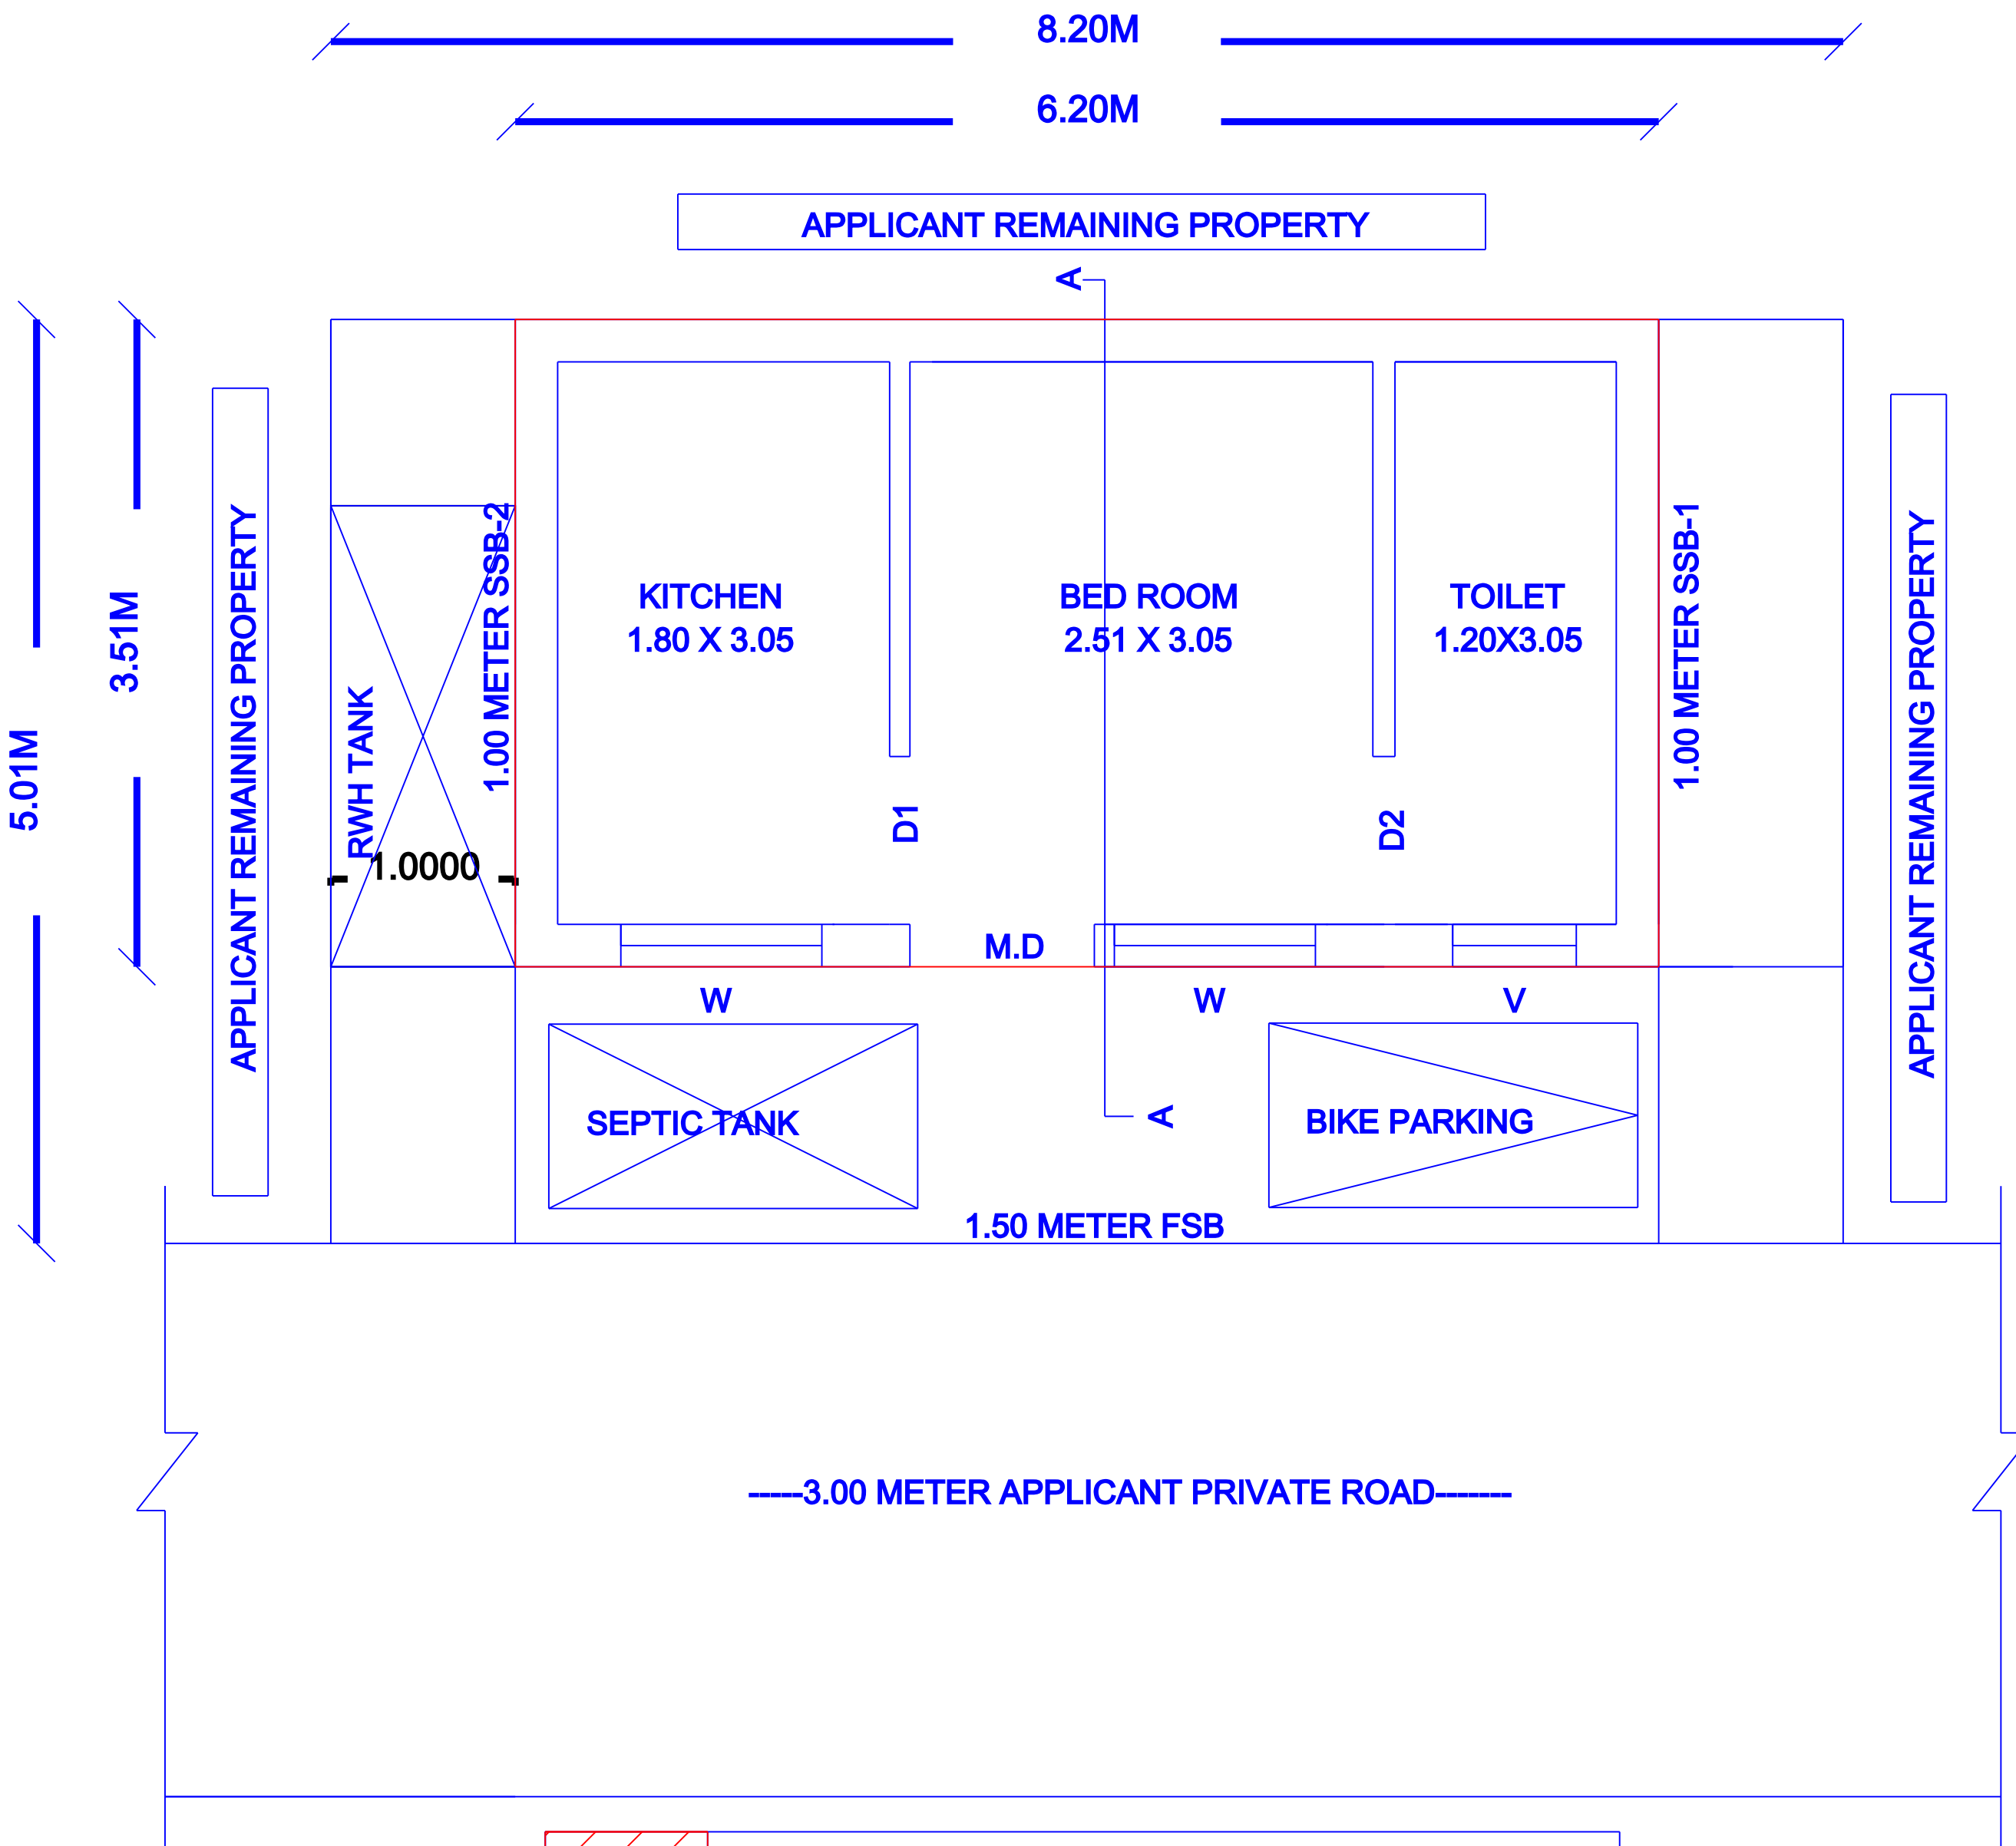

PRO.BUILDING AREA
OPEN SPACE AREA

Signature Not
Verified
Location not
verified