


PLAN SHOWING PROPOSED CONSTRUCTION OF A RESIDENTIAL BUILDING IN THE GROUND FLOOR FOR S.F.NO - 7 / 2,


PATTA NO - 2675, VILLAGE NAME - AMMAPATTI VILLAGE, FASLI NO - 1433, PROPOSED BUILDING S.F.NO - 7 / 2,

AT AMMAPATTI VILLAGE PANCHAYAT, ARAVAKURICHI TALUK AND UNION, KARUR DT. PARTITION DEED NO - 5719 / 2022.

CLIENT NAME
Mr.KONDALRAJA RENGASWAMY,S/o.RENGASWAMY
AATHAR CARD NO - 9416 9796 4228
PAN CARD NO - AFRPR2484K

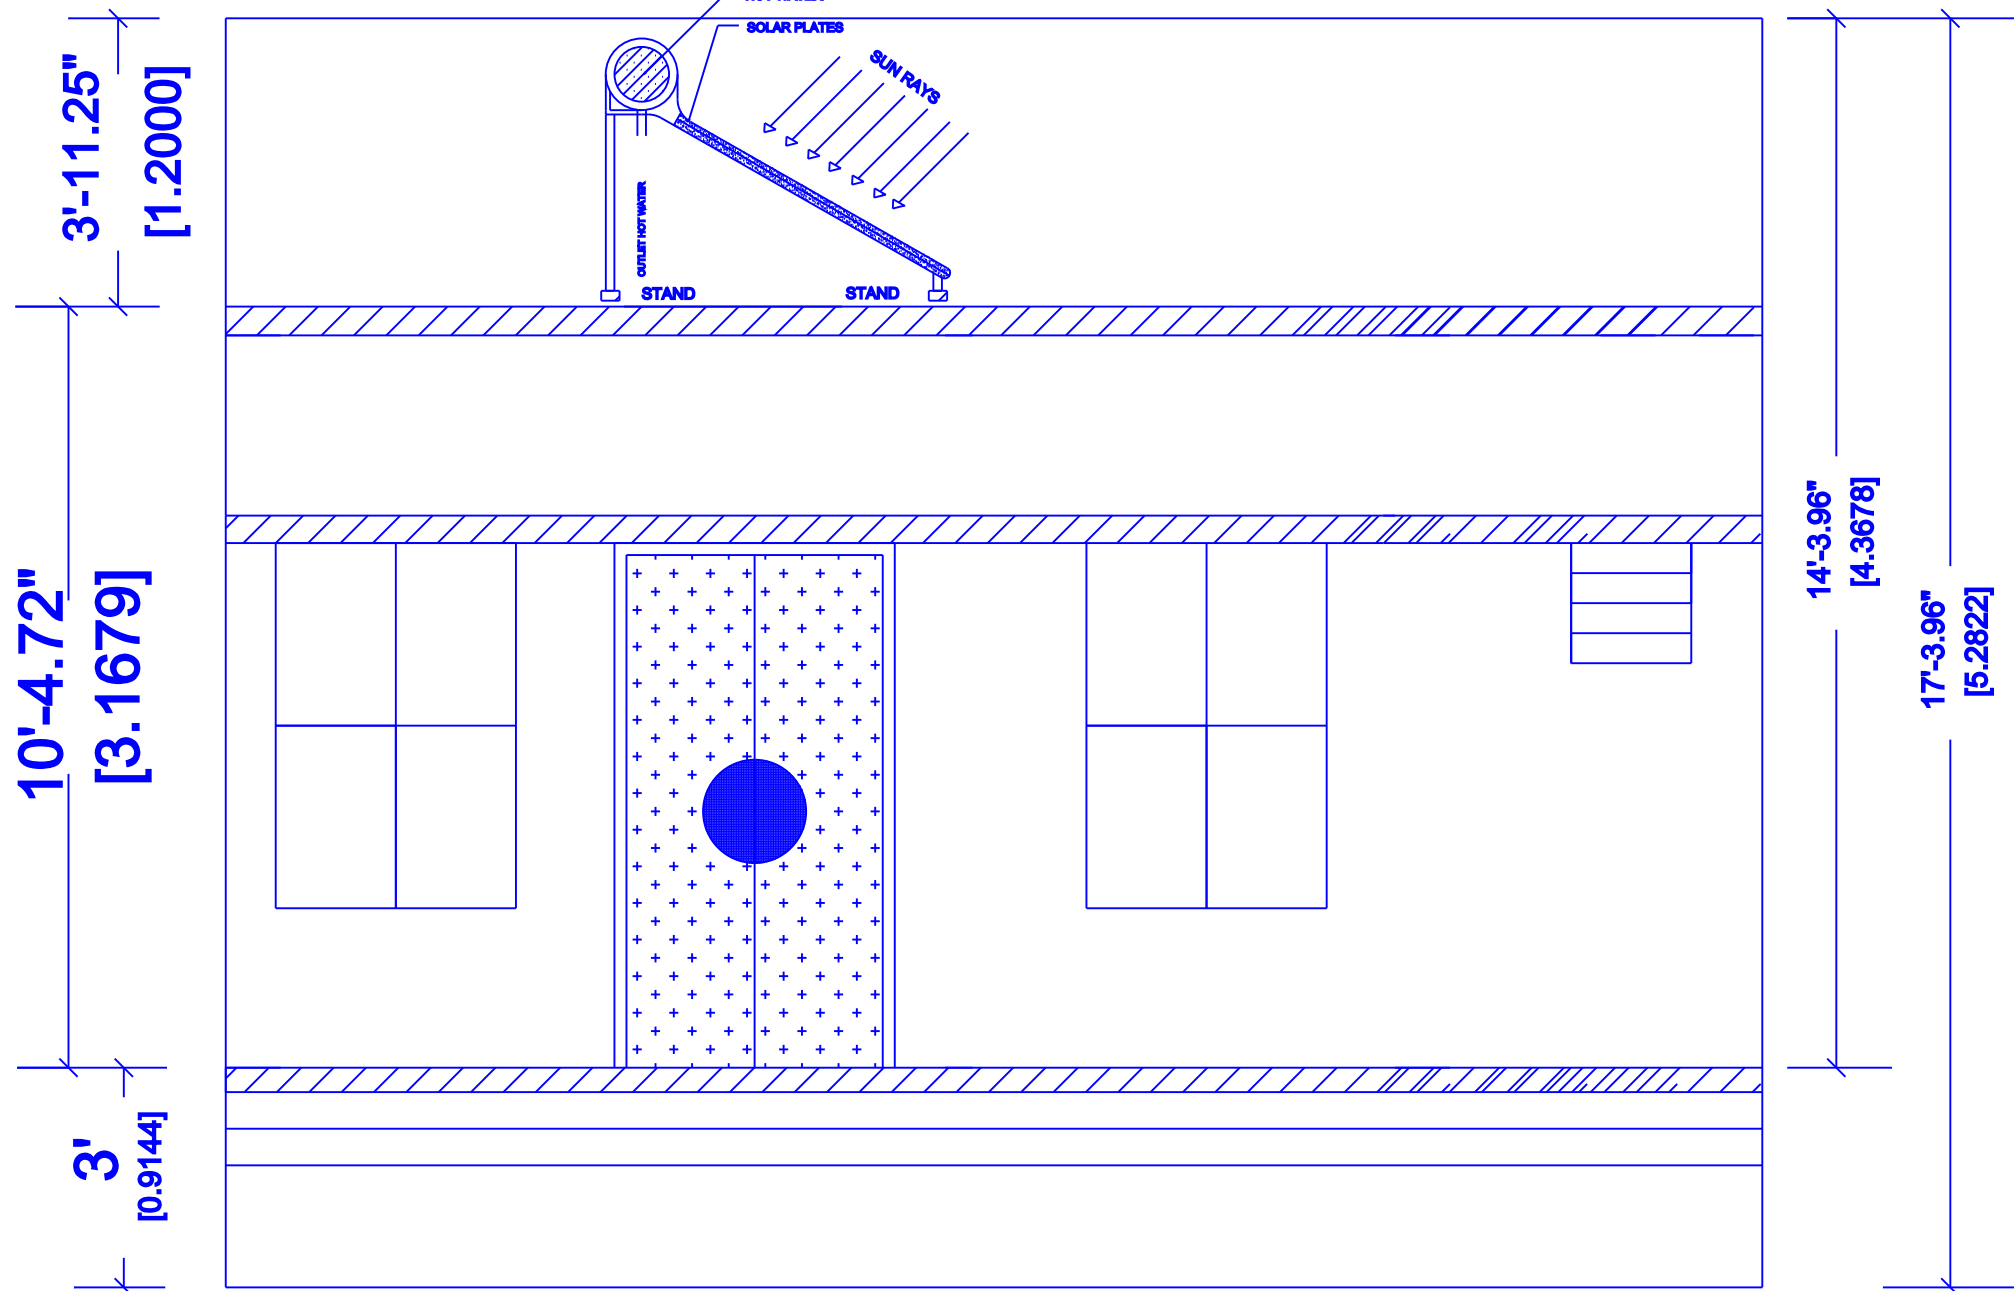




ELEVATION - EAST FACING

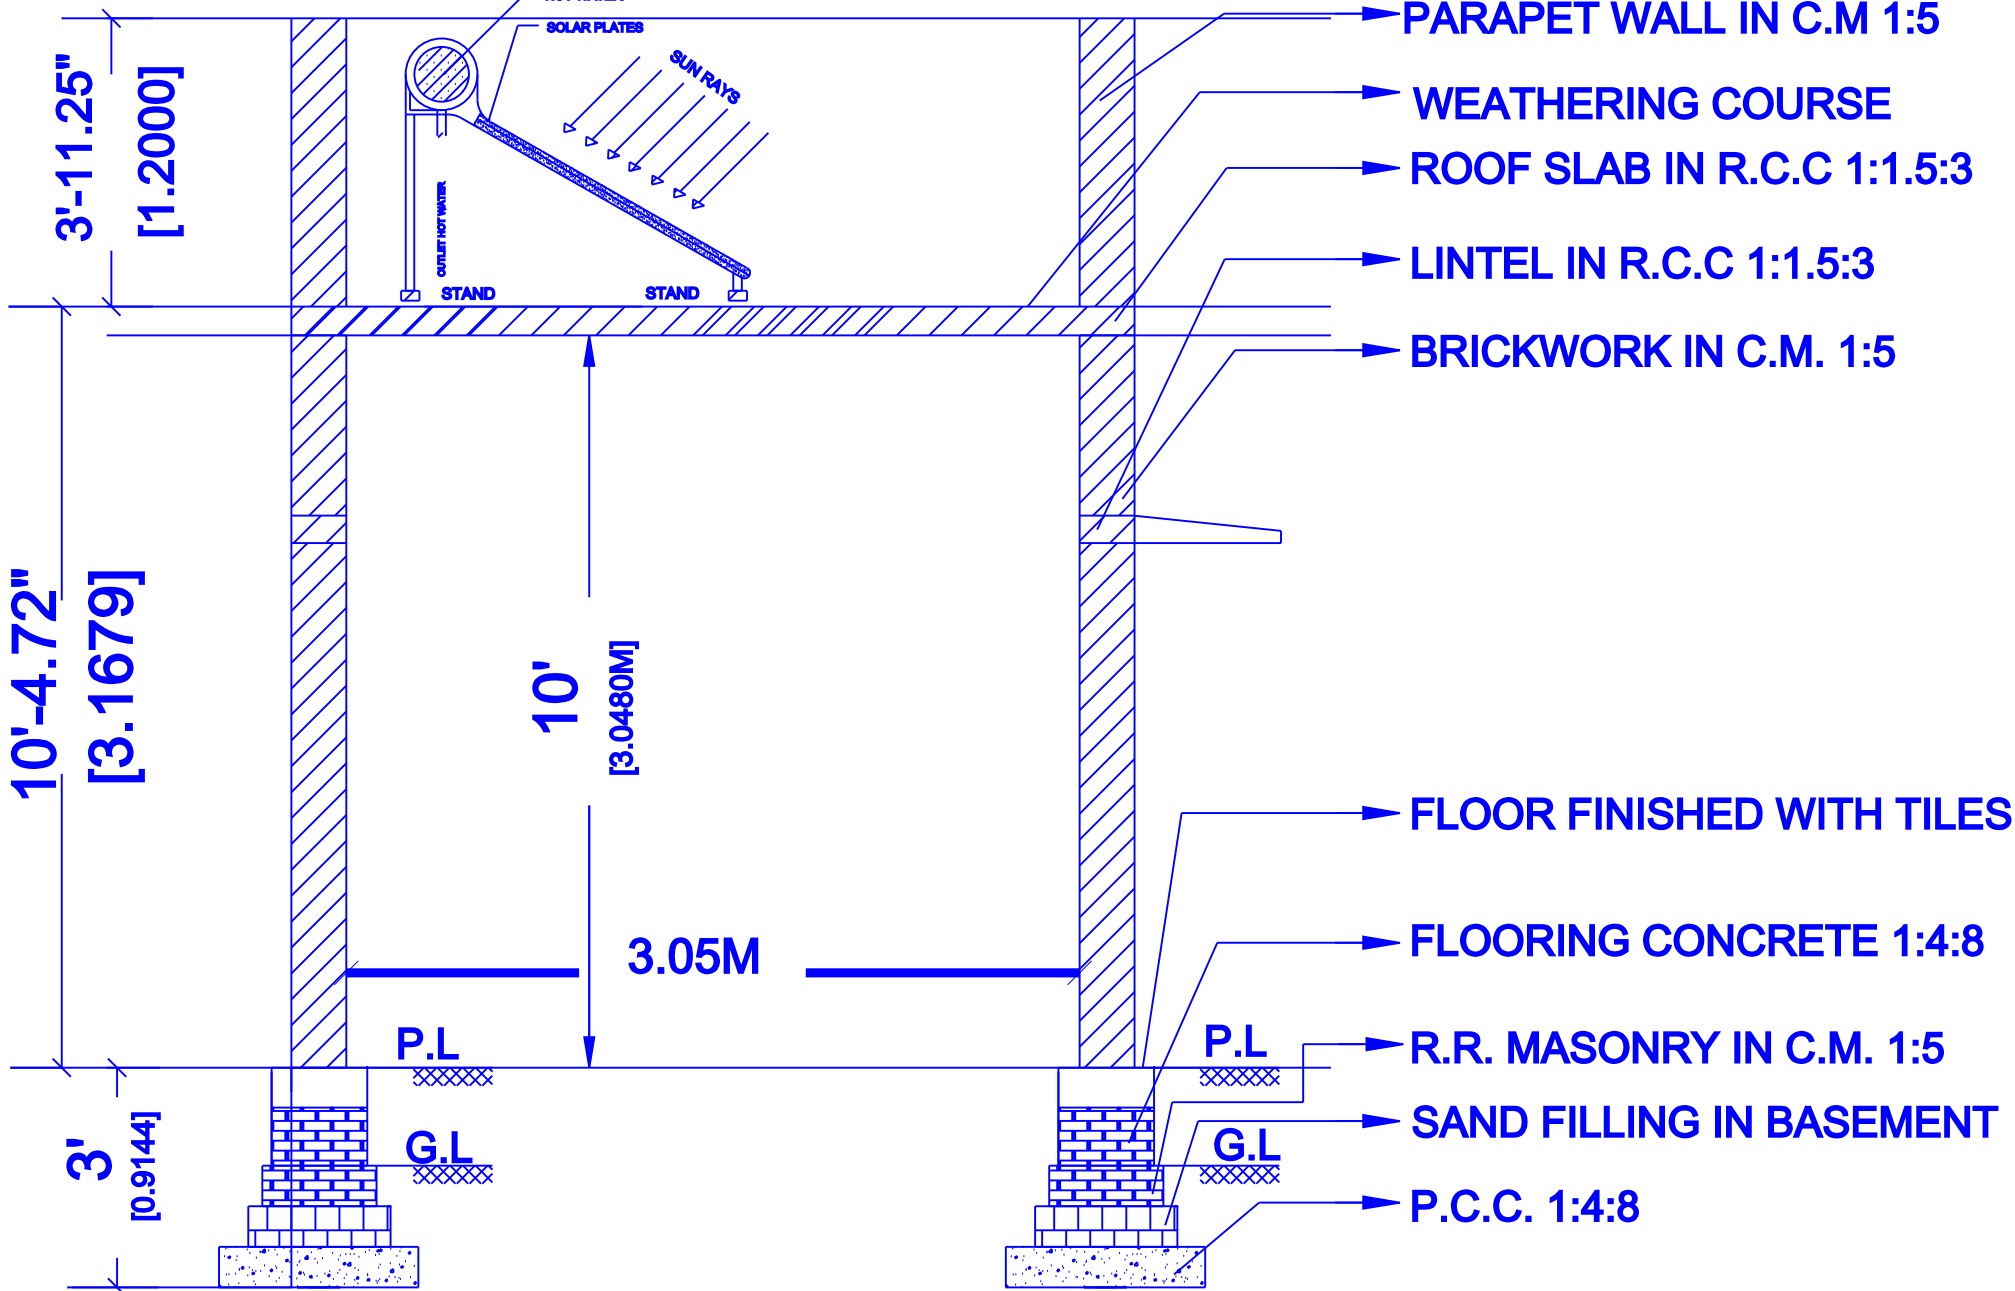





SECTION PLAN ON AA

AMENITIES FOR PRO.BUILDING

SOLAR WATER HEATING SYSTEM

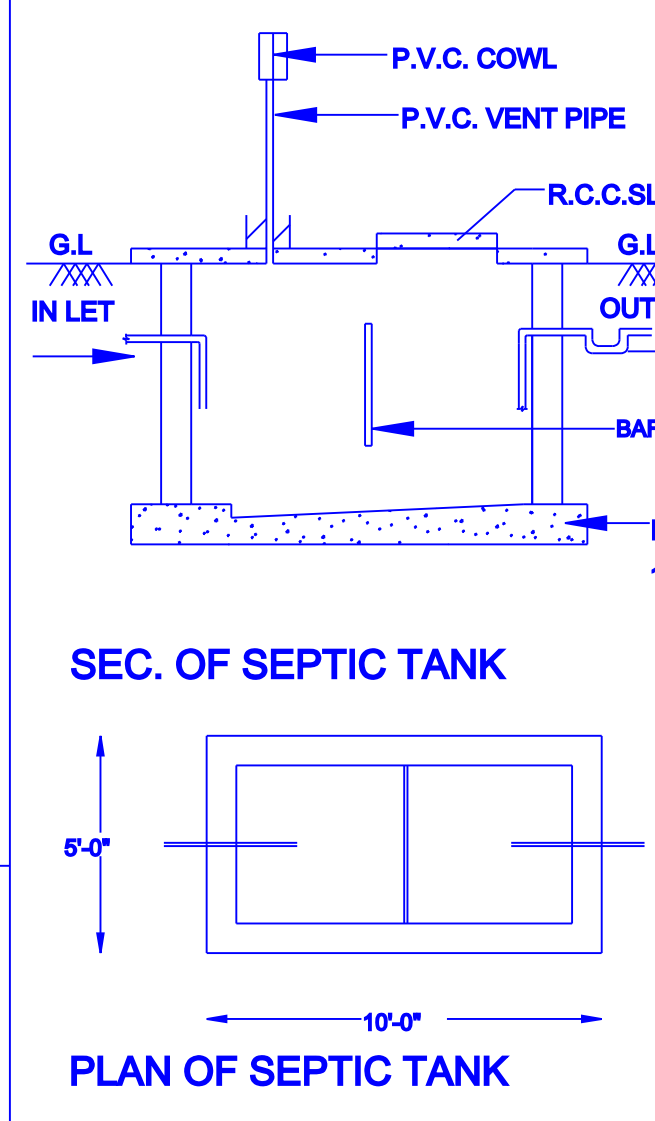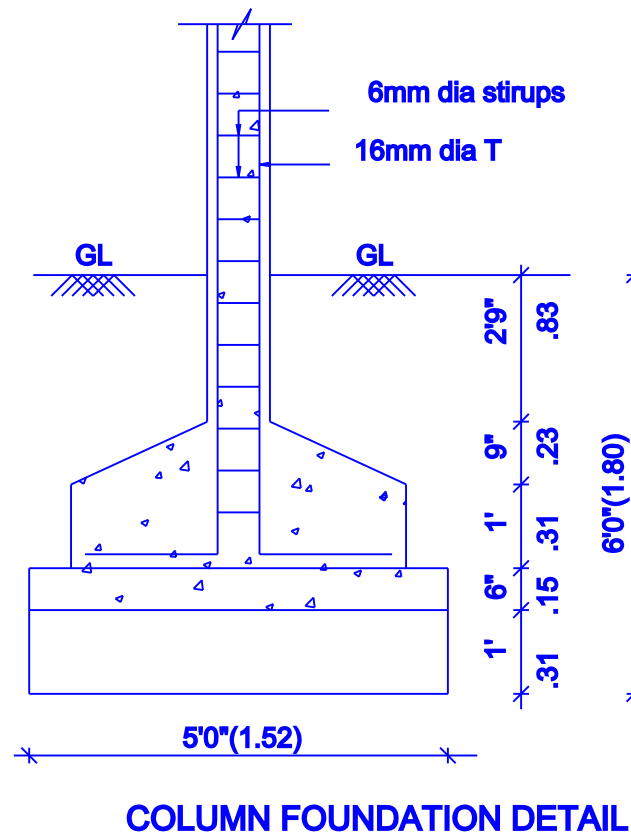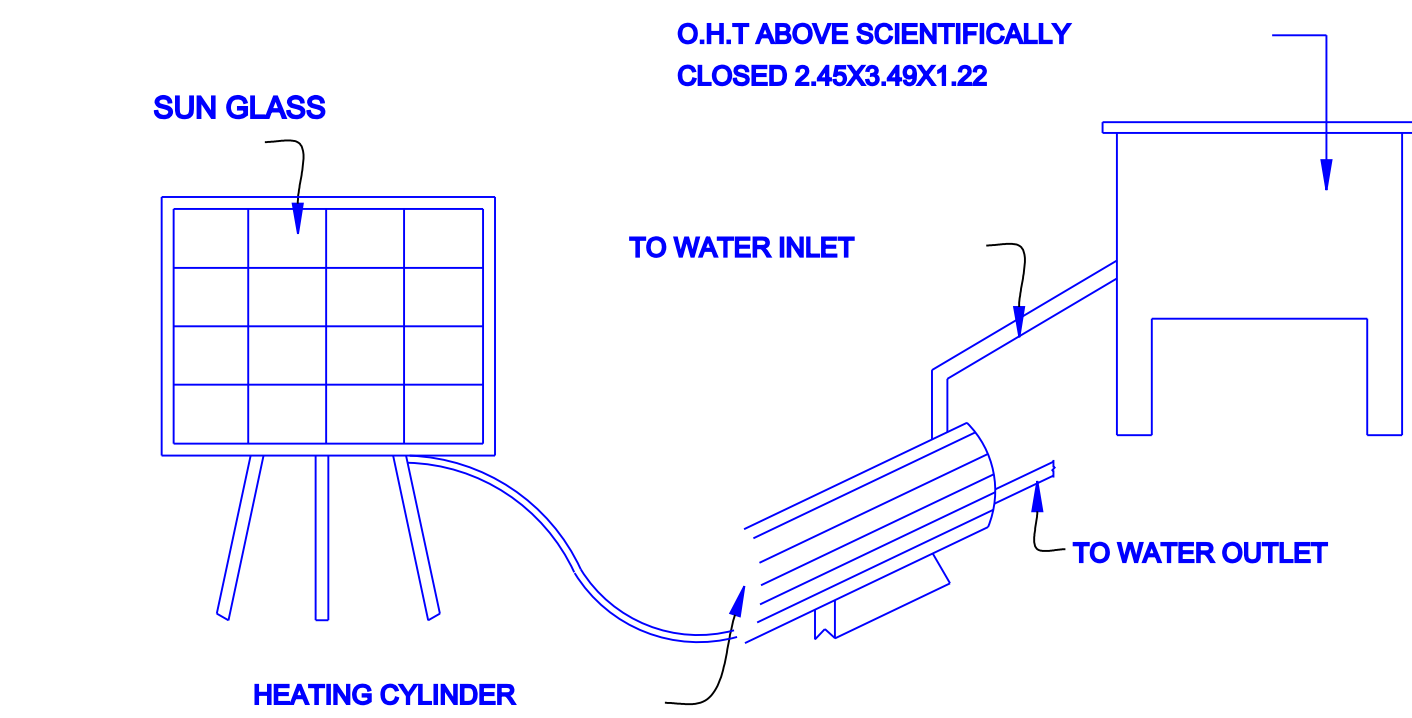

AMENITIES
NOT TO SCALE

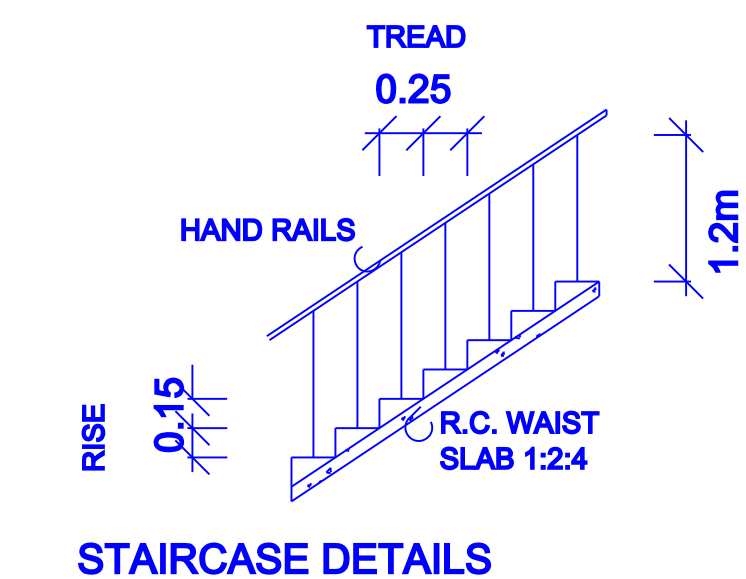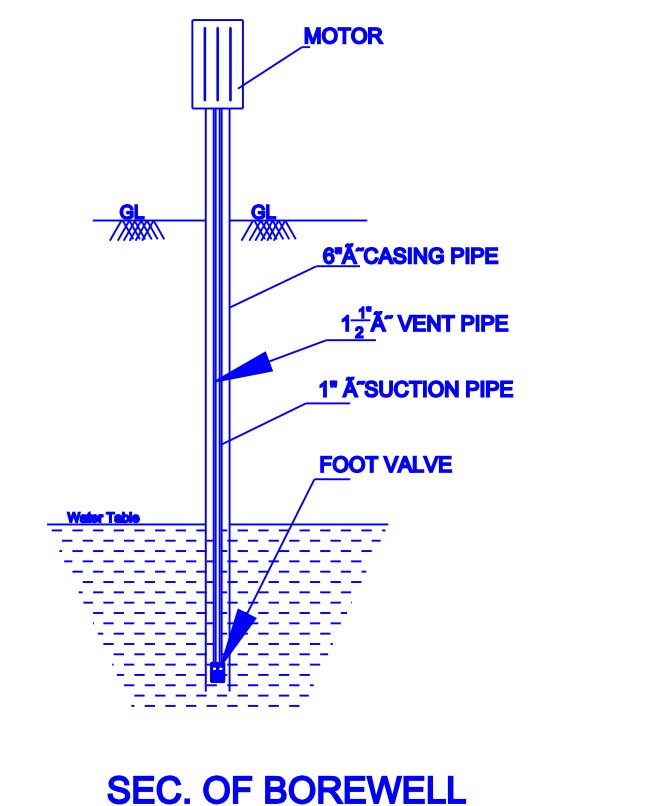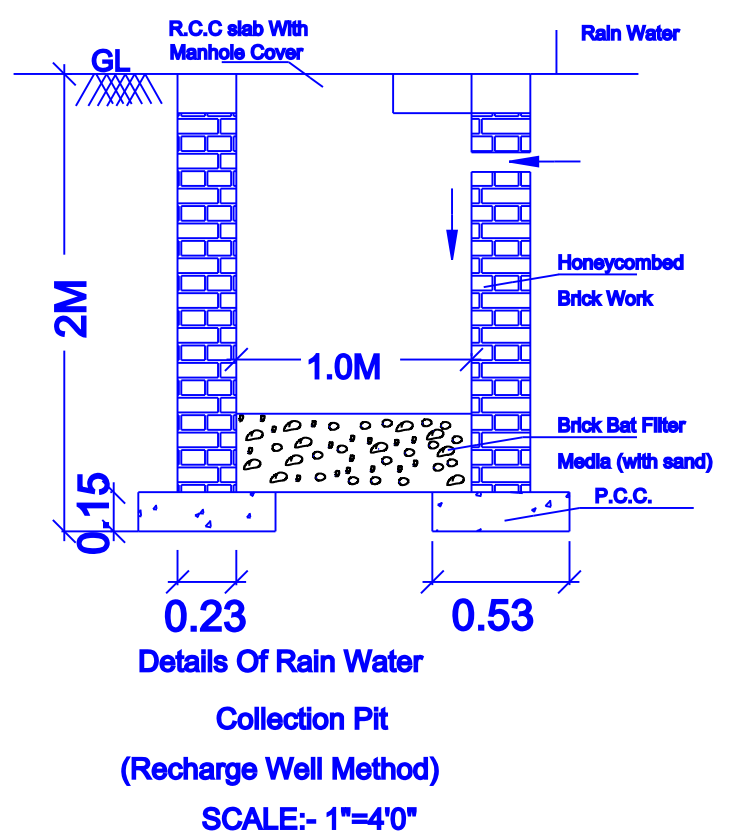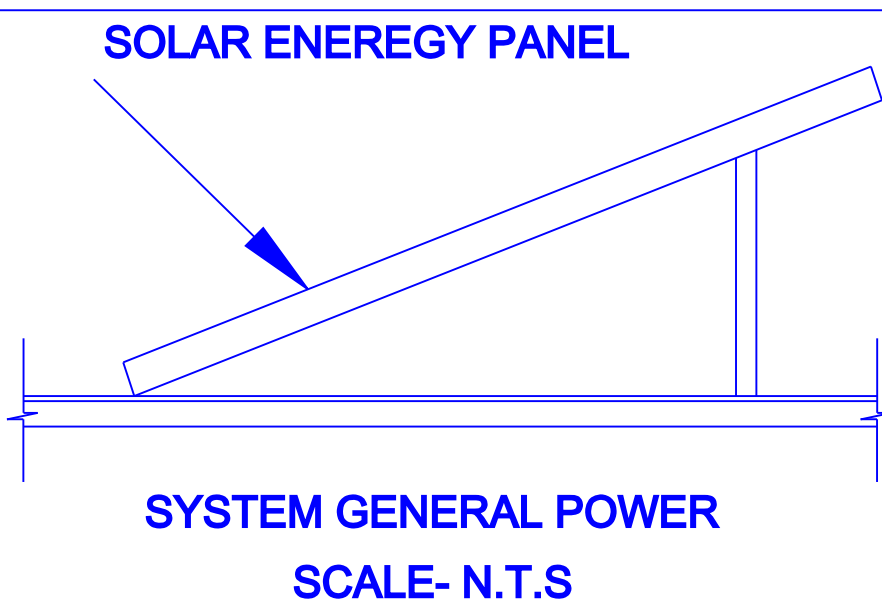

AREA STATEMENT

DESCRIPTION	SQ.FT	SQ.M
PLOT AREA AS PER DOCUMENT	542.00	50.35
PLOT AREA AS PER PATTA, FMB	542.00	50.35
PLOT AREA AS AT SITE	542.00	50.35
PRO G. FLOOR BUILDING AREA	307.00	28.50
PRO. G.FLOOR CARPET AREA	247.03	22.95
OPEN SPACE	235.00	21.85

FSI : 0.57 PLOT COVERAGE : 57.00%

SCHEDULE OF JOINERIES


TYPE	DESCRIPTION	SIZE
MD	MAIN DOOR	1.00X2.13
D1	DOOR	0.91X2.13
D2	DOOR	0.75X2.13
W	WINDOW	1.52X1.52
KW	KITCHEN WINDOW	1.52X0.91
V	VENTILATOR	0.91X0.61



Er. P.A.SHEIK FAREED.,B.E.,
REGISTERED ENGINEER (G-2)
DTCP KARUR & PALLAPATTI MUNICIPALITY
REG.No : 186 / LS / 2022 / 00002
REG.No : RE / GR-II / 001 / KRR / JAN / 2024
255 / 48A, SHA NAGAR, (C2 - CROSS),
WARD NO - 19, PALLAPATTI MUNICIPALITY
KARUR (DT) - 639 207.


MOBILE & WHATSAPP
91 50 61 53 68

REGISTERED ENGINEER / LICENSED SURVEYOR

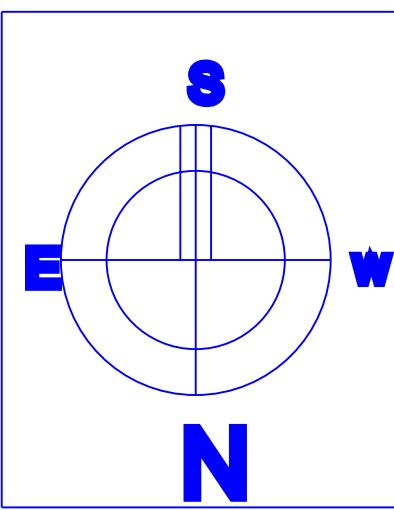

SITE PLAN - SCALE 1:100

SITE PLAN CUM PROPOSED GROUND
FLOOR RESIDENTIAL BUILDING

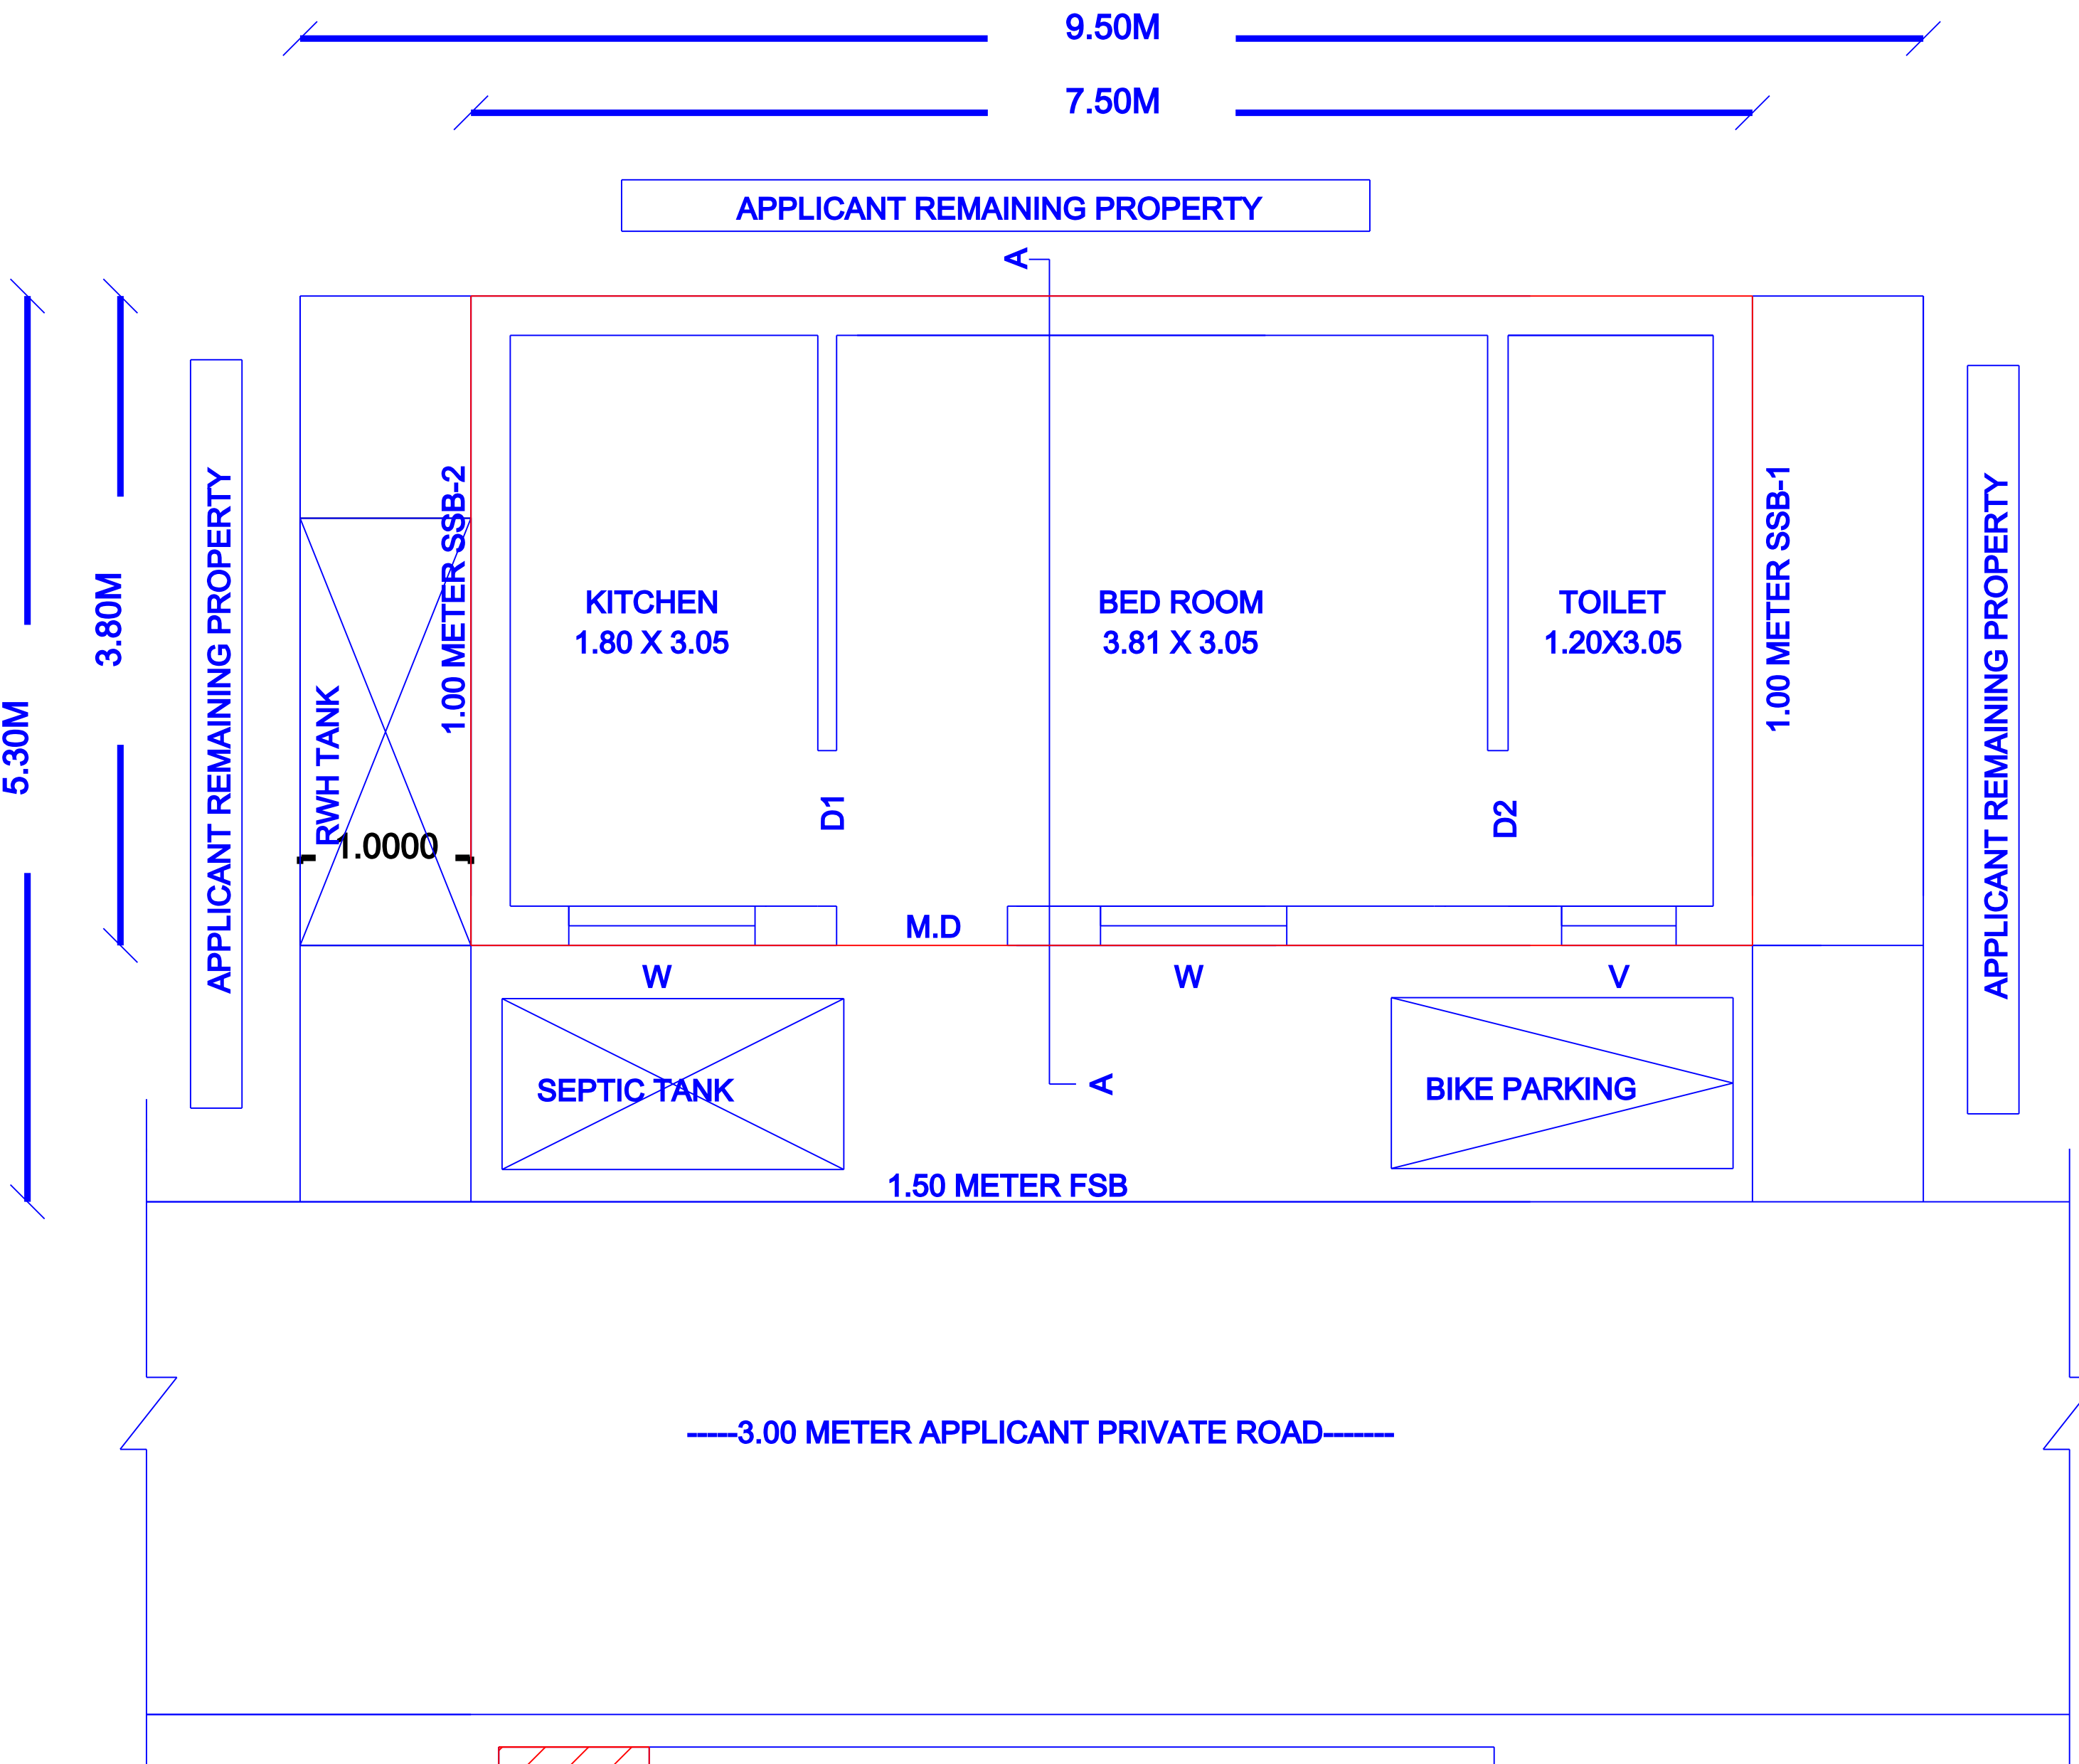


OWN HOUSE

PRO.BUILDING AREA
OPEN SPACE AREA



KEY PLAN(NOT TO SCALE)

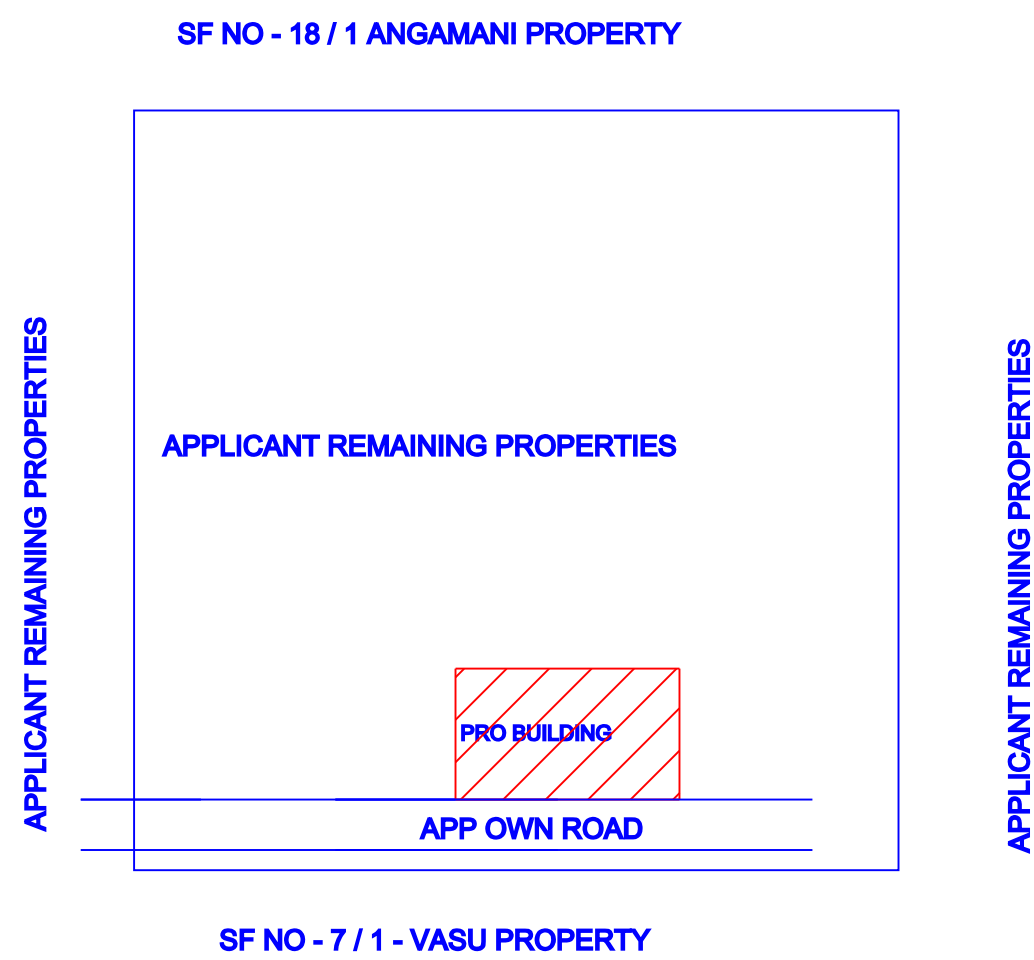

APPLICANT / OWNERS SIGNATURE

P. Kondalraja Rengaswamy

REGISTERED ENGINEER SIGNATURE

Er. P.A.SHEIK FAREED, B.E.,
REGISTERED ENGINEER (G-2),
Reg.No: 186 / LS / 2022 / 00002,
PALLAPATTI MUNICIPALITY,
Reg.NO: RE / GR-II / 001 / KRR / JAN / 2024
DTCP OFFICE, KARUR (DT).
PH.NO:- 91 50 61 53 68