



PLAN SHOWING THE PROPOSED CONSTRUCTION OF R.C.C.ROOF GROUND FLOOR RESIDENTIAL BUILDING IN S.F.NO: 121/18 ,PLOT NO: 32 ,GOLDEN PARK,THANTHONI UNION ,EMOOR VILLAGE & PANCHAYAT, KARUR - TALUK & DISTRICT. (SWP / DTCP / KARUR / LAYOUT NO: 145/ 2022)


APPLICANT:- Mrs.K.JANATHA , W/o. Mr.KRISHNAN

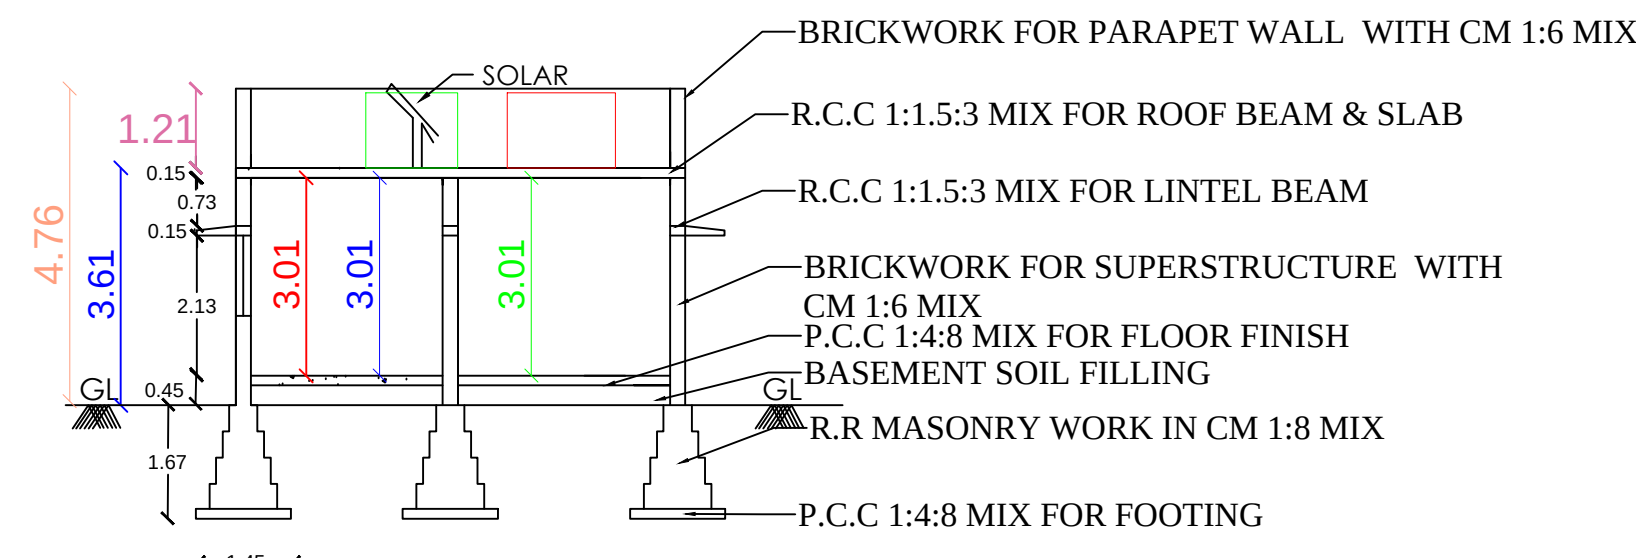


SECTION ON A-A

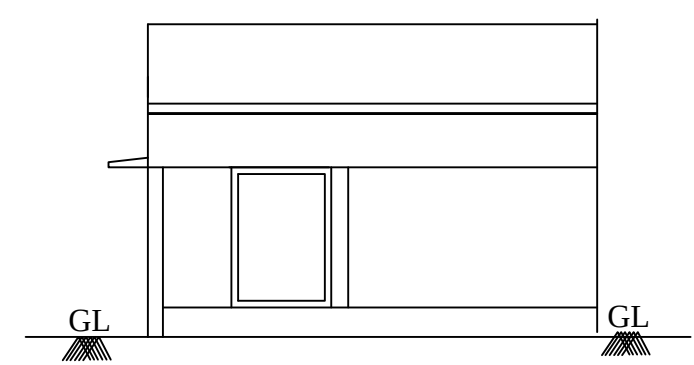




FRONT ELEVATION

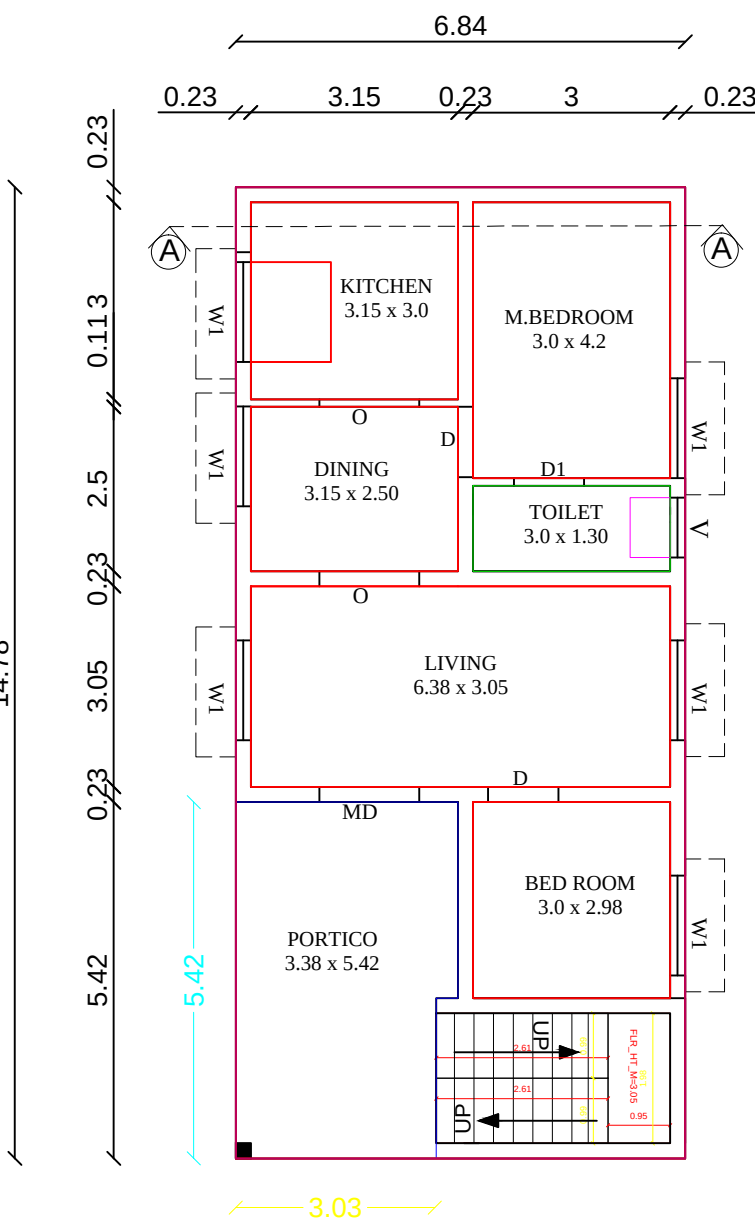

GROUND FLOOR PLAN

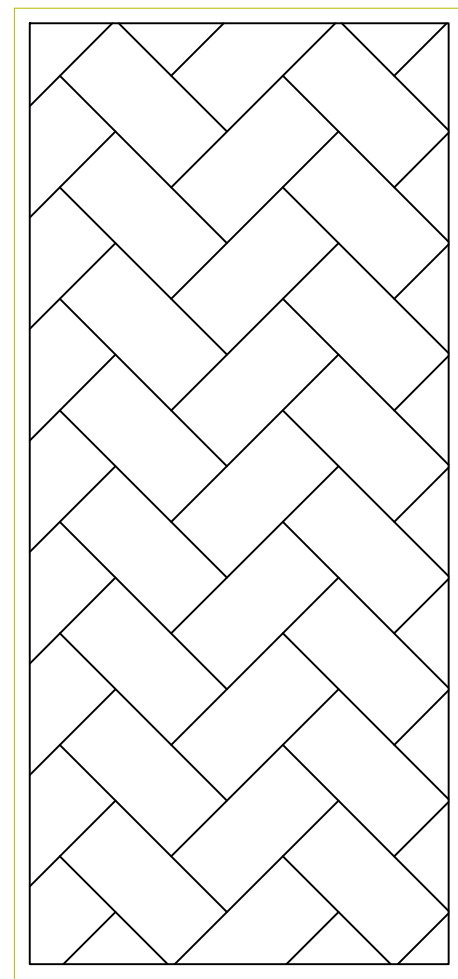


TERRACE FLOOR PLAN

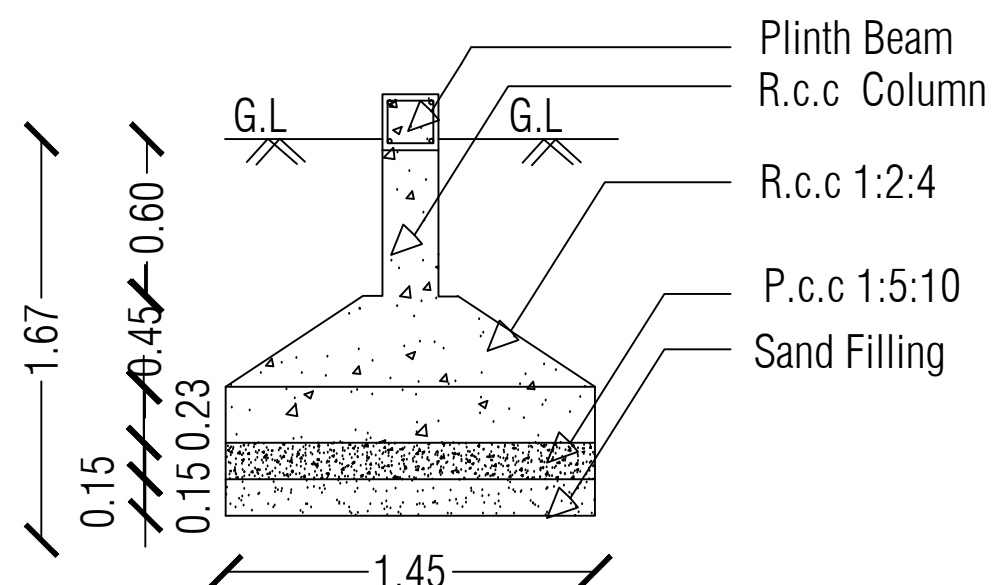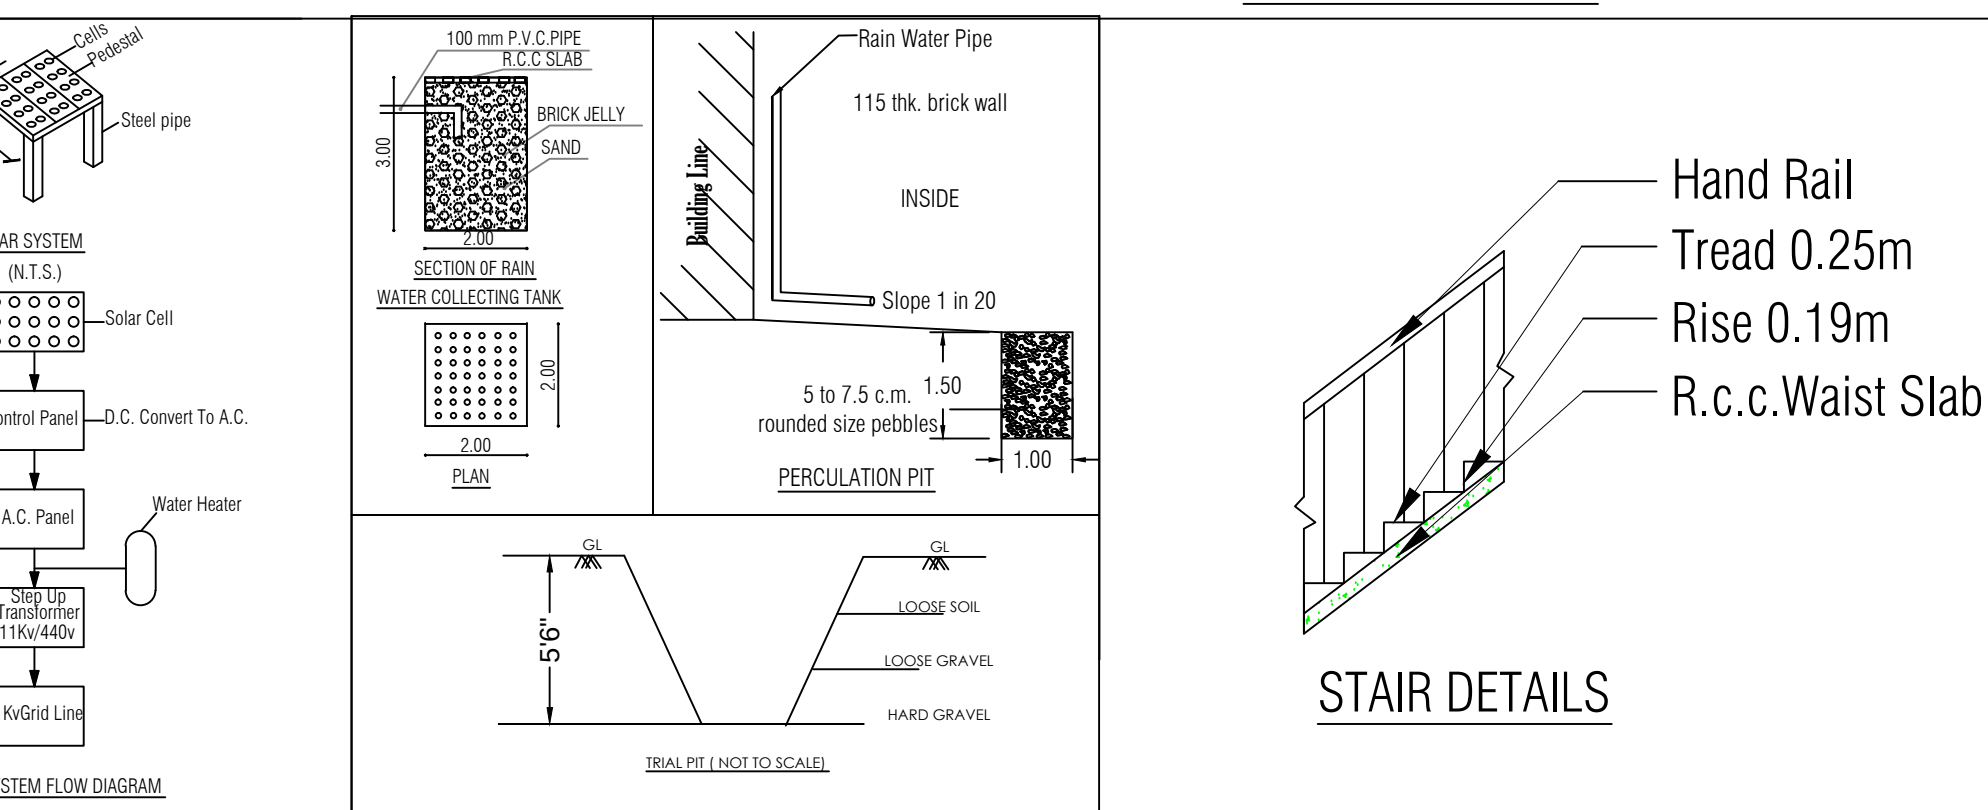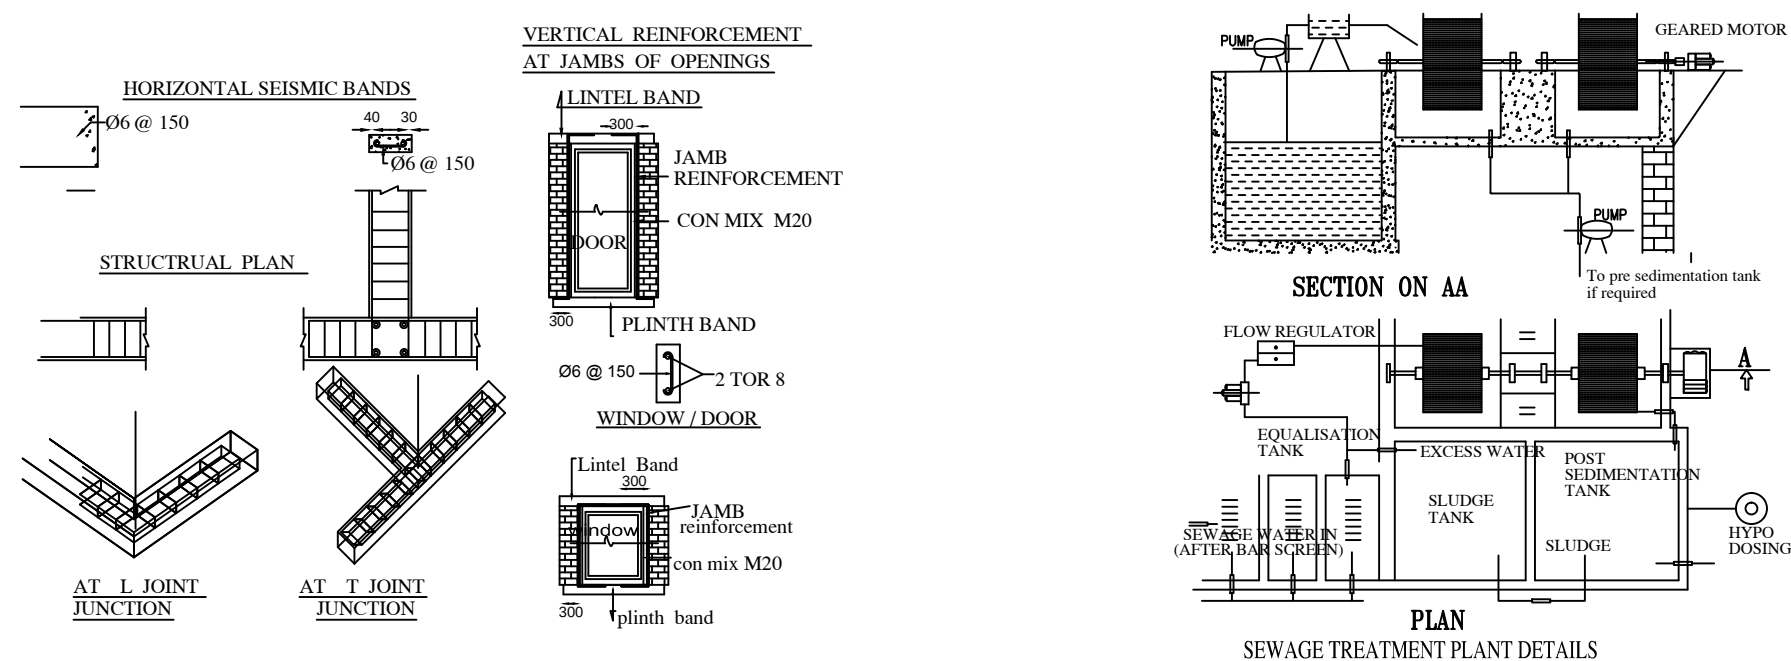

COLUMN FOOTING DETAILS


S.F.NO: 121/B1 LAND

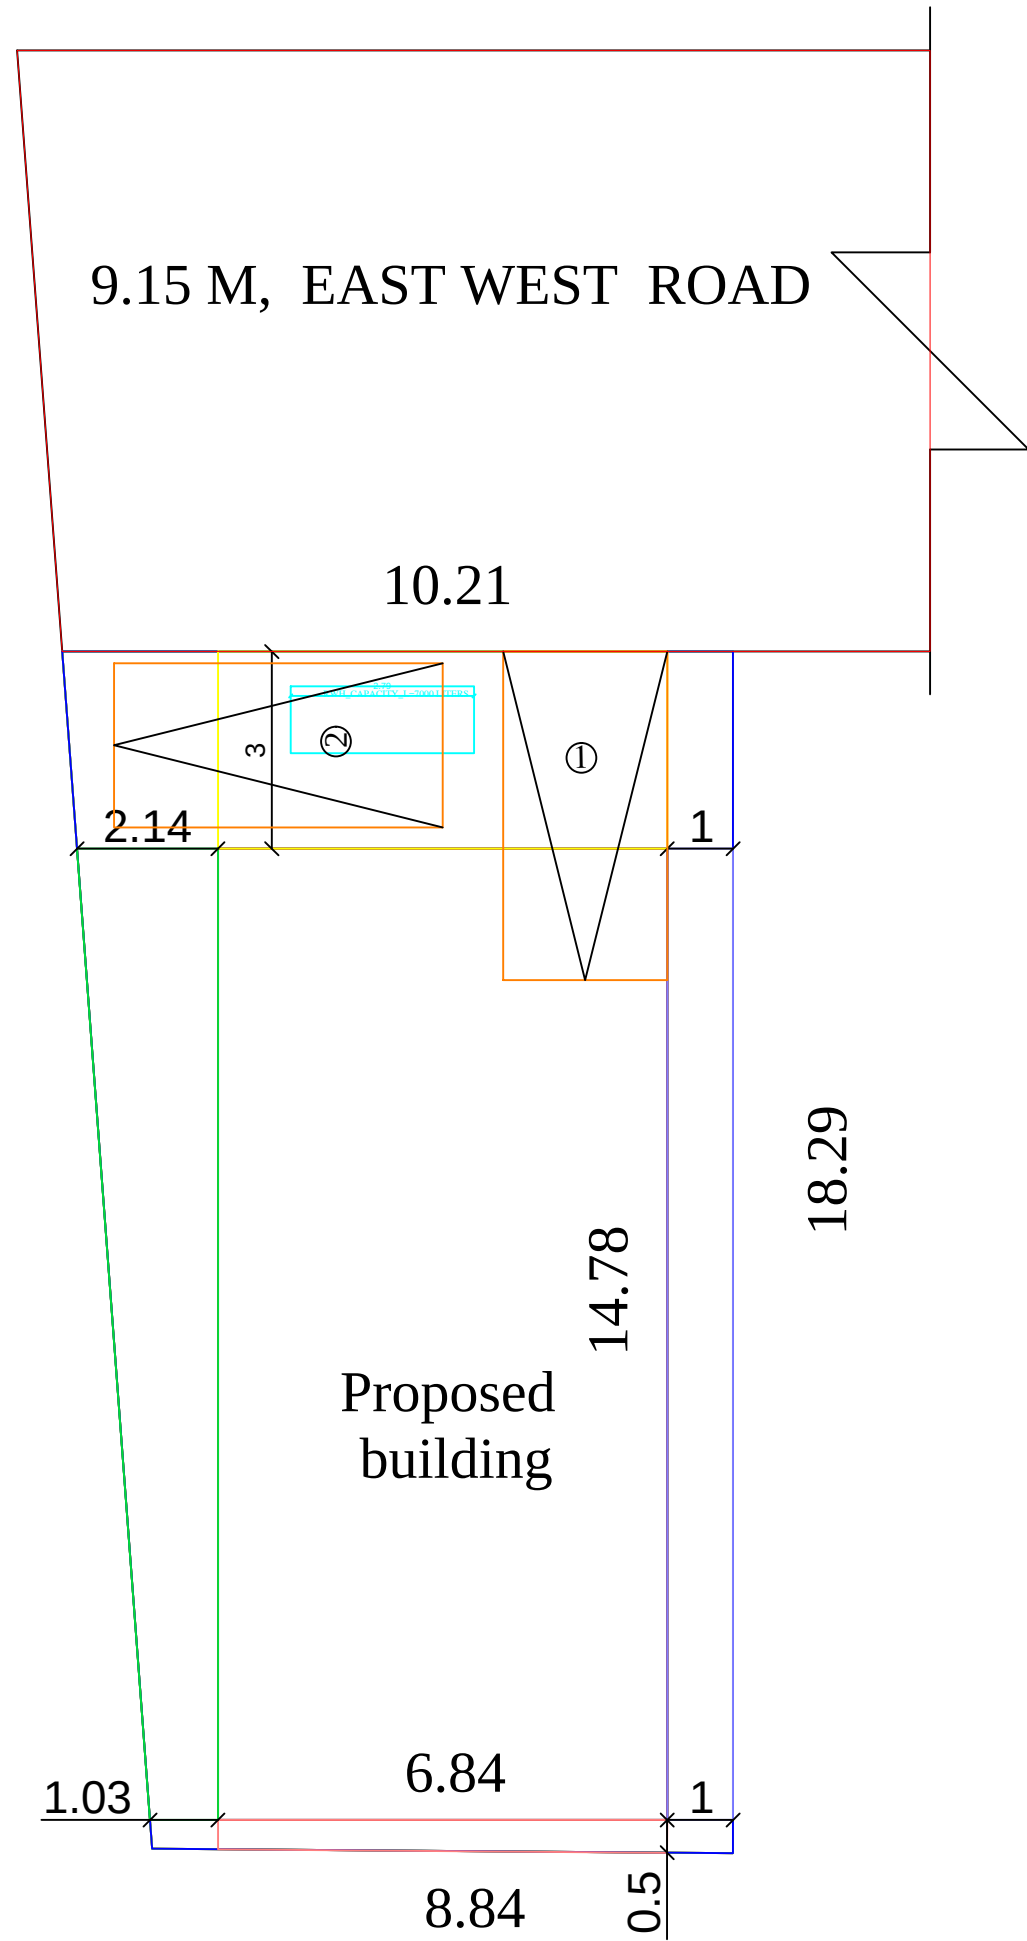


SITE PLAN
(SCALE : 1:100)

PLOT NO : 30

KEY PLAN (NOT TO SCALE)

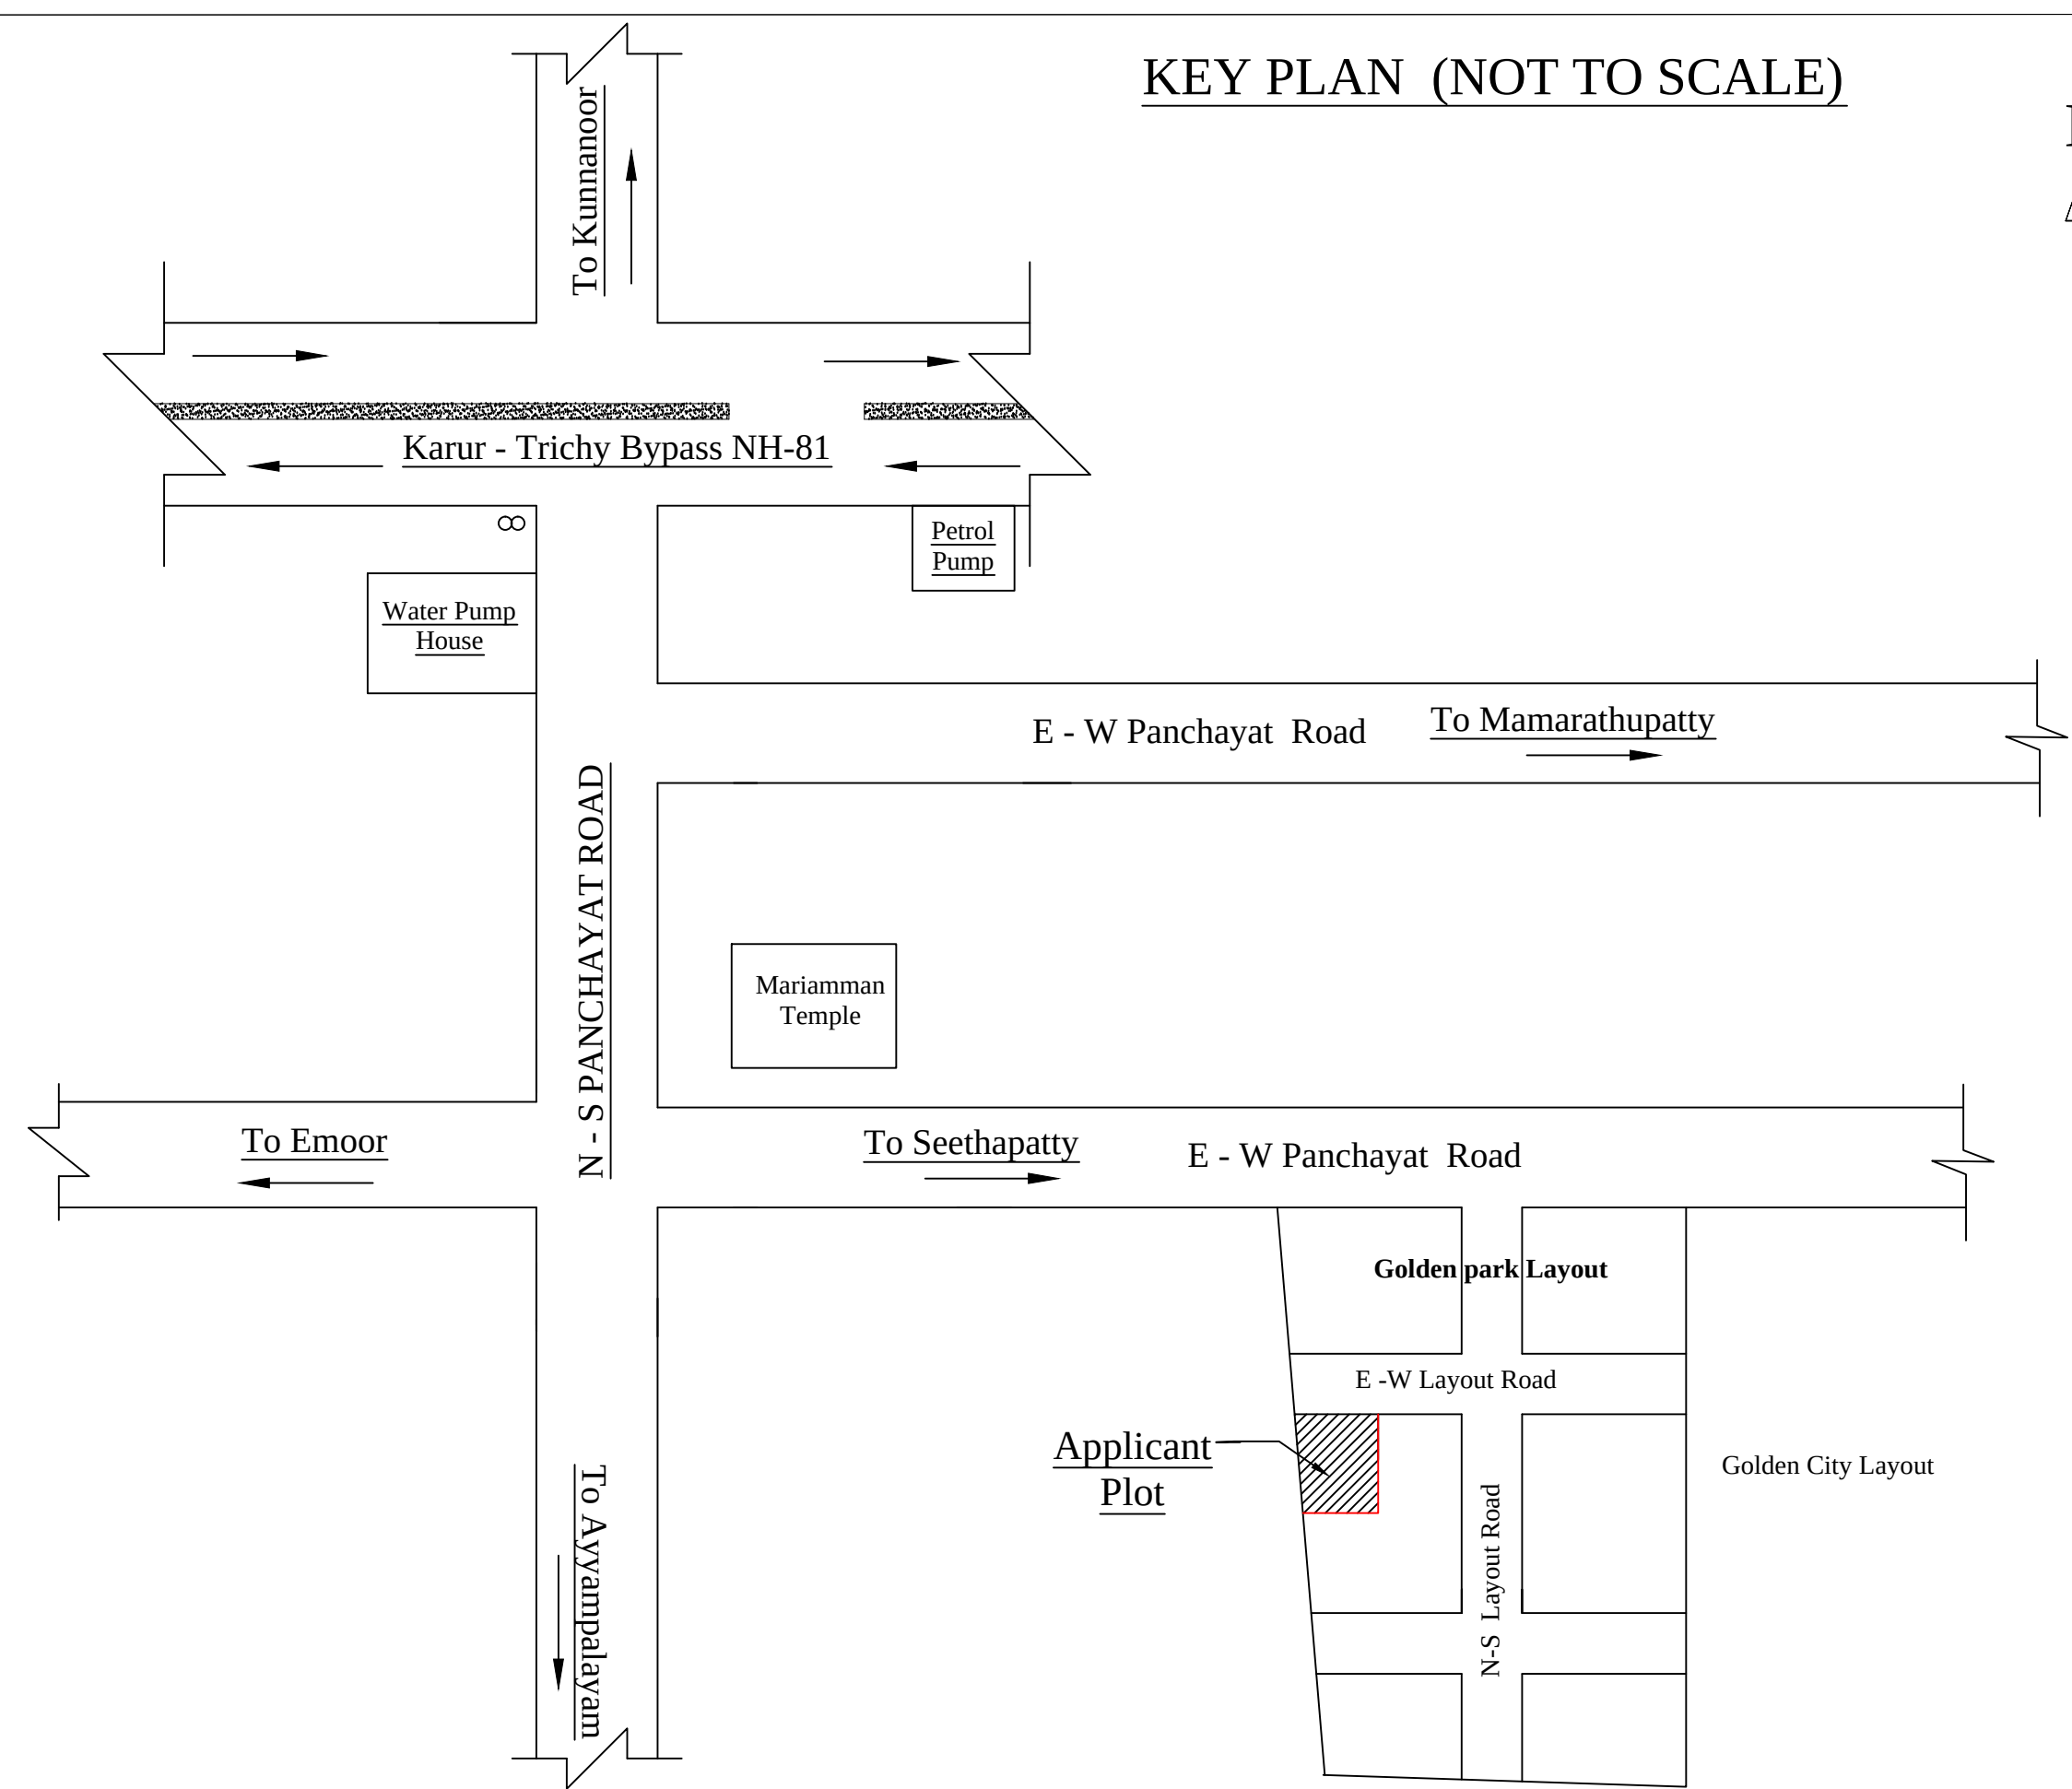

DETAILEDPLAN OFRAINWATER PERCUATION AND COLLECTION PIT

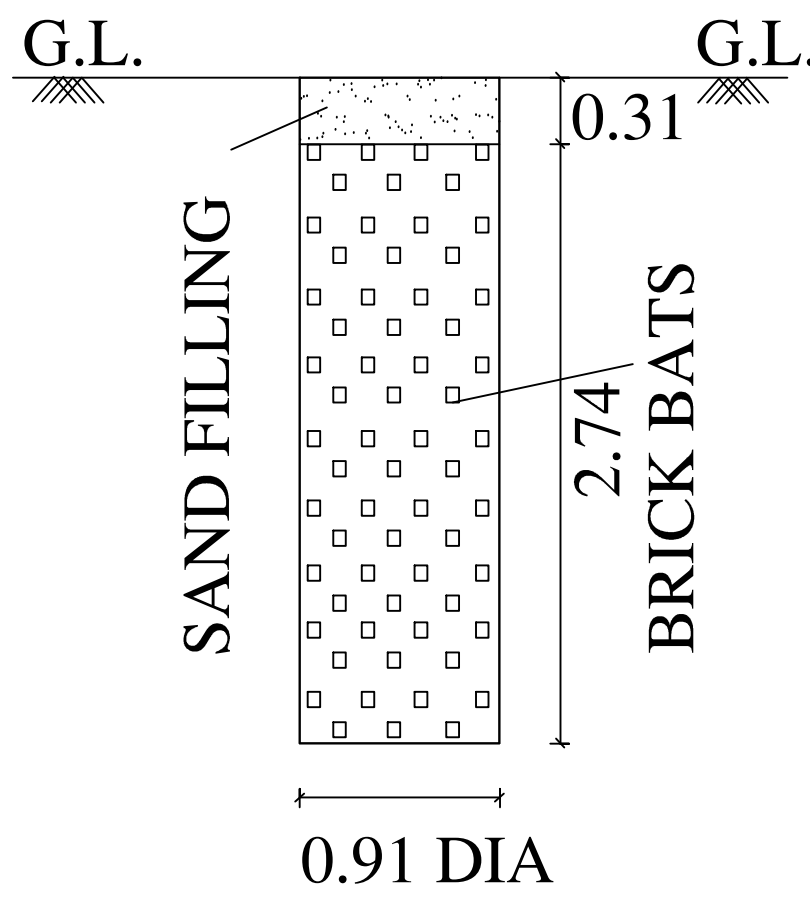

SECTION ON " A-B "

COLOUR INDEX

- EXISTING ROAD SHOWN IN
BOUNDARY SHOWN IN
PRO.BUILDING SHOWN IN
RAIN WATER COLLECTION TANK

AREA DETAILS	SQ.M	SQ.FT
AREA OF THE PLOTS AS PER DOCUMENT	174.19	1875.00
AREA OF THE PLOTS AS PER PATT	174.19	1875.00
AREA OF PRO. RCC BUILDING GROUND FLOOR	101.09	1088.13
CARPET AREA OF G.F	86.77	934.00
AREA OF OPEN SPACE	73.10	786.87
FLOOR SPACE INDEX	0.67	

	REQUIRED	PROVIDED
CAR SPACE	2	2
TWO WHEELER SPACE	0	0

DETAILS OF JOINARIES

DETAILS	SQ.M	SQ.FEET
MD - MAIN DOOR	1.52 X 2.13	5'0"X7'0"
D - DOOR	1.07 X 2.13	3'6"X7'0"
D1- DOOR	0.76X 2.13	2'6"X7'0"
O-OPEN	1.07X 2.13	3'6"X7'0"
W-WINDOW	1.22 X 1.22	4'0"X4'0"
W1-WINDOW	1.52 X 1.22	5'0"X4'0"
V-VENTILATOR	0.91 X 0.91	3'0"X3'0"
W2-WINDOW	1.82 X 1.22	6'0"X4'0"

APPLICANTS :

Mrs.K.JANATHA

A. G. G. G.

REGISTERED ENGINEER :

P. R. R. R.

Er.V.RAMESH,,BE.,M.I.E.,AIV.,M.SC (REV)., Chartered Engineer,Registered Engineer, Grade -I DTCP: RE/Gr-I,,001/Karur/January/2024 Karur Corporation,Reg.No:082/LS/2023/00002 50,Vadivel Electricals,First Floor,Old Bye Pass Road, Karur -639001 , Ph:9952410287.

APPROVAL BARCODE