




APPLICANT:- Mr.S.VINITH , s/o. SELLADURAI

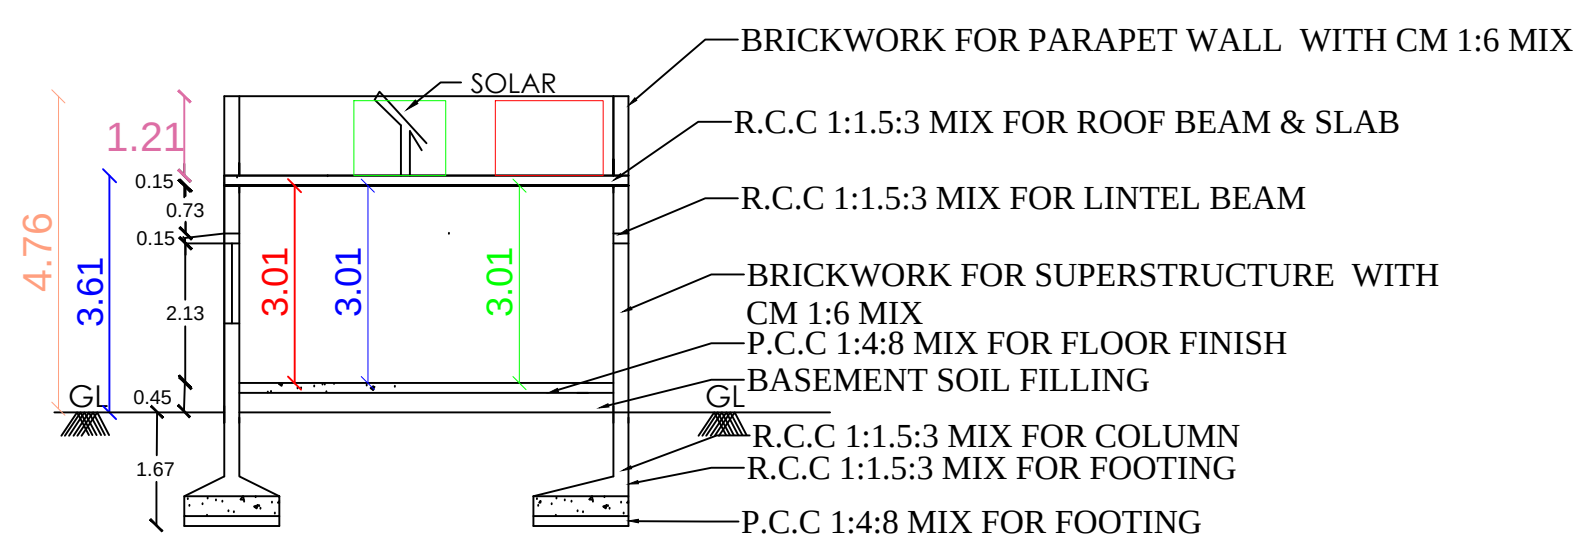


SECTION ON A-A

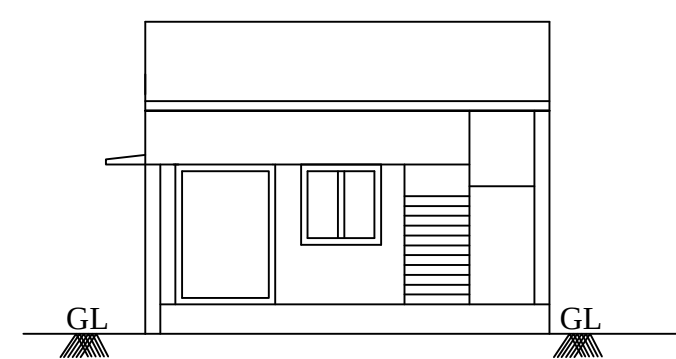





FRONT ELEVATION

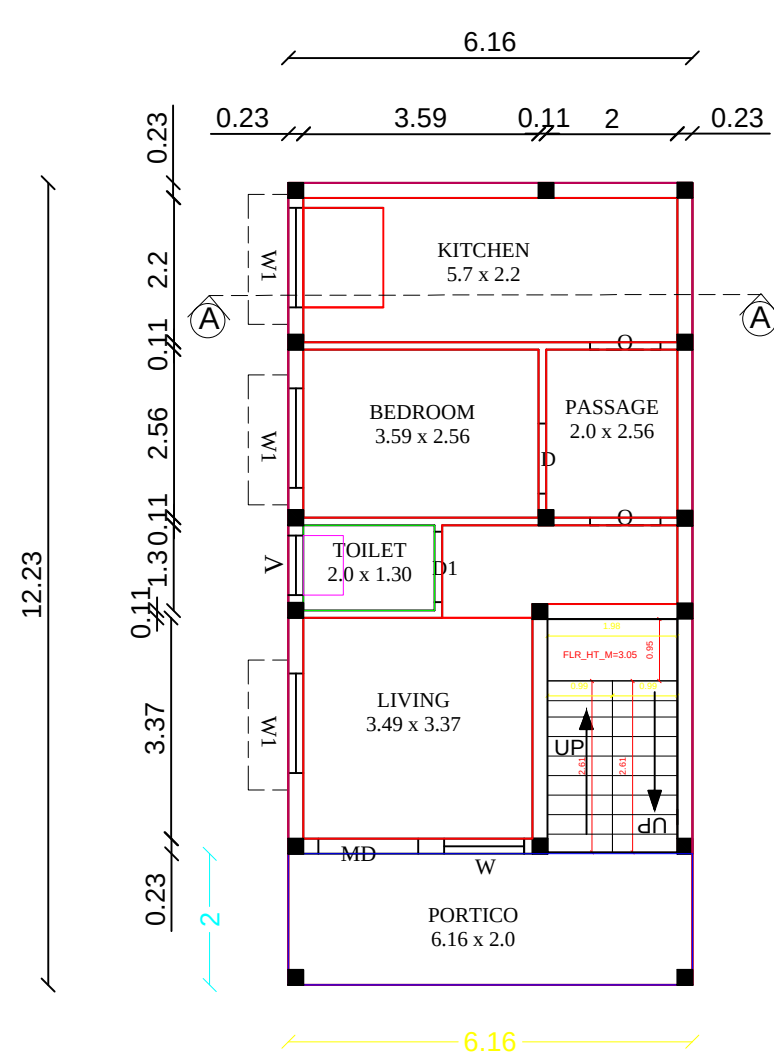


GROUND FLOOR PLAN

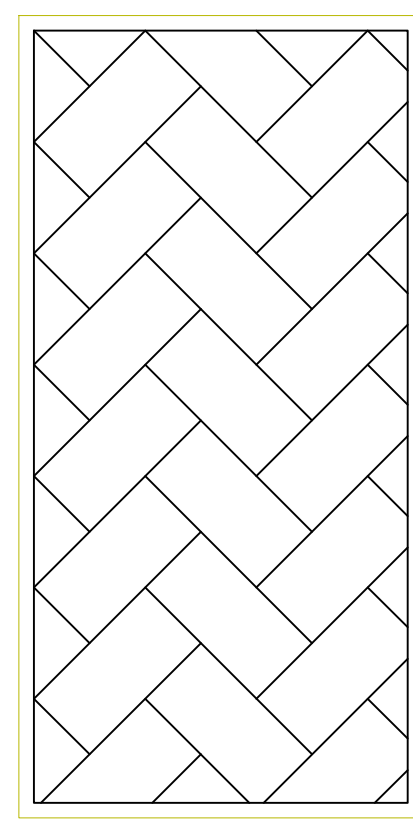


TERRACE FLOOR PLAN

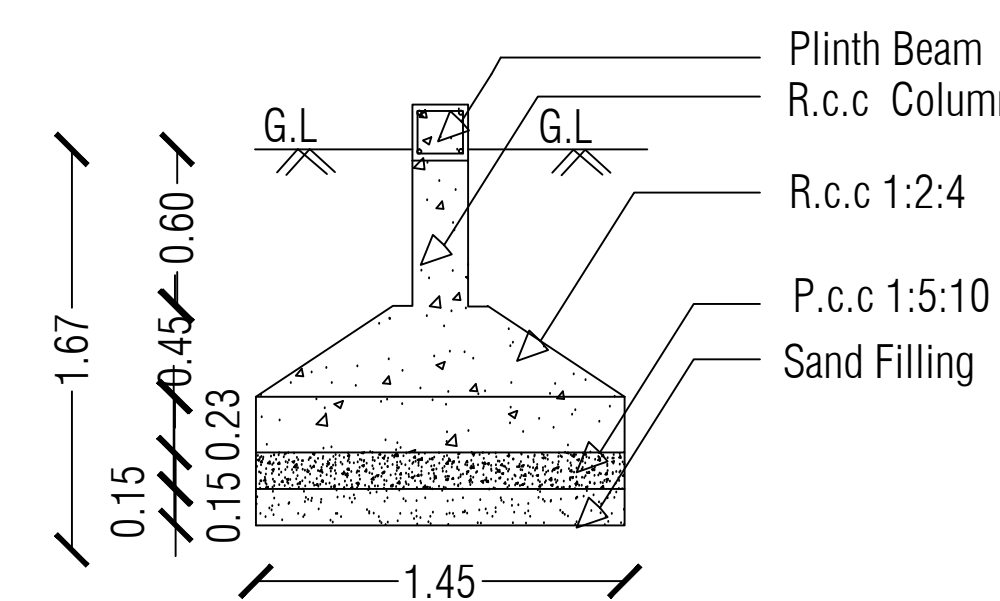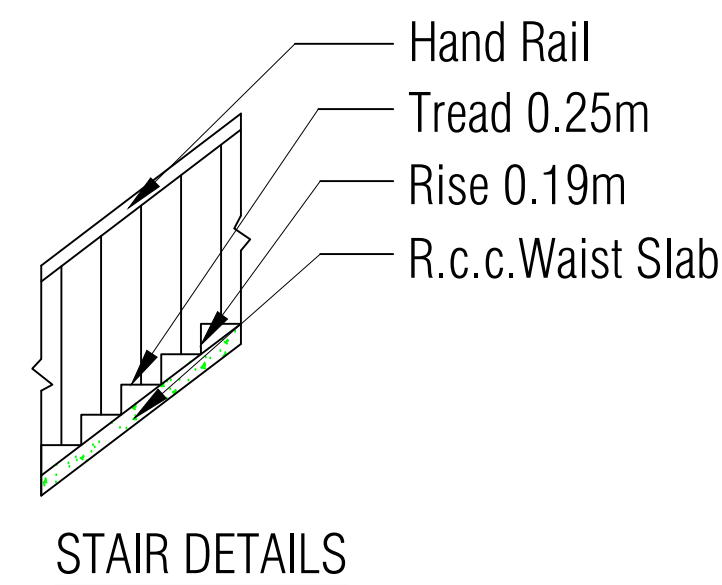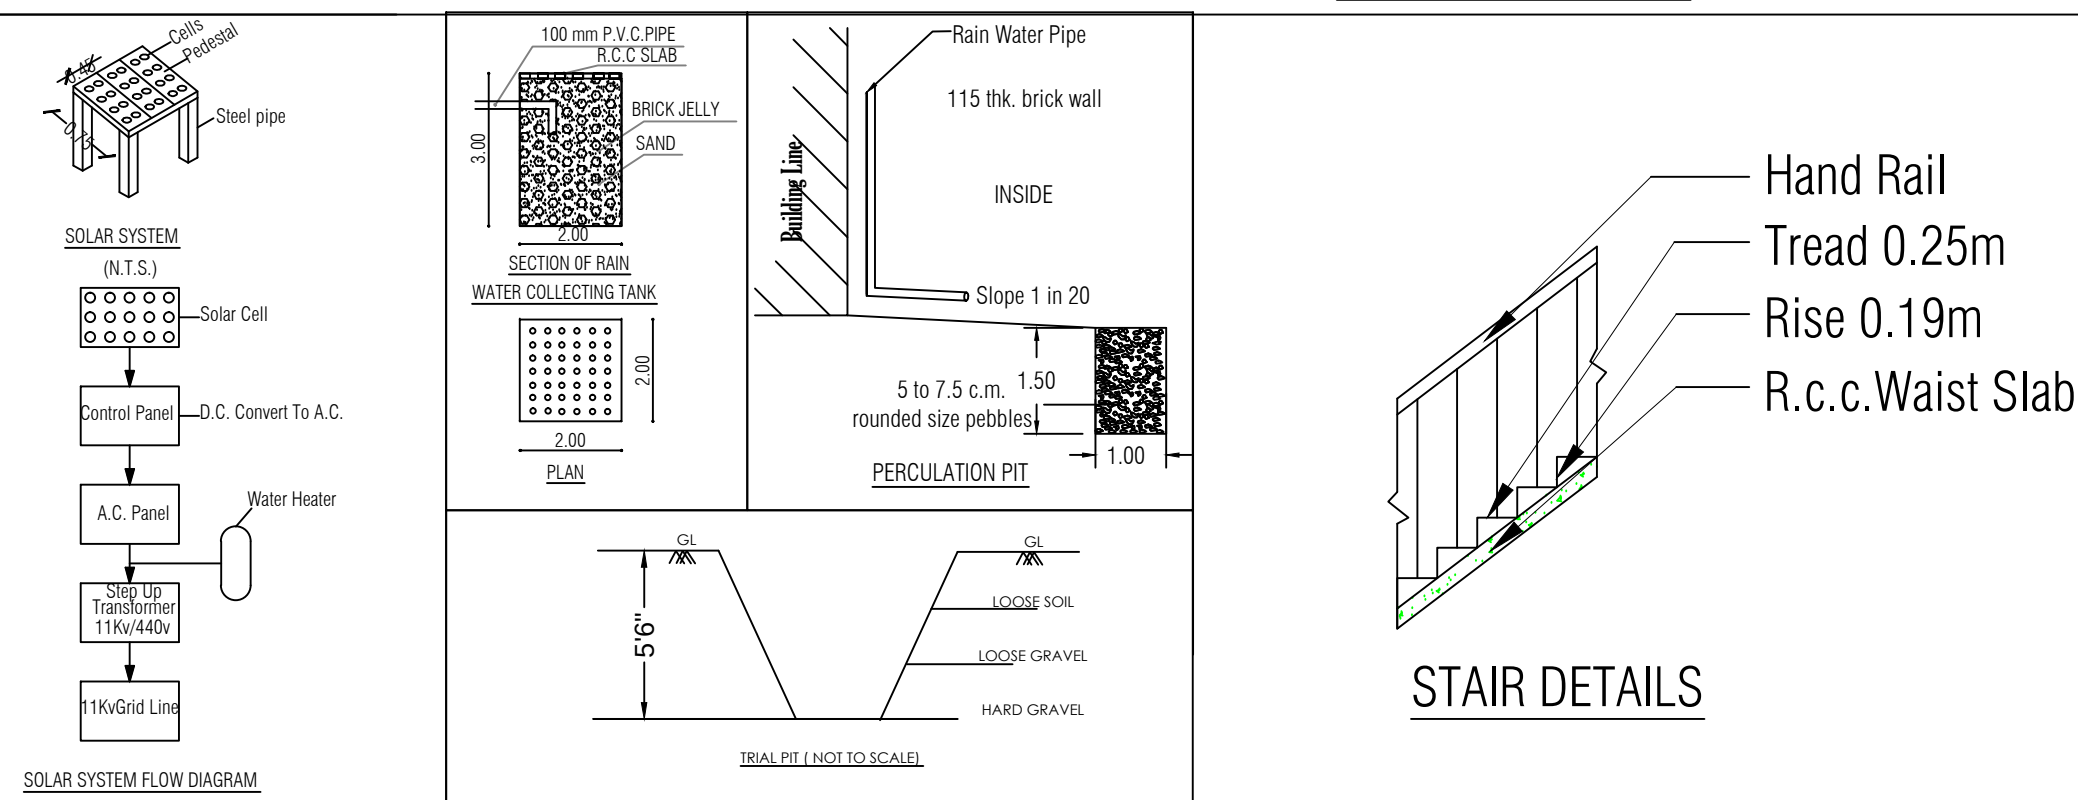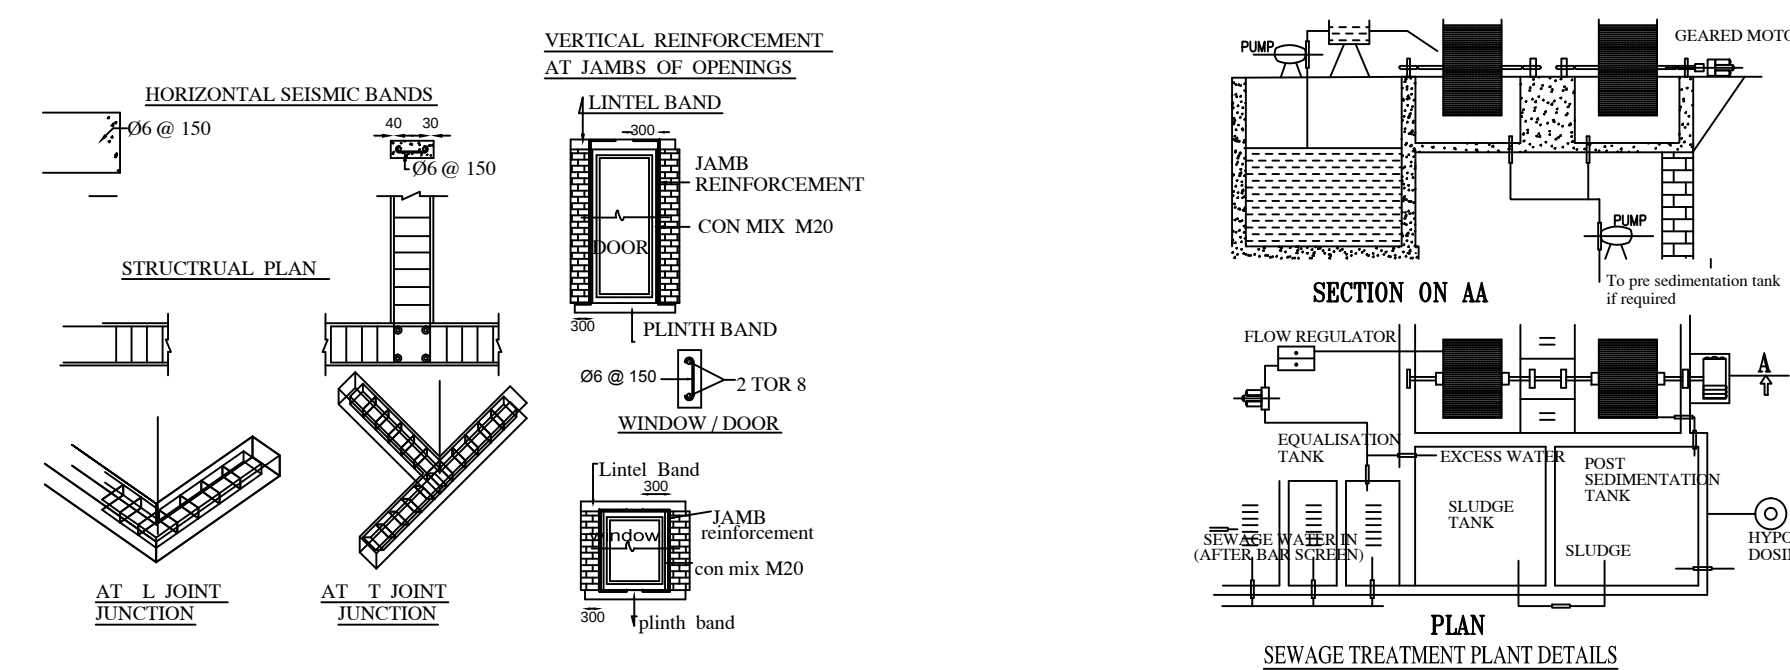

COLUMN FOOTING DETAILS

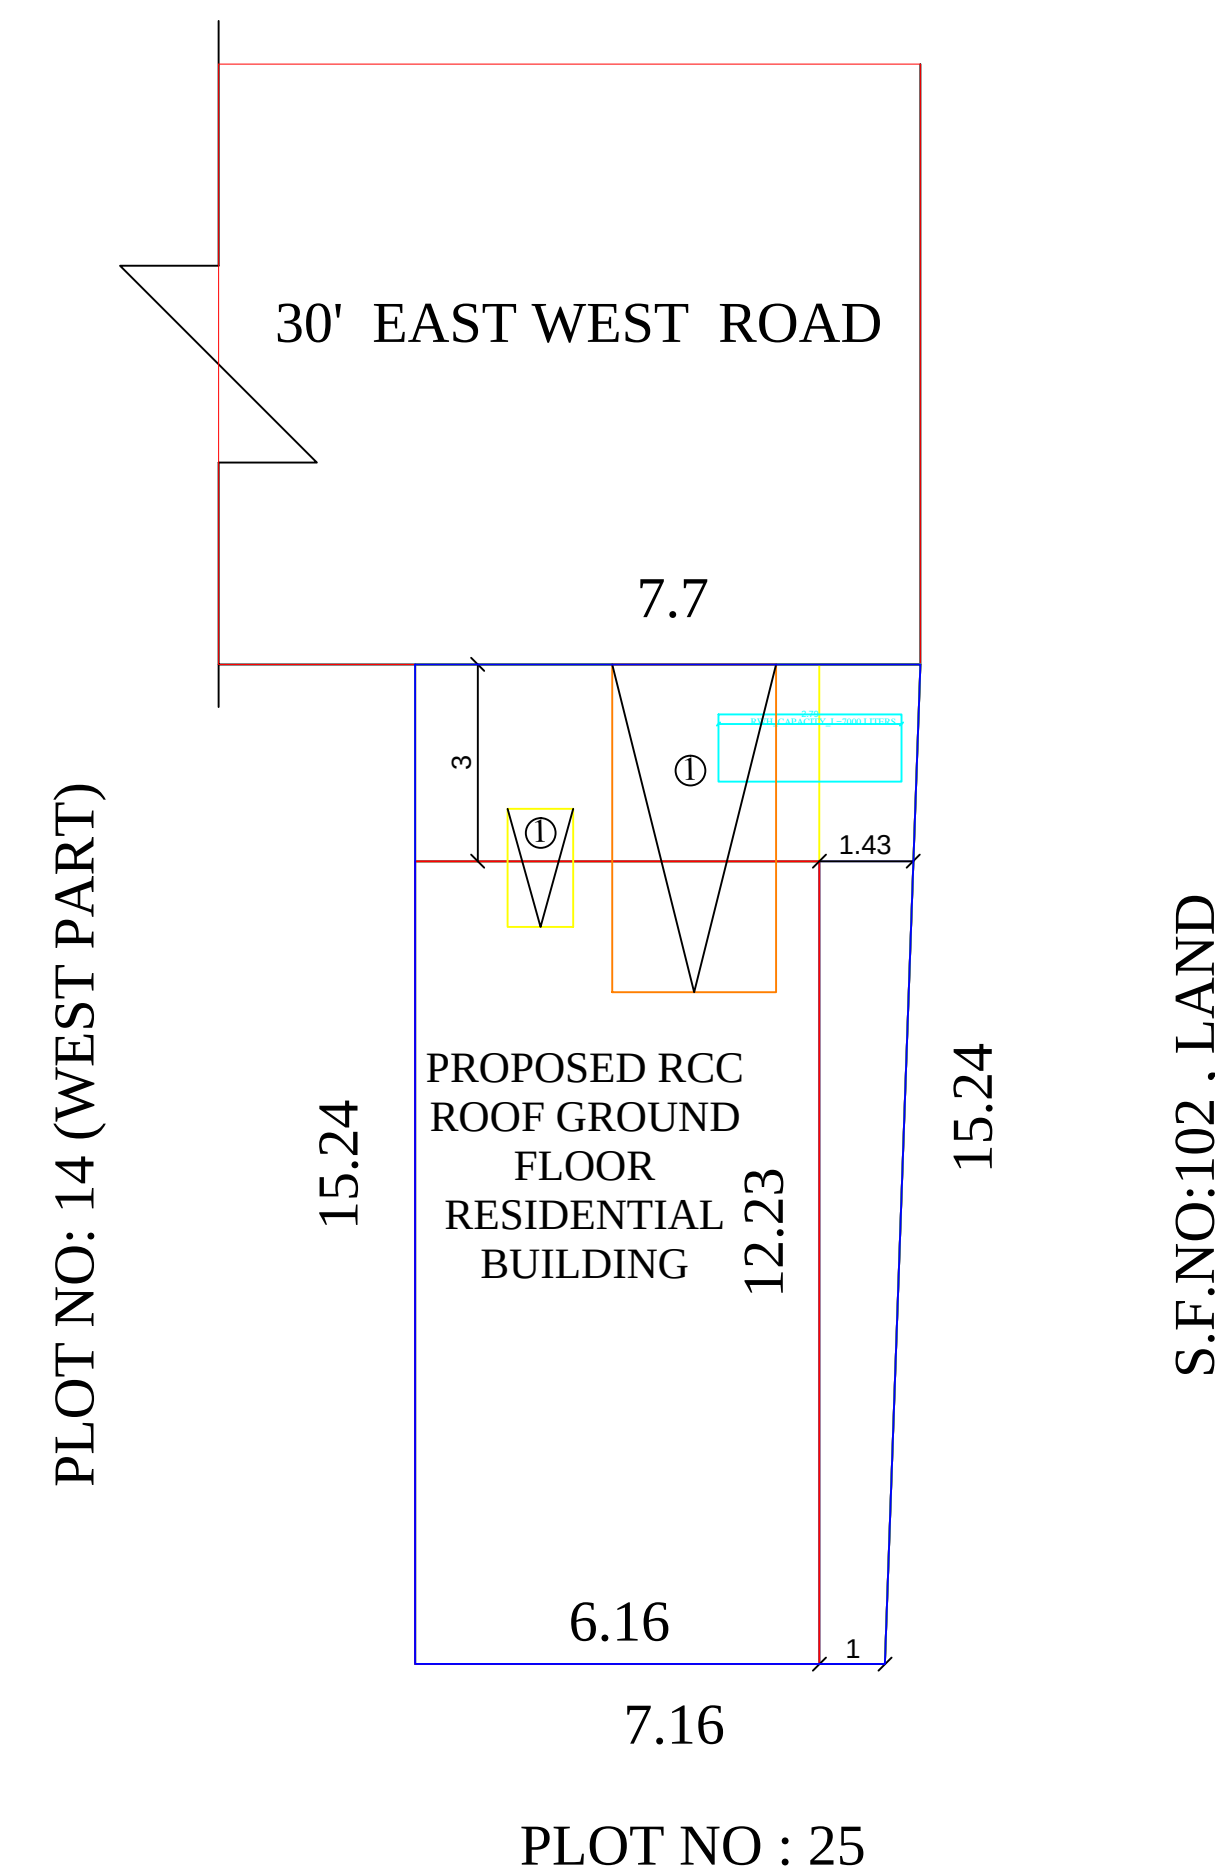


SITE PLAN
(SCALE : 1:100)

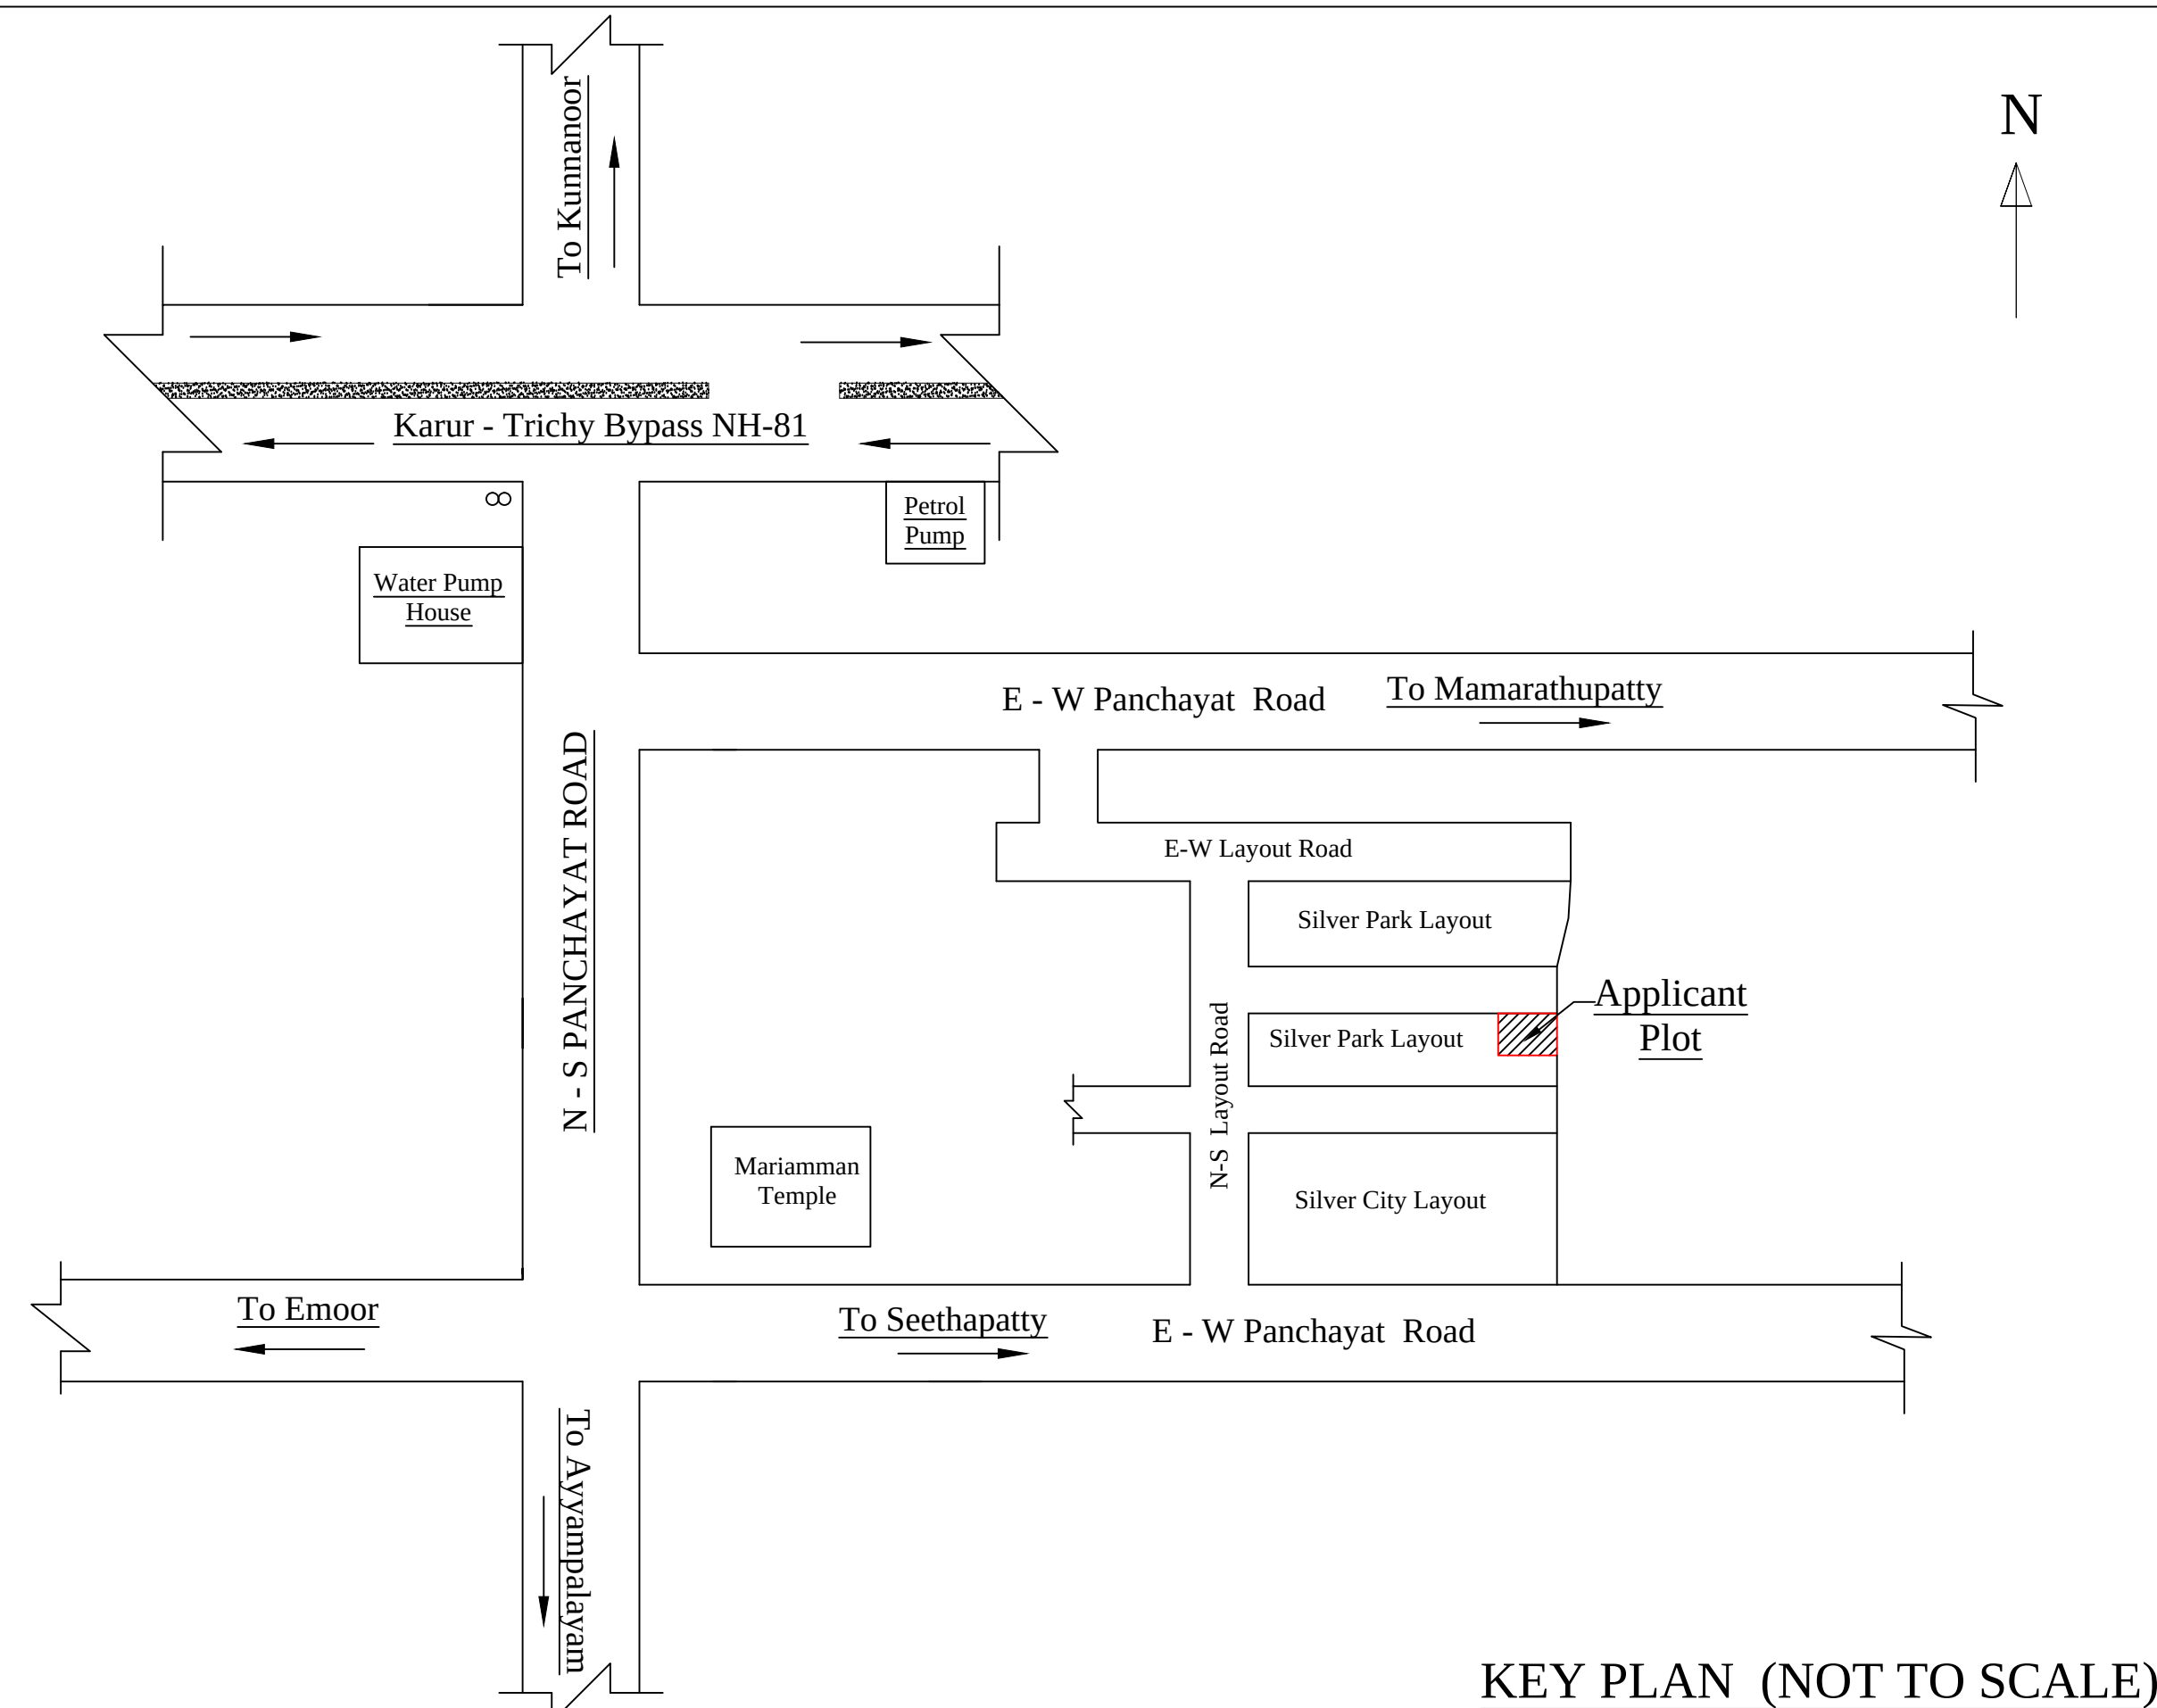

KEY PLAN (NOT TO SCALE)

COLOUR INDEX

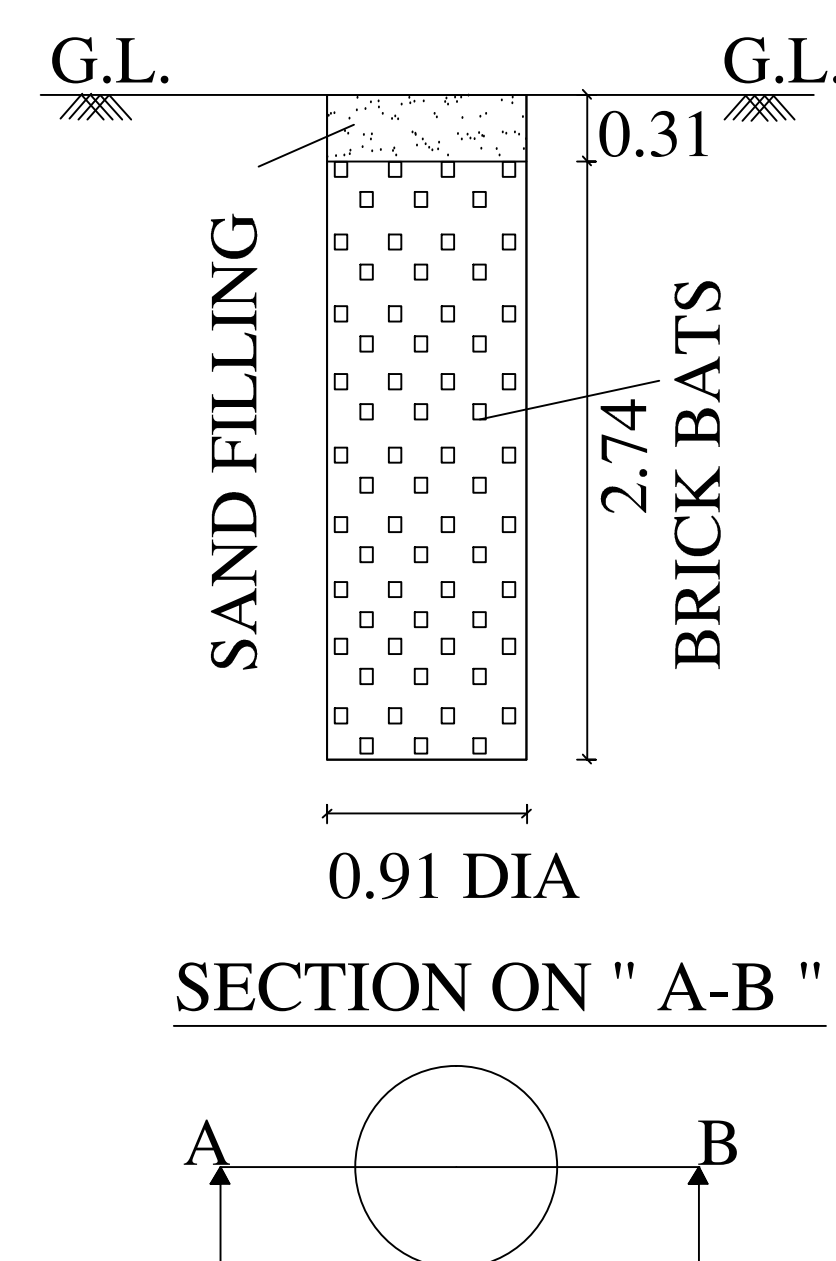

EXISTING ROAD SHOWN IN
BOUNDARY SHOWN IN
PRO.BUILDING SHOWN IN
RAIN WATER COLLECTION
TANK

DETAILS OF JOINARIES		
DETAILS	SQ.M	SQ.FEET
MD - MAIN DOOR	1.52 X 2.13	5'0"X7'0"
D - DOOR	1.07 X 2.13	3'6"X7'0"
D1- DOOR	0.76X 2.13	2'6"X7'0"
O-OPEN	1.07X 2.13	3'6"X7'0"
W-WINDOW	1.22 X 1.22	4'0"X4'0"
W1-WINDOW	1.52 X 1.22	5'0"X4'0"
V-VENTILATOR	0.91 X 0.91	3'0"X3'0"
W2-WINDOW	1.82 X 1.22	6'0"X4'0"

APPLICANTS :

Mr.S.VINITH

REGISTERED ENGINEER :

Er.V.RAMESH, BE., M.I.E., AIV., M.SC (REV).,
Chartered Engineer, Registered Engineer, Grade -I
DTCP: RE/Gr-I/001/Karur/January/2024
Karur Corporation, Reg.No:082/LS/2023/00002
50, Vadivel Electricals, First Floor, Old Bye Pass Road,
Karur -639001 , Ph:9952410287.

APPROVAL BARCODE