



PLAN SHOWING THE PROPOSED CONSTRUCTION OF R.C.C.ROOF GROUND FLOOR RESIDENTIAL BUILDING IN S.F.NO: 217/ A1A
,PLOT NO: 106,KARPAGA NAGAR EXTENSION,"H" GROUP,EMOOR VILLAGE & PANCHAYAT, KARUR -TALUK & DISTRICT.

APPLICANT:- Mr.M.THANGAVEL , S/O.Mr.MURUGAN


SITE PLAN
(SCALE : 1:100)

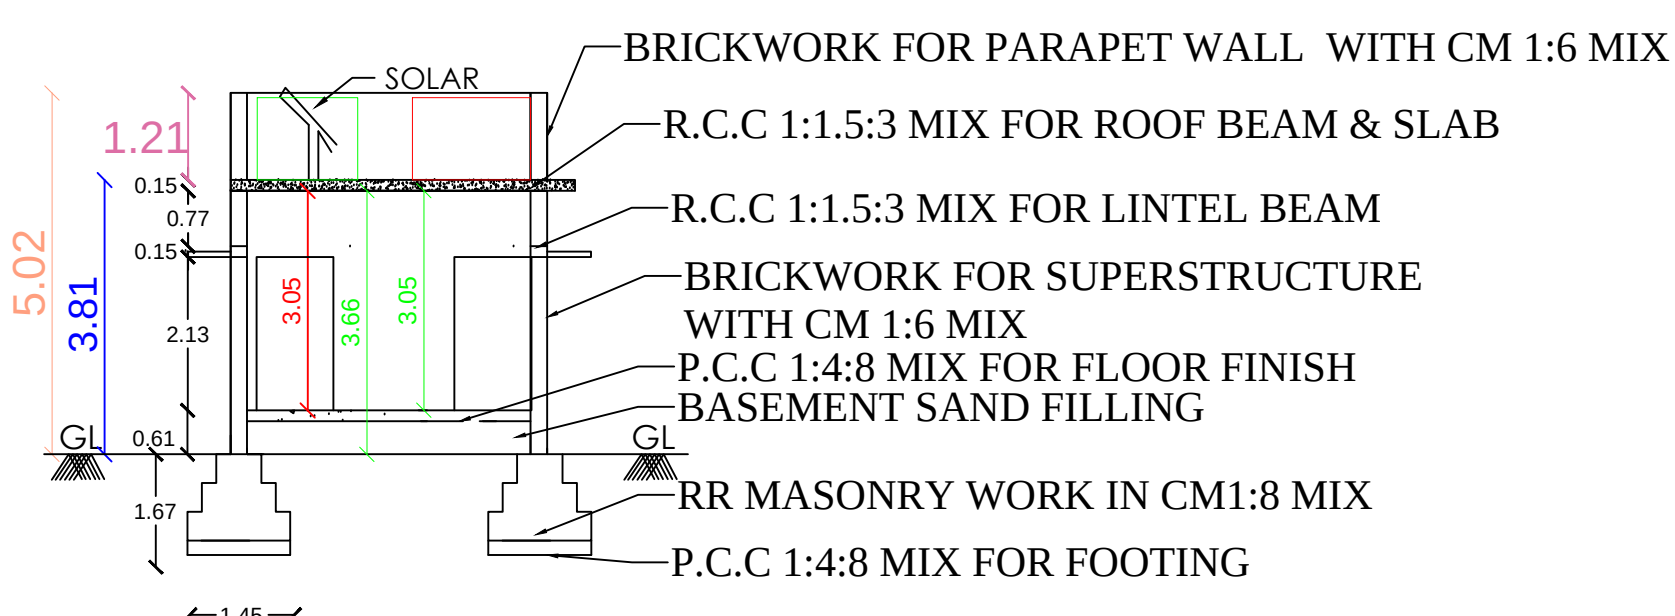


SECTION ON A-A

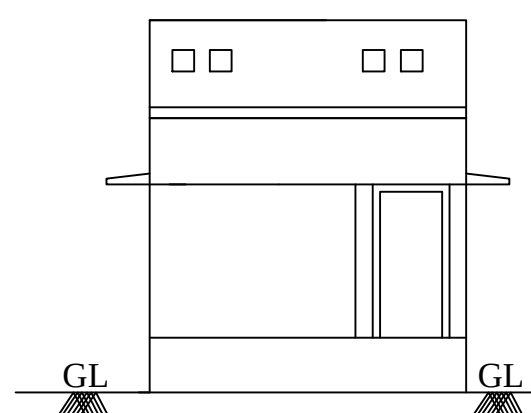



FRONT ELEVATION

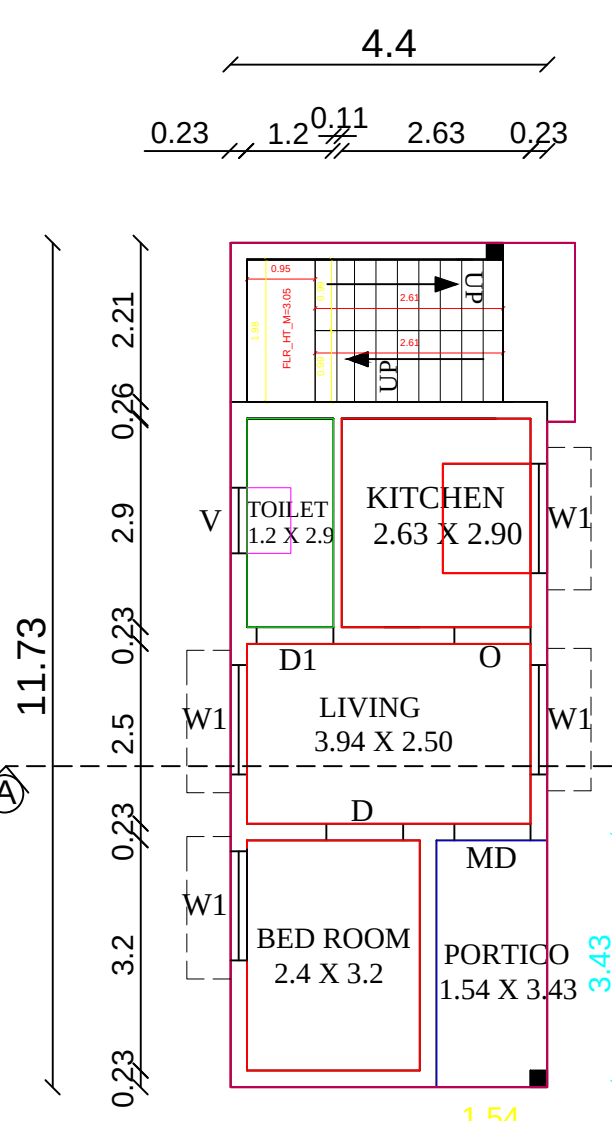

GROUND FLOOR PLAN

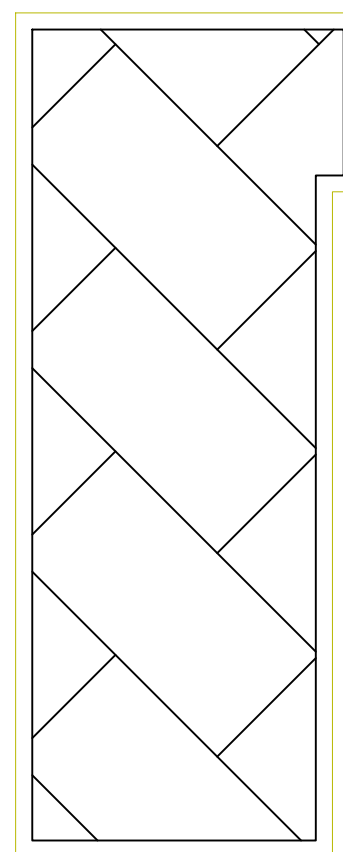


TERRACE FLOOR PLAN

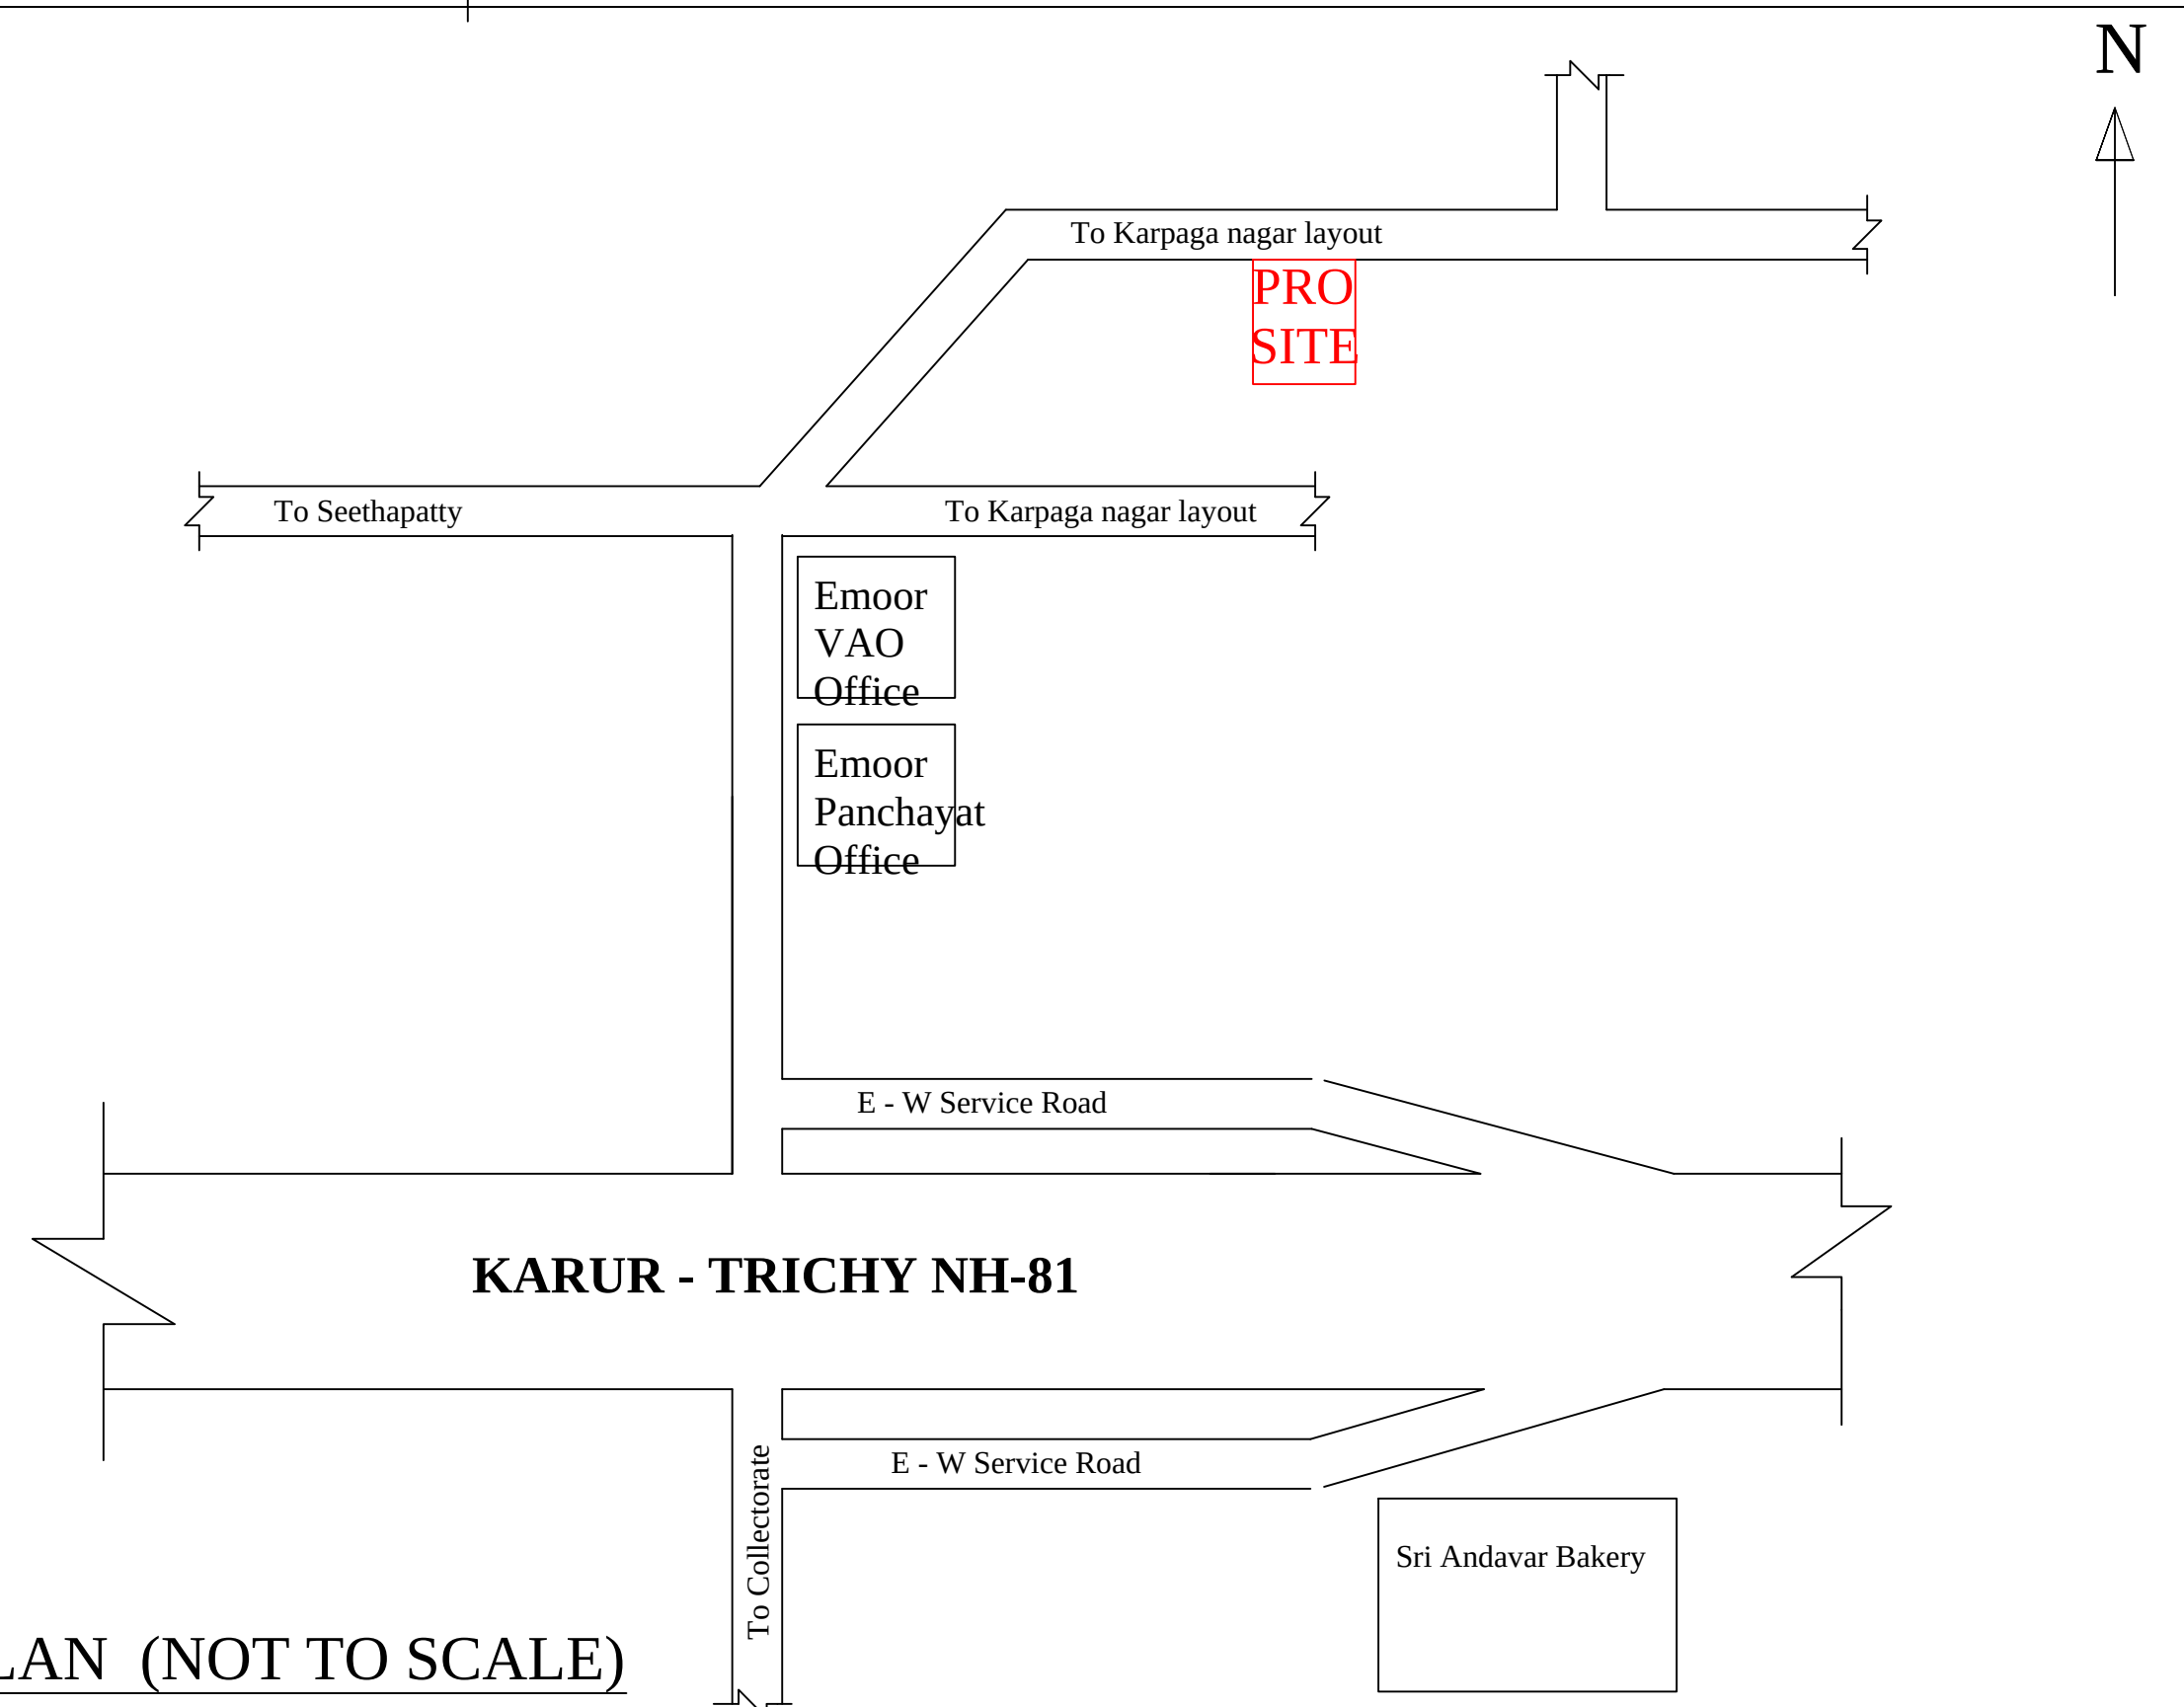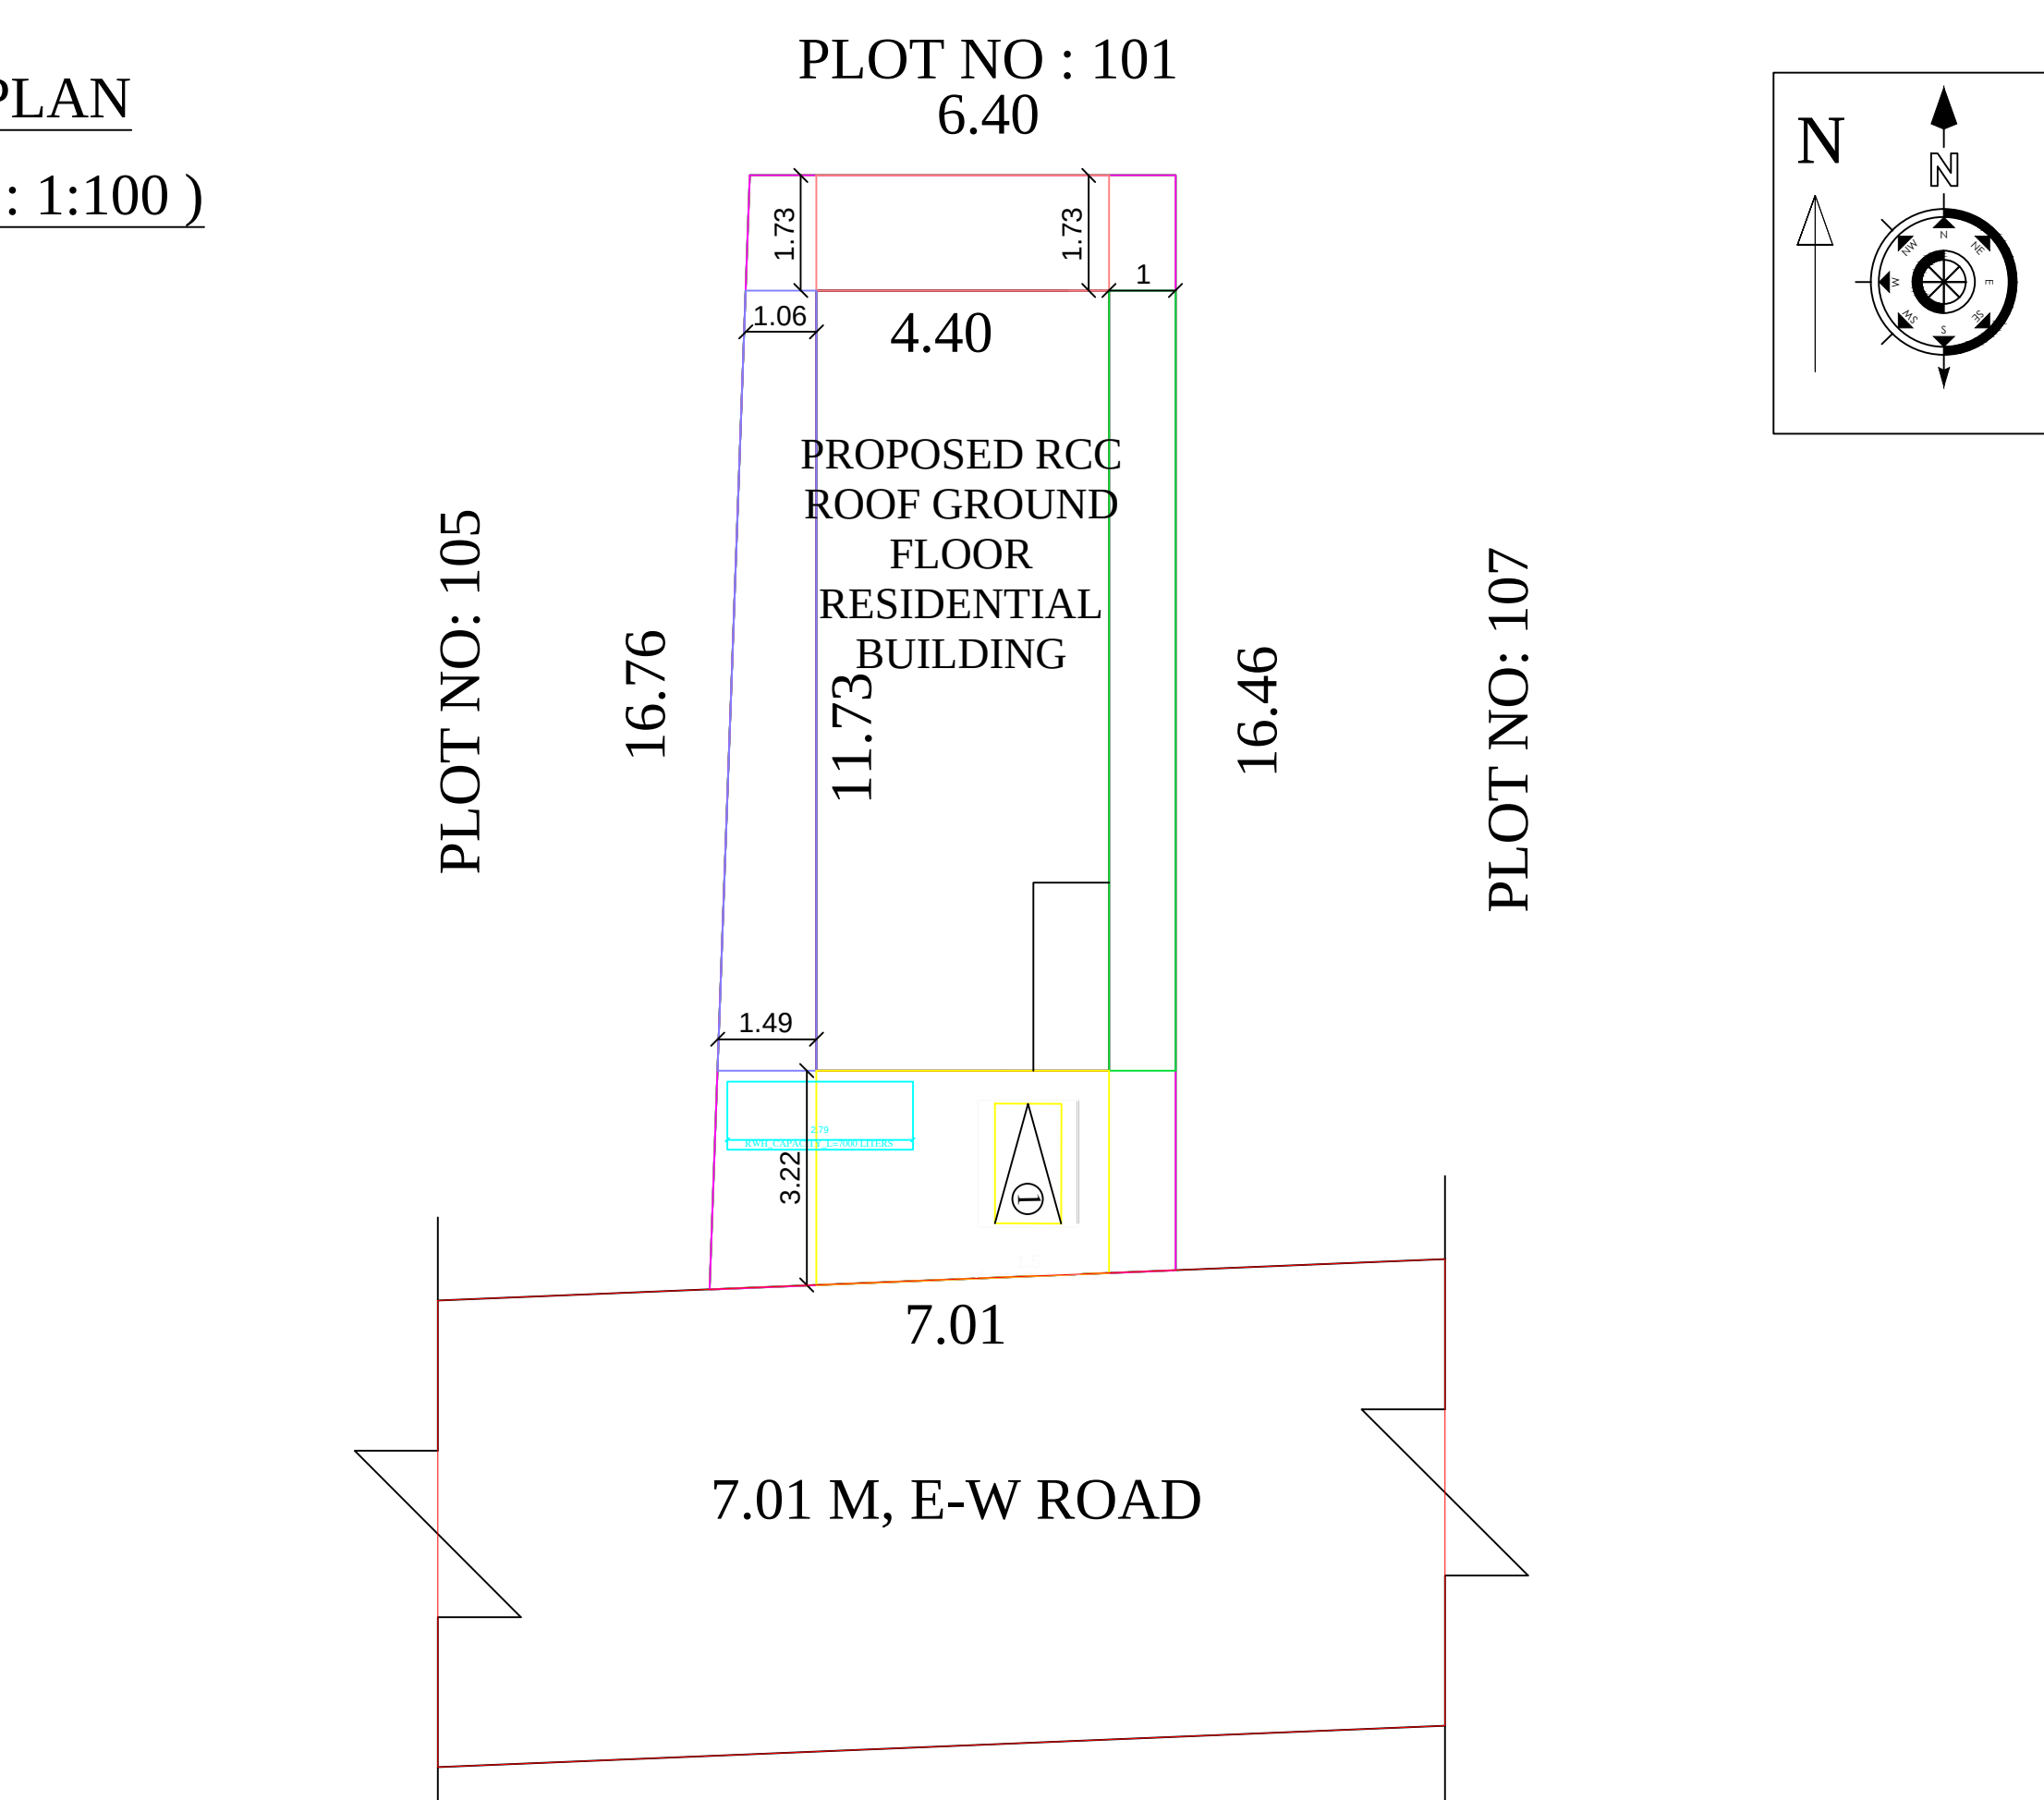


KEY PLAN (NOT TO SCALE)


NOT TO SCALE

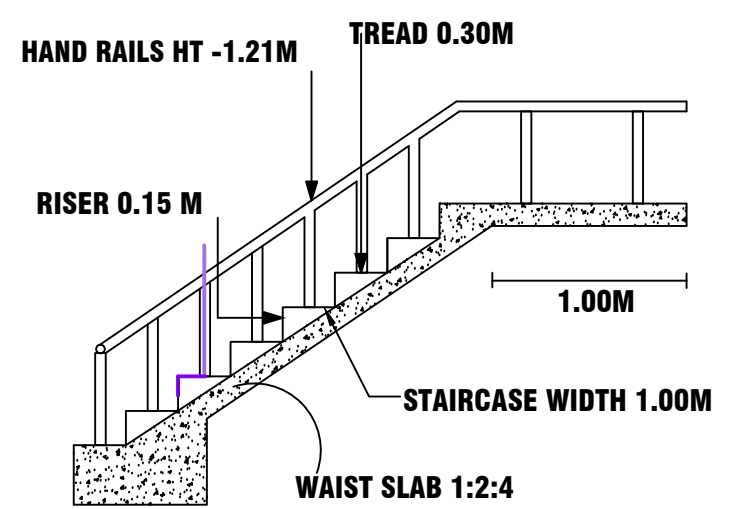


STAIRCASE DETAILS

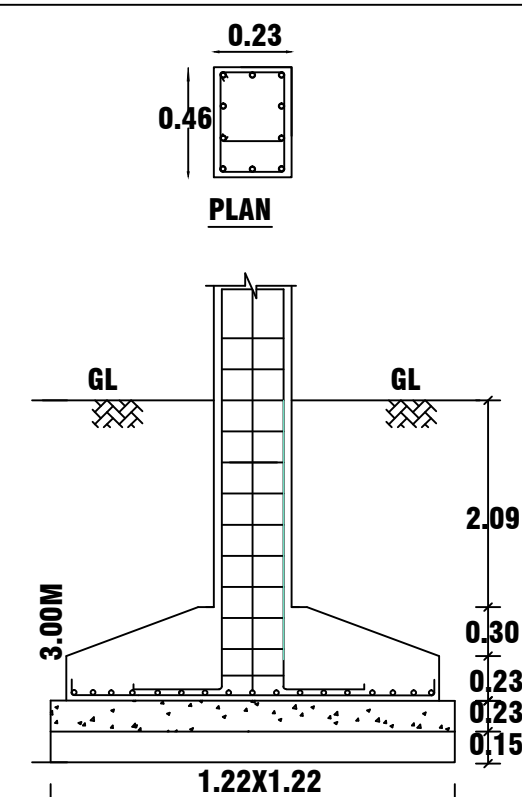

COLUMN DETAILS
(NOT TO SCALE)
(depends of soil condition)

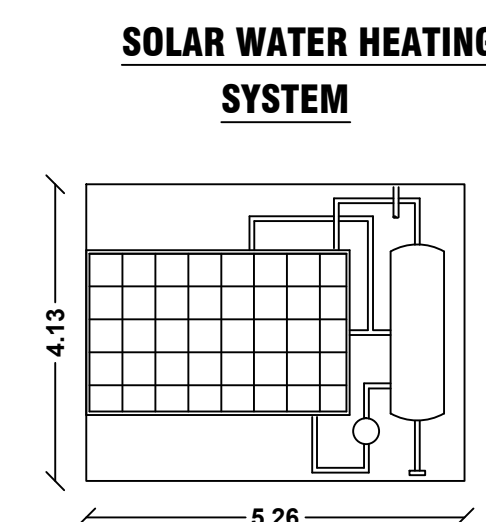


SOLAR WATER HEATING SYSTEM

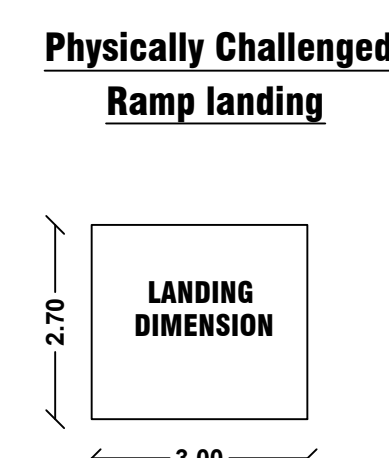


Physically Challenged

Ramp landing

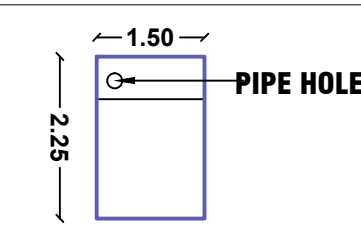


RAIN WATER COLLECTION TANK


COLLECTION OF RAIN WATER FROM BUILDING

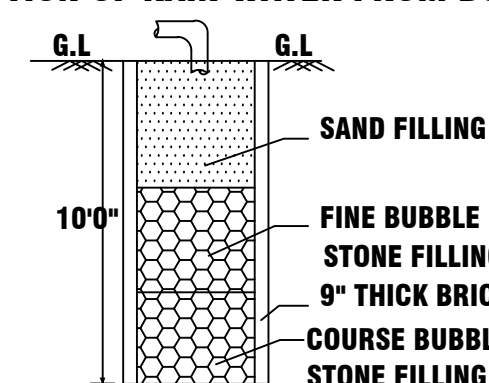


**SECTION ON RAIN
WATER COLLECTION TANK**

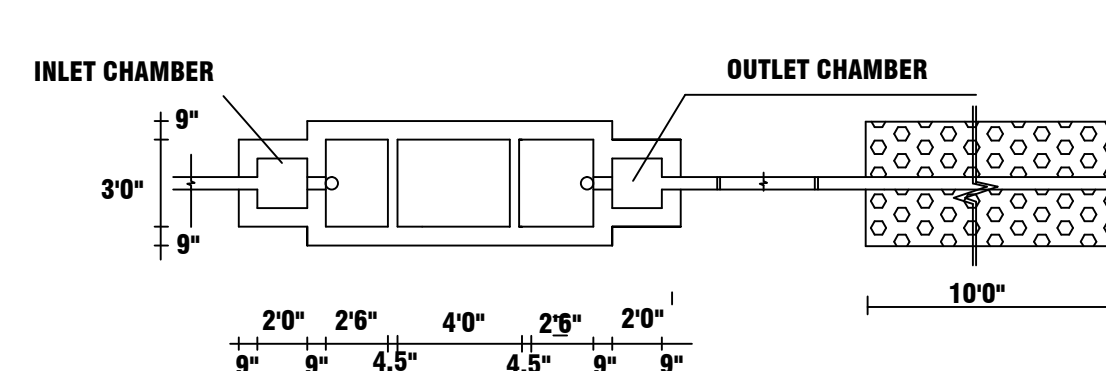

PLAN OF S.P.T & D.T

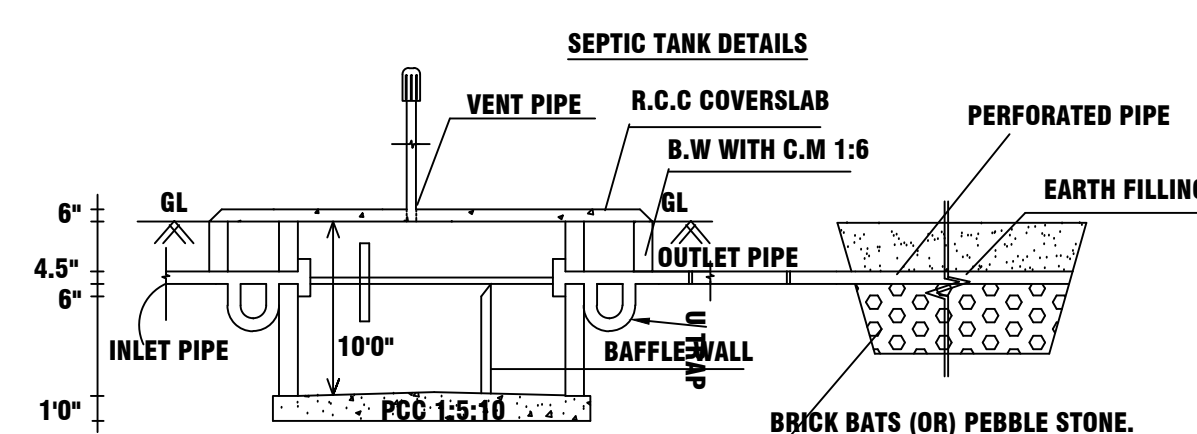

SECTION OF S.P.T & D.T

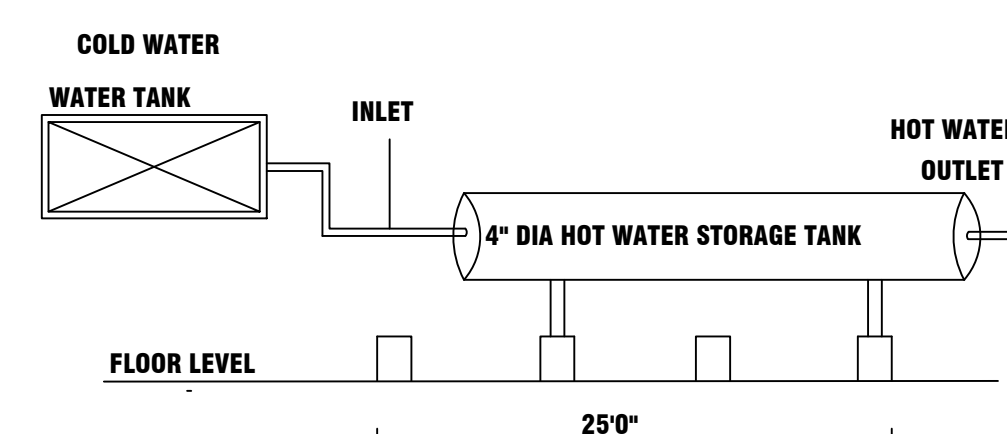

SOLAR HOT WATER SYSTEM DETAILS

EXISTING ROAD SHOWN IN — 

BOUNDARY SHOWN IN — 

PRO.BUILDING SHOWN IN — 

RAIN WATER COLLECTION TANK — 

AREA DETAILS	SQ.M	SQ.FT
AREA OF THE PLOTS AS PER DOCUMENT	111.42	1199.00
AREA OF THE PLOTS AS PER PATTA	111.42	1199.00
AREA OF PRO. RCC BUILDING GROUND FLOOR	52.57	565.86
CARPET AREA OF G.F	40.98	441.11
AREA OF OPEN SPACE	58.85	633.14
FLOOR SPACE INDEX	0.47	

CAR SPACE	REQUIRED	PROVIDED
	0	0
TWO WHEELER SPACE	1	1

DETAILS OF JOINARIES

DETAILS	SQ.M	SQ.FEET
MD - MAIN DOOR	1.52 X 2.13	5'0"X7'0"
D - DOOR	1.07 X 2.13	3'6"X7'0"
D1- DOOR	0.76X 2.13	2'6"X7'0"
O-OPEN	1.07X 2.13	3'6"X7'0"
W-WINDOW	1.22 X 1.22	4'0"X4'0"
W1-WINDOW	1.52 X 1.22	5'0"X4'0"
W2-WINDOW	1.82 X 1.22	6'0"X4'0"
V-VENTILATOR	0.91 X 0.91	3'0"X3'0"

APPLICANTS :

Mr.M.THANGAVEL

১. শ্রম কর্মীদের

REGISTERED ENGINEER :

Paint

Er.V.RAMESH.,BE.,M.I.E.,AIV.,M.SC (REV).,
Chartered Engineer,Registered Engineer, Grade -I
DTCP: RE/Gr-I,/001/Karur/January/2024
Karur Corporation,Reg.No:082/LS/2023/00002
50,Vadivel Electricals,First Floor,Old Bye Pass Road,
Karur -639001 , Ph:9952410287.