


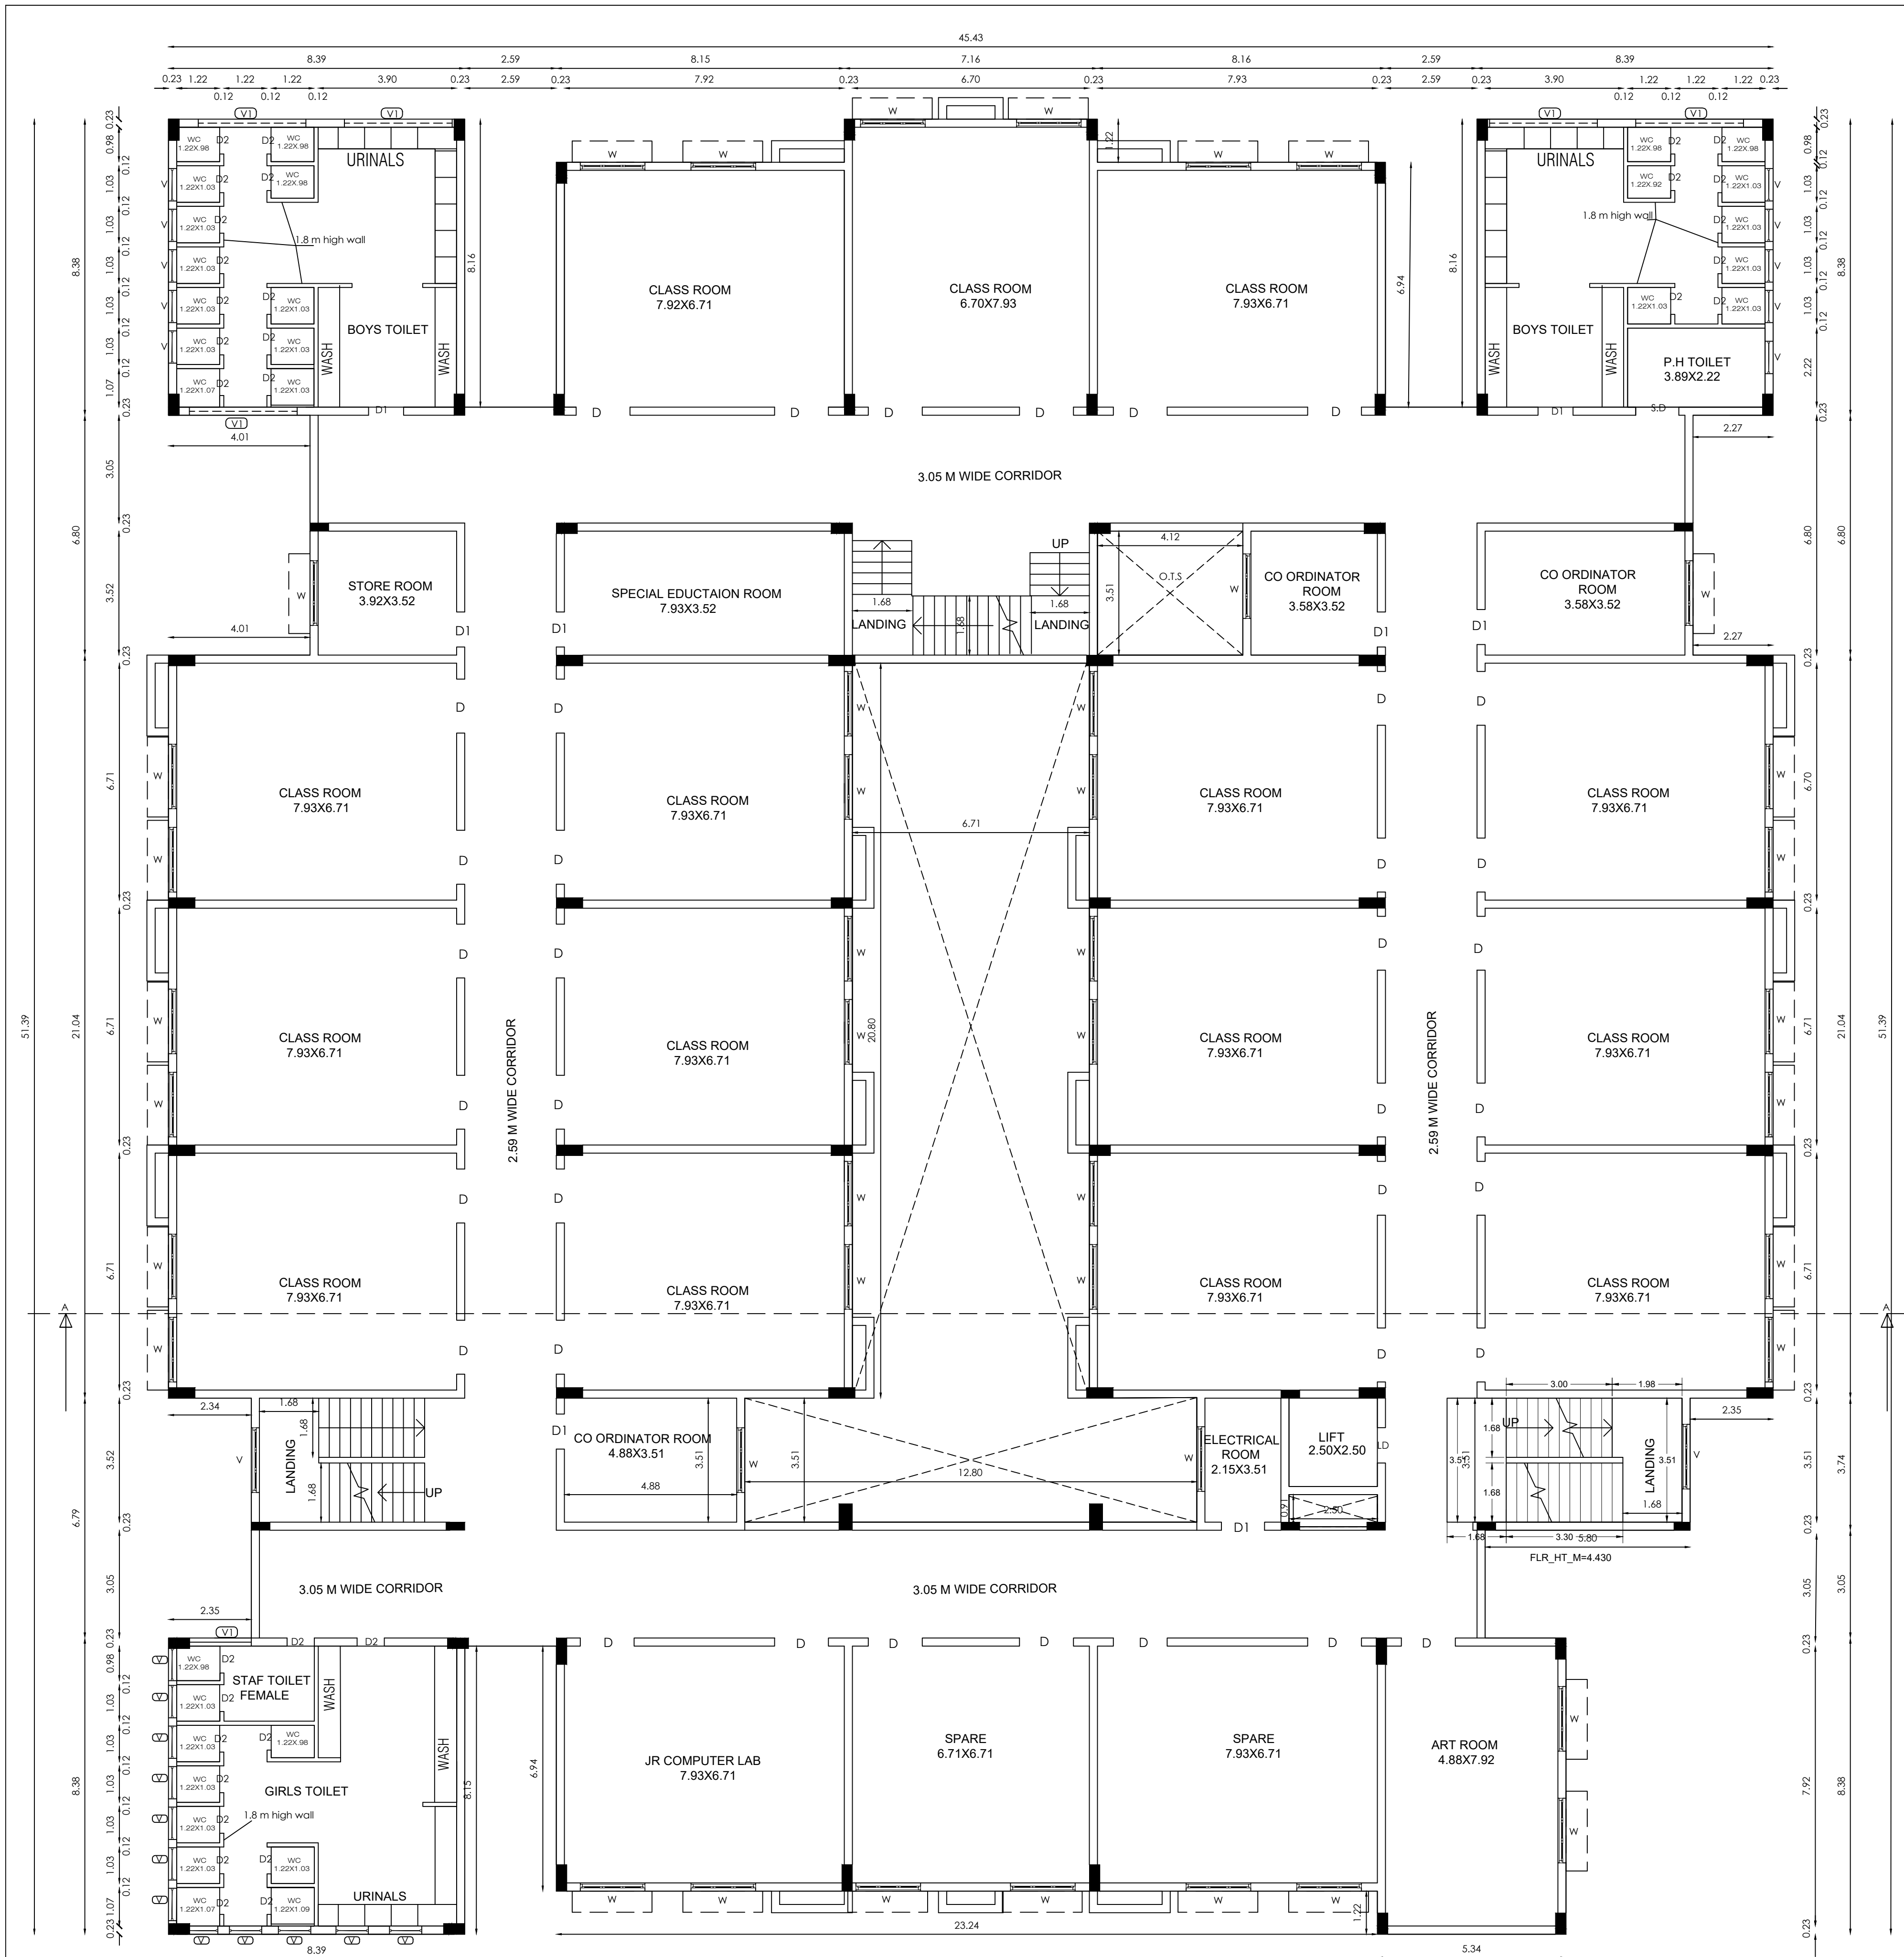

THIRD FLOOR PLAN


SHEET NO:5

BLOCK-1

PLAN SHOWING THE PROPOSED CONSTRUCTION OF
SENTHIL MATRICULATION SCHOOL IN S.F NO:
215/1A,216/1B, 216/1C,216/2A1, 216/2B2,216/2D1,216/2E1 AT
KATTINAYNAPALLI VILLAGE &
PANCHAYAT, KRISHNAGIRI PANCHAYAT UNION &
TALUK,KRISHNAGIRI DISTRICT.

SCALE:1:100

ALL DIMENSIONS ARE IN METRE

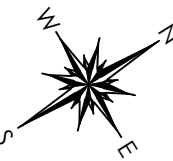

JOINERY DETAILS	METER		
D - DOOR	1.60 X 2.13		
D1 - DOOR	1.00 X 2.13		
D2 - DOOR	0.76 X 2.13		
S D - SLIDING DOOR	1.22 X 2.13		
W - WINDOW	1.83 X 1.53		
W1 - WINDOW	1.00 X 1.53		
V1- VENTILATOR	3.05 X 0.91		
PROPOSED BUILDING AREA	FSI SQ.MT	NON FSI SQ.MT	TOTAL SQ.MT
BLOCK-1			
THIRD FLOOR	1880.07		1880.07

NOTE:

FE FIRE EXTINGUISHER
SAND BUCKET
MECHANICAL VENTILATION ARE PROVIDED

For SENTHIL EDUCATIONAL TRUST

PRESIDENT


APPLICANT

S. MURUGESH,M.E.,FIE.,
Chartered Engineer F-1279323
Structural Engineer Grade-I
(Coimbatore LPA/SE/Gr-I/19-04-19)

STRUCTURAL ENGINEER

S. MURUGESH,M.E.,FIE.,
Chartered Engineer F-1279323
Structural Engineer Grade-I
(Coimbatore LPA/SE/Gr-I/19-04-19)

REGISTER ENGINEER

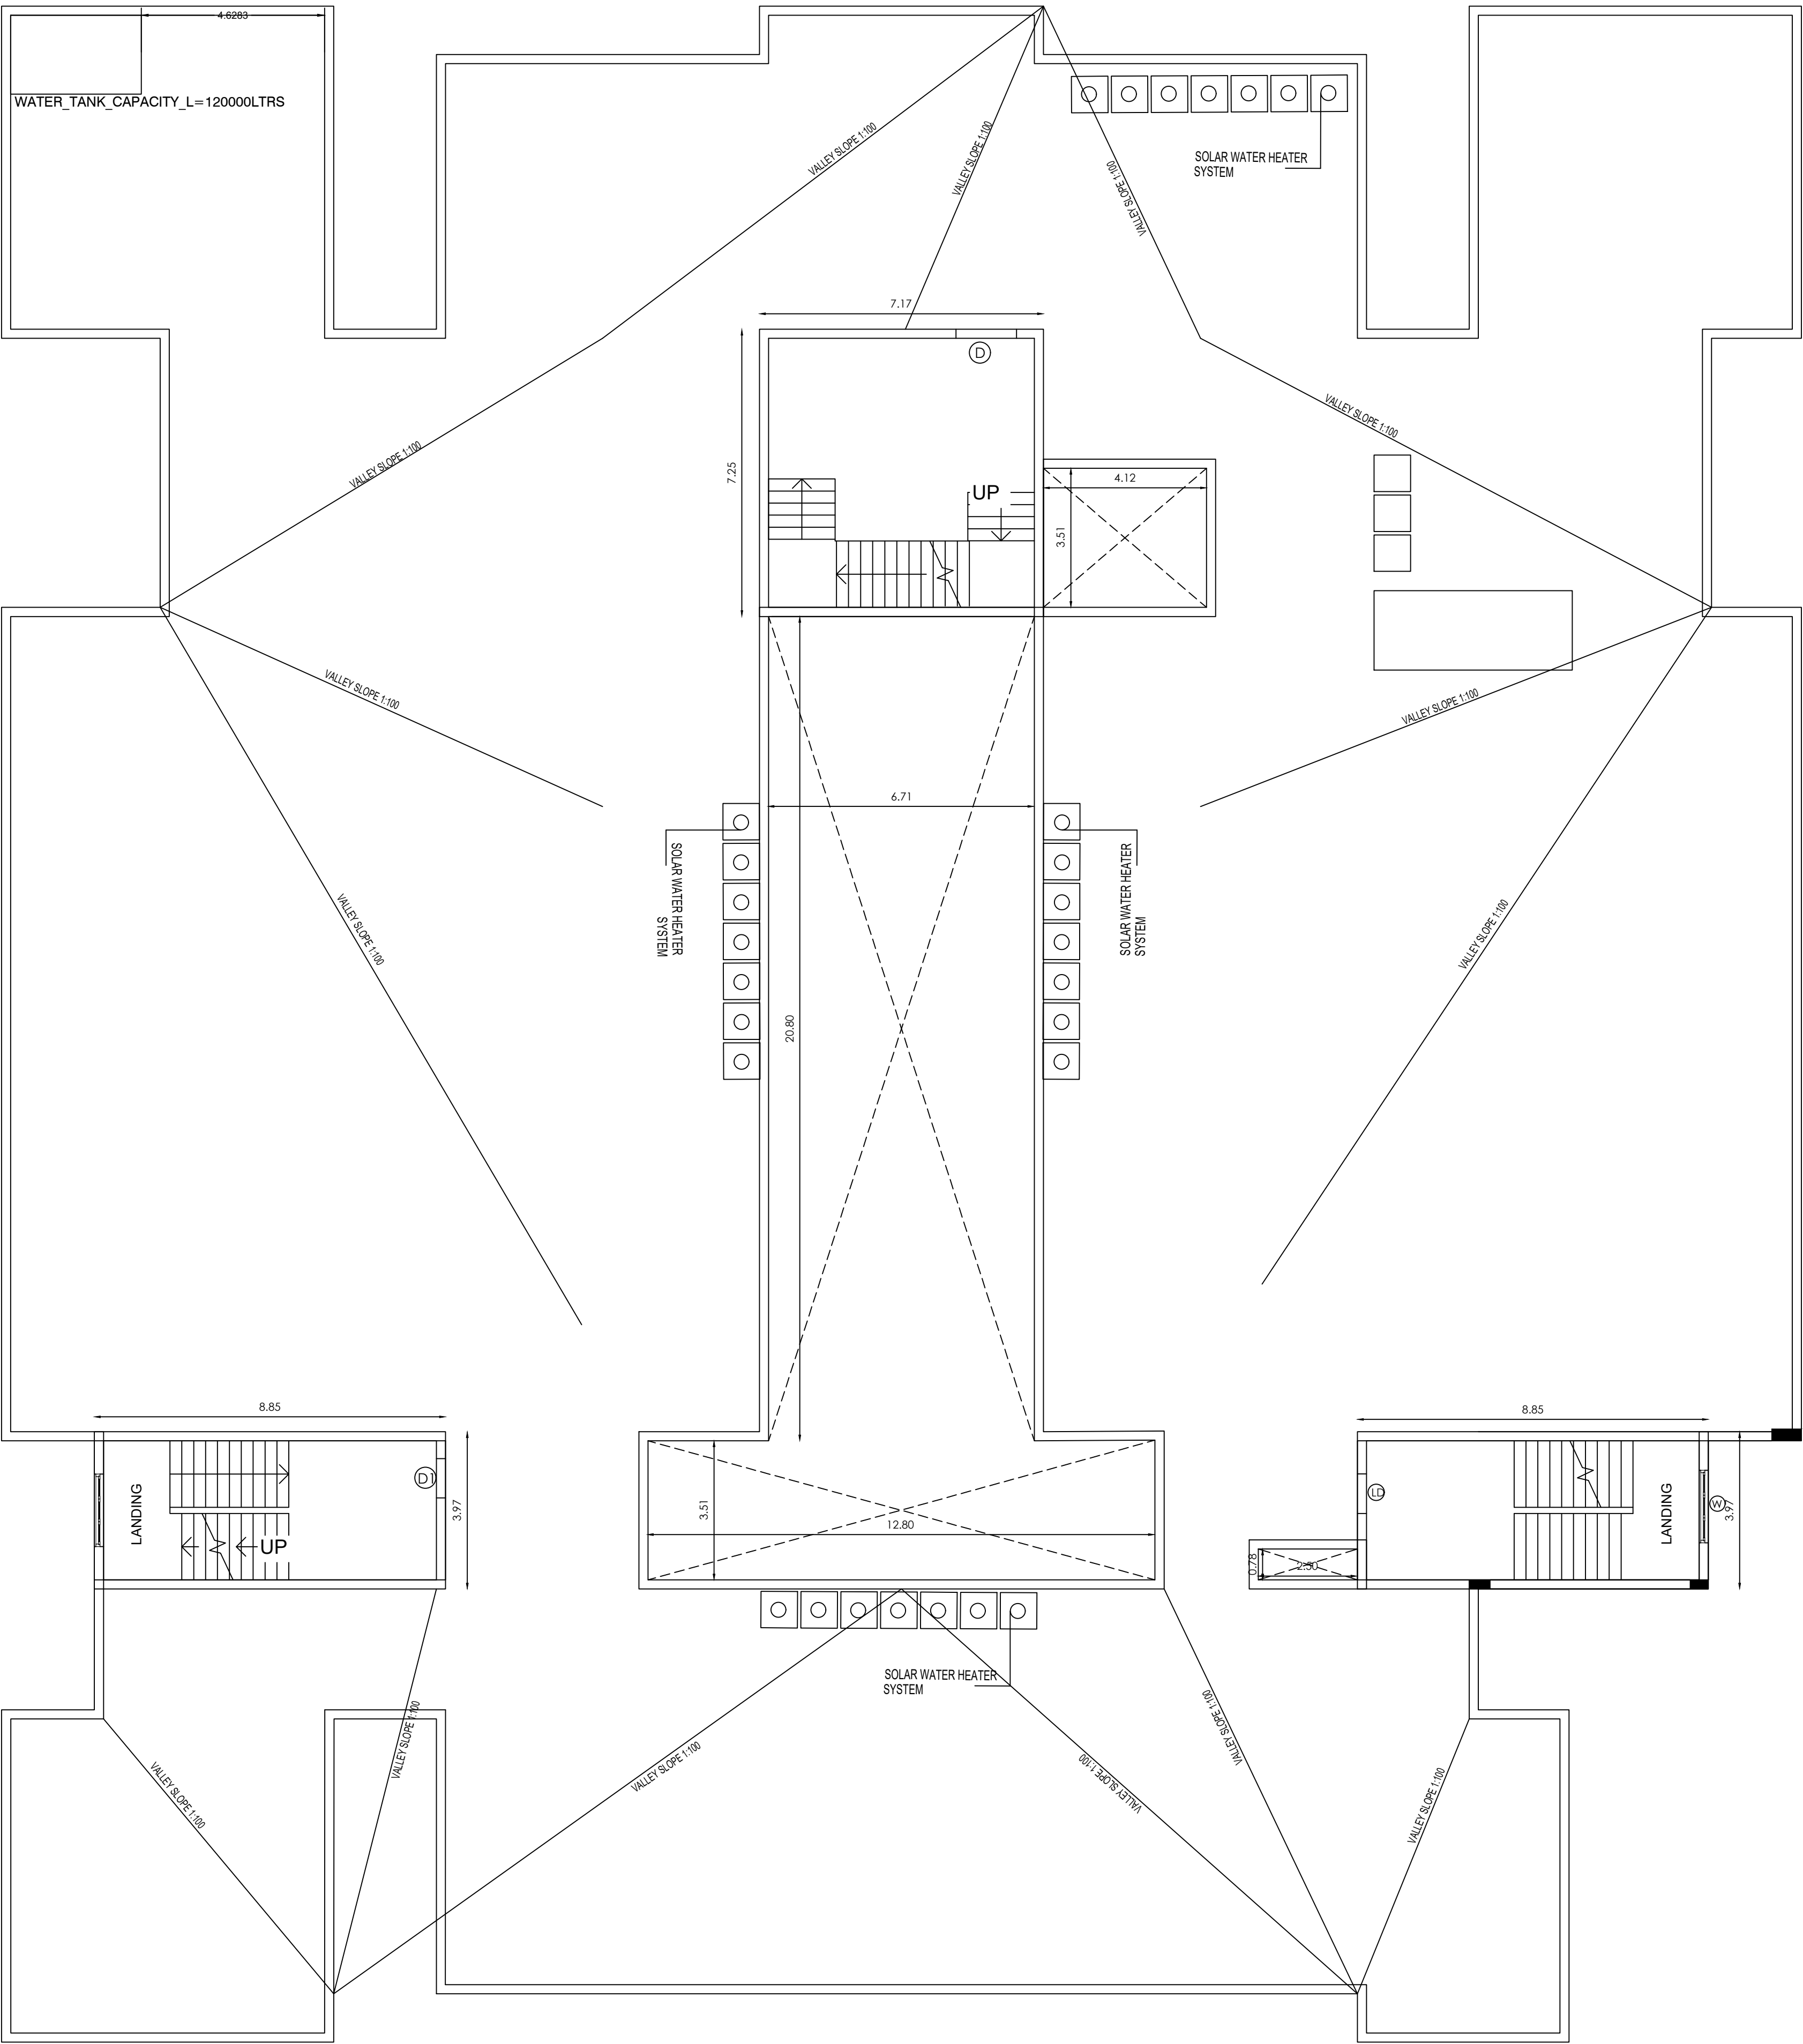

TERRACE FLOOR PLAN

PLAN SHOWING THE PROPOSED
CONSTRUCTION OF SENTHIL
MATRICULATION SCHOOL IN S.F NO:
215/1A,216/1B, 216/1C,216/2A1,
216/2B2,216/2D1,216/2E1 AT
KATTINAYNAPALLI VILLAGE &
PANCHAYAT, KRISHNAGIRI PANCHAYAT
UNION & TALUK,KRISHNAGIRI DISTRICT.

SCALE:1:100 ALL DIMENSIONS ARE IN METRE

--	--	--	--

PROPOSED BUILDING AREA	FSI SQ.MT	NON FSI SQ.MT	TOTAL SQ.MT
BLOCK-1			
OPEN TERRACE FLOOR		122.27	122.27

NOTE:
FE FIRE EXTINGUISHER
SAND BUCKET
MECHANICAL VENTILATION ARE PROVIDED

For SENTHIL EDUCATIONAL TRUST

PRESIDENT

APPLICANT

S. MURUGESH, M.E., F.I.E.,
Chartered Engineer F-1279323
Structural Engineer Grade-I
(Coimbatore LPA/SE/Gr-I/19-04-19)

STRUCTURAL ENGINEER

S. MURUGESH, M.E., F.I.E.,
Chartered Engineer F-1279323
Structural Engineer Grade-I
(Coimbatore LPA/SE/Gr-I/19-04-19)

REGISTER ENGINEER

SITE AREA DETAILS:	S.F. NO	HECTARE
--------------------	---------	---------

	215/1A -	0.42.31
	216/1B -	0.05.00
	216/1C -	0.01.50
	216/2A1 -	0.17.25
	216/2B2 -	0.36.40
	216/2D1 -	0.00.37
	216/2E1 -	0.19.95
	<u>TOTAL -</u>	<u>1.22.78</u>

FMB AREA	1.22.78 Hectare
----------	-----------------

DOCUMENT AREA	TOTAL SQUARE FEET:		
	FSI	NON FSI	TOTAL

PROPOSED BUILDING AREA	SQ.MT	SQ.MT	SQ.MT
BLOCK-1			
BASEMENT FLOOR	699.75		699.75
GROUND FLOOR	2078.45		2078.45
FIRST FLOOR	1880.07		1880.07
SECOND FLOOR	1880.07		1880.07
THIRD FLOOR	1880.07		1880.07
FOURTH FLOOR	1880.07		1880.07
TERRACE FLOOR		122.27	122.27
TOTAL	10298.48	122.27	10420.75
BLOCK-2			
BASEMENT FLOOR	230.19		230.19
GROUND FLOOR	1185.84		1185.84
FIRST FLOOR	292.86		292.86
TERRACE FLOOR		54.16	54.16
TOTAL	1708.89	54.16	1708.89
TOTAL (BLOCK-1+BLOCK-2)	12007.37	176.43	12183.56

OPEN SPACE RESERVATION 10%(PARK)-1300.81 (10.59%).

PARKING DETAILS	AREA	CAR		TWO WHEELER		CYCLE	
		REQUIRED	PROVIDED	REQUIRED	PROVIDED	REQUIRED	PROVIDED
CLASS ROOM AREA	3055	11	11	62	65	611	650
ADMINISTRATION AREA	311	7	7	7	10	63	100
AUDITORIUM AREA	677	14	15	14	15	136	150
TOTAL AREA	4043	32	33	83	90	810	900

REFERENCE:	
CAR PARKING	- 30
DA PARKING	- 3
TWO WHEELER PARKING	- 90
CYCLE PARKING	- 900

For **SENTHIL EDUCATIONAL TRUST**


PRESIDENT

APPLICANT

S. MURUGESH, M.E., F.I.E.,
Chartered Engineer F-1279323
Structural Engineer Grade-I
(Coimbatore LPA/SE/Gr-I/19-04-19)

S. MURUGESH, M.E., F.I.E.,
Chartered Engineer F-1279323
Structural Engineer Grade-I
(Coimbatore LPA/SE/Gr-I/19-04-19)




For Senthil Educational Trust


PRESIDENT

APPLICANT

S. MURUGESH, M.E., F.I.E.,
Chartered Engineer F-1279323
Structural Engineer Grade-I
(Coimbatore LPA/SE/Gr-I/19-04-19)

S. MURUGESH, M.E., F.I.E.,
Chartered Engineer F-1279323
Structural Engineer Grade-I
(Coimbatore LPA/SE/Gr-I/19-04-19)

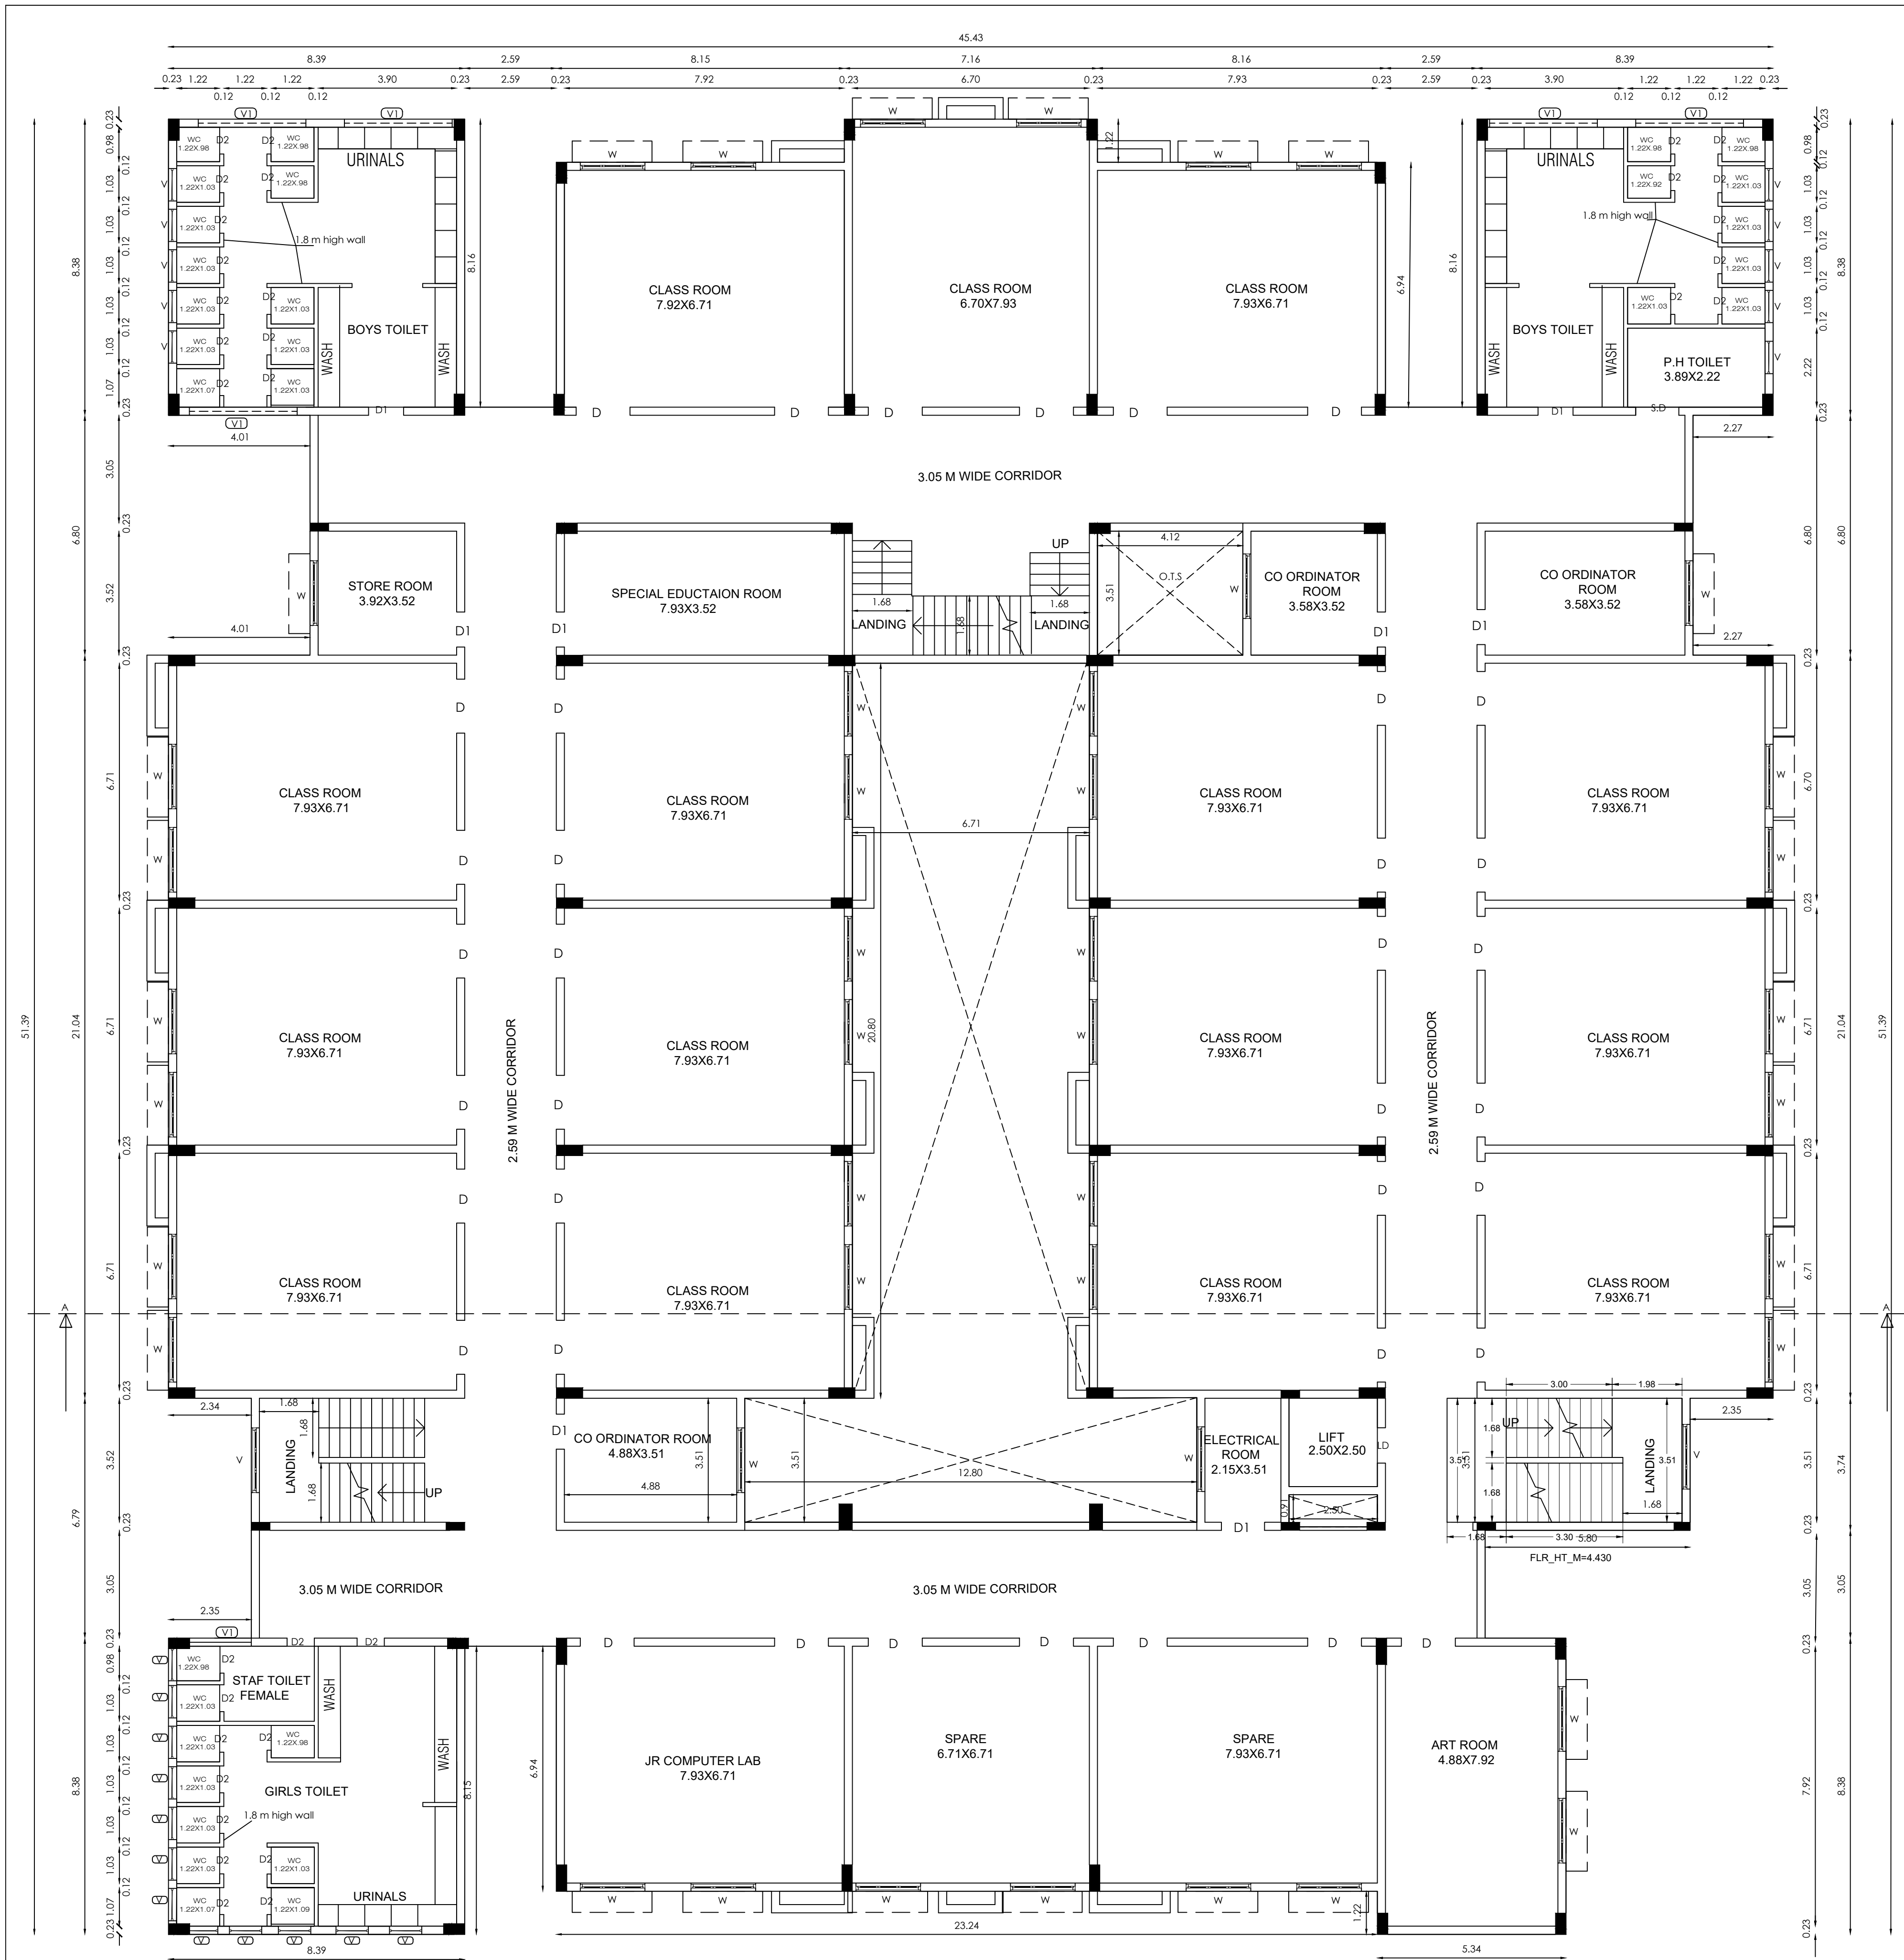

SECOUD FLOOR PLAN

SHEET NO:5

BLOCK-1

PLAN SHOWING THE PROPOSED CONSTRUCTION OF
SENTHIL MATRICULATION SCHOOL IN S.F NO:
215/1A,216/1B, 216/1C,216/2A1, 216/2B2,216/2D1,216/2E1 AT
KATTINAYNAPALLI VILLAGE &
PANCHAYAT, KRISHNAGIRI PANCHAYAT UNION &
TALUK,KRISHNAGIRI DISTRICT.

SCALE:1:100

ALL DIMENSIONS ARE IN METRE



JOINERY DETAILS	METER		
D - DOOR	1.60 X 2.13		
D1 - DOOR	1.00 X 2.13		
D2 - DOOR	0.76 X 2.13		
S D - SLIDING DOOR	1.22 X 2.13		
W - WINDOW	1.83 X 1.53		
W1 - WINDOW	1.00 X 1.53		
V1- VENTILATOR	3.05 X 0.91		
PROPOSED BUILDING AREA	FSI SQ.MT	NON FSI SQ.MT	TOTAL SQ.MT
BLOCK-1			
FIRST FLOOR	1880.07		1880.07
SECOND FLOOR	1880.07		1880.07
THIRD FLOOR	1880.07		1880.07
FOURTH FLOOR	1880.07		1880.07

NOTE:

- FE FIRE EXTINGUISHER
- SAND BUCKET
- MECHANICAL VENTILATION ARE PROVIDED

For SENTHIL EDUCATIONAL TRUST

PRESIDENT


APPLICANT

S. MURUGESH,M.E.,FIE.,
Chartered Engineer F-1279323
Structural Engineer Grade-I
(Coimbatore LPA/SE/Gr-I/19-04-19)

STRUCTURAL ENGINEER

S. MURUGESH,M.E.,FIE.,
Chartered Engineer F-1279323
Structural Engineer Grade-I
(Coimbatore LPA/SE/Gr-I/19-04-19)

REGISTER ENGINEER

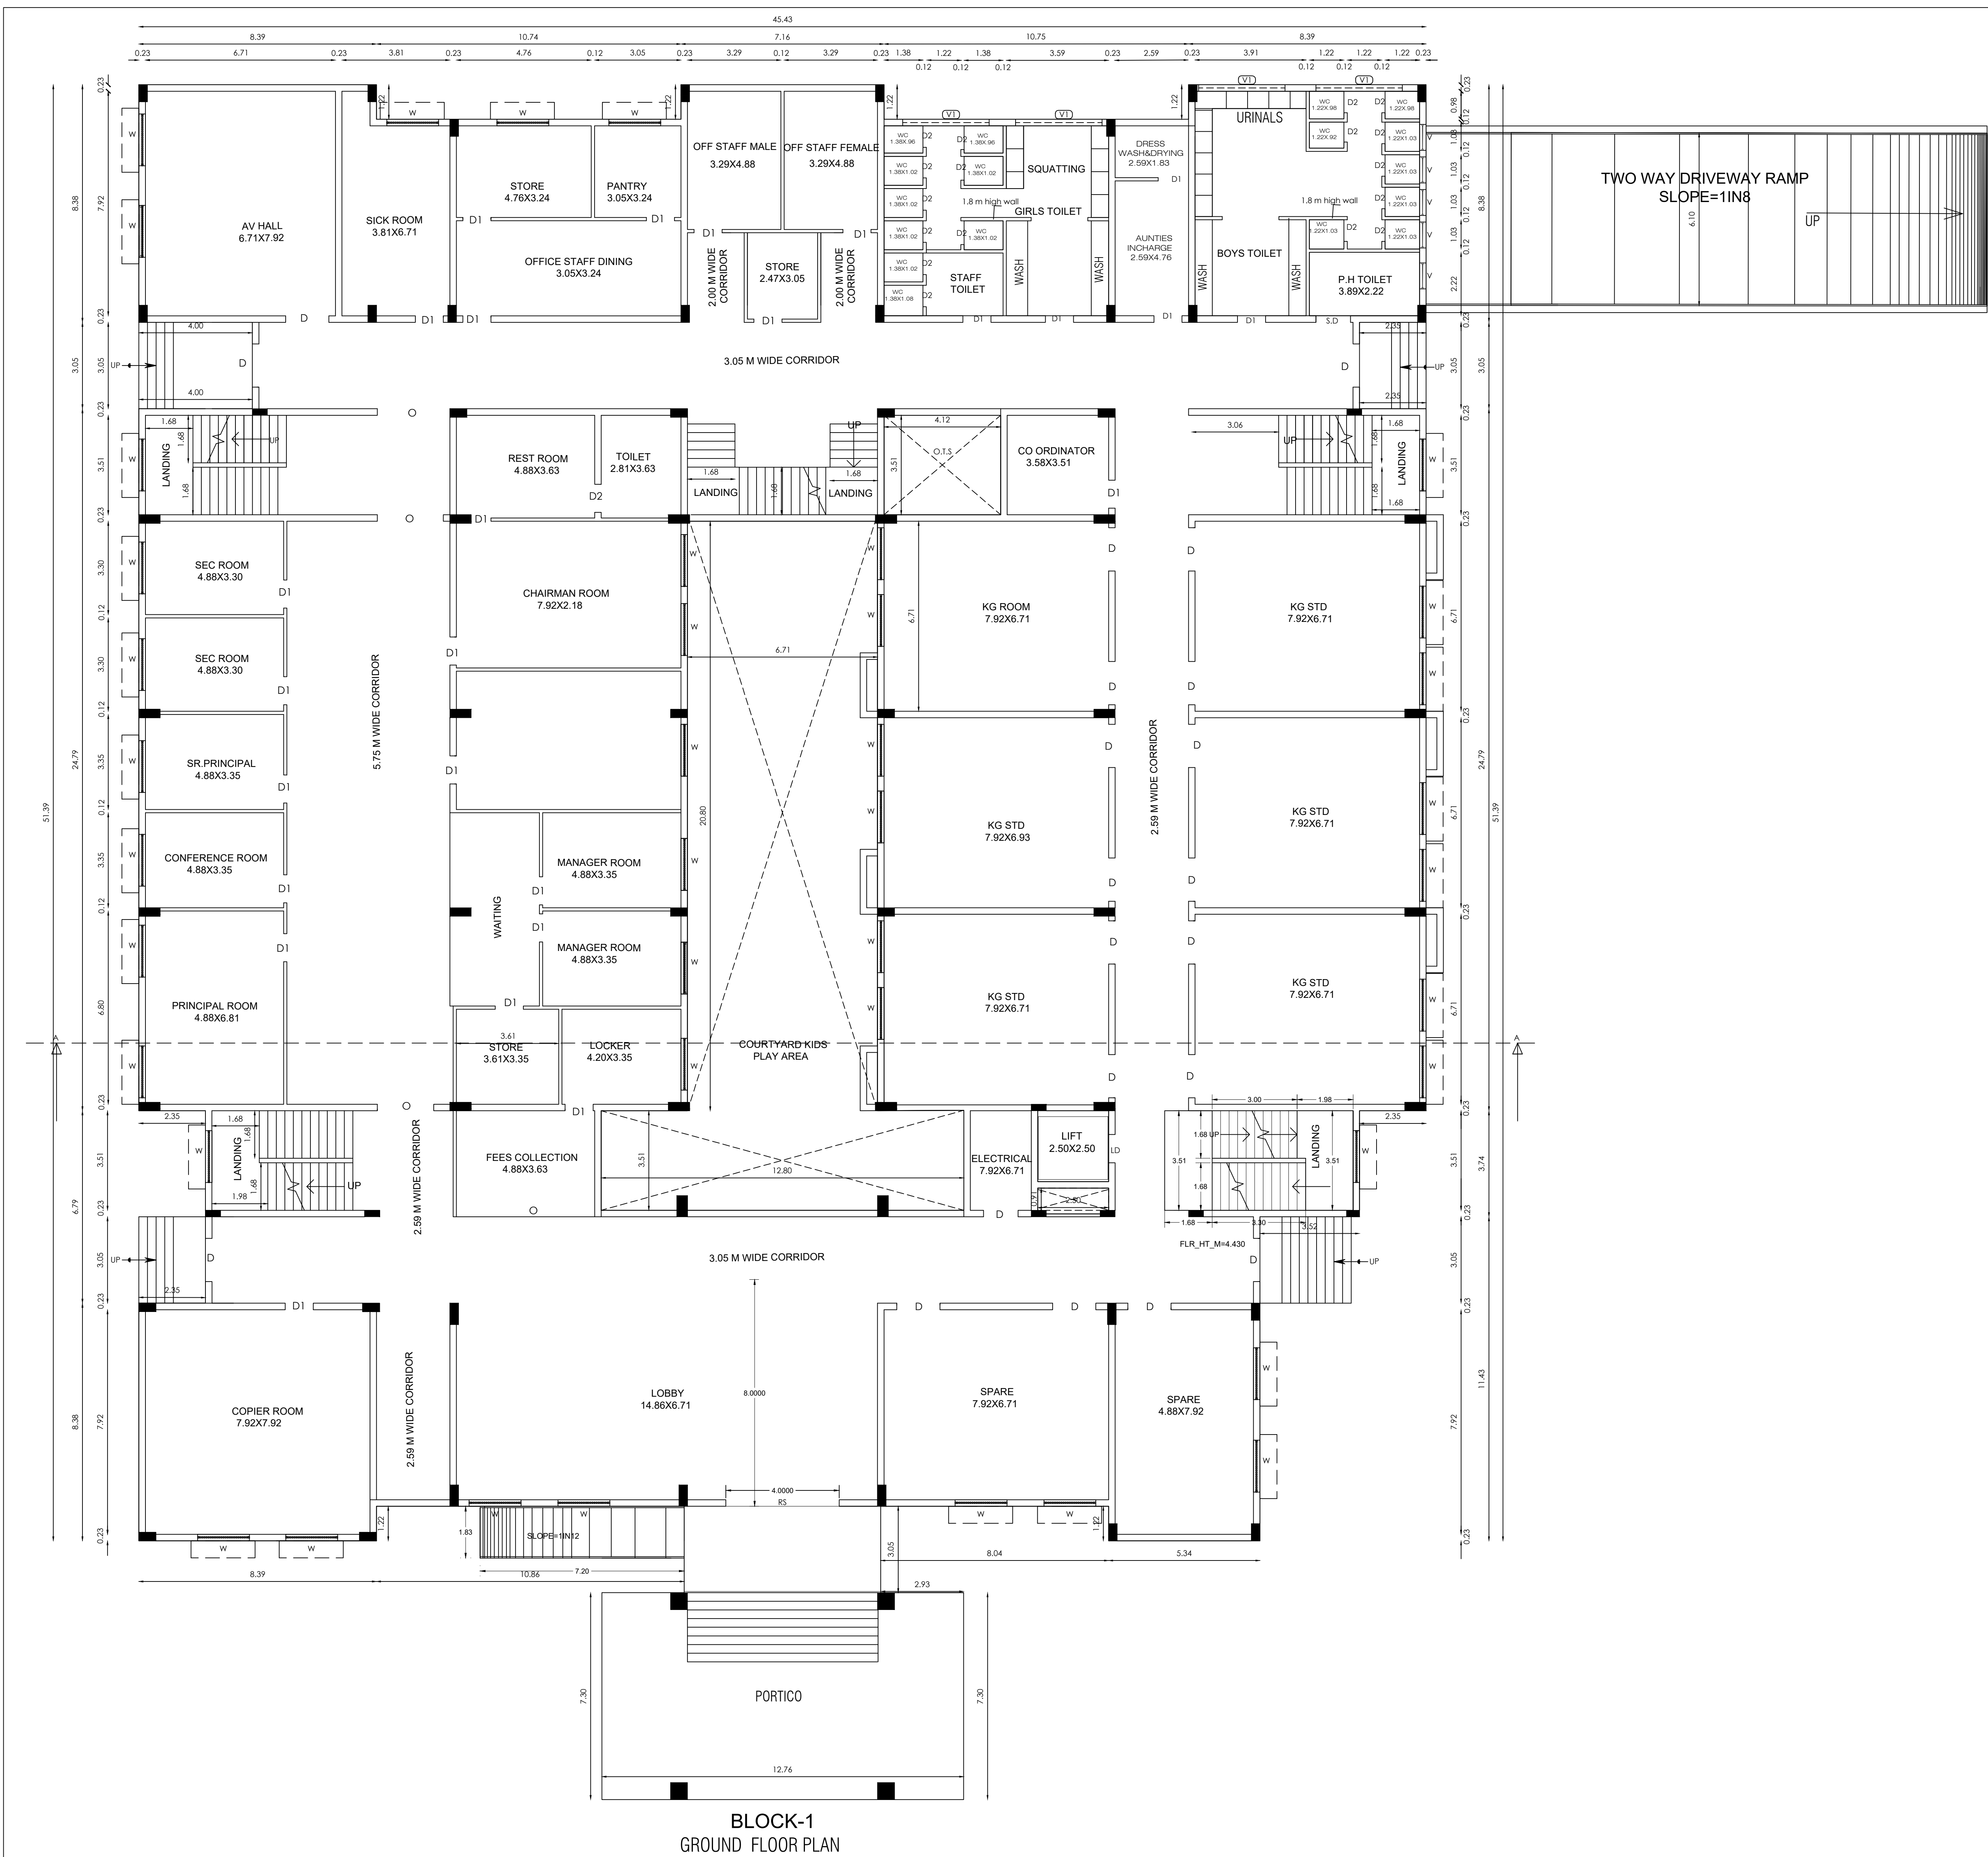


SHEET NO:4
BLOCK-1

PLAN SHOWING THE PROPOSED CONSTRUCTION OF
SENTHIL MATRICULATION SCHOOL IN S.F NO:
215/1A,216/1B, 216/1C,216/2A1, 216/2B2,216/2D1,216/2E1 AT
KATTINAYNAPALLI VILLAGE &
PANCHAYAT, KRISHNAGIRI PANCHAYAT UNION &
TALUK,KRISHNAGIRI DISTRICT.

SCALE:1:100
ALL DIMENSIONS ARE IN METRE

JOINERY DETAILS	METER		
RS - ROLLING SHUTTER	4.00 X 2.13		
D - DOOR	1.60 X 2.13		
D1 - DOOR	1.00 X 2.13		
D2 - DOOR	0.76 X 2.13		
S D - SLIDING DOOR	1.22 X 2.13		
W - WINDOW	1.83 X 1.53		
W1 - WINDOW	1.00 X 1.53		
V1- VENTILATOR	3.05 X 0.91		
PROPOSED BUILDING AREA	FSI SQ.MT	NON FSI SQ.MT	TOTAL SQ.MT
BLOCK-1			
GROUND FLOOR	2078.45		2078.45
NOTE: FE FIRE EXTINGUISHER SAND BUCKET MECHANICAL VENTILATION ARE PROVIDED			
For Senthil Educational Trust PRESIDENT			
APPLICANT			
 S. MURUGESH, M.E., F.I.E., Chartered Engineer F-1279323 Structural Engineer Grade-I (Coimbatore LPA/SE/Gr-I/19-04-19)			
STRUCTURAL ENGINEER			
 S. MURUGESH, M.E., F.I.E., Chartered Engineer F-1279323 Structural Engineer Grade-I (Coimbatore LPA/SE/Gr-I/19-04-19)			
REGISTER ENGINEER			

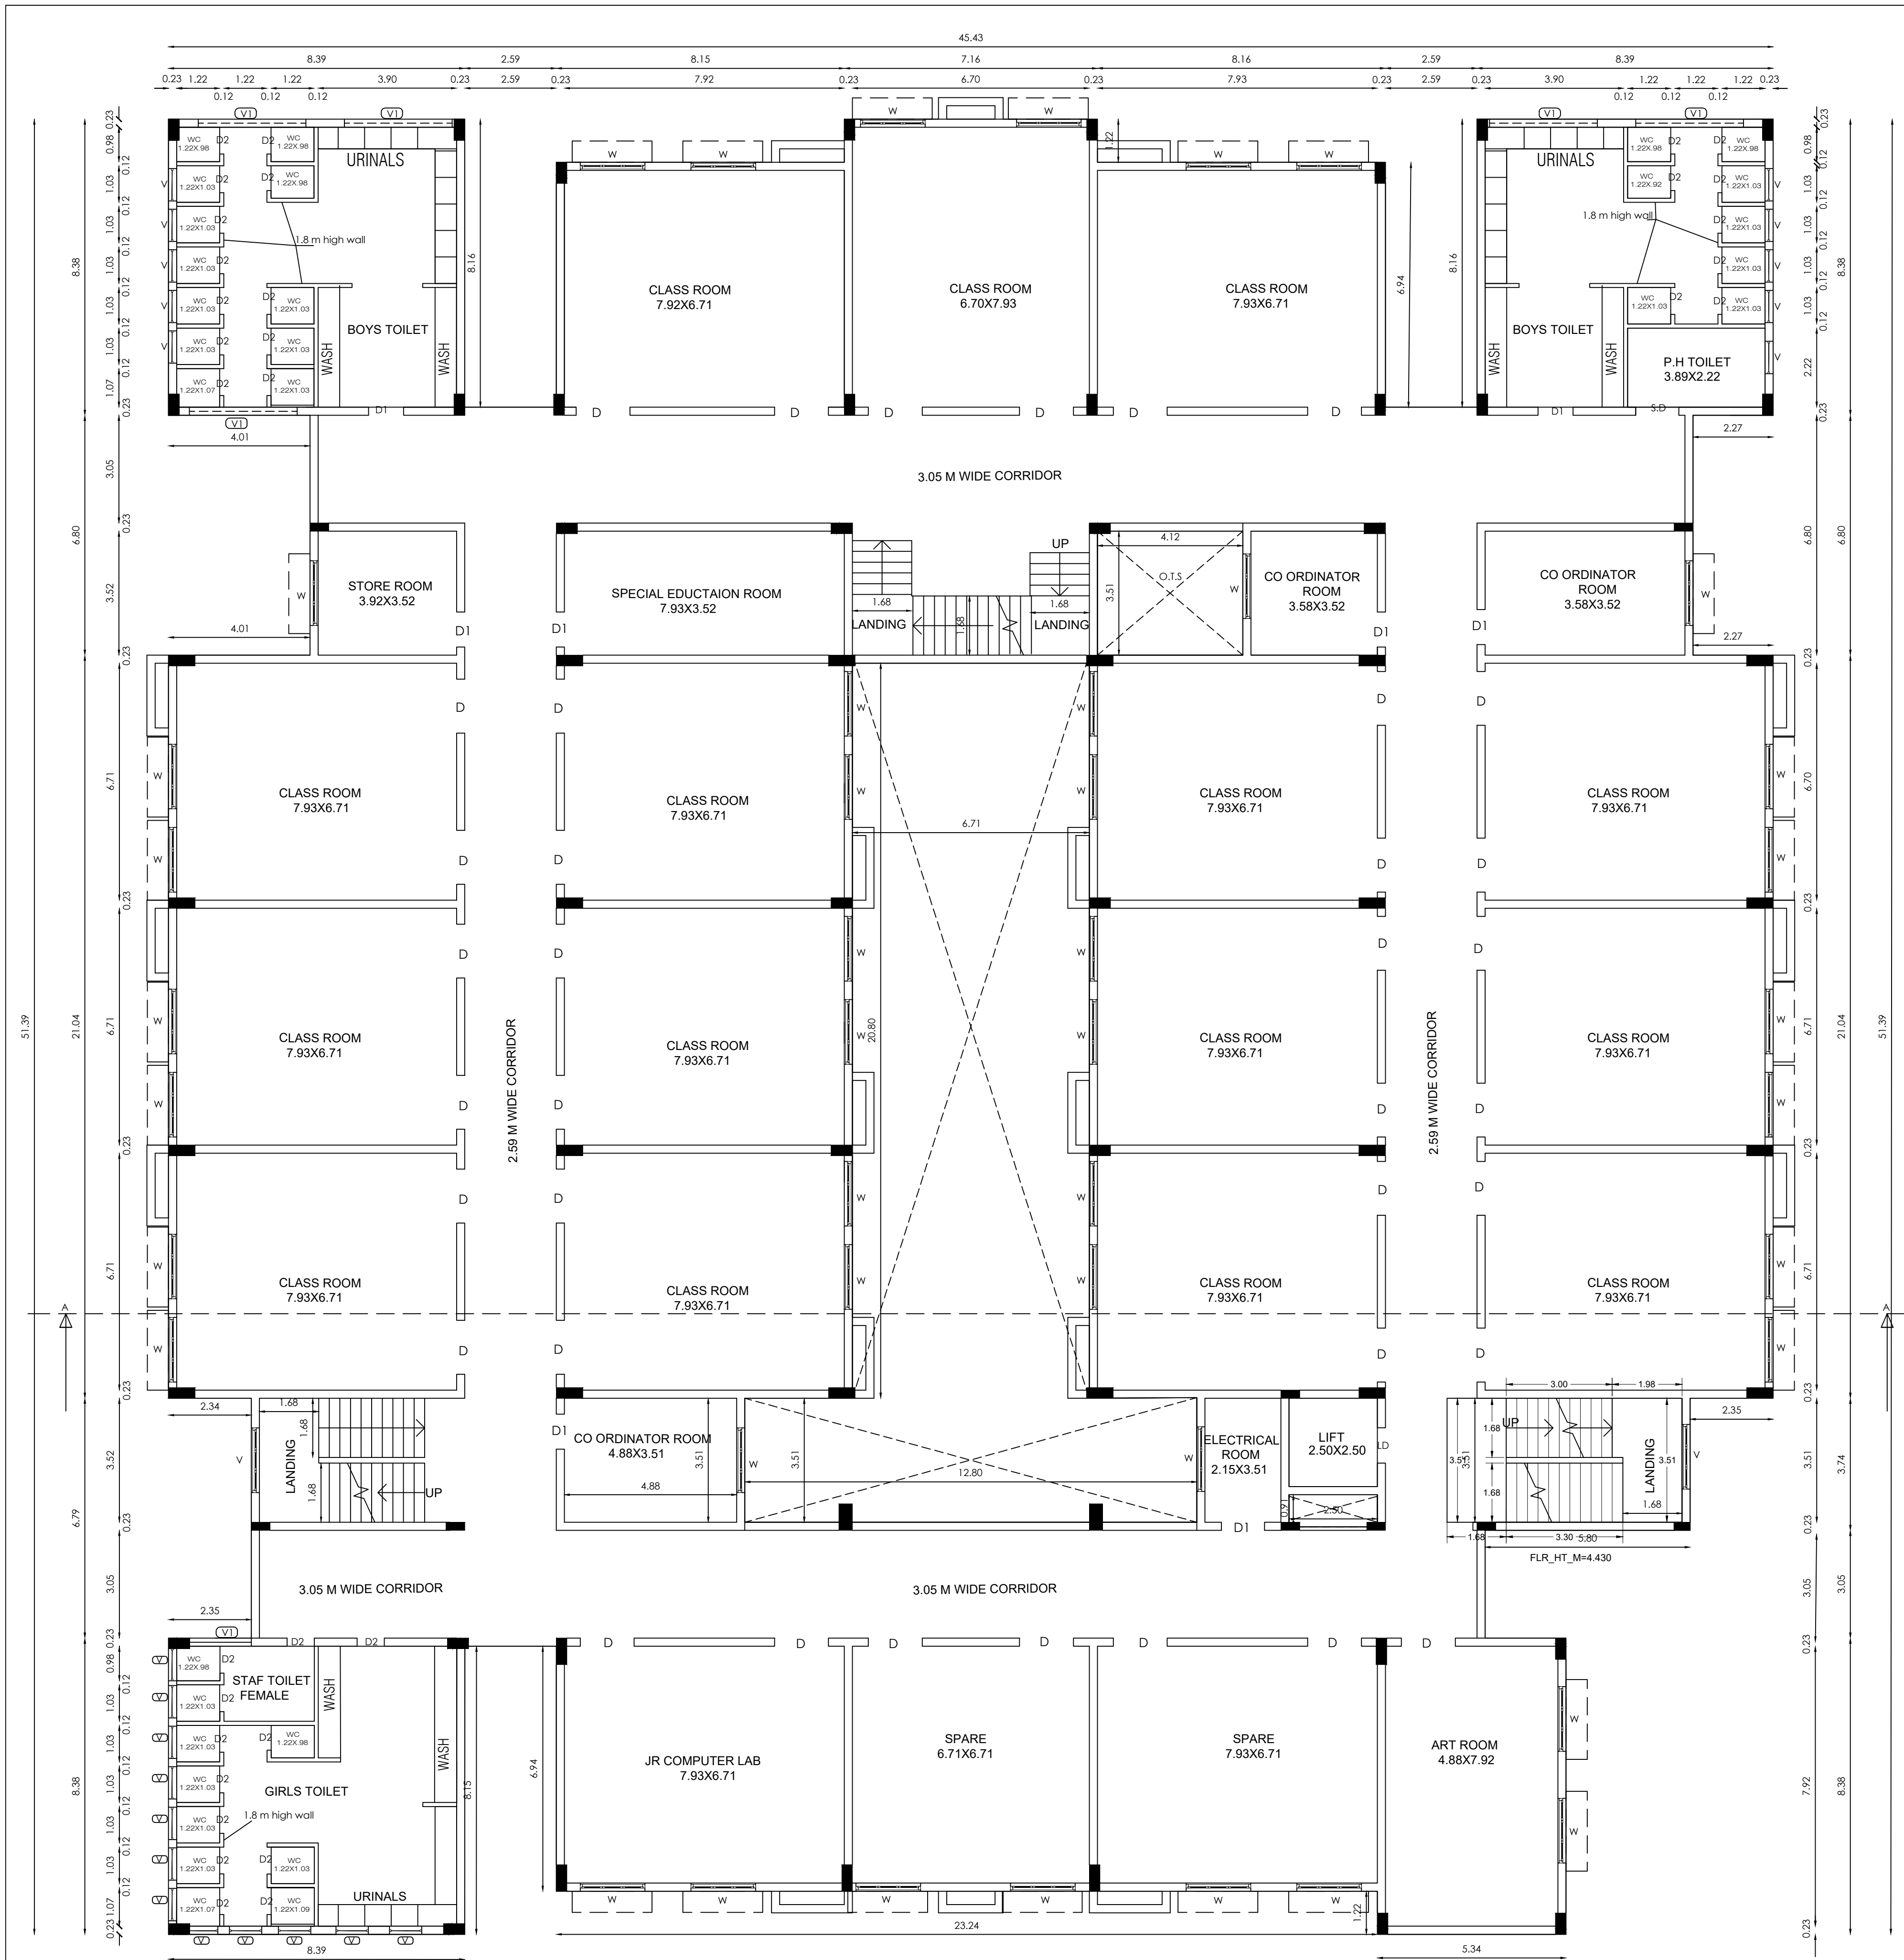

FOURTH FLOOR PLAN


SHEET NO:5

BLOCK-1

PLAN SHOWING THE PROPOSED CONSTRUCTION OF
SENTHIL MATRICULATION SCHOOL IN S.F NO:
215/1A,216/1B, 216/1C,216/2A1, 216/2B2,216/2D1,216/2E1 AT
KATTINAYNAPALLI VILLAGE &
PANCHAYAT, KRISHNAGIRI PANCHAYAT UNION &
TALUK,KRISHNAGIRI DISTRICT.

SCALE:1:100

ALL DIMENSIONS ARE IN METRE

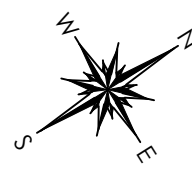

JOINERY DETAILS	METER		
D - DOOR	1.60 X 2.13		
D1 - DOOR	1.00 X 2.13		
D2 - DOOR	0.76 X 2.13		
S D - SLIDING DOOR	1.22 X 2.13		
W - WINDOW	1.83 X 1.53		
W1 - WINDOW	1.00 X 1.53		
V1- VENTILATOR	3.05 X 0.91		
PROPOSED BUILDING AREA	FSI SQ.MT	NON FSI SQ.MT	TOTAL SQ.MT
BLOCK-1			
FOURTH FLOOR	1880.07		1880.07

NOTE:
FE FIRE EXTINGUISHER
SAND BUCKET
MECHANICAL VENTILATION ARE PROVIDED

For SENTHIL EDUCATIONAL TRUST

PRESIDENT


APPLICANT

S. MURUGESH,M.E.,FIE.,
Chartered Engineer F-1279323
Structural Engineer Grade-I
(Coimbatore LPA/SE/Gr-I/19-04-19)

STRUCTURAL ENGINEER

S. MURUGESH,M.E.,FIE.,
Chartered Engineer F-1279323
Structural Engineer Grade-I
(Coimbatore LPA/SE/Gr-I/19-04-19)


REGISTER ENGINEER

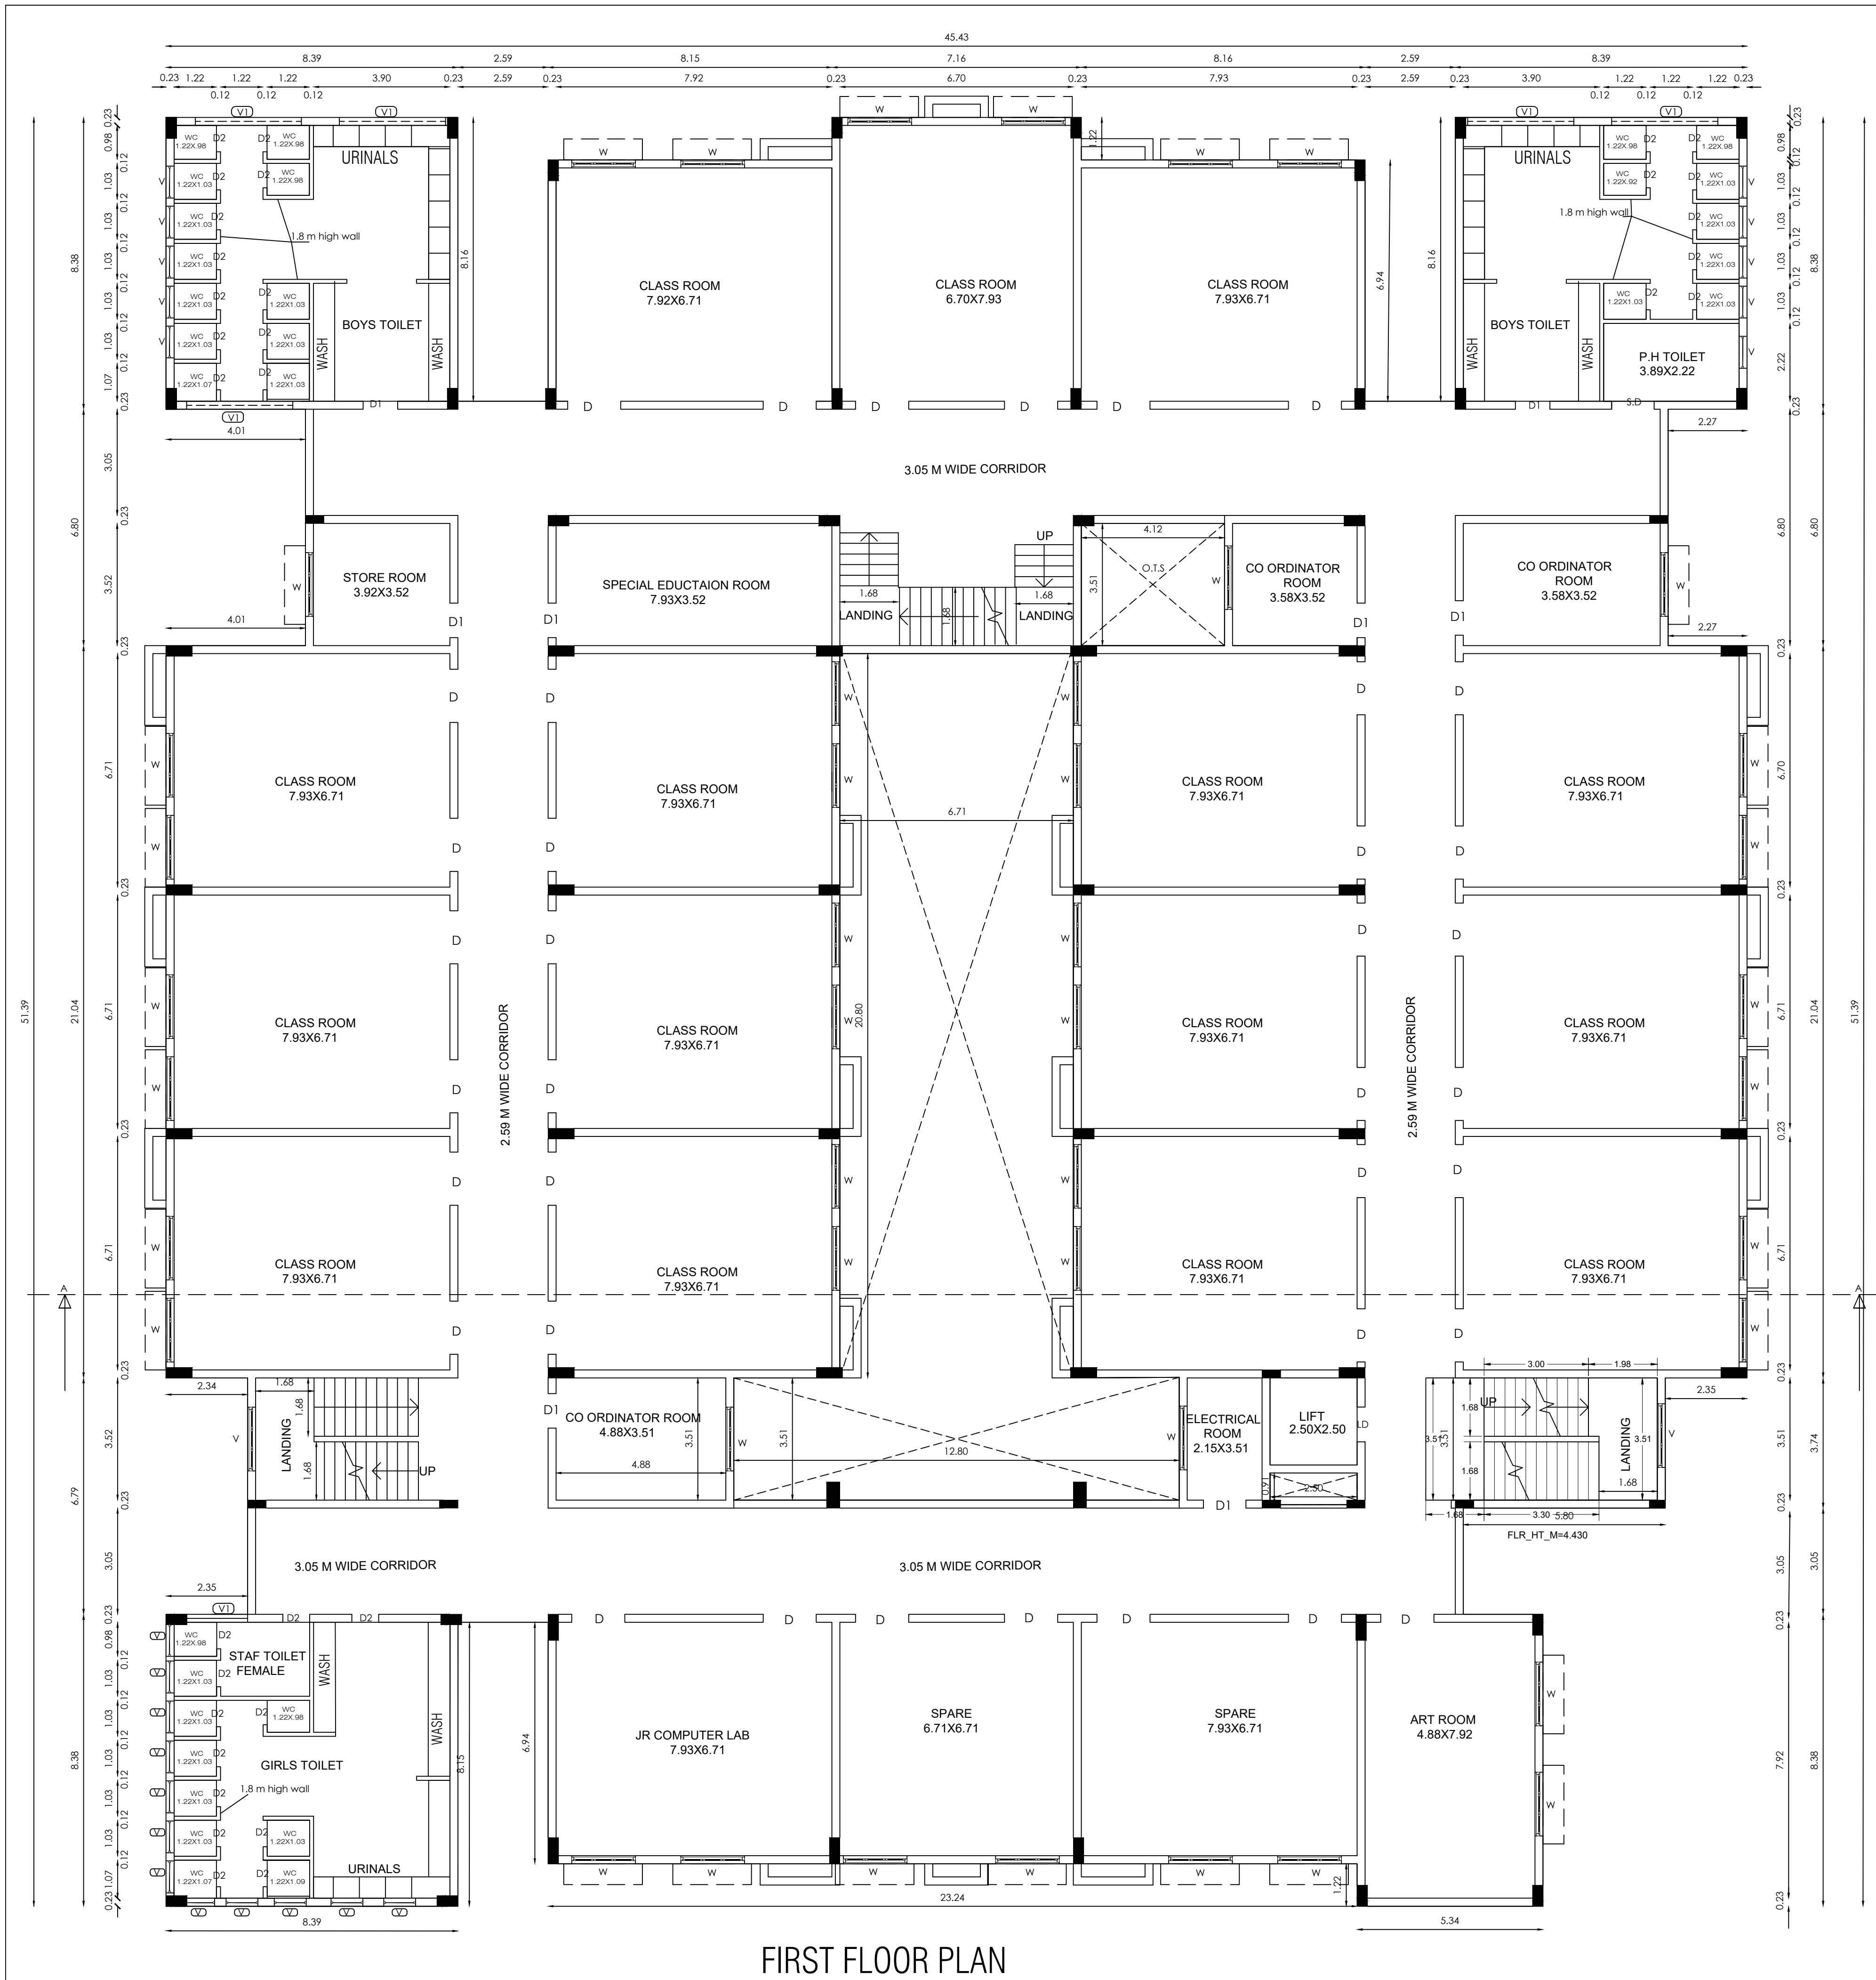

FIRST FLOOR PLAN

PLAN SHOWING THE PROPOSED CONSTRUCTION OF
SENTHIL MATRICULATION SCHOOL IN S.F NO:
215/1A,216/1B, 216/1C,216/2A1, 216/2B2,216/2D1,216/2E1 AT
KATTINAYNAPALLI VILLAGE &
PANCHAYAT, KRISHNAGIRI PANCHAYAT UNION &
TALUK,KRISHNAGIRI DISTRICT.

SCALE:1:100
ALL DIMENSIONS ARE IN METRE

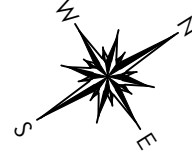

JOINERY DETAILS	METER		
D - DOOR	1.60 X 2.13		
D1 - DOOR	1.00 X 2.13		
D2 - DOOR	0.76 X 2.13		
S D - SLIDING DOOR	1.22 X 2.13		
W - WINDOW	1.83 X 1.53		
W1 - WINDOW	1.00 X 1.53		
V1- VENTILATOR	3.05 X 0.91		
PROPOSED BUILDING AREA	FSI SQ.MT	NON FSI SQ.MT	TOTAL SQ.MT
BLOCK-1			
FIRST FLOOR	1880.07		1880.07
SECOND FLOOR	1880.07		1880.07
THIRD FLOOR	1880.07		1880.07
FOURTH FLOOR	1880.07		1880.07

NOTE:
FE FIRE EXTINGUISHER
SAND BUCKET
MECHANICAL VENTILATION ARE PROVIDED

For SENTHIL EDUCATIONAL TRUST
PRESIDENT

APPLICANT

S. MURUGESH,M.E.,FIE.,
Chartered Engineer F-1279323
Structural Engineer Grade-I
(Coimbatore LPA/SE/Gr-I/19-04-19)


STRUCTURAL ENGINEER

S. MURUGESH,M.E.,FIE.,
Chartered Engineer F-1279323
Structural Engineer Grade-I
(Coimbatore LPA/SE/Gr-I/19-04-19)

REGISTER ENGINEER



BLOCK-1
FRONT ELEVATION

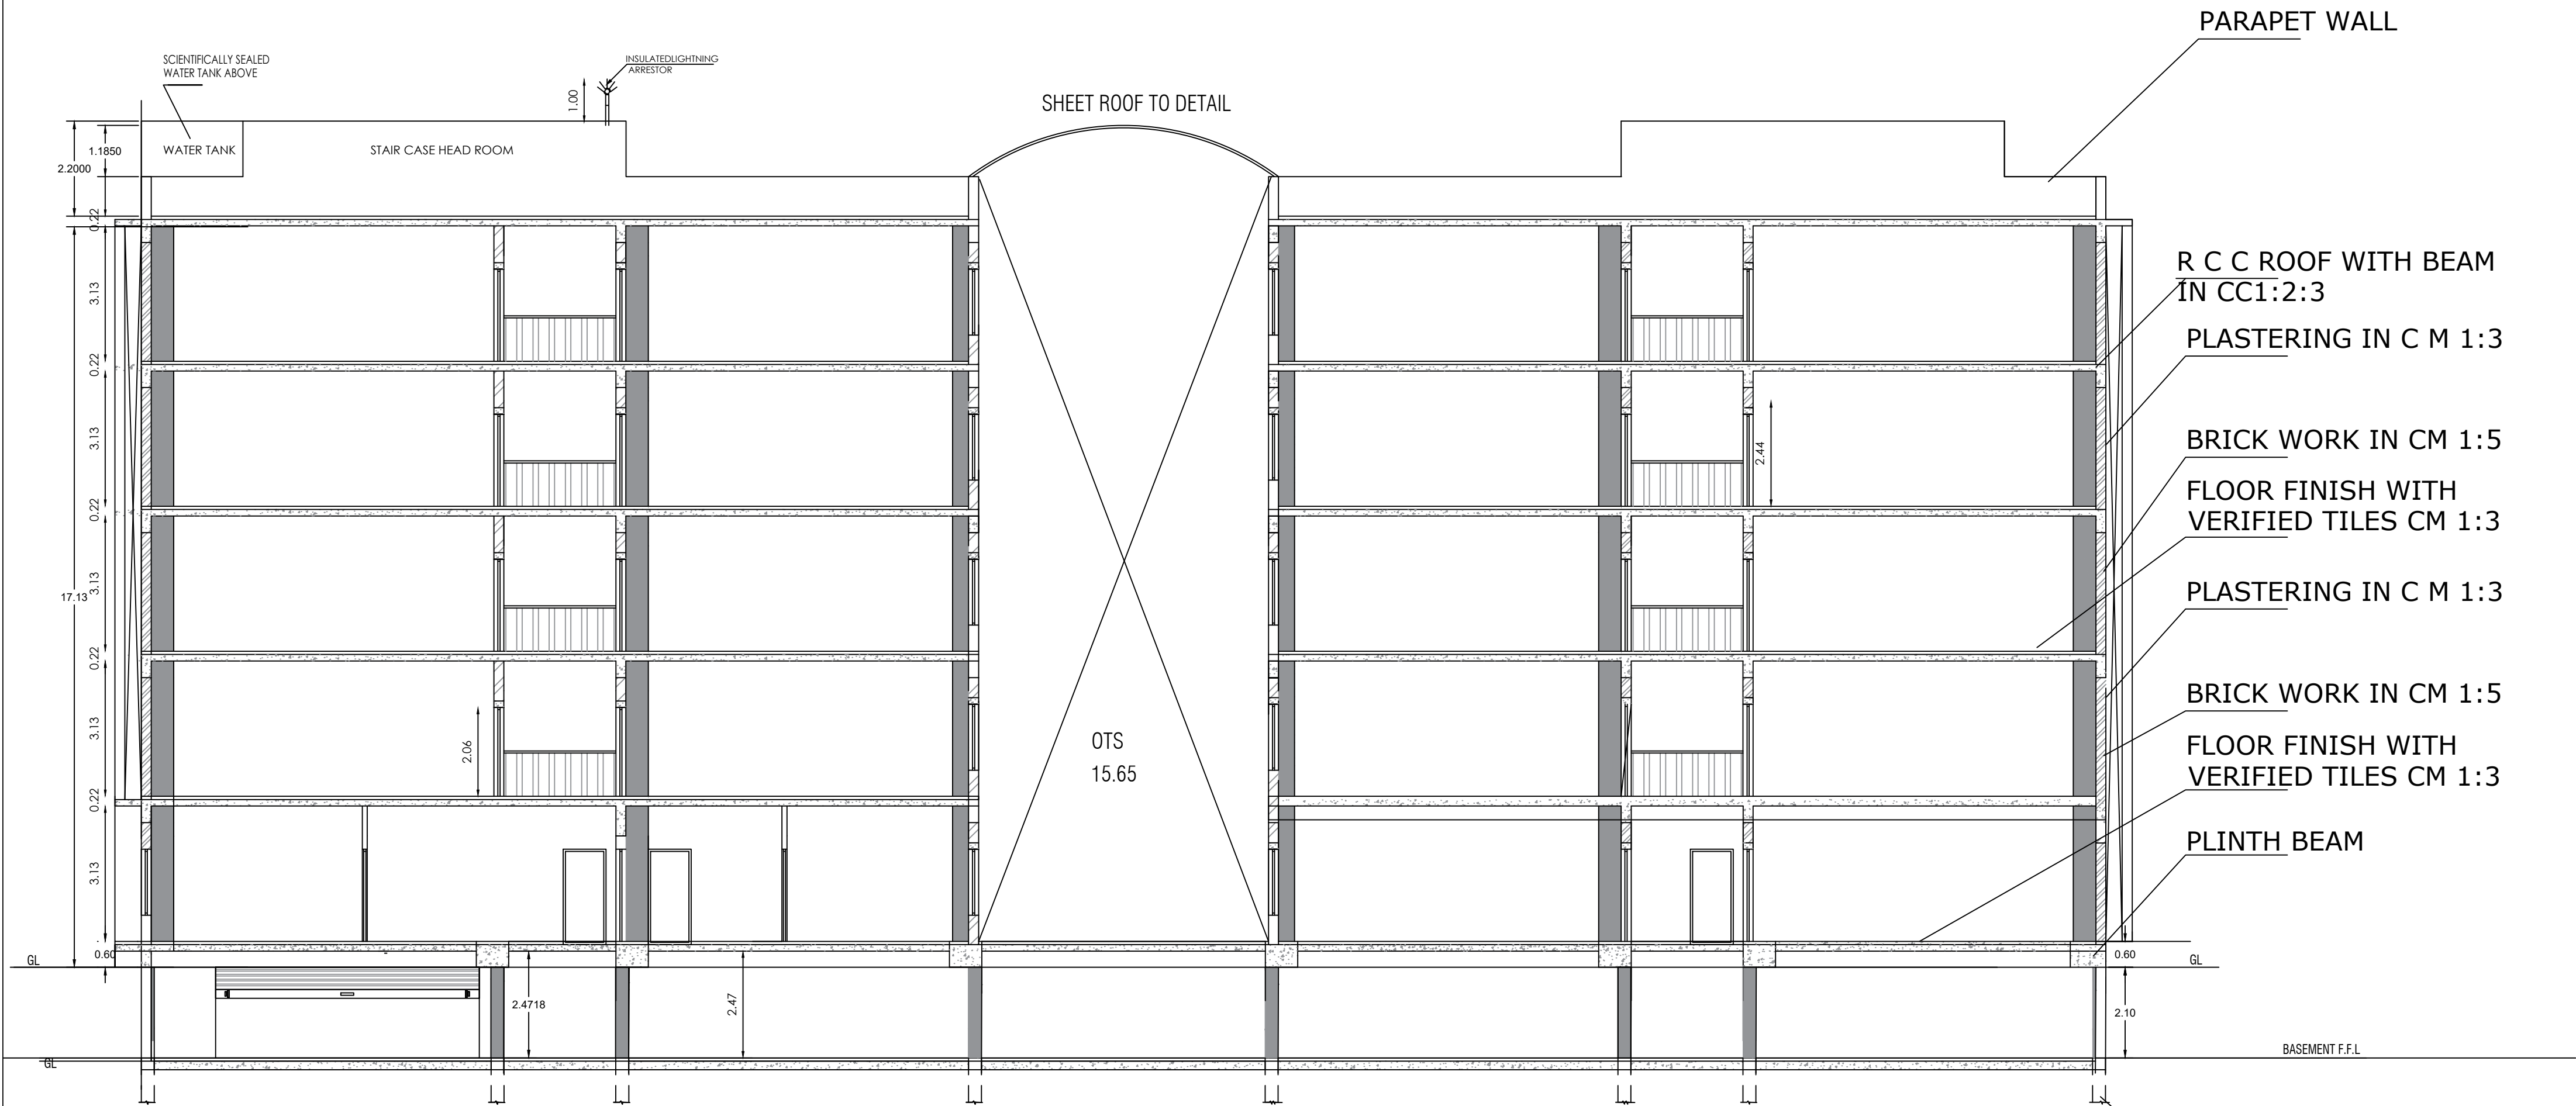

BLOCK-1
SECTION AA


SHEET NO:7

BLOCK-1

PLAN SHOWING THE PROPOSED CONSTRUCTION OF
SENTHIL MATRICULATION SCHOOL IN S.F NO:
215/1A,216/1B, 216/1C,216/2A1, 216/2B2,216/2D1,216/2E1 AT
KATTINAYNAPALLI VILLAGE &
PANCHAYAT, KRISHNAGIRI PANCHAYAT UNION &
TALUK,KRISHNAGIRI DISTRICT.

SCALE:1:100

ALL DIMENSIONS ARE IN METRE

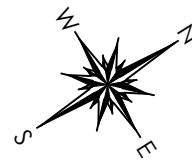

For SENTHIL EDUCATIONAL TRUST

PRESIDENT


APPLICANT

S. MURUGESH,M.E.,FIE.,
Chartered Engineer F-1279323
Structural Engineer Grade-I
(Coimbatore LPA/SE/Gr-I/19-04-19)


STRUCTURAL ENGINEER

S. MURUGESH,M.E.,FIE.,
Chartered Engineer F-1279323
Structural Engineer Grade-I
(Coimbatore LPA/SE/Gr-I/19-04-19)

REGISTER ENGINEER

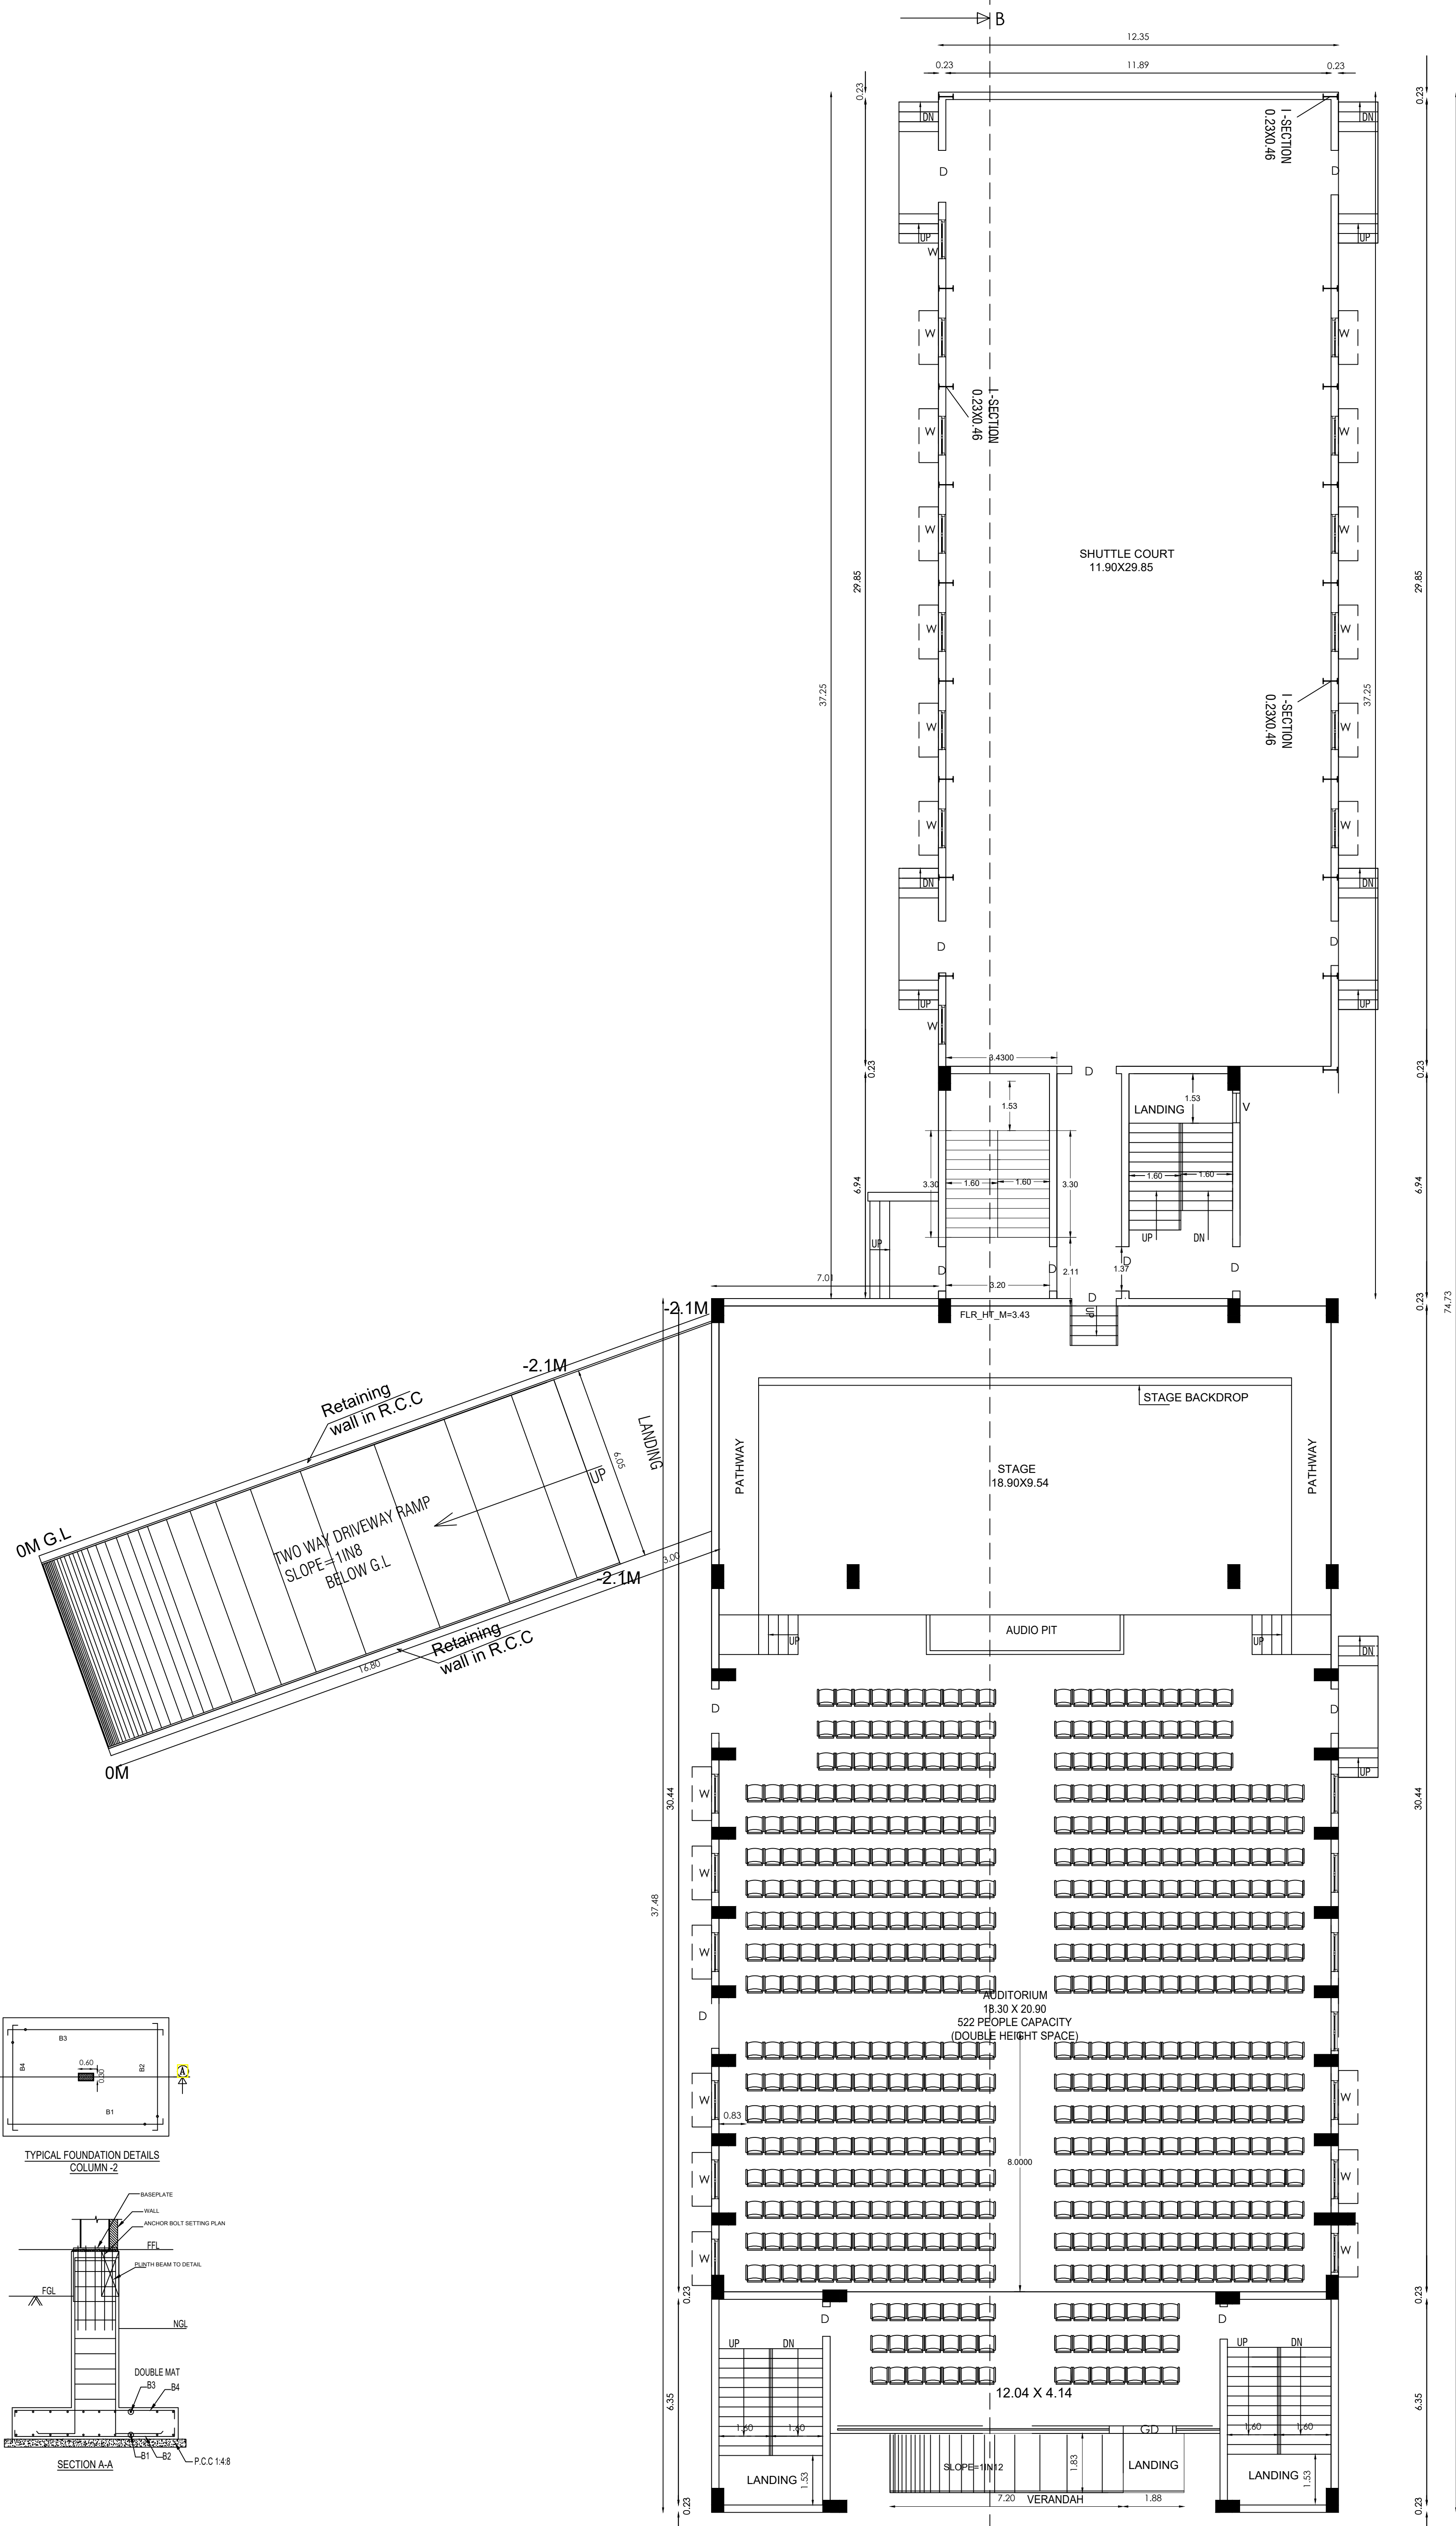

GROUND FLOOR PLAN BLOCK-2

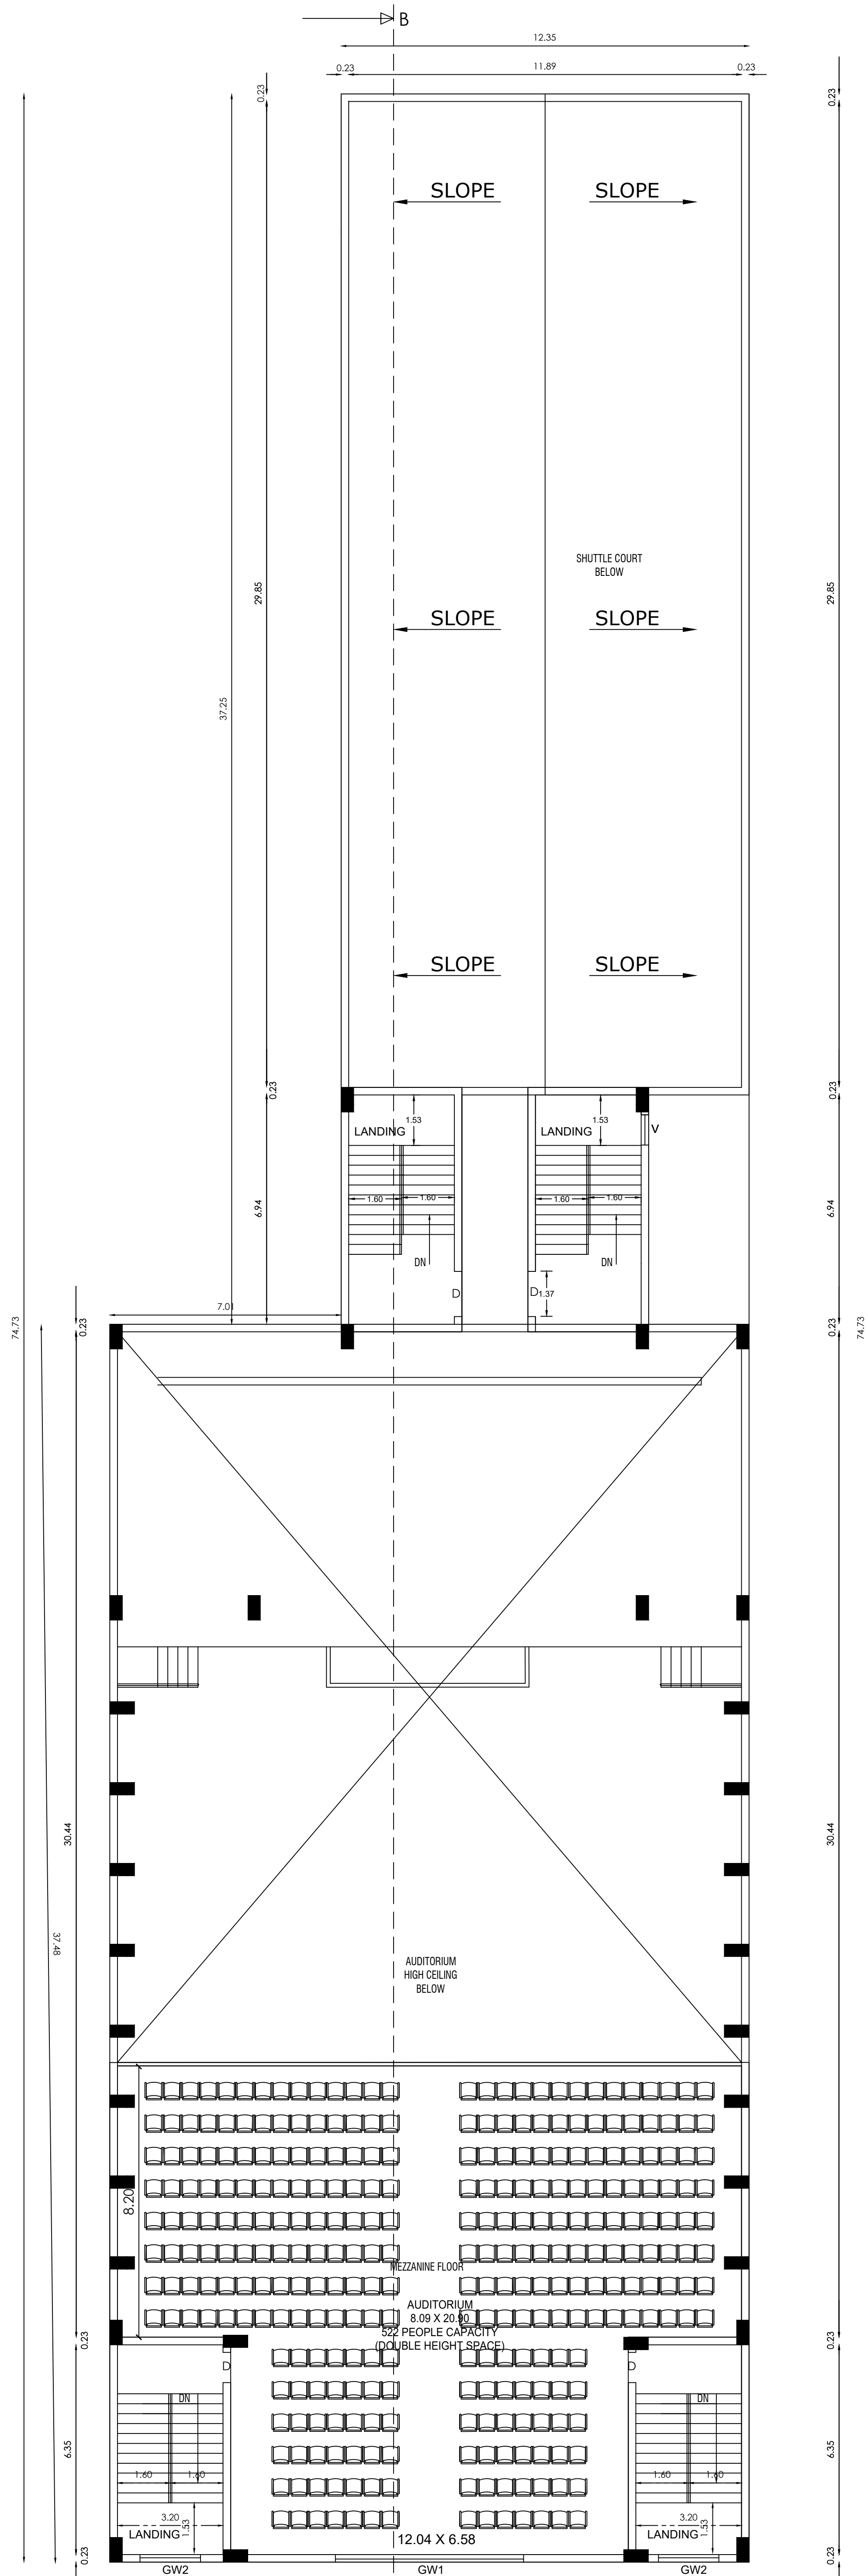

FIRST FLOOR PLAN BLOCK-2

PLAN SHOWING THE PROPOSED CONSTRUCTION OF SENTHIL MATRICULATION SCHOOL IN S.F NO: 215/1A,216/1B, 216/1C,216/2A1, 216/2B2,216/2D1,216/2E1 AT KATTINAYNAPALLI VILLAGE & PANCHAYAT, KRISHNAGIRI PANCHAYAT UNION & TALUK,KRISHNAGIRI DISTRICT.

SCALE:1:100 ALL DIMENSIONS ARE IN METRE

Table with 2 columns: JOINERY DETAILS, METER. Rows include RS - ROLLING SHUTTER, G D - GLASS DOOR, D - DOOR, D1 - DOOR, D2 - DOOR, G W - GLASS WINDOW, G W1 - GLASS WINDOW, G W2 - GLASS WINDOW, W - WINDOW, W1 - WINDOW, V1- VENTILATOR.

Table with 4 columns: PROPOSED BUILDING AREA, FSI SQ.MT, NON FSI SQ.MT, TOTAL SQ.MT. Rows include BLOCK-2, GROUND FLOOR (G.I SHEET), GROUND FLOOR (R.C.C), TOTAL (GROUND FLOOR), FIRST FLOOR.

NOTE: FIRE EXTINGUISHER, SAND BUCKET, MECHANICAL VENTILATION ARE PROVIDED

For SENTHIL EDUCATIONAL TRUST, PRESIDENT





APPLICANT

S. MURUGESH, M.E., F.I.E., Chartered Engineer F-1279323, Structural Engineer Grade-I (Coimbatore LPA/SE/Gr-I/19-04-19)

STRUCTURAL ENGINEER

S. MURUGESH, M.E., F.I.E., Chartered Engineer F-1279323, Structural Engineer Grade-I (Coimbatore LPA/SE/Gr-I/19-04-19)

REGISTER ENGINEER

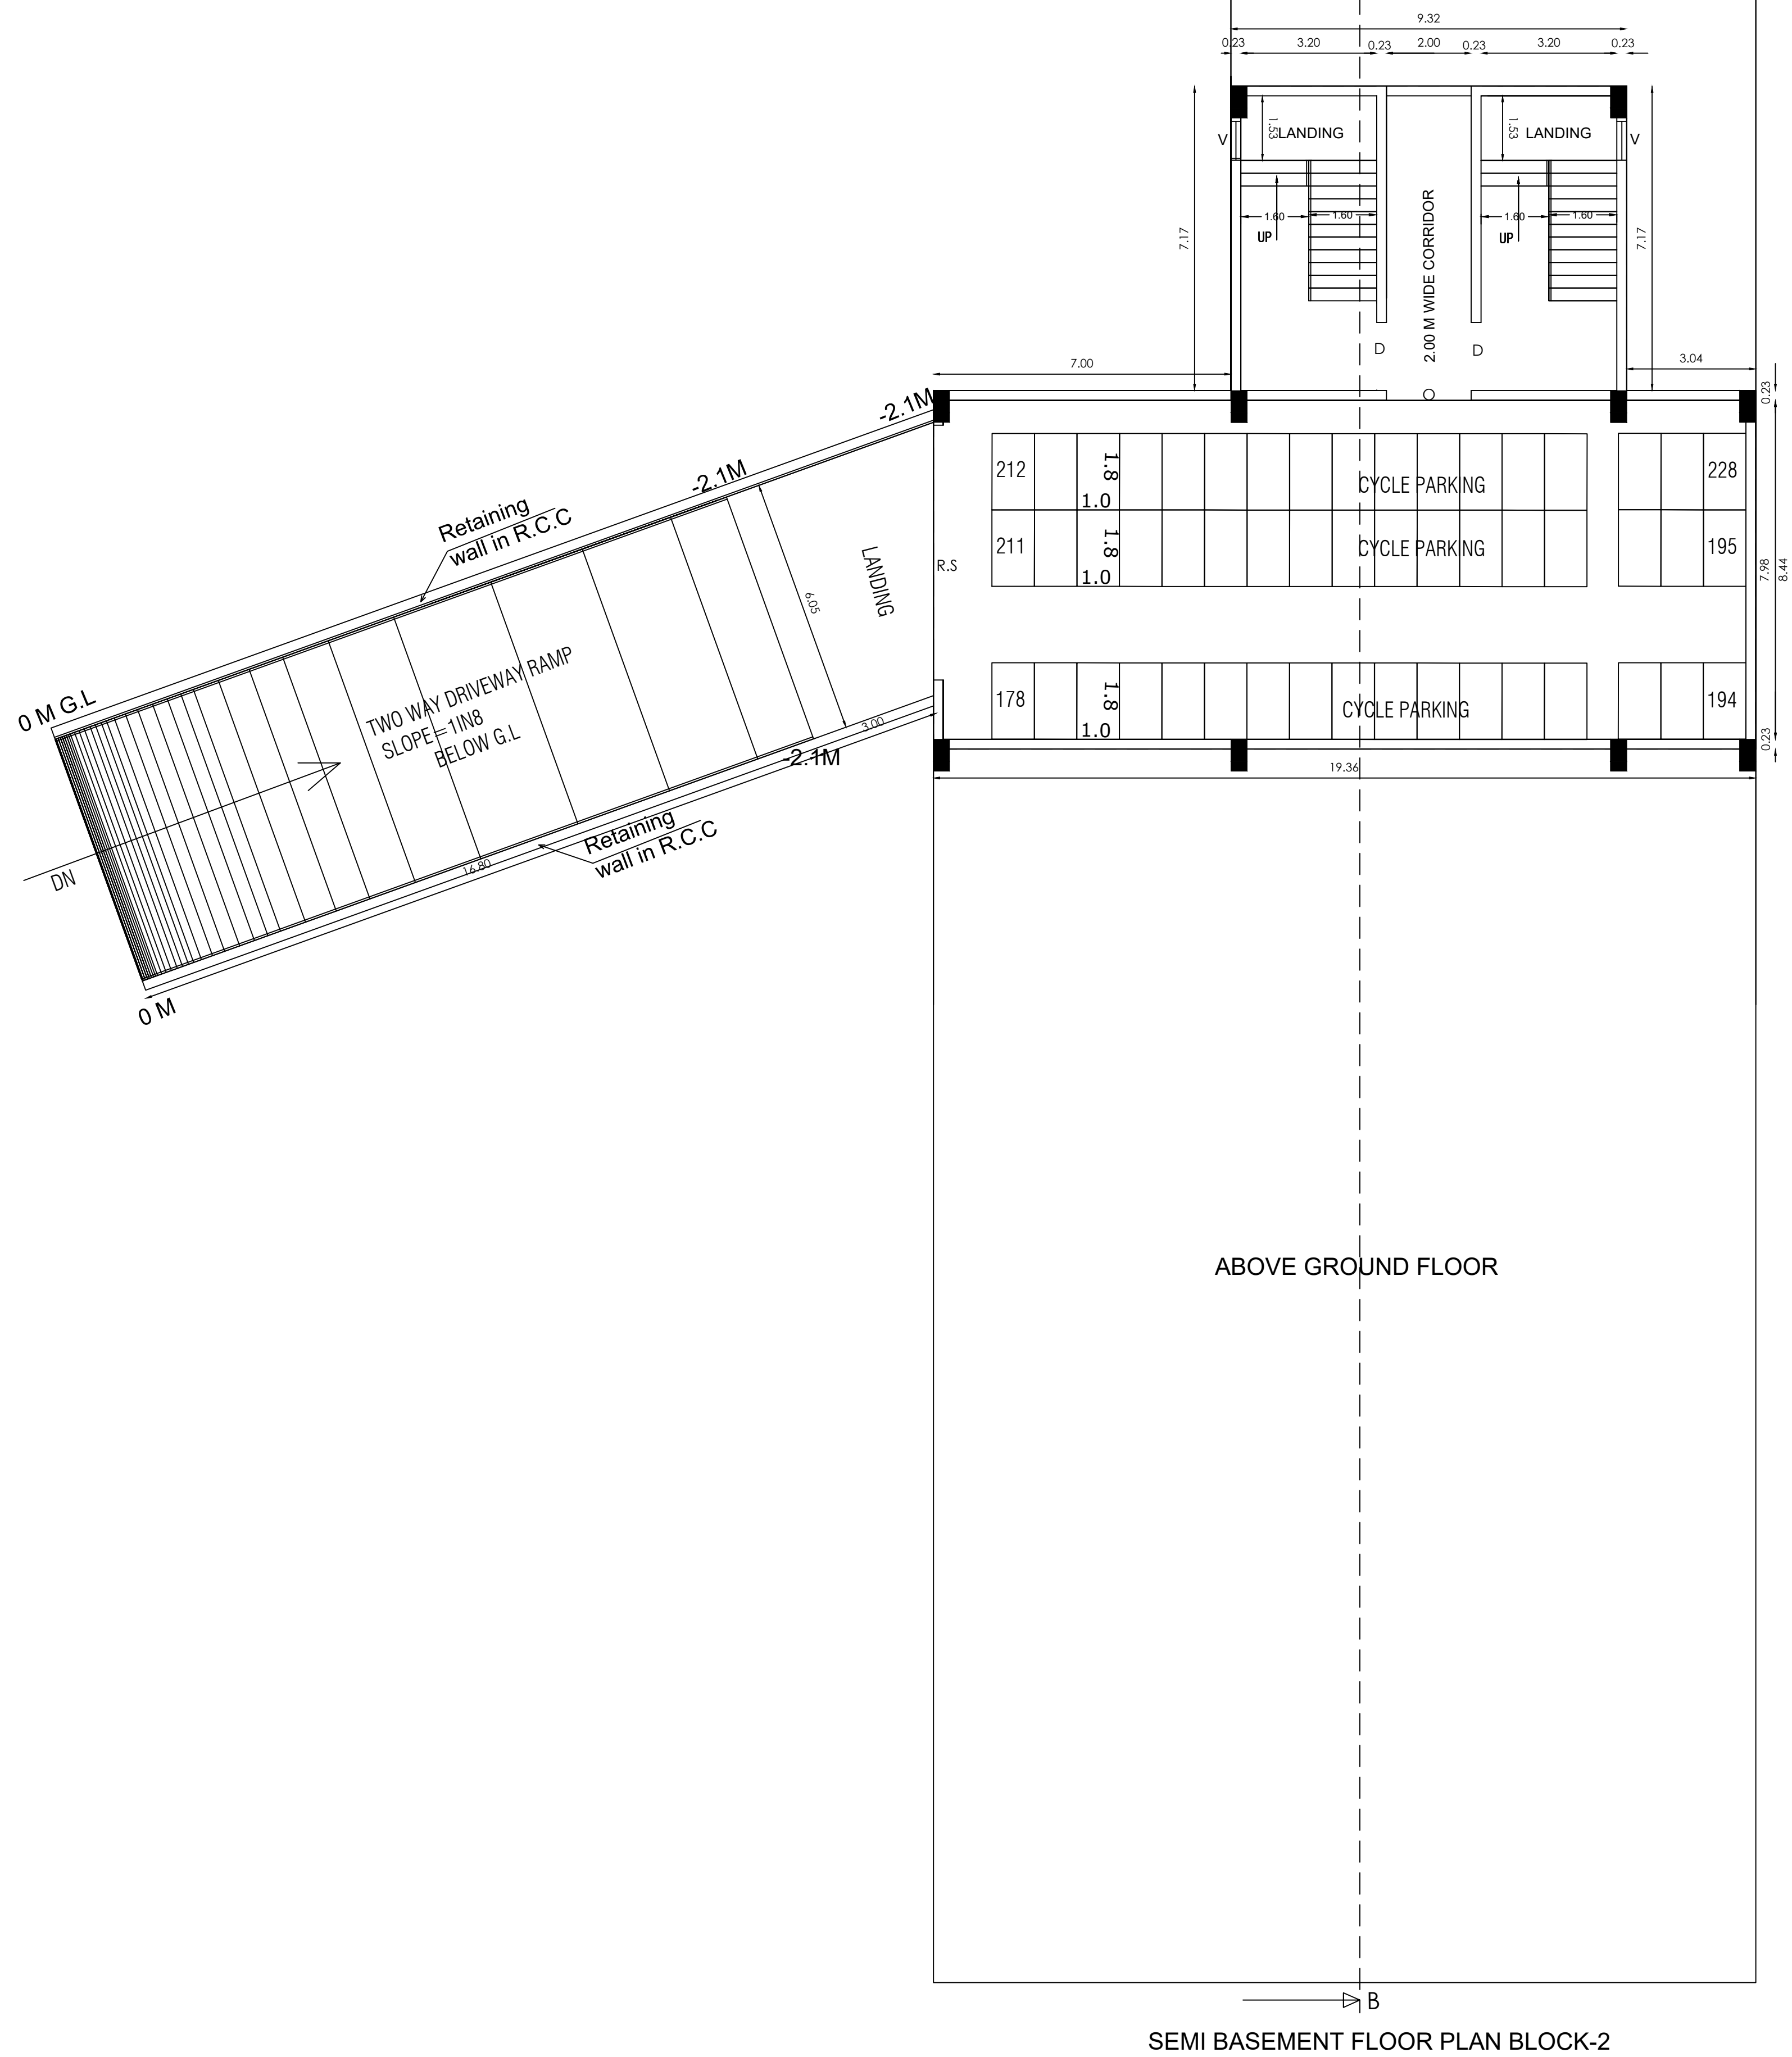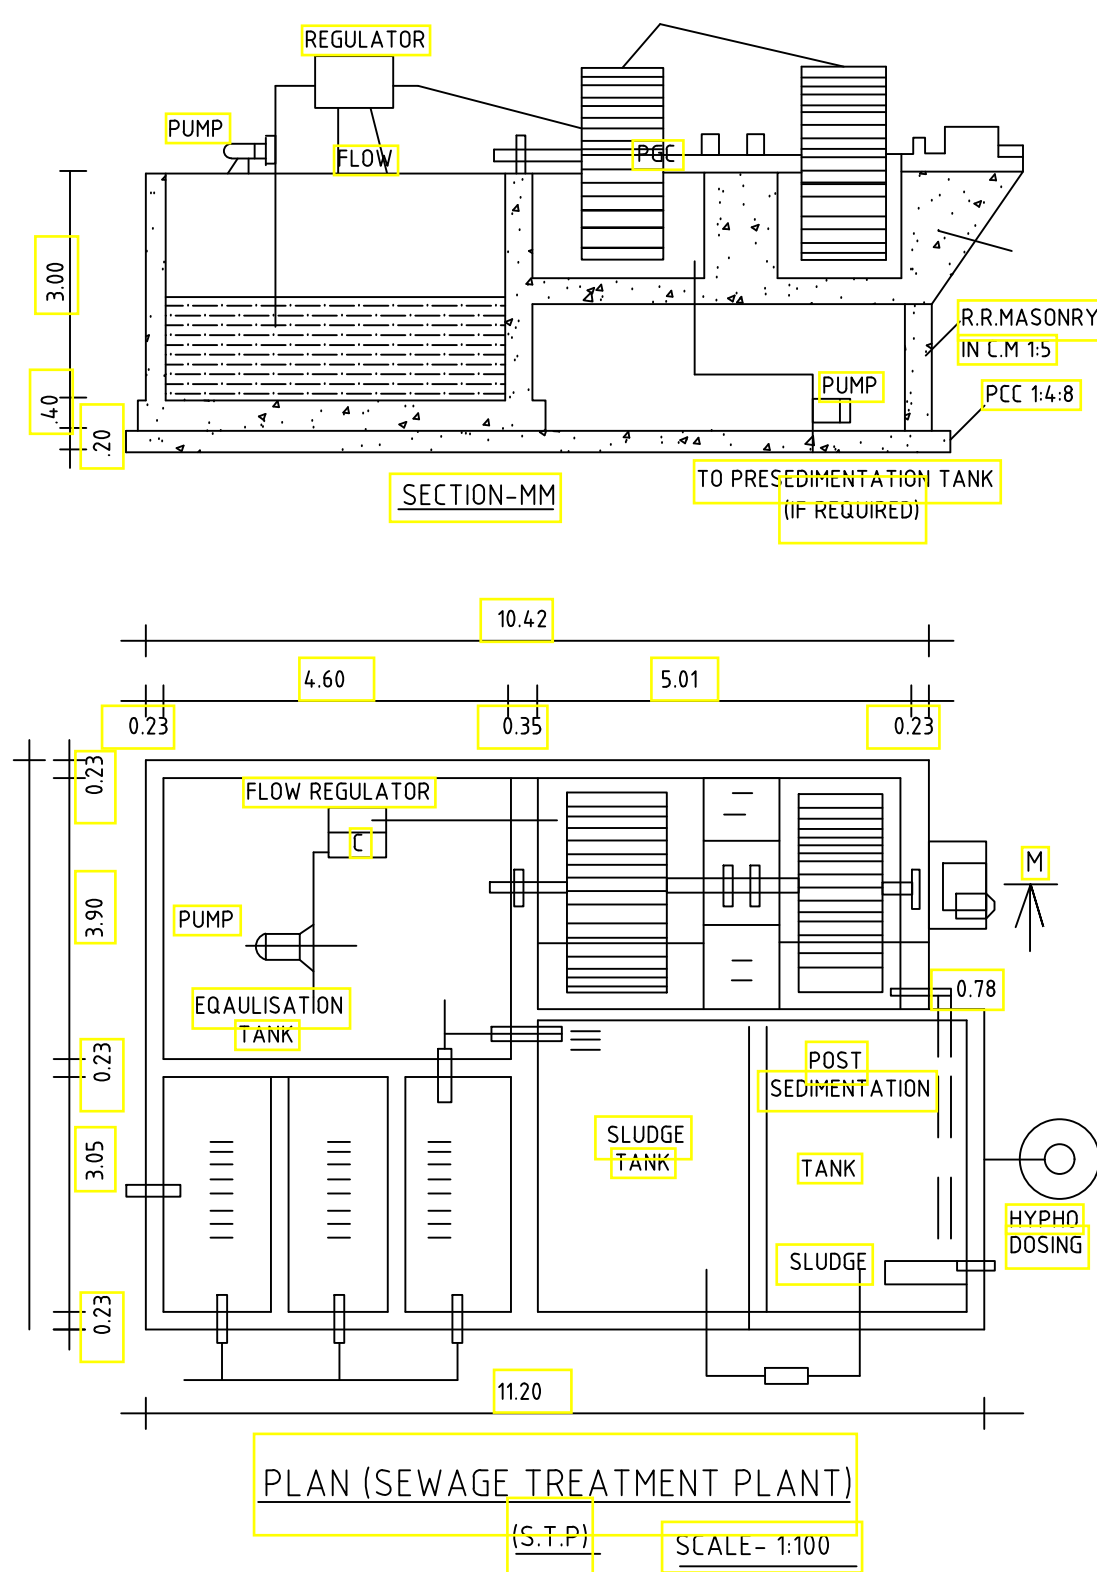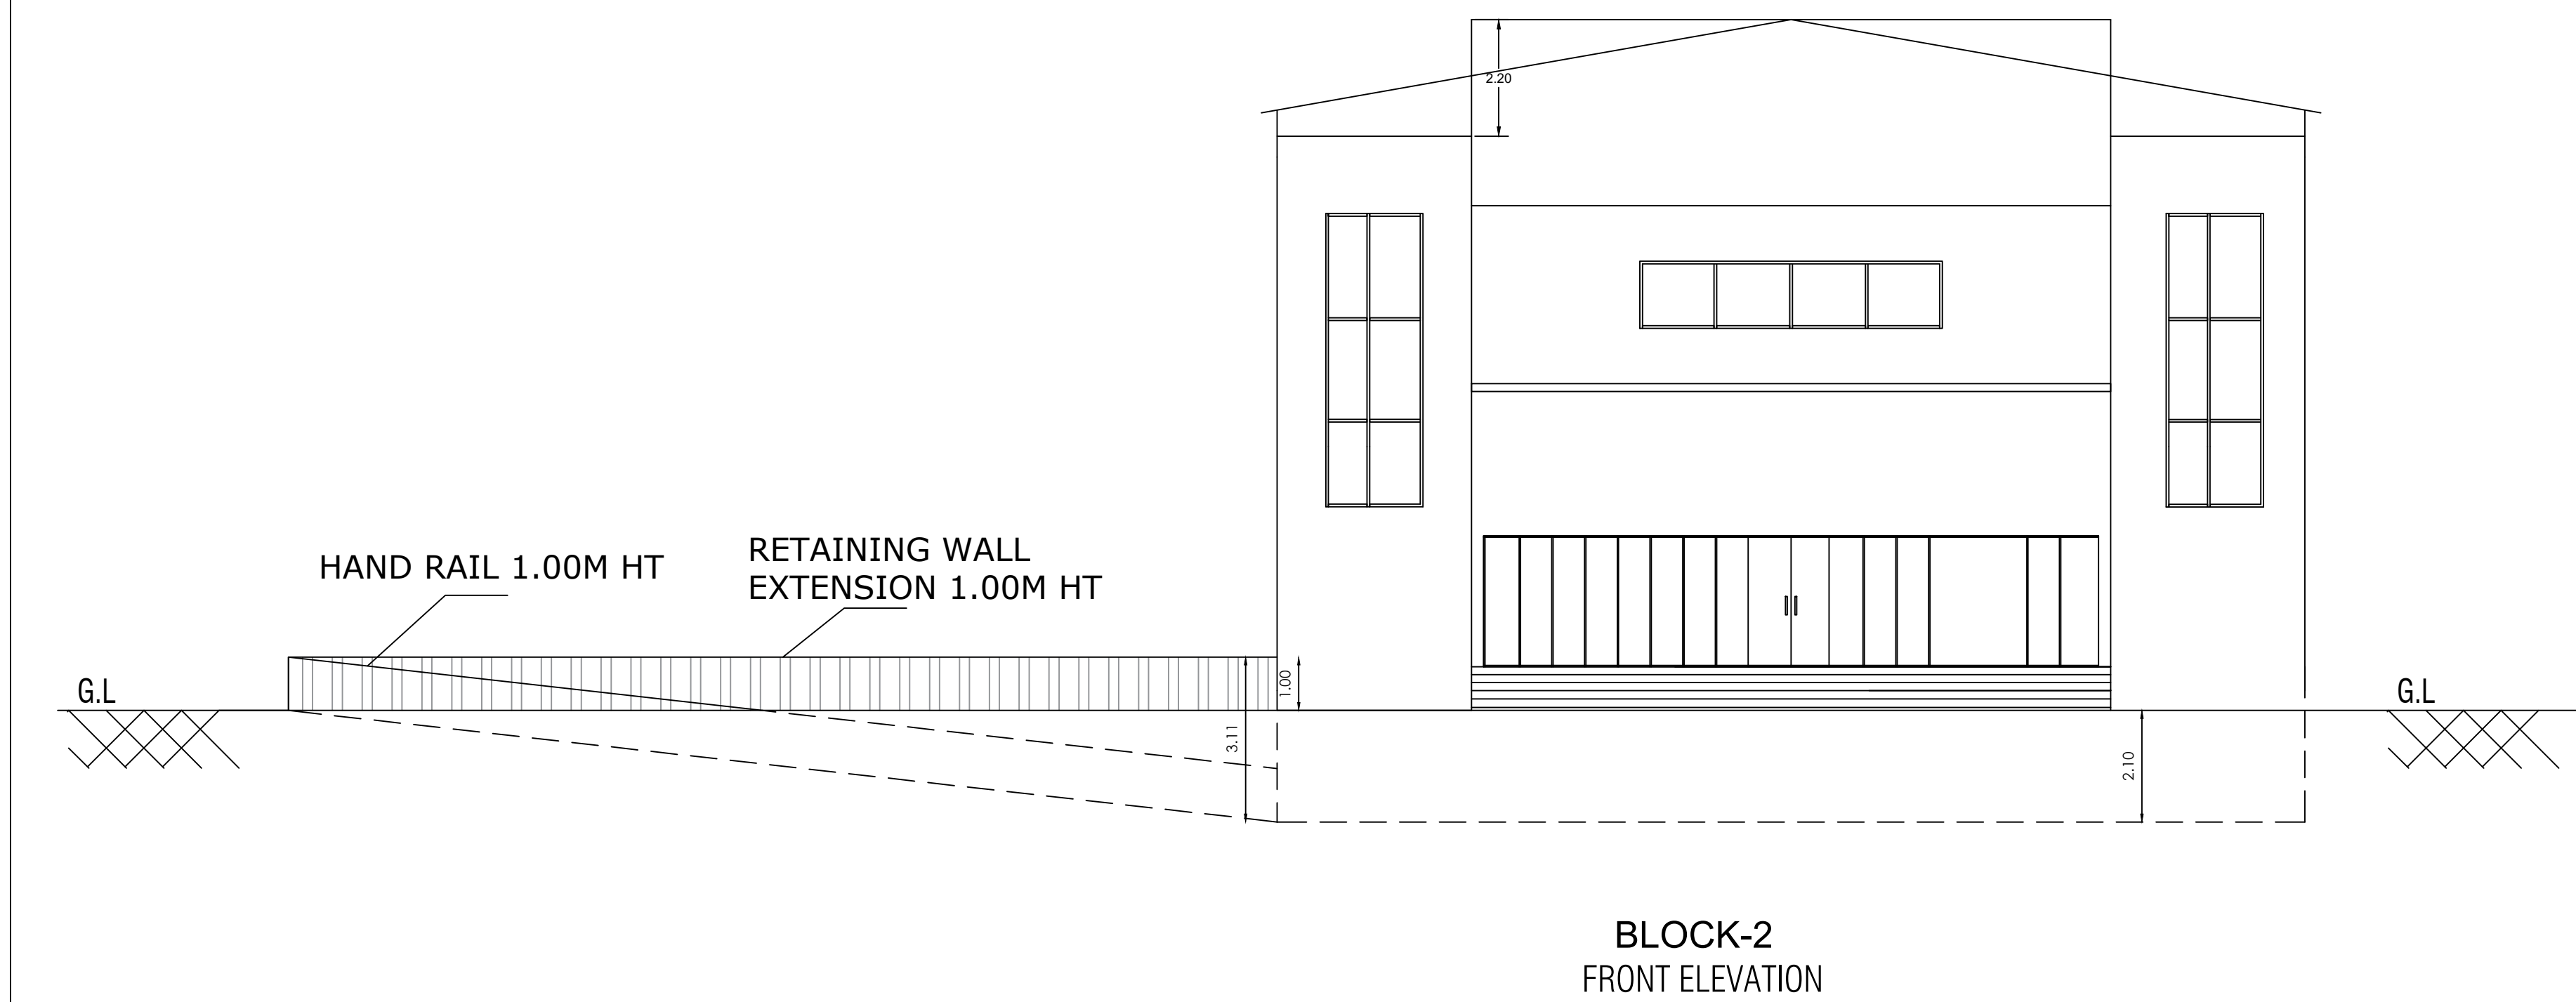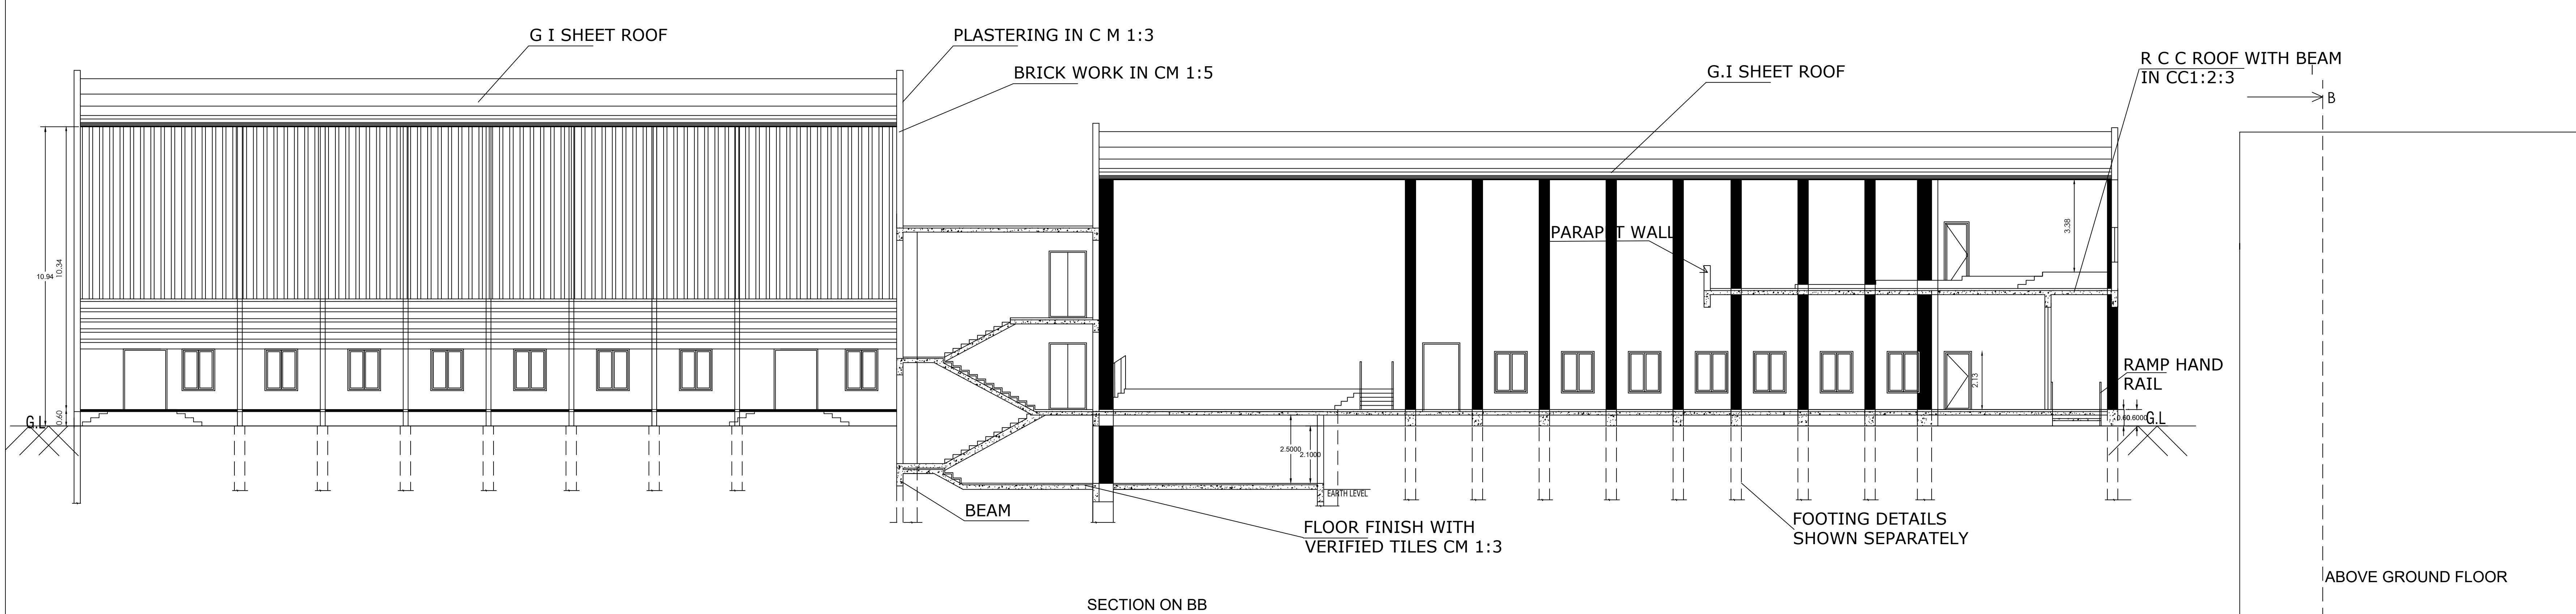

SHEET NO:8
BLOCK-2

PLAN SHOWING THE PROPOSED CONSTRUCTION OF SENTHIL MATRICULATION SCHOOL IN S.F NO: 215/1A,216/1B, 216/1C,216/2A1, 216/2B2,216/2D1,216/2E1 AT KATTINAYNAPALLI VILLAGE & PANCHAYAT, KRISHNAGIRI PANCHAYAT UNION & TALUK,KRISHNAGIRI DISTRICT.

SCALE:1:100 ALL DIMENSIONS ARE IN METRE



JOINERY DETAILS	METER
RS - ROLLING SHUTTER	6.00 X 2.13
G D - GLASS DOOR	1.60 X 2.46
D - DOOR	1.60 X 2.13
D1 - DOOR	1.00 X 2.13
D2 - DOOR	0.76 X 2.13
G W - GLASS WINDOW	5.07 X 2.46
G W1 - GLASS WINDOW	5.70 X 1.30
G W2 - GLASS WINDOW	1.83 X 5.50
W - WINDOW	1.83 X 1.37
W1 - WINDOW	1.00 X 1.37
V1- VENTILATOR	3.05 X 0.91

PROPOSED BUILDING AREA	FSI SQ.MT	NON FSI SQ.MT	TOTAL SQ.MT
BLOCK-2			
SEMI BASEMENT FLOOR	230.19		230.19

NOTE:
FE FIRE EXTINGUISHER
SAND BUCKET
MECHANICAL VENTILATION ARE PROVIDED

For SENTHIL EDUCATIONAL TRUST

PRESIDENT

APPLICANT

S. MURUGESH, M.E., F.I.E.,
Chartered Engineer F-1279323
Structural Engineer Grade-I
(Coimbatore LPA/SE/Gr-I/19-04-19)

STRUCTURAL ENGINEER

S. MURUGESH, M.E., F.I.E.,
Chartered Engineer F-1279323
Structural Engineer Grade-I
(Coimbatore LPA/SE/Gr-I/19-04-19)

REGISTER ENGINEER

