




PLAN SHOWING THE PROPOSED R.C.C ROOF
COMMERCIAL BUILDING FOR AUTOMOBILE
SHOWROOM IN S.F.No:118/1B & 1C1A OF
DENKANIKOTTAI VILLAGE & TOWN PANCHAYAT,
DENKANIKOTTAI TALUK, KRISHNAGIRI DISTRICT.
SCALE - 1:100

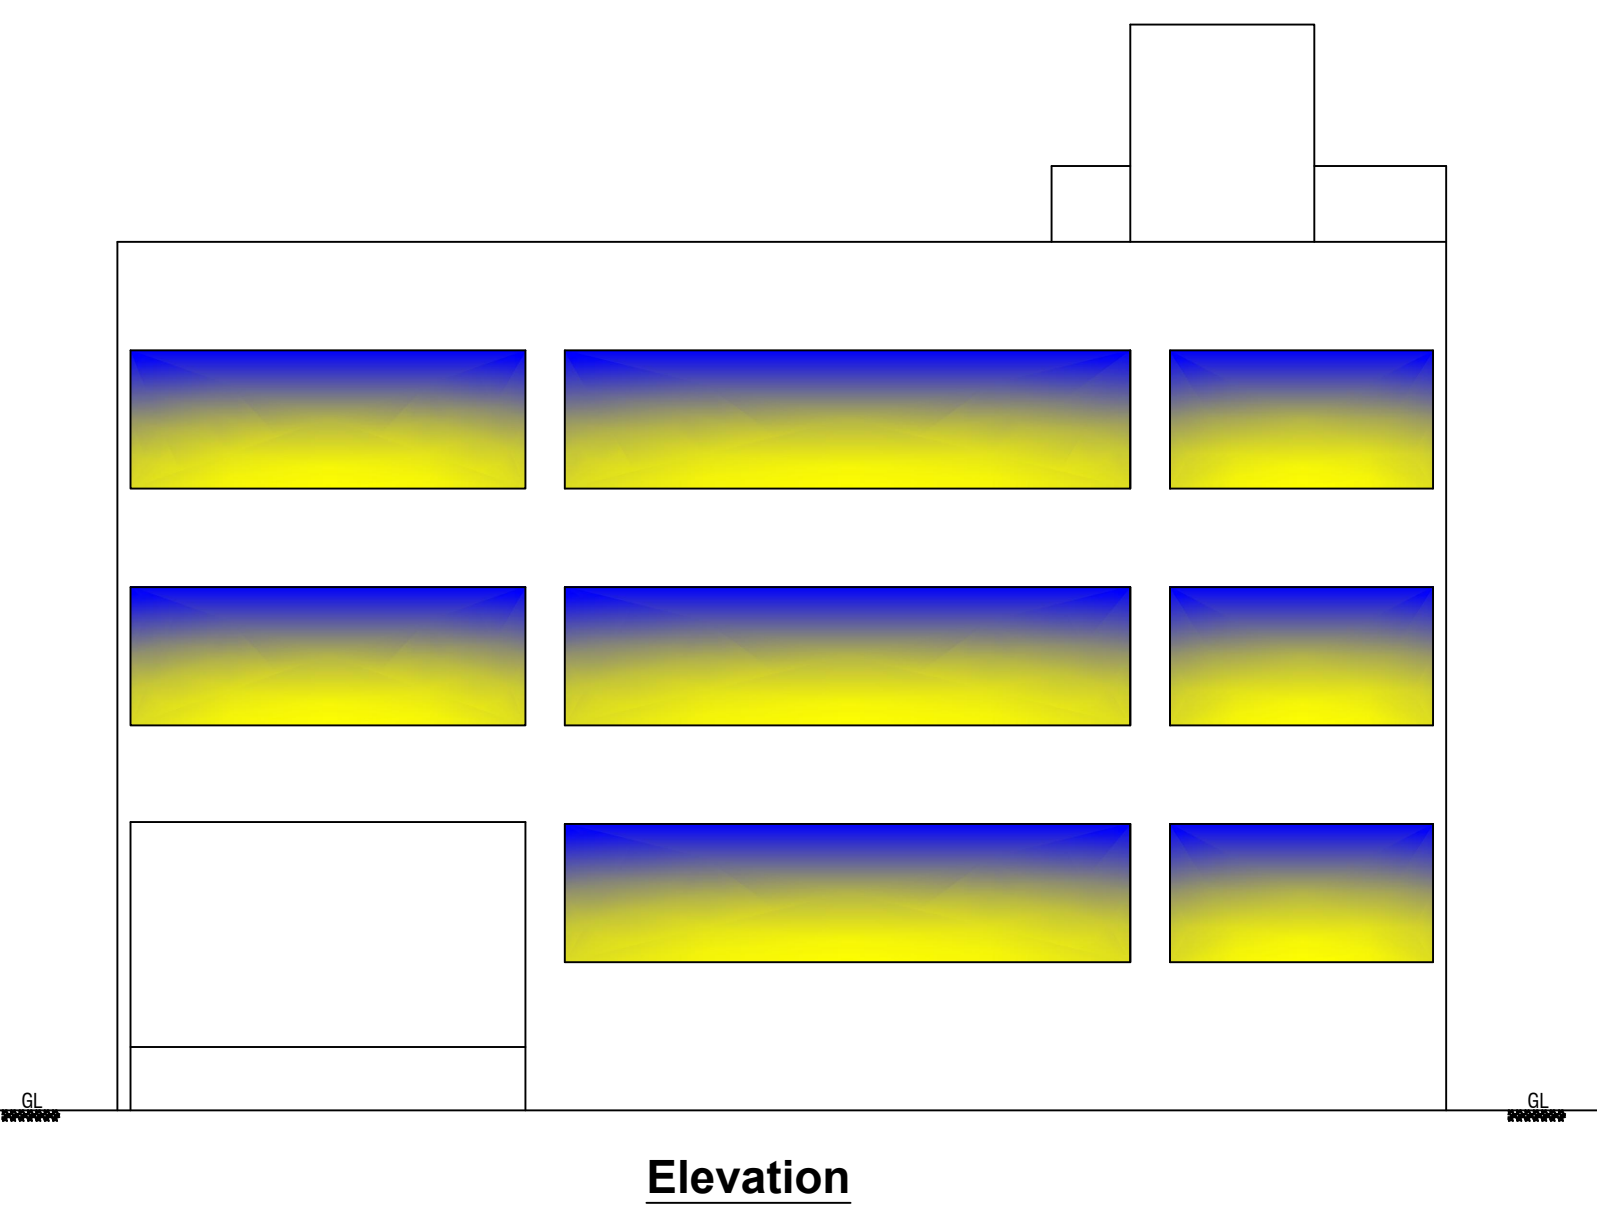


Elevation

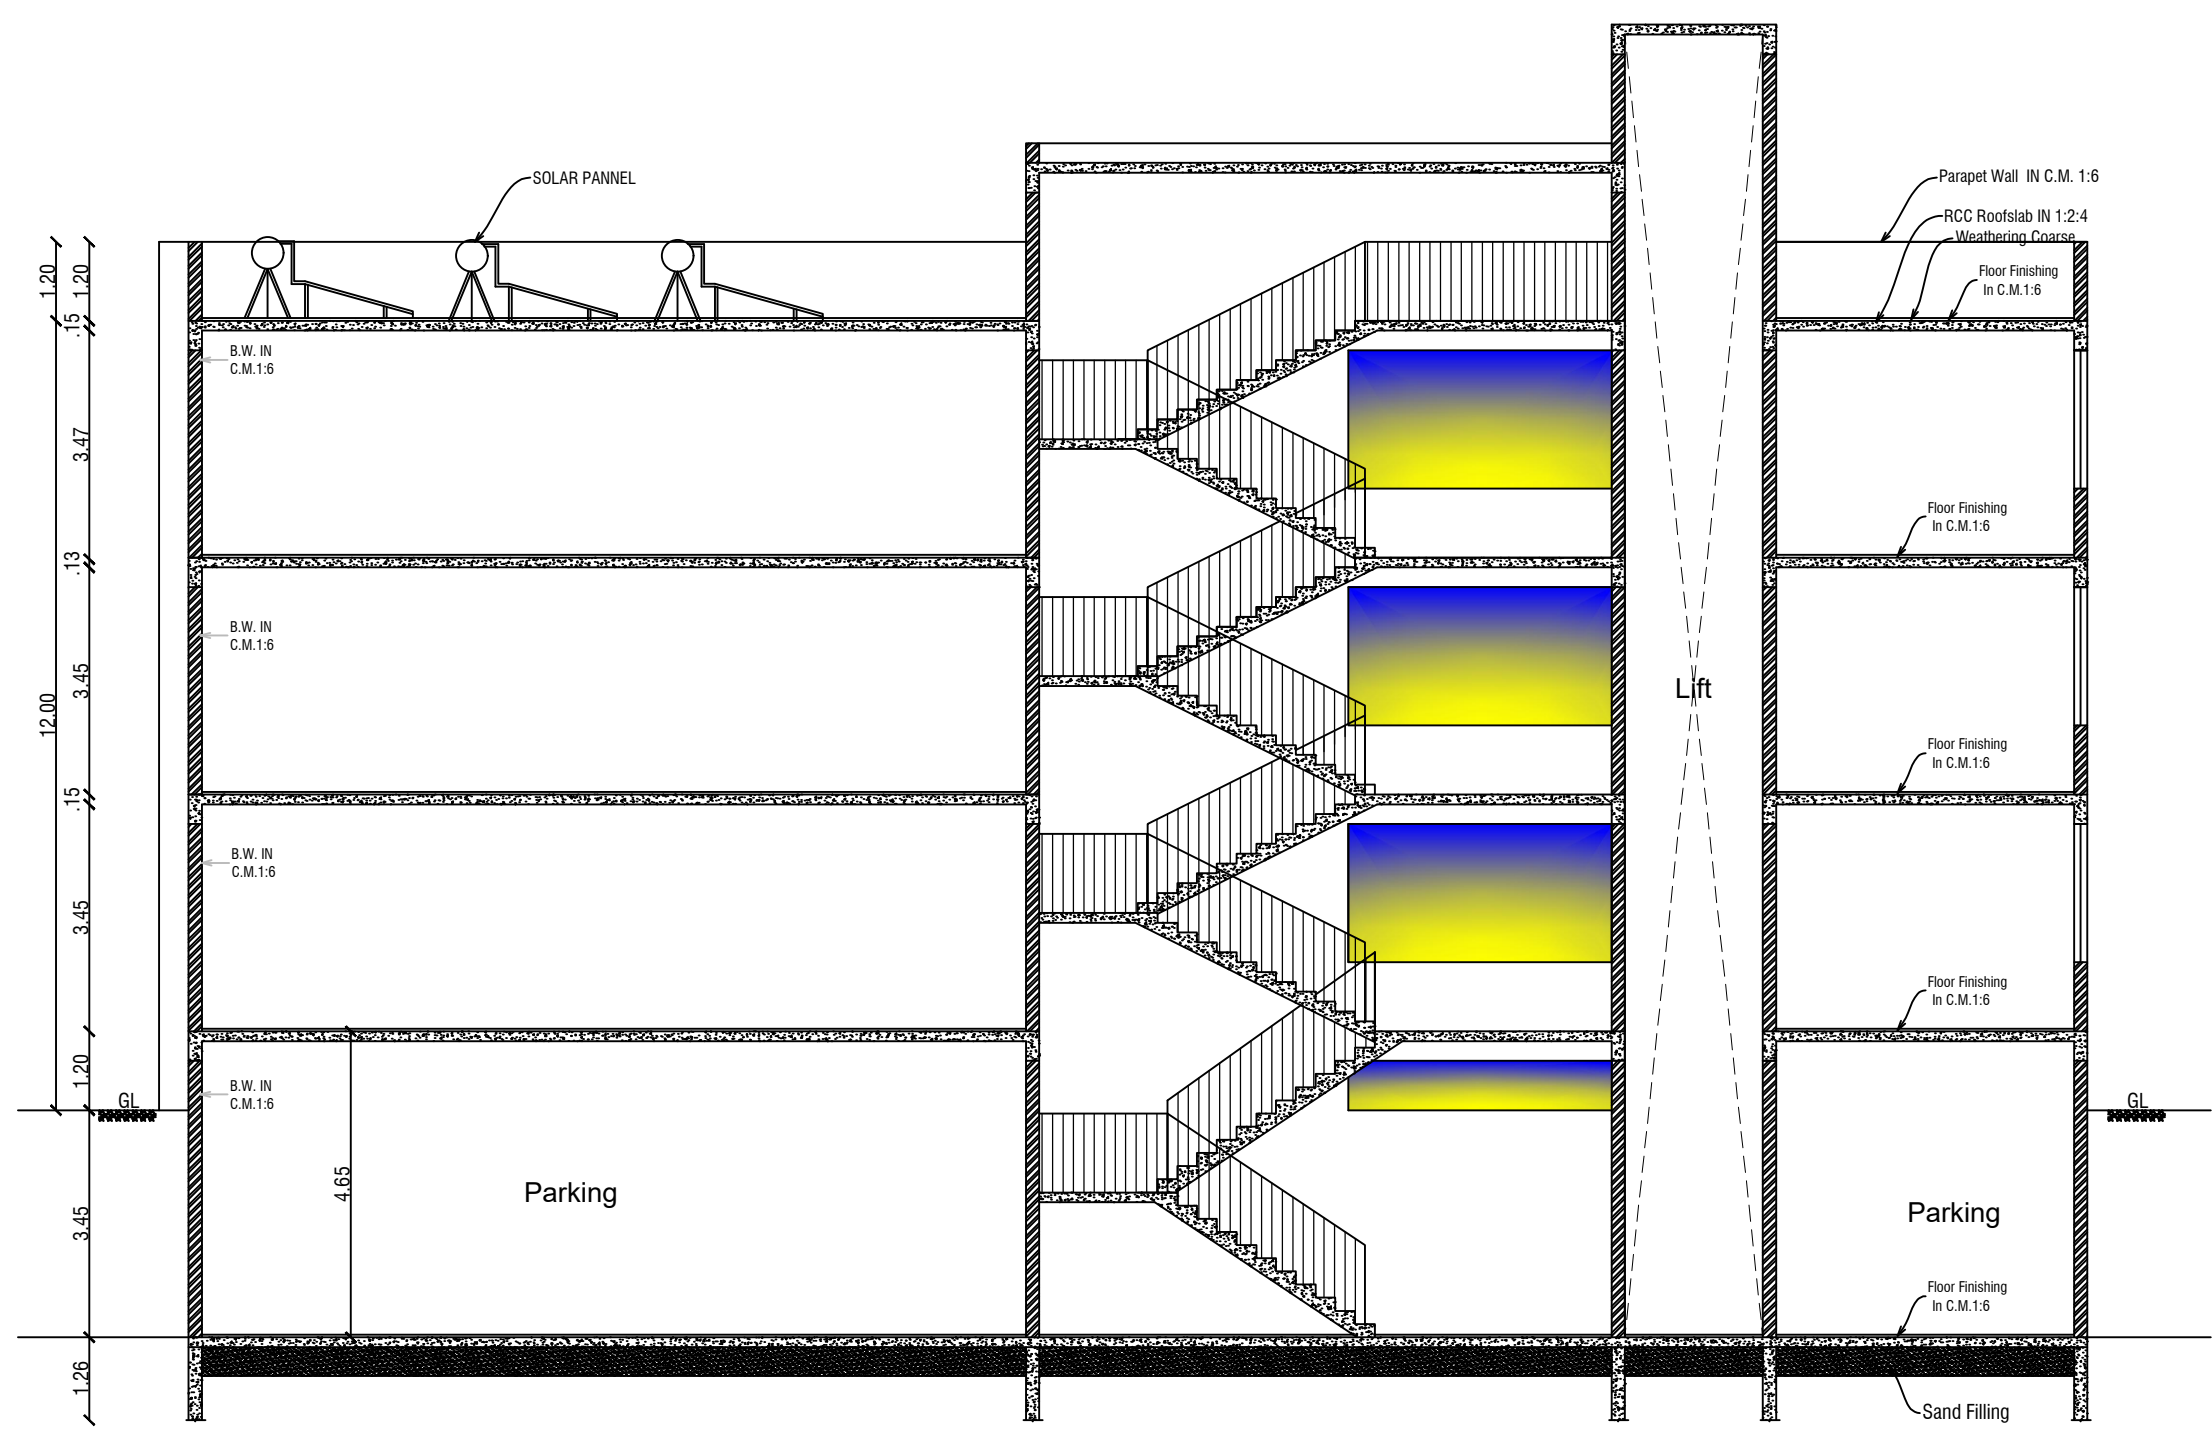


SECTION - "SS"

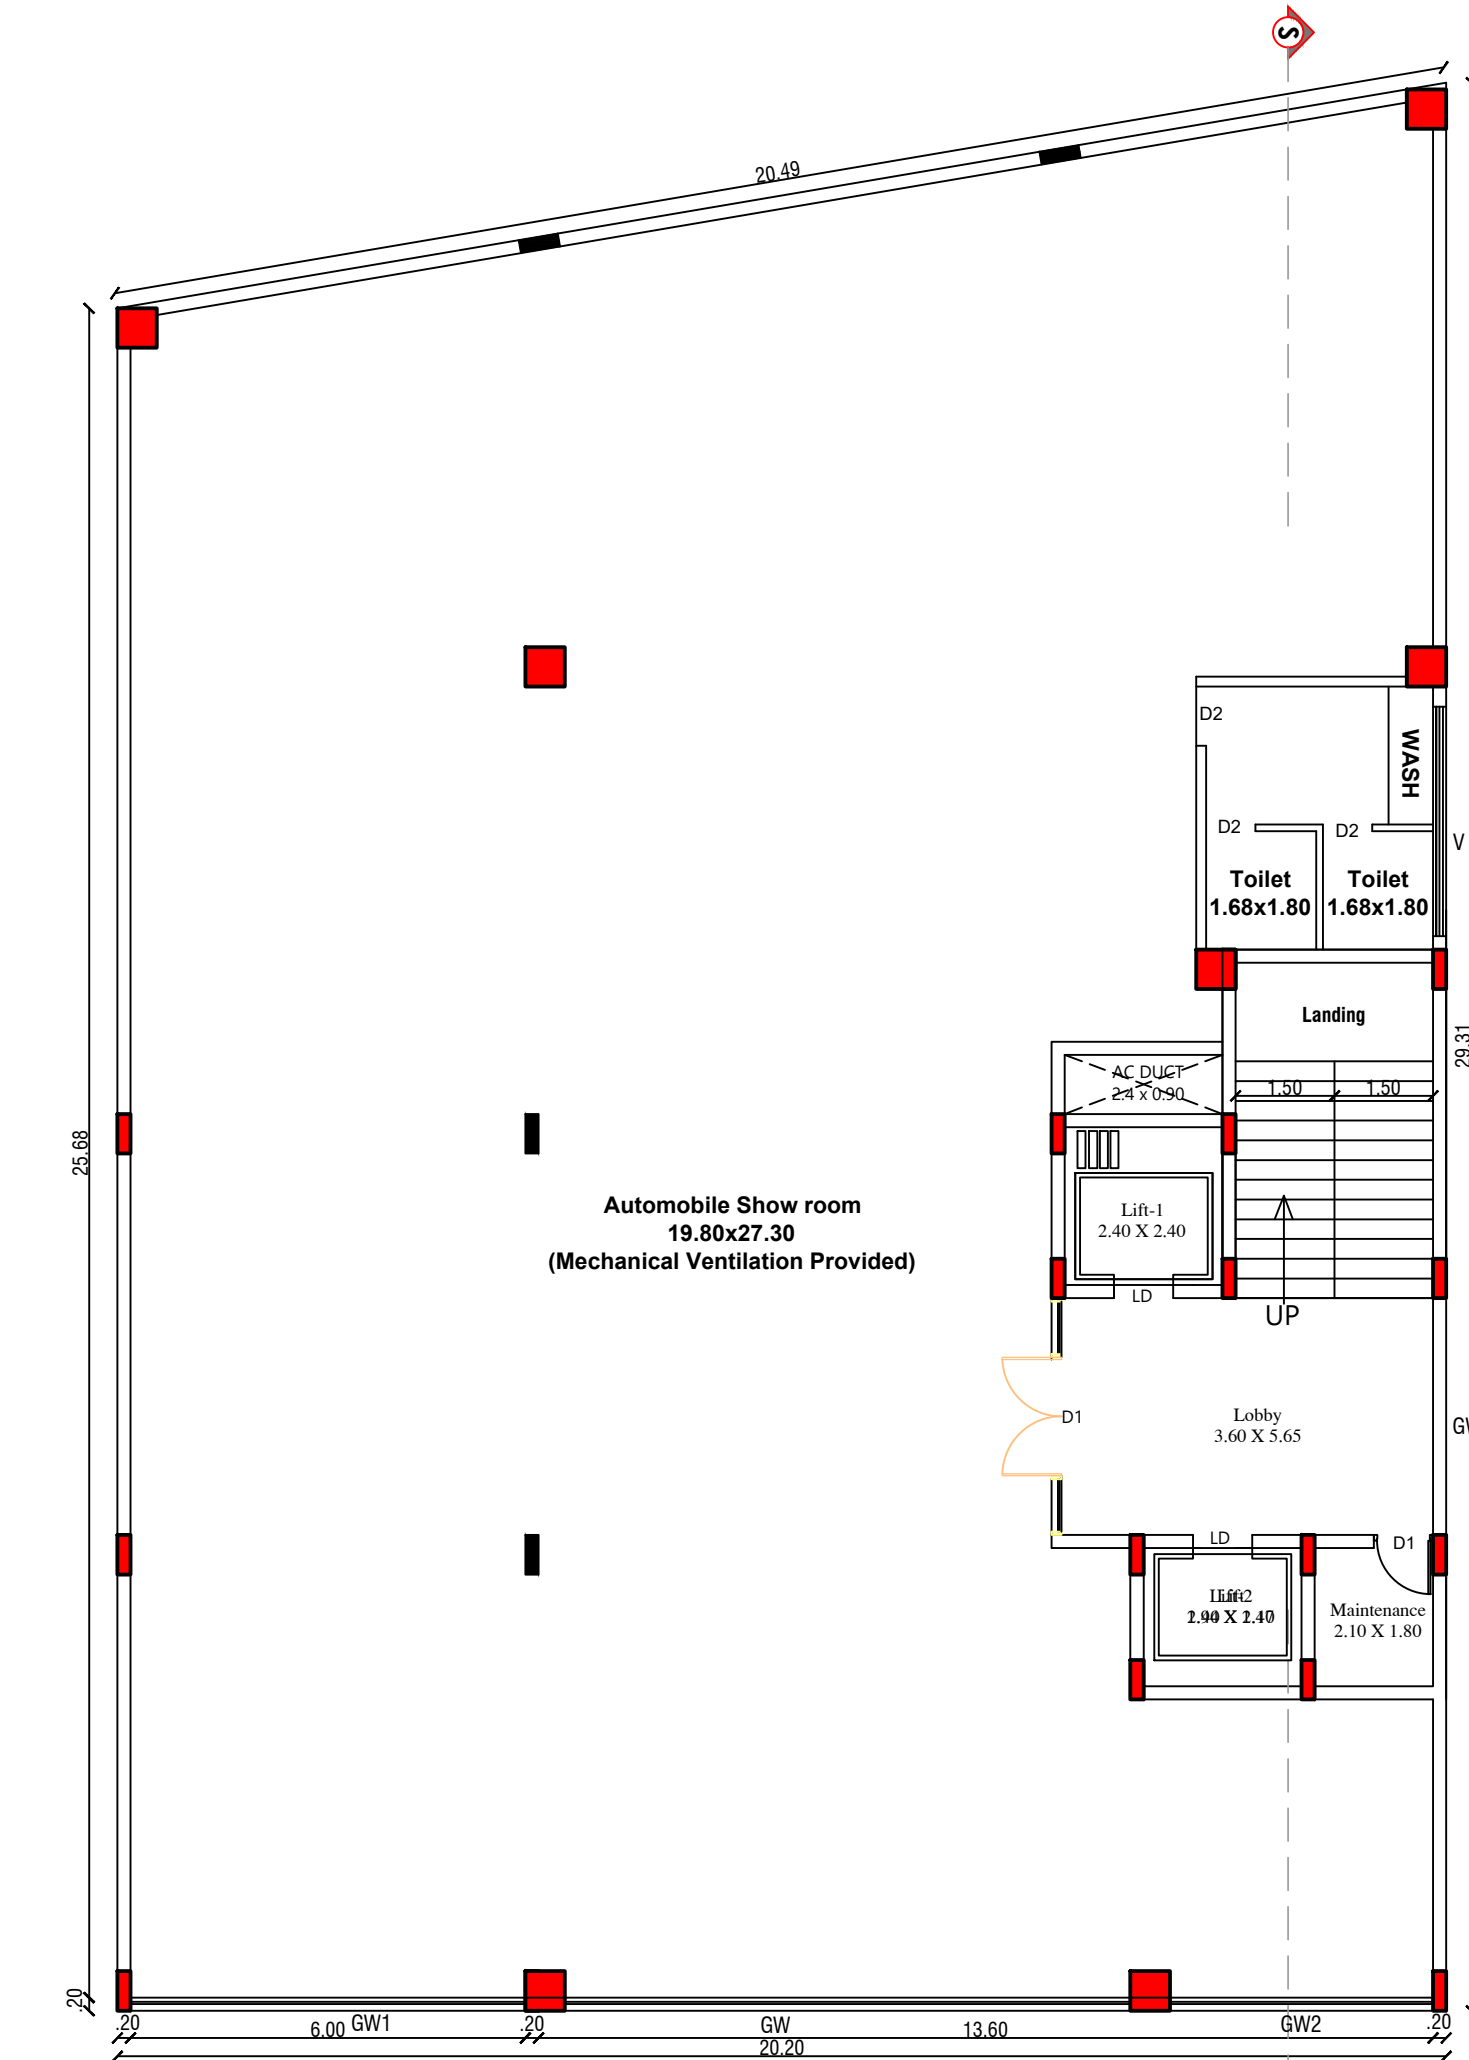


Typical Floor Plan -FF, SF

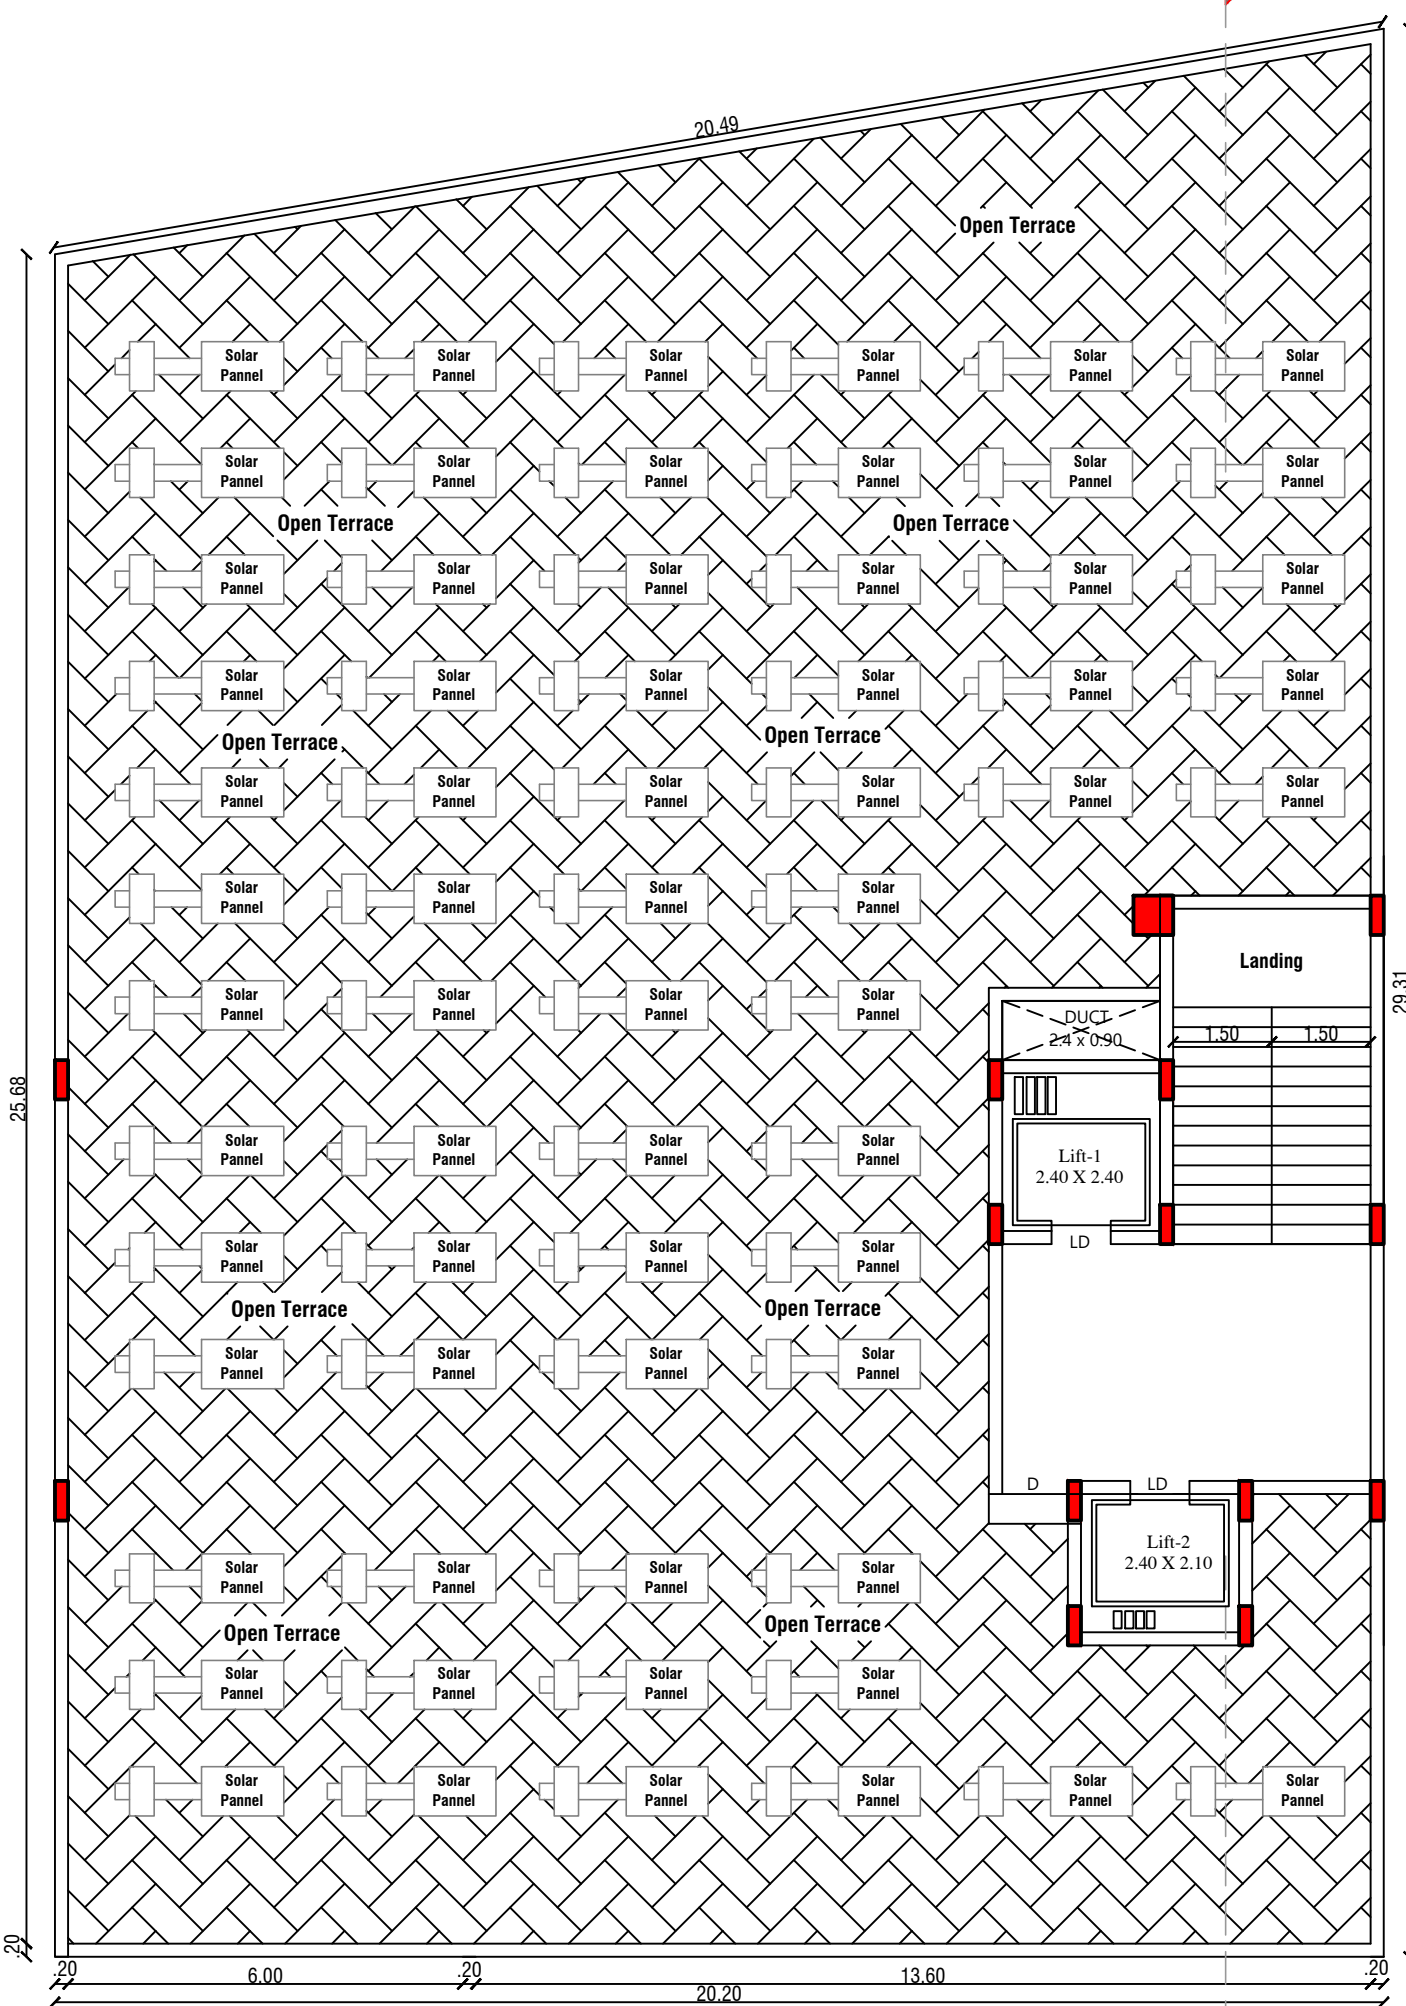



Head Floor Plan

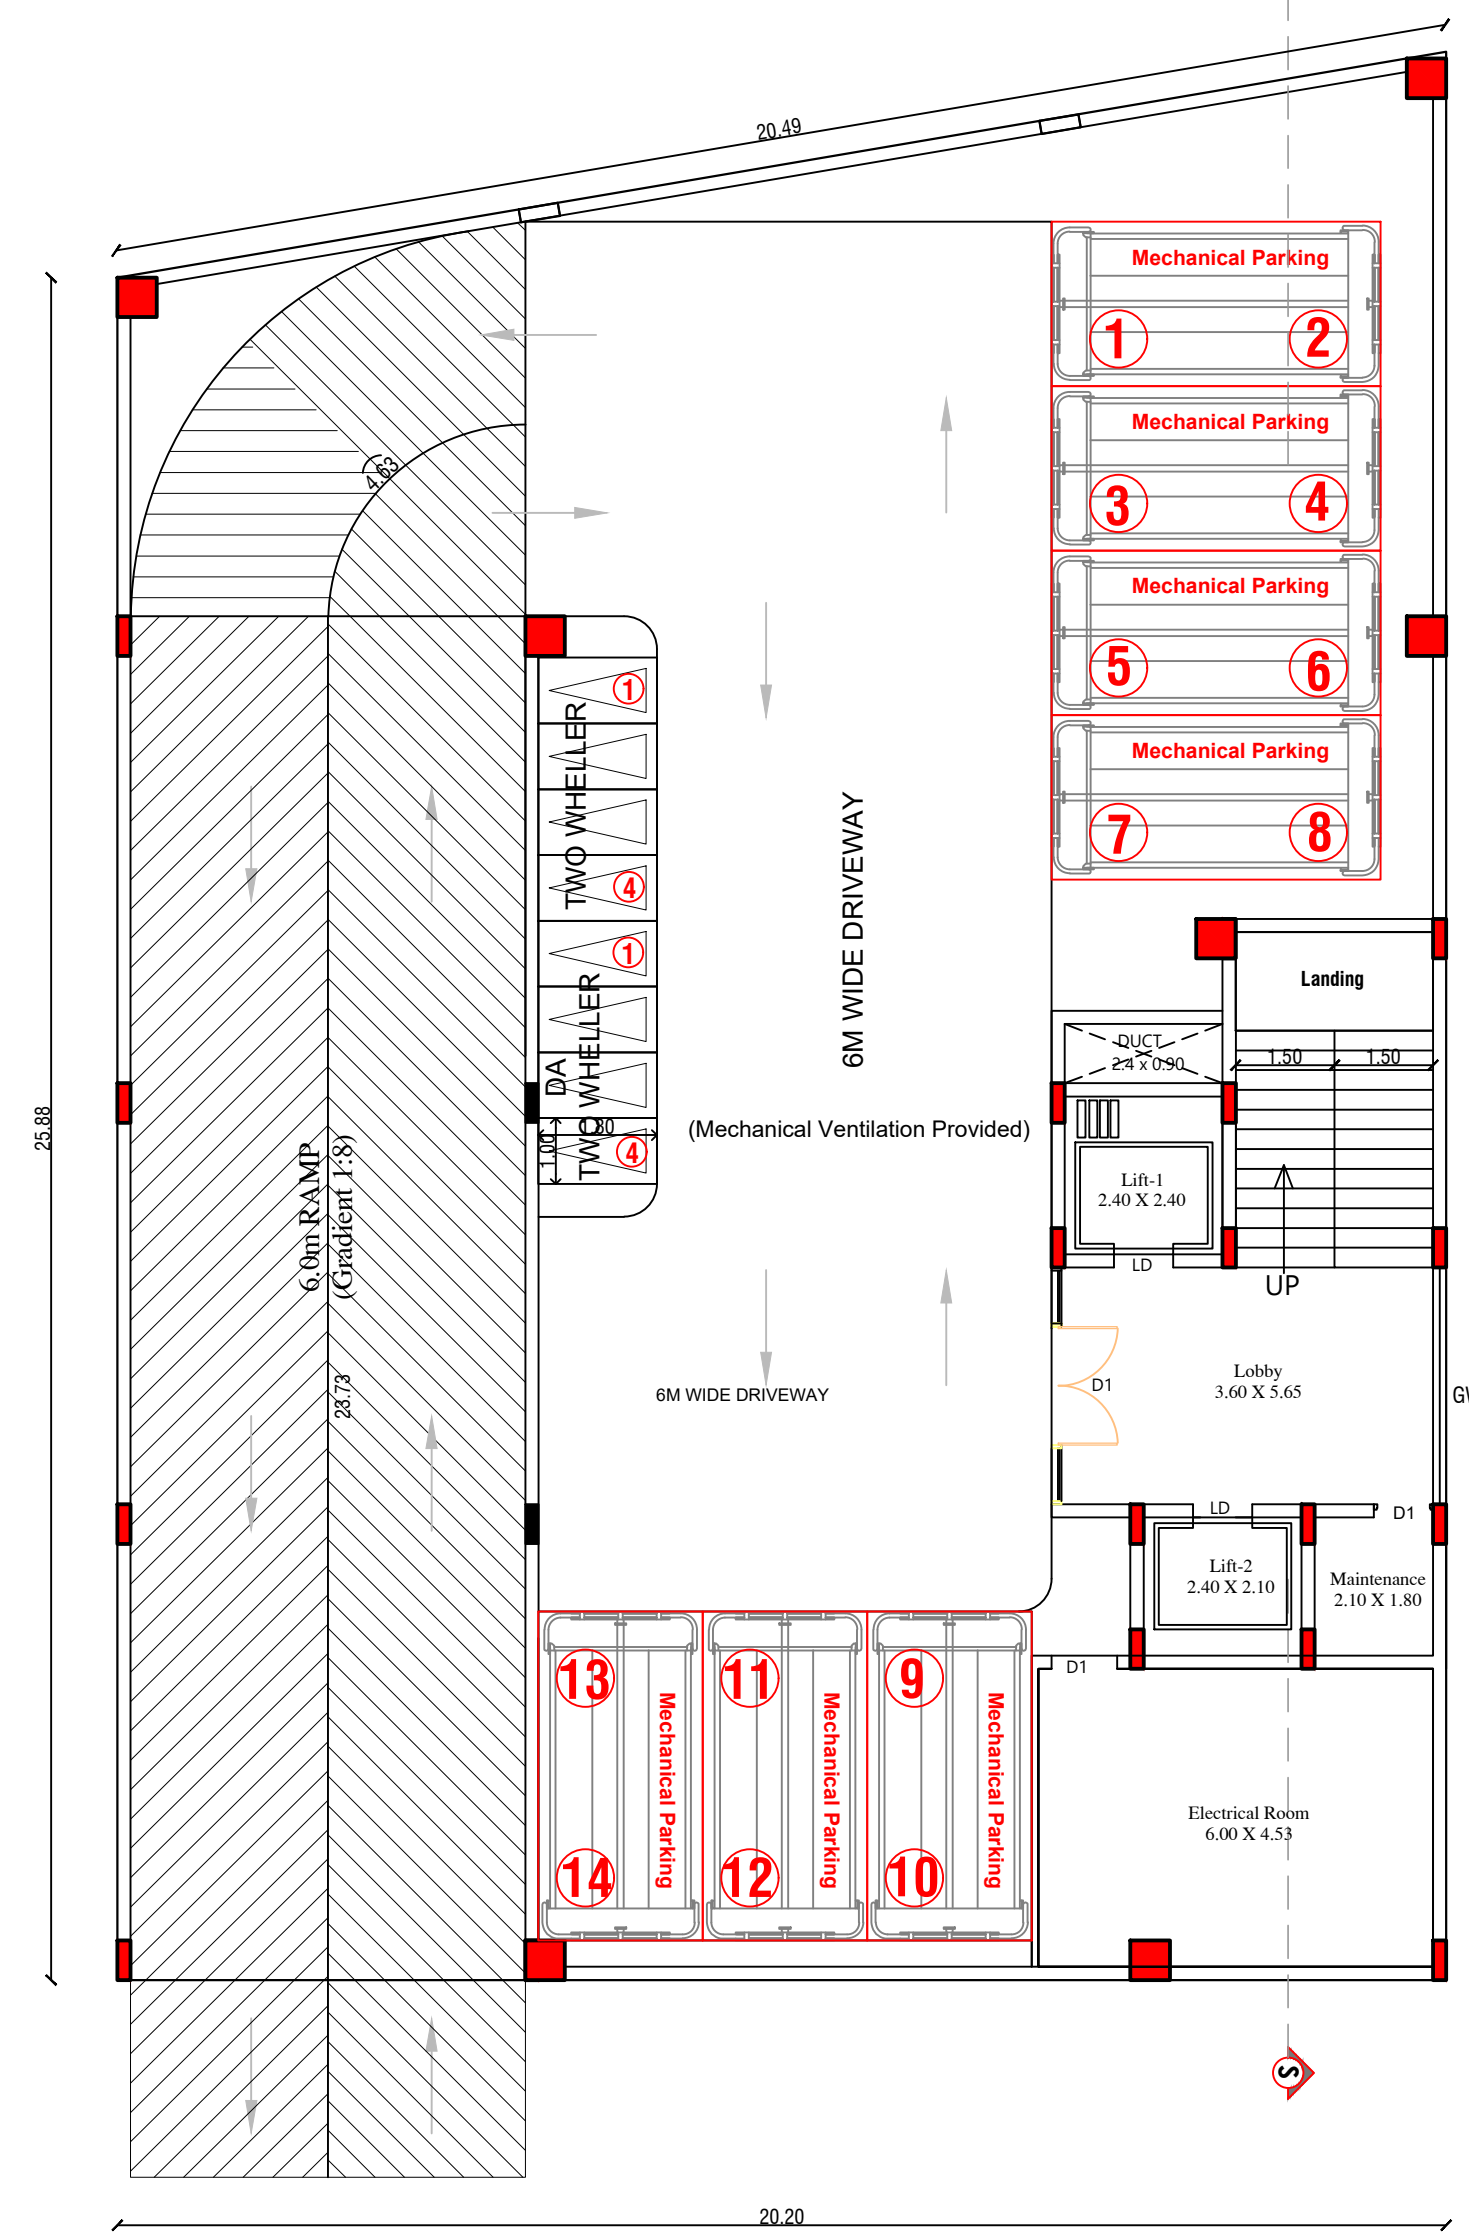

Basement Floor Plan

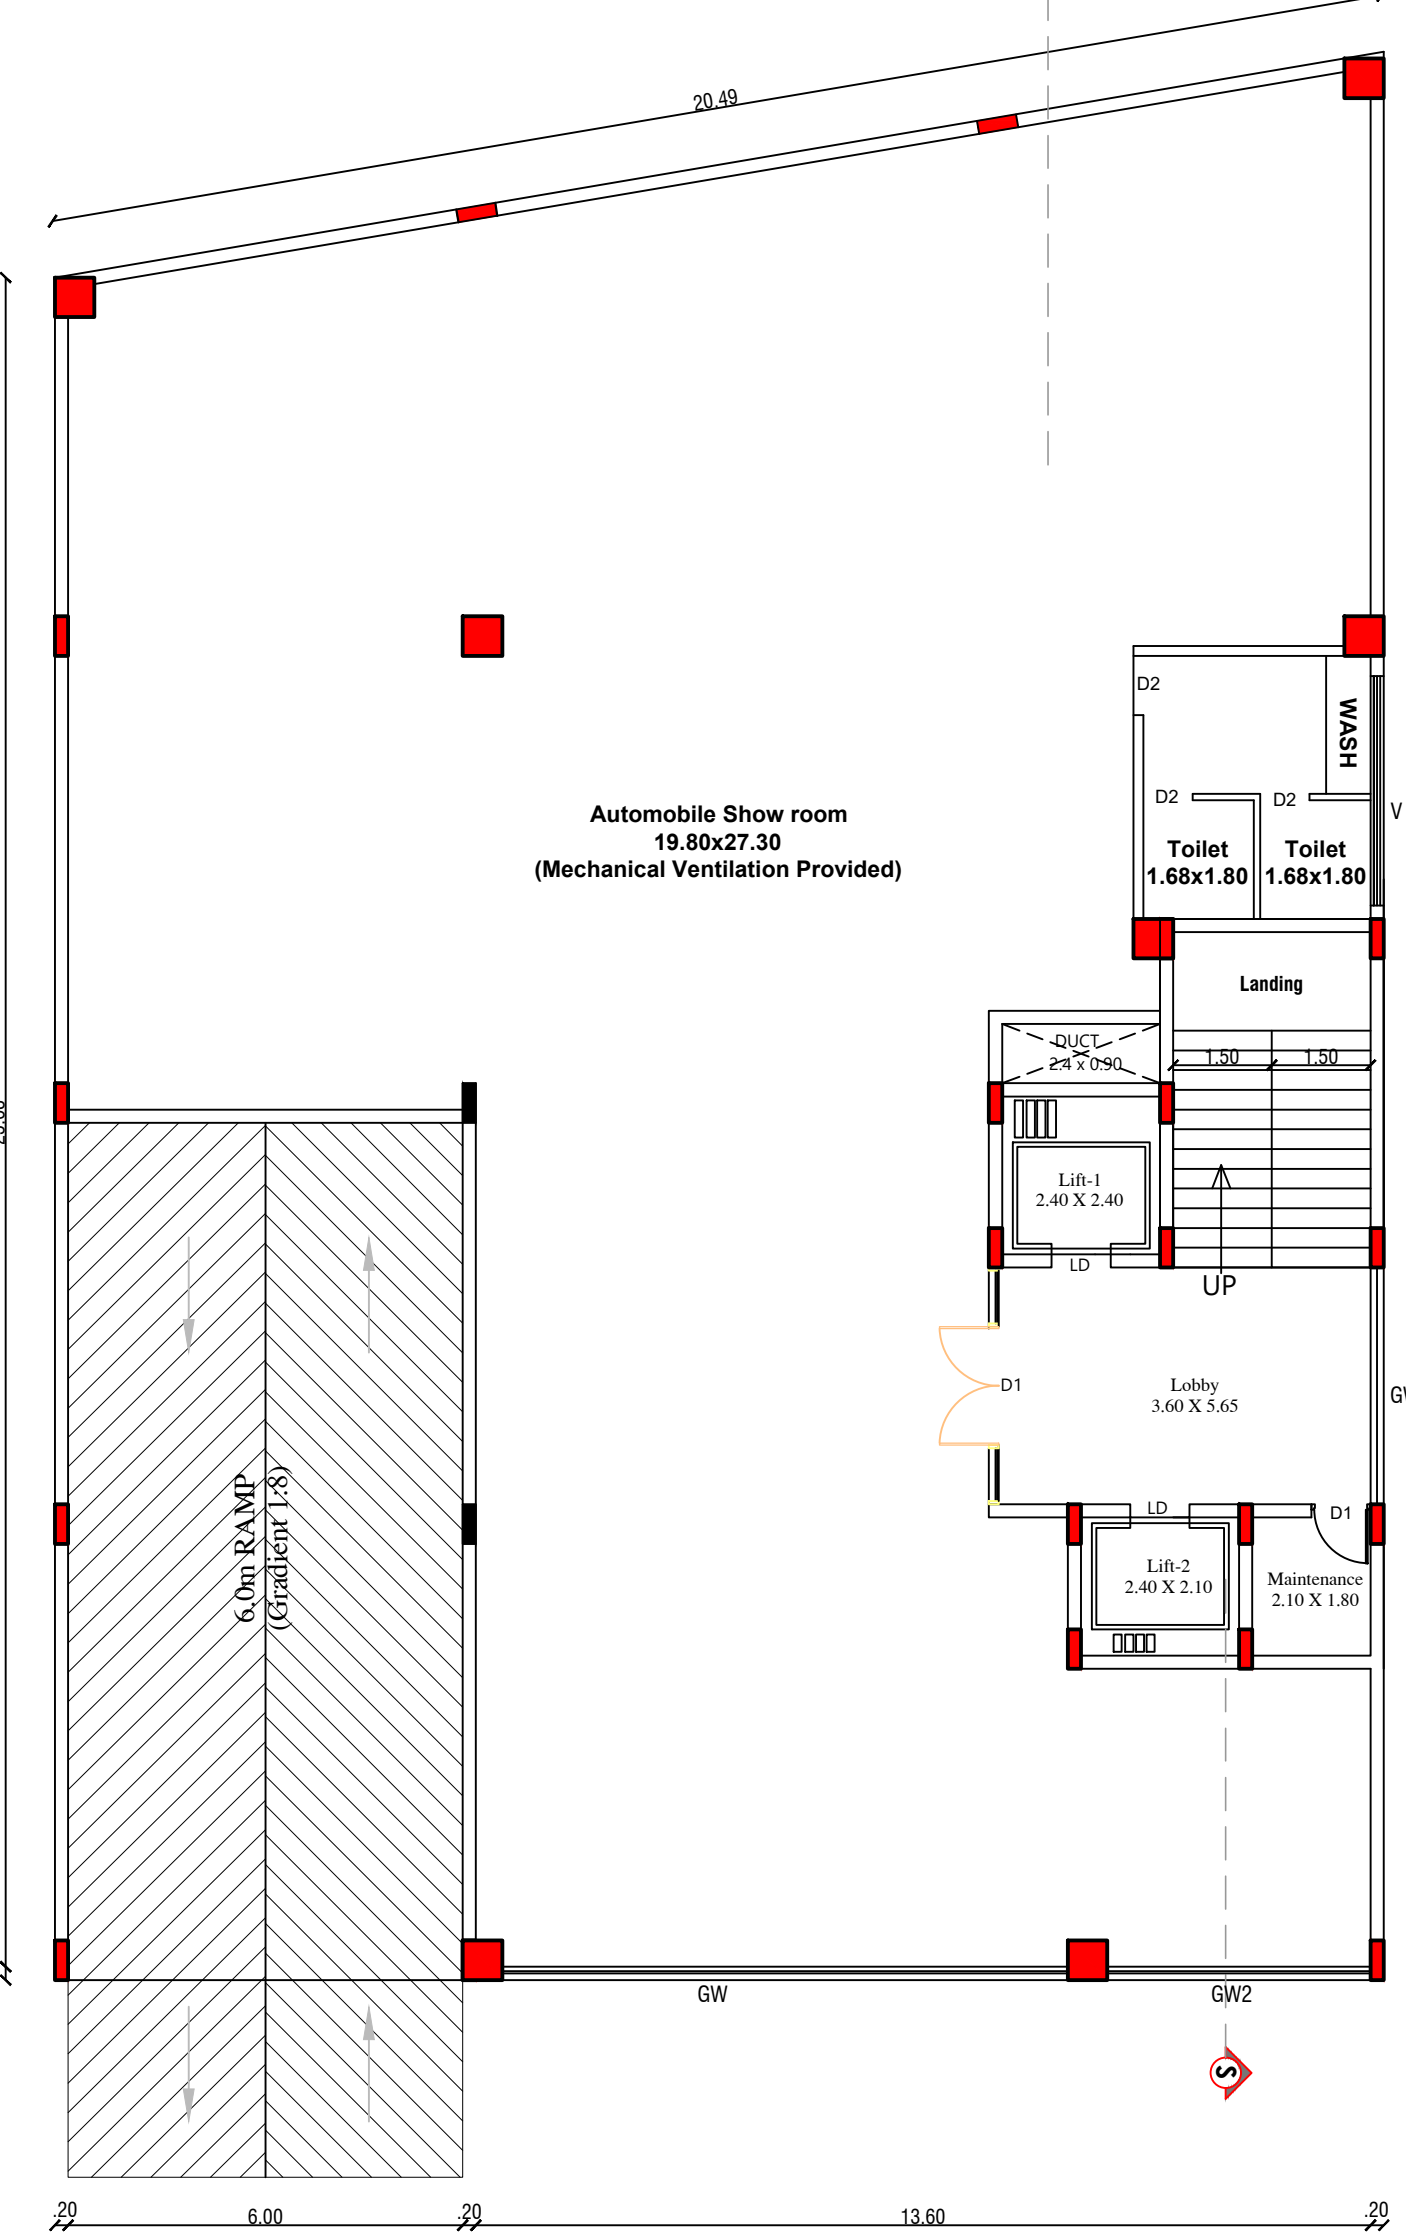

Ground Floor Plan

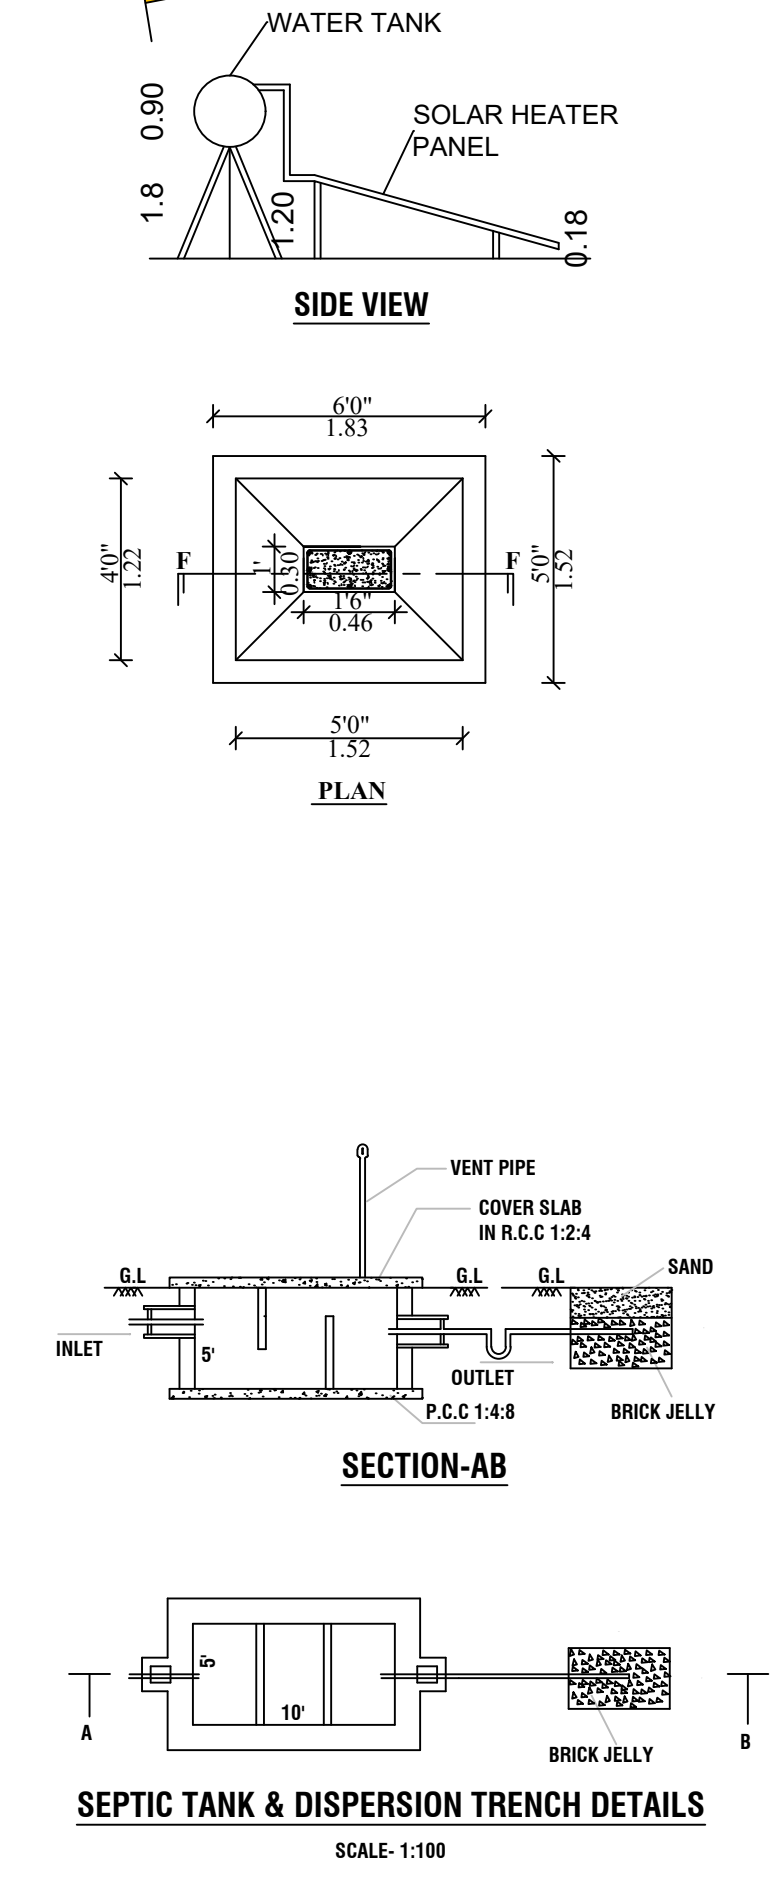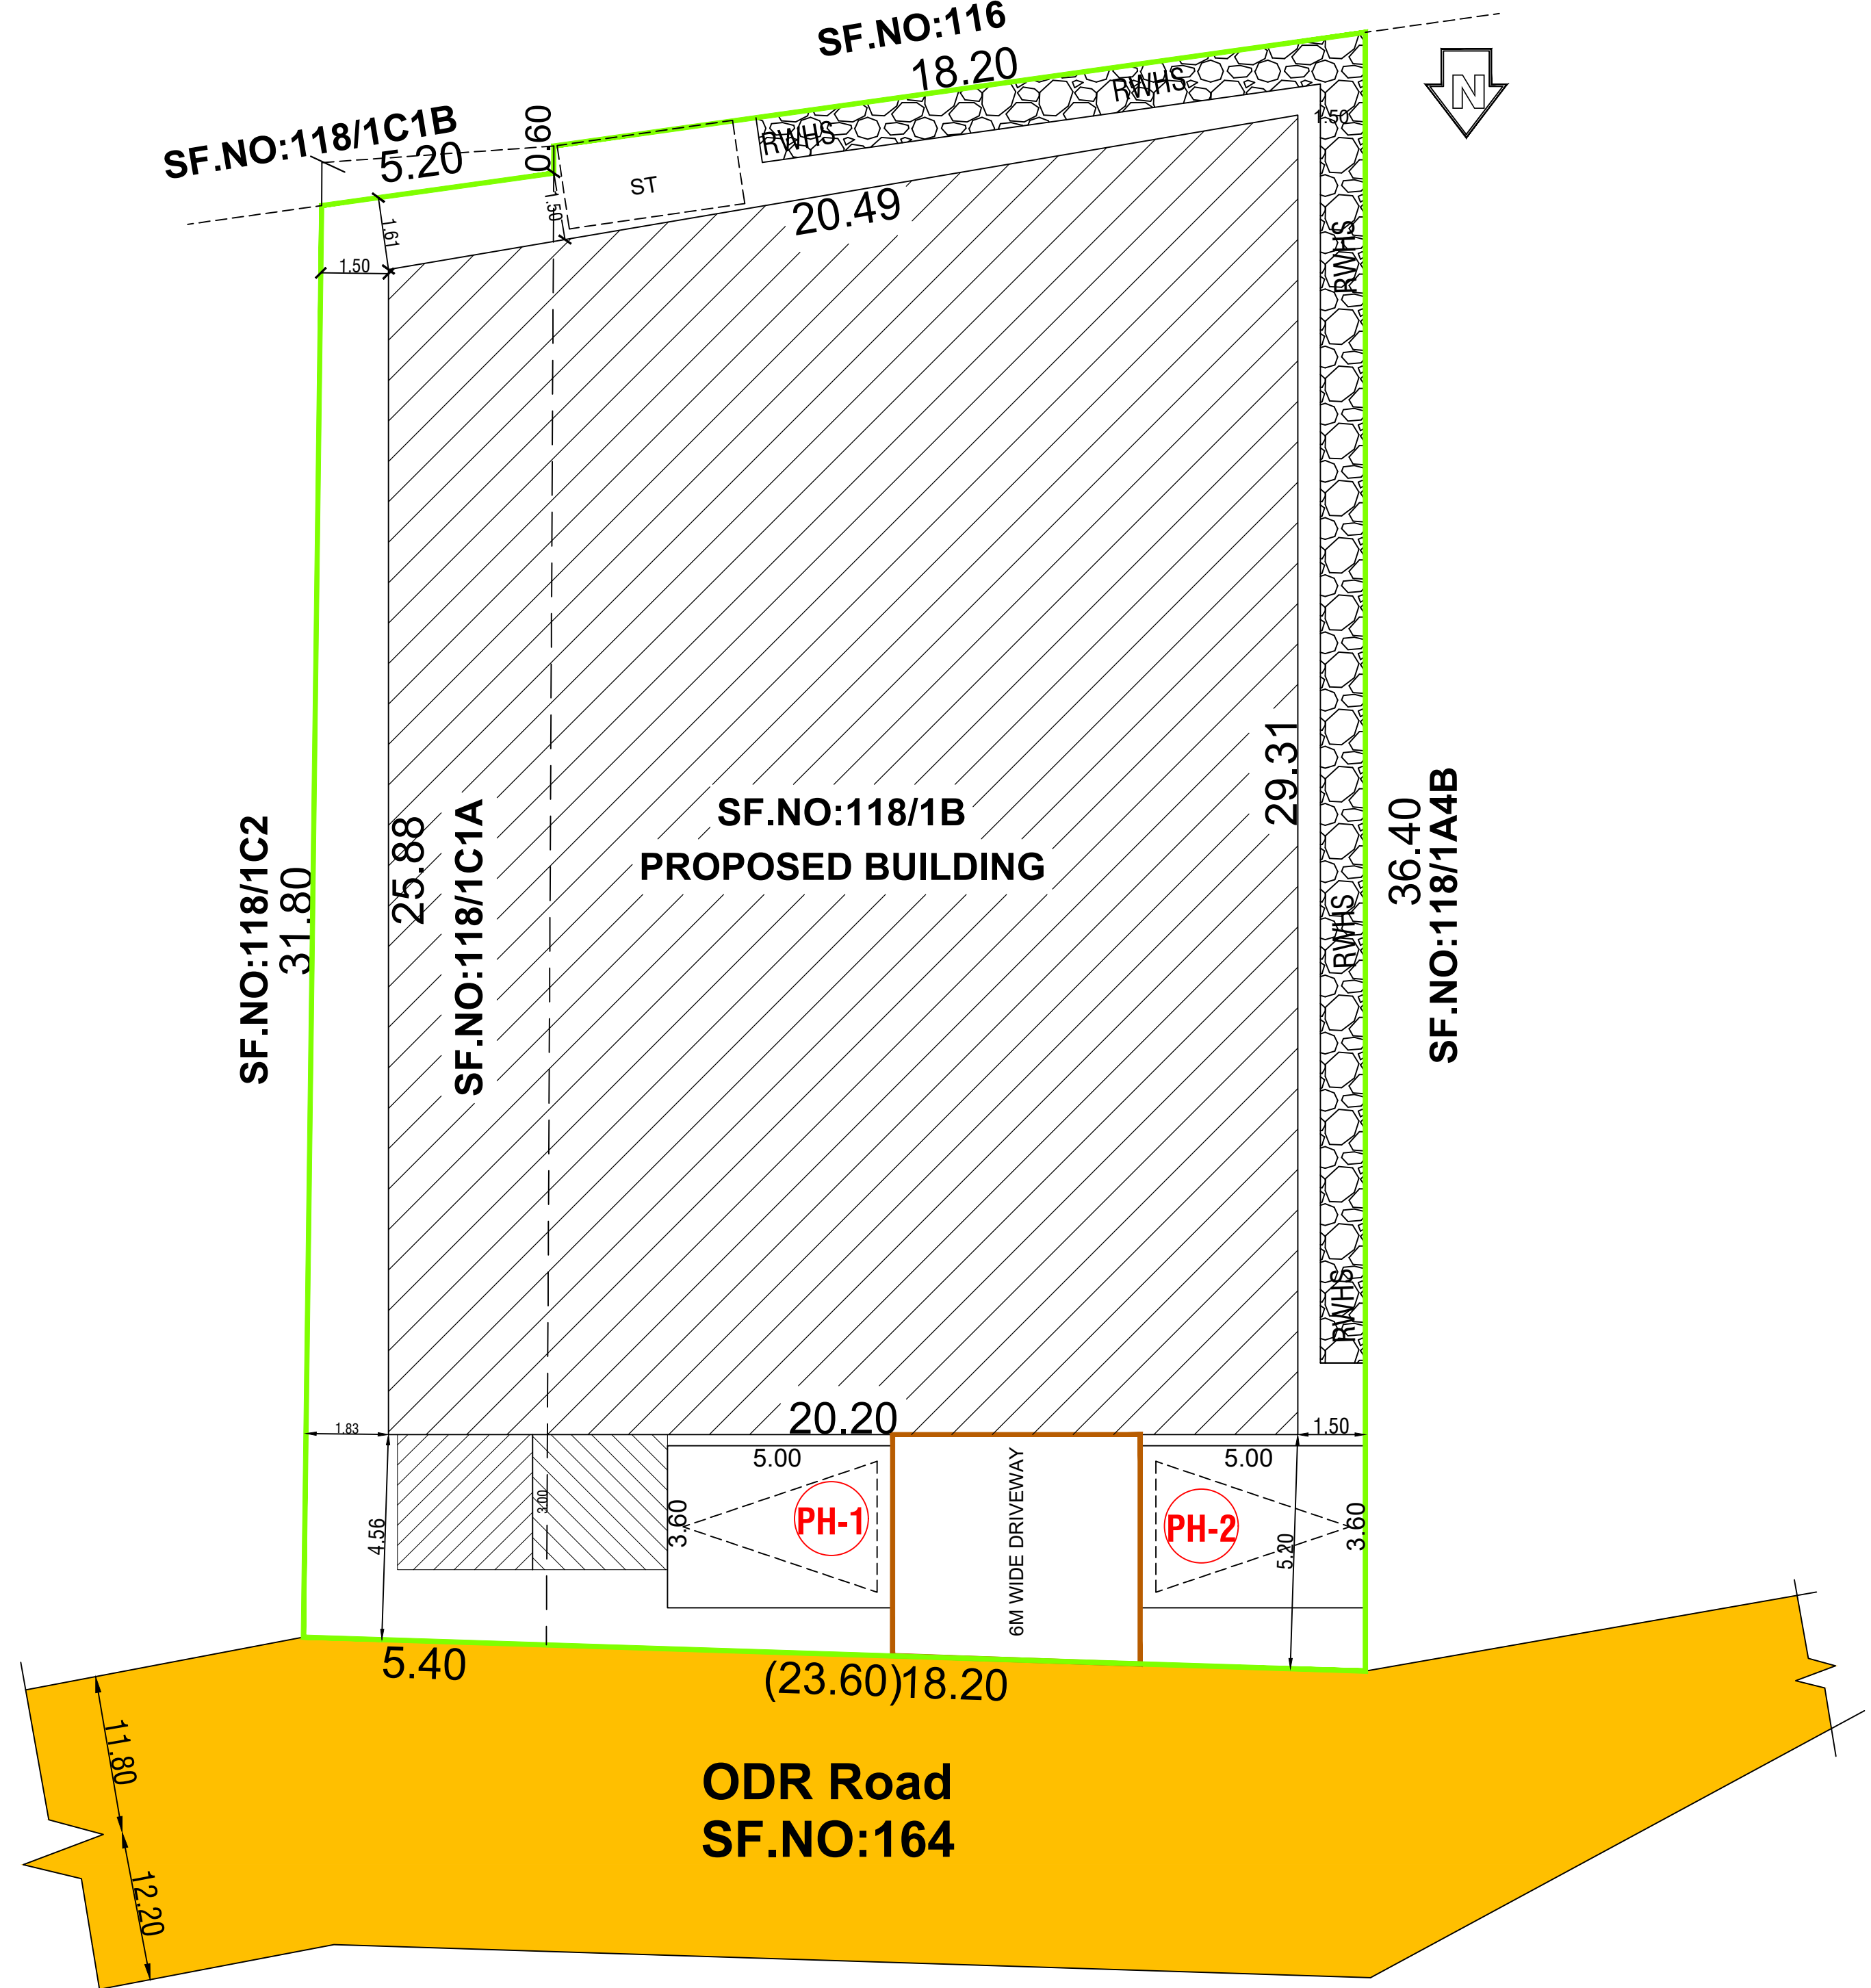

PLAN
SOLAR WATER HEATER
SCALE: 1:50




SEPTIC TANK & DISPERSION TRENCH DETAILS
SCALE: 1:100

SITE APPROVAL

ROC No:SWP/BPA/ /2023 DATE:
SITE BOUNDARY EAR MARKED AS 'A TO J' AND
NUMBERED AS L.P/D.D.T.C.P (K.D) No:
SITE APPROVAL ISSUED

TECHNICAL APPROVAL

ROC No:SWP/BPA/ /2023 DATE:
BUILDING PLAN NUMBERED AS B.P/D.D.T.C.P (K.D)No:
TECHNICAL APPROVAL ISSUED

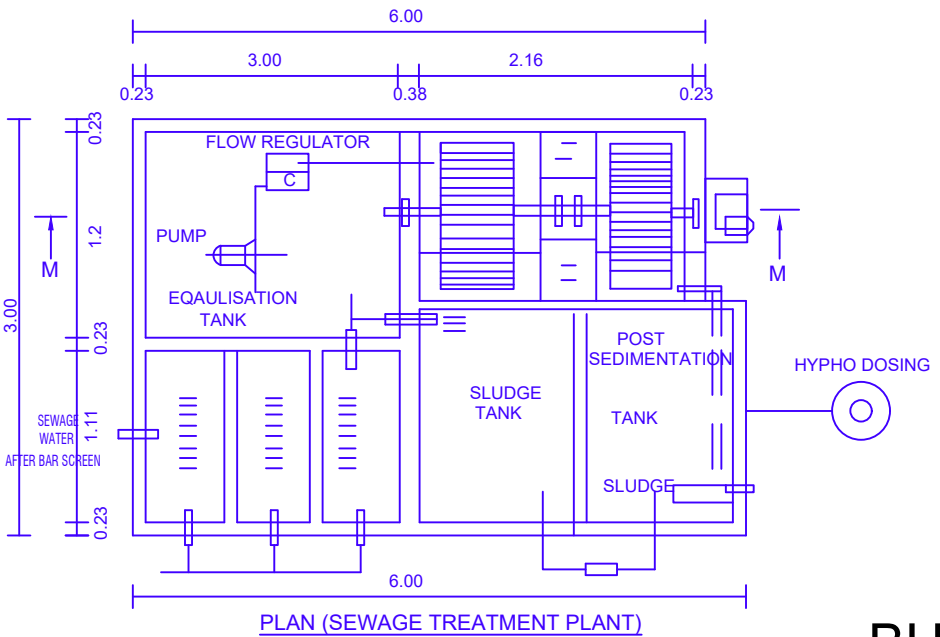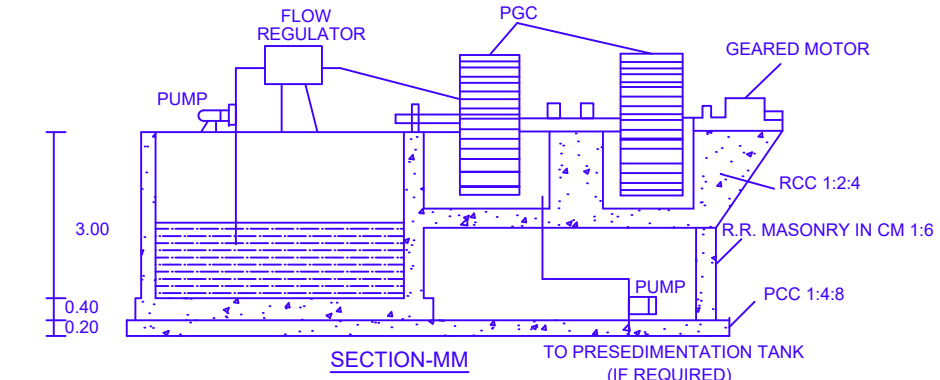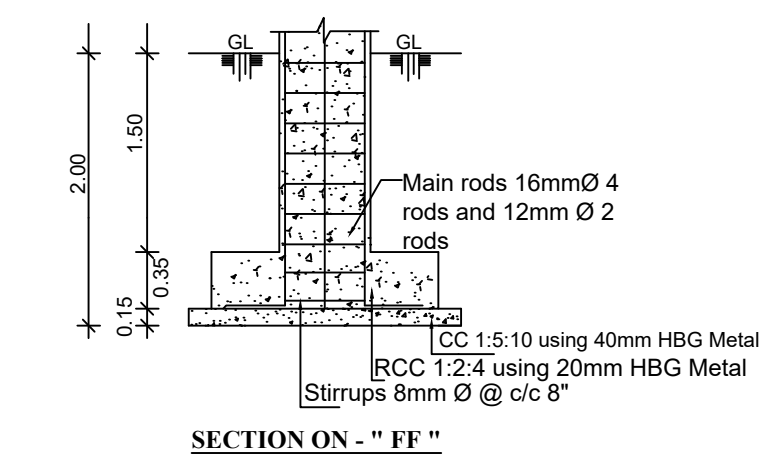

Area Details			
Particulars		Sq.mt.	
Area of the Site (as per Revenue Record)		833.00	
Area of the Site Super Imposed area & Sale Deed		800.92	
Build up Area Details Block-1		Built Up Area in sq.mt.	Non FSI / Deduction Area in sq.mt.
Area of the Basement Floor		557.30	557.30
Area of the G Floor		557.30	2.16
Area of the First Floor		557.30	2.16
Area of the Second Floor		557.30	2.16
Area of the Head Room (Terrace Floor)		55.54	55.54
Total		2284.74	619.32
Floor Space Index (FSI)		2.08	
PH Car Parking (3.6 X 5.0)		02 Nos.	
Car Parking (2.5 X 5.0)		14 Nos.	
DA Two Wheller Parking (1.0 X 1.8)		4 Nos.	
Two Wheller Parking (1.0 X 1.8)		4 Nos.	

Applicant

Signature of Applicant

Engineer

Er. J. PARVESH, B.Tech., M.Tech. (Structural)
Structural Engineer Grade - I (HNTDA)
(SE-GR-I, 02/2019; Valid up to 09.04.2024)
Mobile: 9655223333 / 9790080750

Er. J. PARVESH, B.Tech., M.Tech. (Structural)
Registered Engineer Grade - II (HNTDA)
(RE-GR-II, 02/2019; Valid up to 01.04.2024)
Mobile: 9655223333 / 9790080750

Schedule of Joineries		
D1	Door	0.75 X 2.10
LD	Lift Door	1.20 X 2.10
GW	Window	8.60 X 1.60
GW1	Window	6.00 X 1.60
GW2	Window	4.00 X 1.60