




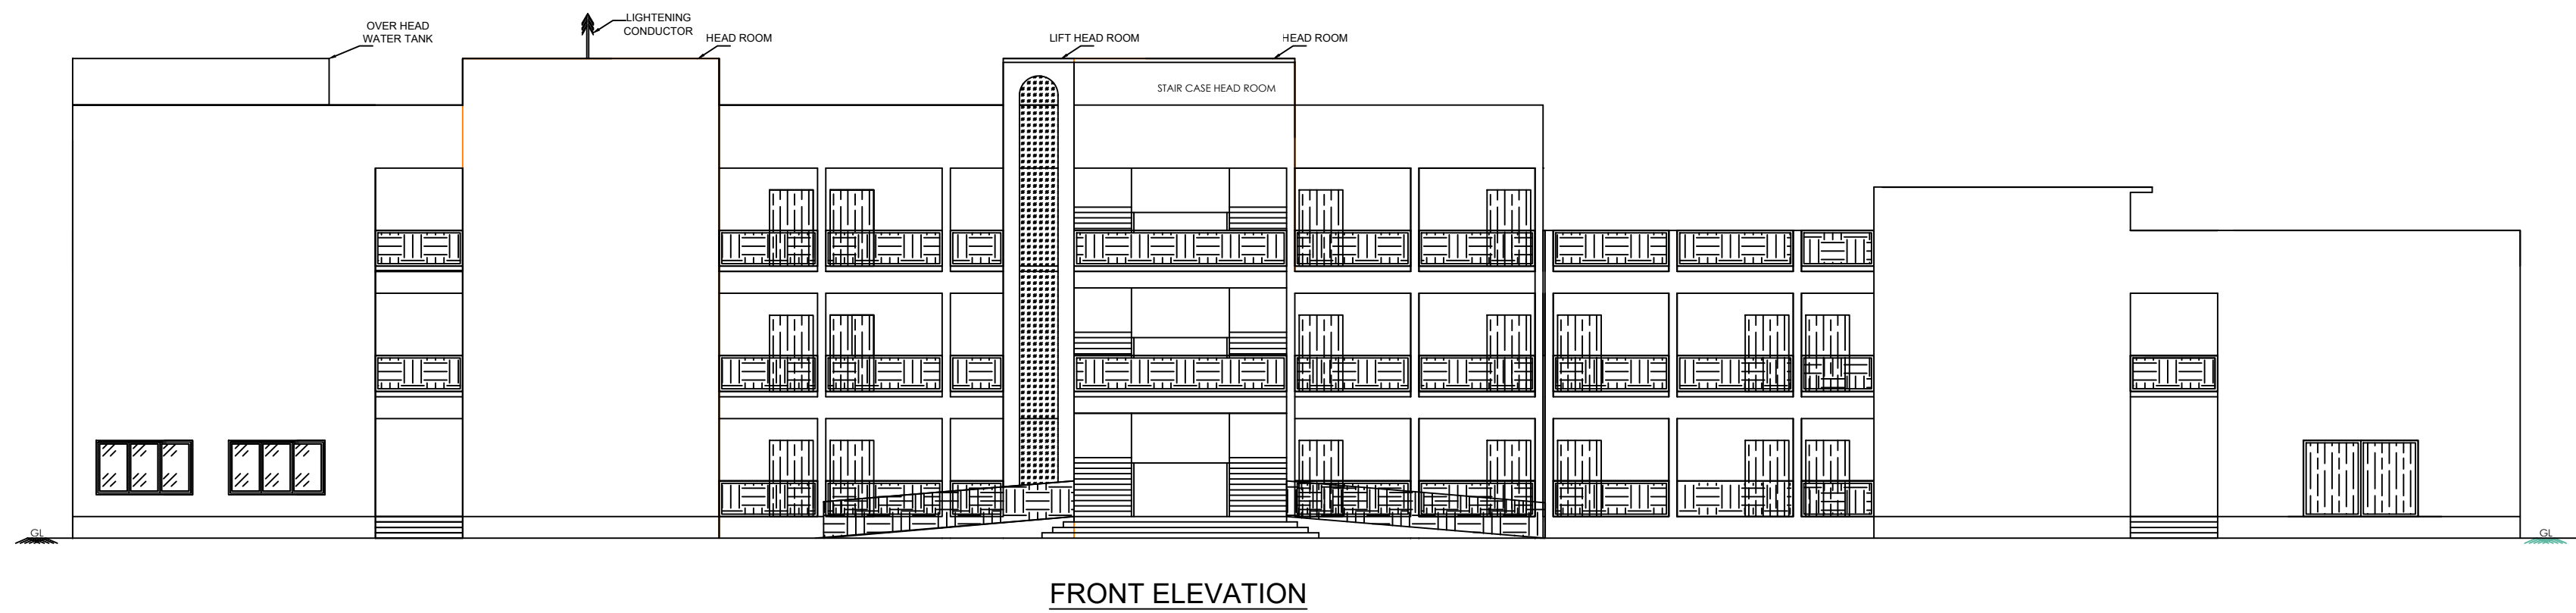


FRONT ELEVATION

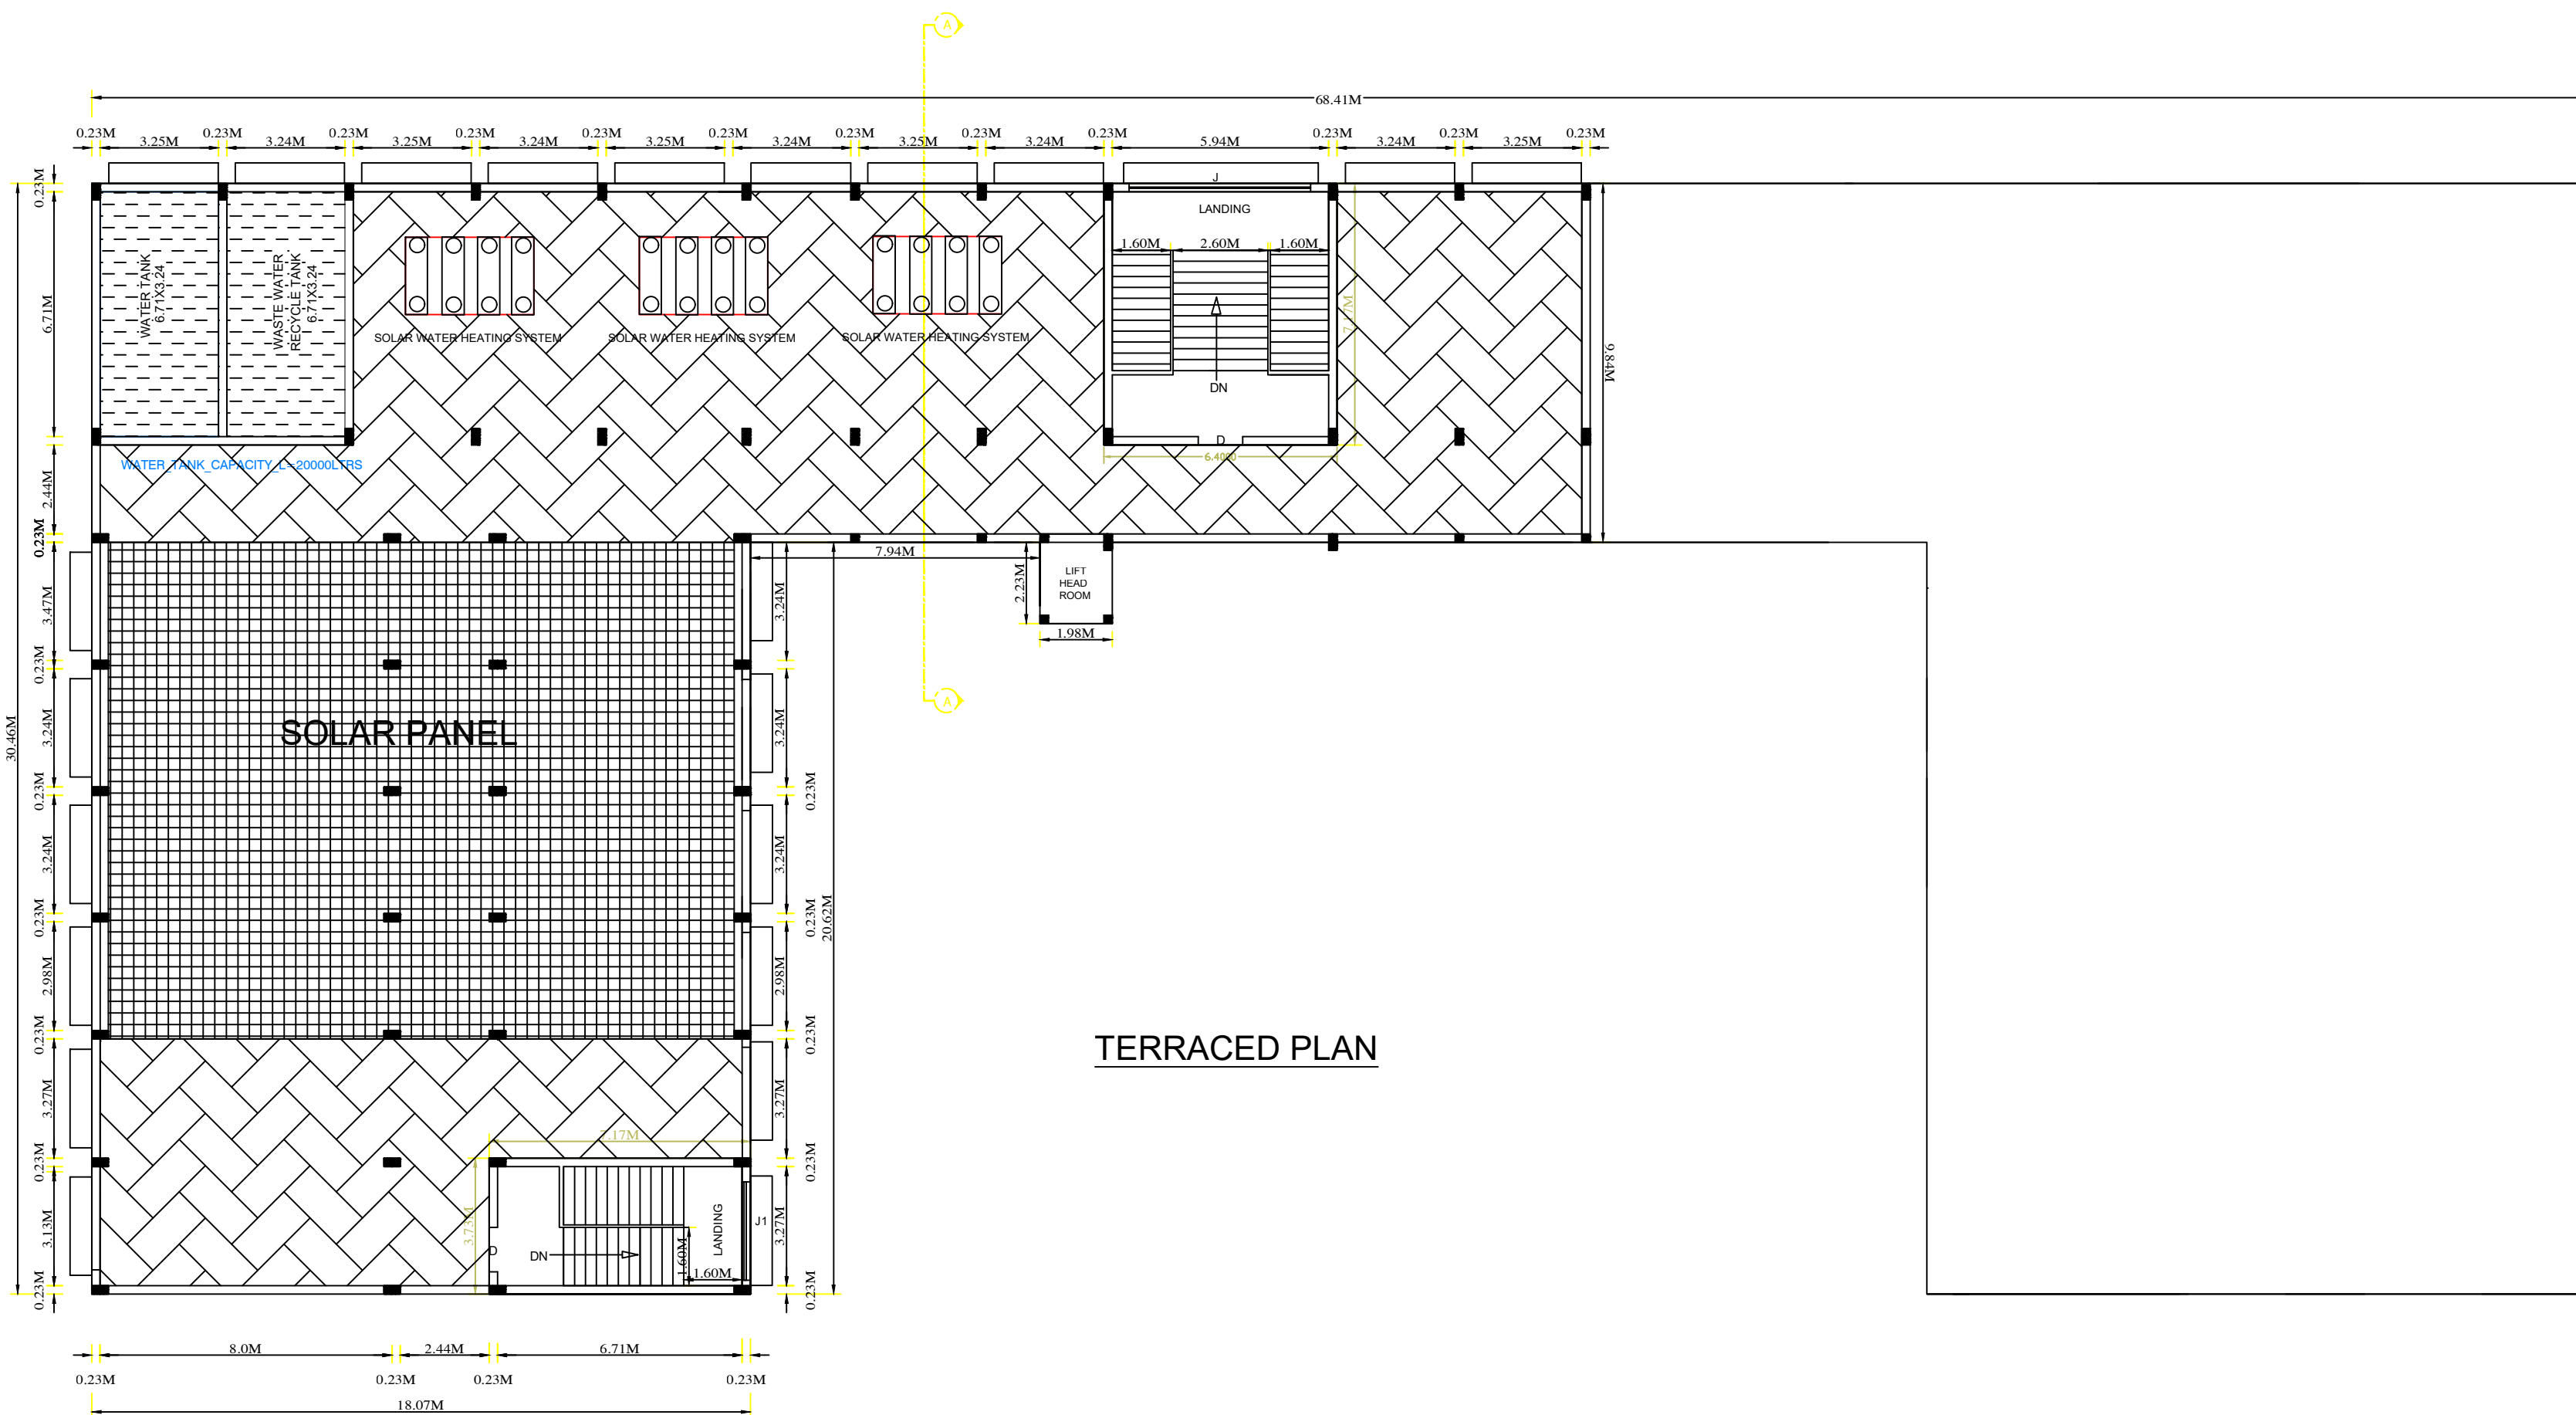






TERRACED PLAN

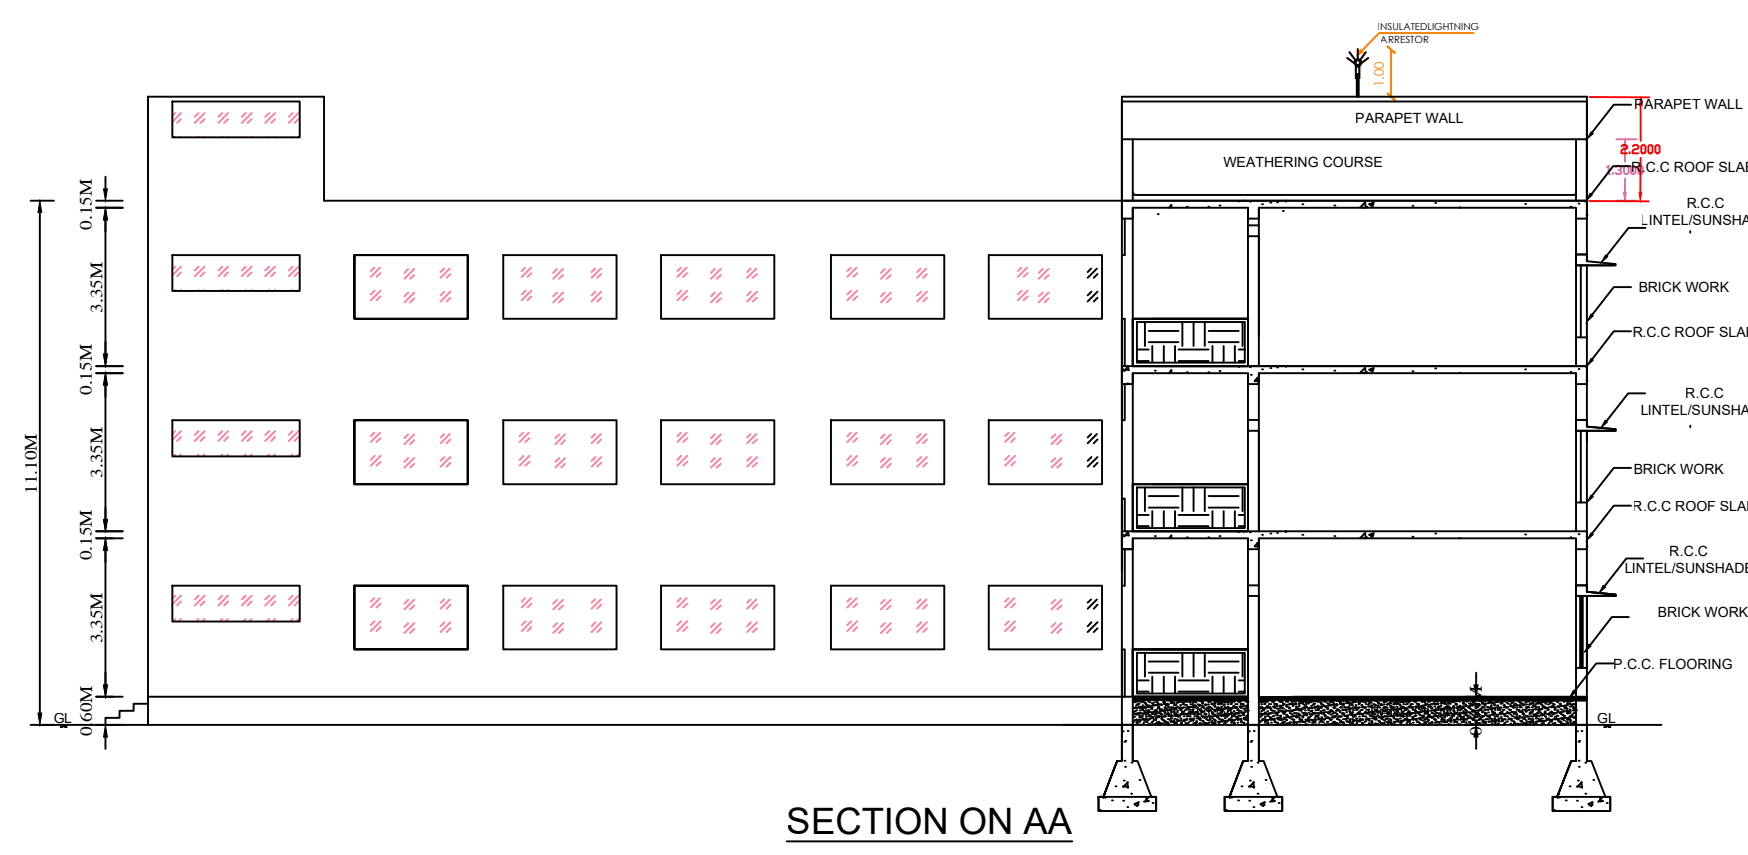

SECTION ON AA

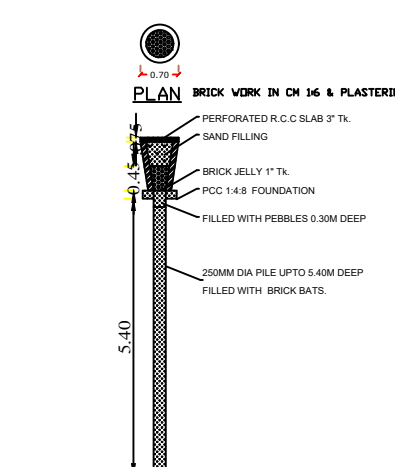

SECTION OF RAIN WATER PERCOLATION PIT

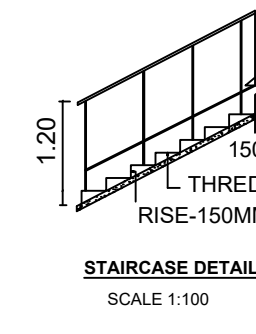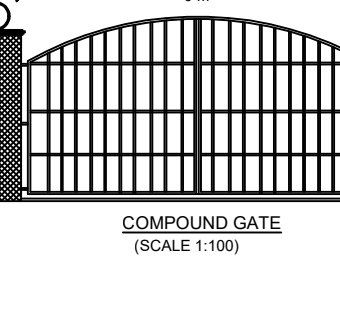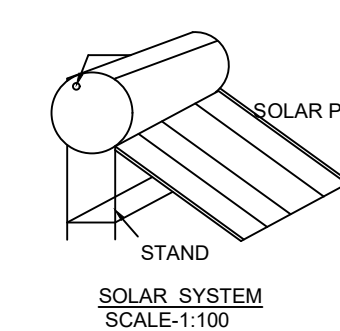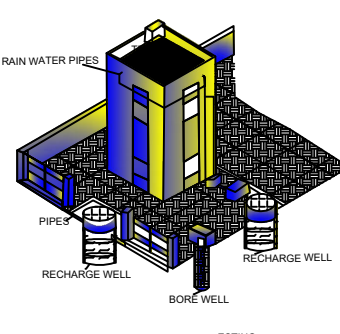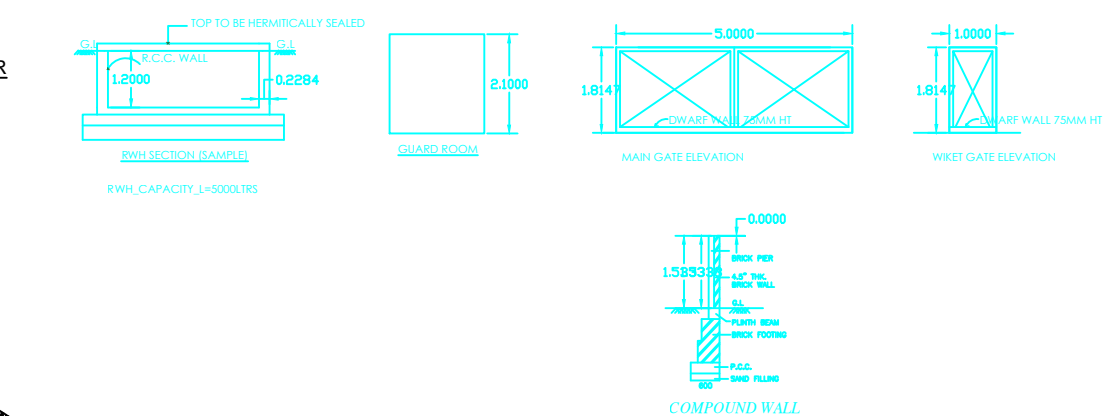

STAIR CASE DETAILS

SCALE 1:100

STAIR CASE DETAILS

SCALE 1:100

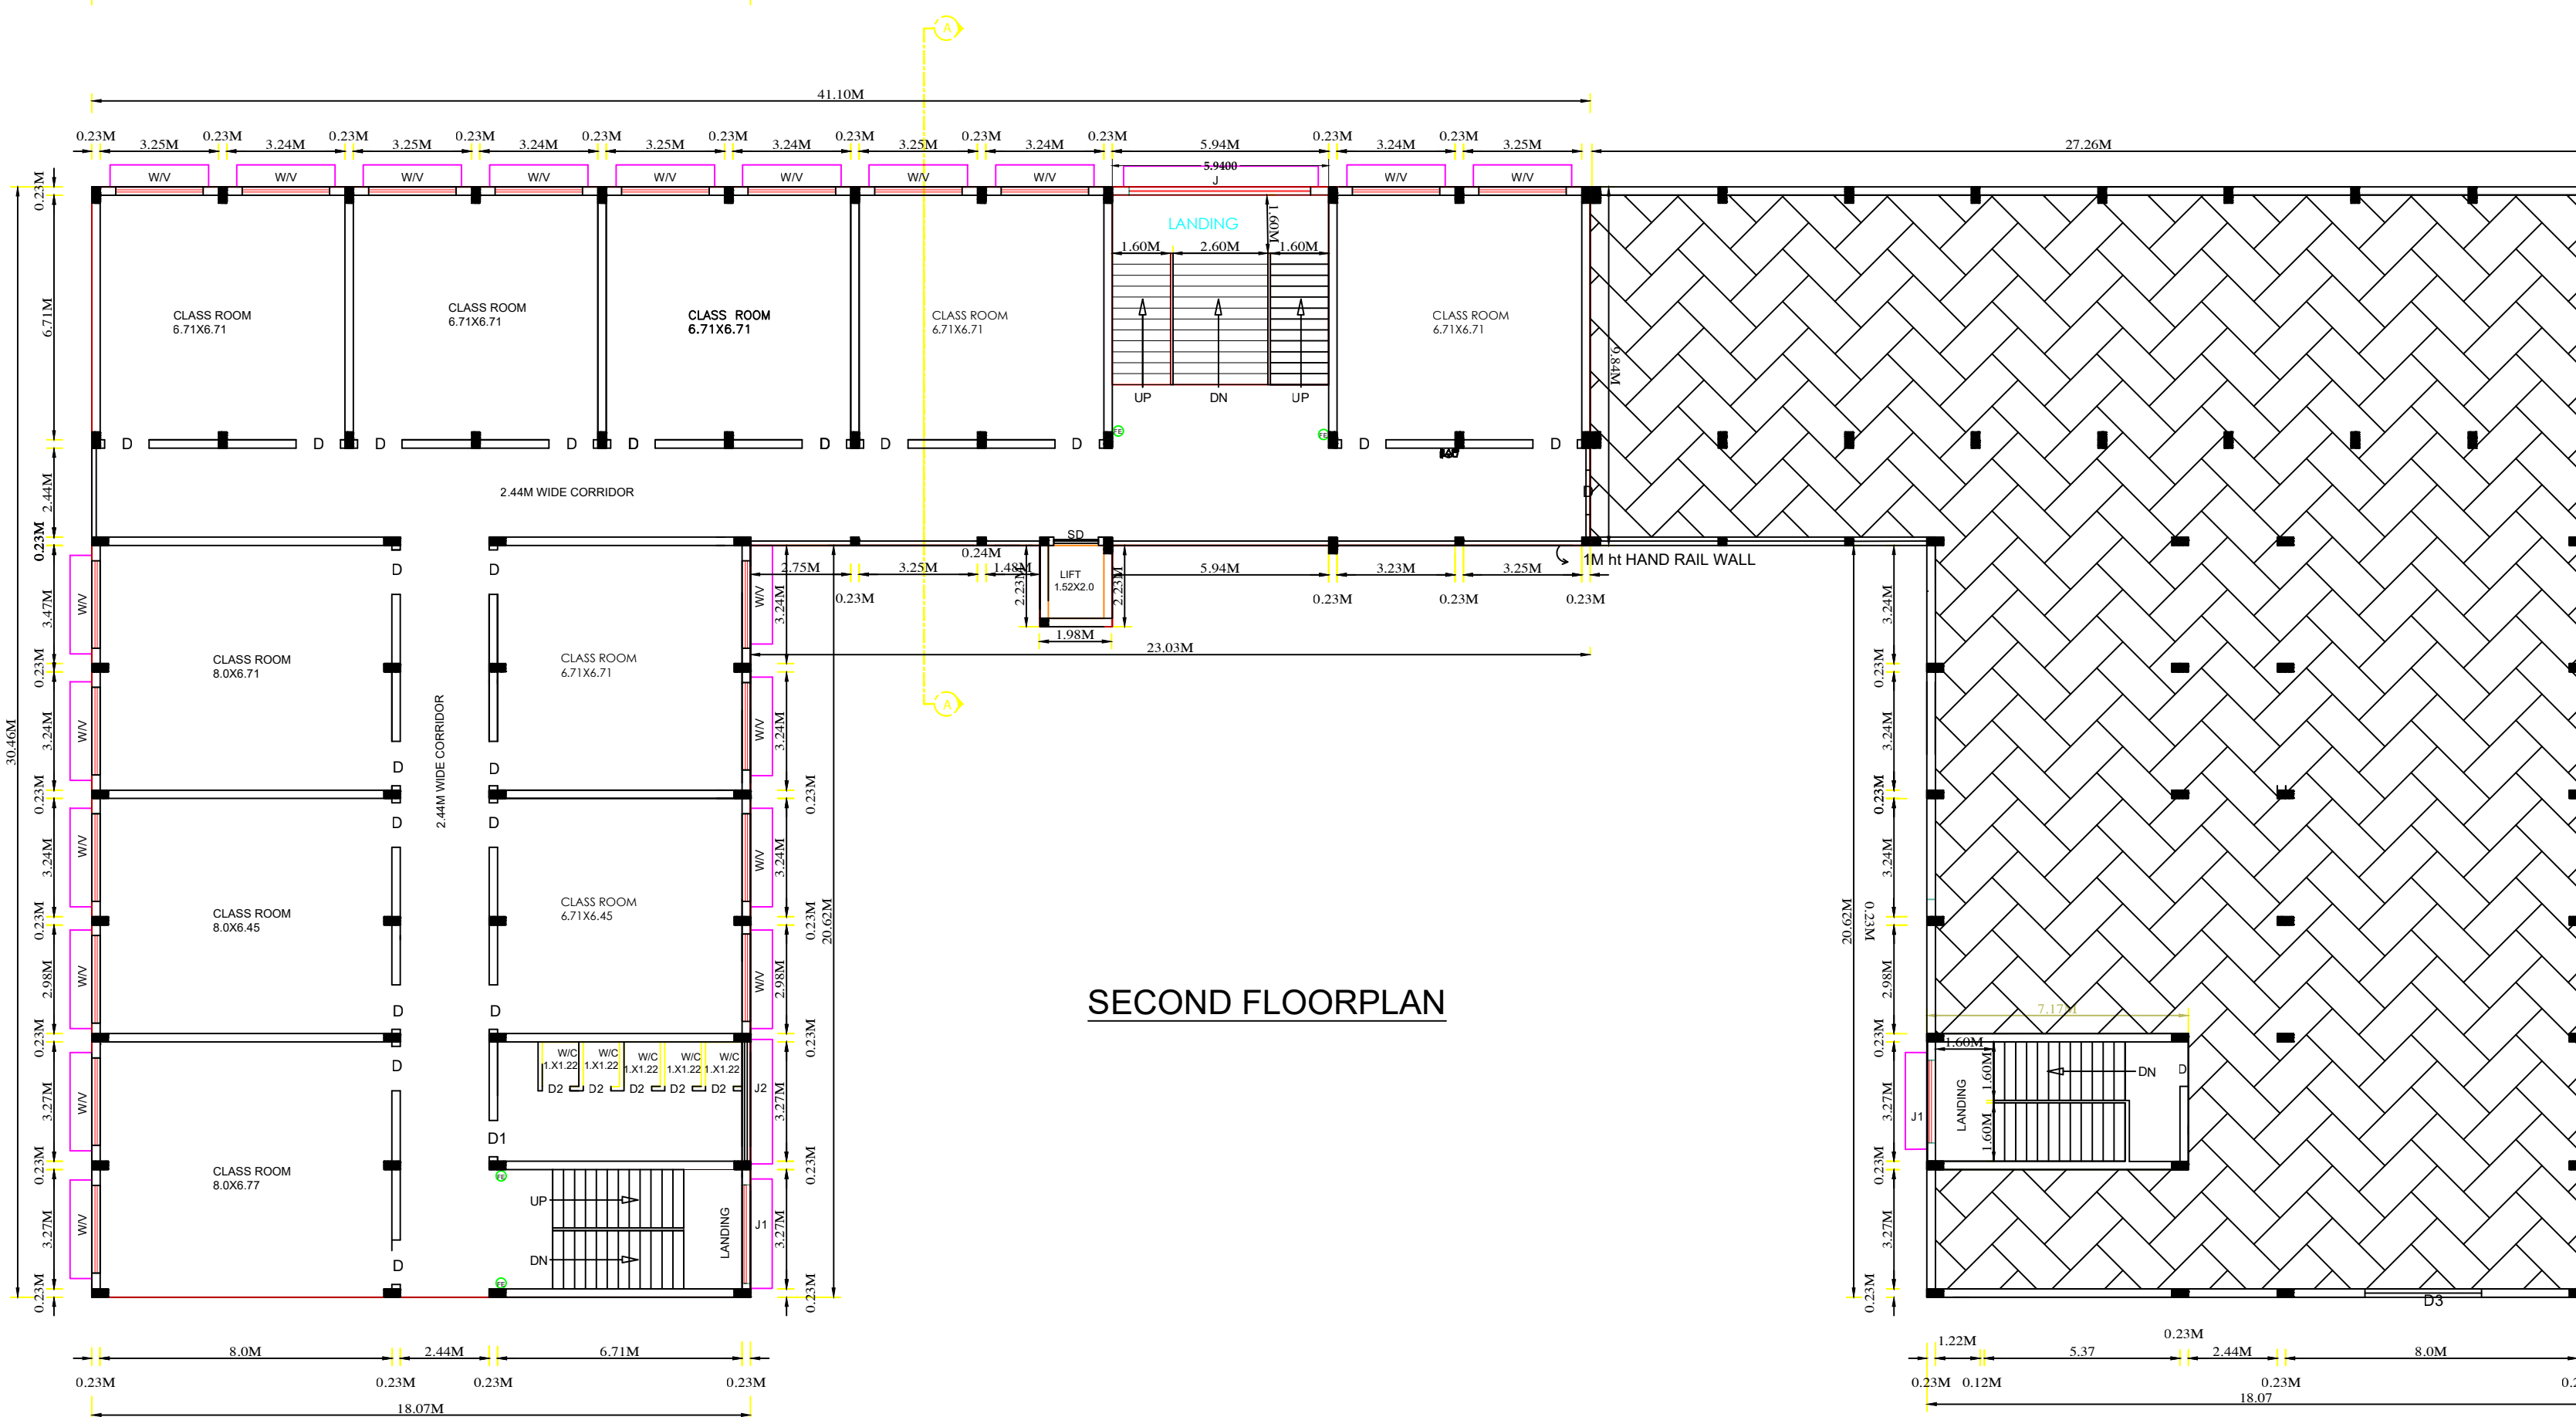

SECOND FLOOR PLAN

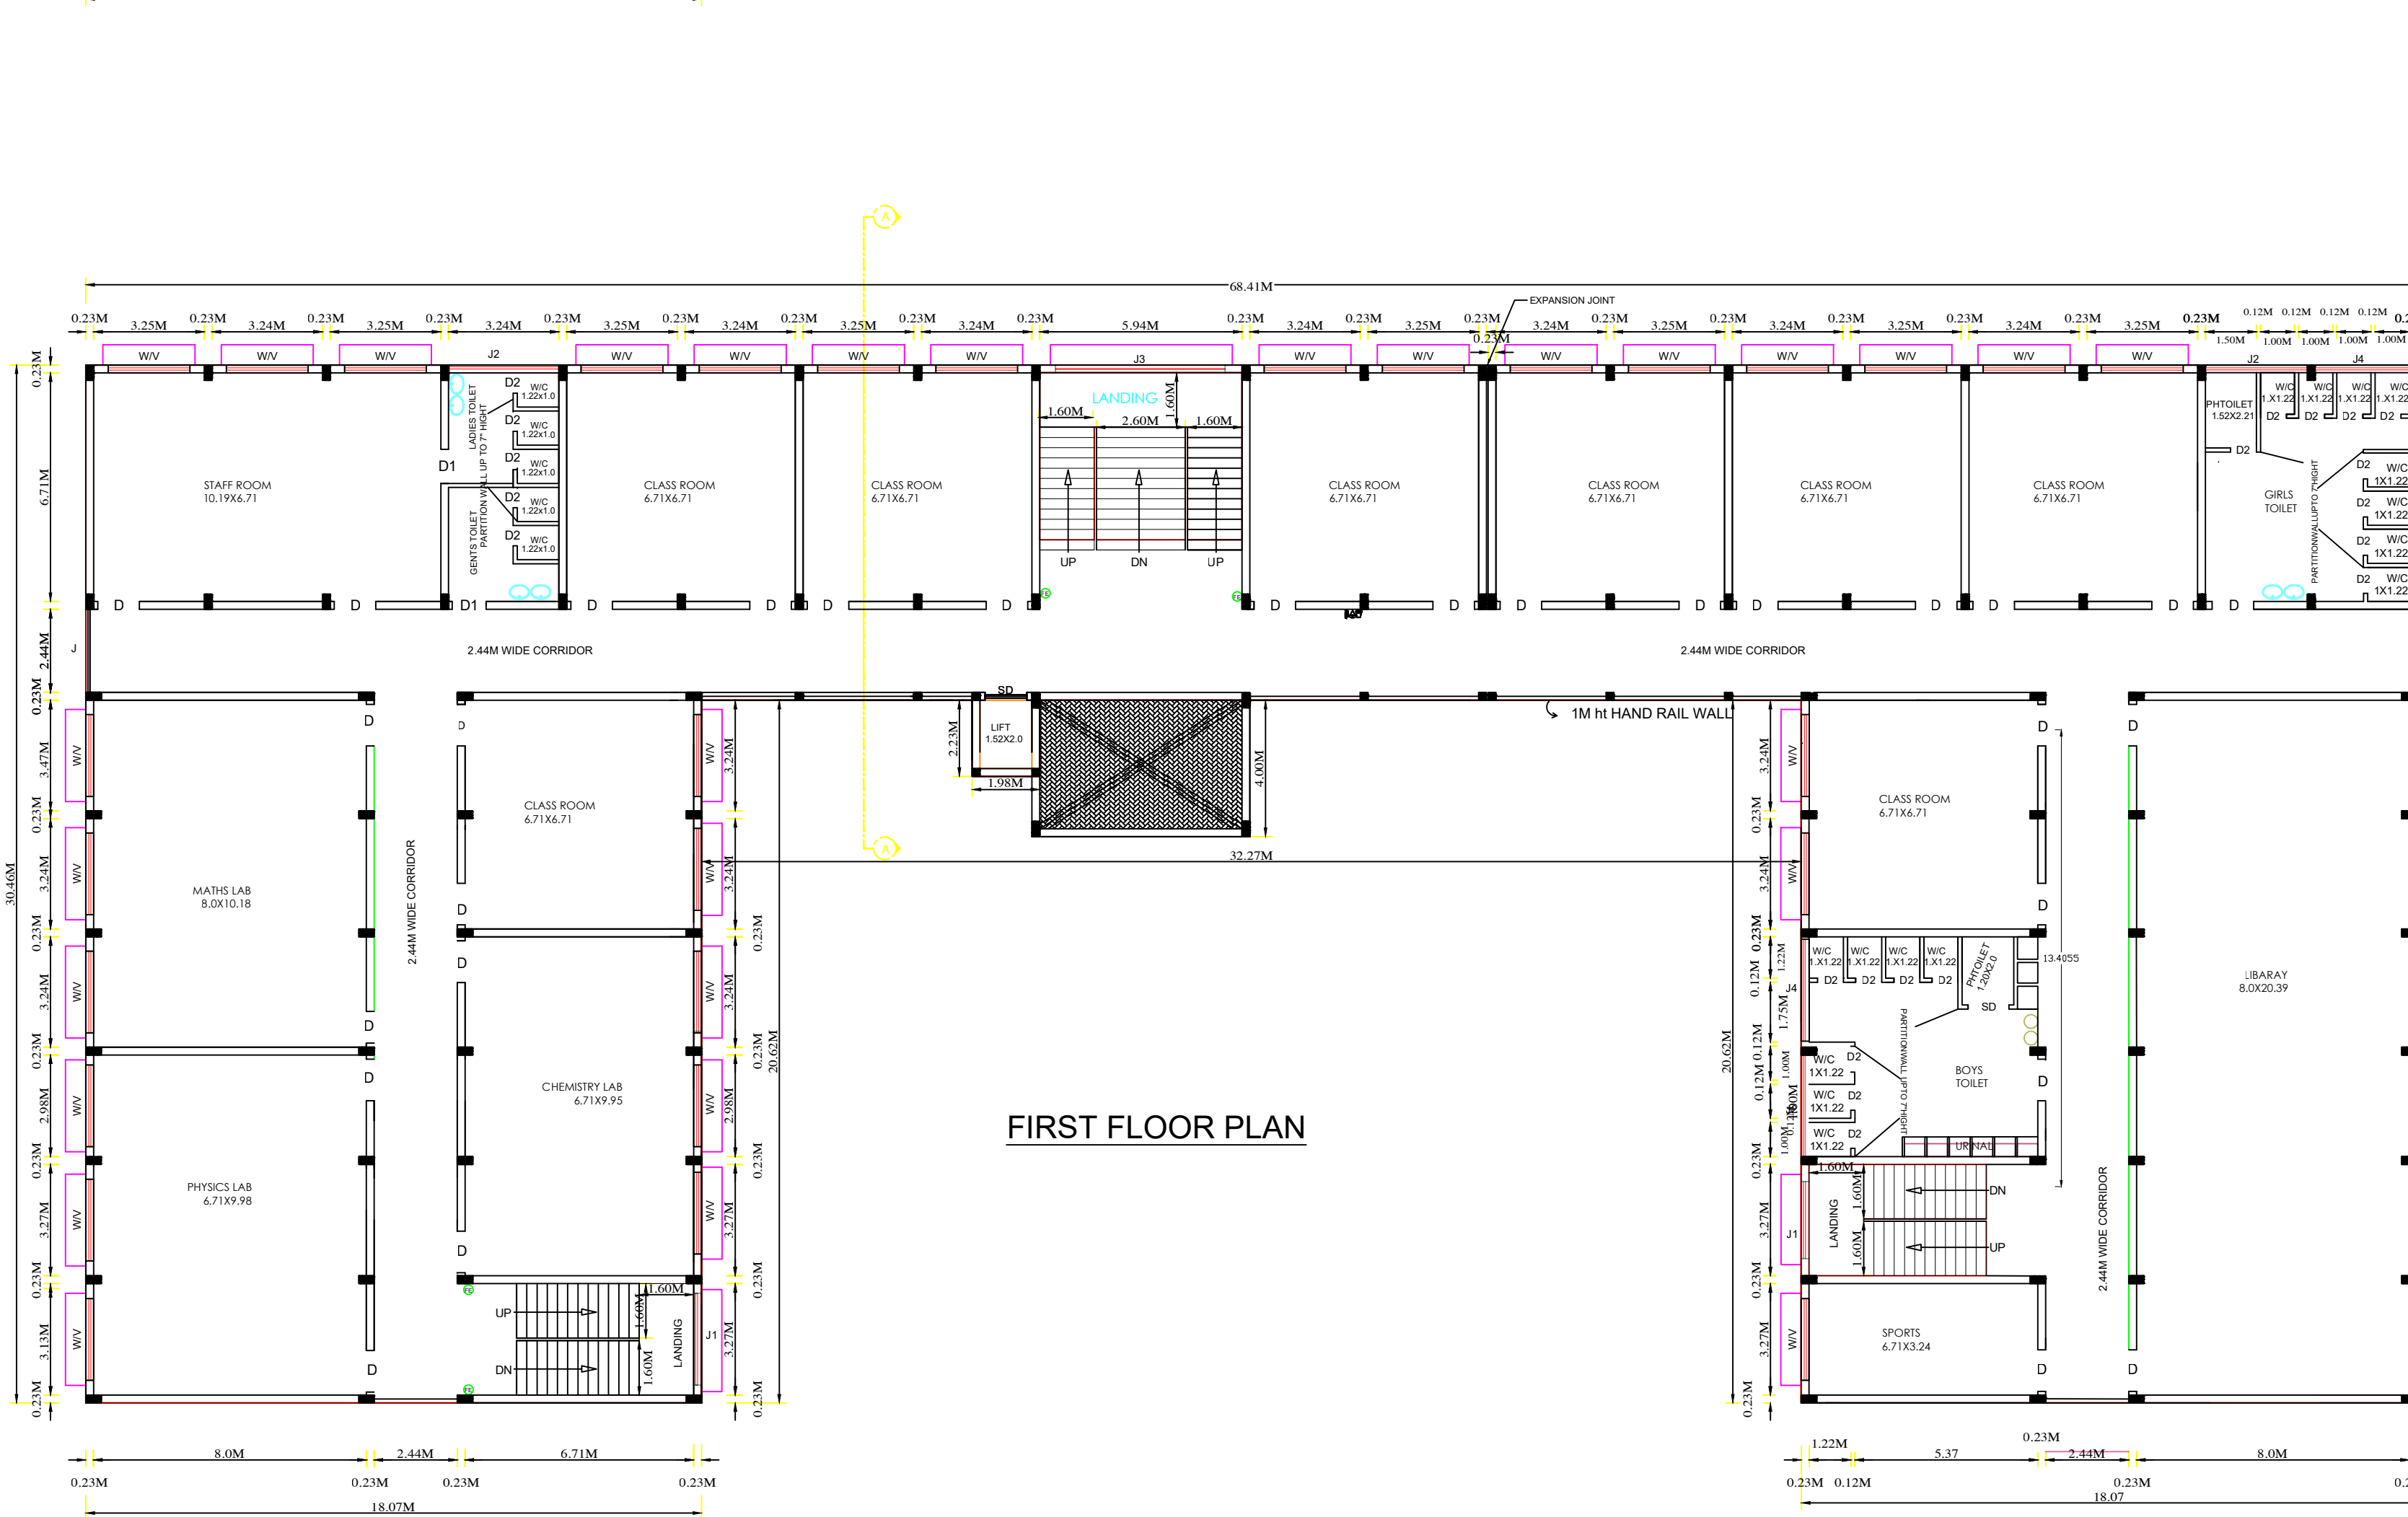

FIRST FLOOR PLAN

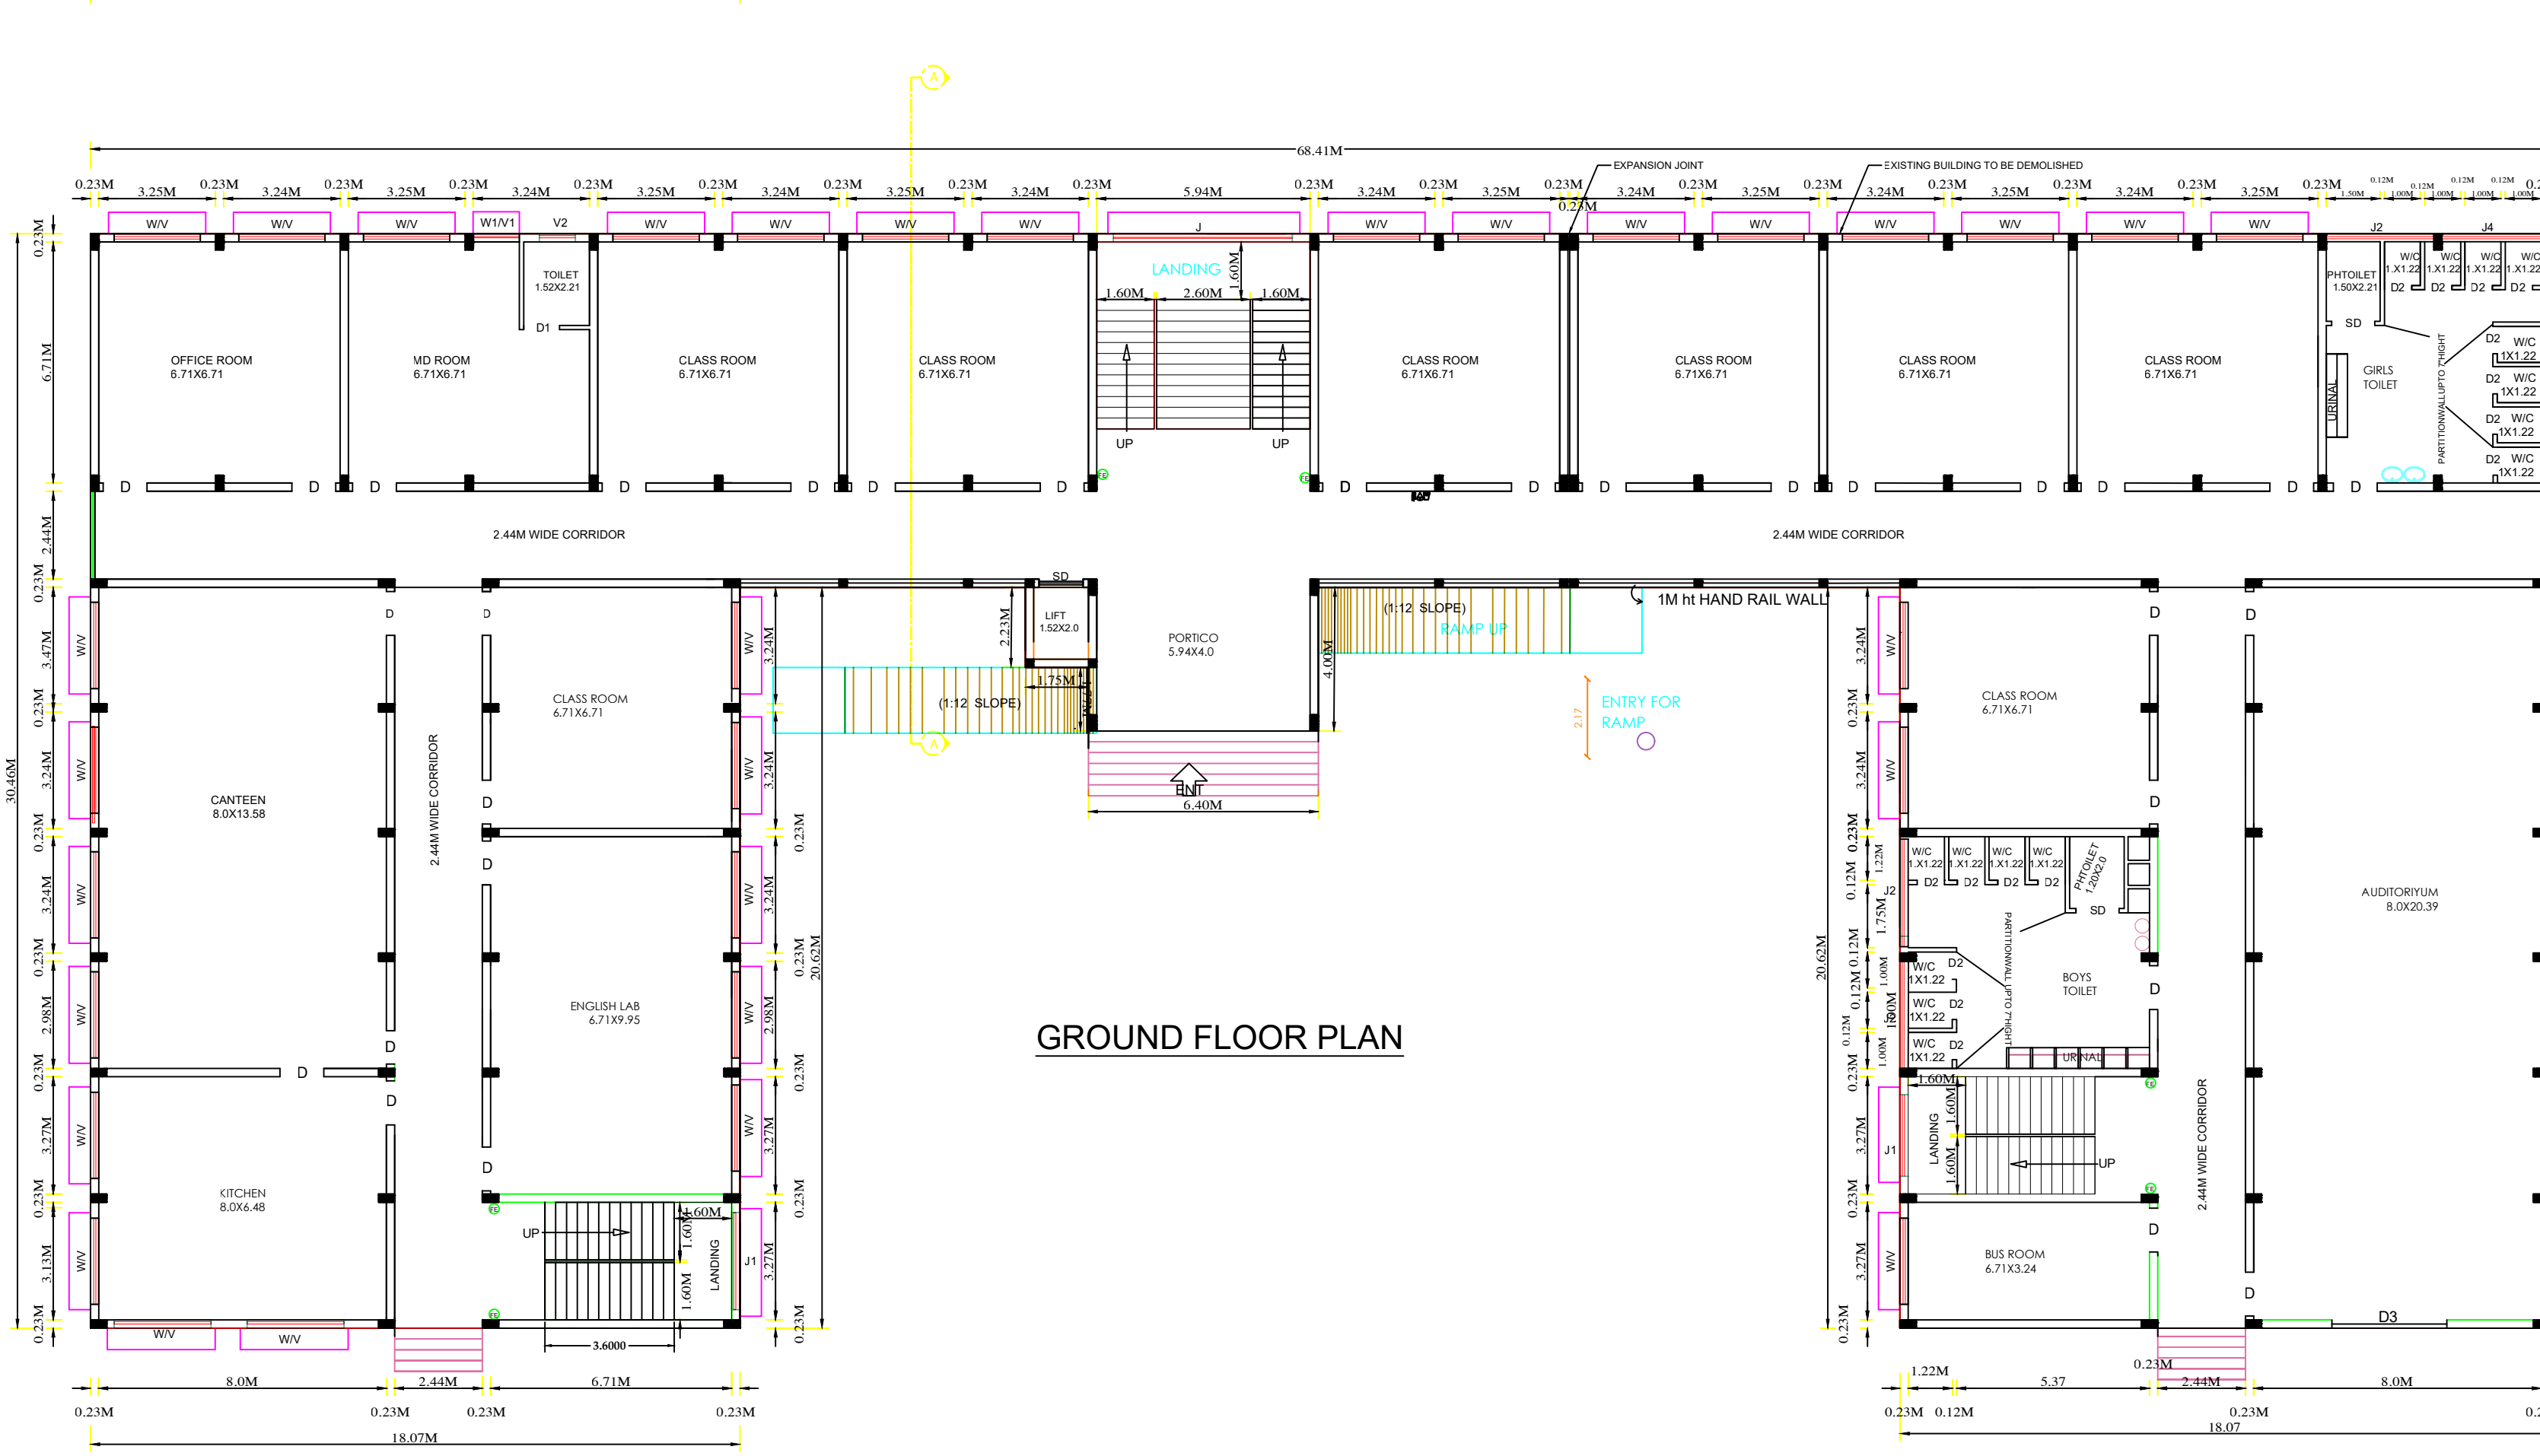

GROUND FLOOR PLAN

PLAN SHOWING THE PROPOSED R.C.C ROOF BUILDING FOR " DENKANIKOTTA PUBLIC SCHOOL " RUN BY DIET (MINORITY)A TRUST IN S.NO:736, NOGANOOR VILLAGE & PANCHAYAT,THALLY PANCHAYAT UNION,DENKANIKOTTAI TALUK, KRISHNAGIRI DISTRICT.

	FSI AREA	NON FSI AREA	DEDUCTION	BUILT UP AREA
GROUND FLOOR	1447.86	3.04	-	1450.90
FIRST FLOOR	1422.78	-	-	1422.78
SECOND FLOOR	781.44	-	-	781.44
TERRACED (HEAD ROOM)	-	99.37	-	99.37
	3652.08	102.41		3754.49

SCHEDULE OF JOINERY		METER
D - DOOR	1.2X2.13	
D1 - DOOR	1.00X2.13	
D2 - DOOR	0.76X2.13	
D3 - DOOR	3.20X2.13	
W - WINDOW	2.40X1.52	
W1 - WINDOW	1.29X1.52	
V - VENTILATOR	2.40X0.76	
V1 - VENTILATOR	1.29X0.76	
V2 - VENTILATOR	1.00X0.76	
J - JOLLY WORK	2.44X3.35	
J1 - JOLLY WORK	2.27X0.76	
J2 - JOLLY WORK	2.99X0.76	
J3 - JOLLY WORK	4.98X0.76	
J4 - JOLLY WORK	2.76X0.76	
SD - SLIDING DOOR	1.22X0.76	

FE	-FIRE SAFETY MEASURES PROVIDED.	
FA	-FIRE ALARM PROVIDED	
SB	-SAND BUCKET PROVIDED	

OFFICE USE

SITE APPROVAL
ROC No:SWP/BPA/011679/2023,DATE:12/09/2023
SITE BOUNDARY EAR MARKED AS A TO J AND
NUMBERED AS L.P/D.T.C.P(K.D) No: 132 /2023
SITE APPROVAL ISSUED
TECHNICAL APPROVAL
ROC No:SWP/BPA/011679/2023,DATE:12/09/2023
BUILDING PLAN NUMBERED AS B.P/D.D.T.C.P (K.D)No: 88/2023
TECHNICAL APPROVAL ISSUED

APPLICANT	DRAW BY
STRUCTURAL ENGINEER	REGISTERED ENGINEER

