


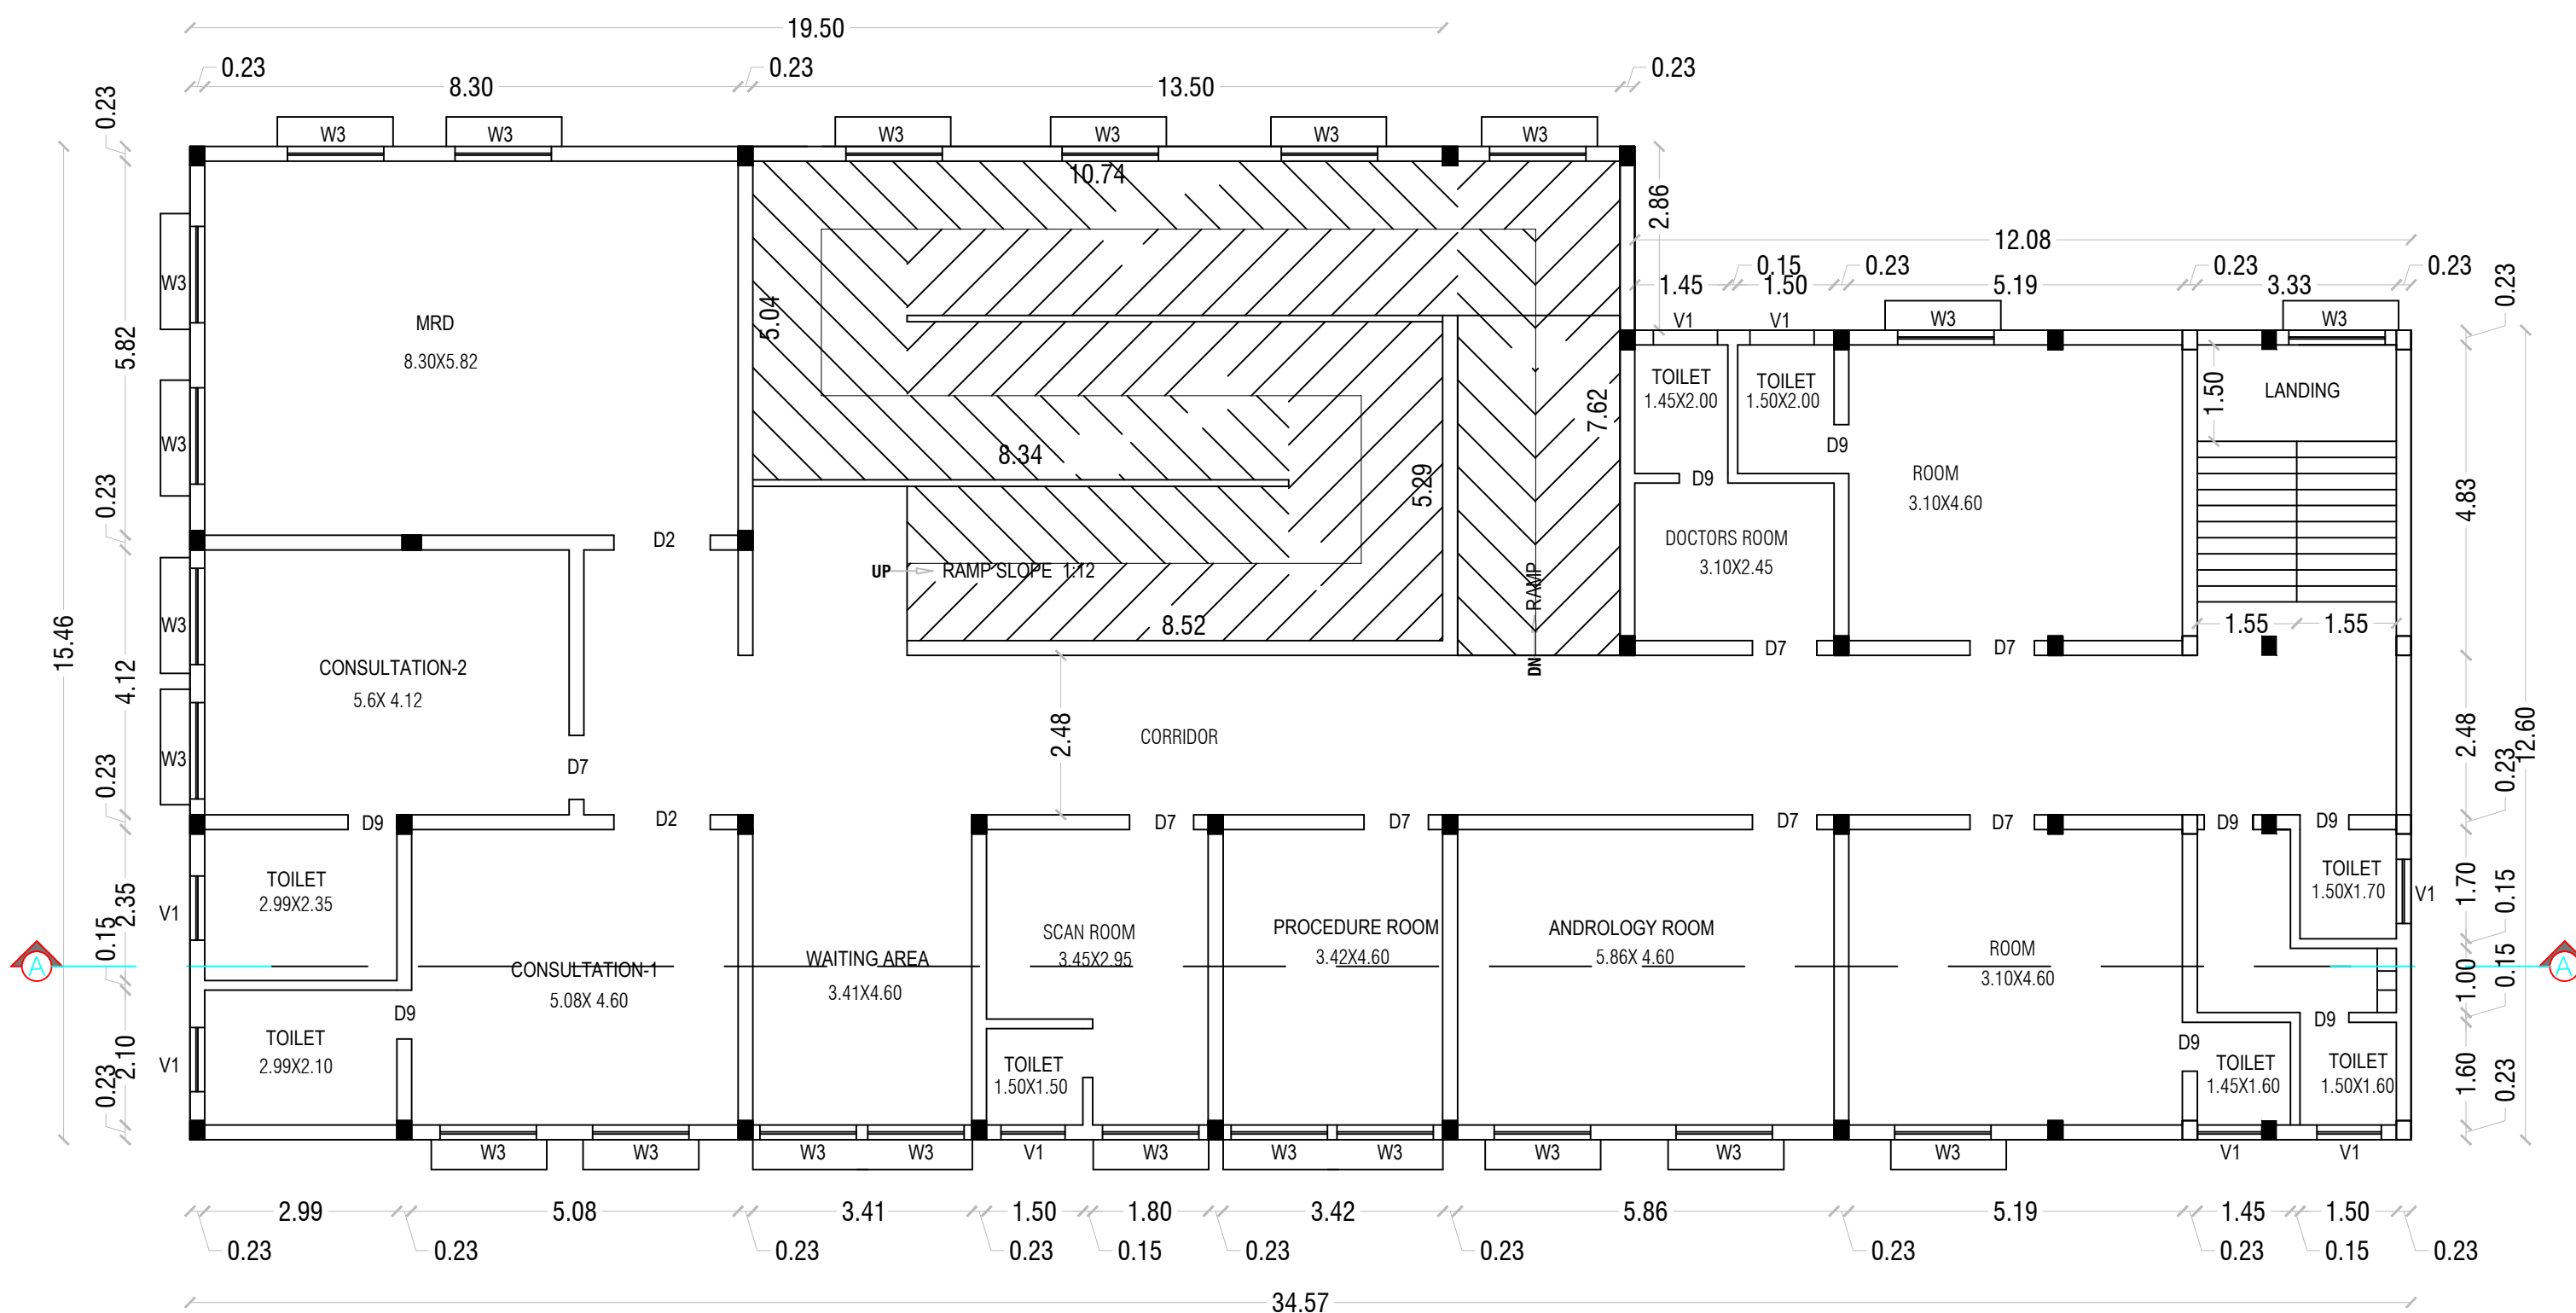
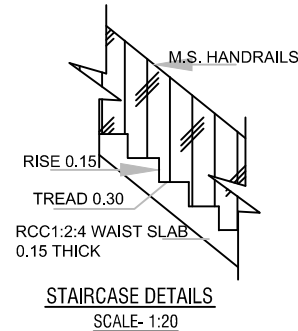
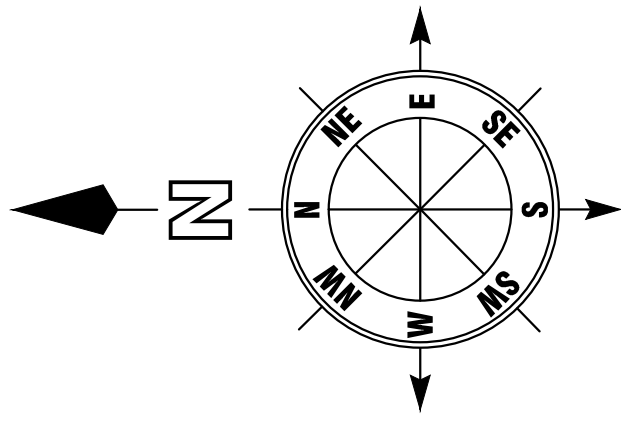
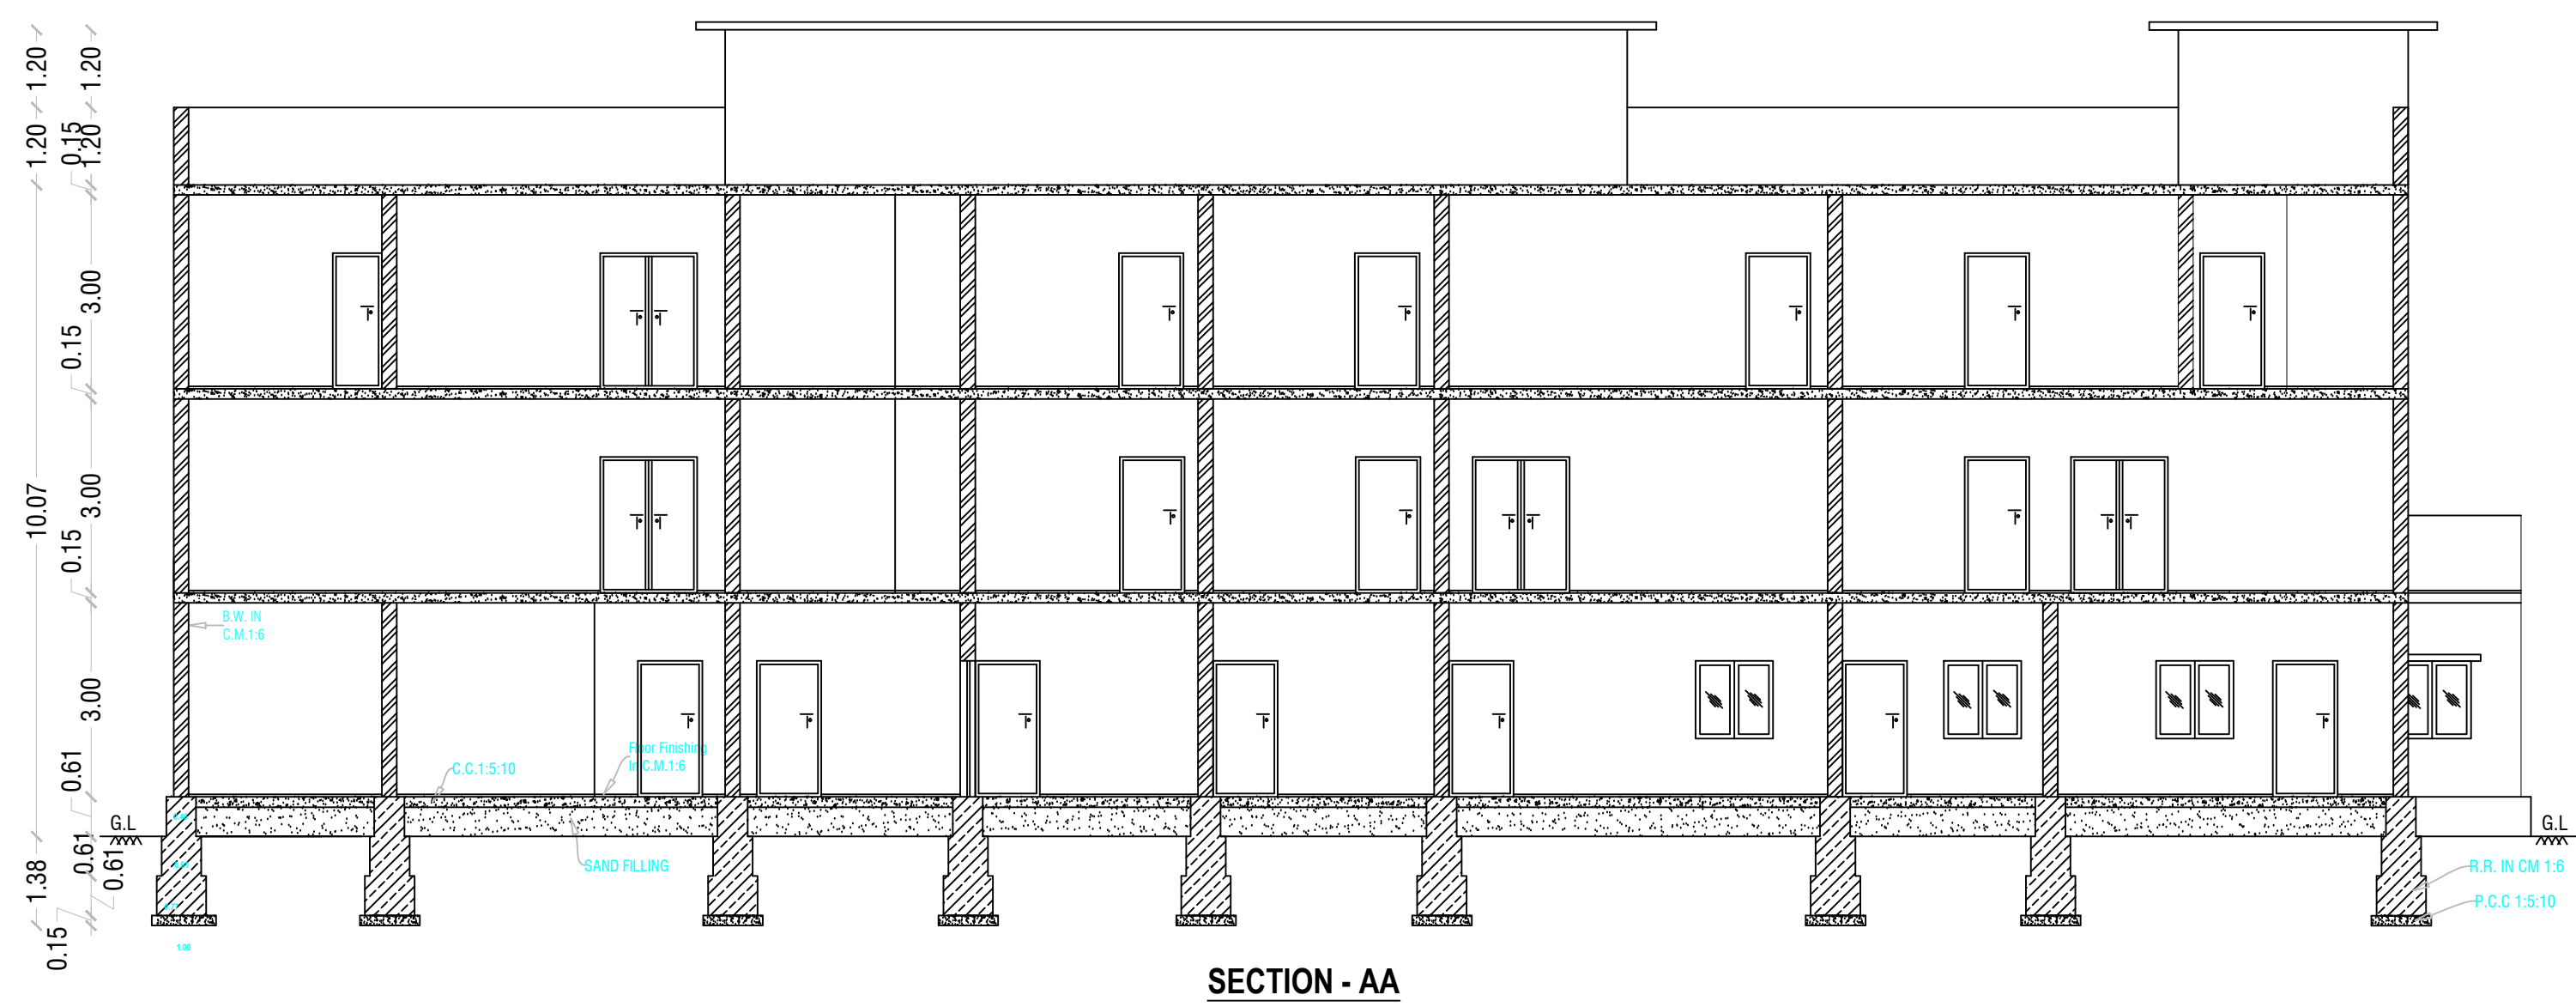


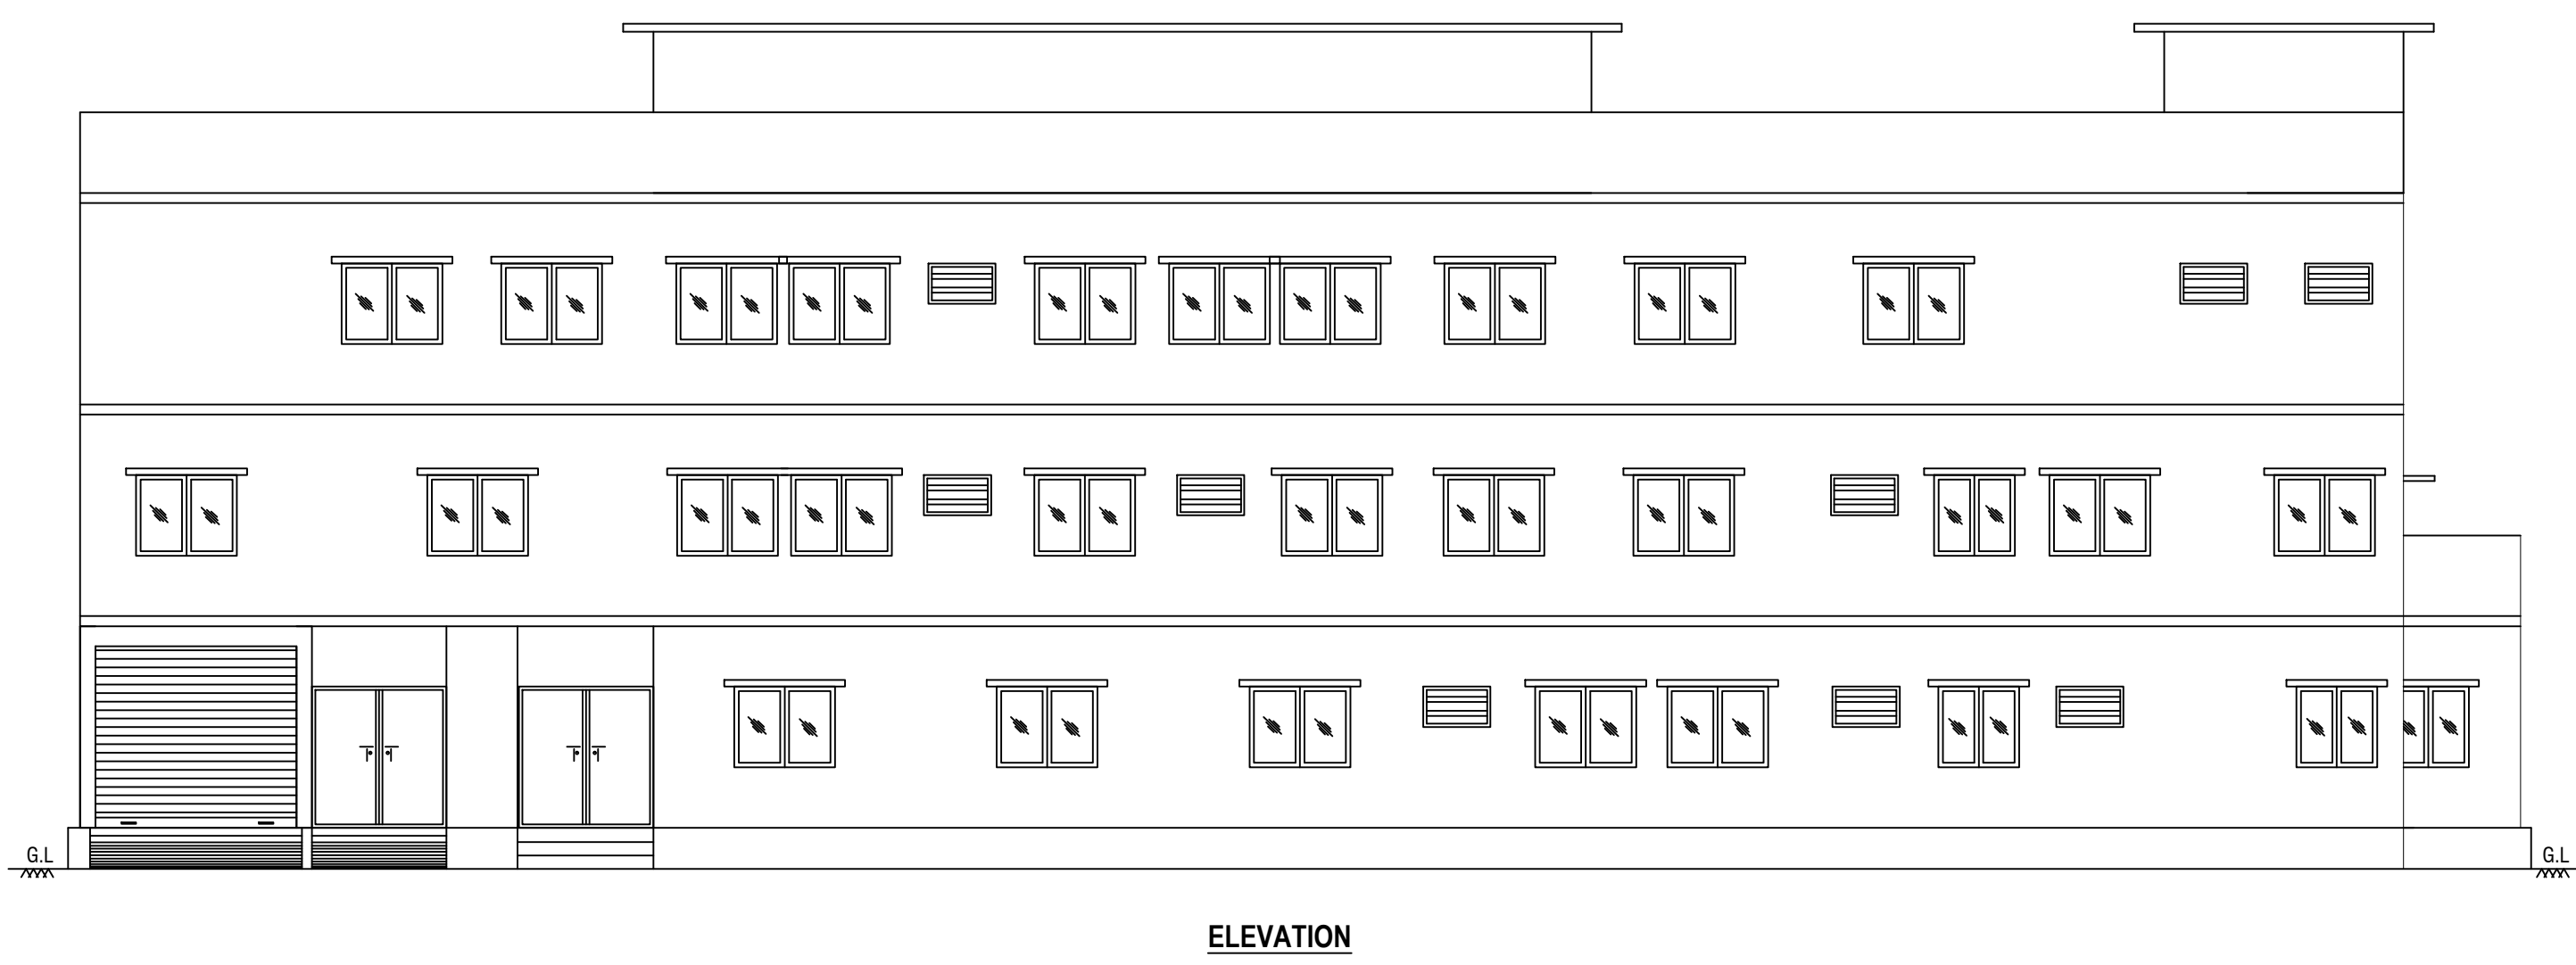


BLOCK:1 - PROPOSED -SECOND FLOOR PLAN

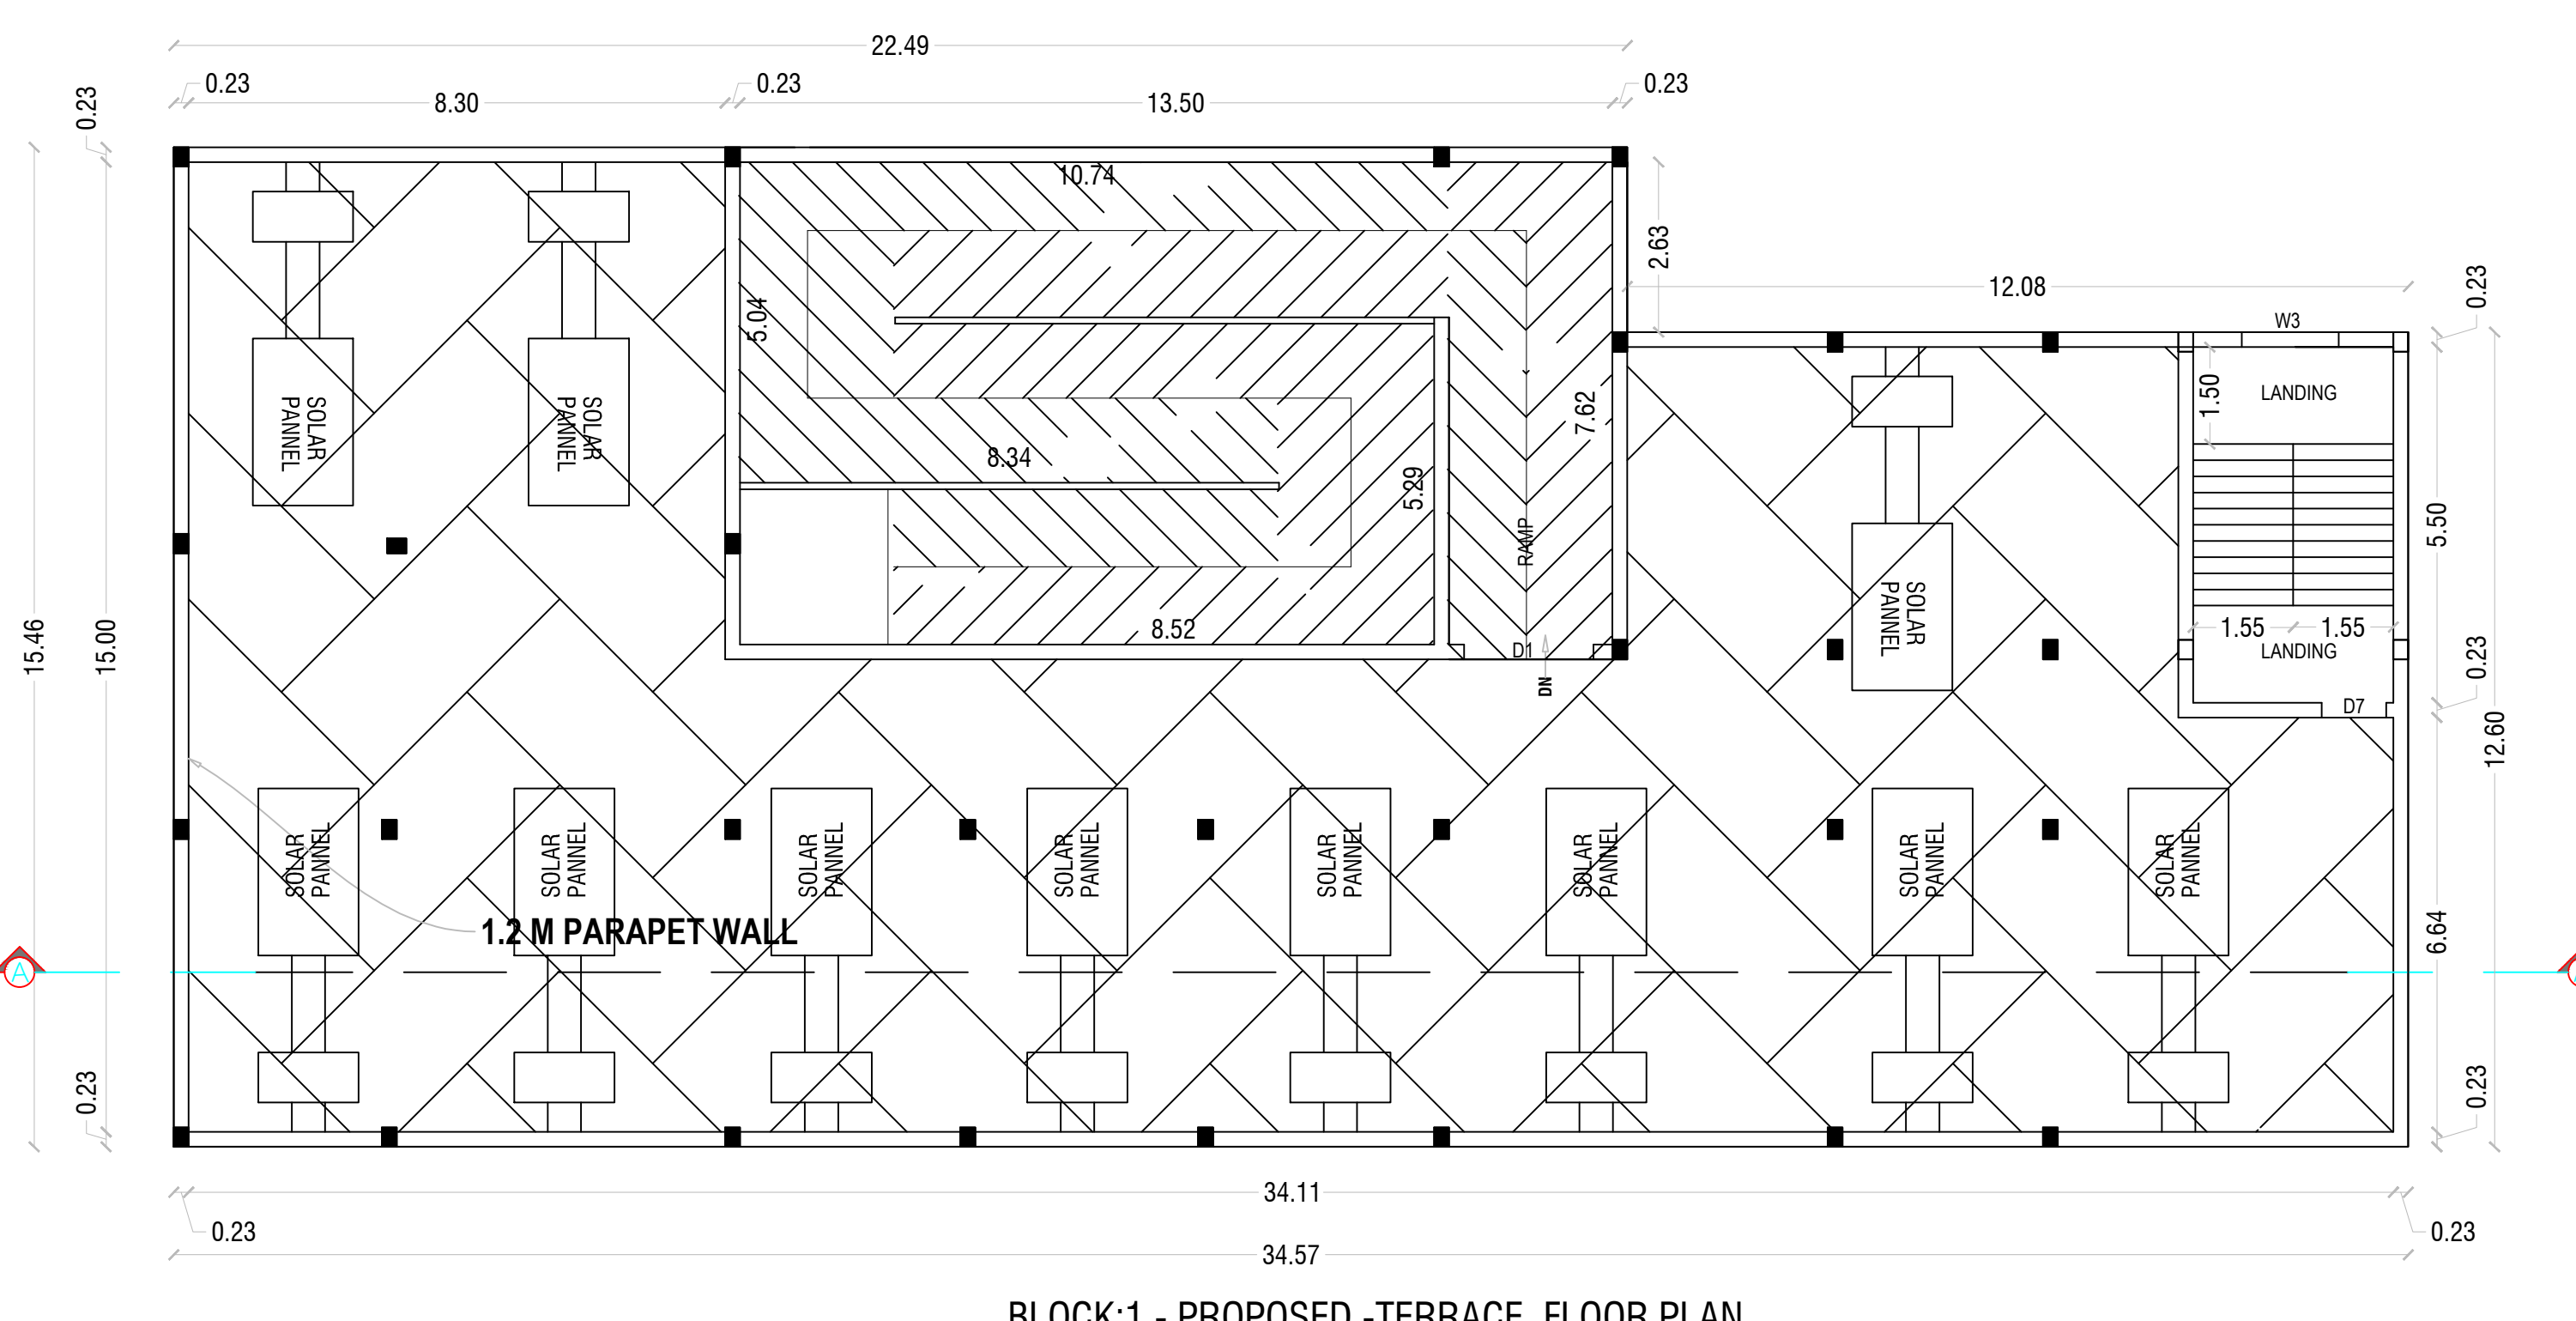

BLOCK:1 - PROPOSED -TERRACE FLOOR PLAN

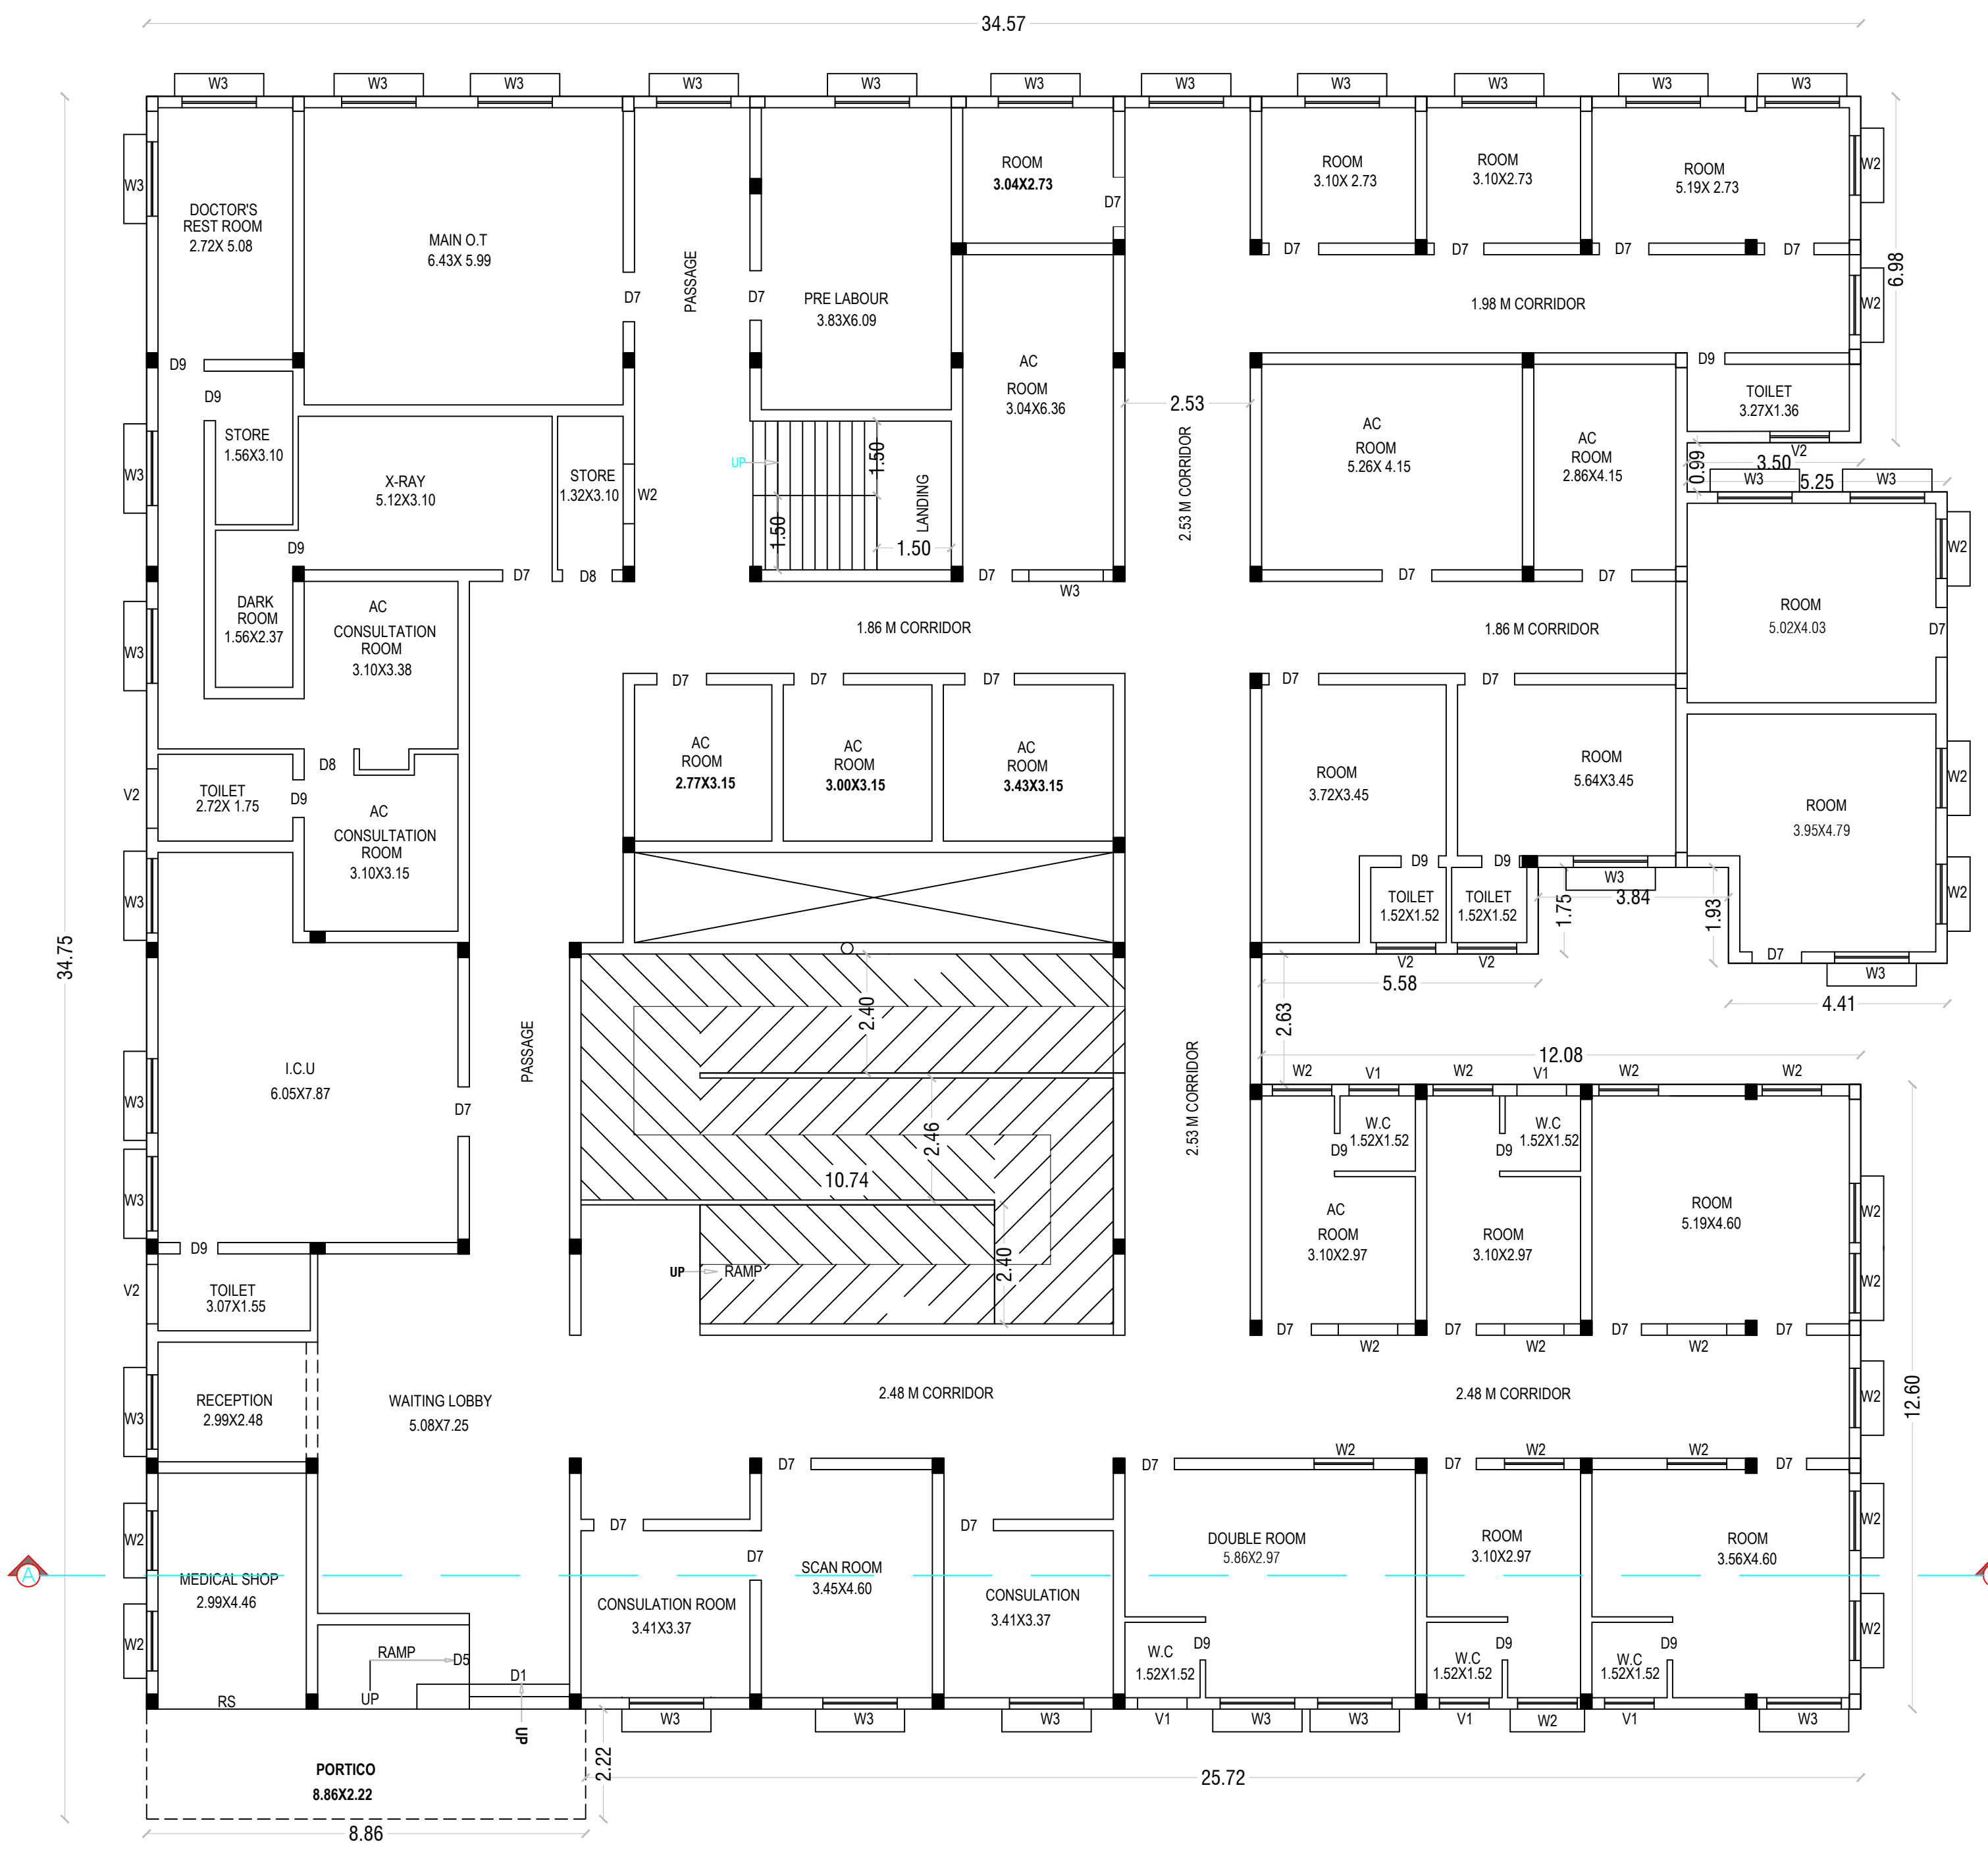

BLOCK:1 - EXISTING -GROUND FLOOR PLAN

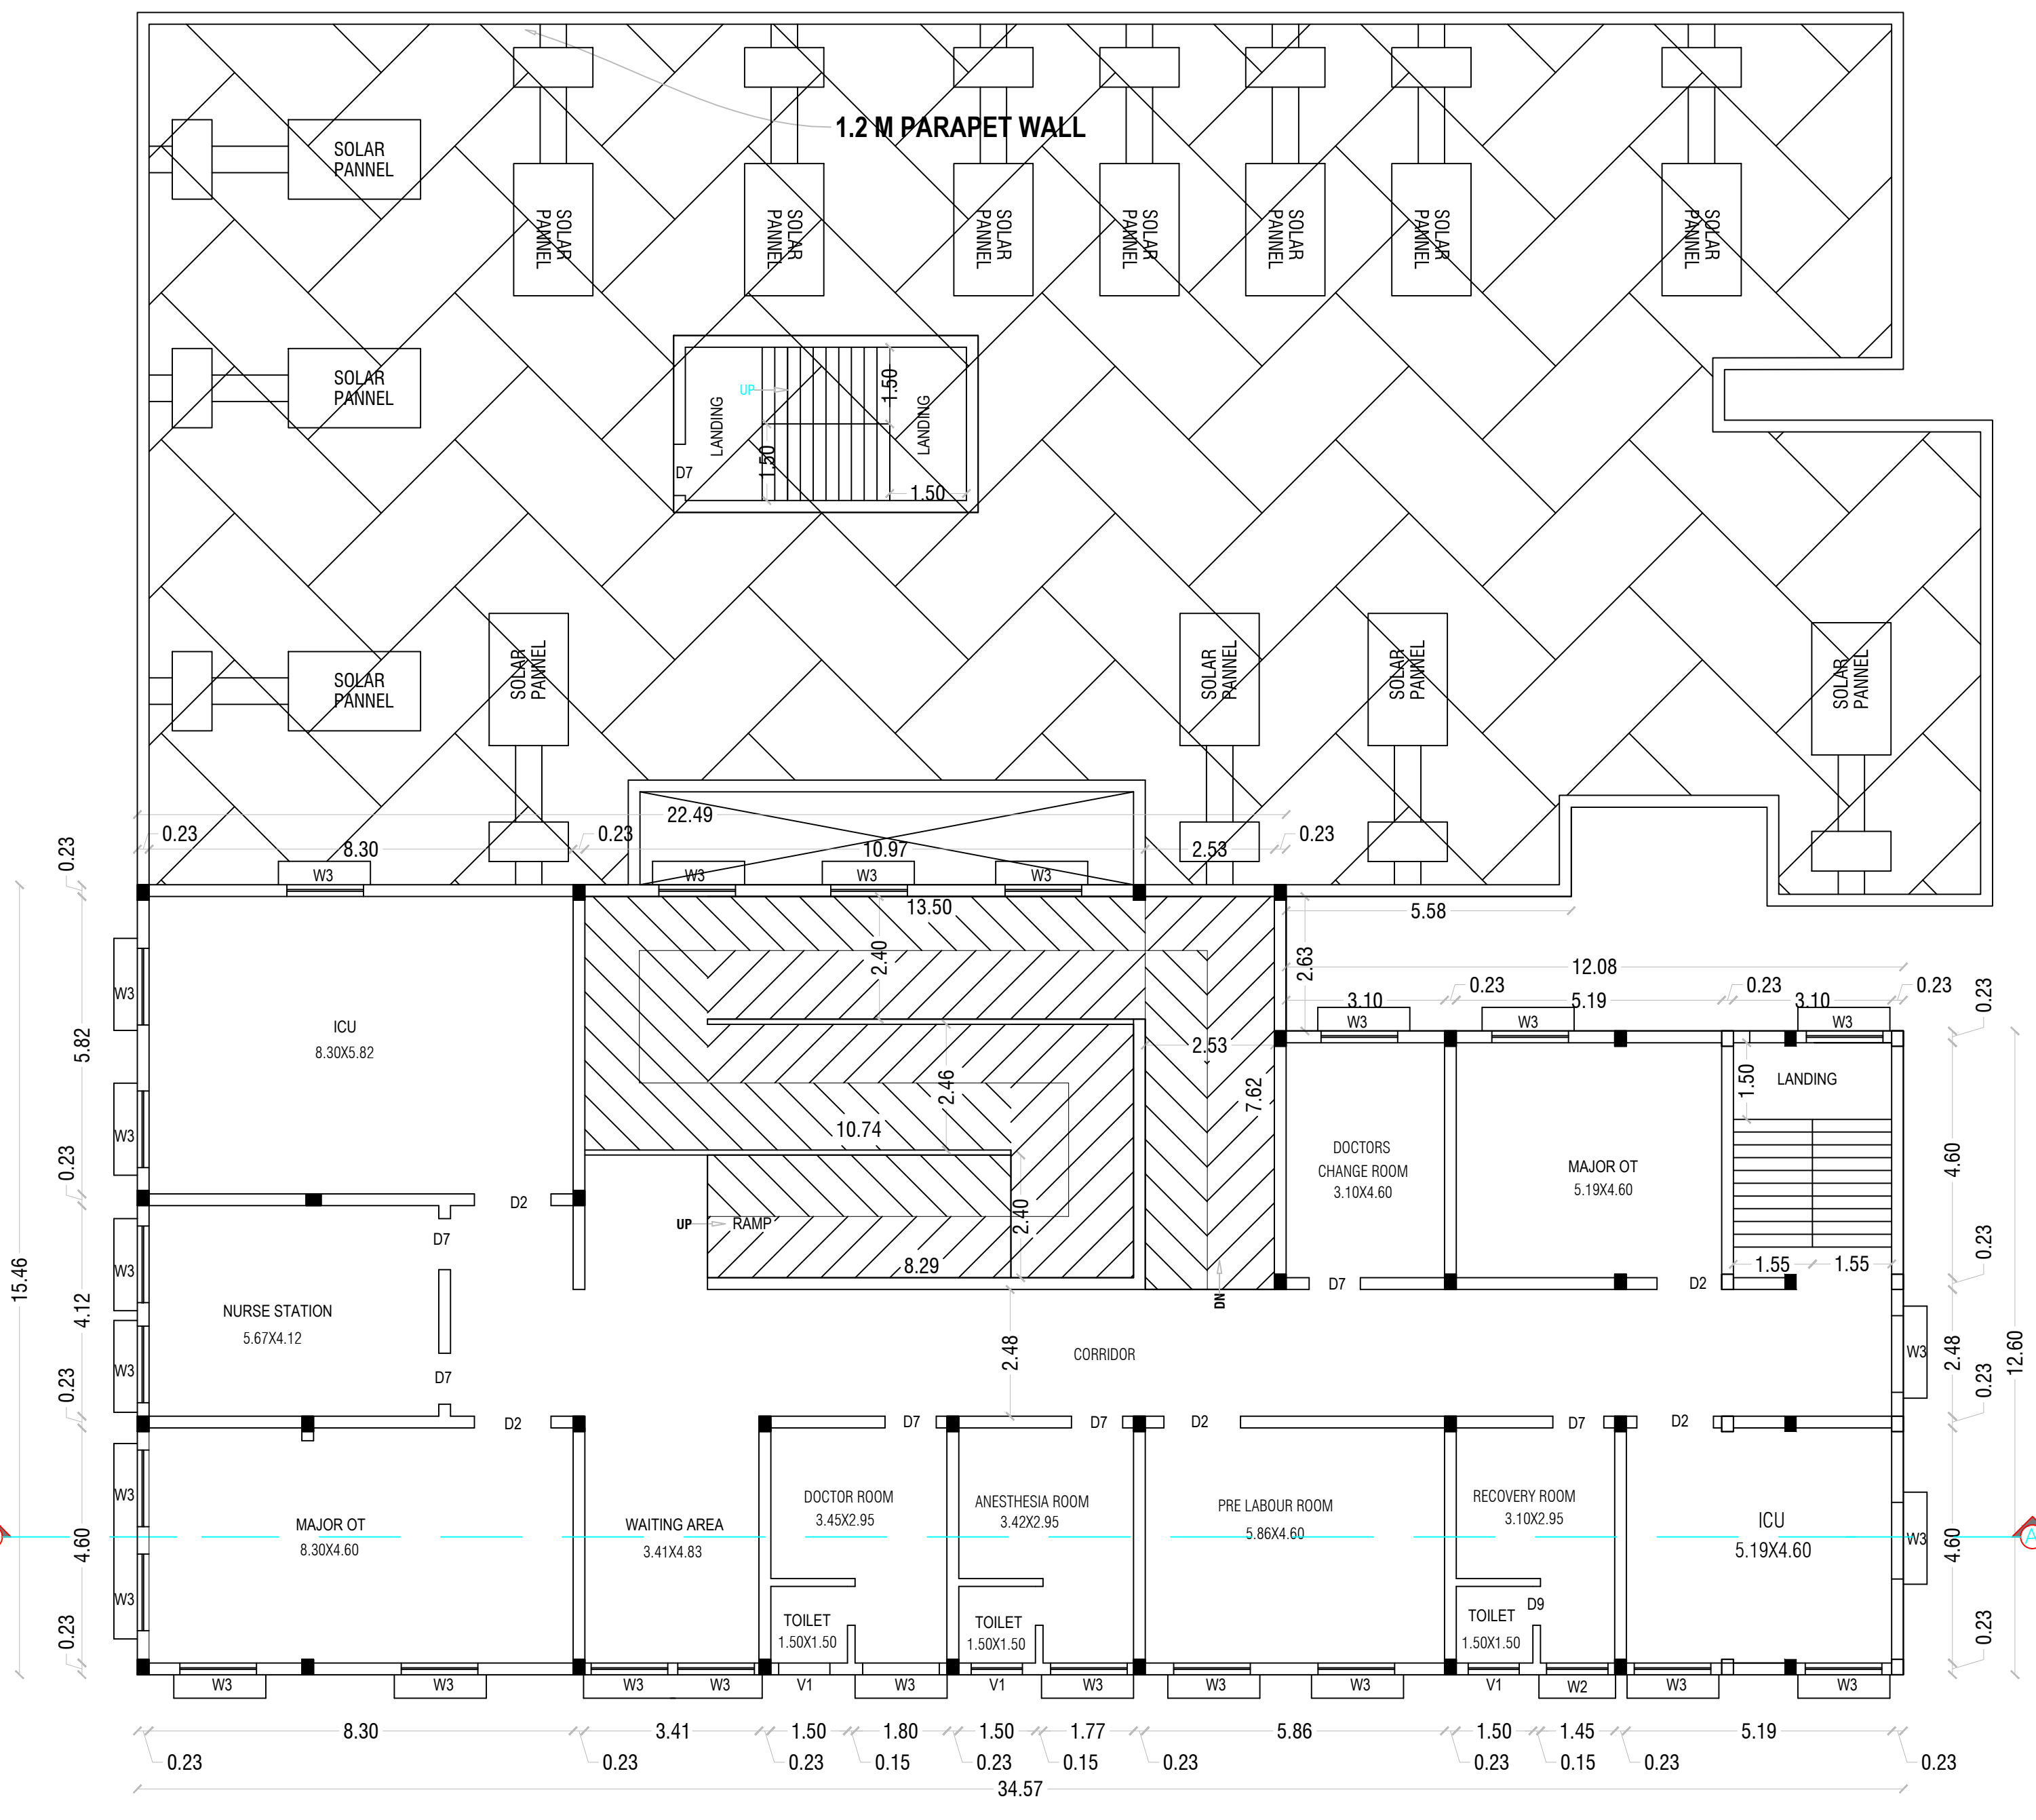

BLOCK:1 - PROPOSED-FIRST FLOOR PLAN

SCHEDULE OF JOINERIES

D1	DOOR	2.00X2.10
D2	DOOR	1.80X2.10
D3	DOOR	1.50X2.10
D4	DOOR	1.30X2.10
D5	DOOR	1.20X2.10
D6	DOOR	1.135X2.10
D7	DOOR	1.00X2.10
D8	DOOR	0.91X2.10
D9	DOOR	0.76X2.10
D10	DOOR	1.70X2.10
W1	WINDOW	2.40X1.20
W2	WINDOW	1.50X1.20
W3	WINDOW	1.20X2.10
V1	VENTILATOR	1.20X0.60
V2	VENTILATOR	0.90X2.10
RS	ROLLING SHUTTER	3.00X2.10

EXISTING BUILDING-APPROVED BY DTCP CHENNAI: 08/2012 , DATED: 18.01.2012 EXISTING BUILDING-APPROVED BY HNTDA: 1A & 1B/2012 , DATED: 14.02.2012 , THIS REVISED HNTDA APPROVED BUILDING : 679/2007 DATED:09.08.2007

EXISTING BUILDING APPROVED AREA DETAILS IN SQ.MT					
S.No	BLOCK	DESCRIPTION	FLOOR	APPROVED AREA	TOTAL EXISTING AREA
1	BLOCK-1	HOSPITAL BUILDING	GROUND FLOOR	1913.48	1119.51
2			TOTAL	1913.48	1119.51
3			EXISTING FSI AREA		1119.51






TO BE APPROVED (EXISTING+PROPOSED) BUILDING AREA DETAILS IN SQ.MT						
S. No	BLOCK	FLOOR	EXISTING-ADDITIONAL	PROPOSED		TOTAL AREA
			FSI	FSI	NON FSI	
1	BLOCK-1 : HOSPITAL BUILDING	FIRST FLOOR	-	499.96	-	499.96
2		SECOND FLOOR	-	499.96	-	499.96
3		TERRACE FLOOR	-	-	131.78	131.78
4		TOTAL	-	999.92	131.78	1131.70

TOTAL BUILDING AREA DETAILS:
EXISTING BUILT UP AREA + PROPOSED BUILT UP AREA: 1119.51+1131.70=2251.21
TOTAL FSI AREA=(EXISTING-1119.51)+(PROPOSED-999.92)=2119.43

REGISTERED STRUCTURAL ENGINEER	REGISTERED ENGINEER
 Er.N.PRAVEEN KUMAR,M.E., Govt. Registered Structural Engineer Grade-I Registration No:RSE-I: 07/2020	 Er.GANANDA KUMAR,B.E.M.Sc.Rev., Govt.HCMC Registered Engineer Grade-III Registration No:153/LS/2020/00009 Name of Profession R.E R.SE R.CE R.QA Grade&OTCP Regd No II-19/21 II-23/21 II-29/21 -06/21

APPLICANT

M/s.SRI VIJAYALAKSHMI NURSING HOUSE,
Mr.B.M.SUNDARARAJALU,
S/o.Late.B.A.MANICKEM SETTJAR.

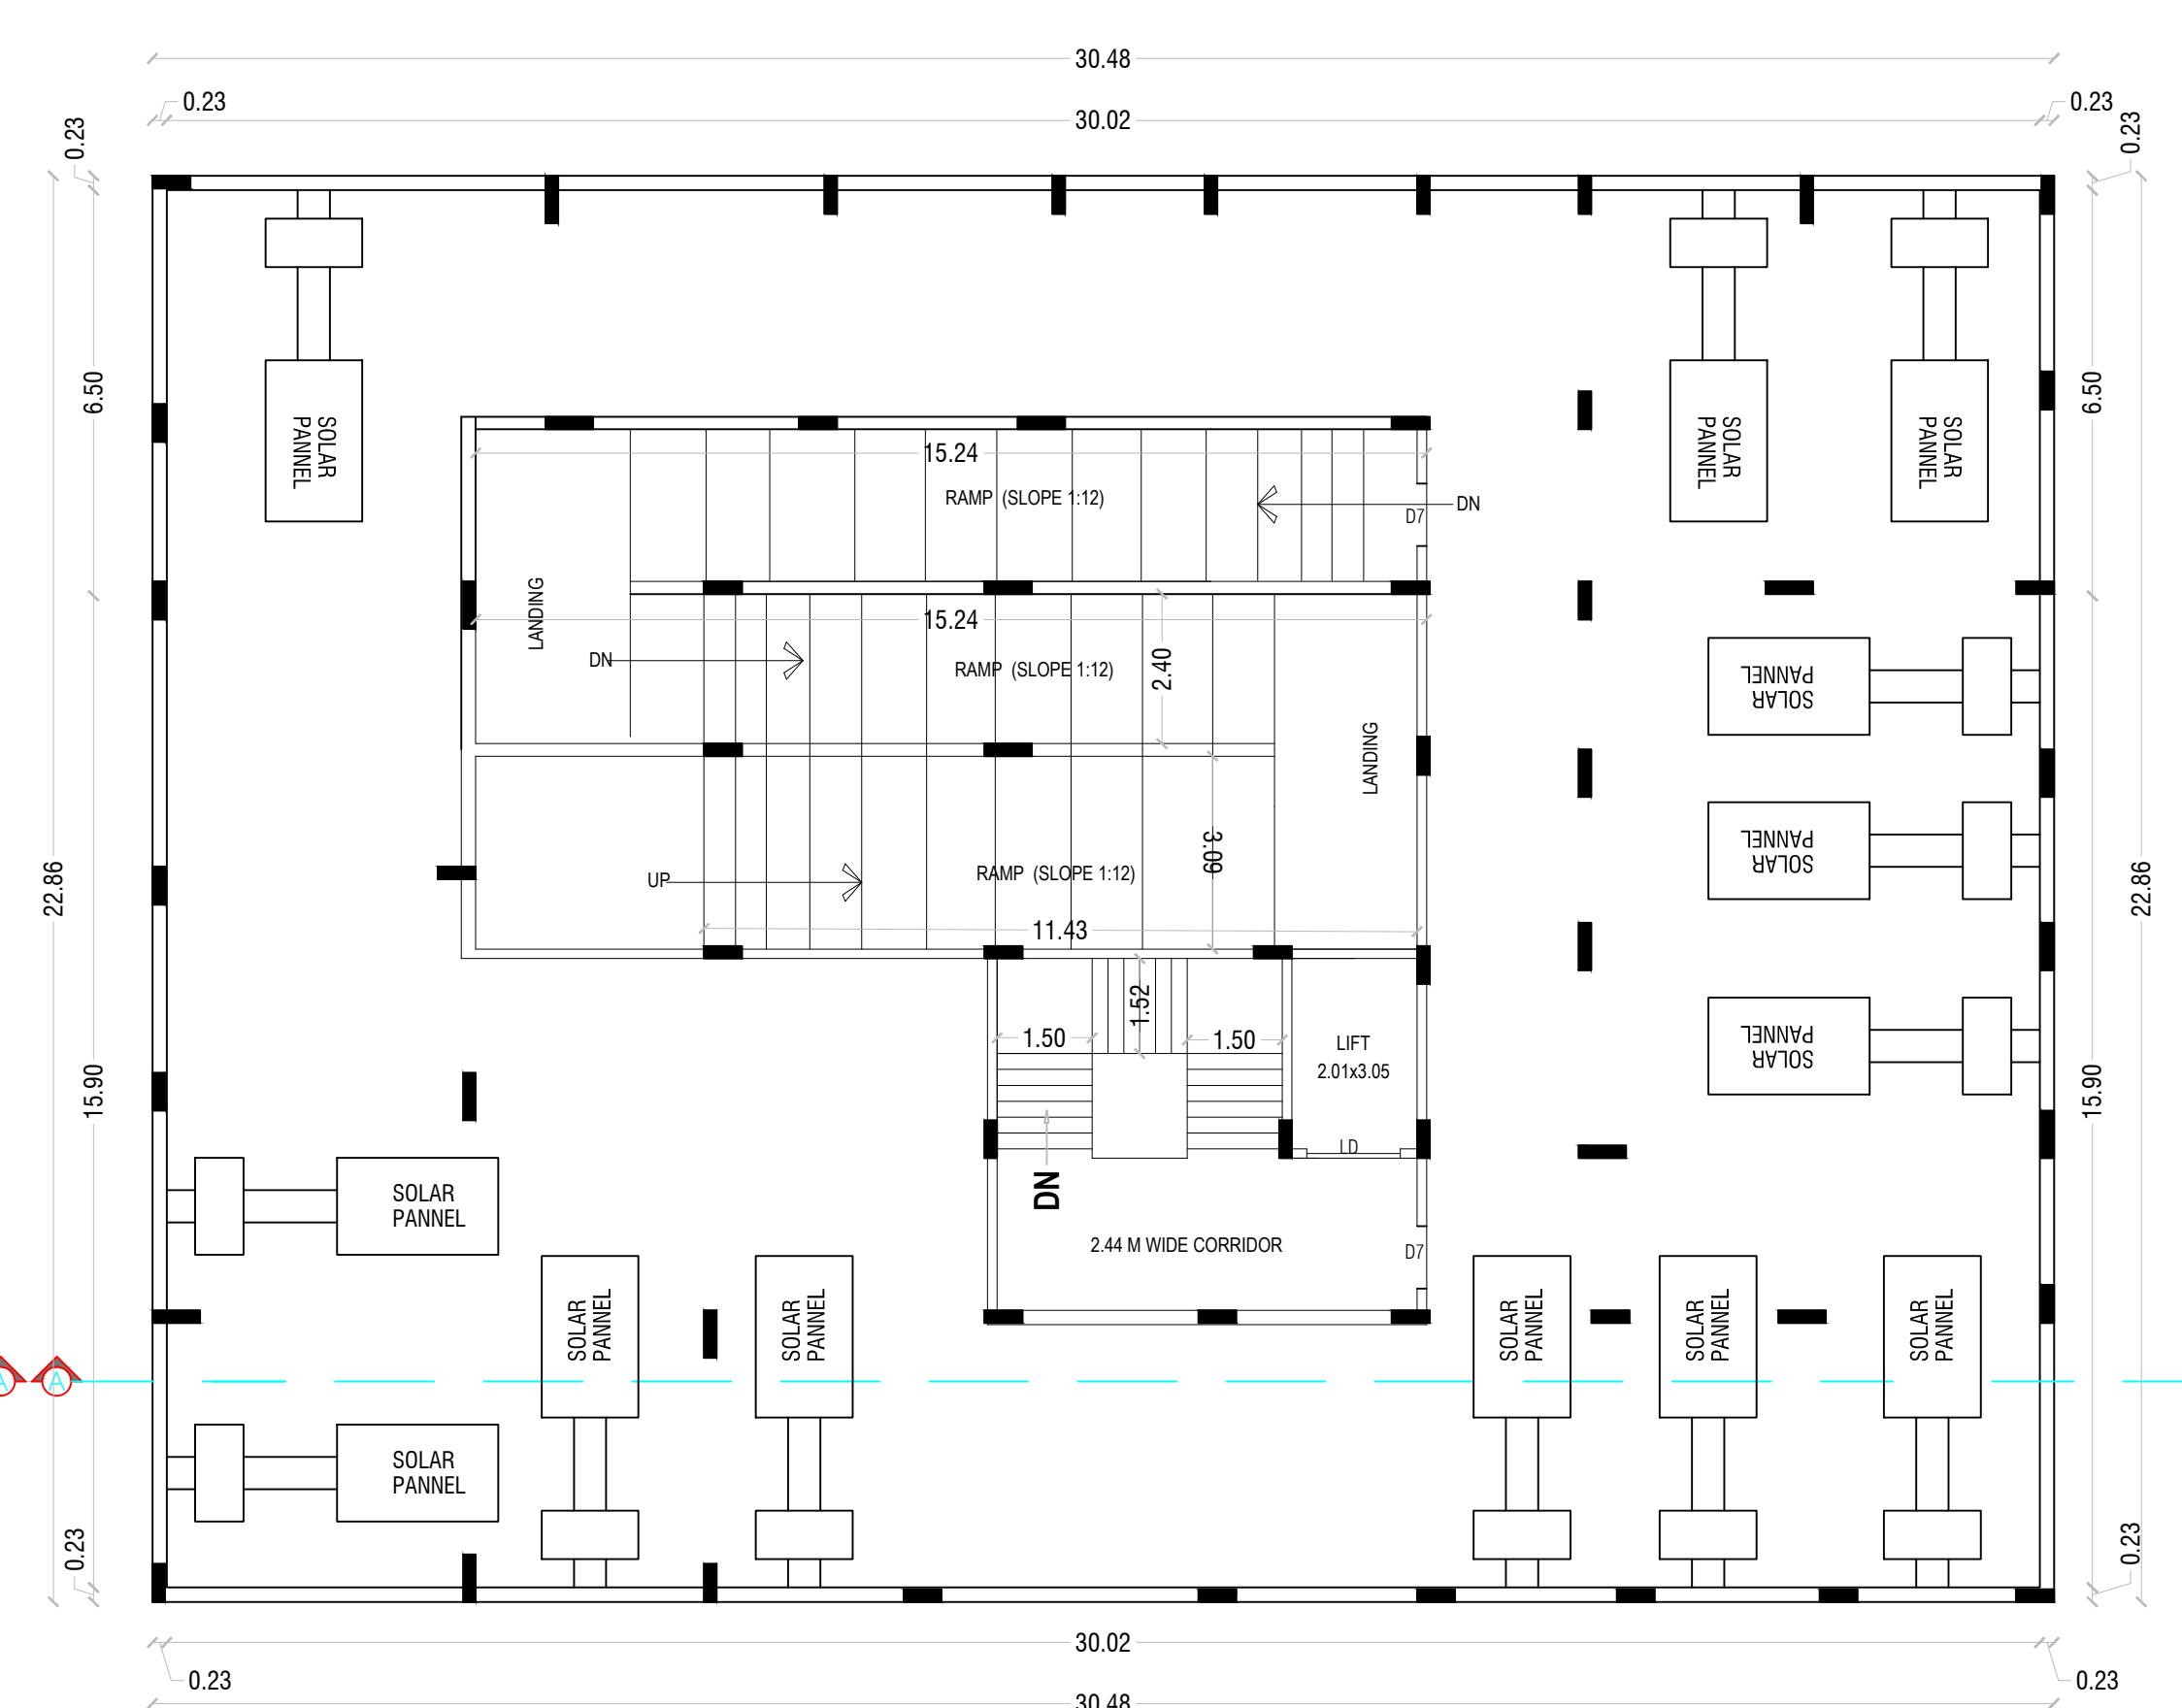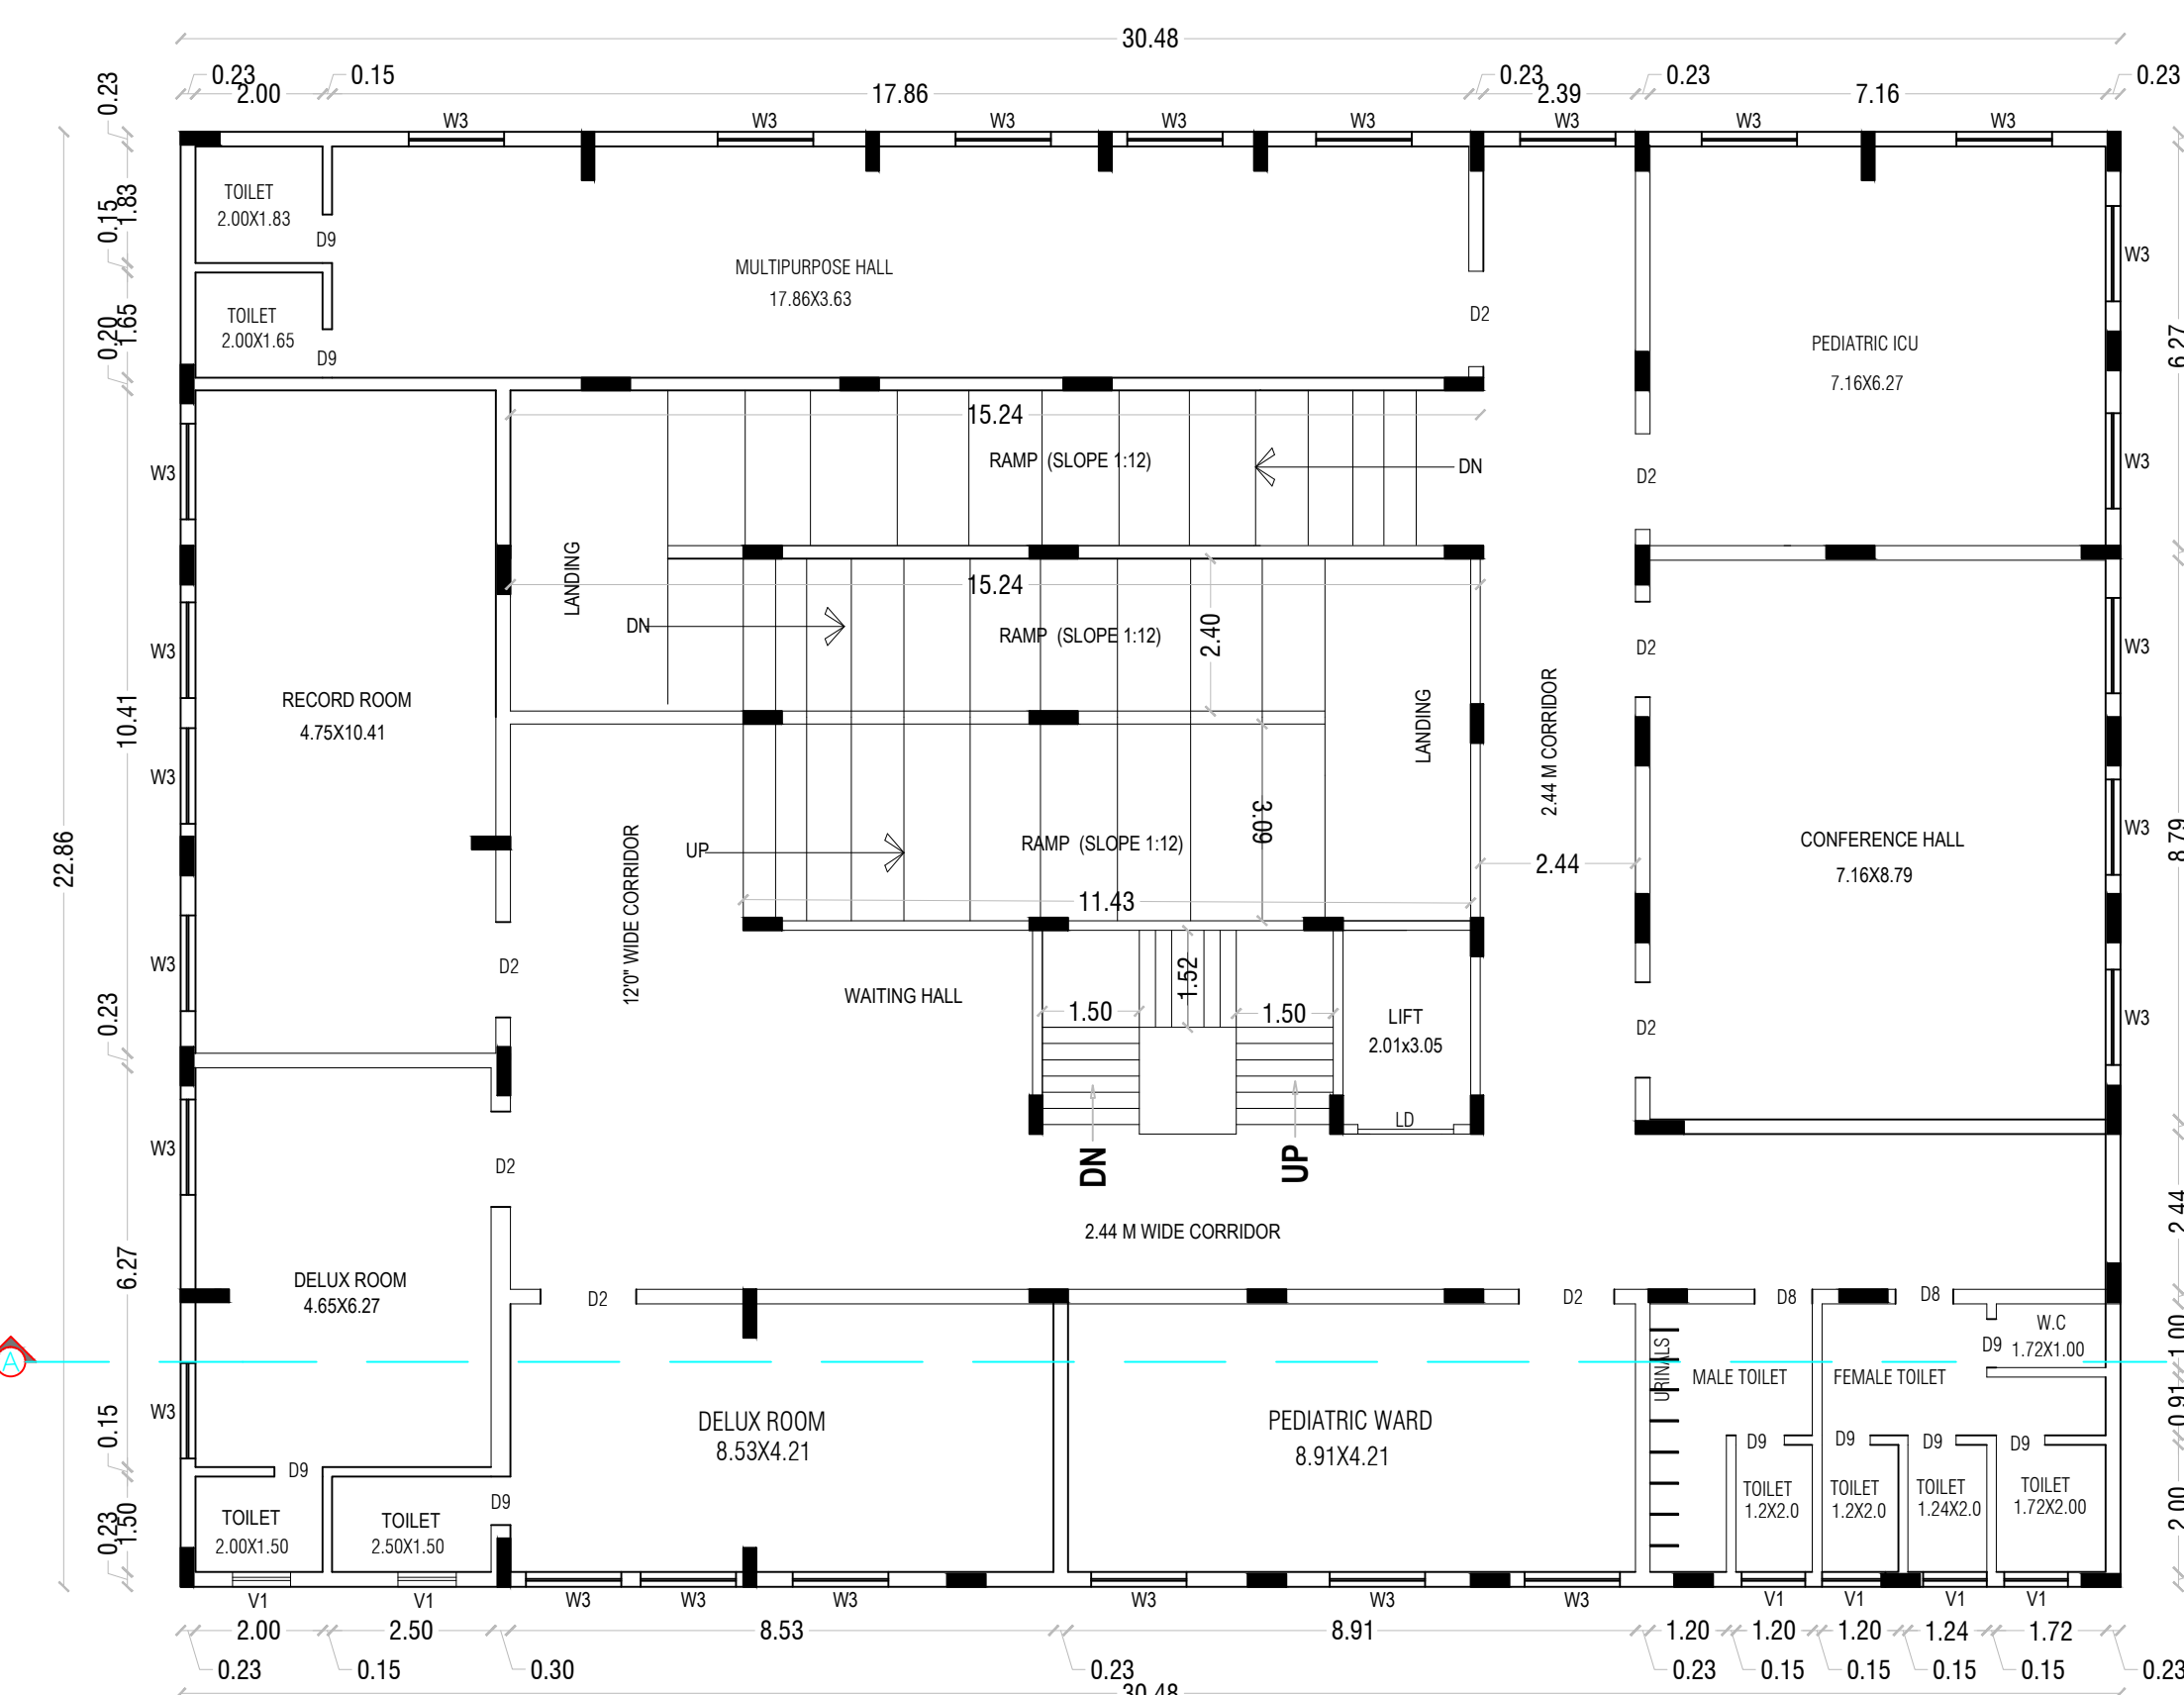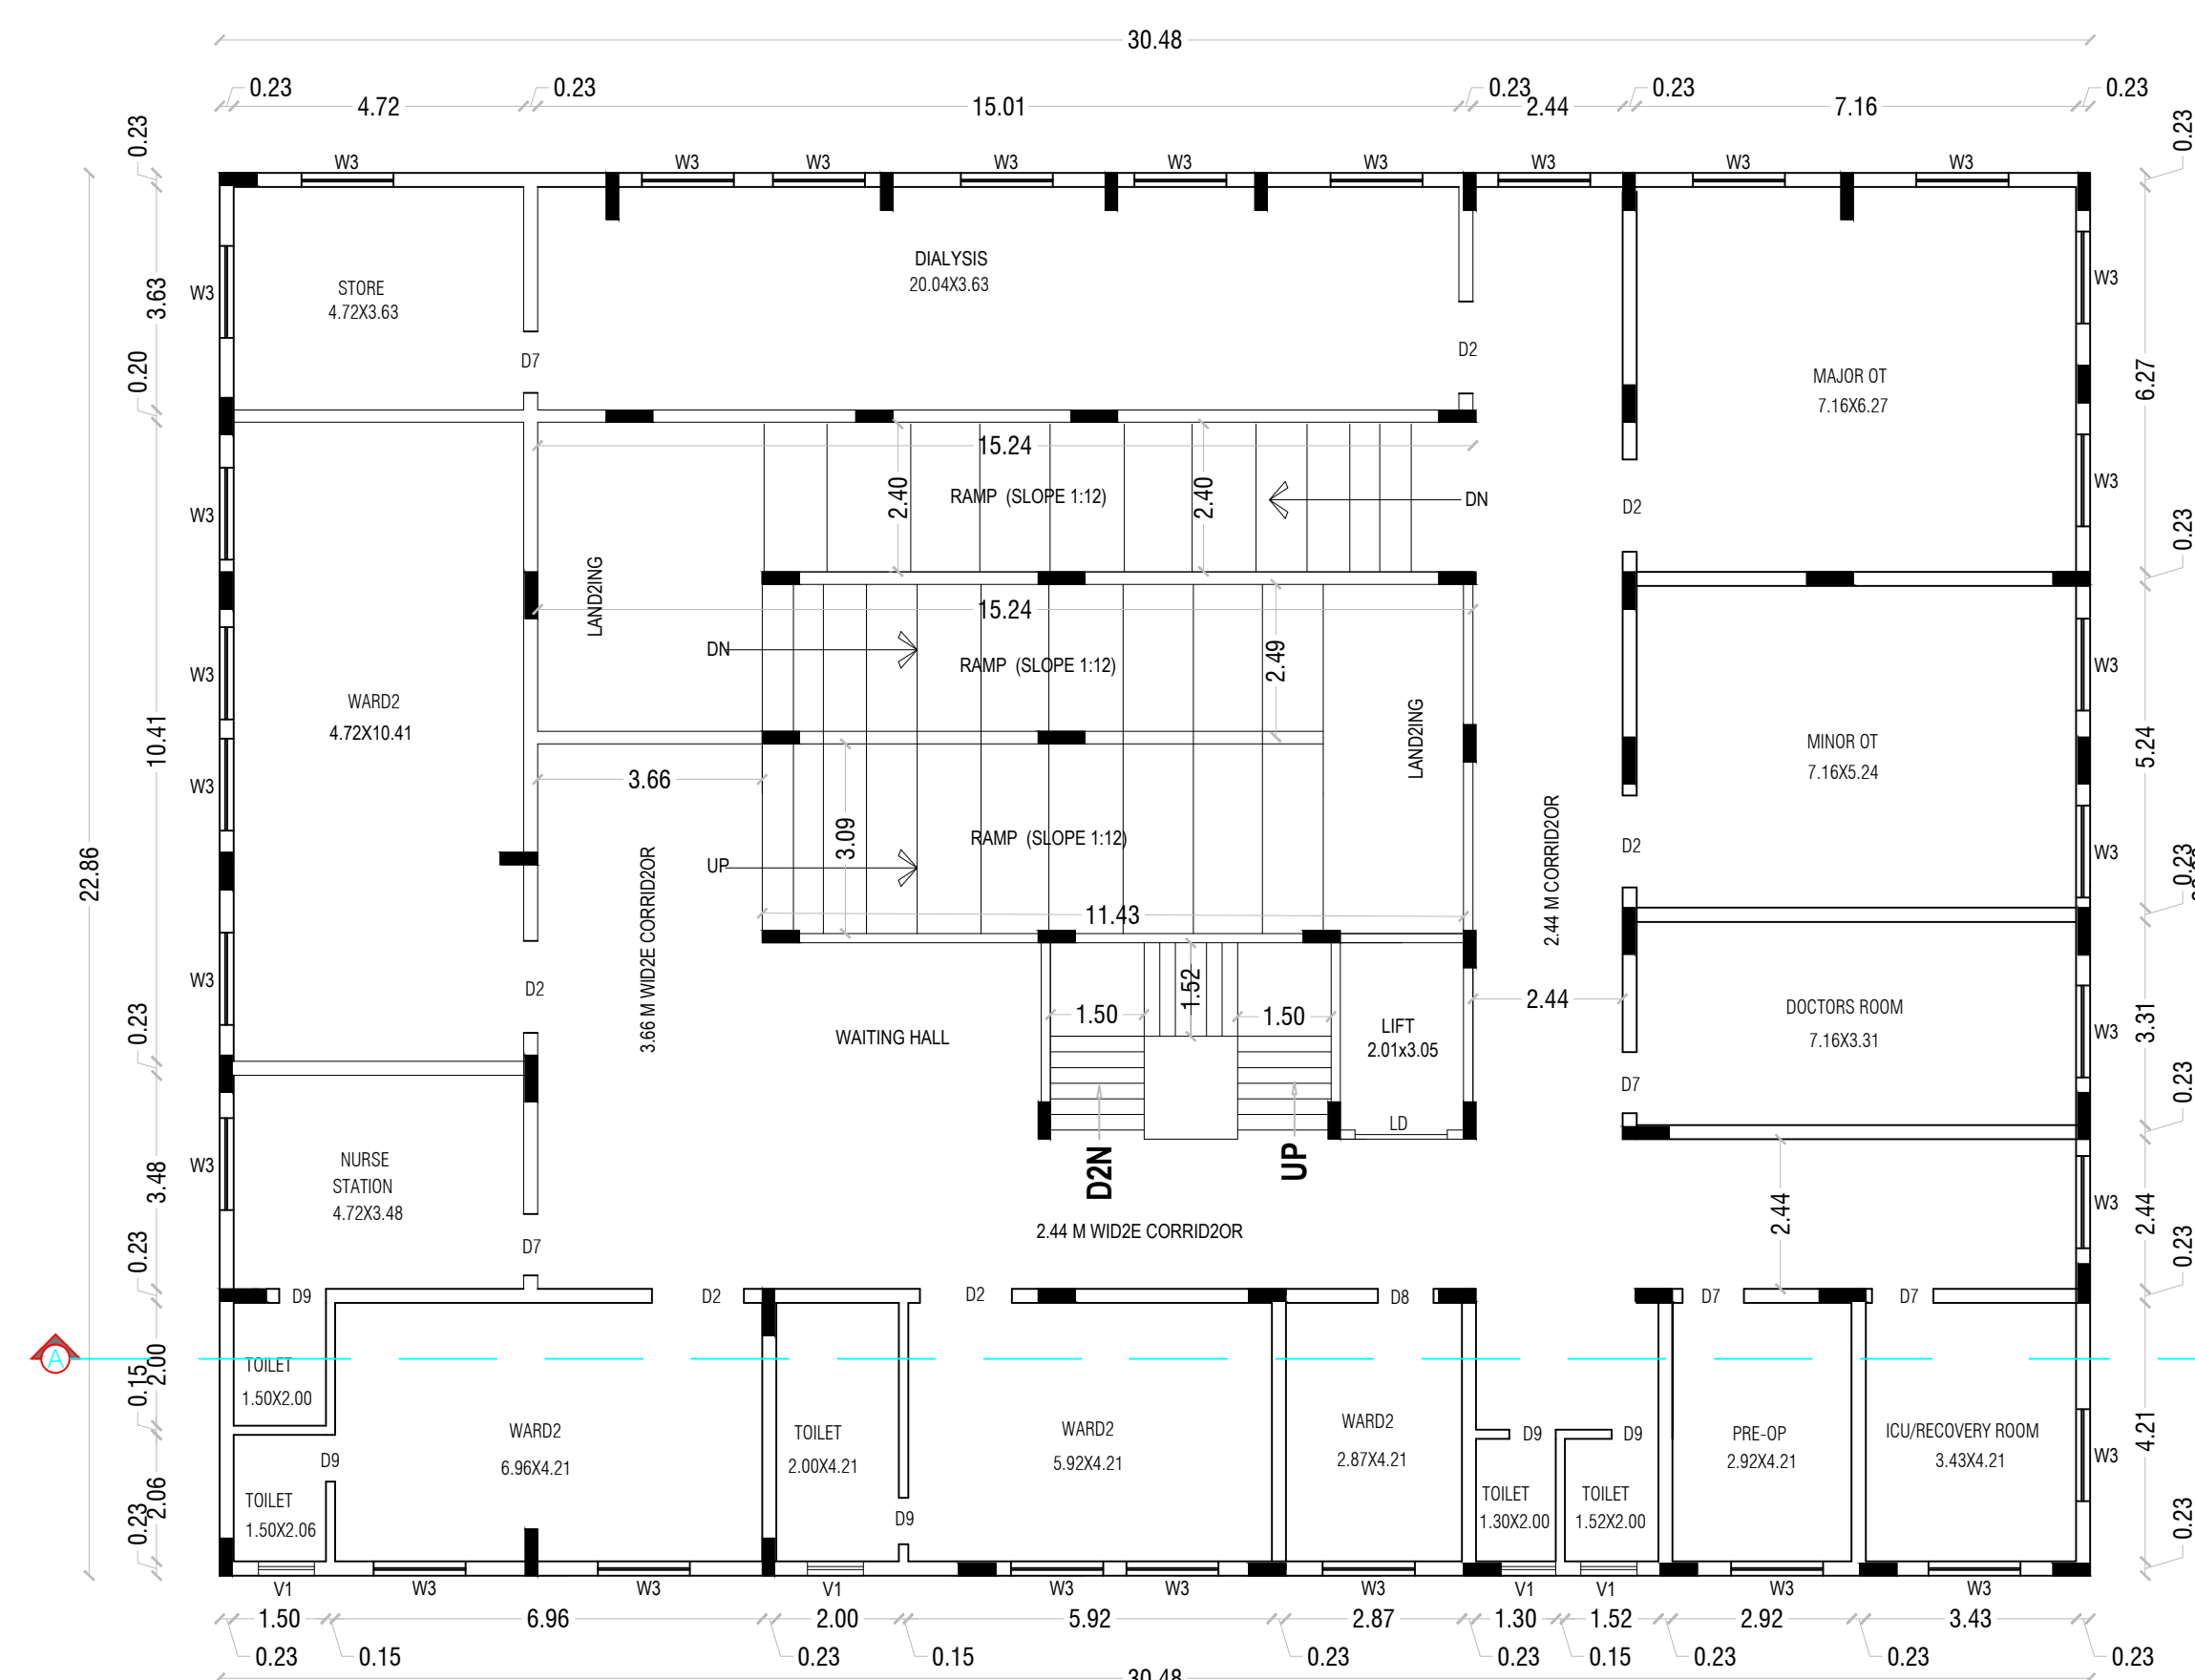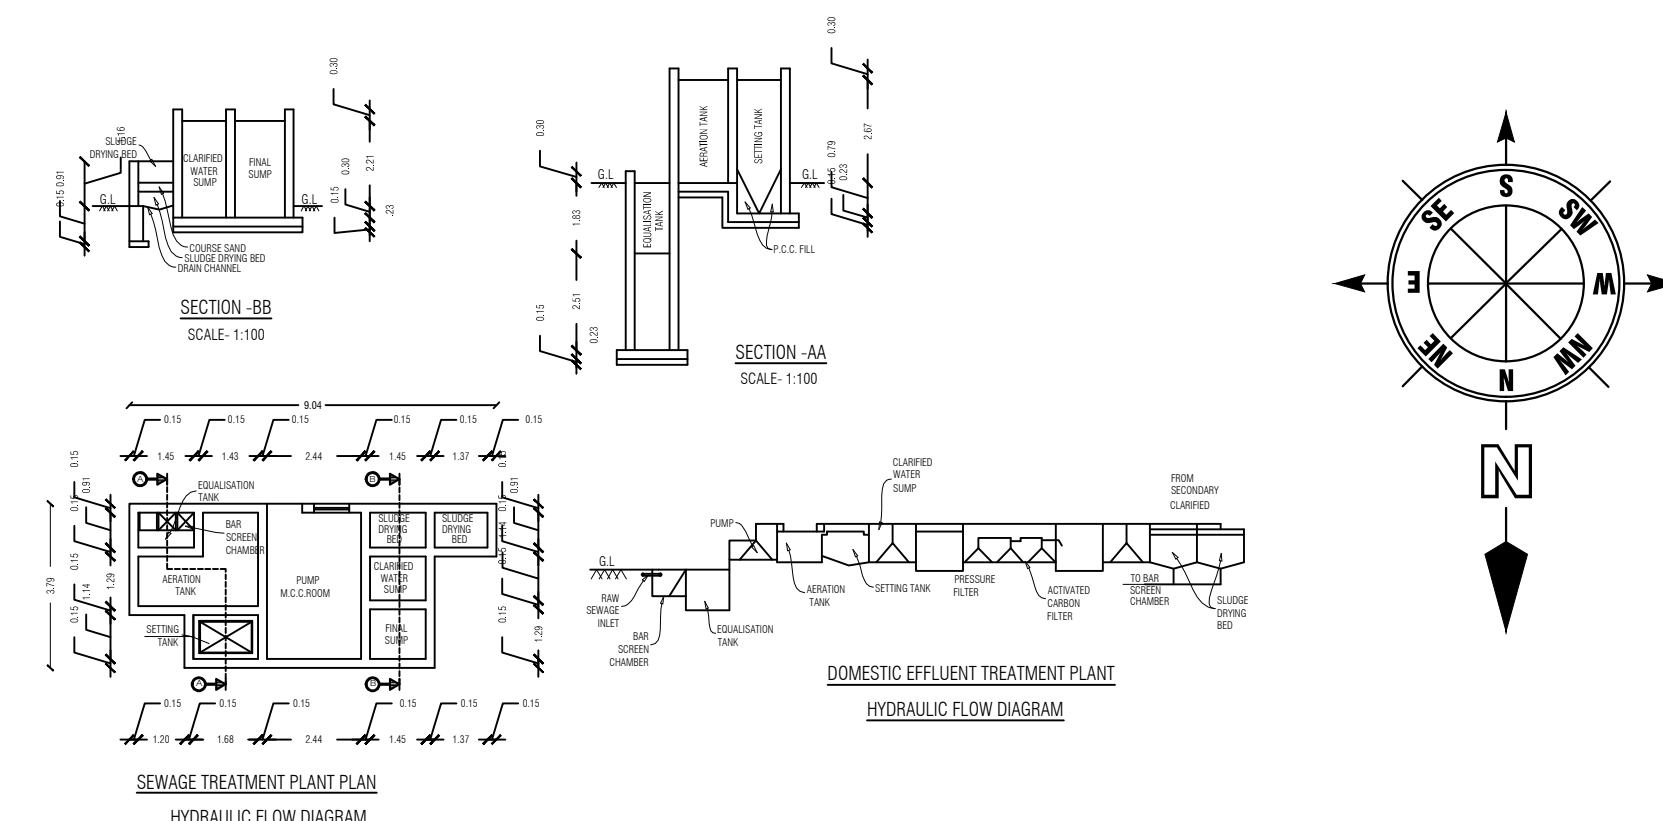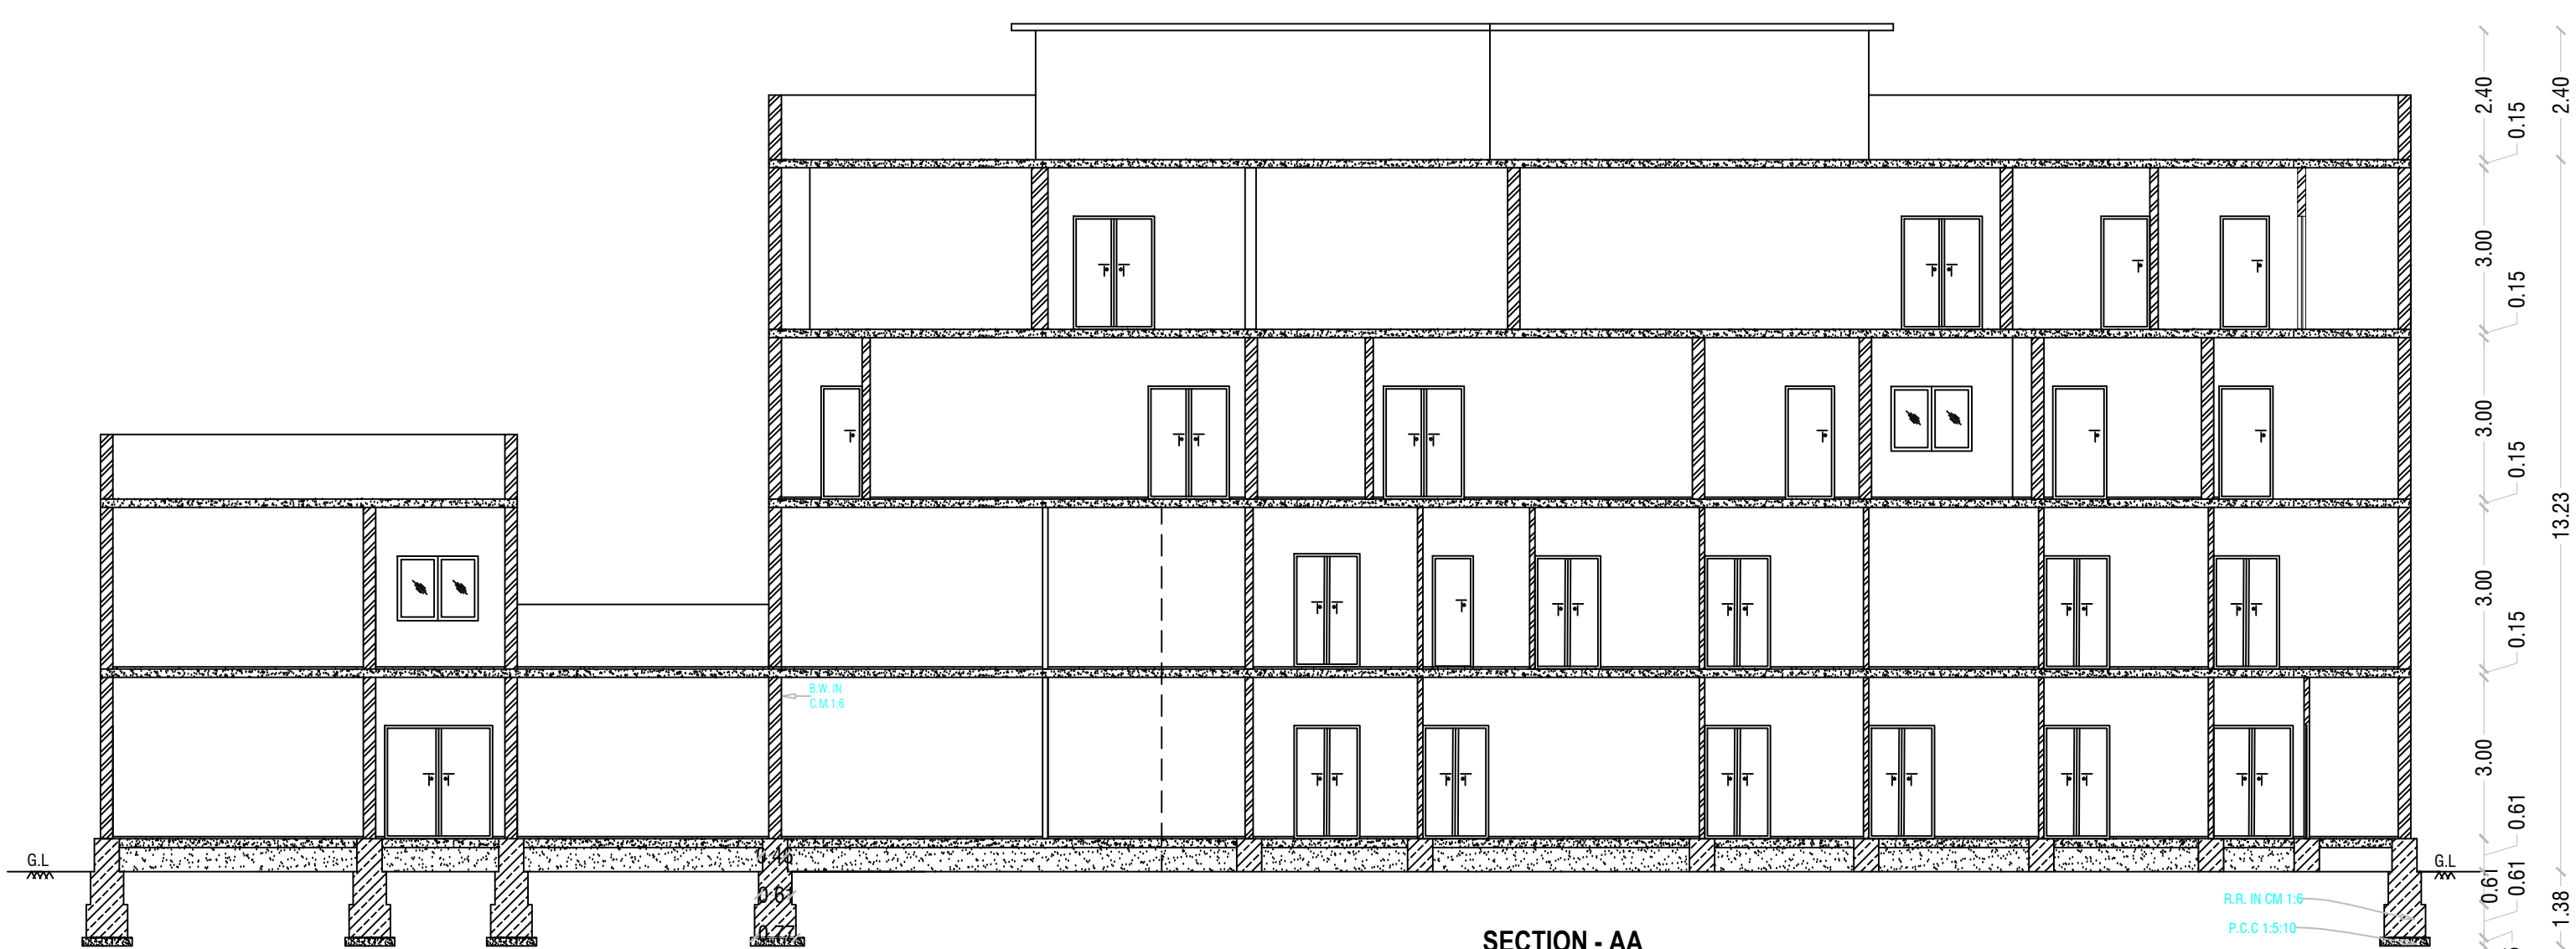

EXISTING BUILDING-APPROVED BY DTCP CHENNAI: 08/2012 , DATED: 18.01.2012 EXISTING BUILDING-APPROVED BY HNTDA: 1A & 1B/2012 , DATED: 14.02.2012 , THIS REVISED HNTDA APPROVED BUILDING : 679/2007 DATED:09.08.2007				SCHEDULE OF JOINERIES		
EXISTING BUILDING APPROVED AREA DETAILS IN SQ.MT				LD	LIFT DOOR	1.50X2.10
S.No				MD	MAIN DOOR	3.66X2.10
BLOCK-2				D1	DOOR	2.00X2.10
DESCRIPTION				D2	DOOR	1.80X2.10
FLOOR				D3	DOOR	1.50X2.10
APPROVED AREA				D4	DOOR	1.30X2.10
TOTAL EXISTING AREA				D5	DOOR	1.20X2.10
BLOCK-2				D6	DOOR	1.135X2.10
HOSPITAL BUILDING				D7	DOOR	1.00X2.10
GROUND FLOOR				D8	DOOR	0.91X2.10
FIRST FLOOR				D9	DOOR	0.76X2.10
TERRACE FLOOR				D10	DOOR	1.70X2.10
STAFF QUARTERS				W1	WINDOW	2.40X1.20
TOTAL				W2	WINDOW	1.50X1.20
EXISTING FSI AREA				W3	WINDOW	1.20X2.10
TOTAL				V1	VENTILATOR	1.20X0.60
EXISTING FSI AREA				V2	VENTILATOR	0.90X2.10
TOTAL				RS	ROLLING SHUTTER	3.00X2.10
TO BE APPROVED (EXISTING+PROPOSED) BUILDING AREA DETAILS IN SQ.MT						
S.No						
BLOCK						
FLOOR						
EXISTING-ADDITIONAL						
FSI						
PROPOSED						
FSI						
NON FSI						
TOTAL AREA						
BLOCK-2						
GROUND FLOOR						
FIRST FLOOR						
SECOND FLOOR						
THIRD FLOOR						
TERRACE FLOOR						
TOTAL						
TOTAL BUILDING AREA DETAILS:						
EXISTING BUILT UP AREA + PROPOSED BUILT UP AREA: 1487.60+2137.74=3625.34						
TOTAL FSI AREA=(EXISTING-1370.25) + (PROPOSED-125.13+1836.19)=3331.57						

APPLICANT

REGISTERED STRUCTURAL ENGINEER







m praveen
Er.N.PRAVEEN KUMAR,M.E.,
 Govt. Registered Structural Engineer Grade-I
 Registration No:RSE-I: 07/2020

REGISTERED ENGINEER

G.N. Nanda
Er.G.NANDA KUMAR,B.E.,M.Sc.Rev.,
 Govt.HCMC Registered Engineer Grade-III
 Registration No:1531/S/2020/00009

Name of Profession	R.E	R.SE	R.CE	R.OA
Grade&DTCP Regt No	II-19/21	II-23/21	I-29/21	I-06/21



M/s.SRI VIJAYALAKSHMI NURSING HOUSE,
 Mr.B.M.SUNDARARAJALU,
 S/o.Late.B.A.MANICKEM SETTIAR.

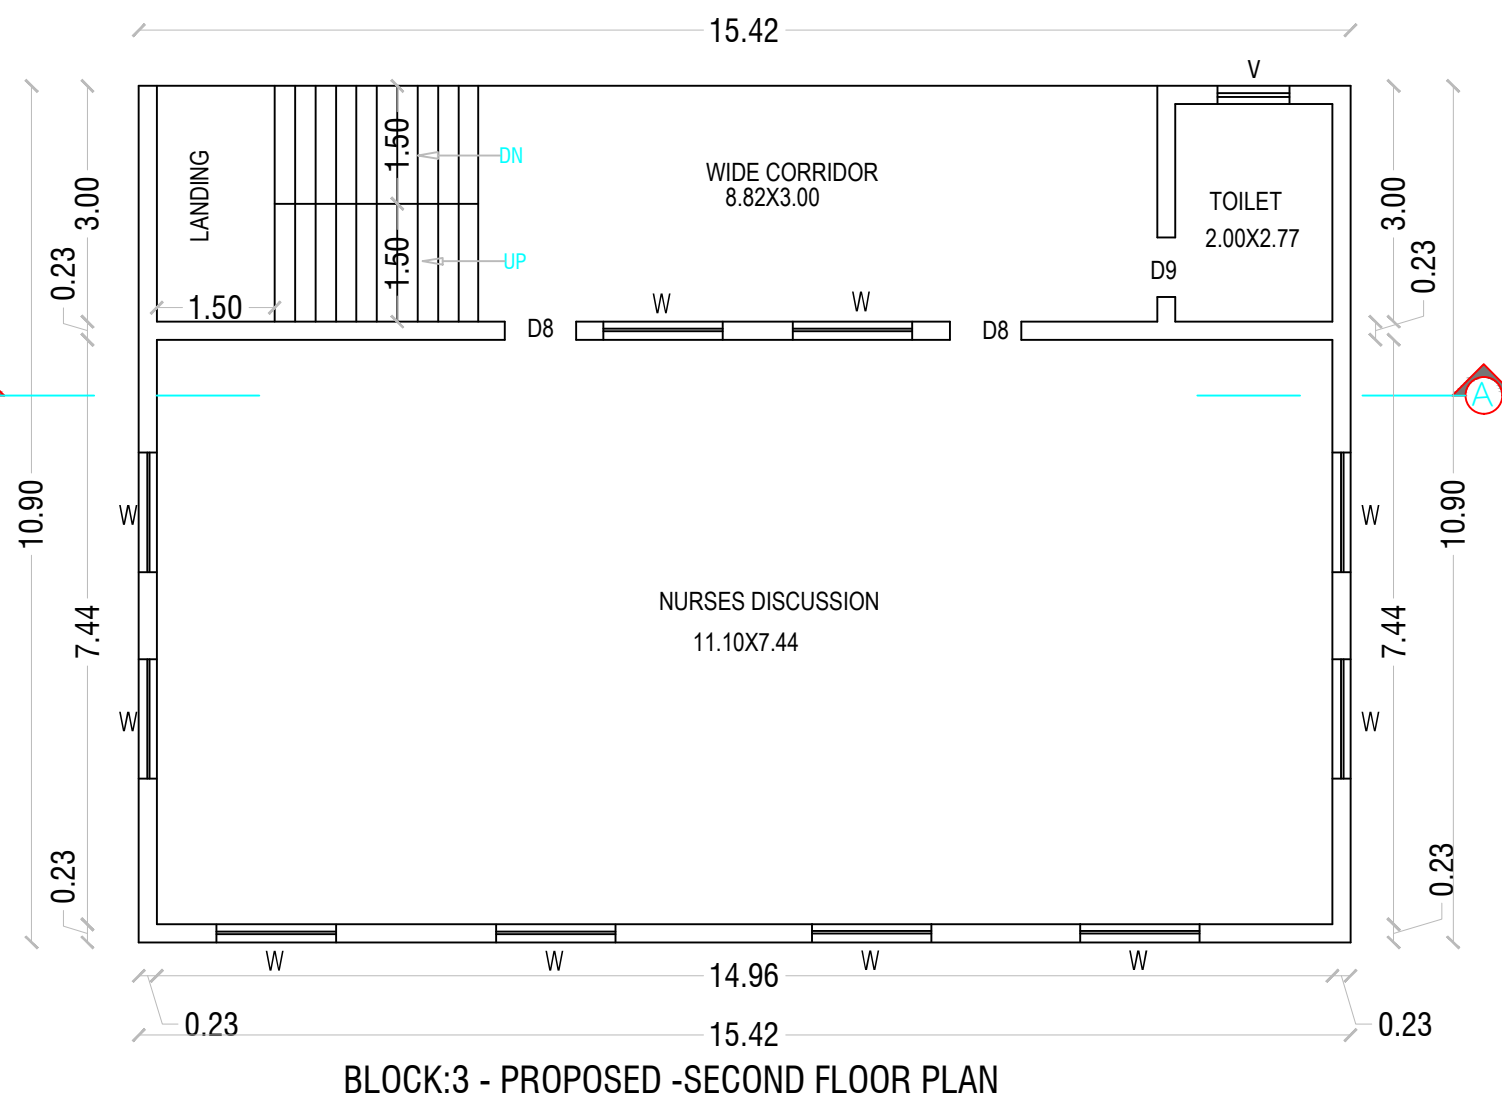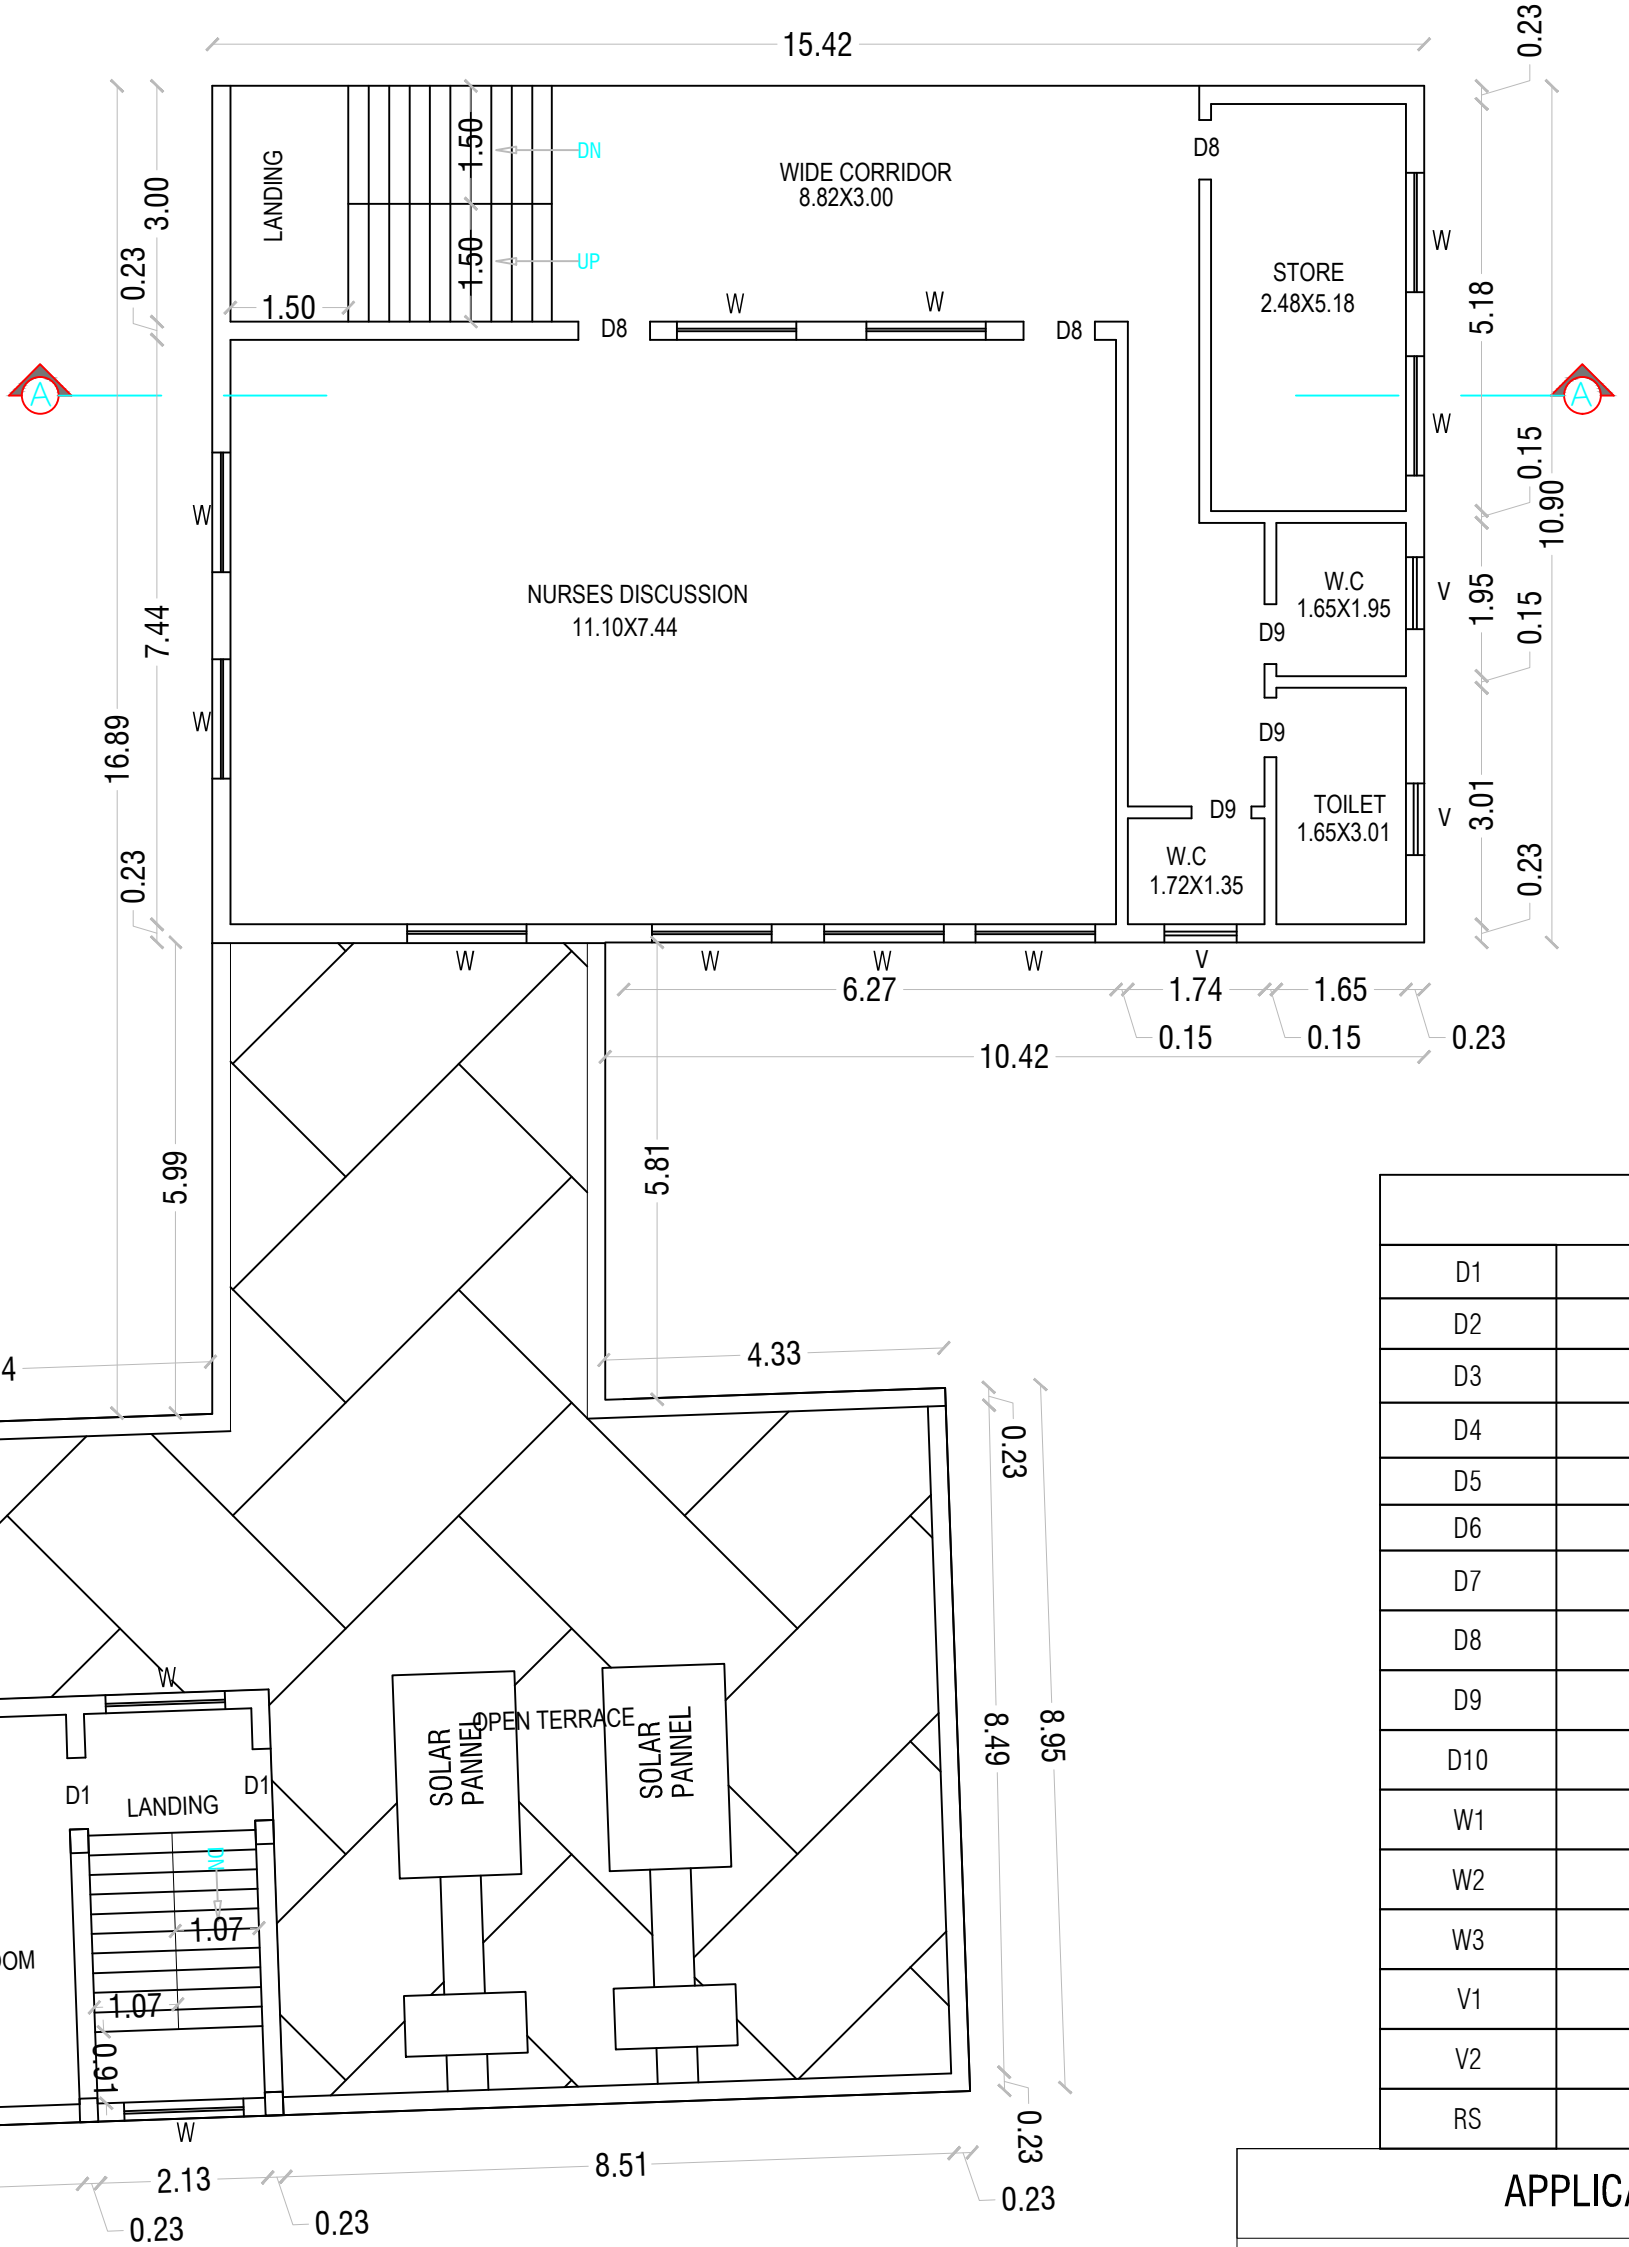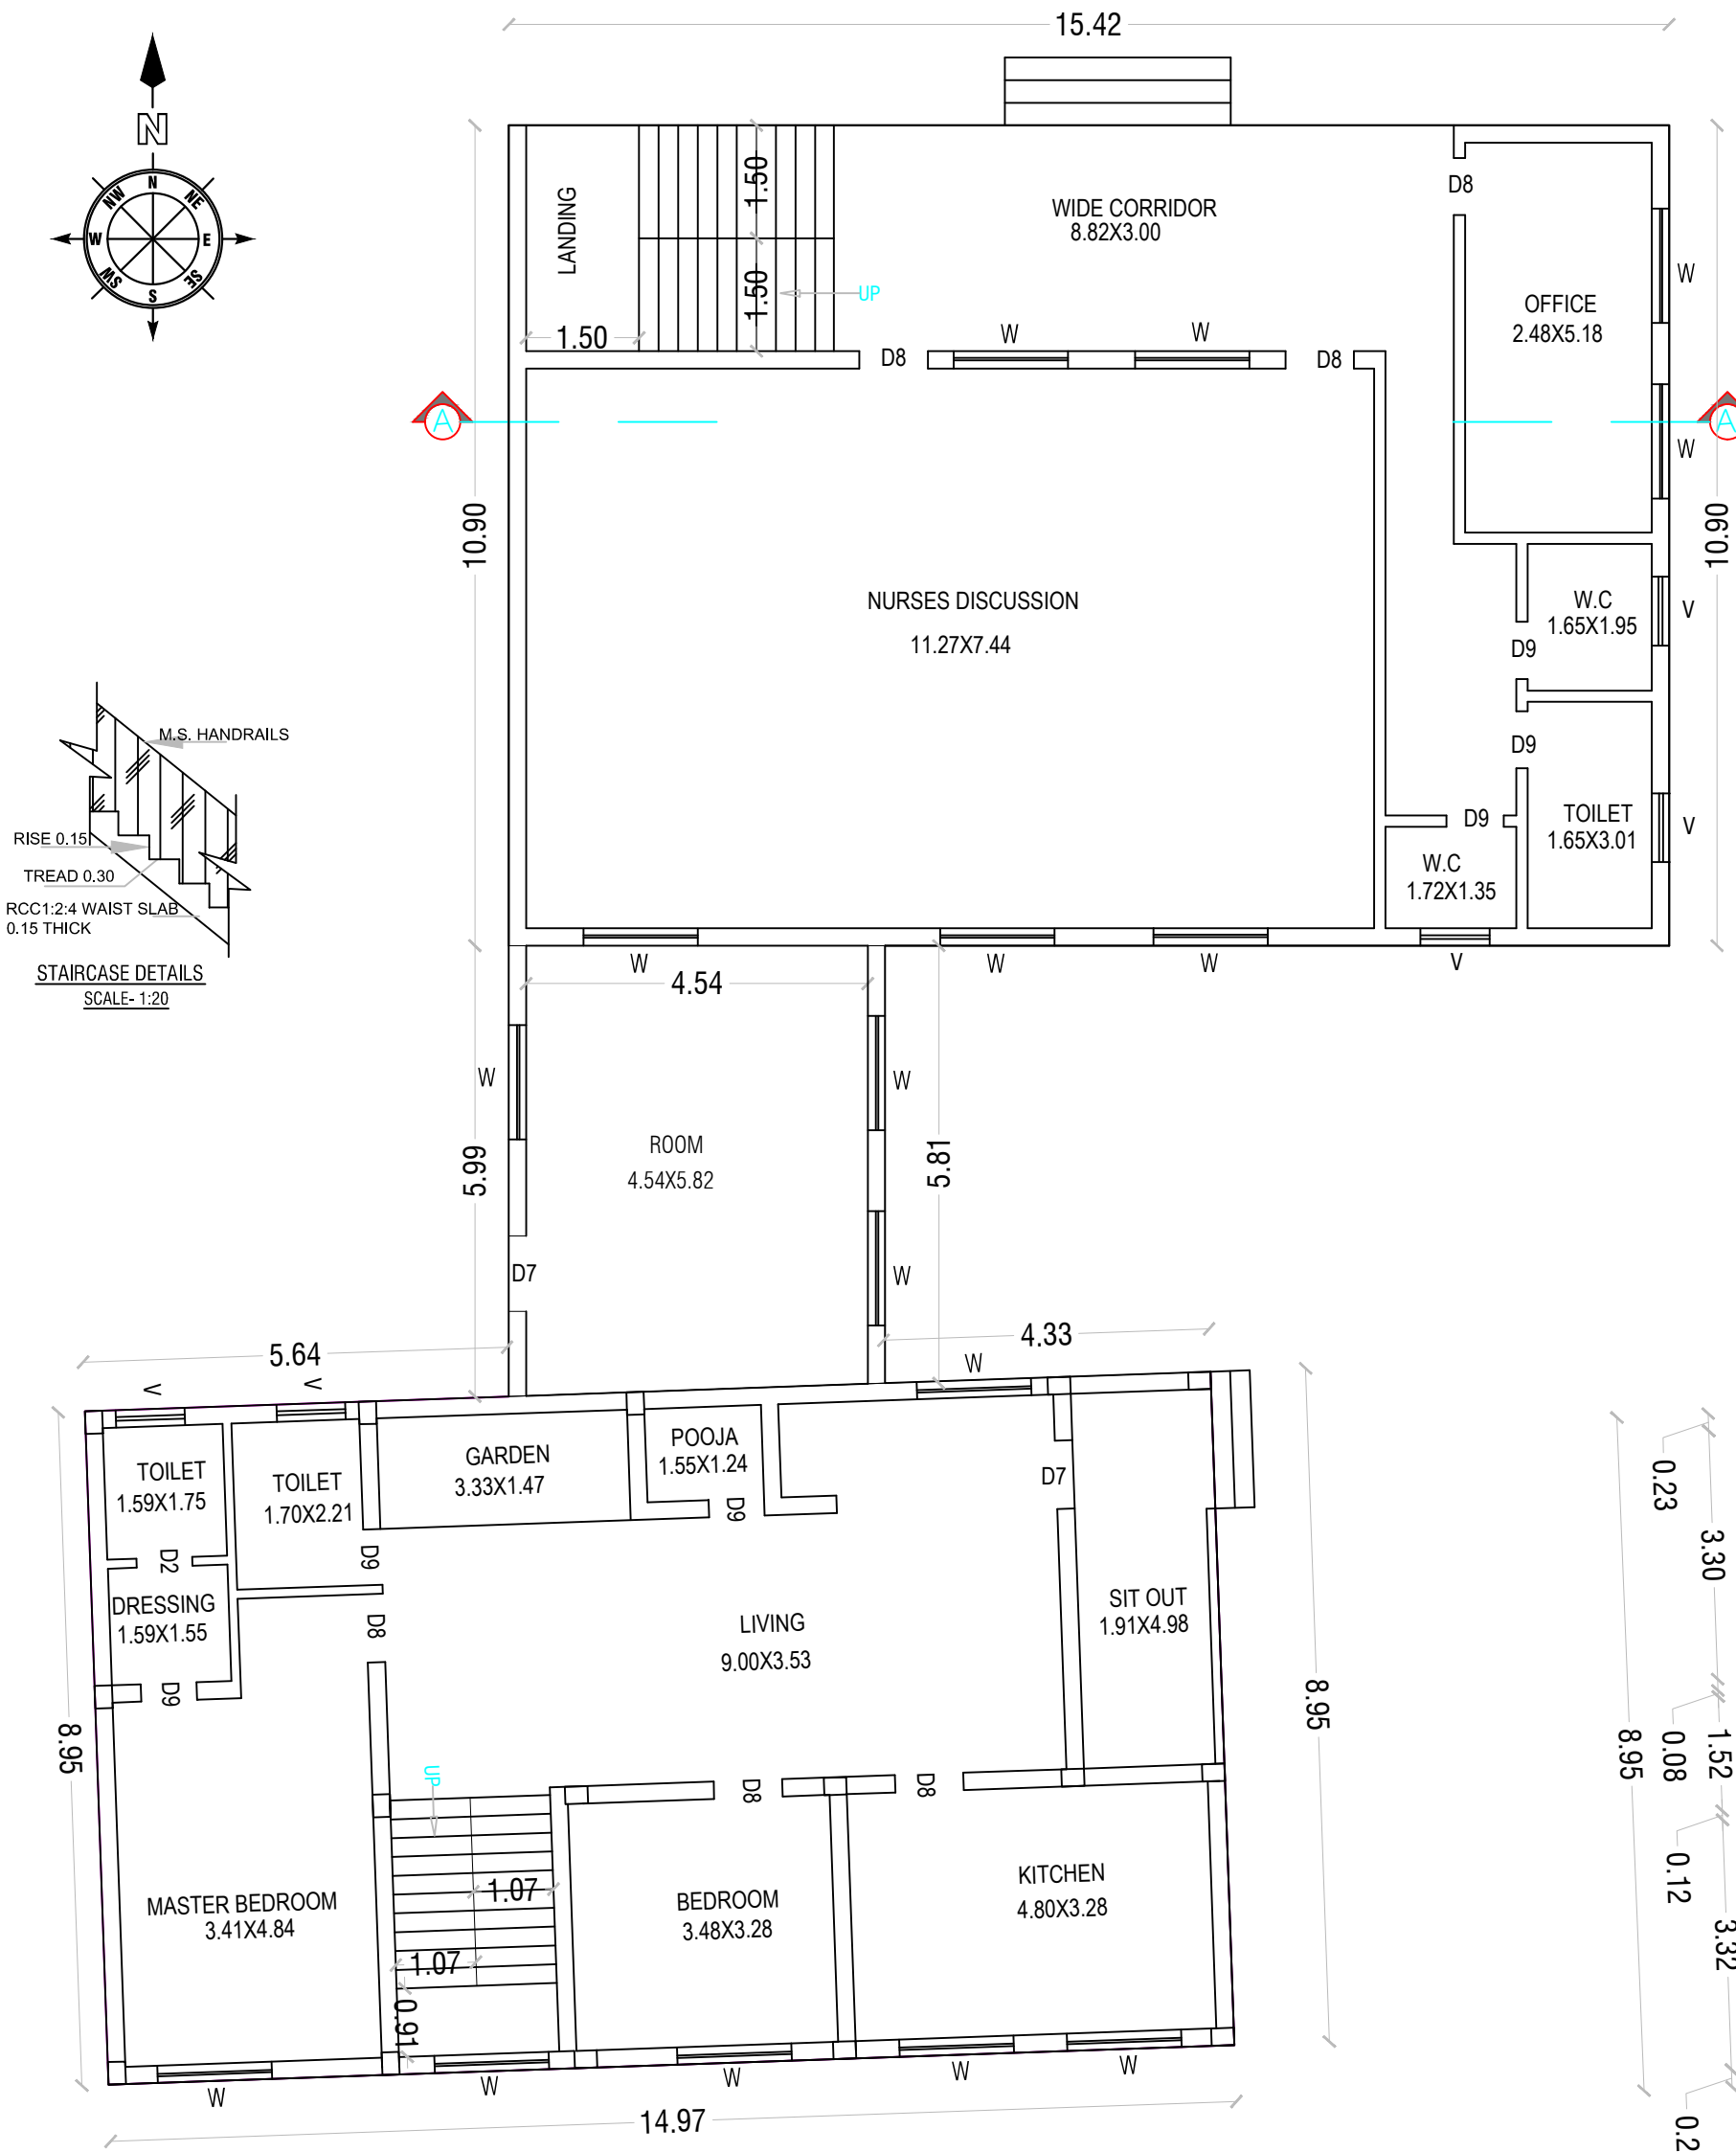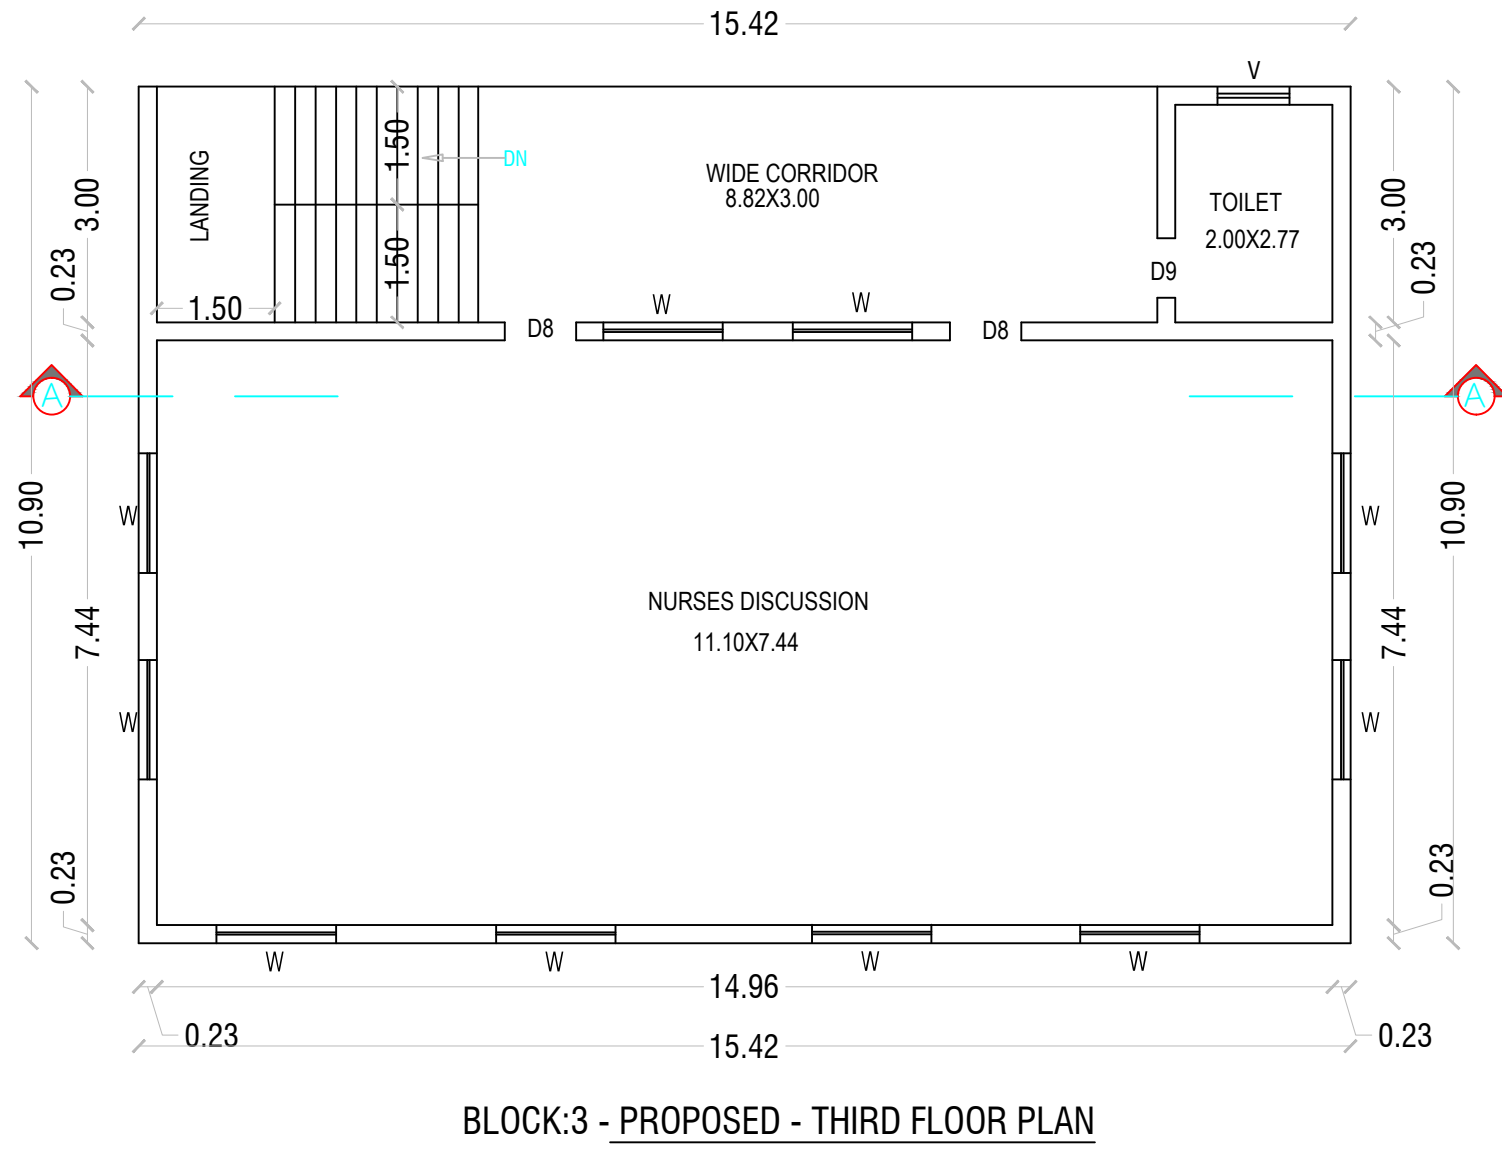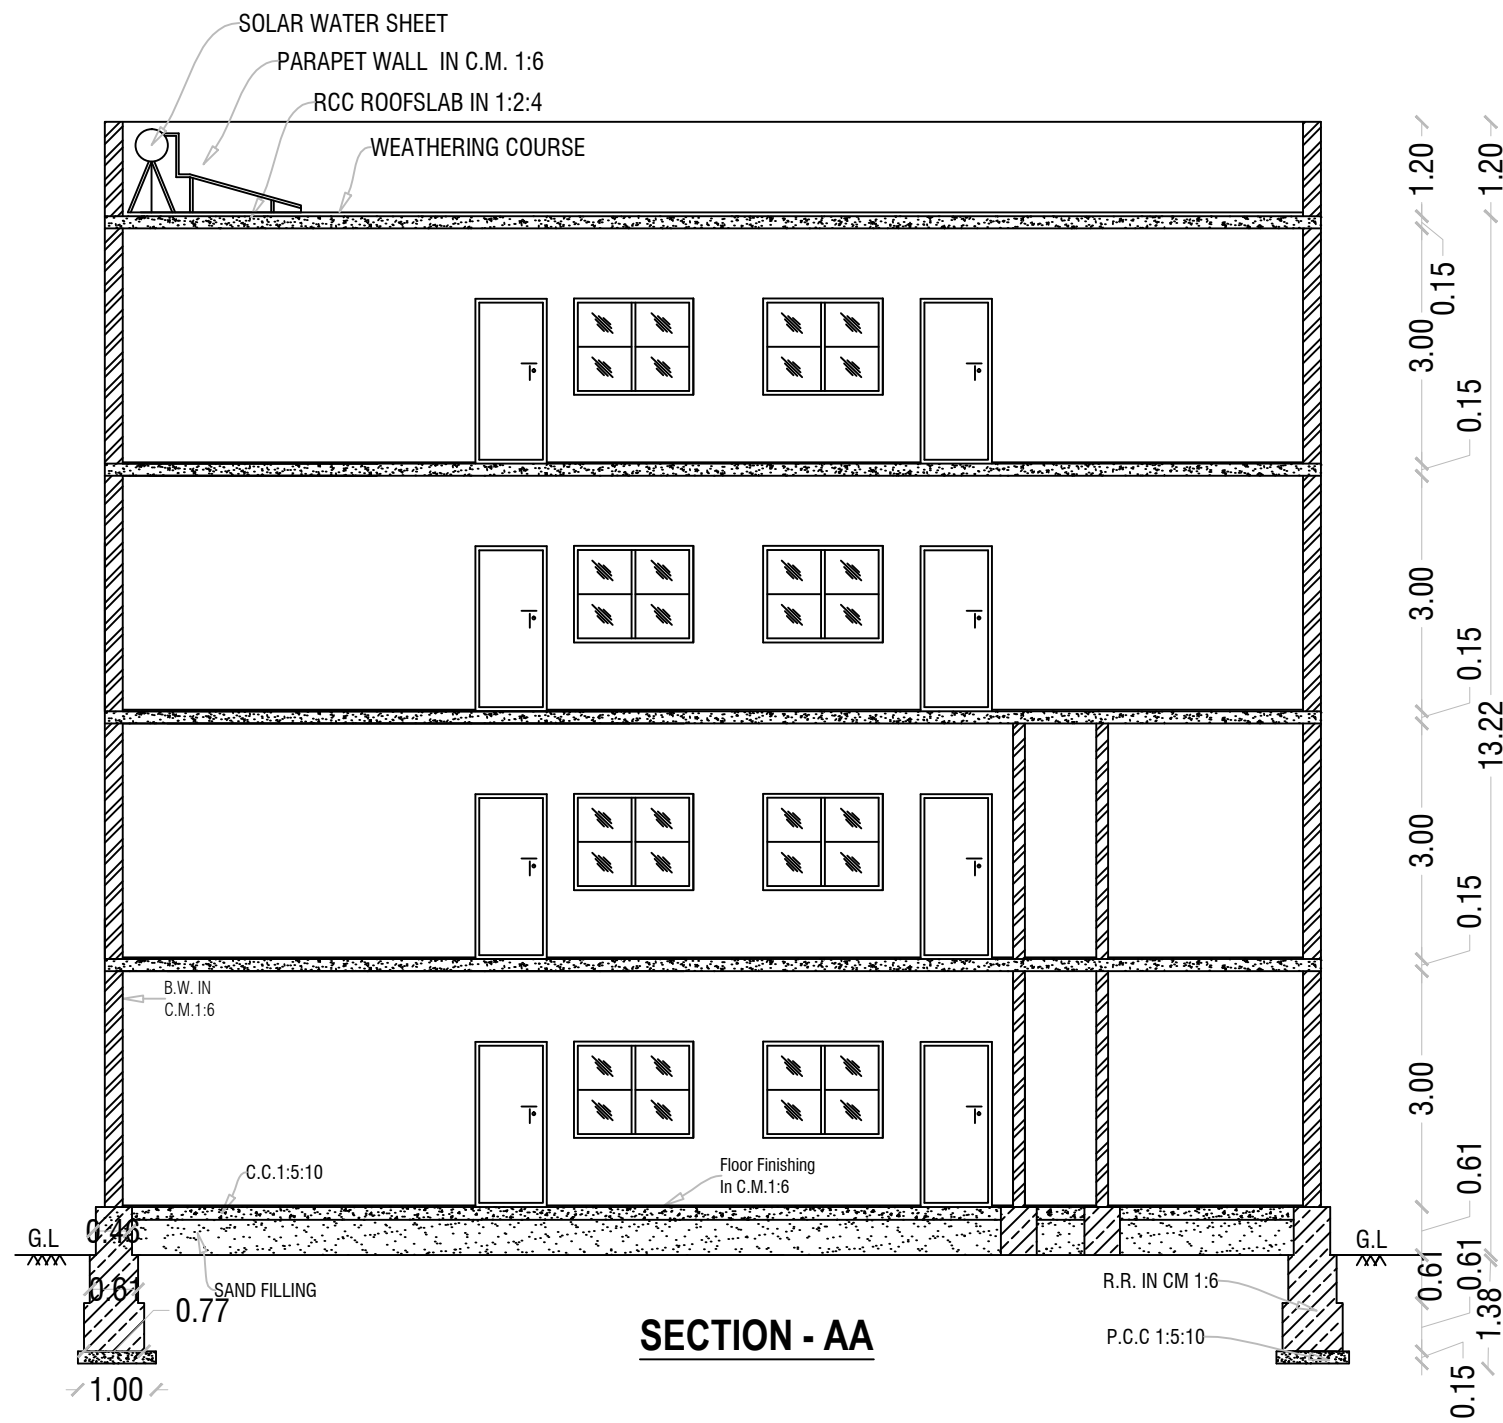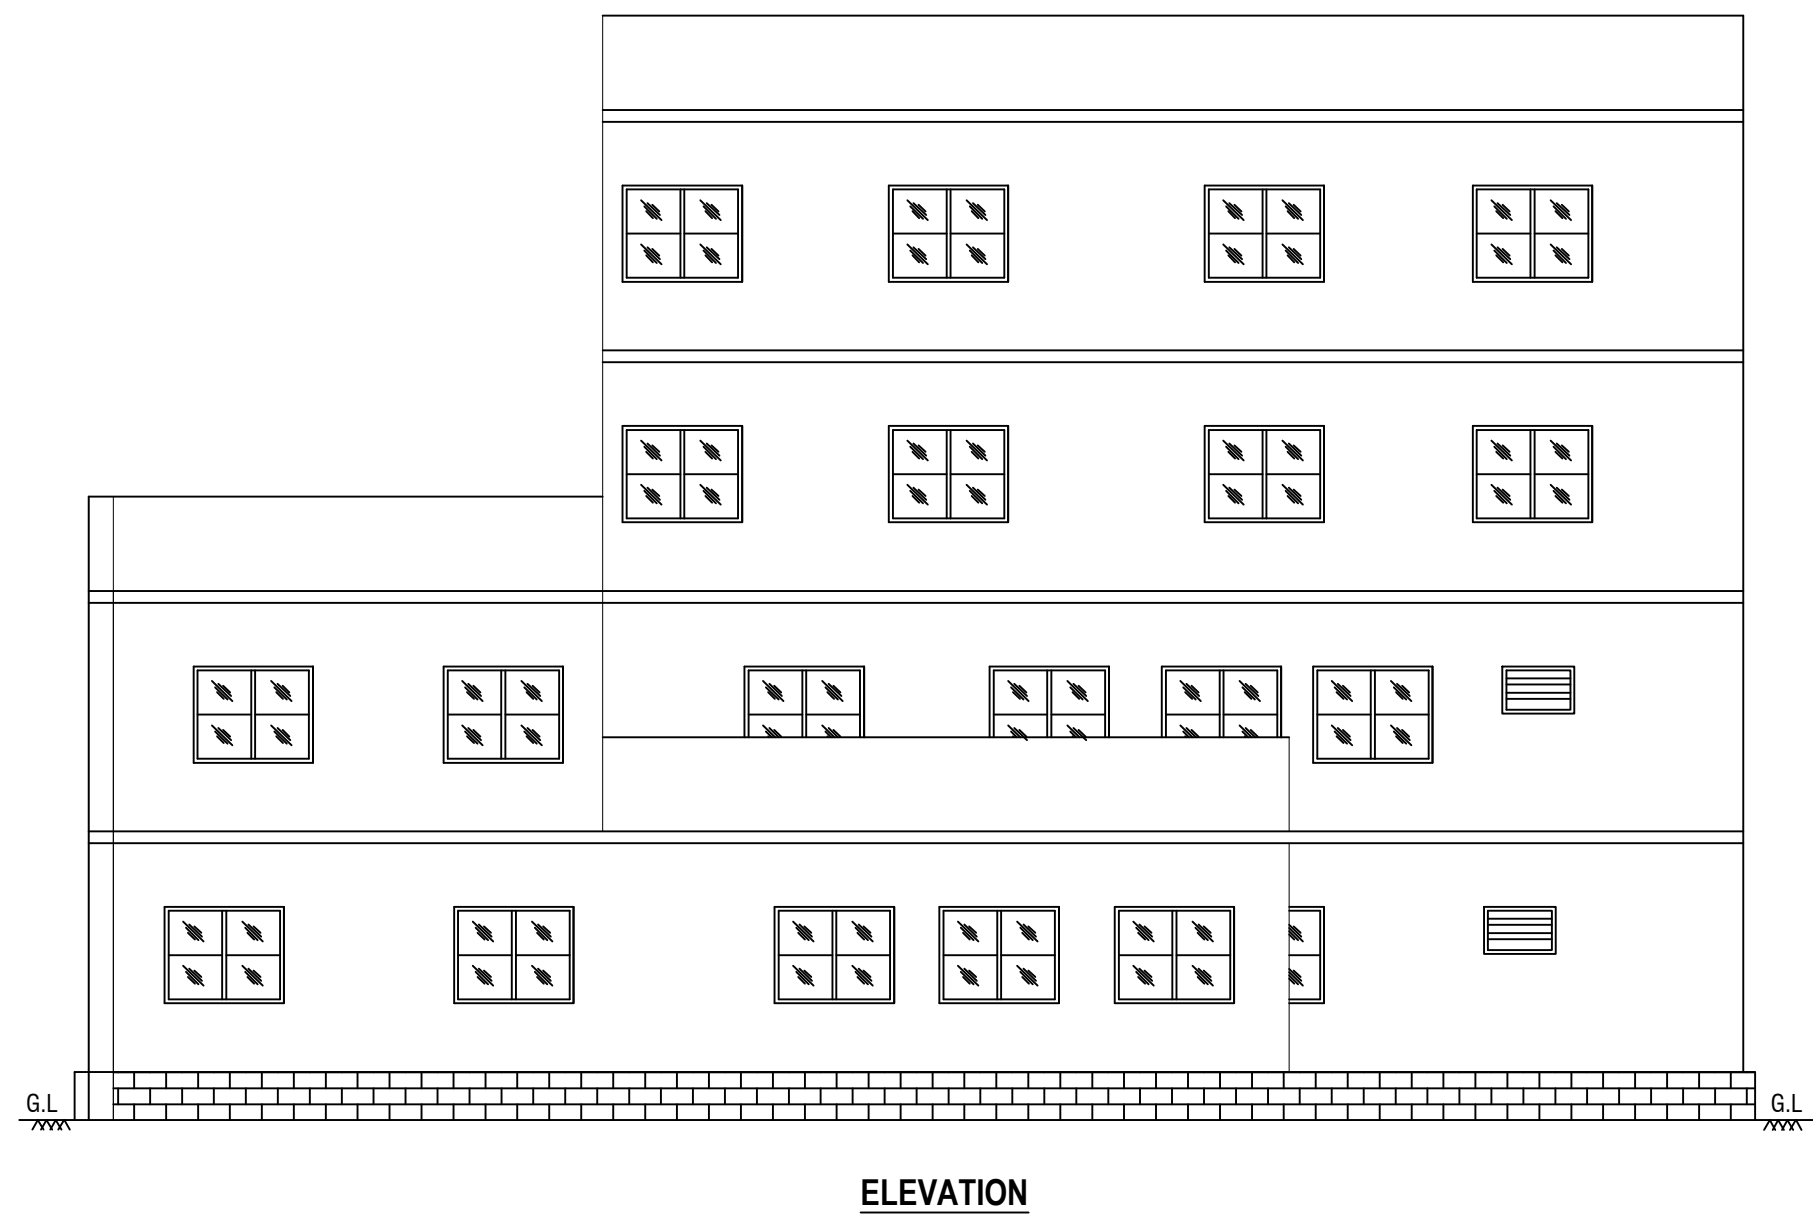


SCHEDULE OF JOINERIES		
D1	DOOR	2.00X2.10
D2	DOOR	1.80X2.10
D3	DOOR	1.50X2.10
D4	DOOR	1.30X2.10
D5	DOOR	1.20X2.10
D6	DOOR	1.135X2.10
D7	DOOR	1.00X2.10
D8	DOOR	0.91X2.10
D9	DOOR	0.76X2.10
D10	DOOR	1.70X2.10
W1	WINDOW	2.40X1.20
W2	WINDOW	1.50X1.20
W3	WINDOW	1.20X2.10
V1	VENTILATOR	1.20X0.60
V2	VENTILATOR	0.90X2.10
RS	ROLLING SHUTTER	3.00X2.10

EXISTING BUILDING-APPROVED BY DTCP CHENNAI: 08/2012 , DATED: 18.01.2012 EXISTING BUILDING-APPROVED BY HNTDA: 1A & 1B/2012 , DATED: 14.02.2012 , THIS REVISED HNTDA APPROVED BUILDING : 679/2007 DATED:09.08.2007						
EXISTING BUILDING APPROVED AREA DETAILS IN SQ.MT						
S.No	BLOCK	DESCRIPTION	FLOOR	APPROVED AREA	TOTAL EXISTING AREA	
1	BLOCK-3	NURSE DISCUSSION BLOCK	GROUND FLOOR	134.962	134.96	
2		NURSE DISCUSSION BLOCK	FIRST FLOOR	134.962	134.96	
3		NURSE DISCUSSION BLOCK	TERRACE FLOOR	21.11	21.11	
4		MEDICAL QUARTERS	GROUND FLOOR	129.61	129.61	
5		MEDICAL QUARTERS	FIRST FLOOR	37.15	37.15	
6			TOTAL	457.79	457.79	
7		EXISTING FSI AREA			436.68	
TO BE APPROVED (EXISTING+PROPOSED) BUILDING AREA DETAILS IN SQ.MT						
S.No	BLOCK	FLOOR	EXISTING-ADDITIONAL FSI	PROPOSED FSI	NON FSI	TOTAL AREA
1	BLOCK-3 : NURSE DISCUSSION & MEDICAL OFFICER QUARTERS MERGED	GROUND FLOOR	37.52	29.50	-	67.02
2		FIRST FLOOR	33.19	-	-	33.19
3		SECOND FLOOR		168.08	-	168.08
4		THIRD FLOOR		168.08	-	168.08
5		TOTAL	70.71	365.66	-	436.37
TOTAL BUILDING AREA DETAILS:						
EXISTING BUILT UP AREA + PROPOSED BUILT UP AREA: 457.79+436.37=894.16						
TOTAL FSI AREA=(EXISTING-436.68)+(PROPOSED-70.71+365.66)=873.05						


APPLICANT	REGISTERED STRUCTURAL ENGINEER	REGISTERED ENGINEER										
 M/s.SRI VIJAYALAKSHMI NURSING HOUSE, Mr.B.M.SUNDARARAJALU, S/o.Late.B.A.MANICKEM SETTIAI.	 Er.N.PRAVEEN KUMAR,M.E., Govt. Registered StructuralEngineer Grade-I Registration No:RSE-I: 07/2020	 Er.G.NANDA KUMAR,B.E,M.Sc.Rev., Govt.HCMC Registered Engineer Grade-III Registration No:153/LS/2020/00009 <table><tr><td>Name of Profession</td><td>R.E</td><td>R.SE</td><td>R.CE</td><td>R.QA</td></tr><tr><td>Grade&DTCP Regd No</td><td>II-19/21</td><td>II-23/21</td><td>I-29/21</td><td>I-06/21</td></tr></table>	Name of Profession	R.E	R.SE	R.CE	R.QA	Grade&DTCP Regd No	II-19/21	II-23/21	I-29/21	I-06/21
Name of Profession	R.E	R.SE	R.CE	R.QA								
Grade&DTCP Regd No	II-19/21	II-23/21	I-29/21	I-06/21								

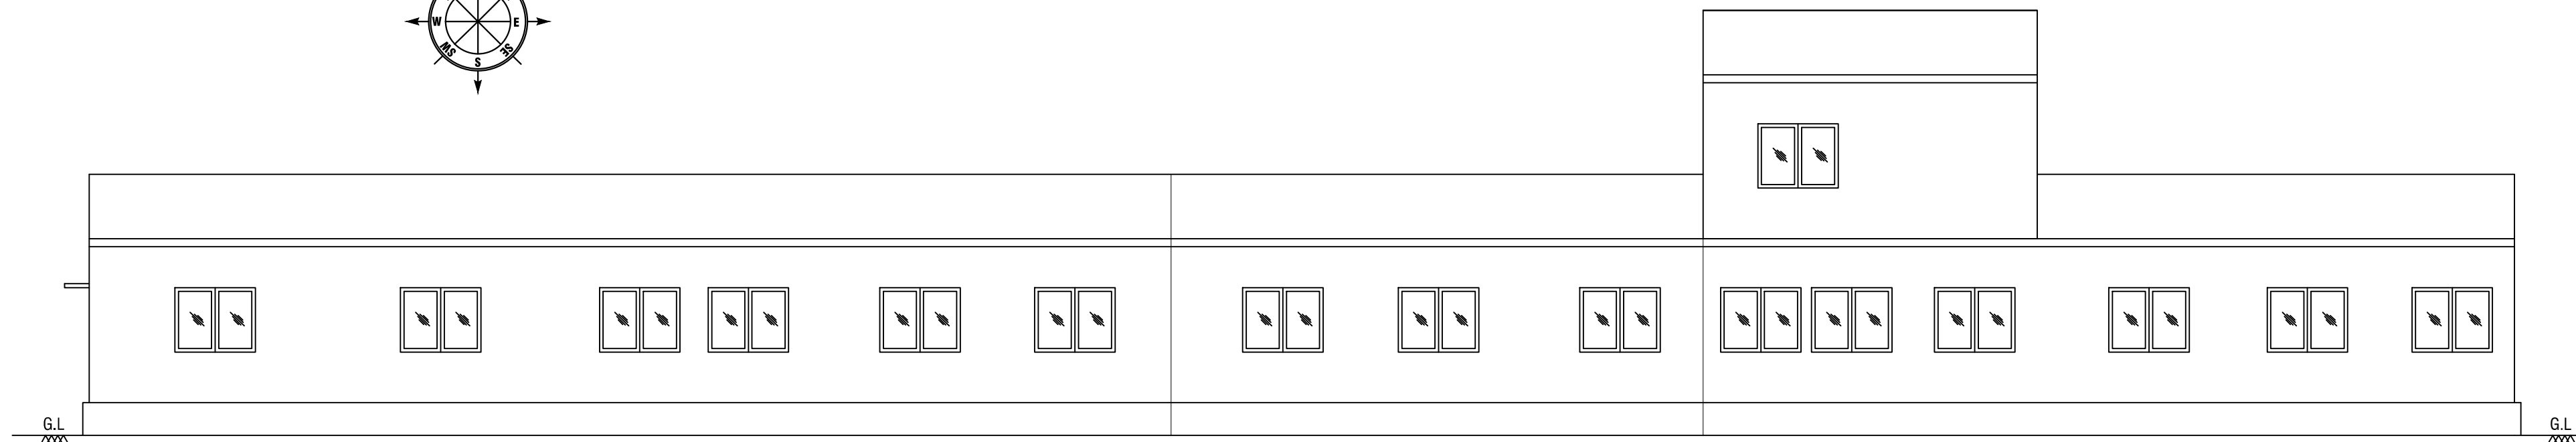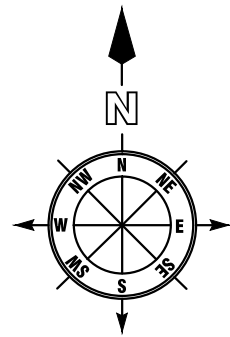


ELEVATION

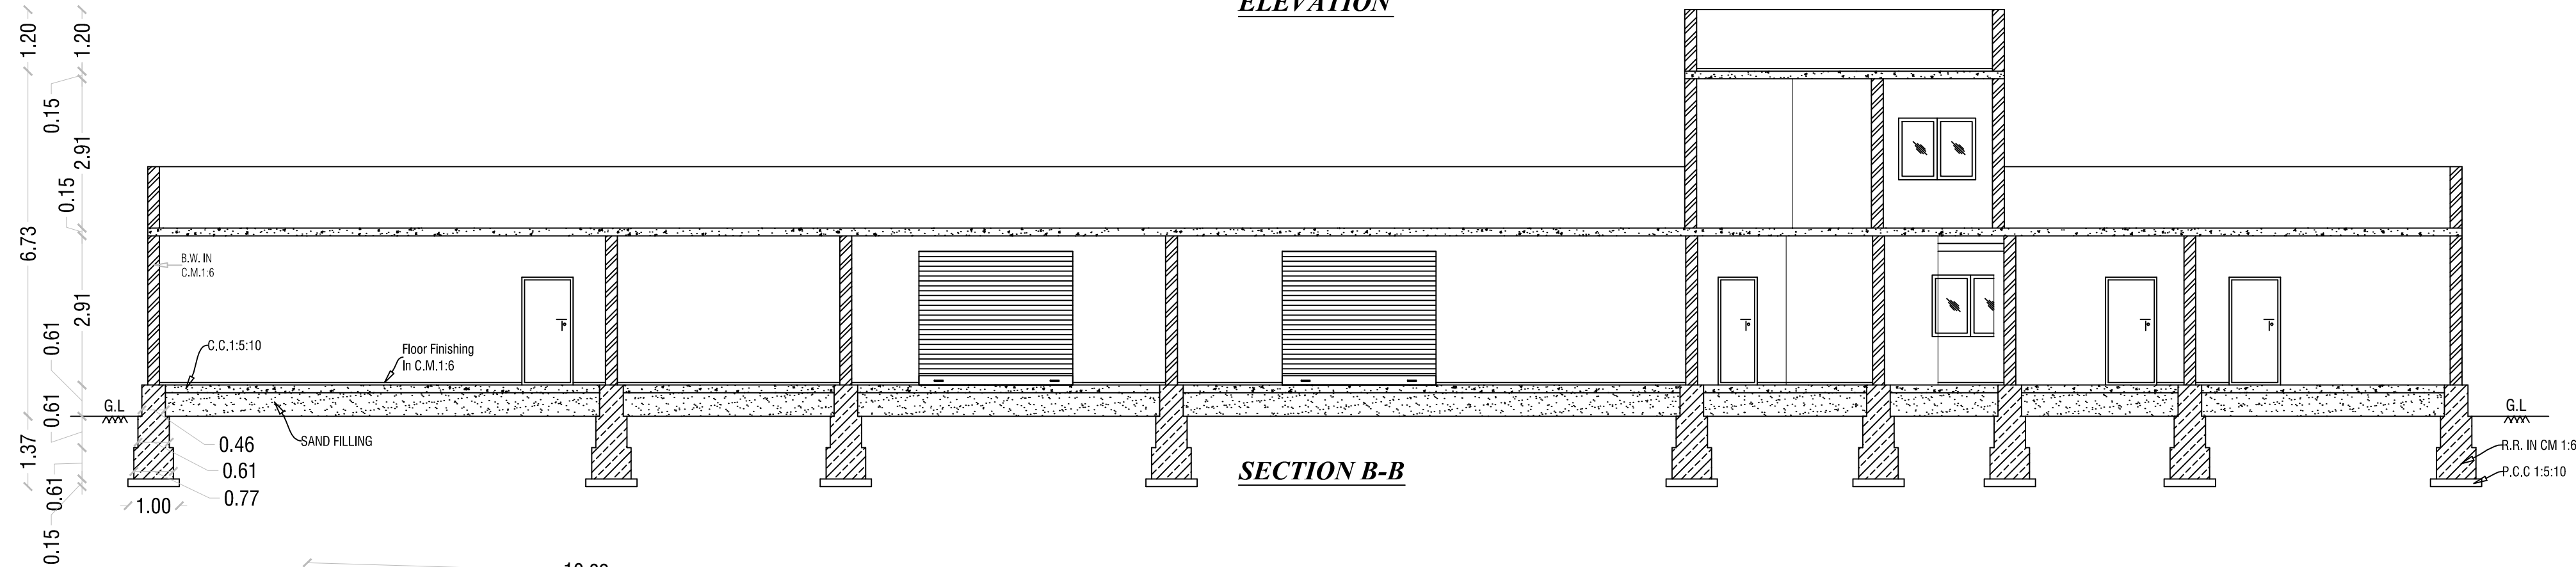


SECTION B-B

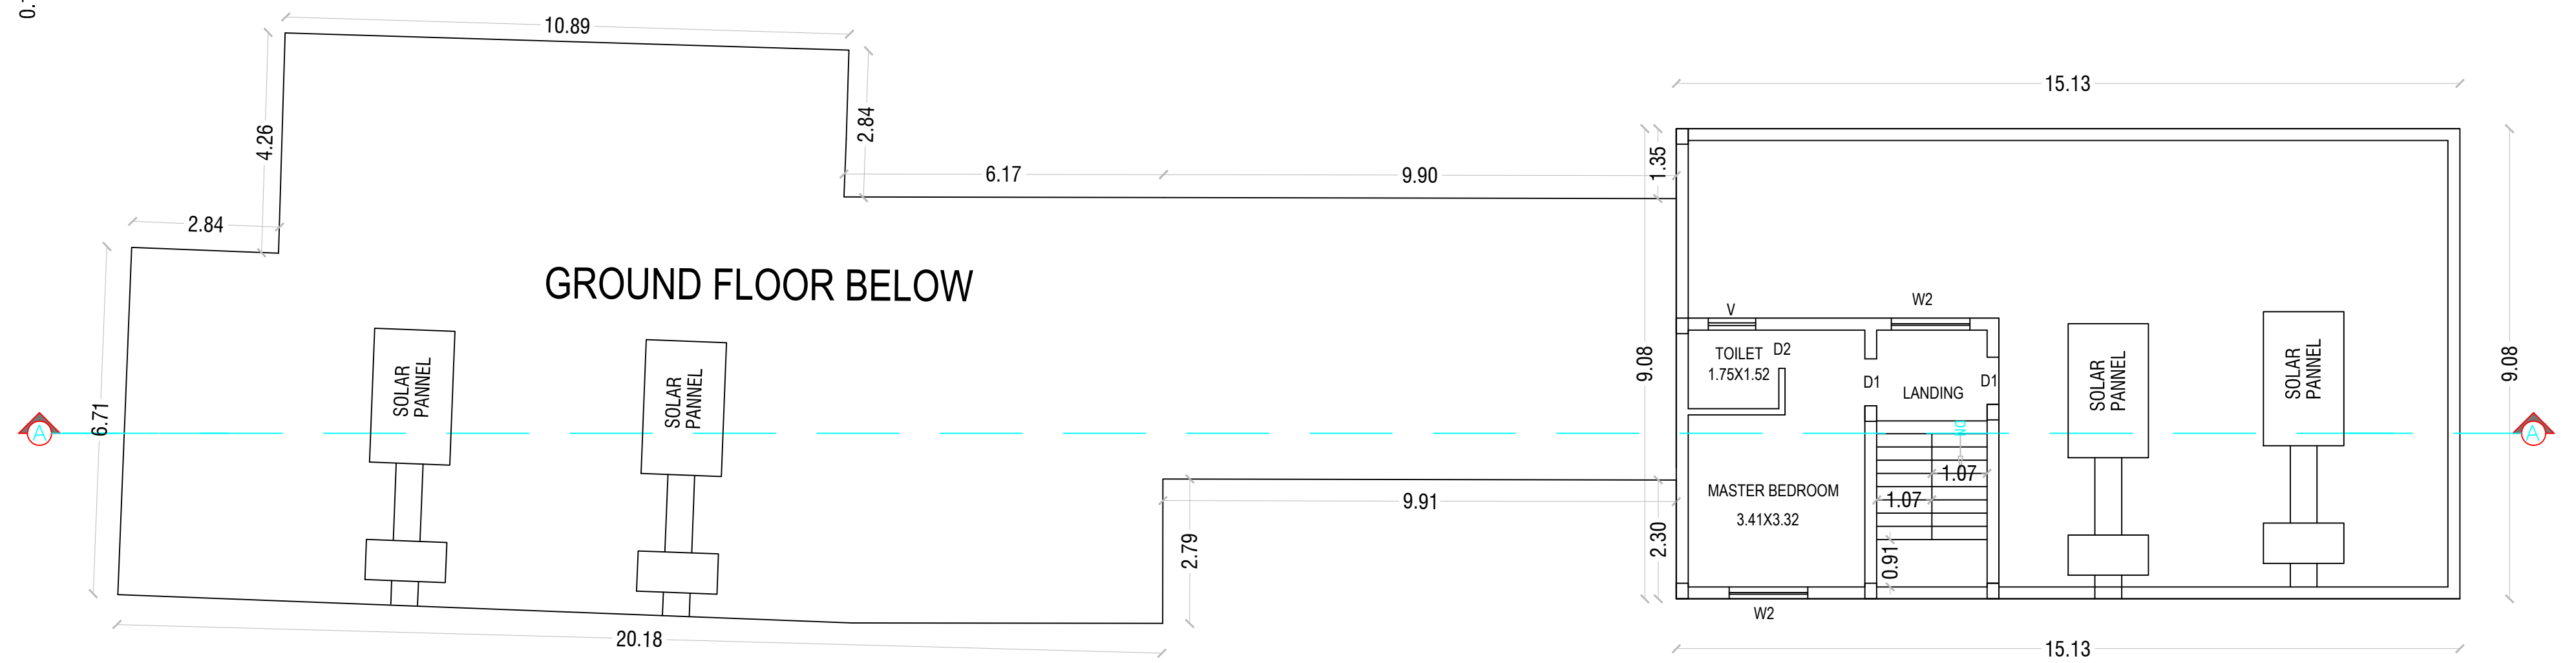


BLOCK:4 - EXISTING FIRST FLOOR PLAN

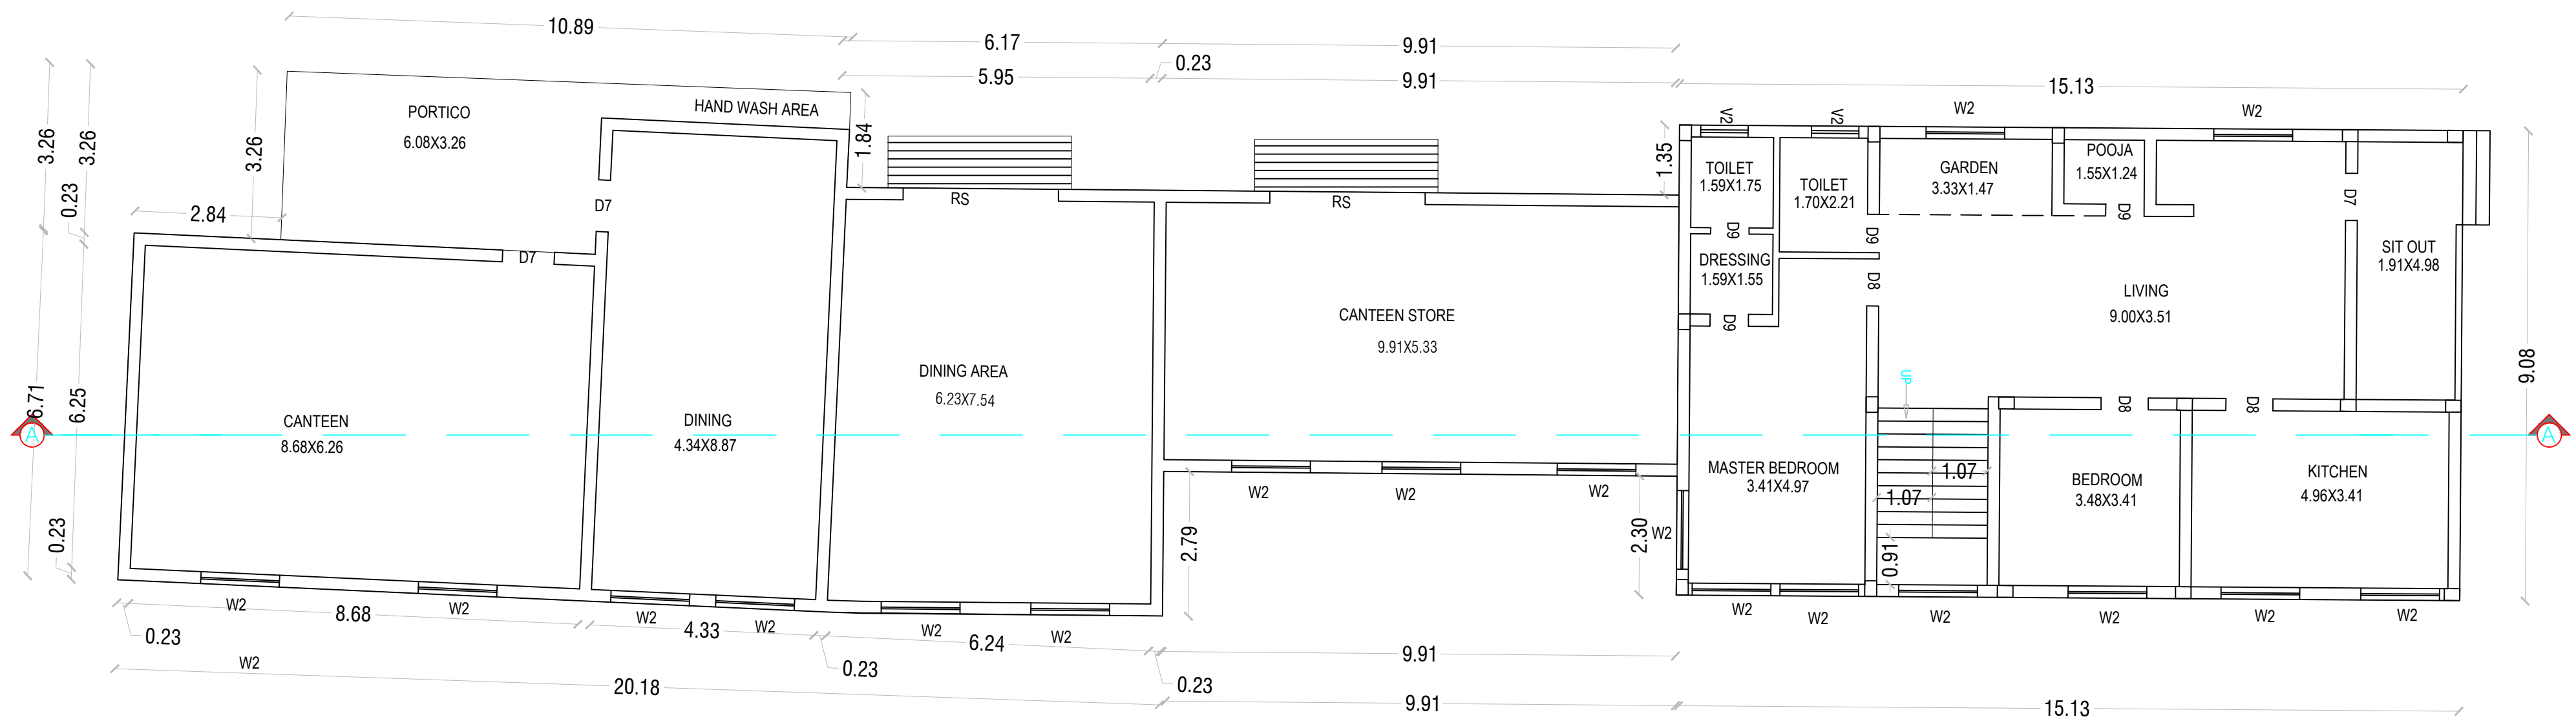


BLOCK:4 - EXISTING GROUND FLOOR PLAN

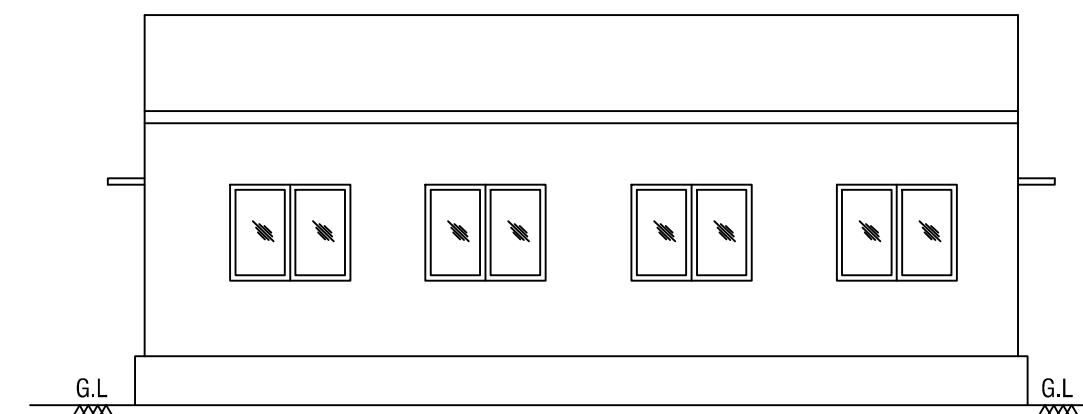



ELEVATION

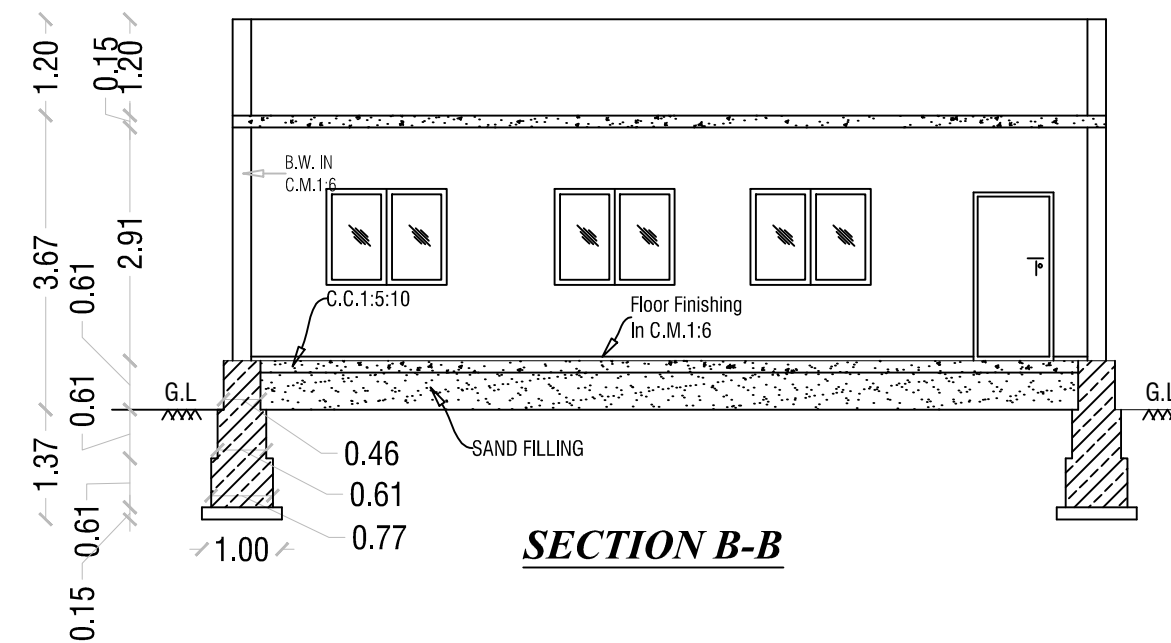


SECTION B-B

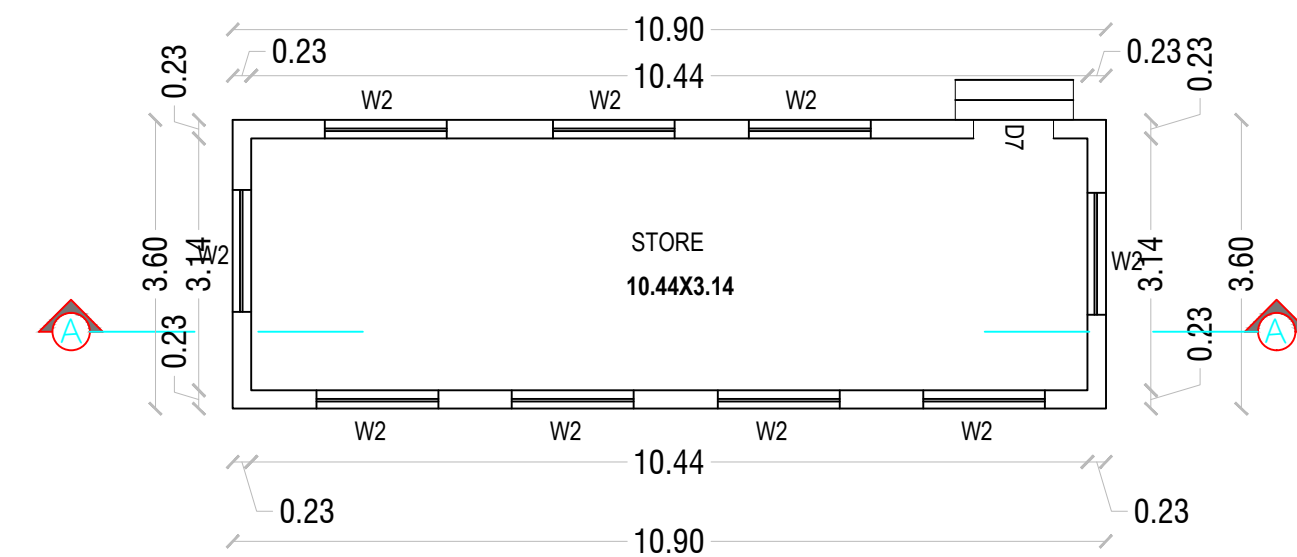


BLOCK:5 - EXISTING GROUND FLOOR PLAN

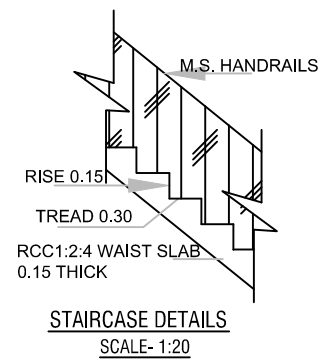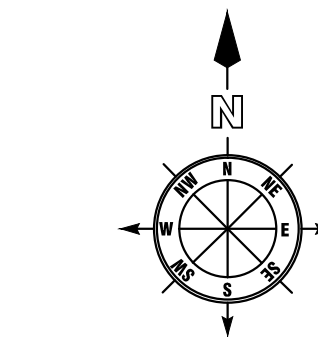

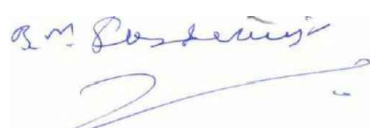SCHEDULE OF JOINERIES			EXISTING BUILDING-APPROVED BY DTCP CHENNAI: 08/2012 , DATED: 18.01.2012 EXISTING BUILDING-APPROVED BY HNTDA: 1A & 1B/2012 , DATED: 14.02.2012 , THIS REVISED HNTDA APPROVED BUILDING : 679/2007 DATED:09.08.2007					
D1	DOOR	2.00X2.10	EXISTING BUILDING APPROVED AREA DETAILS IN SQ.MT					
D2	DOOR	1.80X2.10	S.No	BLOCK	DESCRIPTION	FLOOR	APPROVED AREA	TOTAL EXISTING AREA
D3	DOOR	1.50X2.10	1	BLOCK-4	MEDICAL QUARTERS	GROUND FLOOR	129.61	129.61
D4	DOOR	1.30X2.10	2		MEDICAL QUARTERS	FIRST FLOOR	37.15	33.77
D5	DOOR	1.20X2.10	3		CANTEEN	GROUND FLOOR	37.21	37.21
D6	DOOR	1.135X2.10	4				TOTAL	200.59
D7	DOOR	1.00X2.10	5		EXISTING FSI AREA			200.59
D8	DOOR	0.91X2.10	TO BE APPROVED (EXISTING+PROPOSED) BUILDING AREA DETAILS IN SQ.MT					
D9	DOOR	0.76X2.10	S.No	BLOCK	FLOOR	EXISTING-ADDITIONAL	PROPOSED	TOTAL AREA
D10	DOOR	1.70X2.10	1	BLOCK-4 : CANTEN & MEDICAL OFFICER QUARTERS MERGED	GROUND FLOOR	215.06	-	215.06
W1	WINDOW	2.40X1.20	2	BLOCK-5 : STORE	GROUND FLOOR	39.26	-	39.26
W2	WINDOW	1.50X1.20	3		TOTAL	254.32	-	254.32
W3	WINDOW	1.20X2.10	TOTAL BUILDING AREA DETAILS:					
V1	VENTILATOR	1.20X0.60	EXISTING BUILT UP AREA + PROPOSED BUILT UP AREA: 200.59+254.32=454.91					
V2	VENTILATOR	0.90X2.10	TOTAL FSI AREA=(EXISTING-200.59)+(PROPOSED-254.32)=454.91					
RS	ROLLING SHUTTER	3.00X2.10						
APPLICANT			REGISTERED STRUCTURAL ENGINEER			REGISTERED ENGINEER		
								
M/s.SRI VIJAYALAKSHMI NURSING HOUSE, Mr.B.M.SUNDARARAJULU, S/o.Late.B.A.MANICKEM SETTIAI.			Er.N.PRAVEEN KUMAR,M.E., Govt. Registered Structural Engineer Grade-I Registration No:RSE-I: 07/2020			Er.GNANDA KUMAR,B.E.M.Sc.Rev., Govt.HCMC Registered Engineer Grade-III Registration No:153/LS/2020/00009		
			Name of Profession			R.E	R.S.E	R.CE
			Grade&DTCP Regd No			II-19/21	II-23/21	II-29/21
								II-06/21

PLAN SHOWING THE EXISTING BUILDING WITH ADDITIONAL & PROPOSED CONSTRUCTION OF HOSPITAL WITH STAFF QUARTERS BUILDING IN S.No: 204 PT , 205 PT , 206 PT AT "SIPCOT INDUSTRIAL COMPLEX",APPROVED LAYOUT No:27/2000 , MOOKONDAPALLI VILLAGE,HOSUR CITY MUNICIPAL CORPORATION & KRISHNAGIRI DISTRICT.

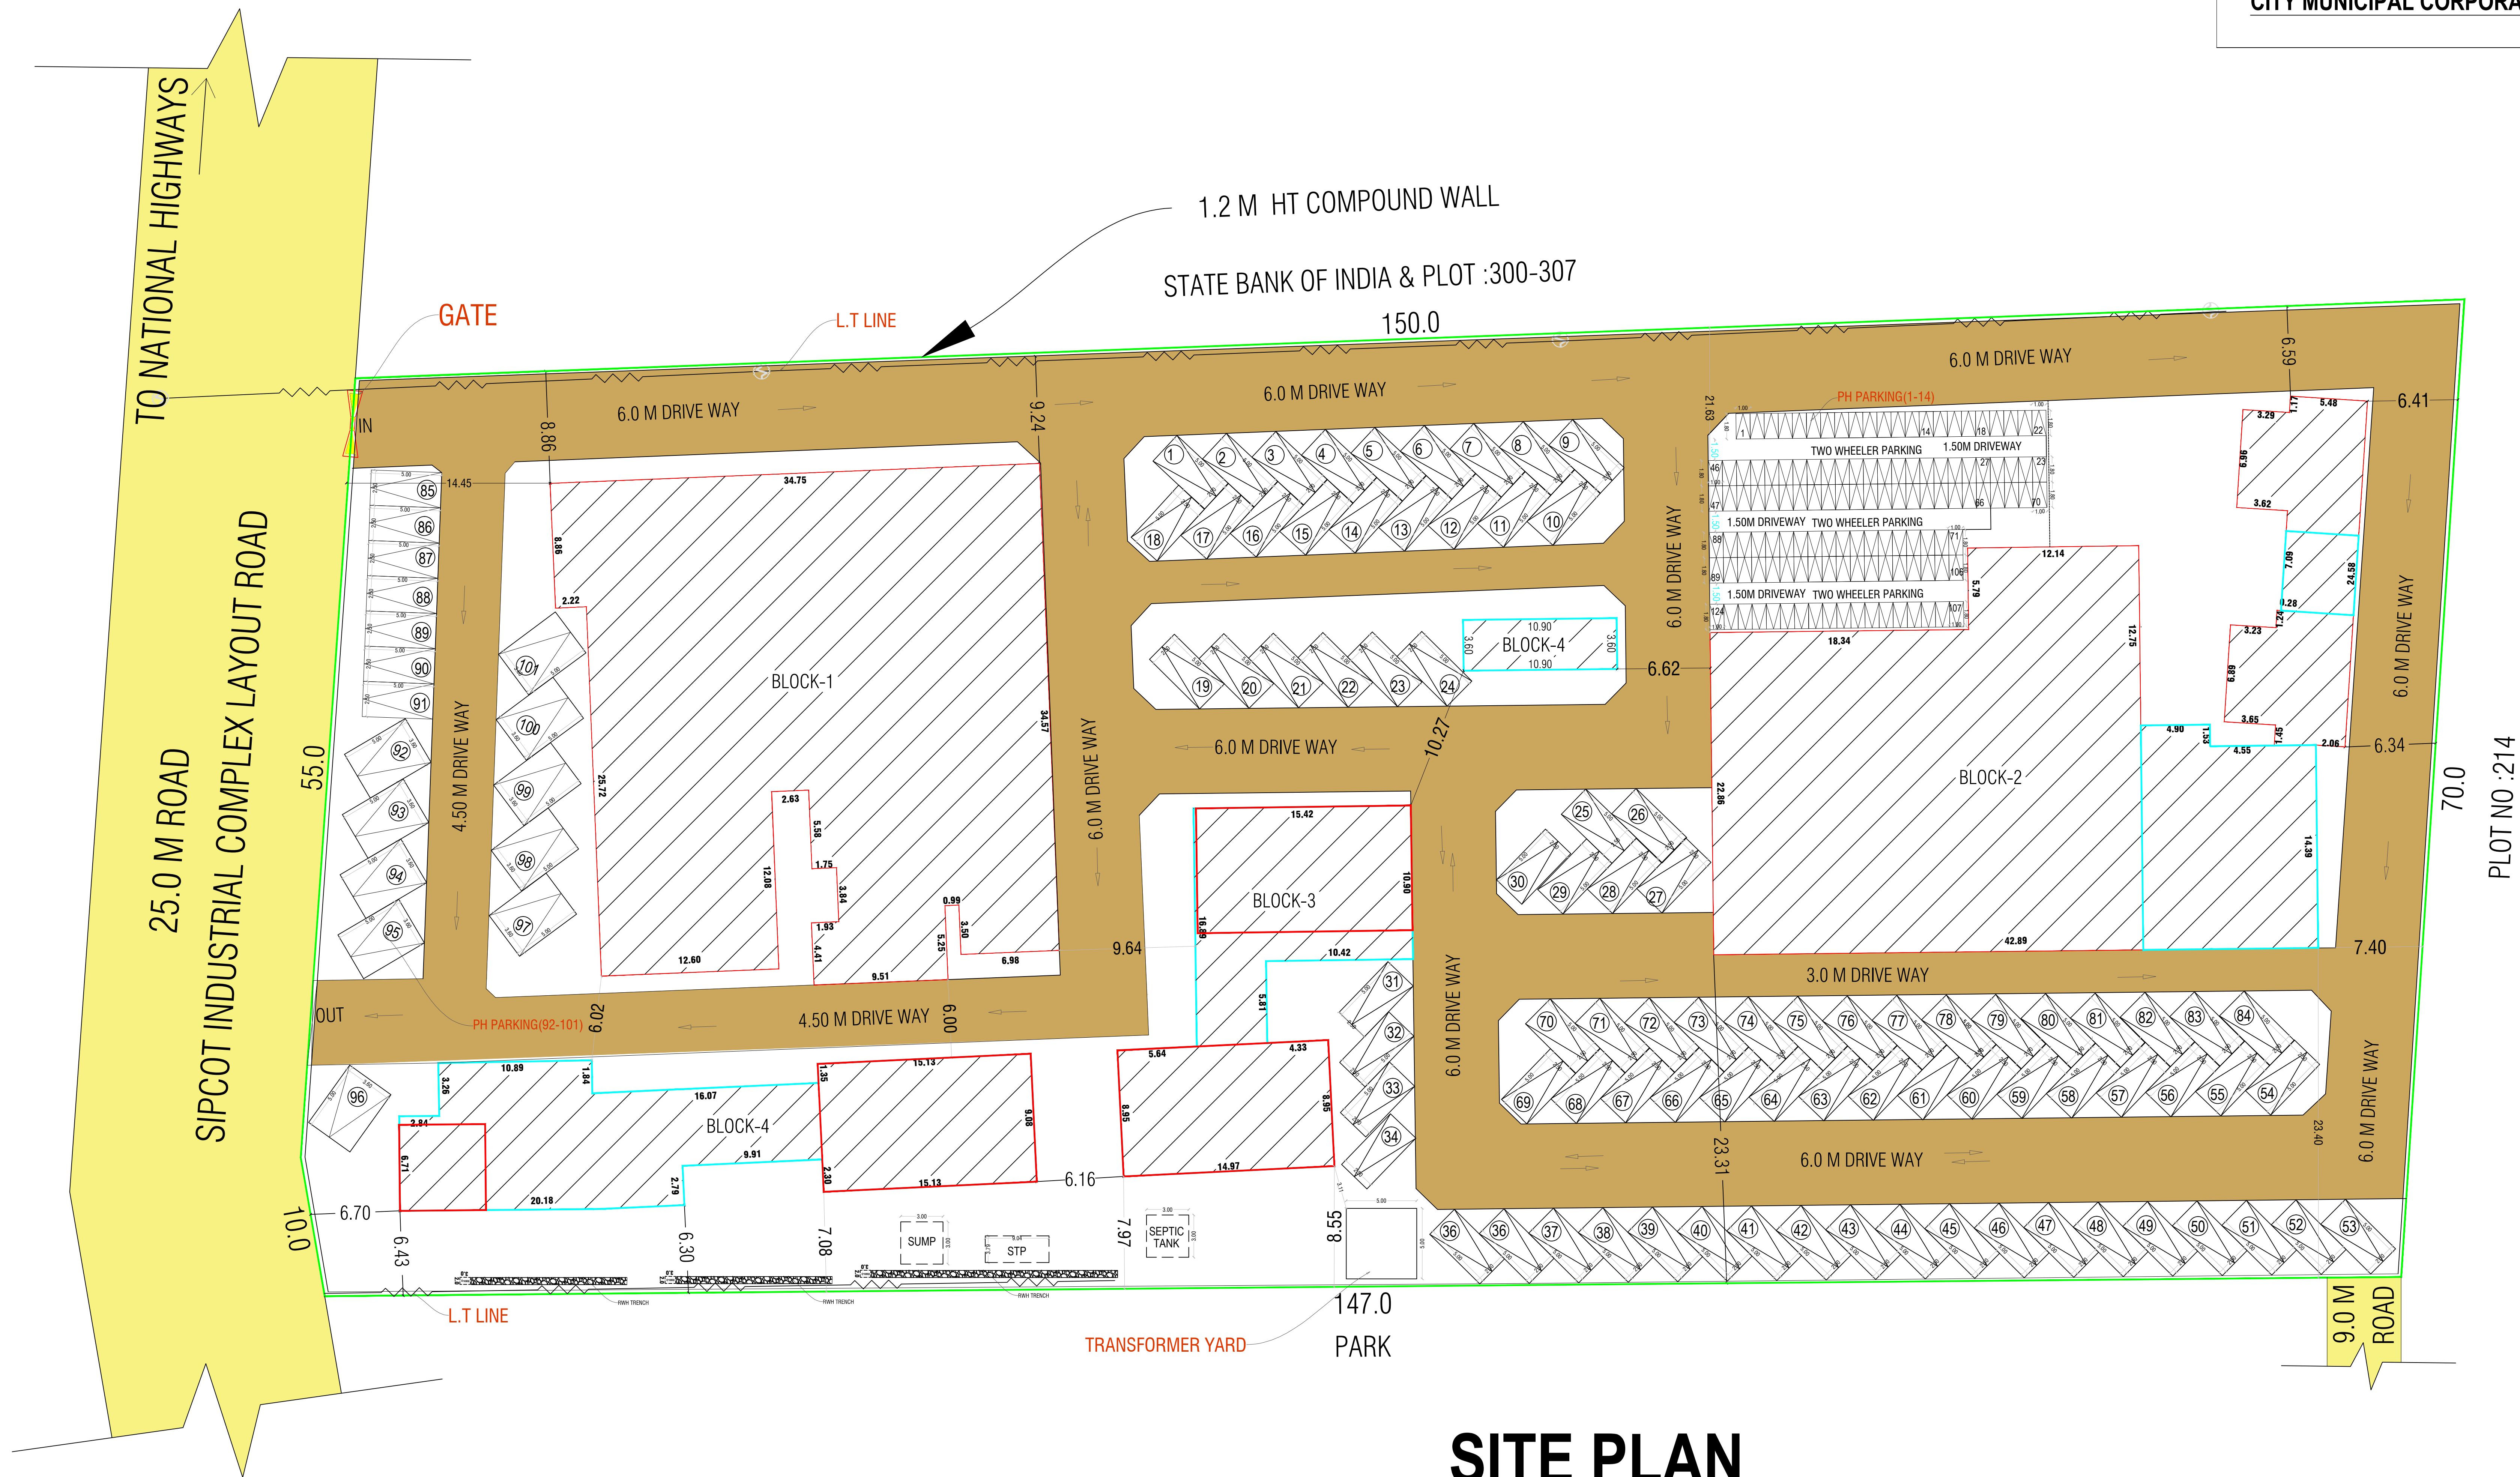

SITE PLAN

SCALE 1: 200

COLOR INDEX		AREA DETAILS		
	SITE BOUNDARY	S.No	PARTICULARS	SQ.MT
	APPROVED	1	PLR/ FMB AREA	10036.12
	TO BE APPROVED	2	DOCUMENT AREA	10036.12
	EXISTING ROAD	3	SUPER IMPOSED PLOT AREA	10035.93

EXISTING BUILDING-APPROVED BY DTCP CHENNAI: 08/2012 , DATED: 18.01.2012 EXISTING BUILDING-APPROVED BY HNTDA: 1A & 1B/2012 , DATED: 14.02.2012 , THIS REVISED HNTDA APPROVED BUILDING : 679/2007 DATED:09.08.2007

EXISTING BUILDING APPROVED AREA DETAILS IN SQ.MT				
S.No	BLOCK	DESCRIPTION	FLOOR	TOTAL EXISTING AREA
1	BLOCK-1	HOSPITAL BUILDING	GROUND FLOOR	1913.48
2		HOSPITAL BUILDING	GROUND FLOOR	728.774
3	BLOCK-2	HOSPITAL BUILDING	FIRST FLOOR	494.02
4		HOSPITAL BUILDING	TERRACE FLOOR	118.75
5		STAFF QUARTERS	GROUND FLOOR	150.44
6		NURSE DISCUSSION BLOCK	GROUND FLOOR	134.962
7	BLOCK-3	NURSE DISCUSSION BLOCK	FIRST FLOOR	134.962
8		NURSE DISCUSSION BLOCK	TERRACE FLOOR	21.11
9		MEDICAL QUARTERS	GROUND FLOOR	129.61
10		MEDICAL QUARTERS	FIRST FLOOR	37.15
11	BLOCK-4	MEDICAL QUARTERS	GROUND FLOOR	129.61
12		MEDICAL QUARTERS	FIRST FLOOR	37.15
13		CANTEEN	GROUND FLOOR	37.21
14			TOTAL	4067.23
15		EXISTING FSI AREA		3127.04

TO BE APPROVED (EXISTING + PROPOSED) BUILDING AREA DETAILS IN SQ.MT					
S. No	BLOCK	FLOOR	EXISTING-ADDITIONAL FSI	PROPOSED FSI	TOTAL AREA
1	BLOCK-1 : HOSPITAL BUILDING	FIRST FLOOR	-	499.96	499.96
2		SECOND FLOOR	-	499.96	499.96
3		TERRACE FLOOR	-	-	131.78
4	BLOCK-2 : HOSPITAL BUILDING & STAFF QUARTERS MERGED	GROUND FLOOR	116.47	137.18	253.65
5		FIRST FLOOR	8.66	305.47	314.13
6		SECOND FLOOR	-	696.77	696.77
7		THIRD FLOOR	-	696.77	696.77
8		TERRACE FLOOR	-	-	176.42
9	BLOCK-3 : NURSE DISCUSSION & MEDICAL OFFICER QUARTERS MERGED	GROUND FLOOR	37.52	29.50	67.02
10		FIRST FLOOR	33.19	-	33.19
11		SECOND FLOOR	-	168.08	168.08
12		THIRD FLOOR	-	168.08	168.08
13	BLOCK-4 : CANTEEN & MEDICAL OFFICER QUARTERS MERGED	GROUND FLOOR	215.06	-	215.06
14	BLOCK-5 : STORE	GROUND FLOOR	39.26	-	39.26
15		TOTAL	450.16	3201.77	3960.13

TOTAL BUILDING AREA DETAILS:
EXISTING BUILT UP AREA + PROPOSED BUILT UP AREA: 3265.50 + 3960.13 = 7225.63
TOTAL FSI AREA = (EXISTING-3127.04) + (PROPOSED-3201.77 + 450.16) = 6778.97

PARKING DETAILS		
TYPE OF PARKING	REQUIRED	PROVIDED
CARS	91	91
PH PARKING	10	10
TWO WHEELERS	91	124

REGISTERED STRUCTURAL ENGINEER	REGISTERED ENGINEER

APPLICANT
M/s.SRI VIJAYALAKSHMI NURSING HOUSE,
Mr.B.M.SUNDARARAJALU,
S/o.Late.B.A.MANICKEM SETTIAR.