



EAST SIDE ELEVATION

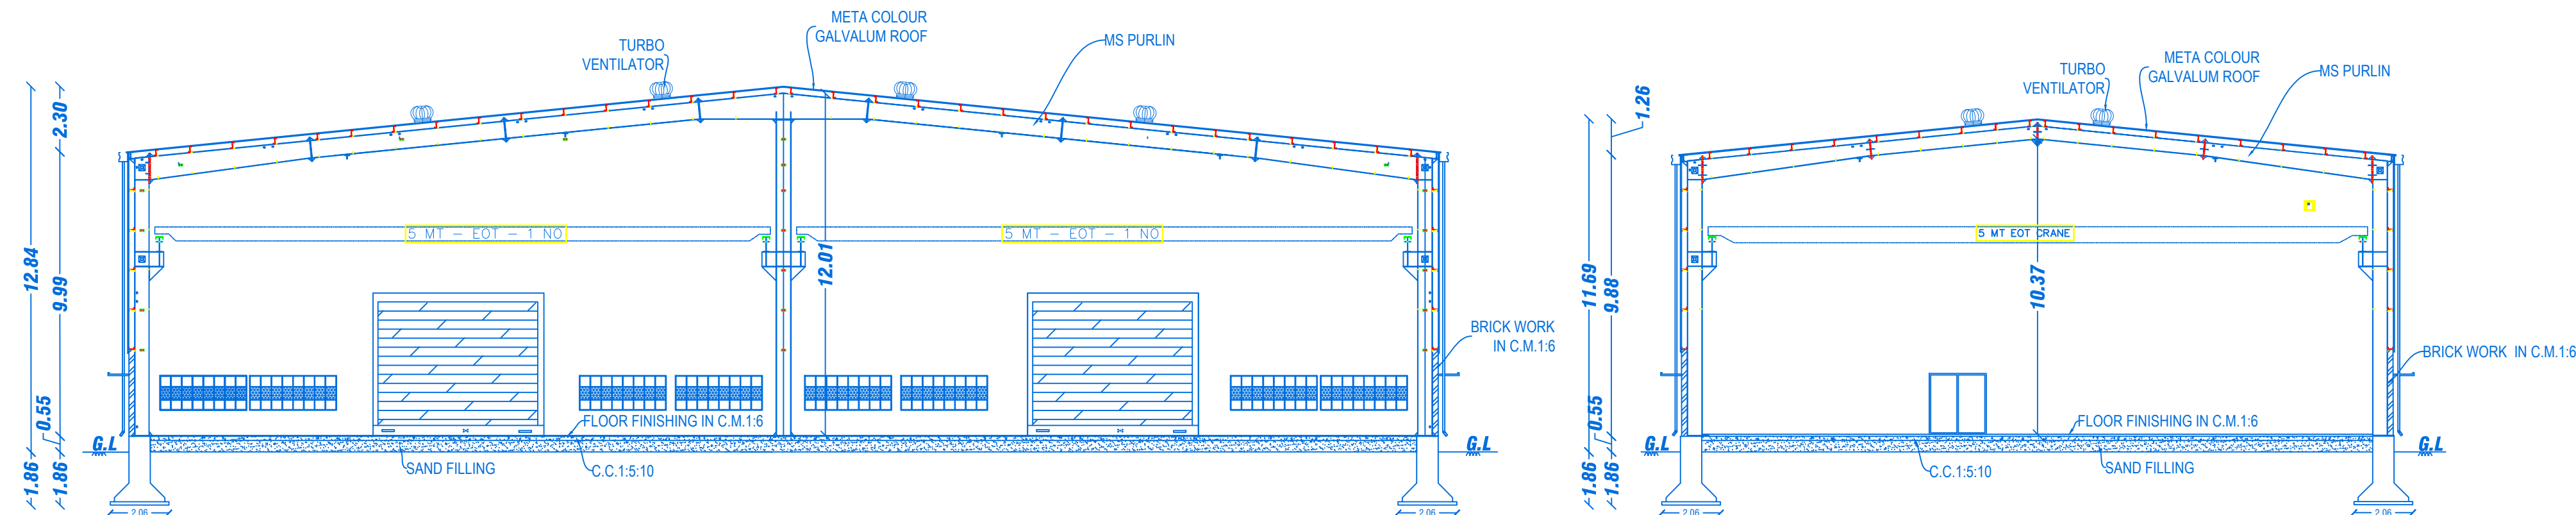

SECTION-ON- BB

SECTION-ON- AA

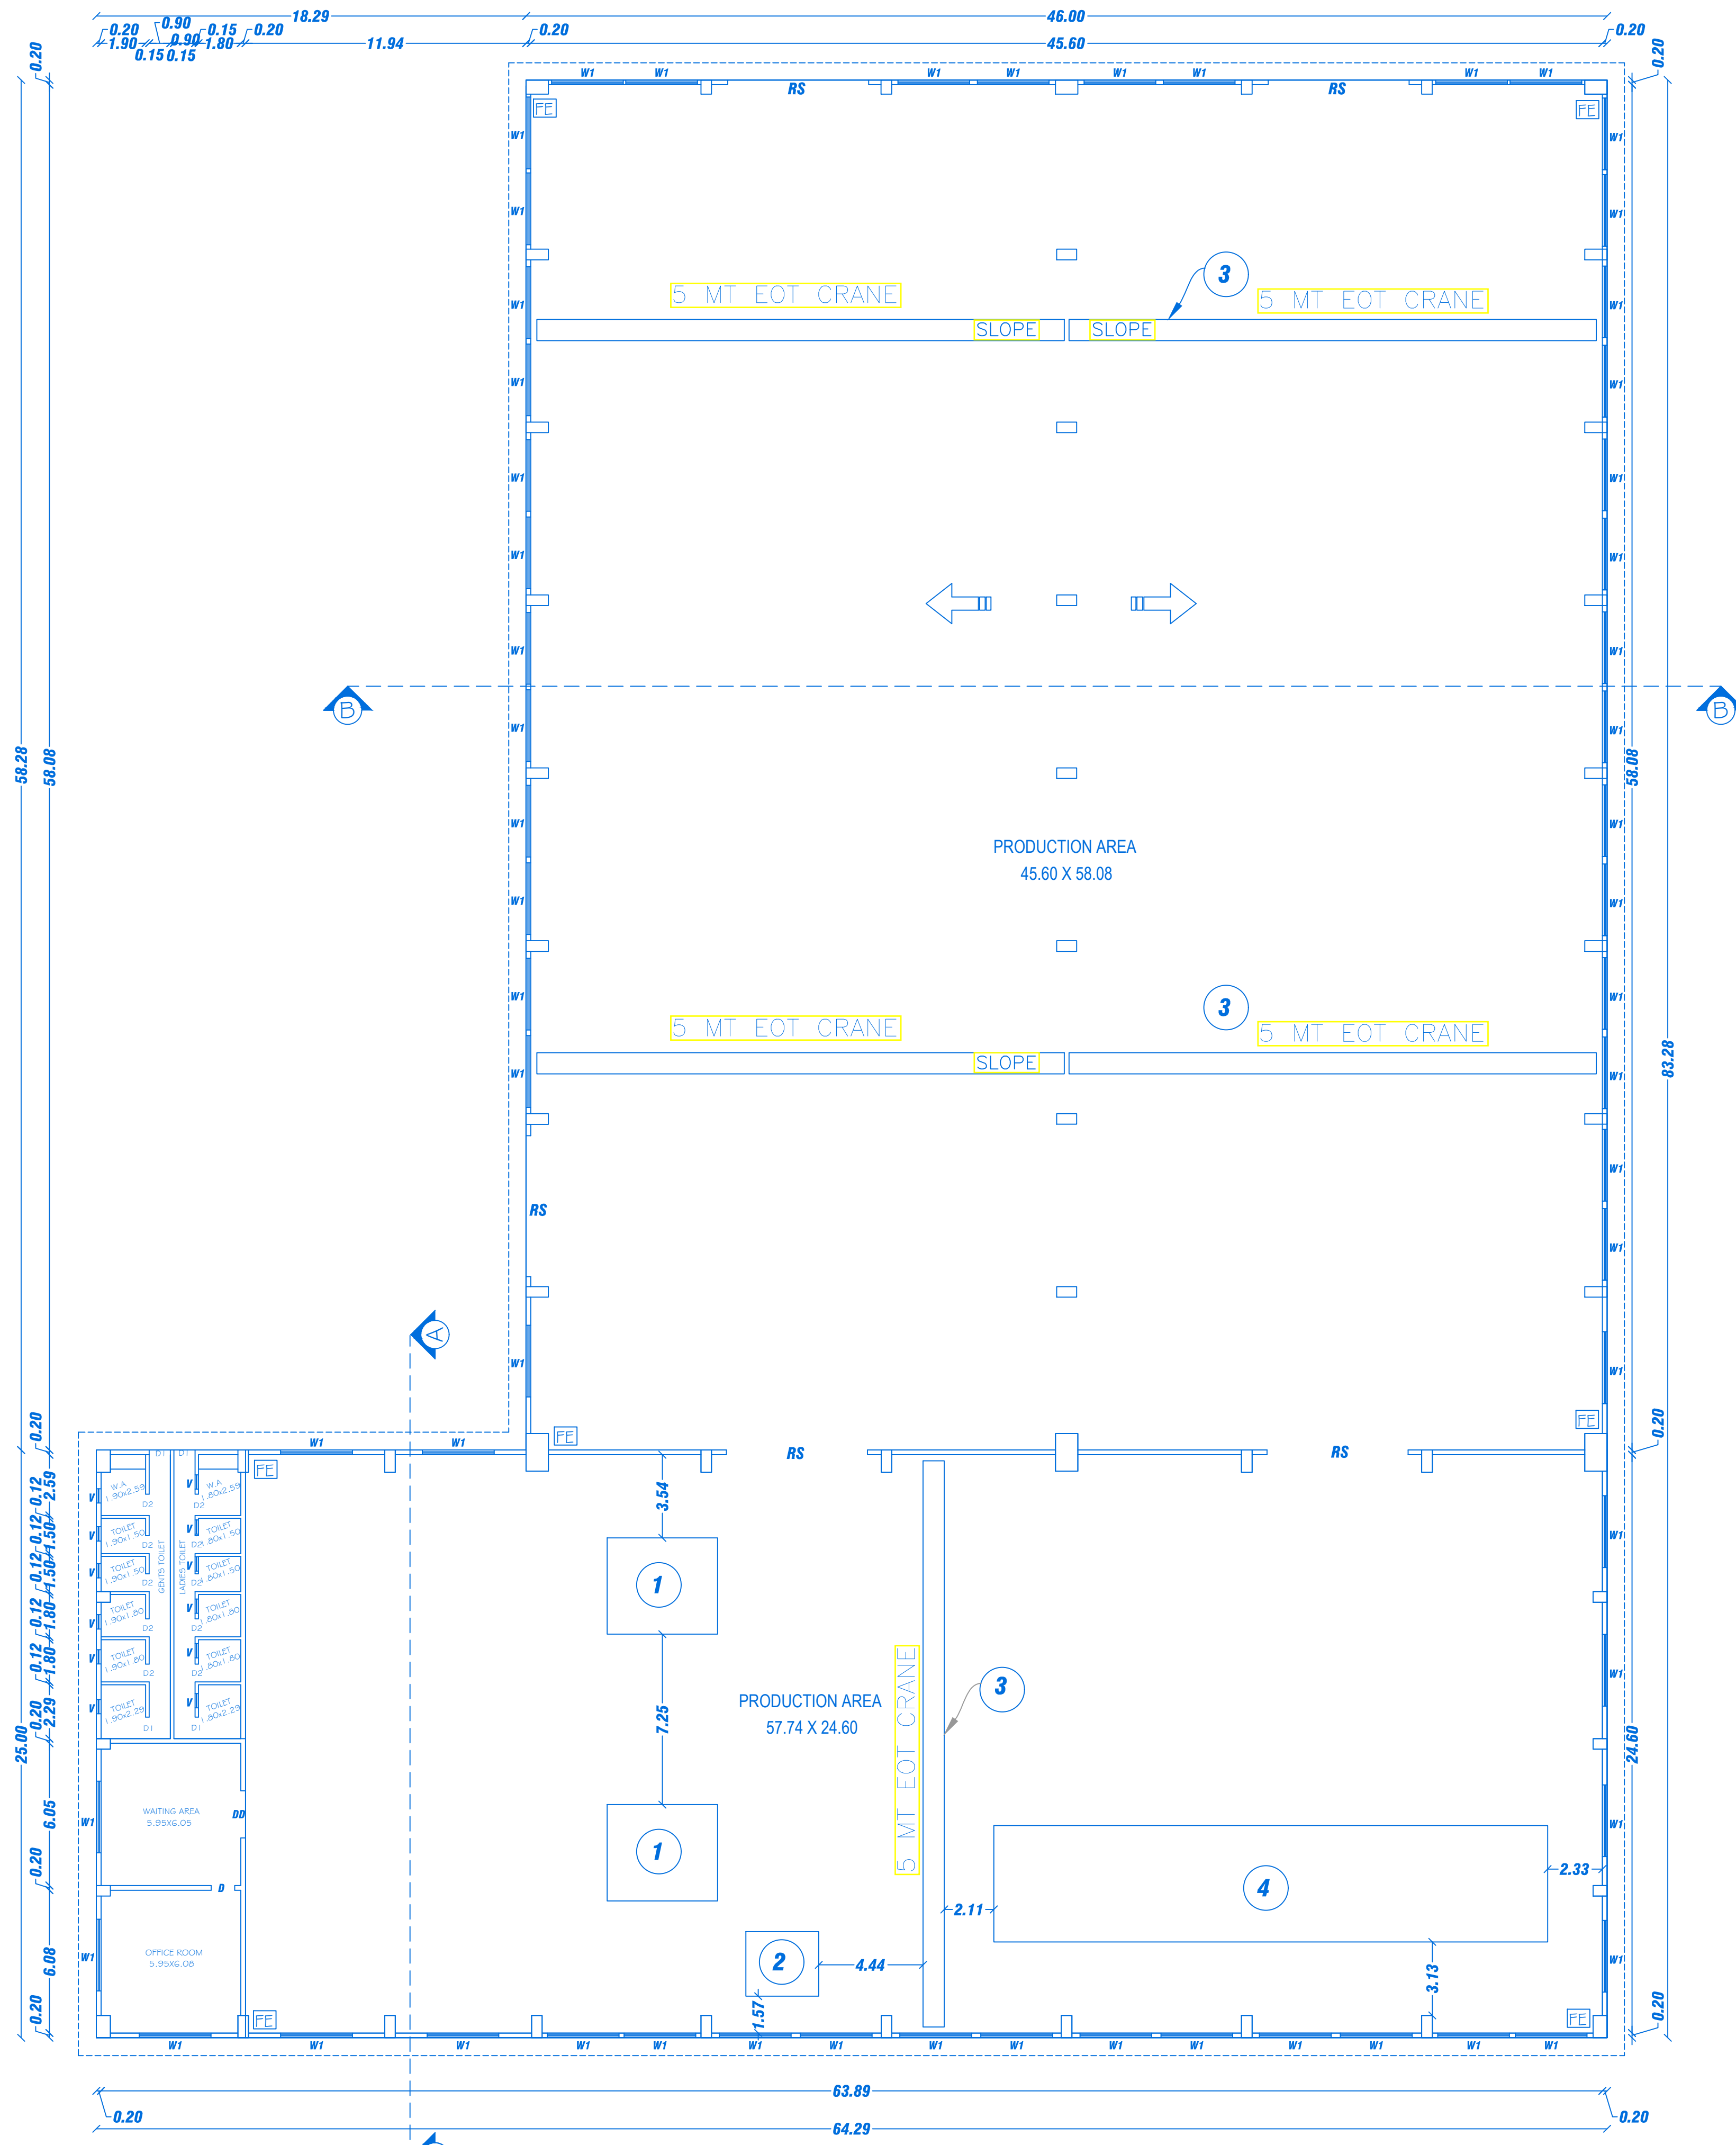


GROUND FLOOR PLAN - PRODUCTION BLOCK



BLOCK-1

Mechanical Ventilation Provided

BLOCK-3

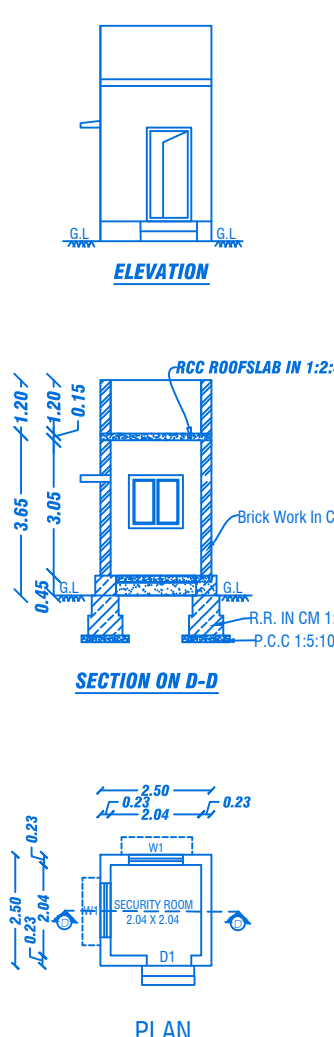

BLOCK-2

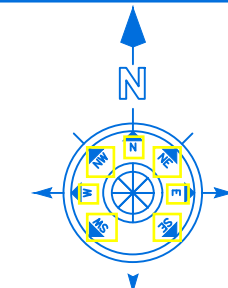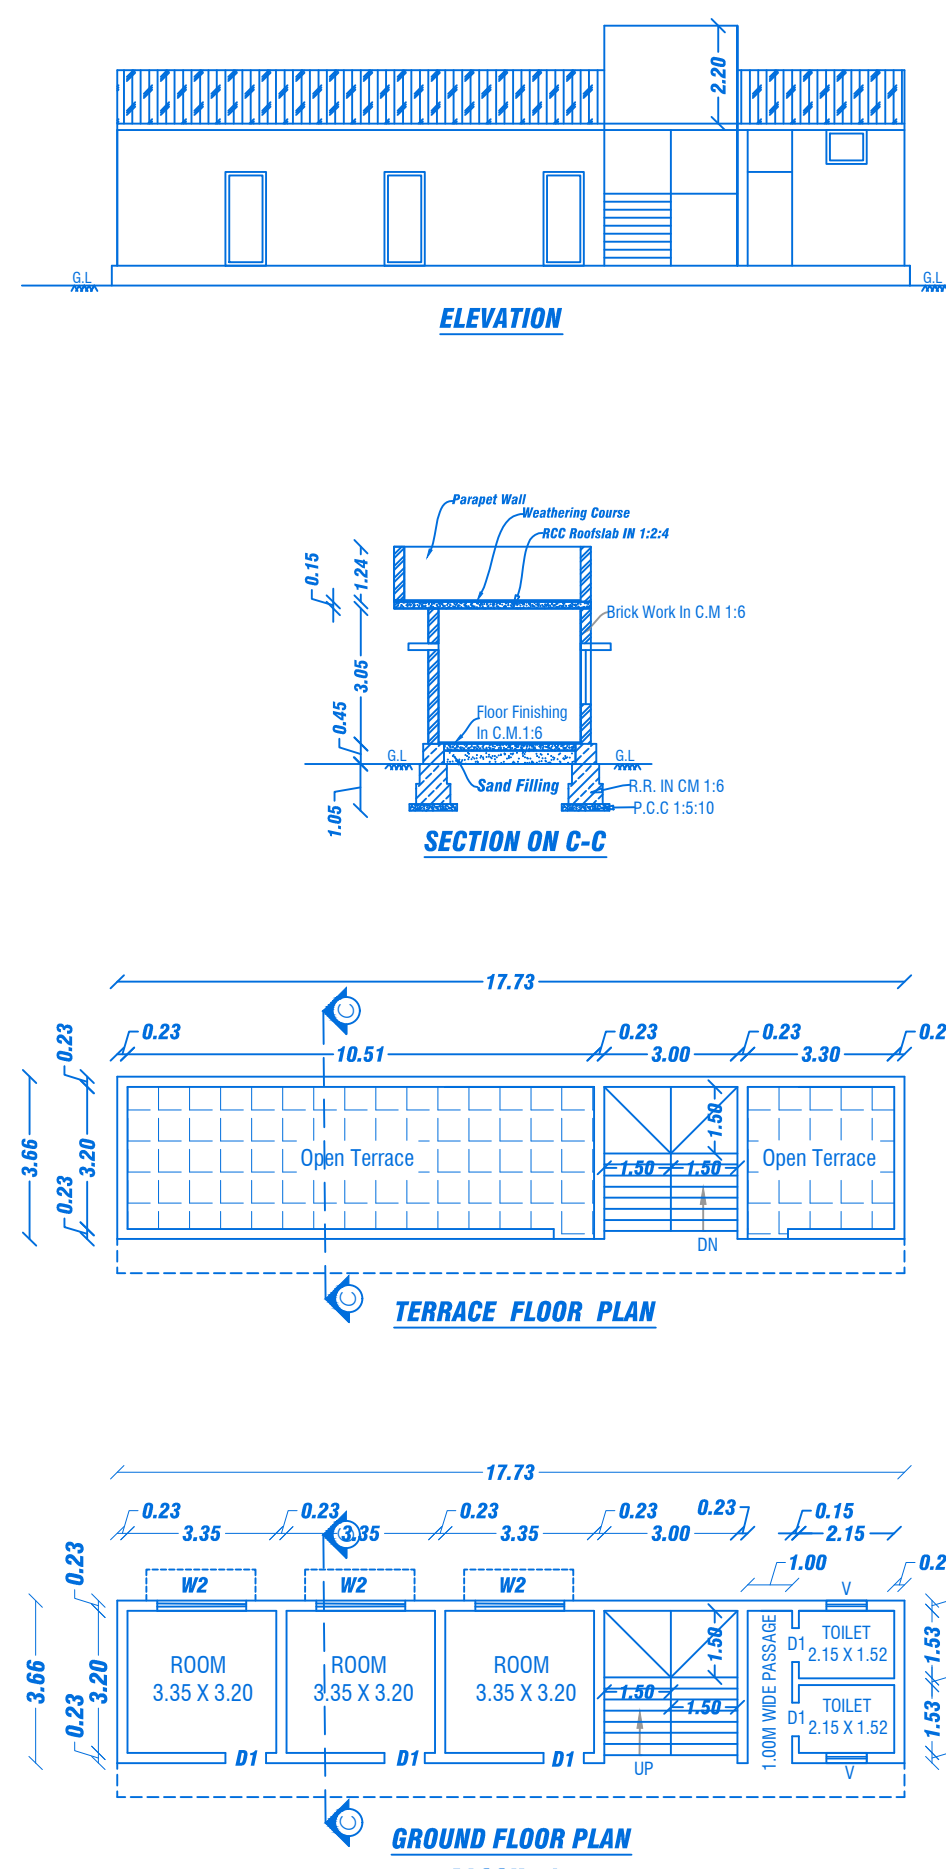

(SCALE-1:100)

SHEET NO: 01/ 02

MANUFACTURING SHED

PLAN SHOWING THE PROPOSED INDUSTRIAL BUILDING FOR "M/s. SHREEM MARMO LLP." (GRANITE MARBLES INDUSTRY EXCEPT QUARRYING) AT SF NO : 322/1A, 322/1B, 322/2A1, 322/3A, 323/1A, 325/1A, 325/2A, AT SHOOLAGIRI VILLAGE & PANCHAYAT, SHOOLAGIRI UNION & TALUK, KRISHNAGIRI DISTRICT.

SCHEDULE OF JOINERIES

		LENGTH	HEIGHT
ROLLING SHUTTER	RS	6.00	5.00
DOUBLE DOOR	DD	2.00	2.13
DOOR	D	1.00	2.13
DOOR	D1	0.90	2.13
DOOR	D2	0.76	2.13
WINDOW	W1	3.05	1.22
WINDOW	W2	2.00	1.20
VENTILATOR	V	0.61	0.61

PROPOSED AREA DETAILS

Block Name	PARTICULARS	TOTAL BUILTUP AREA	NON FSI AREA IN SQ.MT	FSI AREA IN SQ.MT
	TOTAL AREA OF THE SITE = 14580.00 Sq.mt			
	TOTAL AREA OF THE SITE AS PER DOCUMENT = 13364.63 Sq.mt (Least value consider for Approval)			
1	PROPOSED INDUSTRIAL BUILDING-G.F	4288.13	--	4288.13
2	LABOUR QUATERS - G.F	64.89	--	64.89
3	SECURITY ROOM - G.F	6.25	6.25	--
TOTAL FSI AREA		4359.27		4353.02

MACHINERY DETAILS

Ref. No	MACHINERY NAME	POWER IN H.P.	QTY	TOTAL POWER IN H.P.
1	GANG SAW	202.00	2	404.00
2	DRESSING	38	2	76.00
3	EOT CRANE	10.5	3	31.50
4	Resin Line	327.6	1	327.60
TOTAL POWER				839.10

LEGEND

(FE) Fire Extinguisher

Ponds

Rain W/Water Perculation

(FA) Fire Alarm

APPLICANT

For M/s. Shreem Marmo LLP
Authorized Signature

For M/s. Colours Rainbow LLP
Authorized Signatory

M/s.SHREEM MARMO LLP.

REGISTERED ENGINEER

[Signature]

Er.A.Harikumar, M.E.,(Struct),M.Sc.,Rev.AMIE,MISTE,A.I.V,
Structural Eng. Chartered Eng(U), Approved Valuer,
TN.Govt.Registered Professional of DTCPHNTDA)

Name of Profession	R.E	R.S.E	C.E	B.Q.A	R.D
Grade	II	I	I	I	I
Reg.No's	01/2019	11/2022	04/2019	02/2019	15/2022

CIVIL TEC. Door No.3A, 1st Floor, Bagalur HUDCO Road,
TNHB Phase III, Near TNHB Office, Bagalur Road, Hosur-635109.
Email:civiltec261@gmail.com,srihari.prim@gmail.com
Cell:95243-20261, 94899-84416.

[illegible]