


REVISED PLAN SHOWING THE EXISTING BUILDING AND PROPOSED ADDITIONAL CONSTRUCTION OF GALVALUME SHEET ROOF AND RCC ROOF INDUSTRIAL BUILDING IN BASEMENT, GROUND AND FIRST FLOOR FOR "FATEH LOGISTICS AND INDUSTRIAL PARK PVT LTD" IN (PLASTIC PROCESSED GOODS, ELECTRONIC AND ELECTRICAL GOODS) S.F.No: 69/4, 70/1, 70/2A, 70/9A, 72/1A2, 72/1B3, 72/1C2, 72/2A, 73/1B2, 73/1C, 73/1D, 73/1E,73/1F, 73/2A, 74/4, 74/5, 74/6, 74/7, 74/8, 74/9, 84/13, 86/2B, 86/3A,86/3B, 88/1A, 88/1B, 88/2, 88/3A, 88/3B1, 88/3B2, 88/3C, 91, 69/2 ,69/3B, 70/2B,70/3A1,73/2D,73/2E, 73/2F1,74/10,84/1A2B1,86/1D, 89/2, 89/3A, 89/3B, 89/3C, 89/3D, 89/3E, 89/3F, 89/3G,89/3H, 89/3I, 90/2A, 90/2B, 90/2C,90/3A,90/3B, 90/3C,90/3D,90/3E, 90/3F, 92/2, 92/3A,92/3B,92/3C,92/4C,92/4D,92/4E, 93/1A,93/1B2, 93/2A1, 93/2B, AT MELUMALAI VILLAGE AND PANCHAYAT, SHOOLAGIRI PANCHAYAT UNION, SHOOLAGIRI TALUK AND KRISHNAGIRI DISTRICT.

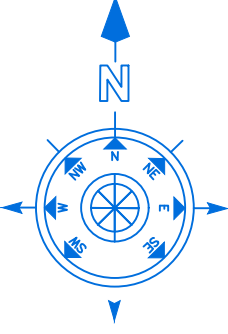

ALL DIMENSIONS ARE IN METER

NOTE:
1. DTCP CHENNAI
TECHNICAL CONCURRENCE NO: I 3009/2022/TCP7, DT.30.06.2022.
2. DTCP KRISHNAGIRI, - FILE NO. I 468/2022, DT.26.07.2022.
PLANNING PERMISSION NO:229/2022.
3. LOCAL BODY - FILE NO. 2483/2022/A2, DT.22.09.2022.

SCHEDULE OF JOINERIES			
		LENGTH	HEIGHT
ROLLING SHUTTER	RS	4.00	3.05
DOORS	D	1.80	2.13
	D1	1.00	2.13
	D2	0.76	2.13
	SD	2.00	2.13
	GD	0.76	2.13
WINDOW	W1	1.5	1.22
	W2	1.80	1.22
VENTILATOR	V1	1.22	0.61

PROPOSED AREA DETAILS				
Block No	PARTICULARS	TOTAL BUILDUP AREA	NON FSI AREA	FSI AREA
8	AREA OF THE GROUND FLOOR	15748.88	-	15748.88

POWER DETAILS				
S.No.	MACHINERIES NAME	H.P.	NOS.	TOTAL.
10	COMPRESSOR	5.00	2	10.00
12	ASSEMBLY MACHINE	50.00	3	150.00
14	PRINTING MACHINE	5.00	3	15.00
15	PUNCHING MACHINE	5.00	2	10.00

KEY

FA

FIRE ALARM

FH

FIRE HYDRANT



FE

FIRE EXTINGUISHER

DW

DRINKING WATER

APPLICANT

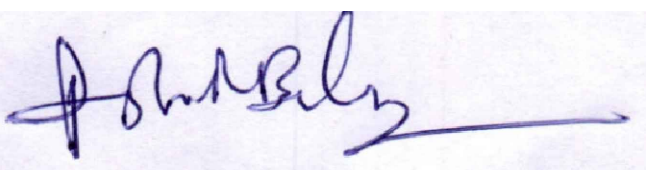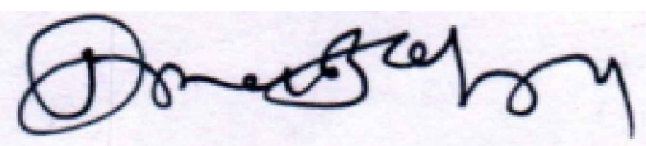

M/s. FATEH LOGISTICS AND INDUSTRIAL PARK PVT LTD


REGISTERED PROFESSION




Er.A.Harikumar, M.E.,(Struct),M.Sc.,Rev.AMIE,MISTE,A.I.V,
Structural Eng, Chartered Eng(I), Approved Valuer,
TN.Govt.Registered Professional of DTCP(HNTDA)

Name of Profession	R.E	R.S.E	C.E	B.Q.A	R.D
Grade	I,I	I	I	I,I	
Reg.No's	01/2019	11/2022	04/2019	02/2019	15/2022

CIVIL TEC, Door No.2A, 1st Floor, Bagalur HUDCO Road,
TNHB Phase III, Near TNHB Office, Bagalur Road, Hosur-635109.
Email-civiltec261@gmail.com,srihari.prim@gmail.com
Cell:95243-20261, 94899-84416.

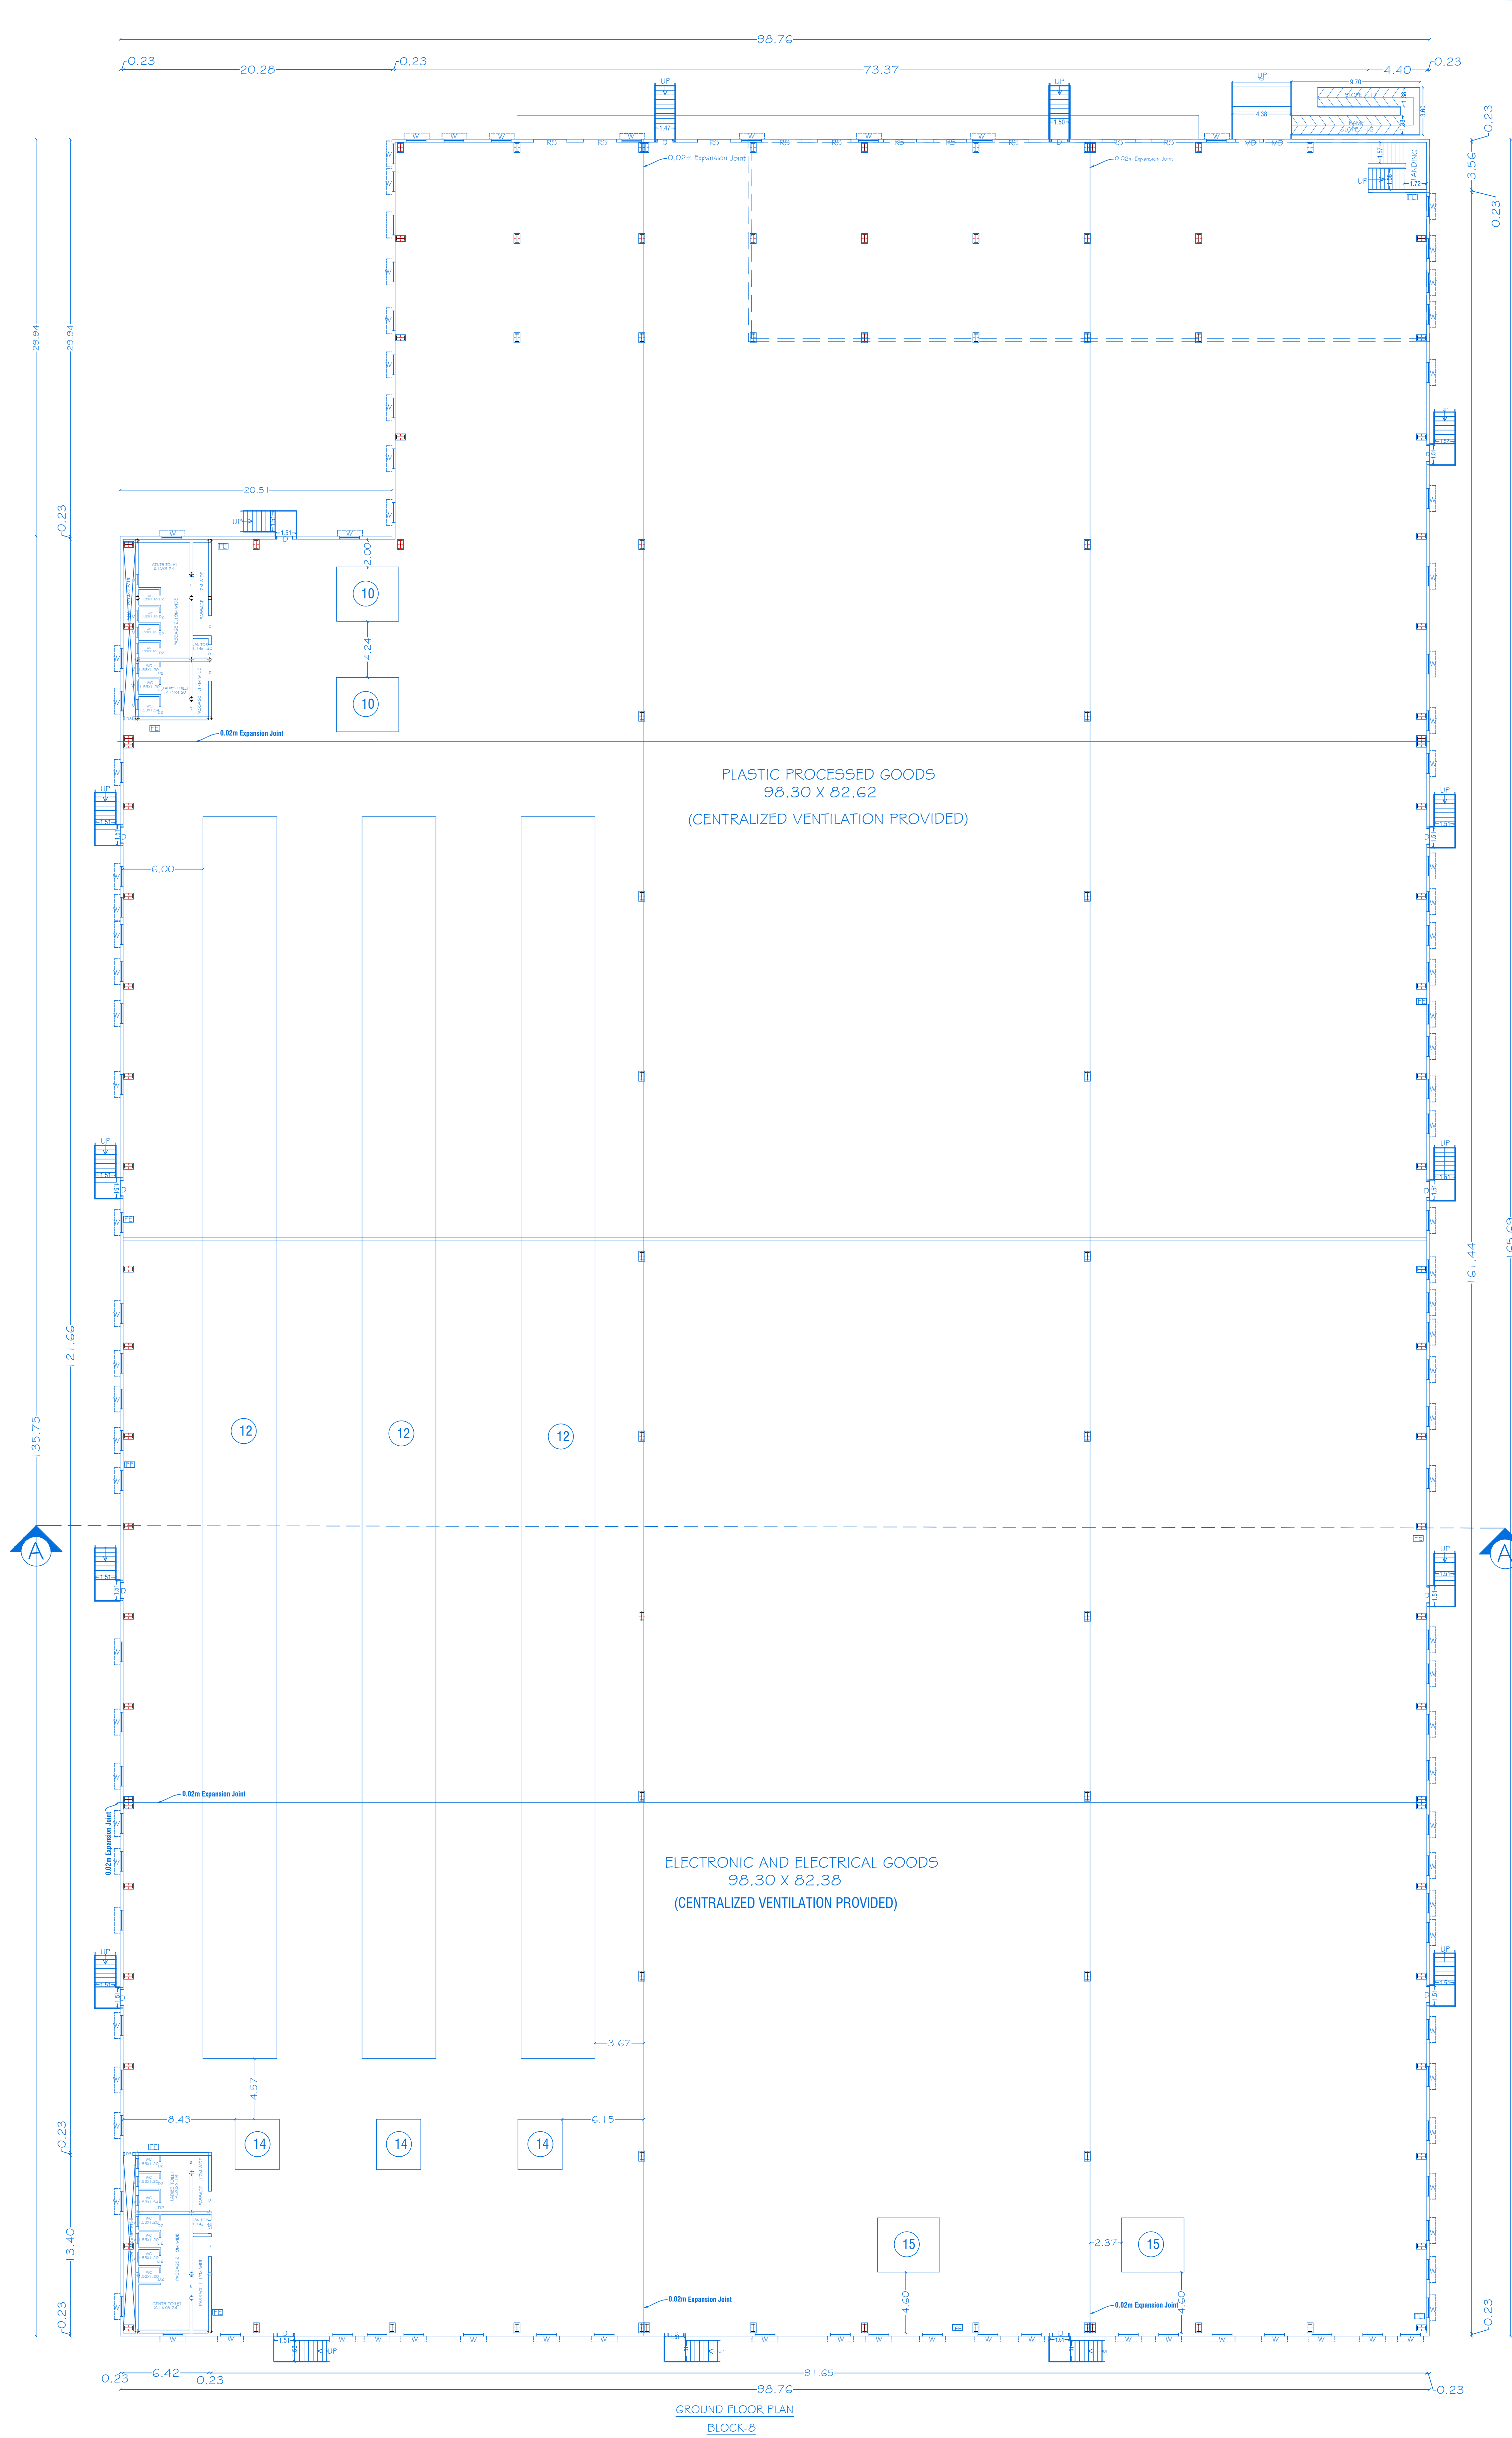

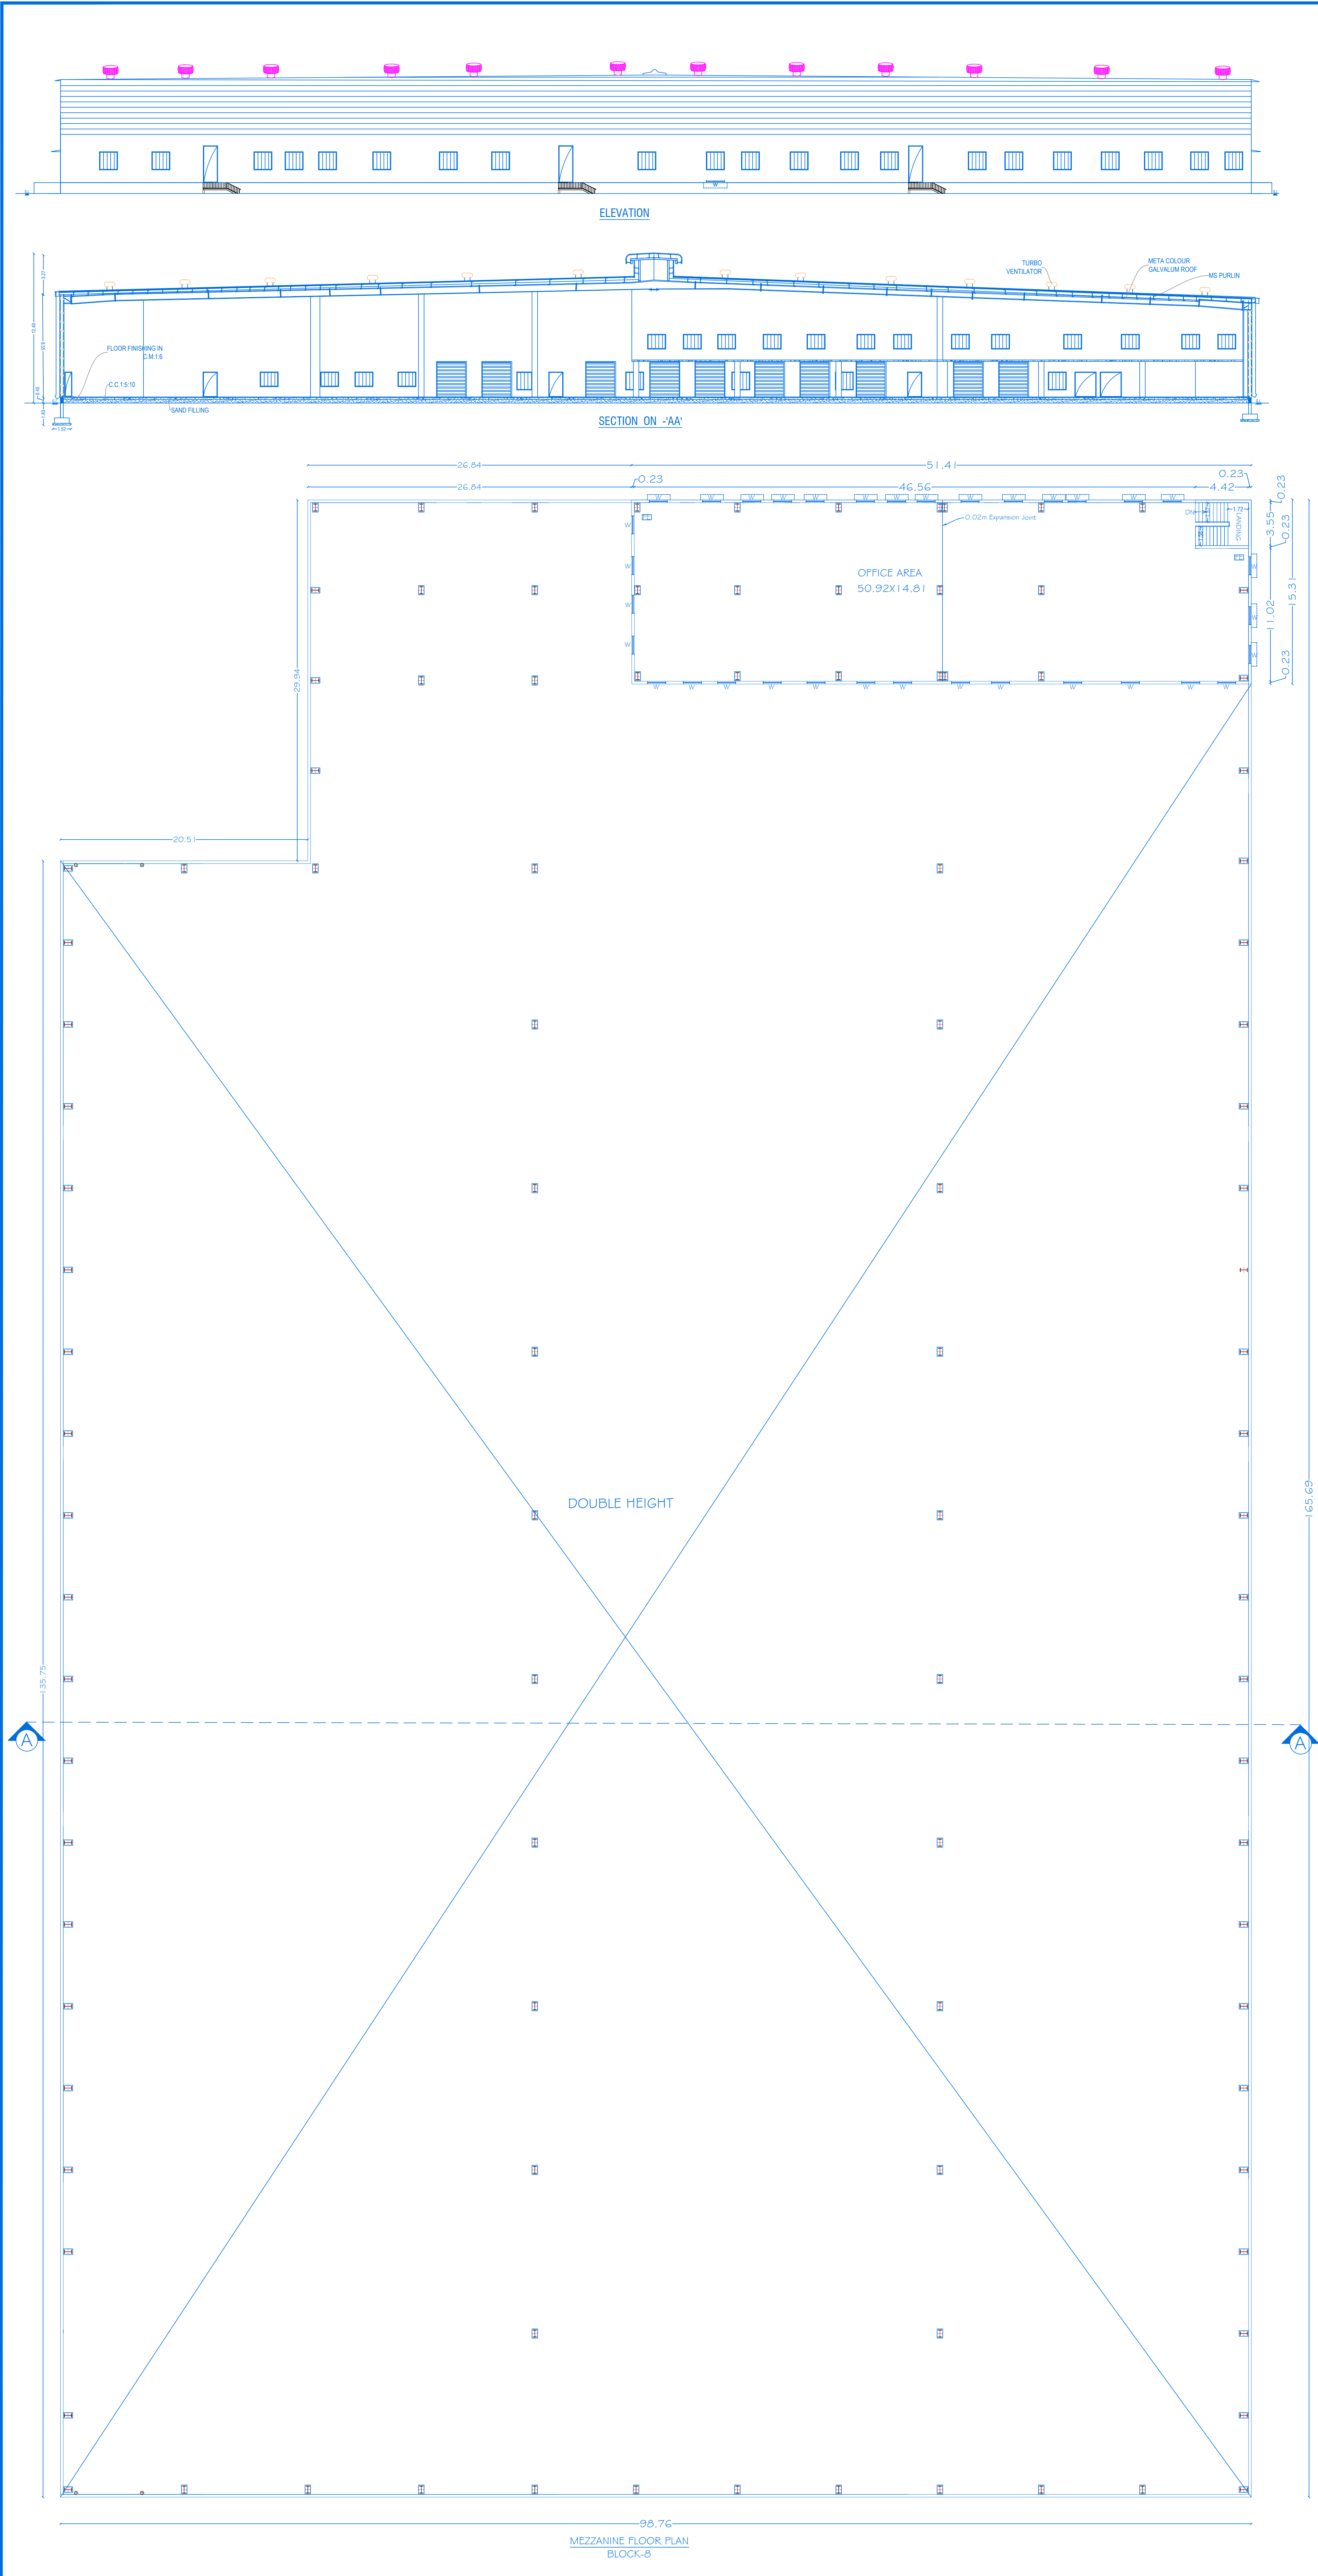

BLOCK -8
(SCALE-1:100)

SHEET NO: 02/ 13

REVISED PLAN SHOWING THE EXISTING BUILDING AND PROPOSED ADDITIONAL CONSTRUCTION OF GALVALUME SHEET ROOF AND RCC ROOF INDUSTRIAL BUILDING IN BASEMENT, GROUND AND FIRST FLOOR FOR "FATEH LOGISTICS AND INDUSTRIAL PARK PVT LTD" IN (PLASTIC PROCESSED GOODS, ELECTRONIC AND ELECTRICAL GOODS) S.F.No: 69/4, 70/1, 70/2A, 70/9A, 72/1A2, 72/1B3, 72/1C2, 72/2A, 73/1B2, 73/1C, 73/1D, 73/1E,73/1F, 73/2A, 74/4, 74/5, 74/6, 74/7, 74/8, 74/9, 84/13, 86/2B, 86/3A,86/3B, 88/1A, 88/1B, 88/2, 88/3A, 88/3B1, 88/3B2, 88/3C, 91, 69/2 ,69/3B, 70/2B,70/3A1,73/2D,73/2E,73/2F1,74/10,84/1A2B1,86/1D, 89/2, 89/3A, 89/3B, 89/3C, 89/3D, 89/3E, 89/3F, 89/3G,89/3H, 89/3I, 90/2A, 90/2B, 90/2C,90/3A,90/3B,90/3C,90/3D,90/3E, 90/3F, 92/2, 92/3A,92/3B,92/3C,92/4C, 92/4D,92/4E,93/1A,93/1B2, 93/2A1, 93/2B, AT MELUMALAI VILLAGE AND PANCHAYAT, SHOOLAGIRI PANCHAYAT UNION, SHOOLAGIRI TALUK AND KRISHNAGIRI DISTRICT.

ALL DIMENSIONS ARE IN METER

NOTE:

1. DTCP CHENNAI
TECHNICAL CONCURRENCE NO: I 3009/2022/TCP7, DT.30.06.2022.
2. DTCP KRISHNAGIRI, - FILE NO. I 468/2022, DT.26.07.2022.
PLANNING PERMISSION NO:229/2022.
3. LOCAL BODY - FILE NO. 2483/2022/A2, DT.22.09.2022.

SCHEDULE OF JOINERIES

		LENGTH	HEIGHT
ROLLING SHUTER	RS	4.00	3.05
DOORS	D	1.80	2.13
	D1	1.00	2.13
	D2	0.76	2.13
	SD	2.00	2.13
	GD	0.76	2.13
WINDOW	W1	1.5	1.22
	W2	1.80	1.22
VENTILATOR	V1	1.22	0.61

PROPOSED AREA DETAILS

Block No	PARTICULARS	TOTAL BUILDUP AREA	NON FSI AREA	FSI AREA
8	AREA OF THE MEZZANINE FLOOR	890.94	-	890.94

KEY

○ FA

FIRE ALARM

□ FH

FIRE HYDRANT

□ FE

FIRE EXTINGUISHER

□ DW

DRINKING WATER

APPLICANT

M/s. FATEH LOGISTICS AND INDUSTRIAL PARK PVT LTD


REGISTERED PROFESSION

Er.A.Harikumar, M.E.,(Struct),M.Sc.,Rev.AMIE,MISTE,A.I.V,
Structural Eng, Chartered Eng(I), Approved Valuer,
TN.Govt.Registered Professional of DTCP(HNTDA)

Name of Profession	R.E	R.S.E	C.E	B.Q.A	R.D
Grade	I.I	I	I	I.I	
Reg.No's	01/2019	11/2022	04/2019	02/2019	15/2022

CIVIL TEC, Door No.2A, 1st Floor, Bagalur HUDCO Road, TNHB Phase III, Near TNHB Office, Bagalur Road, Hosur-635109.
Email-civiltec261@gmail.com,srihari.prim@gmail.com
Cell:95243-20261, 94899-84416.

CIVIL TEC -\\SERVER\\DRAWING 2023- DTCP\\INDUS\\FATEH LOGISTIC\\18.07.XX23.

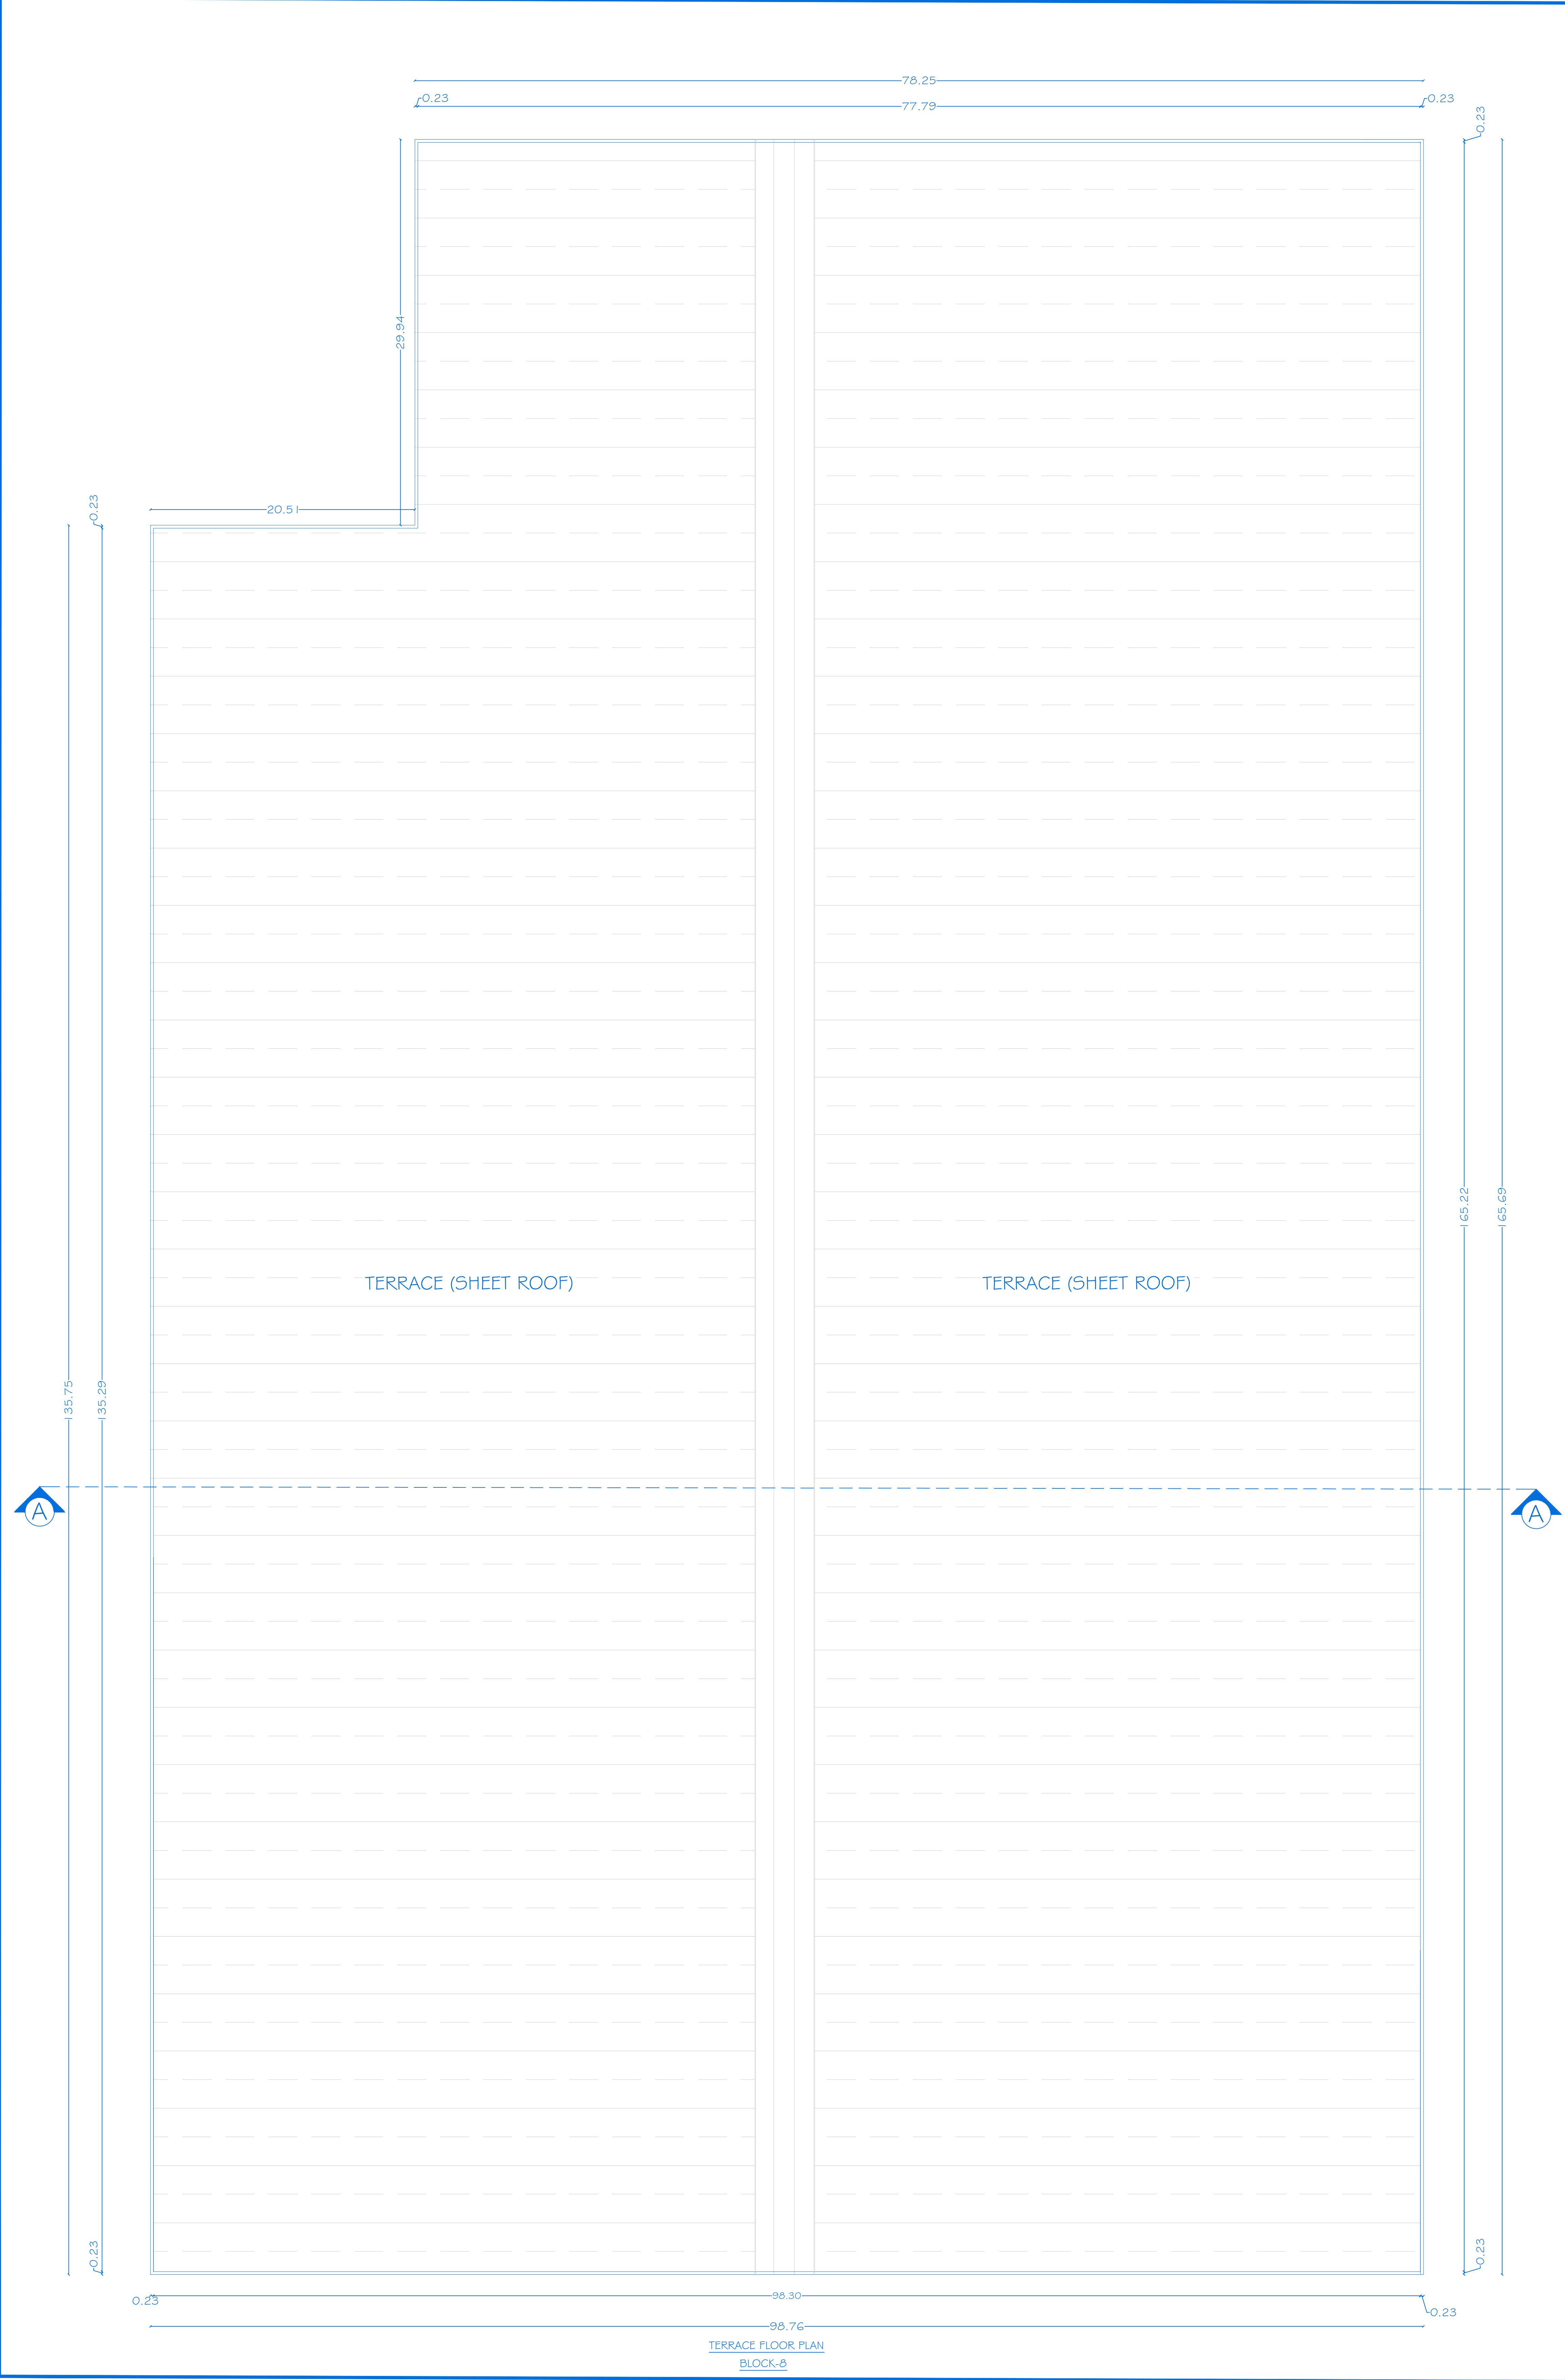

BLOCK -8
(SCALE:1:100)

SHEET NO: 03/ 13

REVISED PLAN SHOWING THE EXISTING BUILDING AND PROPOSED ADDITIONAL CONSTRUCTION OF GALVALUME SHEET ROOF AND RCC ROOF INDUSTRIAL BUILDING IN BASEMENT, GROUND AND FIRST FLOOR FOR "FATEH LOGISTICS AND INDUSTRIAL PARK PVT LTD" IN (PLASTIC PROCESSED GOODS, ELECTRONIC AND ELECTRICAL GOODS) S.F.No: 69/4, 70/1, 70/2A, 70/9A, 72/1A2, 72/1B3, 72/1C2, 72/2A, 73/1B2, 73/1C, 73/1D, 73/1E,73/1F, 73/2A, 74/4, 74/5, 74/6, 74/7, 74/8, 74/9, 84/13, 86/2B, 86/3A,86/3B, 88/1A, 88/1B, 88/2, 88/3A, 88/3B1, 88/3B2, 88/3C, 91, 69/2 ,69/3B, 70/2B,70/3A1,73/2D,73/2E, 73/2F1,74/10,84/1A2B1,86/1D, 89/2, 89/3A, 89/3B, 89/3C, 89/3D, 89/3E, 89/3F, 89/3G,89/3H, 89/3I, 90/2A, 90/2B, 90/2C,90/3A,90/3B, 90/3C,90/3D,90/3E, 90/3F, 92/2, 92/3A,92/3B,92/3C,92/4C,92/4D,92/4E, 93/1A,93/1B2, 93/2A1, 93/2B, AT MELUMALAI VILLAGE AND PANCHAYAT, SHOOLAGIRI PANCHAYAT UNION, SHOOLAGIRI TALUK AND KRISHNAGIRI DISTRICT.

ALL DIMENSIONS ARE IN METER



NOTE:

1. DTCP CHENNAI
TECHNICAL CONCURRENCE NO: I 3009/2022/TCP7, DT.30.06.2022.


2. DTCP KRISHNAGIRI, - FILE NO. I 468/2022, DT.26.07.2022.
PLANNING PERMISSION NO:229/2022.

3. LOCAL BODY - FILE NO. 2483/2022/A2, DT.22.09.2022.

APPLICANT

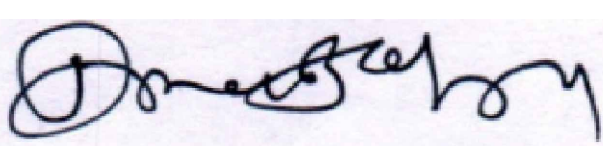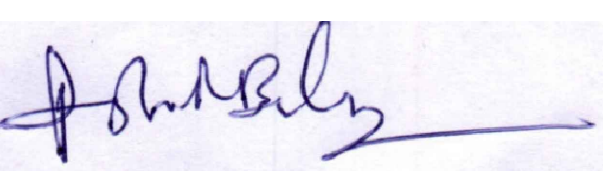

M/s. FATEH LOGISTICS AND INDUSTRIAL PARK PVT LTD

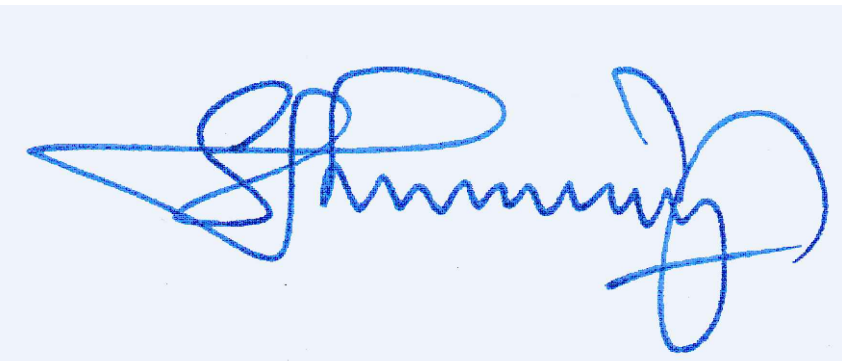
REGISTERED PROFESSION


Er.A.Harikumar, M.E.,(Struct),M.Sc.,Rev.AMIE,MISTE,A.I.V,
Structural Eng, Chartered Eng(I), Approved Valuer,
TN.Govt.Registered Professional of DTCP(HNTDA)


Name of Profession	R.E	R.S.E	C.E	B.Q.A	R.D
Grade	I.I	I	I	I.I	
Reg.No's	01/2019	11/2022	04/2019	02/2019	15/2022

CIVIL TEC, Door No.2A, 1st Floor, Bagalur HUDCO Road, TNHB Phase III, Near TNHB Office, Bagalur Road, Hosur-635109.
Email-civiltec261@gmail.com,srihari.prim@gmail.com
Cell:95243-20261, 94899-84416.

CIVIL TEC -\\SERVER\\DRAWING 2023- DTCP\\INDUS\\FATEH LOGISTIC\\I 8.07.XX23.

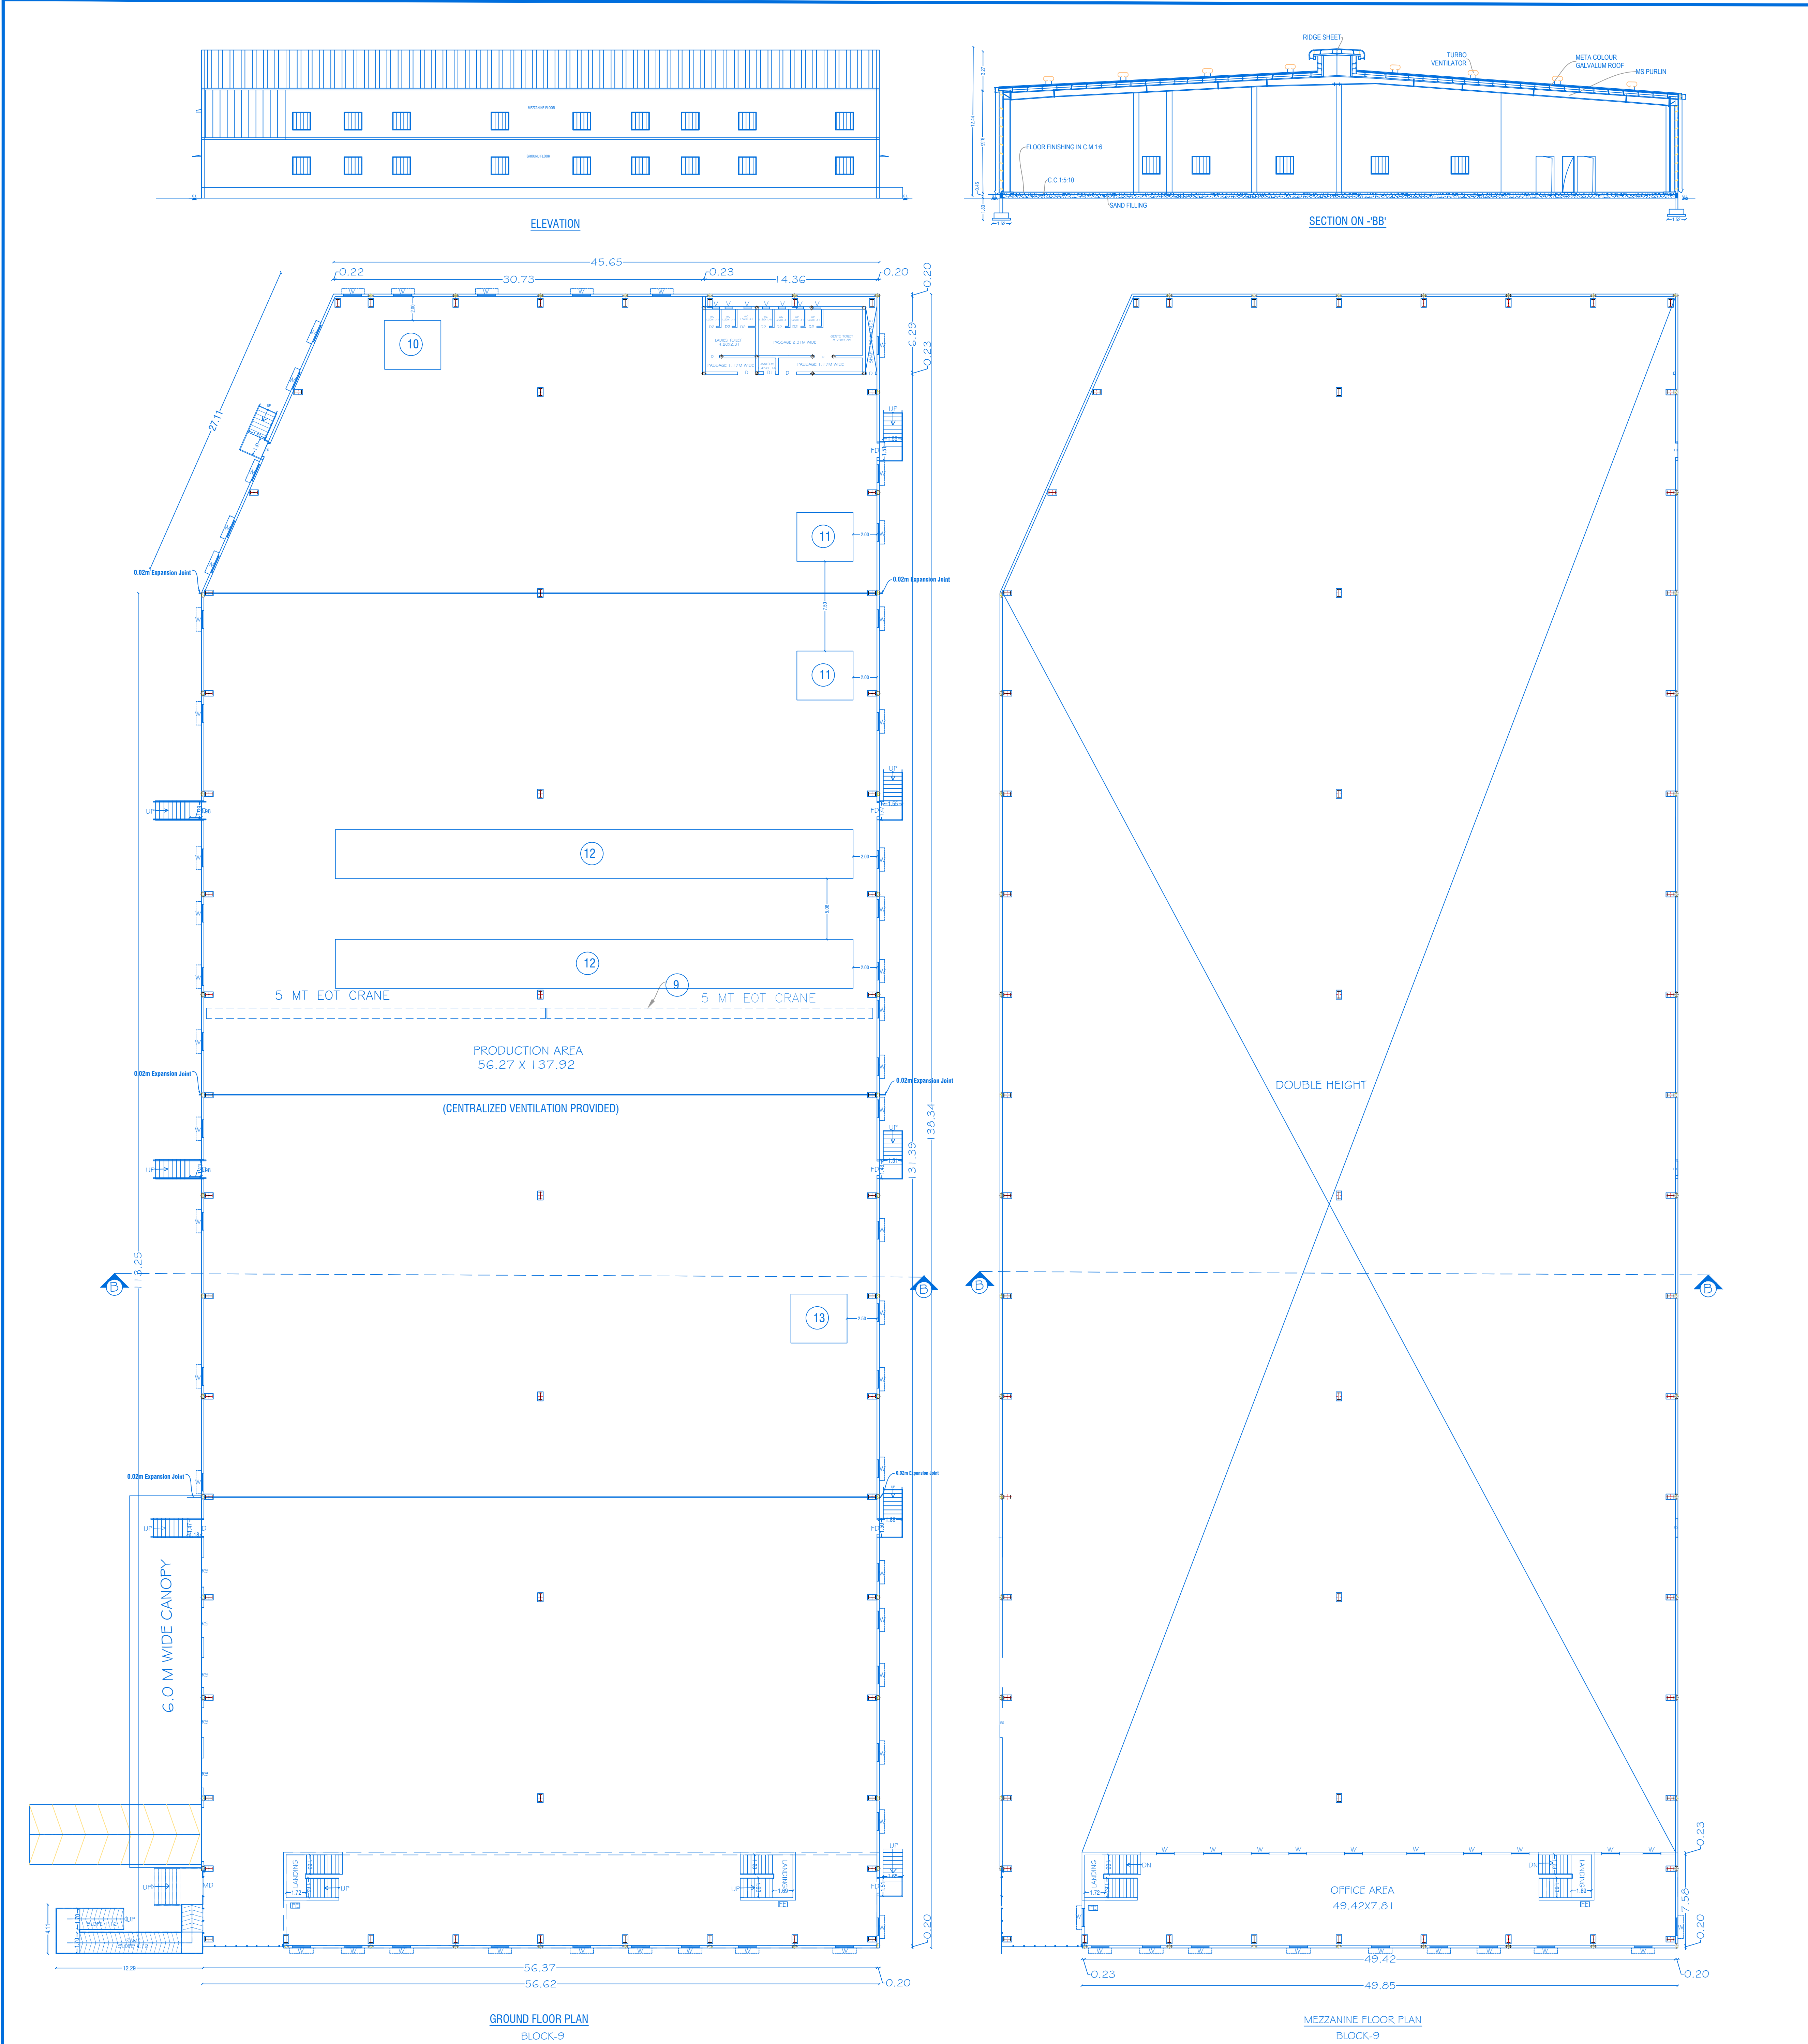

BLOCK -9 (SCALE-1:100)		SHEET NO: 04/ 13																				
REVISED PLAN SHOWING THE EXISTING BUILDING AND PROPOSED ADDITIONAL CONSTRUCTION OF GALVALUME SHEET ROOF AND RCC ROOF INDUSTRIAL BUILDING IN BASEMENT, GROUND AND FIRST FLOOR FOR "FATEH LOGISTICS AND INDUSTRIAL PARK PVT LTD" IN (PLASTIC PROCESSED GOODS, ELECTRONIC AND ELECTRICAL GOODS) S.F.No: 69/4, 70/1, 70/2A, 70/9A, 72/1A2, 72/1B3, 72/1C2, 72/2A, 73/1B2, 73/1C, 73/1D, 73/1E,73/1F, 73/2A, 74/4, 74/5, 74/6, 74/7, 74/8, 74/9, 84/13, 86/2B, 86/3A,86/3B, 88/1A, 88/1B, 88/2, 88/3A, 88/3B1, 88/3B2, 88/3C, 91, 69/2, 69/3B, 70/2B,70/3A1,73/2D,73/2E,73/2F1, 74/10,84/1A2B1,86/1D, 89/2, 89/3A, 89/3B, 89/3C, 89/3D, 89/3E, 89/3F, 89/3G,89/3H, 89/3I, 90/2A, 90/2B, 90/2C,90/3A,90/3B,90/3C,90/3D, 90/3E, 90/3F, 92/2, 92/3A,92/3B,92/3C,92/4C,92/4D,92/4E,93/1A, 93/1B2, 93/2A1, 93/2B, AT MELUMALAI VILLAGE AND PANCHAYAT, SHOOLAGIRI PANCHAYAT UNION, SHOOLAGIRI TALUK AND KRISHNAGIRI DISTRICT.																						
		ALL DIMENSIONS ARE IN METER																				
NOTE: 1. DTCP CHENNAI TECHNICAL CONCURRENCE NO:13009/2022/TCF7, DT.30.06.2022 2. DTCP KRISHNAGIRI, - FILE NO. 1468/2022, DT.26.07.2022. PLANNING PERMISSION NO:229/2022. 3. LOCAL BODY - FILE NO. 2483/2022/A2, DT.22.09.2022.																						
SCHEDULE OF JOINERIES																						
		LENGTH	HEIGHT																			
ROLLING SHUTTER	RS	4.00	3.05																			
DOORS	D	1.80	2.13																			
	D1	1.00	2.13																			
	D2	0.76	2.13																			
	SD	2.00	2.13																			
	GD	0.76	2.13																			
WINDOW	W1	1.5	1.22																			
	W2	1.80	1.22																			
VENTILATOR	V1	1.22	0.61																			
PROPOSED AREA DETAILS																						
Block No	PARTICULARS	TOTAL BUILDUP AREA	NON FSI AREA	FSI AREA																		
9	AREA OF THE GROUND FLOOR	7705.22	-	7705.22																		
	AREA OF THE MEZZANINE FLOOR	458.82	-	458.82																		
POWER DETAILS																						
S.No.	MACHINERIES NAME	H.P.	NOS.	TOTAL.																		
9	EOT CRANE	10.50	1	10.50																		
10	COMPRESSOR	26.00	1	26.00																		
11	MANUFACTURING MACHINE	20.00	2	40.00																		
12	ASSEMBLY MACHINE	20.00	2	40.00																		
13	CONVEYOR	18.50	1	18.50																		
TOTAL POWER IN HP.				135.00																		
KEY																						
FA FIRE ALARM FE FIRE EXTINGUISHER FH FIRE HYDRANT DW DRINKING WATER																						
APPLICANT																						
M/s. FATEH LOGISTICS AND INDUSTRIAL PARK PVT LTD																						
REGISTERED PROFESSION																						
Er.A.Harikumar, M.E.,(Struct),M.Sc.,Rev.AMIE,MISTE,A.I.V, Structural Eng. Chartered Eng(I), Approved Valuer, TN.Govt.Registered Professional of DTCP(HNTDA)																						
<table><tr><td>Name of Profession</td><td>R.E</td><td>R.S.E</td><td>C.E</td><td>B.Q.A</td><td>R.D</td></tr><tr><td>Grade</td><td>I.I</td><td>I</td><td>I</td><td>I.I</td><td>I.I</td></tr><tr><td>Reg.No's</td><td>01/2019</td><td>11/2022</td><td>04/2019</td><td>02/2019</td><td>15/2022</td></tr></table> CIVIL TEC, Door No.2A, 1st Floor, Bagalur HUDCO Road, TNHB Phase III, Near TNHB Office, Bagalur Road, Hosur-635109. Email-civiltec261@gmail.com,srihari.prim@gmail.com Cell:95243-20261, 94899-84416.					Name of Profession	R.E	R.S.E	C.E	B.Q.A	R.D	Grade	I.I	I	I	I.I	I.I	Reg.No's	01/2019	11/2022	04/2019	02/2019	15/2022
Name of Profession	R.E	R.S.E	C.E	B.Q.A	R.D																	
Grade	I.I	I	I	I.I	I.I																	
Reg.No's	01/2019	11/2022	04/2019	02/2019	15/2022																	
CIVIL TEC -\\SERVER\\DRAWING 2023- DTCP\\INDUS\\FATEH LOGISTICS\\18.07.XX23																						

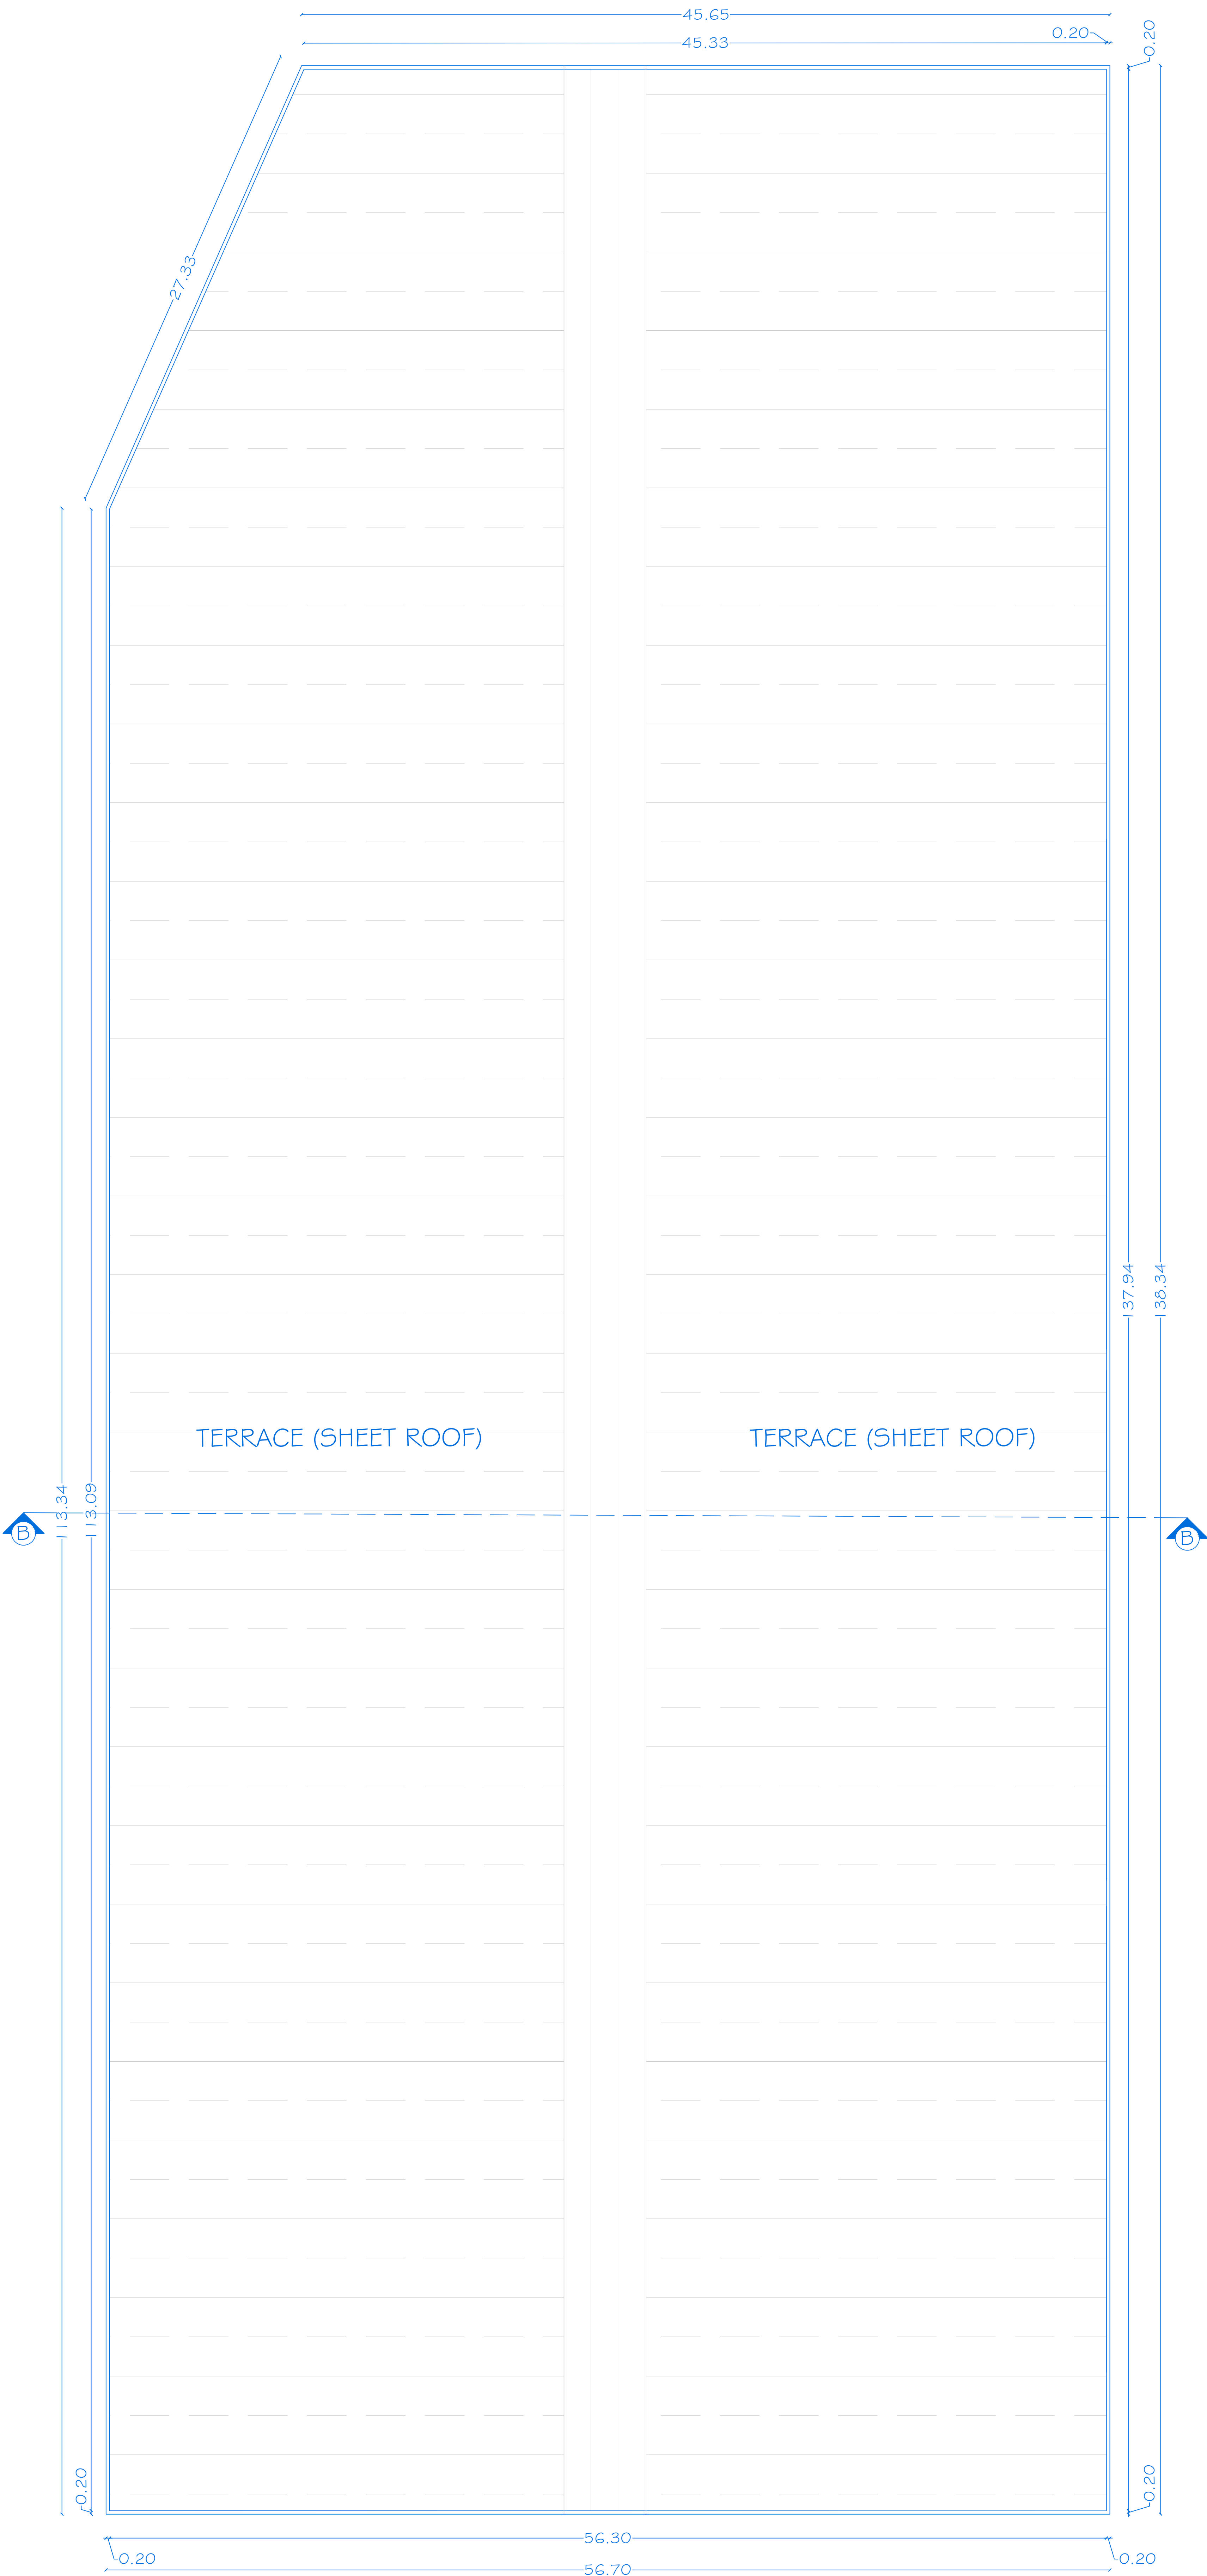


TERRACE FLOOR PLAN
BLOCK-9

BLOCK -9
(SCALE-1:100)

SHEET NO: 05/ 13



REVISED PLAN SHOWING THE EXISTING BUILDING AND PROPOSED
ADDITIONAL CONSTRUCTION OF GALVALUME SHEET ROOF AND RCC
ROOF INDUSTRIAL BUILDING IN BASEMENT, GROUND AND FIRST
FLOOR FOR "FATEH LOGISTICS AND INDUSTRIAL PARK PVT LTD" IN
(PLASTIC PROCESSED GOODS, ELECTRONIC AND ELECTRICAL GOODS)
S.F.No: 69/4, 70/1, 70/2A, 70/9A, 72/1A2, 72/1B3, 72/1C2, 72/2A,
73/1B2, 73/1C, 73/1D, 73/1E,73/1F, 73/2A, 74/4, 74/5, 74/6, 74/7, 74/8,
74/9, 84/13, 86/2B, 86/3A,86/3B, 88/1A, 88/1B, 88/2, 88/3A, 88/3B1,
88/3B2, 88/3C, 91, 69/2 ,69/3B, 70/2B,70/3A1,73/2D,73/2E,73/2F1,
74/10,84/1A2B1,86/1D, 89/2, 89/3A, 89/3B, 89/3C, 89/3D, 89/3E, 89/3F,
89/3G,89/3H, 89/3I, 90/2A, 90/2B, 90/2C,90/3A,90/3B,90/3C,90/3D,
90/3E, 90/3F, 92/2, 92/3A,92/3B,92/3C,92/4C,92/4D,92/4E,93/1A,
93/1B2, 93/2A1, 93/2B, AT MELUMALAI VILLAGE AND
PANCHAYAT, SHOOLAGIRI PANCHAYAT UNION, SHOOLAGIRI TALUK
AND KRISHNAGIRI DISTRICT.

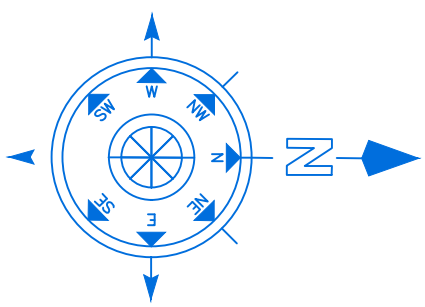

ALL DIMENSIONS ARE IN METER


NOTE:
1. DTCP CHENNAI
TECHNICAL CONCURRENCE NO: I 3009/2022/TCP7, DT.30.06.2022
2. DTCP KRISHNAGIRI, - FILE NO. I 468/2022, DT.26.07.2022.
PLANNING PERMISSION NO:229/2022.
3. LOCAL BODY - FILE NO. 2483/2022/A2, DT.22.09.2022.

APPLICANT

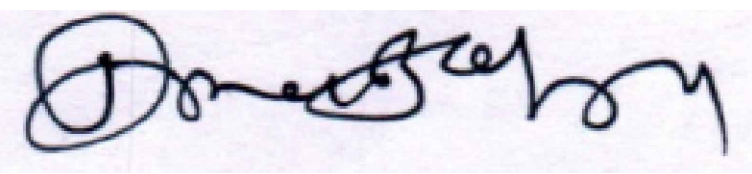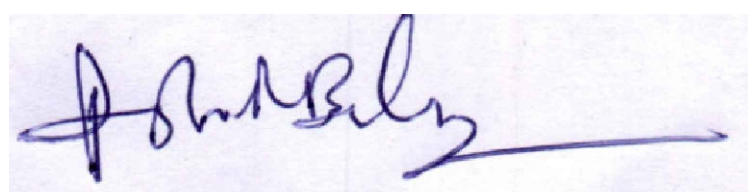M/s. FATEH LOGISTICS AND INDUSTRIAL PARK PVT LTD


REGISTERED PROFESSION

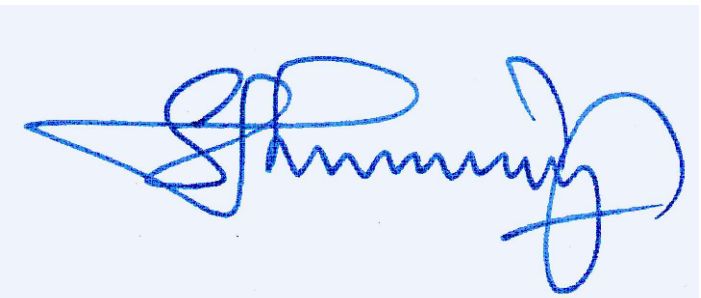


Er.A.Harikumar, M.E.,(Struct),M.Sc.,Rev.AMIE,MISTE,A.I.V,
Structural Eng, Chartered Eng(I), Approved Valuer,
TN.Govt.Registered Professional of DTCP(HNTDA)

Name of Profession	R.E	R.S.E	C.E	B.Q.A	R.D
Grade	I,I	I	I	I,I	
Reg.No's	01/2019	11/2022	04/2019	02/2019	15/2022

CIVIL TEC, Door No.2A, 1st Floor, Bagalur HUDCO Road,
TNHB Phase III, Near TNHB Office, Bagalur Road, Hosur-635109.
Email-civiltec261@gmail.com,srihari.prim@gmail.com
Cell:95243-20261, 94899-84416.

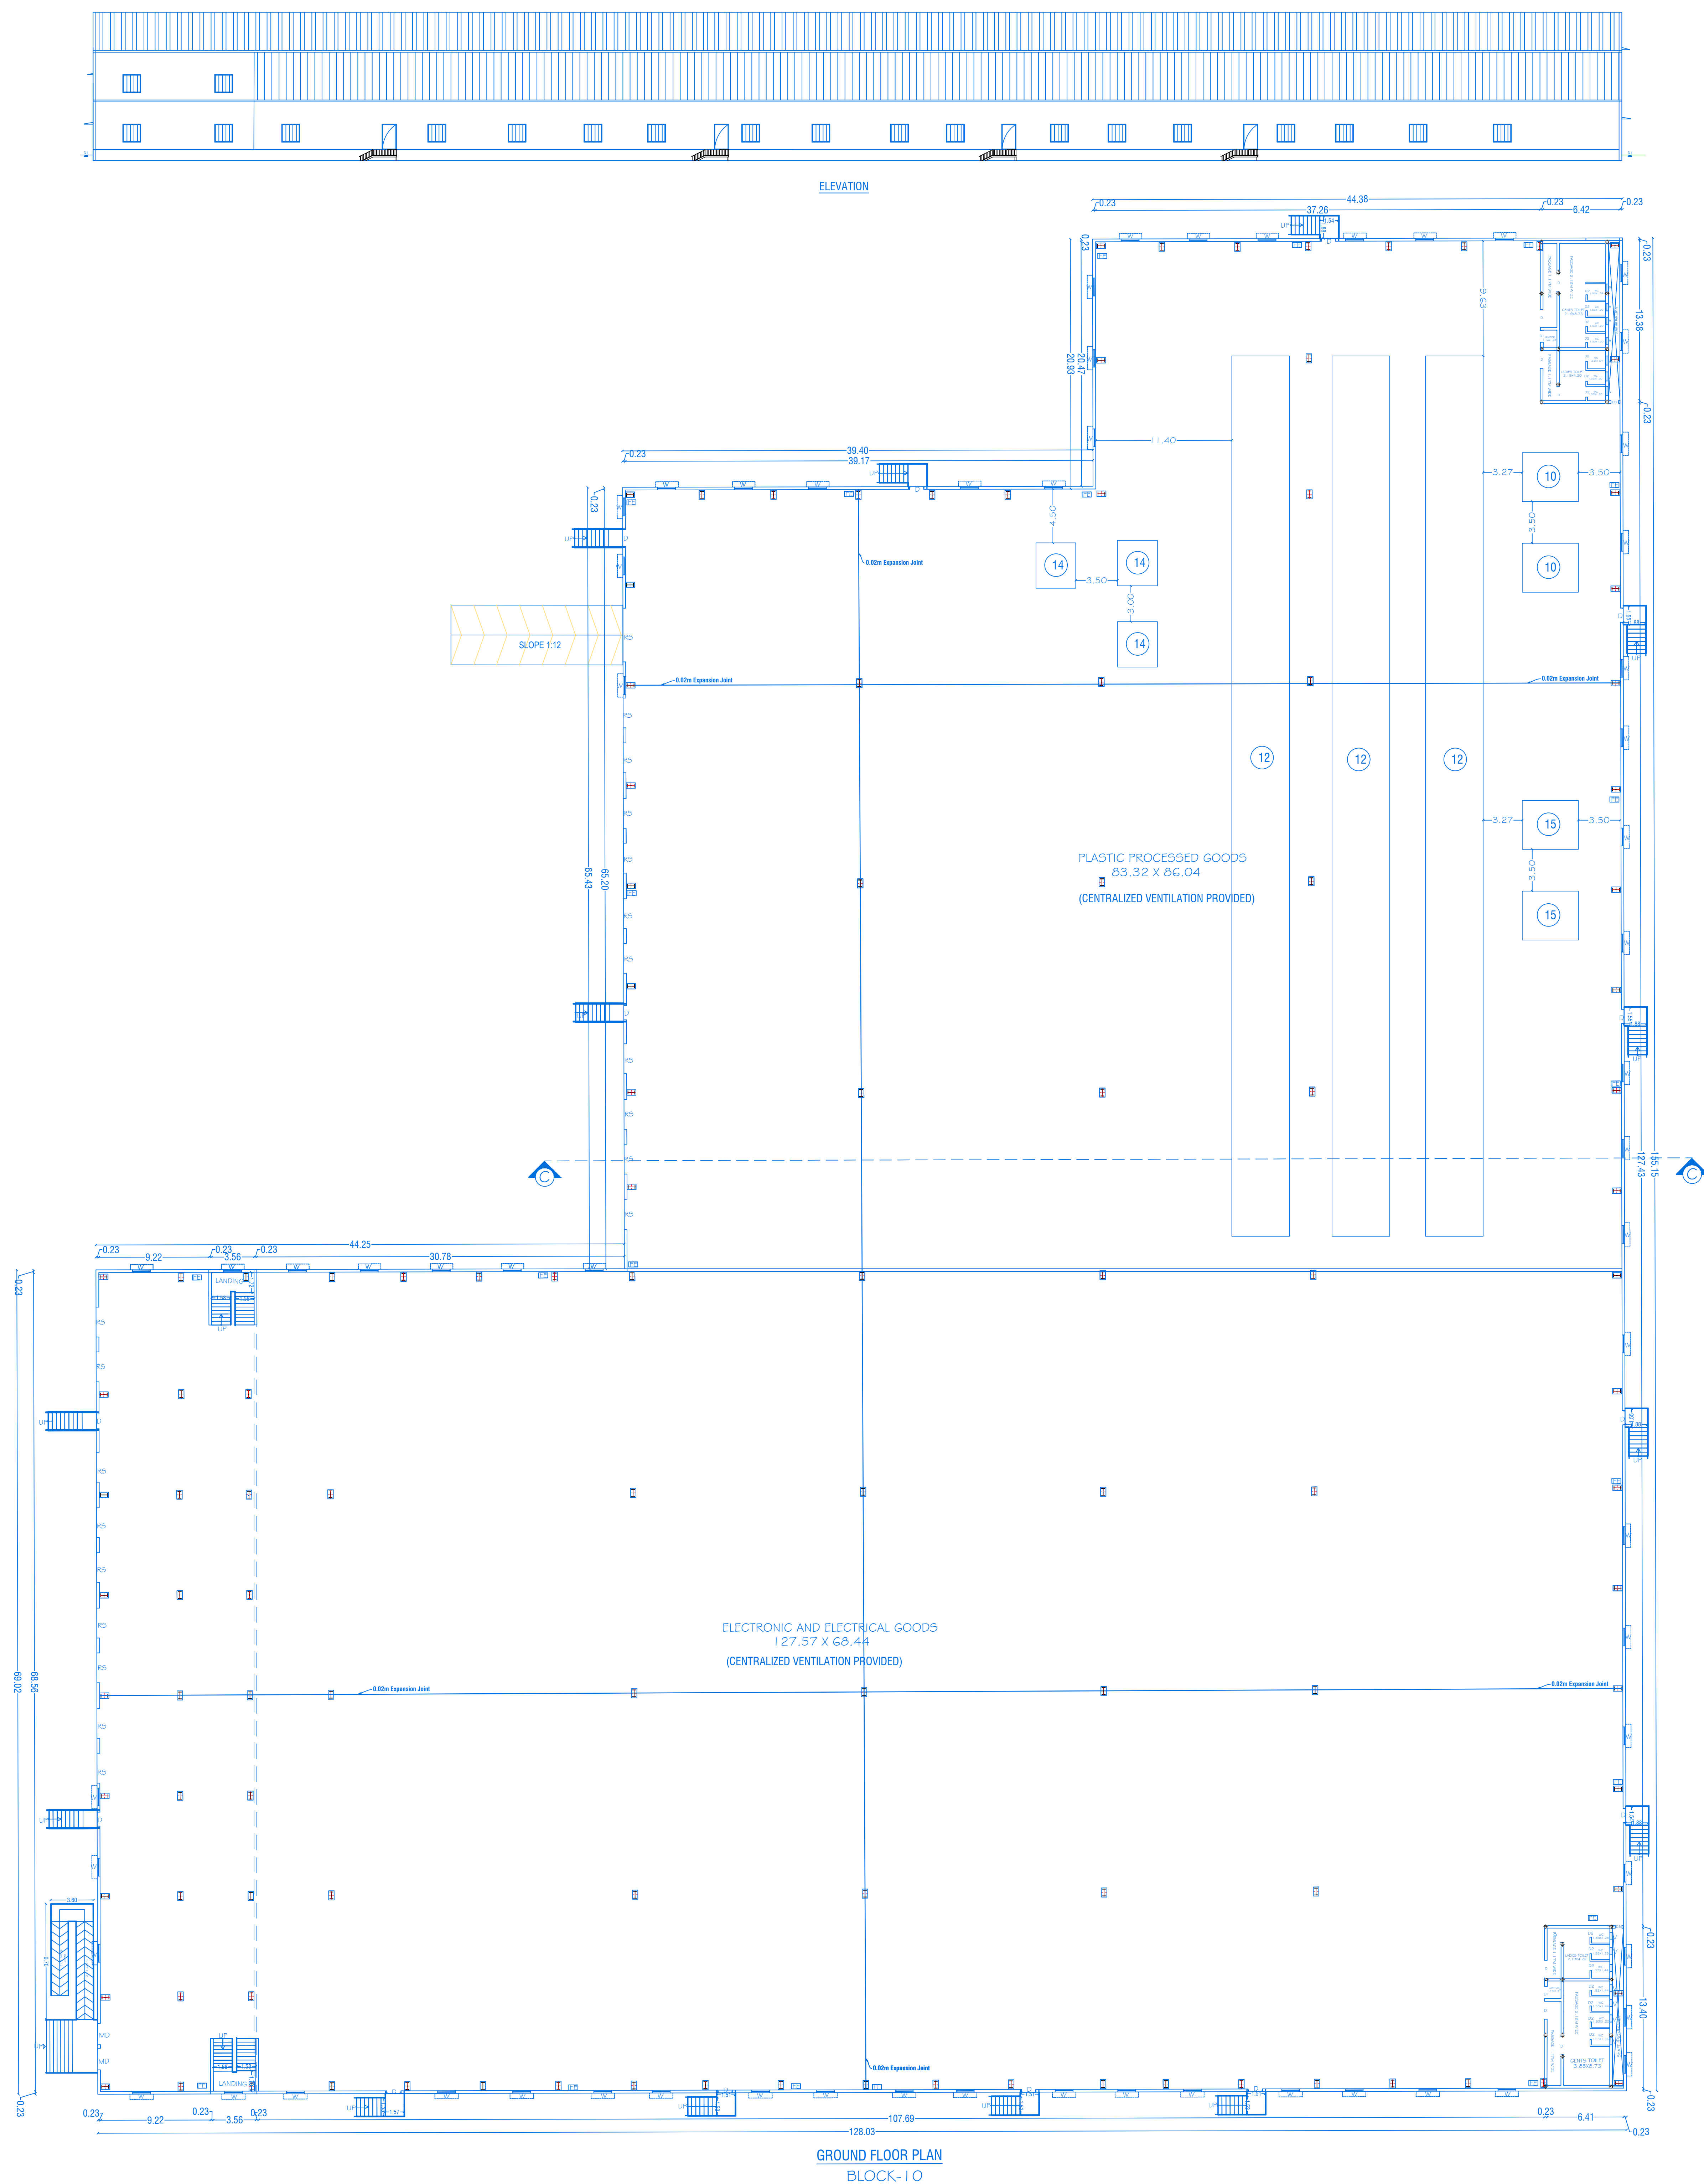

REVISED PLAN SHOWING THE EXISTING BUILDING AND PROPOSED
ADDITIONAL CONSTRUCTION OF GALVALUME SHEET ROOF AND RCC
ROOF INDUSTRIAL BUILDING IN BASEMENT, GROUND AND FIRST
FLOOR FOR **"FATEH LOGISTICS AND INDUSTRIAL PARK PVT LTD"** IN
(PLASTIC PROCESSED GOODS, ELECTRONIC AND ELECTRICAL GOODS)
S.F.No: 69/4, 70/1, 70/2A, 70/9A, 72/1A2, 72/1B3, 72/1C2, 72/2A,
73/1B2, 73/1C, 73/1D, 73/1E,73/1F, 73/2A, 74/4, 74/5, 74/6, 74/7, 74/8,
74/9, 84/13, 86/2B, 86/3A,86/3B, 88/1A, 88/1B, 88/2, 88/3A, 88/3B1,
88/3B2, 88/3C, 91, 69/2, 69/3B, 70/2B,70/3A/1,73/2D,73/2E,73/2F1,
74/10,84/1A2B1,86/1D, 89/2, 89/3A, 89/3B, 89/3C, 89/3D, 89/3E, 89/3F,
89/3G,89/3H, 89/3I, 90/2A, 90/2B, 90/2C,90/3A,90/3B,90/3C,90/3D,
90/3E, 90/3F, 92/2, 92/3A,92/3B,92/3C,92/4C,92/4D,92/4E,93/1A,
93/1B2, 93/2A1, 93/2B, AT MELUMALAI VILLAGE AND AND
PANCHAYAT, SHOOLAGIRI PANCHAYAT UNION, SHOOLAGIRI TALUK
AND KRISHNAGIRI DISTRICT.

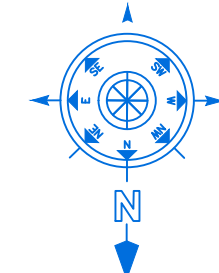

ALL DIMENSIONS ARE IN METER

NOTE:

1. DTCP CHENNAI
TECHNICAL CONCURRENCE NO:13009/2022/TCF7, DT.30.06.2022.
2. DTPC KRISHNAGIRI, - FILE NO. 1468/2022, DT.26.07.2022.
PLANNING PERMISSION NO:229/2022.
3. LOCAL BODY - FILE NO. 2483/2022/A2, DT.22.09.2022.

SCHEDULE OF JOINERIES

		LENGTH	HEIGHT
ROLLING SHUTTER	RS	4.00	3.05
DOORS	D	1.80	2.13
	D1	1.00	2.13
	D2	0.76	2.13
	SD	2.00	2.13
	GD	0.76	2.13
WINDOW	W1	1.5	1.22
	W2	1.80	1.22
VENTILATOR	V1	1.22	0.61

PROPOSED AREA DETAILS

Block No	PARTICULARS	TOTAL BUILDUP AREA	NON FSI AREA	FSI AREA
10	AREA OF THE GROUND FLOOR	15237.06	-	15237.06

POWER DETAILS

S.No.	MACHINERIES NAME	H.P.	NOS.	TOTAL
10	COMPRESSOR	5.00	2	10.00
12	ASSEMBLY MACHINE	50.00	3	150.00
14	PRINTING MACHINE	5.00	3	15.00
15	PUNCHING MACHINE	5.00	2	10.00

KEY

	FA	FIRE ALARM		FE	FIRE EXTINGUISHER
	FH	FIRE HYDRANT		DW	DRINKING WATER

APPLICANT

Dr. J. B. Johnson

John Bely

M/s. FATEH LOGISTICS AND INDUSTRIAL PARK PVT LTD



REGISTERED PROFESSION



Er.A.Harikumar, M.E.,(Struct),M.Sc.,Rev.AMIE,MISTE,A.I.V,
Structural Eng, Chartered Eng(I), Approved Valuer,
TN.Govt.Registered Professional of DTCP(HNTDA)

Name of Profession	R.E	R.S.E	C.E	B.Q.A	R.D
Grade Reg.No's	I.I 01/2019	I 11/2022	I 04/2019	I.I 02/2019	15/2022


CIVIL TEC, Door No.2A, 1st Floor, Bagalur HUDCO Road,
TNHB Phase III, Near TNHB Office, Bagalur Road, Hosur-635109.
Email:civiltec261@gmail.com,srihari.prim@gmail.com
Cell:95243-20261, 94899-84416.

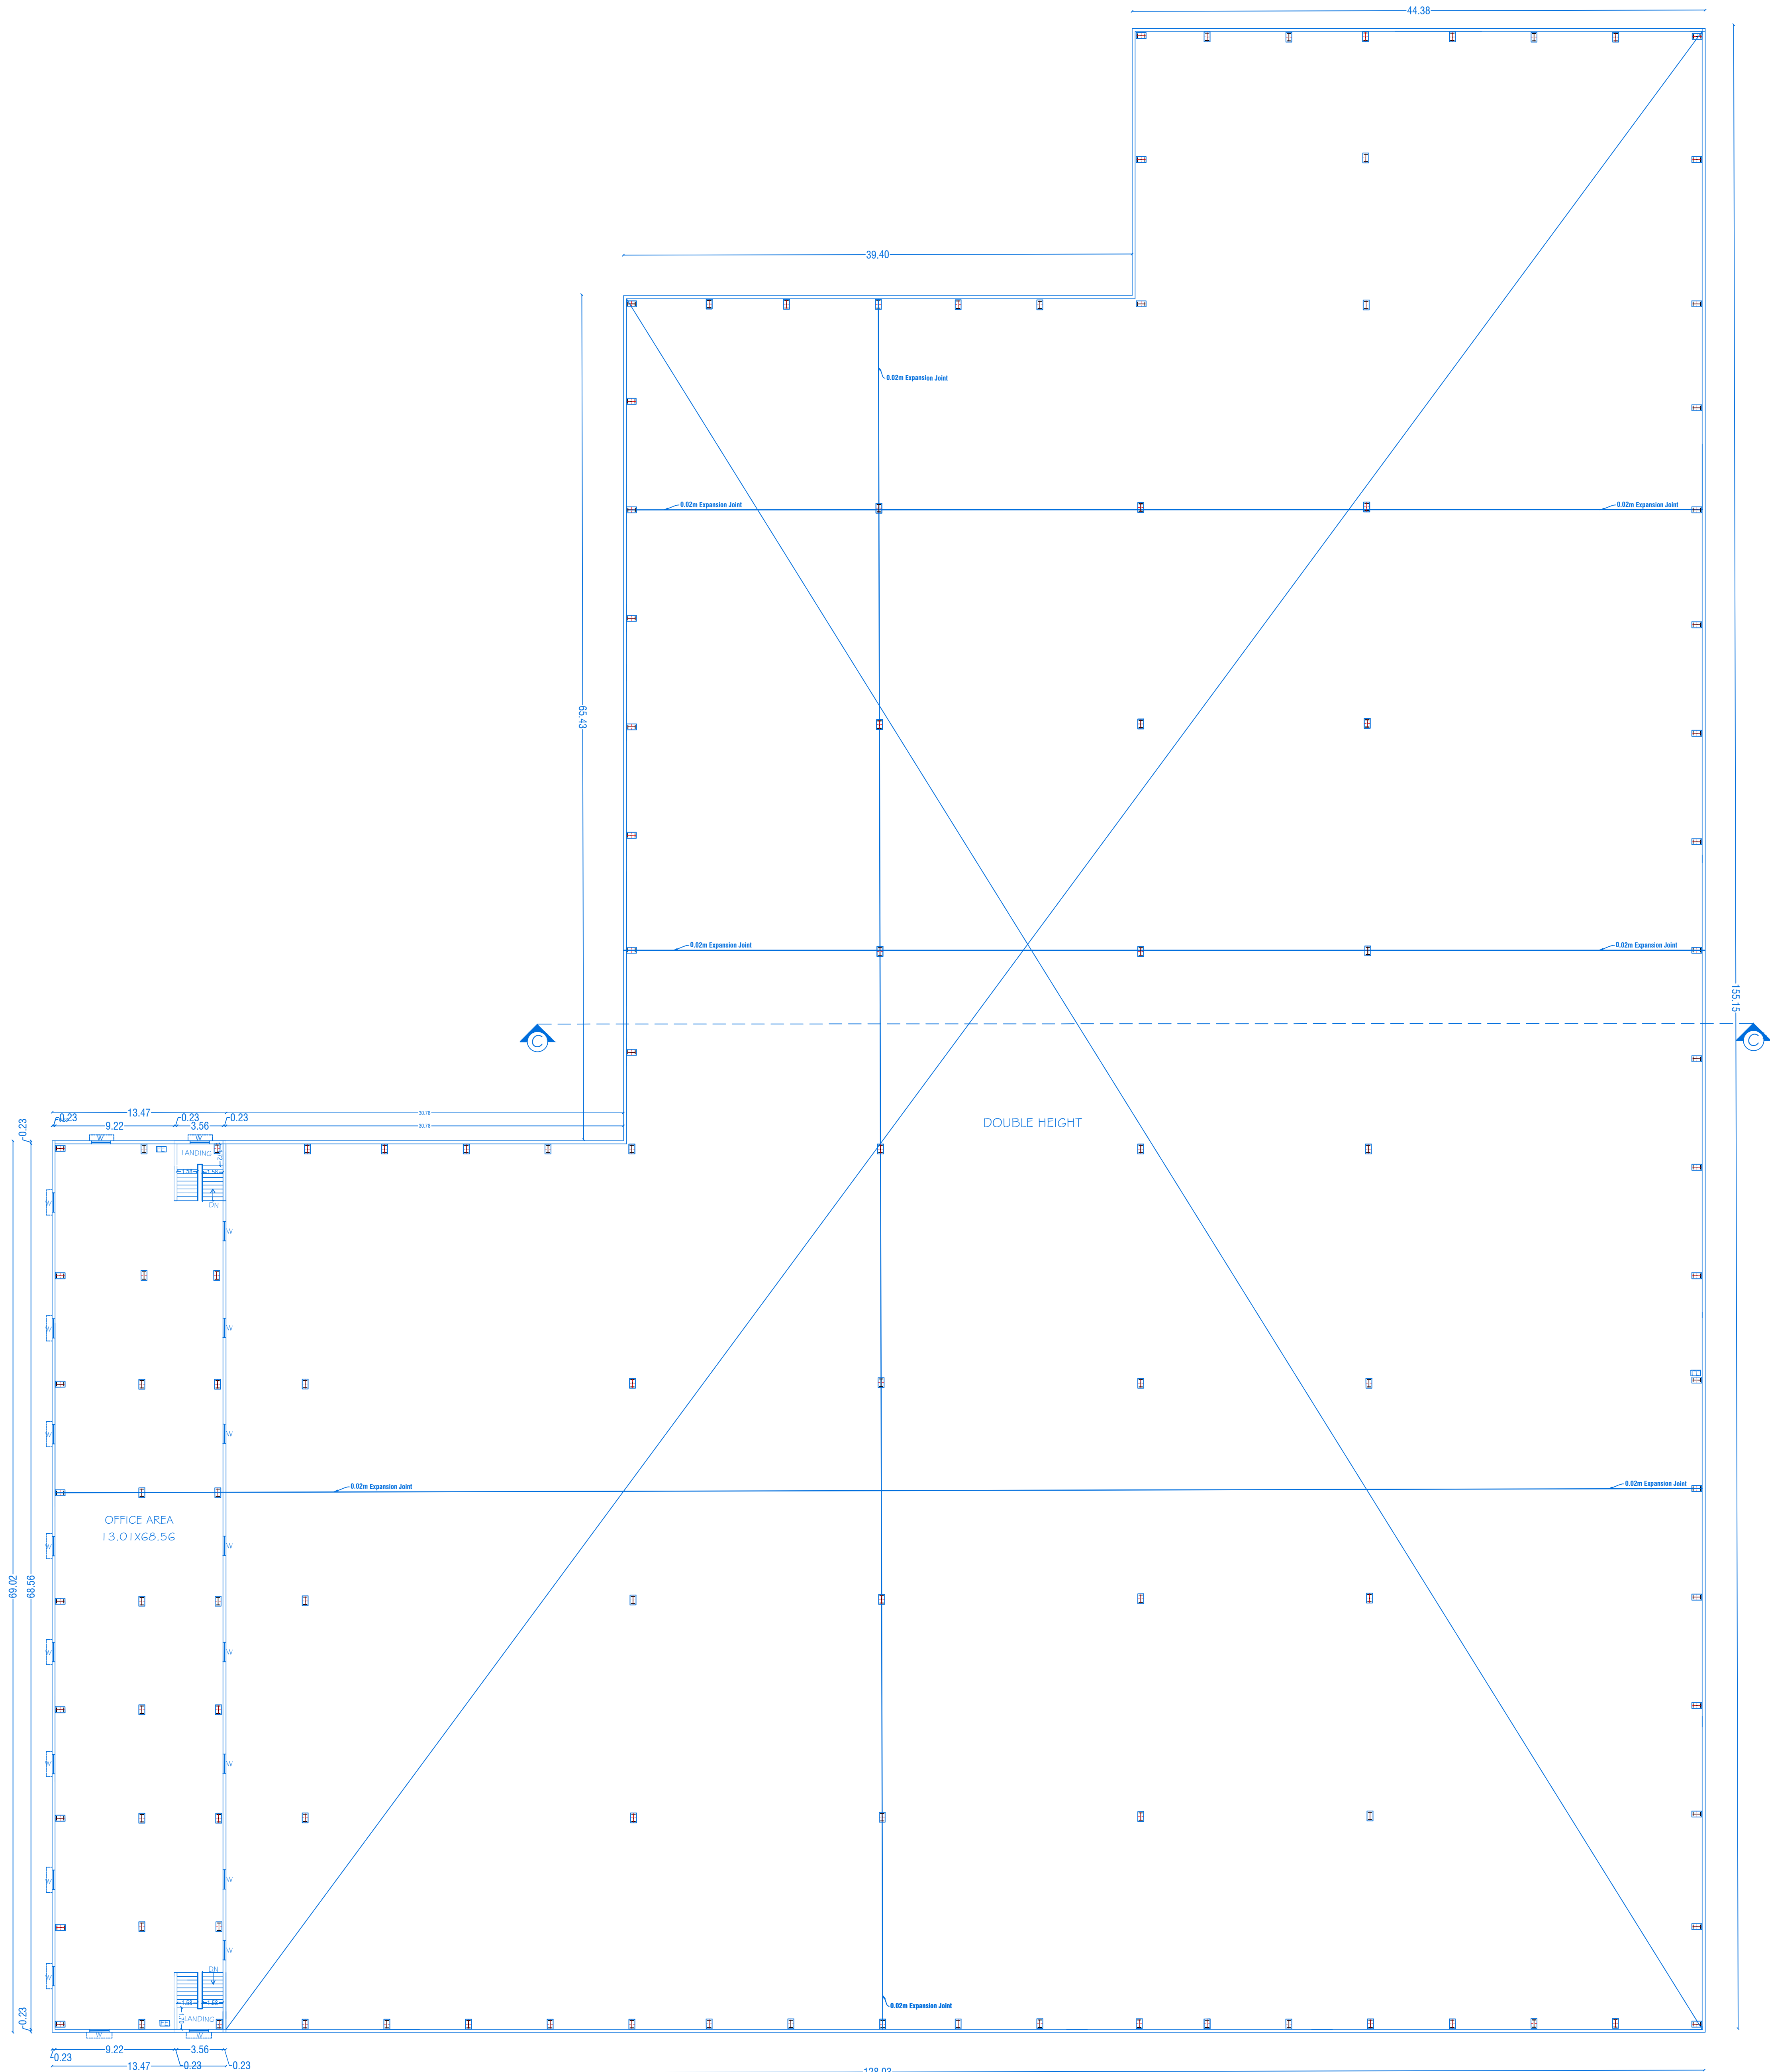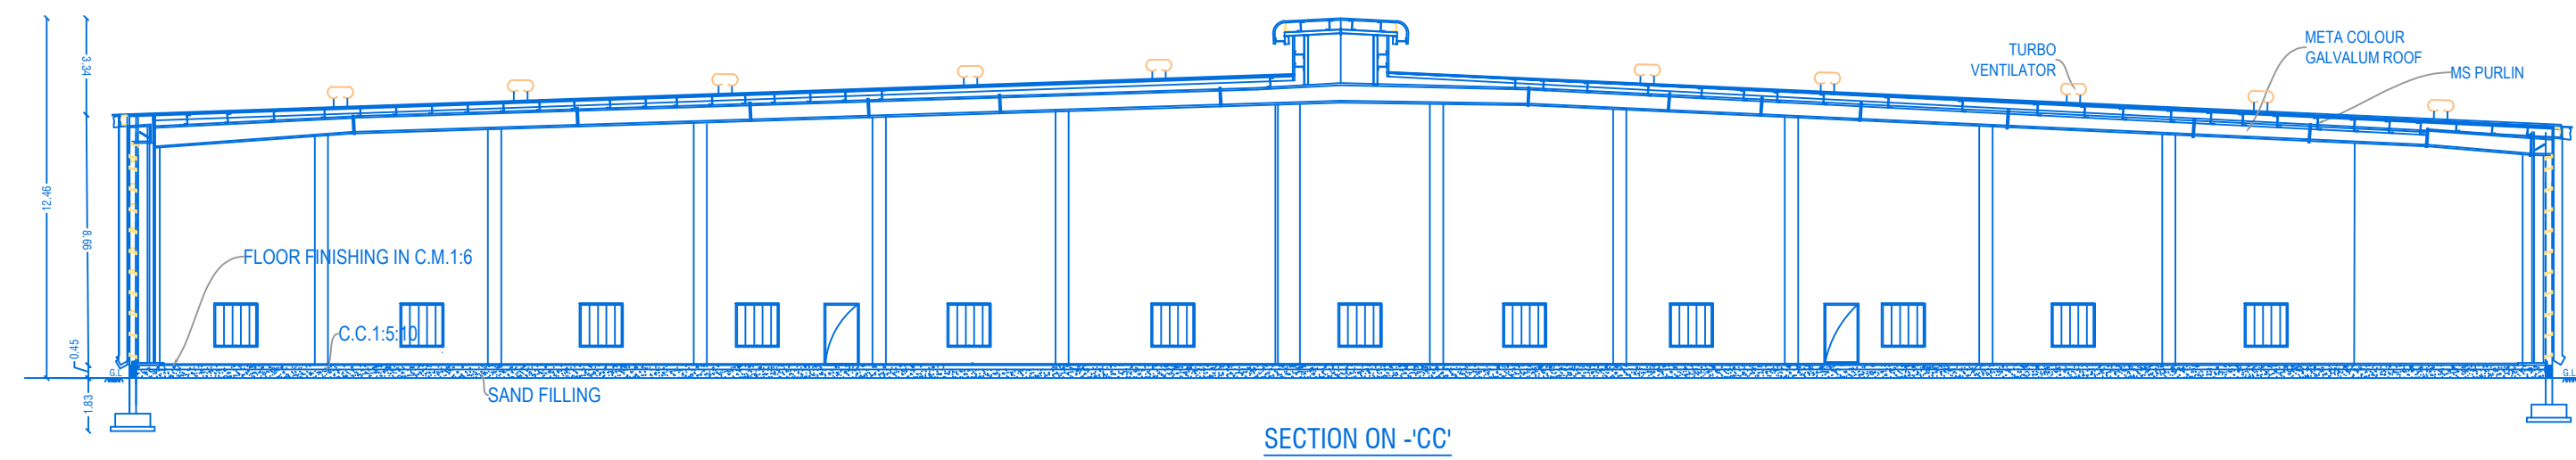

BLOCK -10
(SCALE:1:100)

SHEET NO: 07/ 13

REVISED PLAN SHOWING THE EXISTING BUILDING AND PROPOSED ADDITIONAL CONSTRUCTION OF GALVALUME SHEET ROOF AND RCC ROOF INDUSTRIAL BUILDING IN BASEMENT, GROUND AND FIRST FLOOR FOR "FATEH LOGISTICS AND INDUSTRIAL PARK PVT LTD" IN (PLASTIC PROCESSED GOODS, ELECTRONIC AND ELECTRICAL GOODS) S.F.No: 69/4, 70/1, 70/2A, 70/9A, 72/1A2, 72/1B3, 72/1C2, 72/2A, 73/1B2, 73/1C, 73/1D, 73/1E,73/1F, 73/2A, 74/4, 74/5, 74/6, 74/7, 74/8, 74/9, 84/13, 86/2B, 86/3A,86/3B, 88/1A, 88/1B, 88/2, 88/3A, 88/3B1, 88/3B2, 88/3C, 91, 69/2 ,69/3B, 70/2B, 70/3A1,73/2D,73/2E,73/2F1,74/10,84/1A2B1,86/1D, 89/2, 89/3A, 89/3B, 89/3C, 89/3D, 89/3E, 89/3F, 89/3G,89/3H,89/3I, 90/2A, 90/2B, 90/2C,90/3A,90/3B,90/3C,90/3D,90/3E, 90/3F, 92/2, 92/3A,92/3B,92/3C,92/4C,92/4D,92/4E,93/1A,93/1B2, 93/2A1, 93/2B, 93/2C, 93/2D, 93/2ZZ

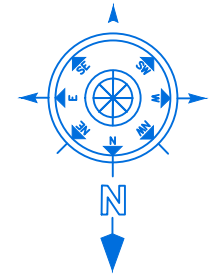



ALL DIMENSIONS ARE IN METER

- NOTE:
1. DTCP CHENNAI
TECHNICAL CONCURRENCE NO: I 3009/2022/TCP7, DT.30.06.2022.
 2. DTCP KRISHNAGIRI, - FILE NO. I 468/2022, DT.26.07.2022.
PLANNING PERMISSION NO:229/2022.
 3. LOCAL BODY - FILE NO. 2483/2022/A2, DT.22.09.2022.


SCHEDULE OF JOINERIES			
		LENGTH	HEIGHT
ROLLING SHUTTER	RS	4.00	3.05
	D	1.80	2.13
	D1	1.00	2.13
	D2	0.76	2.13
	SD	2.00	2.13
DOORS	GD	0.76	2.13
	W1	1.5	1.22
	W2	1.80	1.22
	V1	1.22	0.61
WINDOW			
VENTILATOR			

PROPOSED AREA DETAILS				
Block No	PARTICULARS	TOTAL BUILDUP AREA	NON FSI AREA	FSI AREA
10	AREA OF THE MEZZANINE FLOOR	1037.52	-	1037.52

KEY	
○ FA	FIRE ALARM
□ FH	FIRE HYDRANT
□ FE	FIRE EXTINGUISHER
□ DW	DRINKING WATER

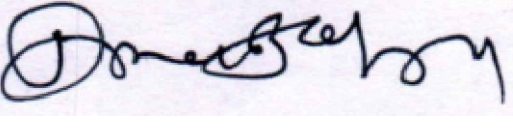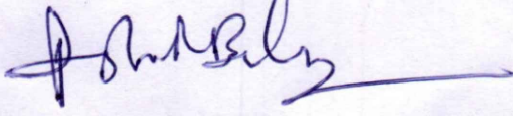APPLICANT	
	
	
M/s. FATEH LOGISTICS AND INDUSTRIAL PARK PVT LTD	

REGISTERED PROFESSION

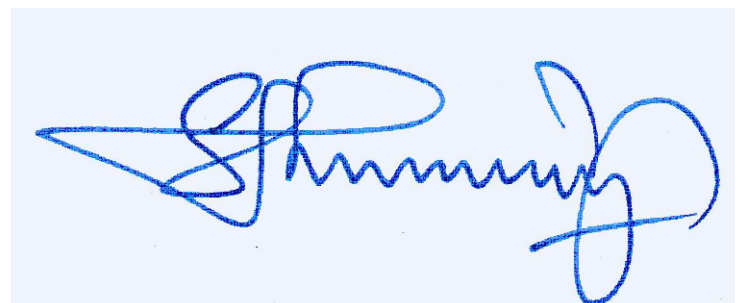

Er. A. Harikumar, M.E., (Struct), M.Sc., Rev. AMIE, MISTE, A.I.V.,
Structural Eng, Chartered Eng (I), Approved Valuer,
TN Govt. Registered Professional of DTCP (HNTDA)


Name of Profession	R.E	R.S.E	C.E	B.Q.A	R.D
Grade	I, I	I	I	I, I	
Reg.No's	01/2019	11/2022	04/2019	02/2019	15/2022

CIVIL TEC, Door No.2A, 1st Floor, Bagalur HUDCO Road,
TNHB Phase III, Near TNHB Office, Bagalur Road, Hosur-635109.
Email-civiltec261@gmail.com, srihari.prim@gmail.com
Cell:95243-20261, 94899-84416.

BLOCK -10
(SCALE-1:100)

SHEET NO: 08/ 13

REVISED PLAN SHOWING THE EXISTING BUILDING AND PROPOSED ADDITIONAL CONSTRUCTION OF GALVALUME SHEET ROOF AND RCC ROOF INDUSTRIAL BUILDING IN BASEMENT, GROUND AND FIRST FLOOR FOR **"FATEH LOGISTICS AND INDUSTRIAL PARK PVT LTD"** IN (PLASTIC PROCESSED GOODS, ELECTRONIC AND ELECTRICAL GOODS). S.F.NO: 69/4, 70/1, 70/2A, 70/9A, 72/1A2, 72/1B3, 72/1C2, 72/2A, 73/1B2, 73/1C, 73/1D, 73/1E,73/1F, 73/2A, 74/4, 74/5, 74/6, 74/7, 74/8, 74/9, 84/13, 86/2B, 86/3A,86/3B, 88/1A, 88/1B, 88/2, 88/3A, 88/3B1, 88/3B2, 88/3C, 91, 69/2 ,69/3B, 70/2B, 70/3A1,73/2D,73/2E,73/2F1,74/10,84/1A2B1,86/1D, 89/2, 89/3A, 89/3B, 89/3C, 89/3D, 89/3E, 89/3F, 89/3G, 89/3H,89/3I, 90/2A, 90/2B, 90/2C,90/3A,90/3B,90/3C,90/3D,90/3E, 90/3F, 92/2, 92/3A,92/3B,92/3C,92/4C,92/4D,92/4E,93/1A,93/1B2, 93/2A1, 93/2B, 93/2C, 93/2D, 93/2MN, 93/2MO, 93/2MP, 93/2NO, 93/2NP, 93/2NQ, 

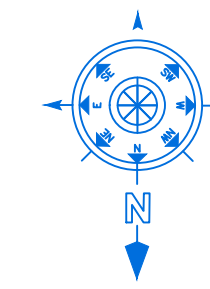

ALL DIMENSIONS ARE IN METER

NOTE:

1. DTCP CHENNAI
TECHNICAL CONCURRENCE NO:13009/2022/TCP7, DT.30.06.2022.
2. DTCP KRISHNAGIRI, - FILE NO. 1468/2022, DT.26.07.2022.
PLANNING PERMISSION NO:229/2022.
3. LOCAL BODY - FILE NO. 2483/2022/A2, DT.22.09.2022.

APPLICANT

[Signature]

John Bely

M/s. FATEH LOGISTICS AND INDUSTRIAL PARK PVT LTD

REGISTERED PROFESSION



Er.A.Harikumar, M.E.,(Struct),M.Sc.,Rev.AMIE,MISTE,A.I.V,
Structural Eng, Chartered Eng(I), Approved Valuer,
TN.Govt.Registered Professional of DTCP(HNTDA)

Name of Profession	R.E	R.S.E	C.E	B.Q.A	R.D
Grade	I.I	I	I	I.I	
Reg.No's	01/2019	11/2022	04/2019	02/2019	15/202


CIVIL TEC, Door No.2A, 1st Floor, Bagalur HUDCO Road,
TNHB Phase III, Near TNHB Office, Bagalur Road, Hosur-635109.
Email-civiltec261@gmail.com,srihari.prim@gmail.com
Cell:95243-20261, 94899-84416.

REVISED PLAN SHOWING THE EXISTING BUILDING AND PROPOSED ADDITIONAL CONSTRUCTION OF GALVALUME SHEET ROOF AND RCC ROOF INDUSTRIAL BUILDING IN BASEMENT, GROUND AND FIRST FLOOR


FOR "FATEH LOGISTICS AND INDUSTRIAL PARK PVT LTD" IN (FOOD AND FOOD PROCESSING INCLUDING FRUITS AND VEGETABLES PROCESSING) S.F.No: 69/4, 70/1, 70/2A, 70/9A, 72/1A2, 72/1B3, 72/1C2, 72/2A, 73/1B2, 73/1C, 73/1D, 73/1E, 73/1F, 73/2A, 74/4, 74/5, 74/6, 74/7, 74/8, 74/9, 84/13, 86/2B, 86/3A, 86/3B, 88/1A, 88/1B, 88/2, 88/3A, 88/3B1, 88/3B2, 88/3C, 91, 69/2 ,69/3B,70/2B,70/3A1,73/2D,73/2E,73/2F1,74/10,84/1A2B1, 86/1D,89/2, 89/3A, 89/3B, 89/3C, 89/3D, 89/3E, 89/3F, 89/3G, 89/3H, 89/3I, 90/2A, 90/2B, 90/2C,90/3A,90/3B,90/3C,90/3D,90/3E, 90/3F, 92/2, 92/3A,92/3B,92/3C,92/4C,92/4D,92/4E,93/1A,93/1B2, 93/2A1,93/2B, AT MELUMALAI VILLAGE AND PANCHAYAT, SHOOLAGIRI PANCHAYAT UNION, SHOOLAGIRI TALUK AND KRISHNAGIRI DISTRICT.





SHEET NO: 09/13

BLOCK-11

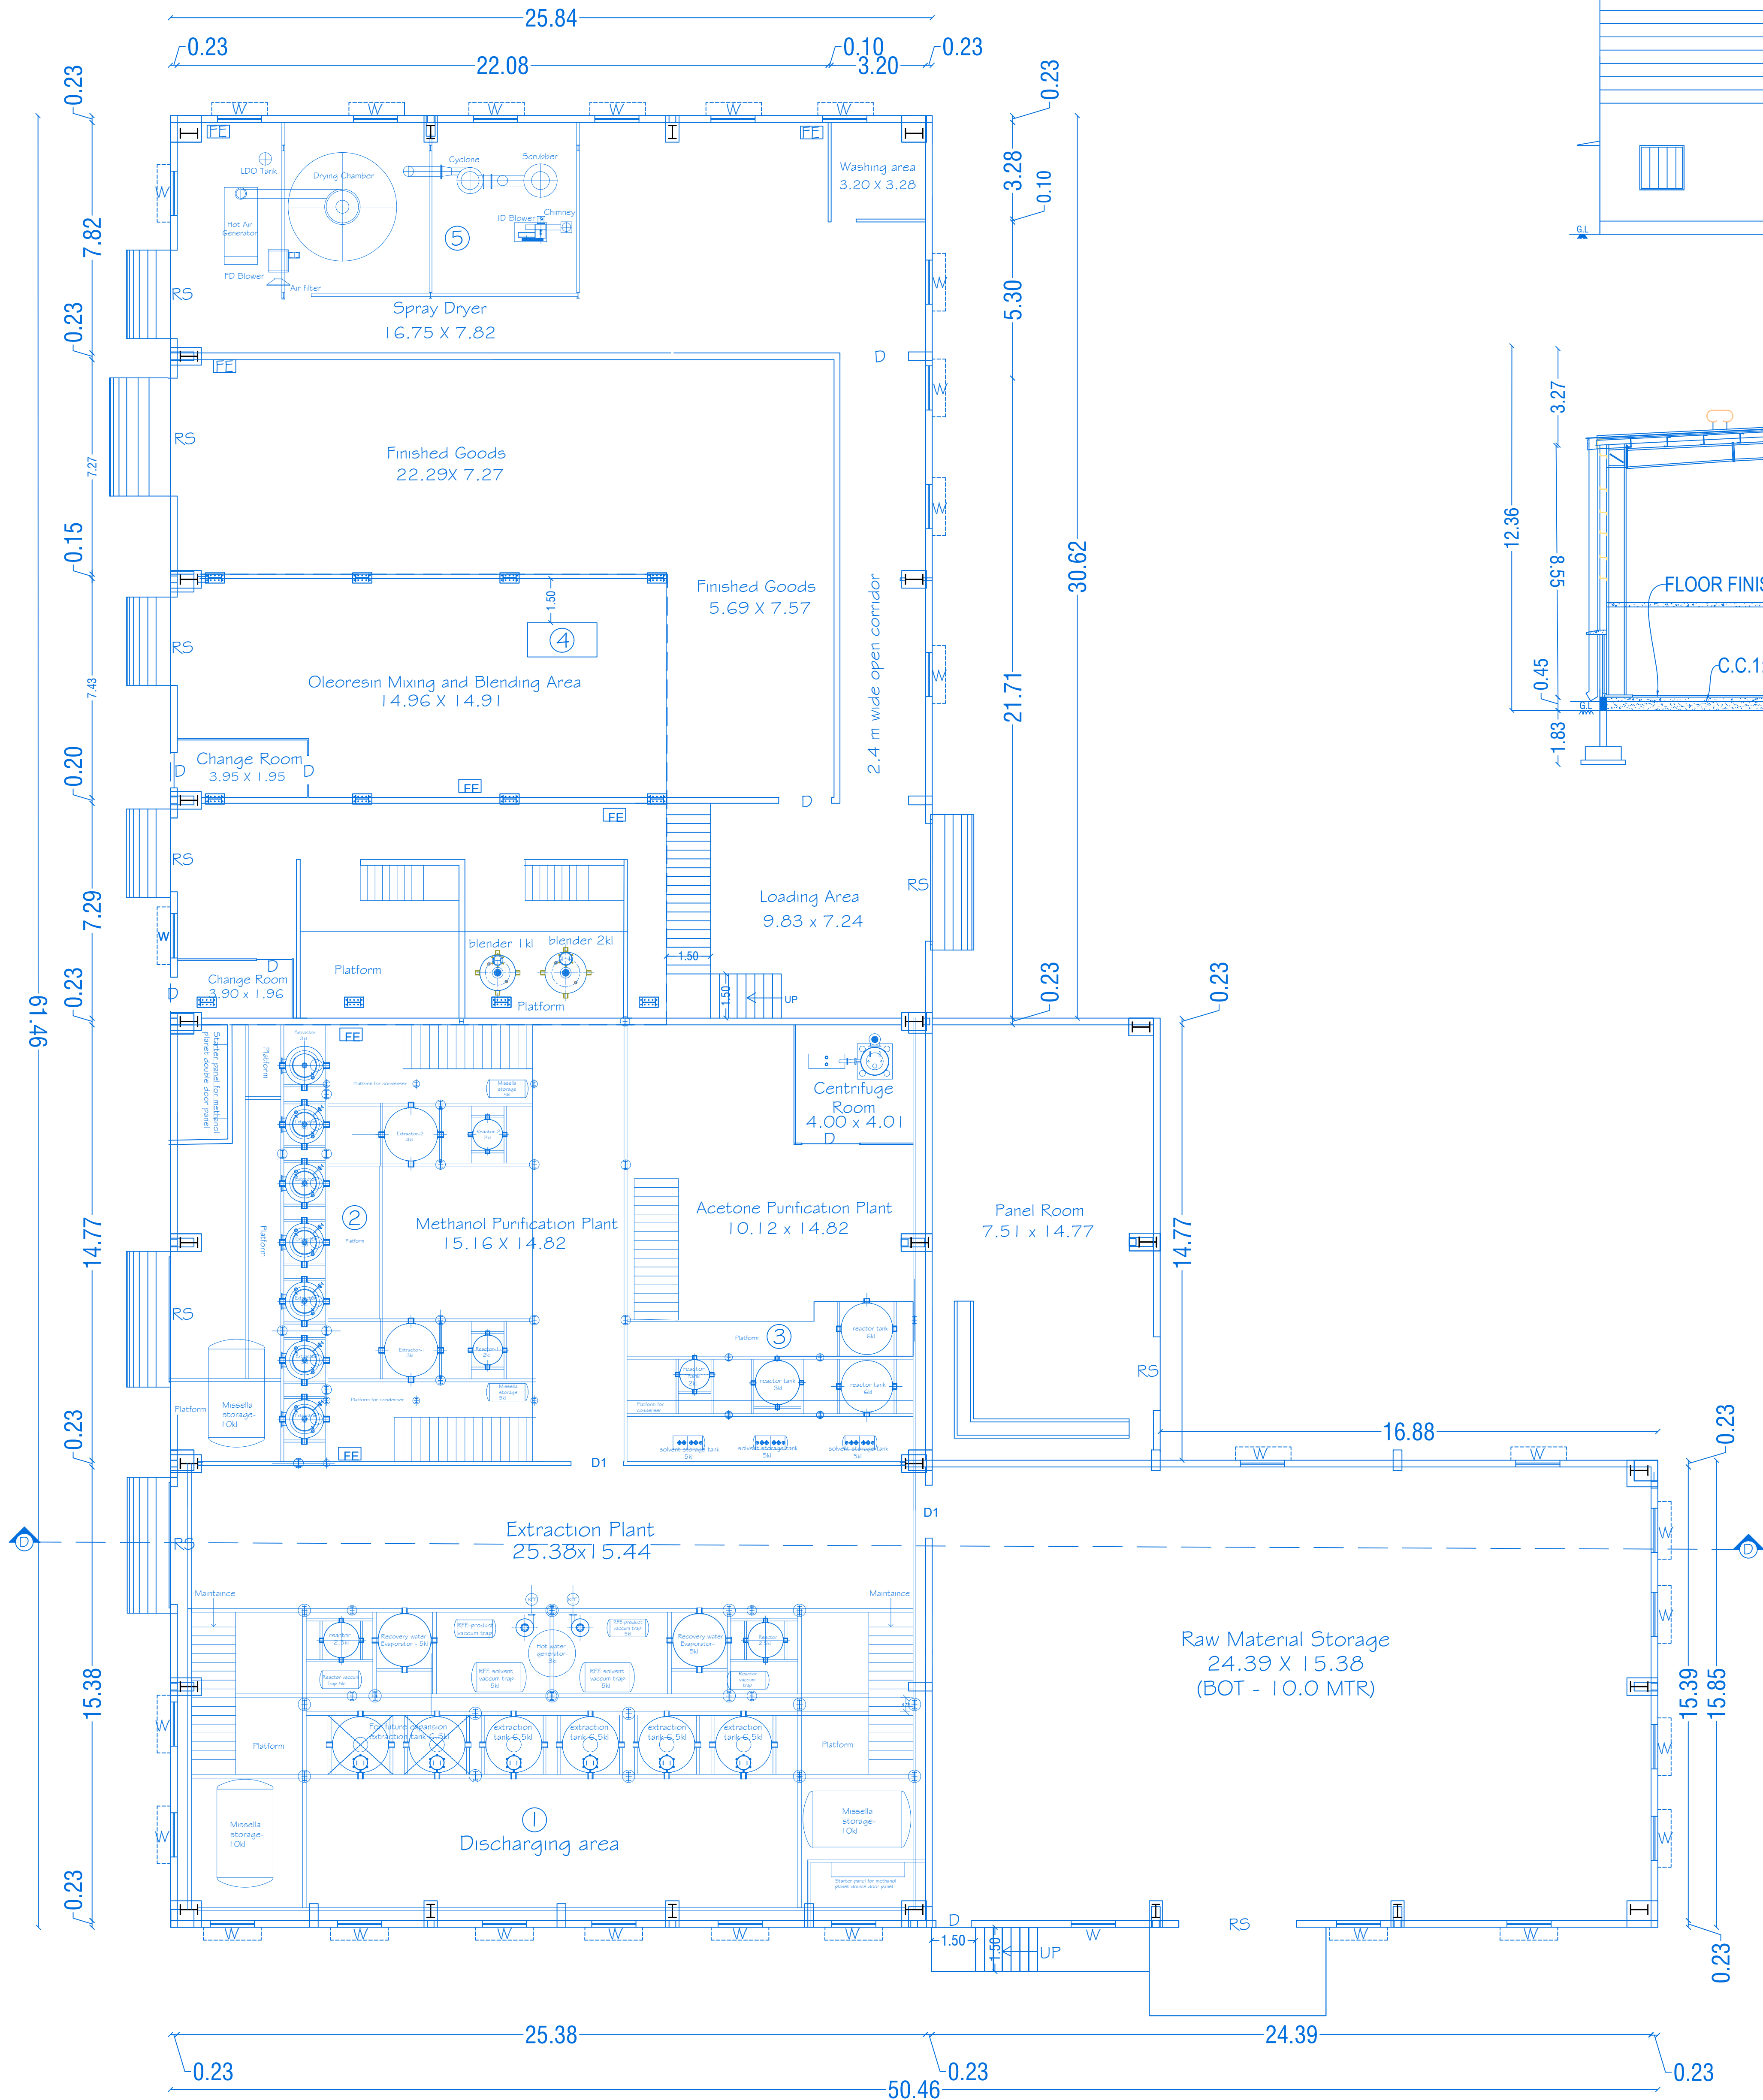


GROUND FLOOR PLAN
BLOCK-11

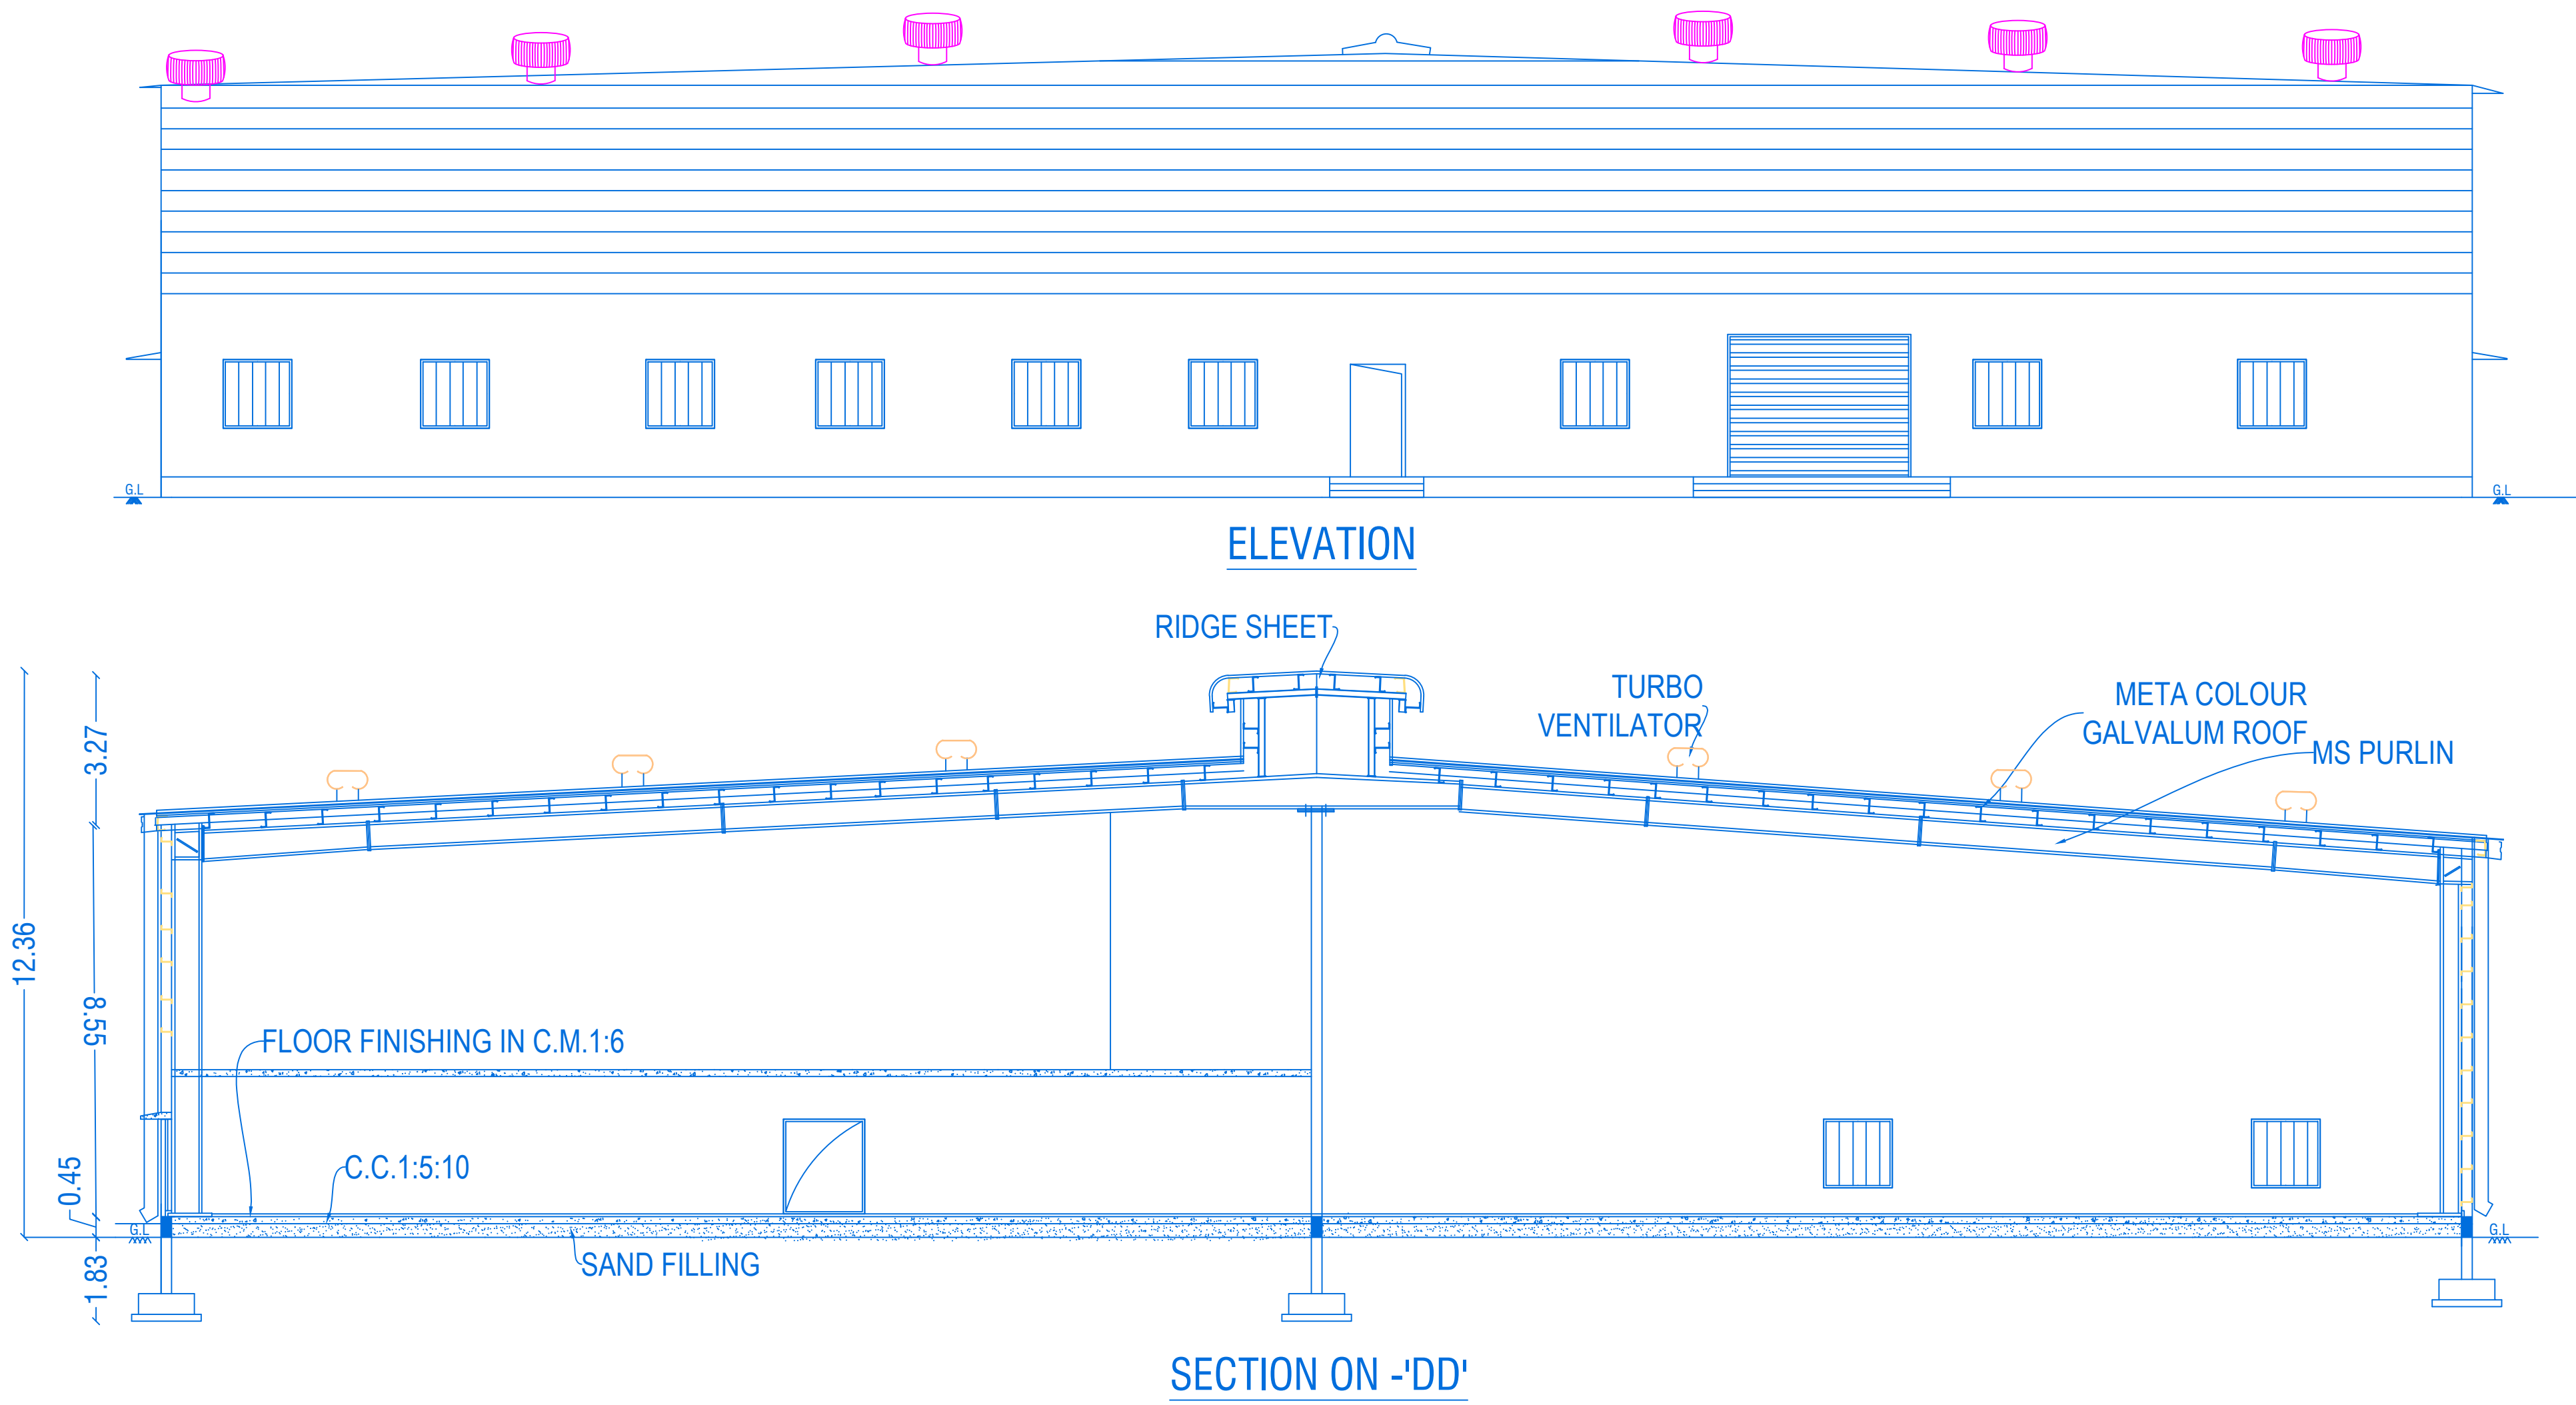

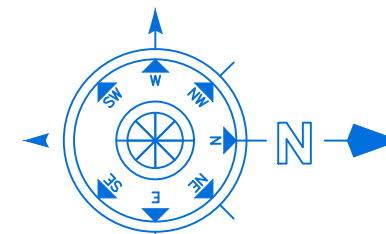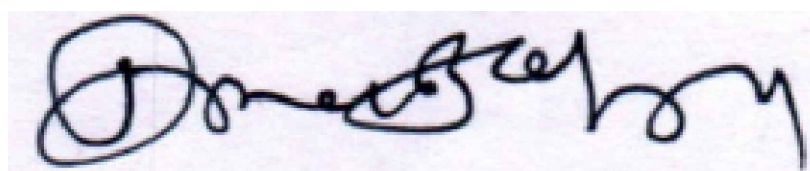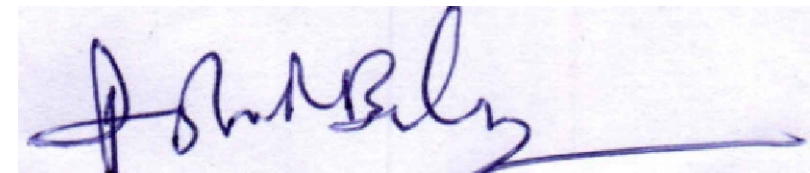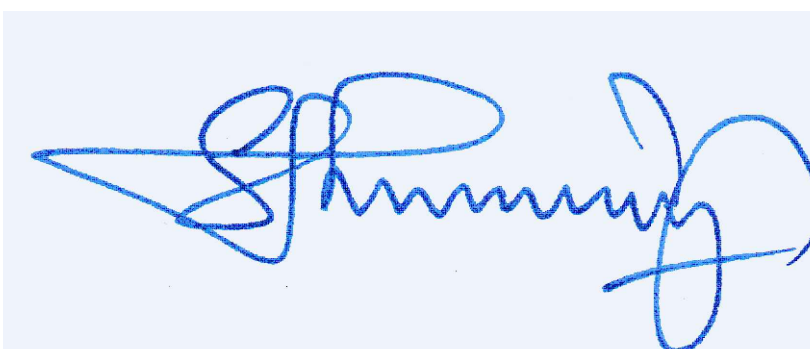POWER DETAILS					 (SCALE-1:100)		ALL DIMENSIONS ARE IN METER																				
S.No.	MACHINERIES NAME	H.P.	NOS.	TOTAL.																							
1	EXTRACTION	37.50	1	37.50																							
2	METHANOL PURIFICATION	44.00	1	44.00																							
3	ACETONE PURIFICATION	18.00	1	18.00																							
4	MIXING AND BLENDING	37.00	1	37.00																							
5	SPRAY DRYER	50.00	1	63.90																							
6	LAB(COMPRESSOR,VACCUM PUMP,ETC,...)	7.50	1	7.50																							
7	BOILER	80.00	1	80.00																							
8	CHILLER	220.00	1	220.00																							
TOTAL POWER IN HP.				489.59																							
NOTE: 1. DTCP CHENNAI TECHNICAL CONCURRENCE NO: I 3009/2022/TCP7, DT.30.06.2022. 2. DTCP KRISHNAGIRI, - FILE NO. I 468/2022, DT.26.07.2022. PLANNING PERMISSION NO:229/2022. 3. LOCAL BODY - FILE NO. 2483/2022/A2, DT.22.09.2022.					Block NO	PARTICULARS	TOTAL BUILDUP AREA	NON FSI AREA	FSI AREA																		
					11	PROPOSED MANUFACTURING AREA -G.F	2094.50	-	2094.50																		
					REGISTERED PROFESSION																						
  M/s. FATEH LOGISTICS AND INDUSTRIAL PARK PVT LTD					 Er.A.Harikumar, M.E.,(Struct),M.Sc.,Rev.AMIE,MISTE,A.I.V, Structural Eng, Chartered Eng(I), Approved Valuer, TN.Govt.Registered Professional of DTCP(HNTDA) <table><tr><td>Name of Profession</td><td>R.E</td><td>R.S.E</td><td>C.E</td><td>B.Q.A</td><td>R.D</td></tr><tr><td>Grade</td><td>I.I</td><td>I</td><td>I</td><td>I.I</td><td></td></tr><tr><td>Reg.No's</td><td>01/2019</td><td>11/2022</td><td>04/2019</td><td>02/2019</td><td>15/2022</td></tr></table> CIVIL TEC, Door No.2A, 1st Floor, Bagalur HUDCO Road, TNHB Phase III, Near TNHB Office, Bagalur Road, Hosur-635109. Email-civiltec261@gmail.com,srihari.prim@gmail.com Cell:95243-20261, 94899-84416.					Name of Profession	R.E	R.S.E	C.E	B.Q.A	R.D	Grade	I.I	I	I	I.I		Reg.No's	01/2019	11/2022	04/2019	02/2019	15/2022
					Name of Profession	R.E	R.S.E	C.E	B.Q.A	R.D																	
Grade	I.I	I	I	I.I																							
Reg.No's	01/2019	11/2022	04/2019	02/2019	15/2022																						
					CIVIL TEC -\\SERVER\\DRAWING 2023- DTCP\\INDUS\\FATEH LOGISTIC\\18.07.XX23.																						

REVISED PLAN SHOWING THE EXISTING BUILDING AND PROPOSED ADDITIONAL CONSTRUCTION OF GALVALUME SHEET ROOF AND RCC ROOF INDUSTRIAL BUILDING IN BASEMENT, GROUND AND FIRST FLOOR FOR **"FATEH LOGISTICS AND INDUSTRIAL PARK PVT LTD"** IN (PLASTIC PROCESSED GOODS, ELECTRONIC AND ELECTRICAL GOODS) S.F.No: 69/4, 70/1, 70/2A, 70/9A, 72/1A2, 72/1B3, 72/1C2, 72/2A, 73/1B2, 73/1C, 73/1D, 73/1E,73/1F, 73/2A, 74/4, 74/5, 74/6, 74/7, 74/8, 74/9, 84/13, 86/2B, 86/3A,86/3B, 88/1A, 88/1B, 88/2, 88/3A, 88/3B1, 88/3B2, 88/3C, 91, 69/2, 69/3B, 70/2B, 70/3A1,73/2D,73/2E,73/2F1,74/10,84/1A2B1,86/1D, 89/2, 89/3A, 89/3B, 89/3C, 89/3D, 89/3E, 89/3F, 89/3G,89/3H,89/3I, 90/2A, 90/2B, 90/2C,90/3A,90/3B,90/3C,90/3D,90/3E, 90/3F, 92/2, 92/3A,92/3B,92/3C,92/4C,92/4D,92/4E,93/1A,93/1B2, 93/2A1, 93/2B, AT MELUMALAI VILLAGE AND PANCHAYAT, SHOOLAGIRI PANCHAYAT UNION, SHOOLAGIRI TALUK AND KRISHNAGIRI DISTRICT.

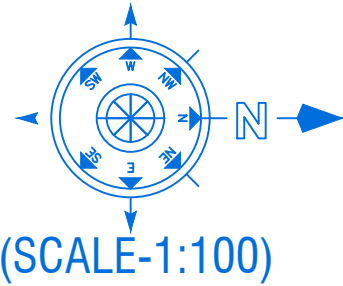

ALL DIMENSIONS ARE IN METER

SCHEDULE OF JOINERIES

		LENGTH	HEIGHT
DOORS	D	1.80	2.13
	D1	1.00	2.13
	D2	0.76	2.13
	SD	2.00	2.13
	GD	0.76	2.13
WINDOW	W1	1.50	1.22
	W2	1.80	1.22
	W3	1.20	1.22
VENTILATOR	V	0.61	0.61

PROPOSED AREA DETAILS

Block NO	PARTICULARS	TOTAL BUILDUP AREA	NON FSI AREA	FSI AREA
11	AREA OF THE MEZZANINE FLOOR	317.09	-	317.09

- NOTE:
1. DTCP CHENNAI
TECHNICAL CONCURRENCE NO:-13009/2022/TCP7, DT.30.06.2022.
 2. DTCP KRISHNAGIRI, - FILE NO. 1468/2022, DT.26.07.2022.
PLANNING PERMISSION NO:-229/2022.
 3. LOCAL BODY - FILE NO. 2483/2022/A2, DT.22.09.2022.

APPLICANT

[Signature]

[Signature]

M/s. FATEH LOGISTICS AND INDUSTRIAL PARK PVT LTD


REGISTERED PROFESSION

[Signature]


Er.A.Harikumar, M.E.,(Struct),M.Sc.,Rev.AMIE,MISTE,A.I.V,
Structural Eng, Chartered Eng(I), Approved Valuer,
TN.Govt.Registered Professional of DTCP(HNTDA)

Name of Profession	R.E	R.S.E	C.E	B.Q.A	R.D
Grade	II	I	I	II	
Reg.No's	01/2019	11/2022	04/2019	02/2019	15/2022









CIVIL TEC, Door No.2A, 1st Floor, Bagalur HUDCO Road,
TNHB Phase III, Near TNHB Office, Bagalur Road, Hosur-635109.
Email-civiltec261@gmail.com,srihari.prim@gmail.com
Cell:95243-20261, 94899-84416.

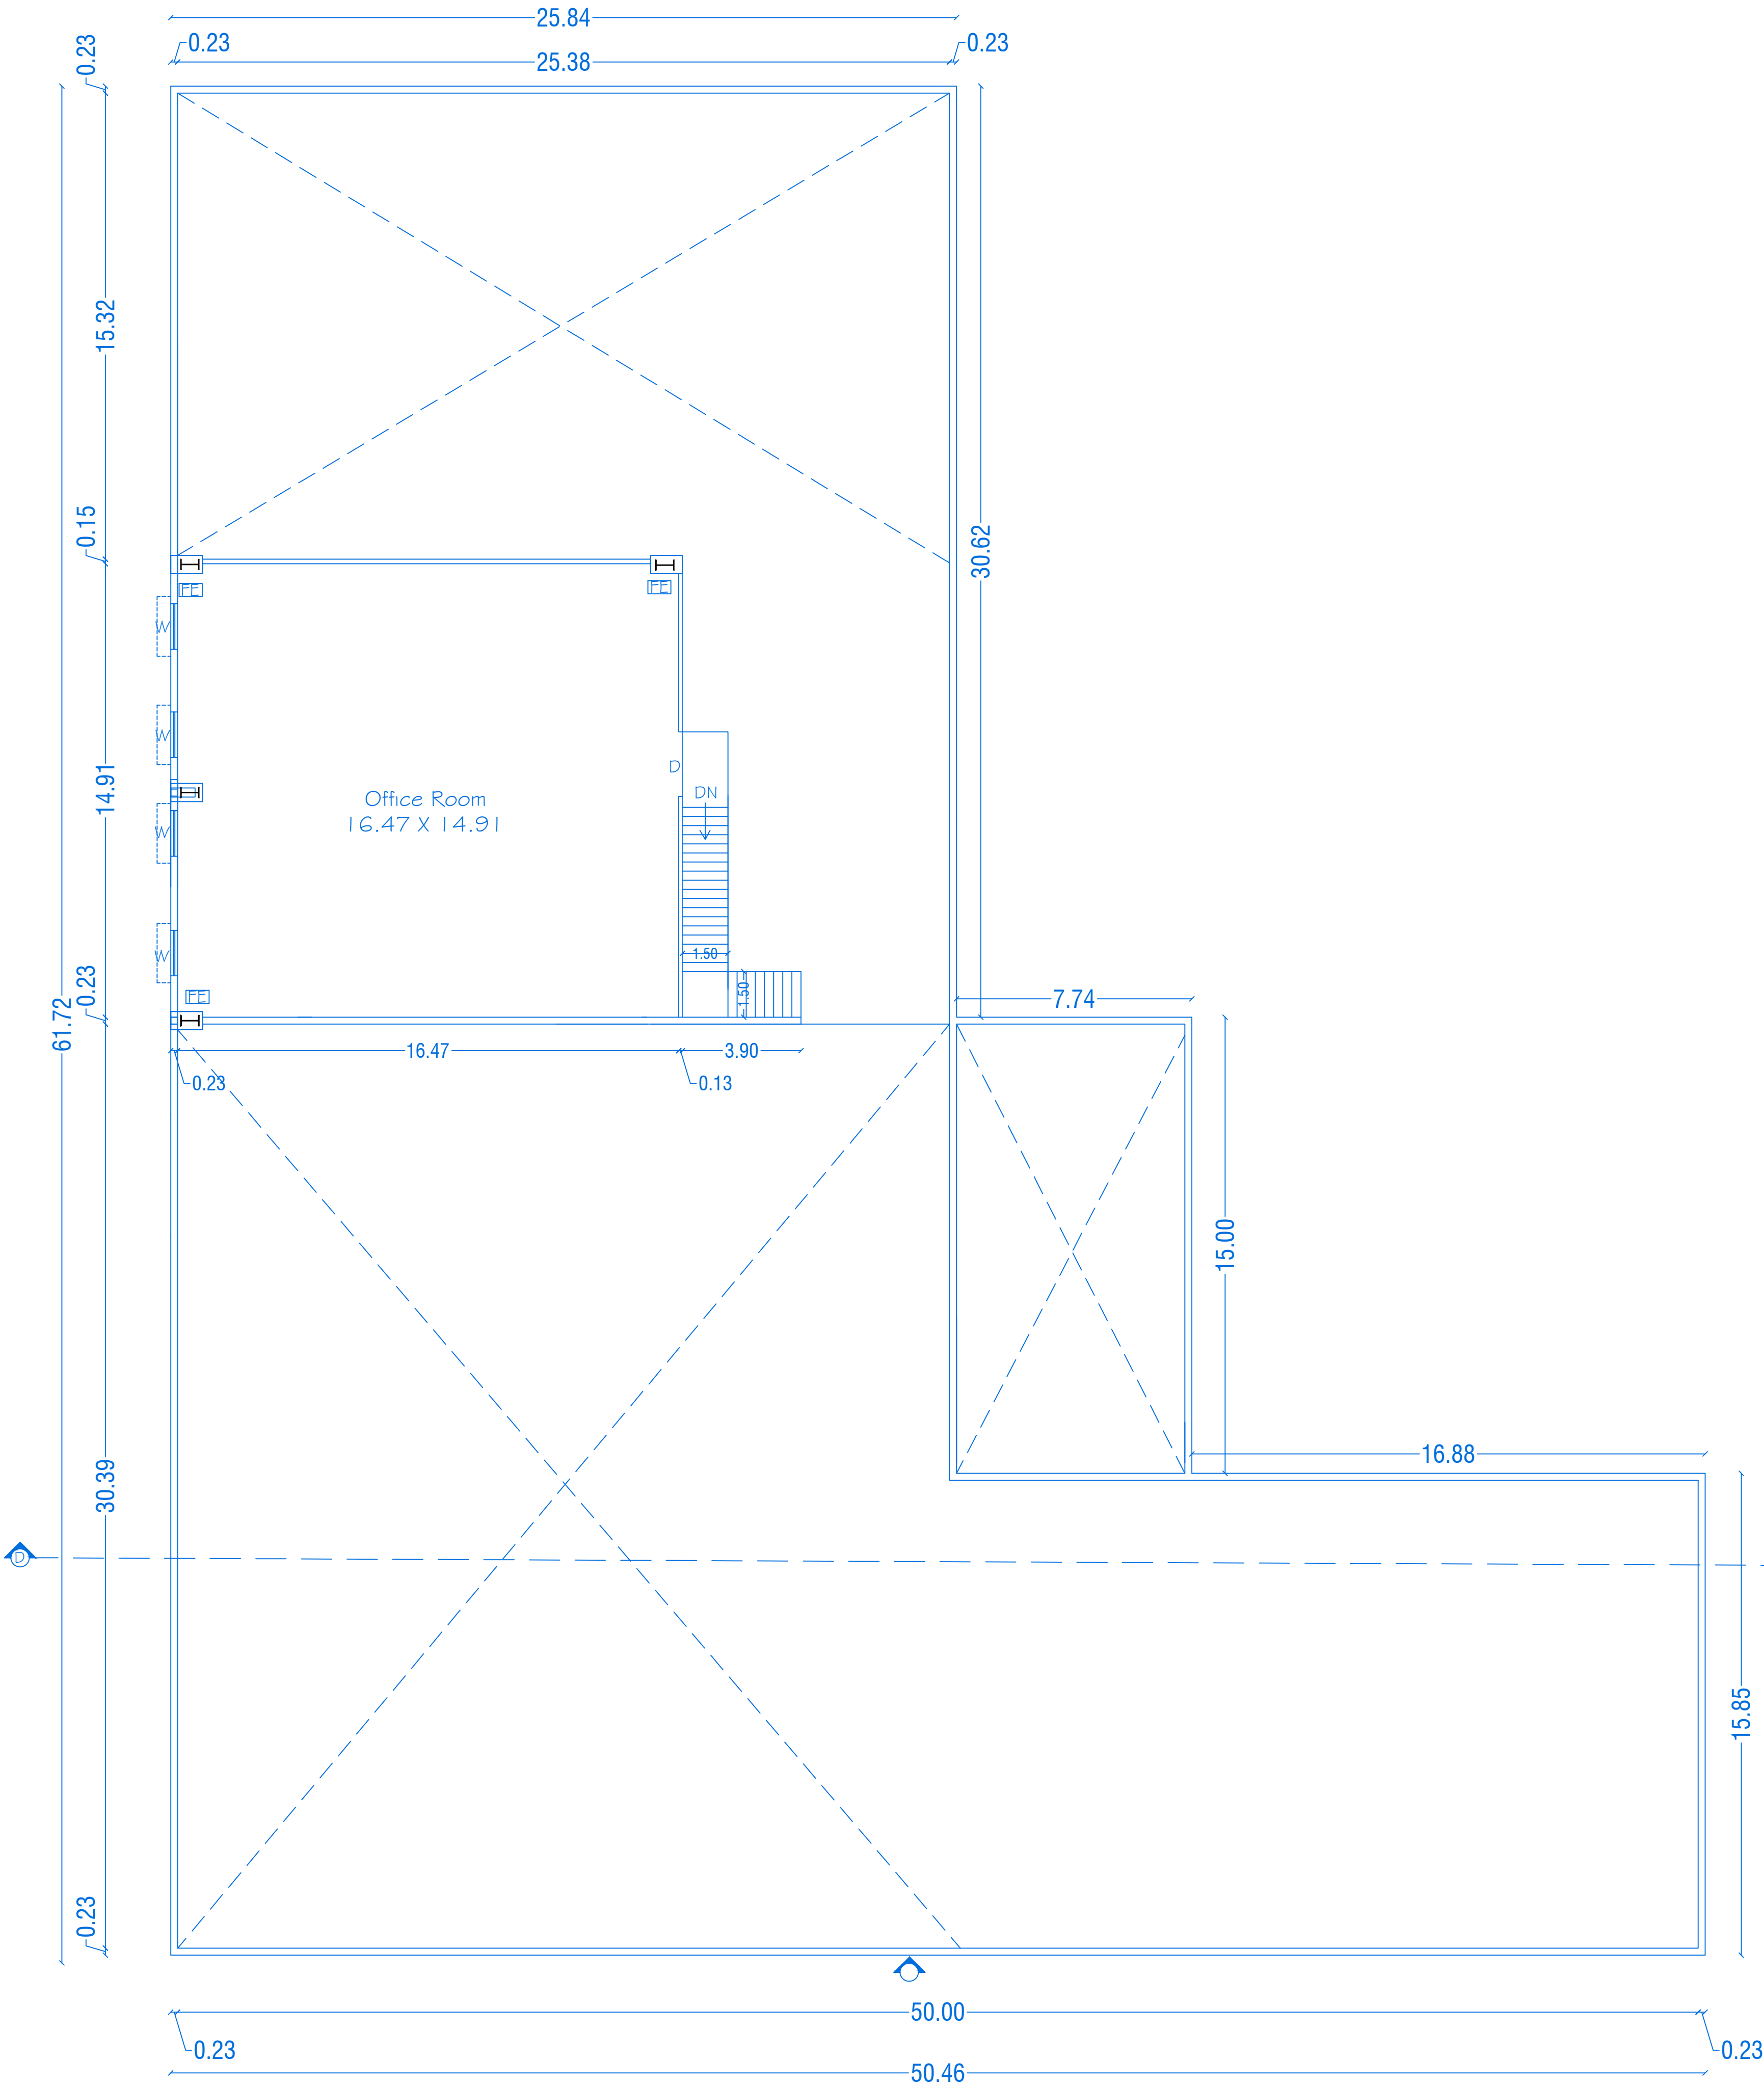

MEZZANINE FLOOR PLAN
BLOCK- I I

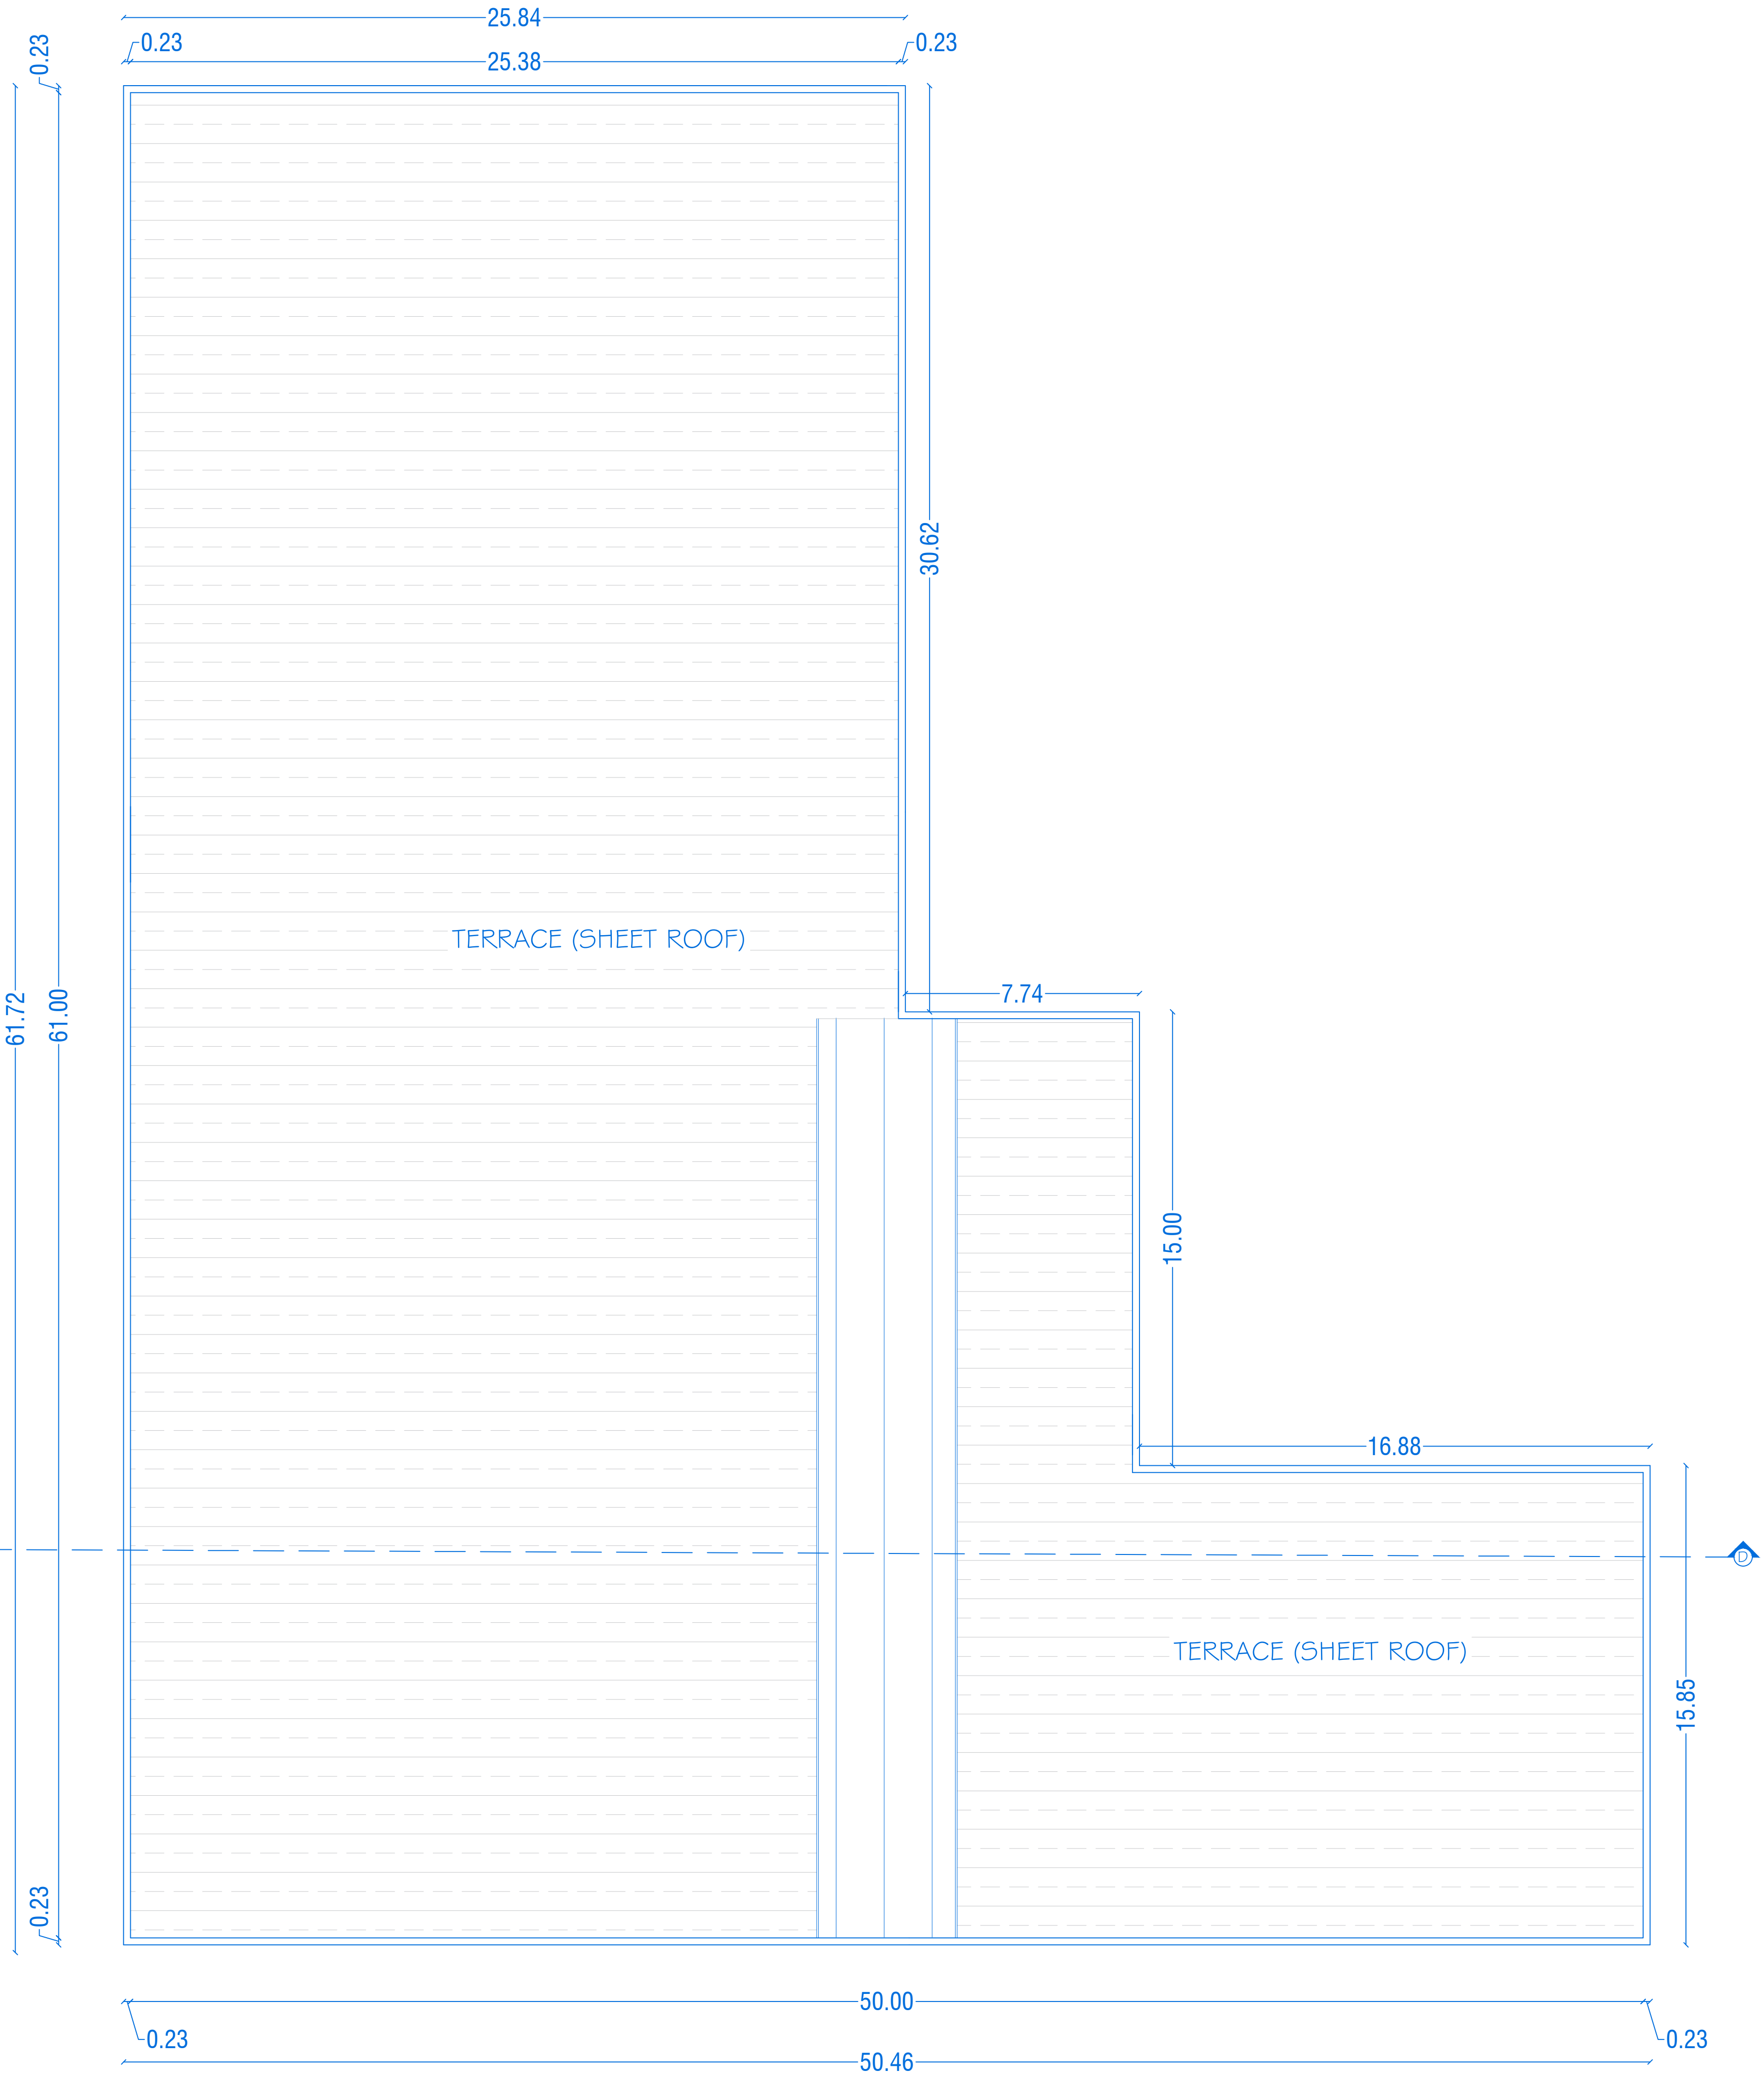

TERRACE FLOOR PLAN
BLOCK- I I

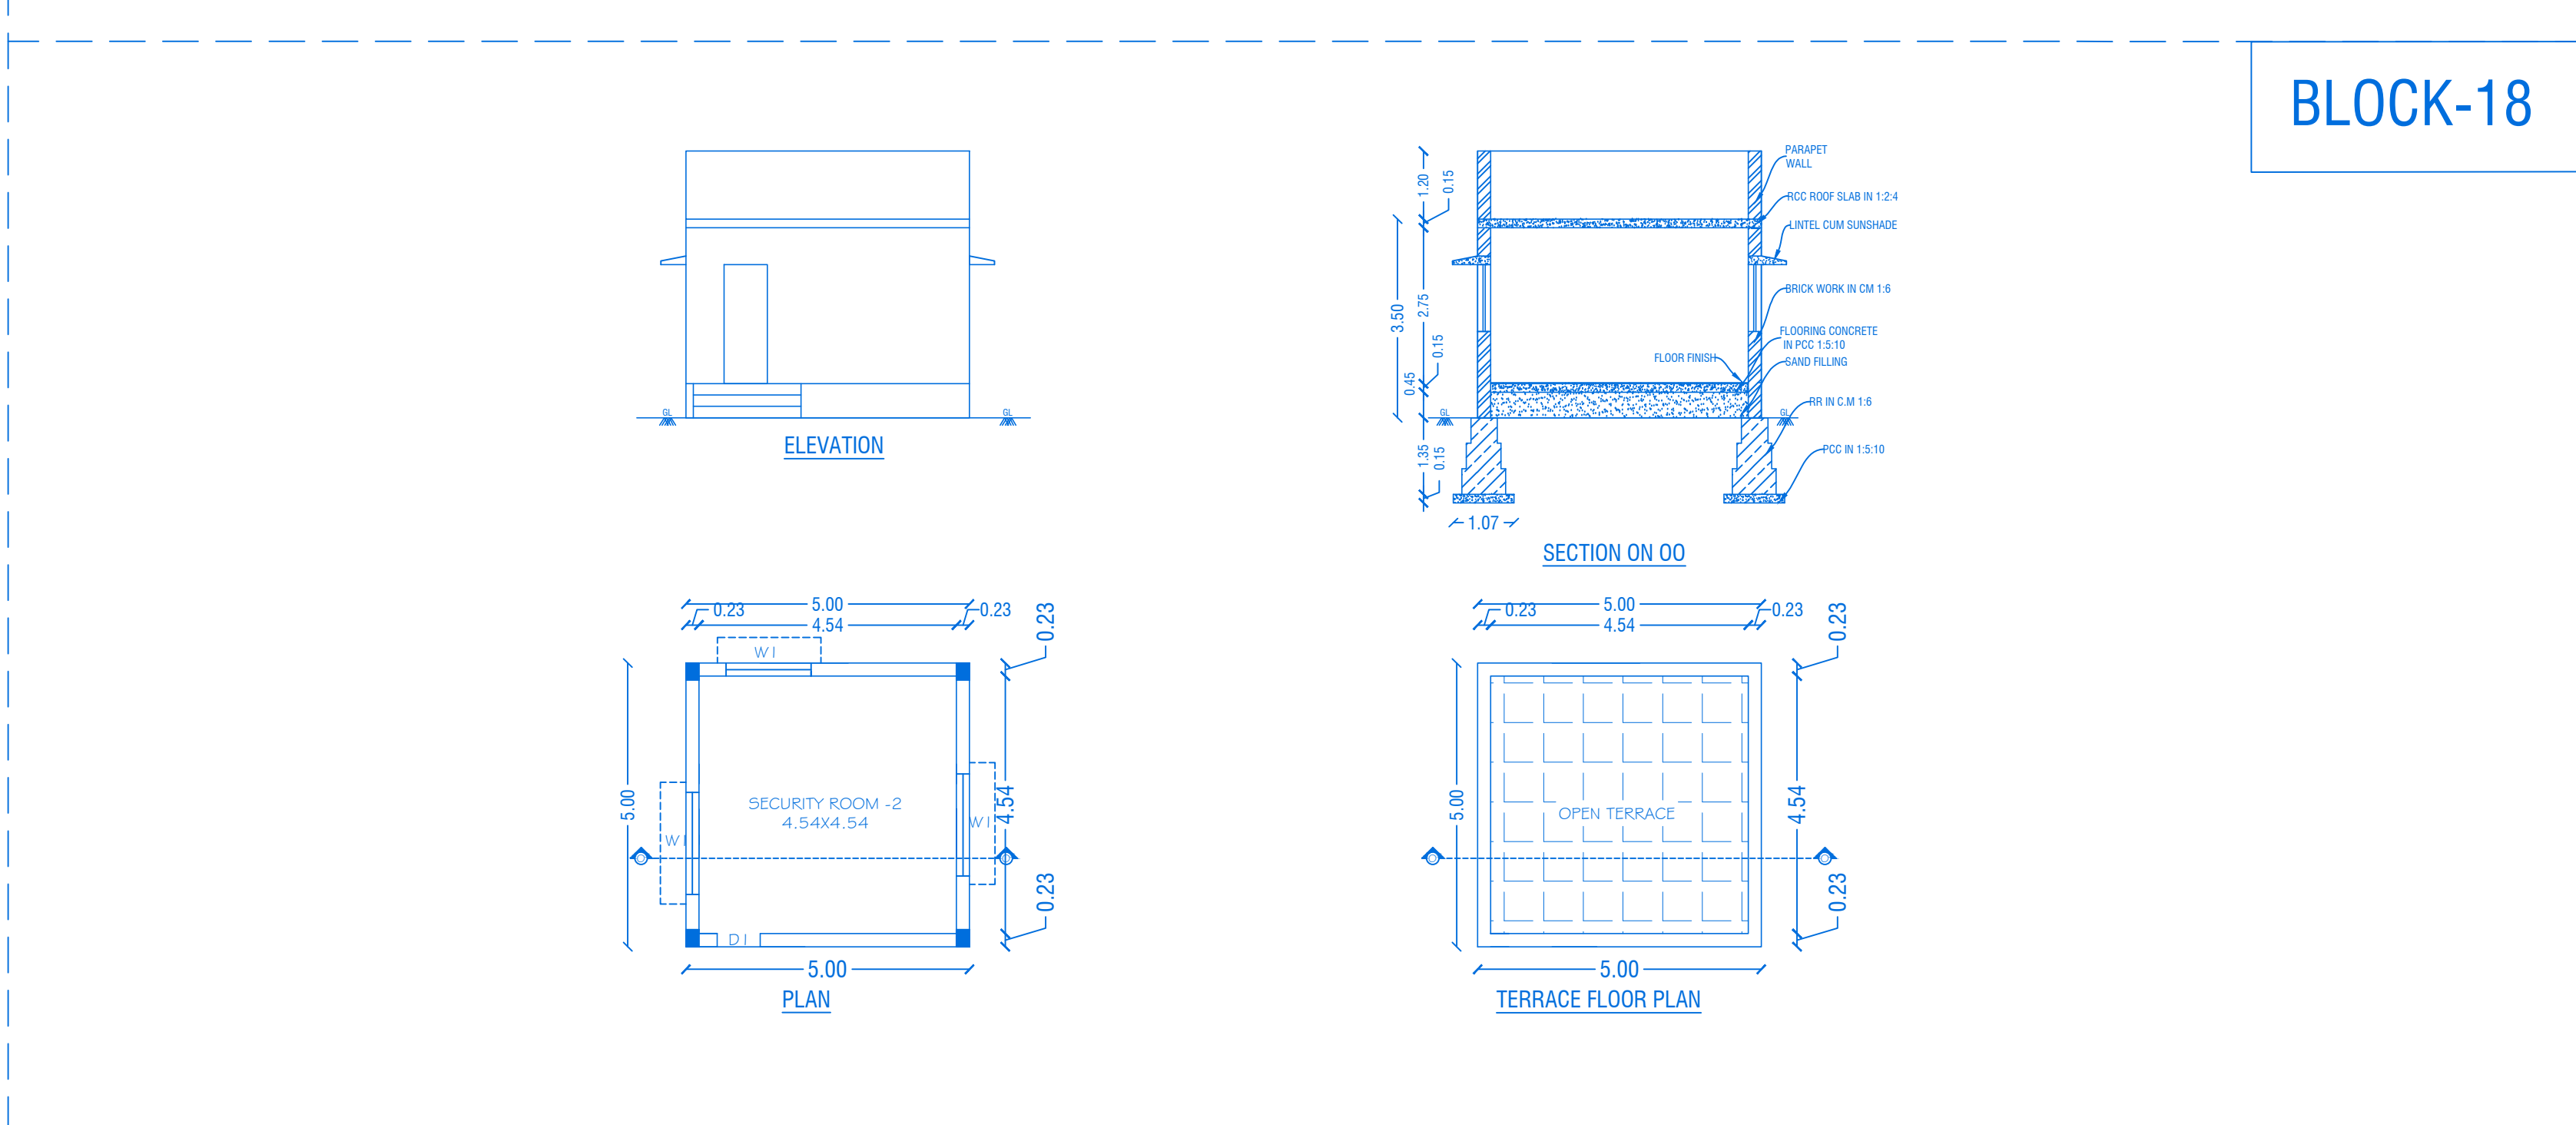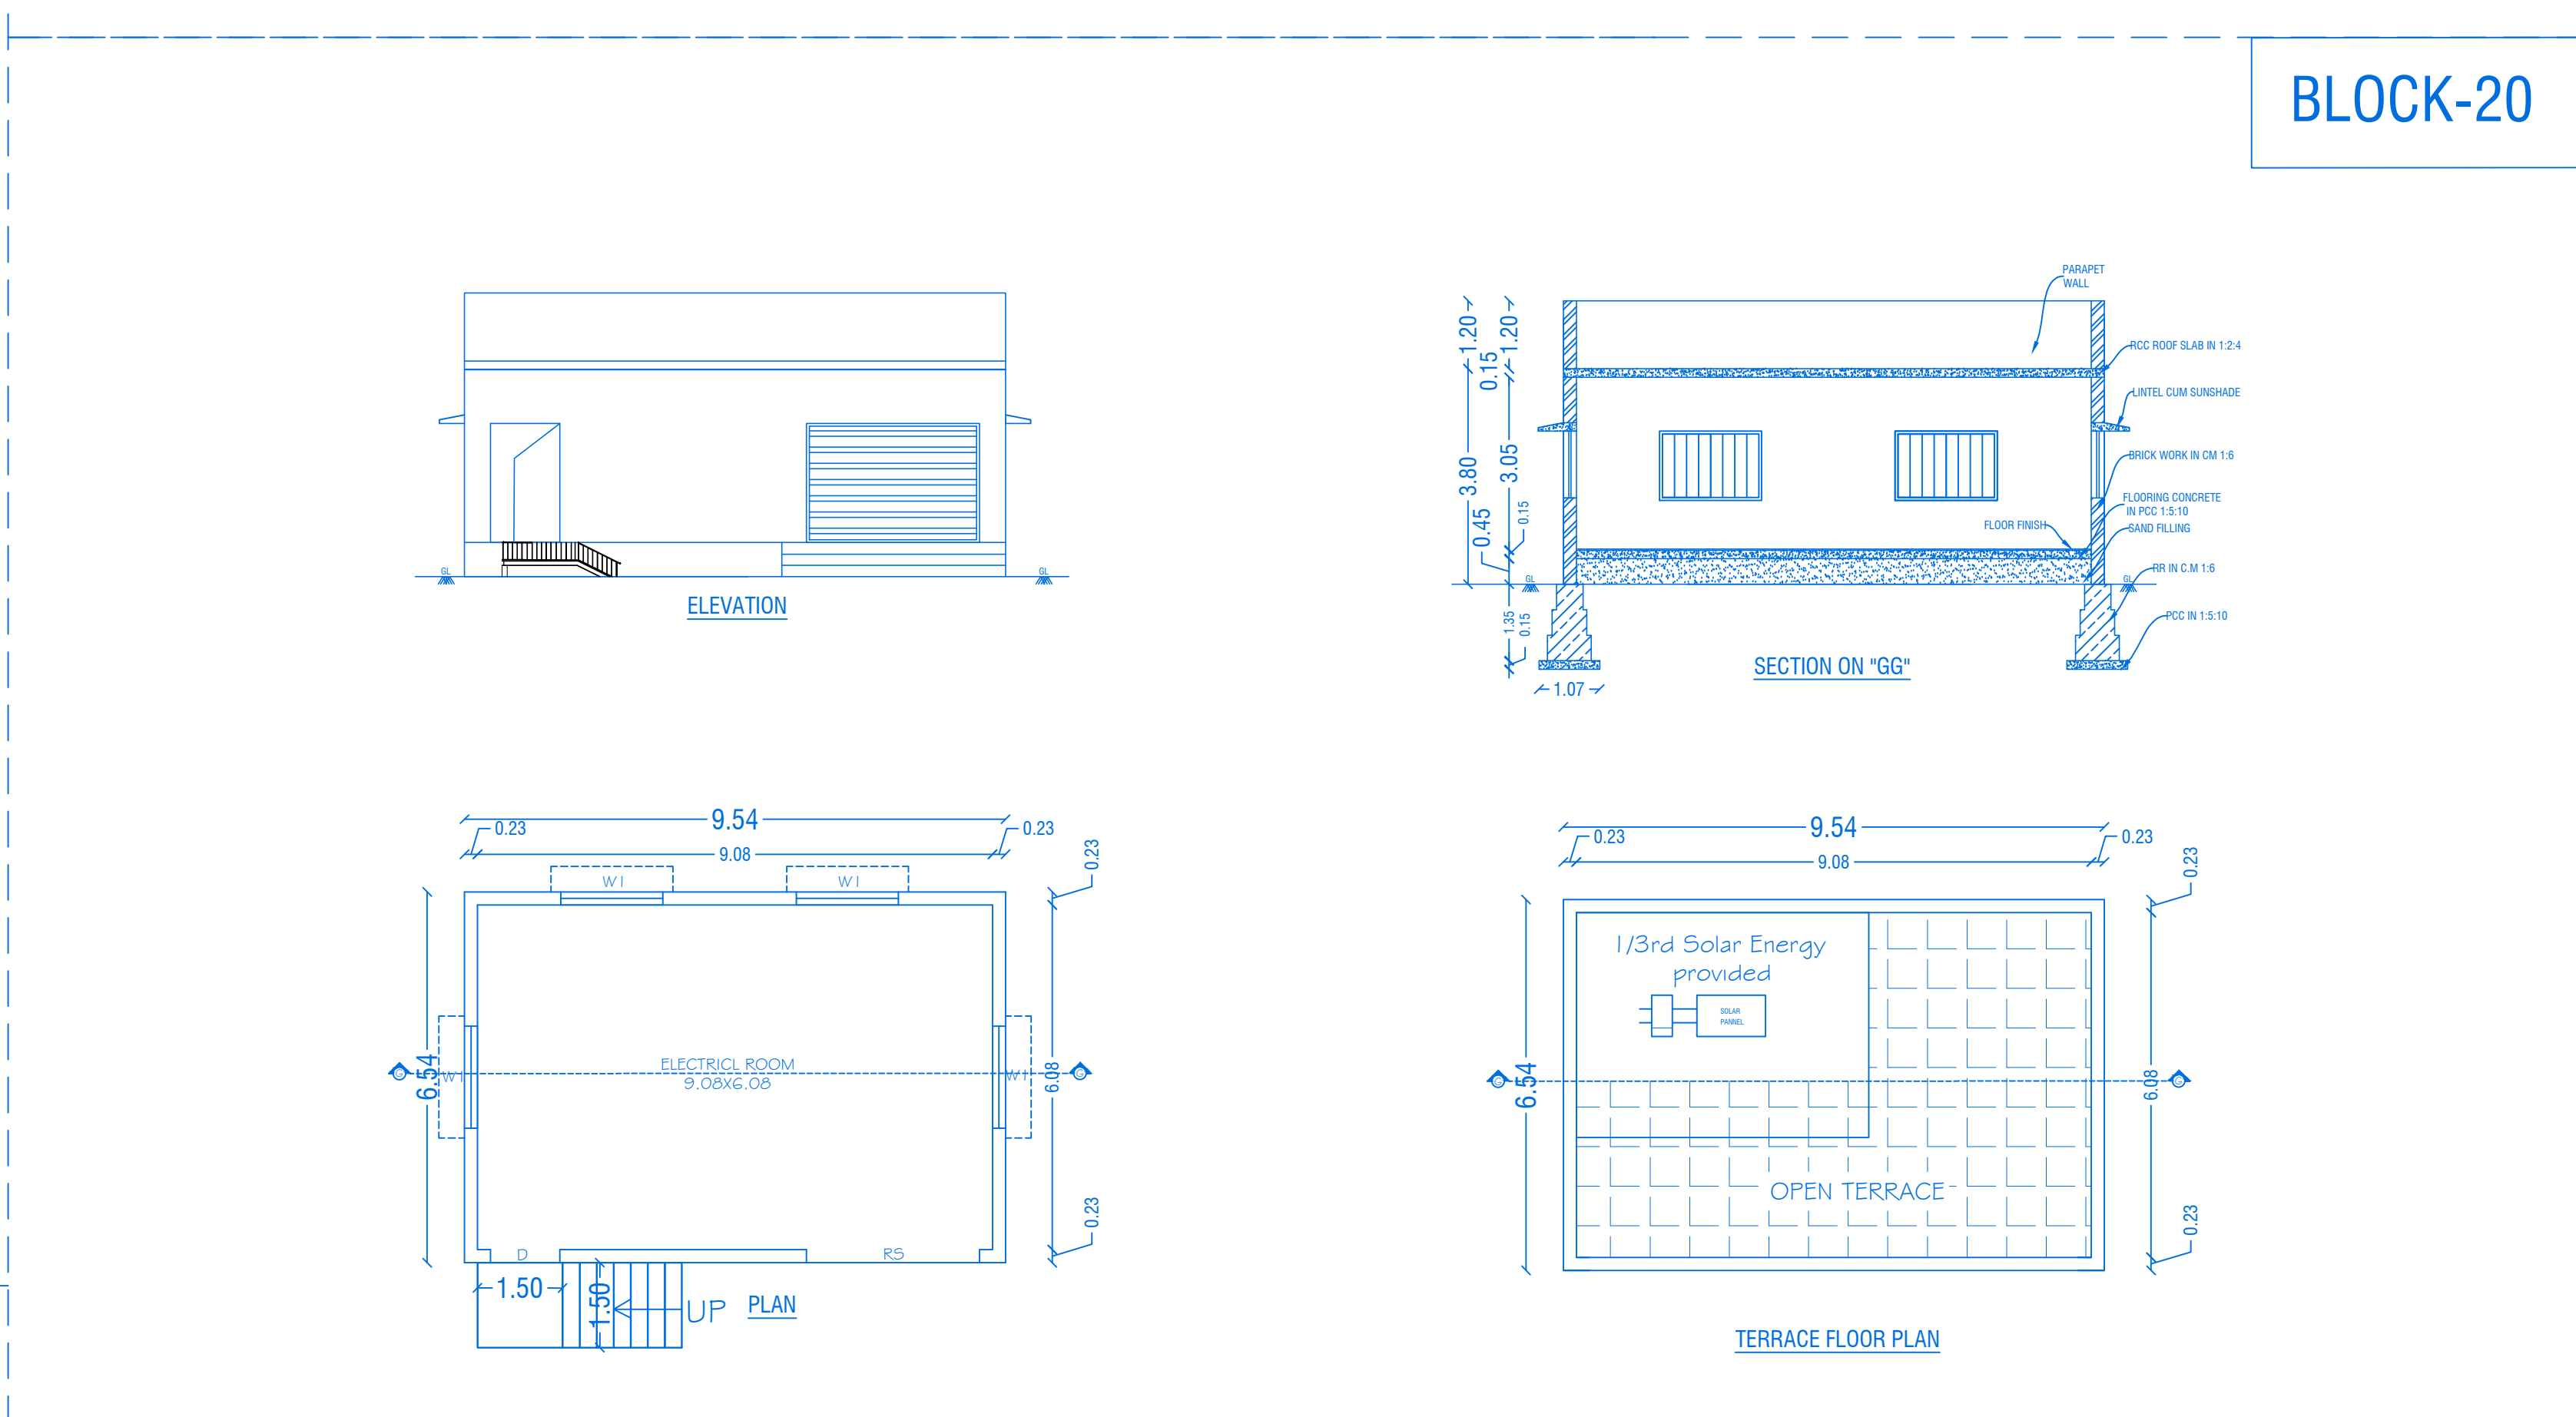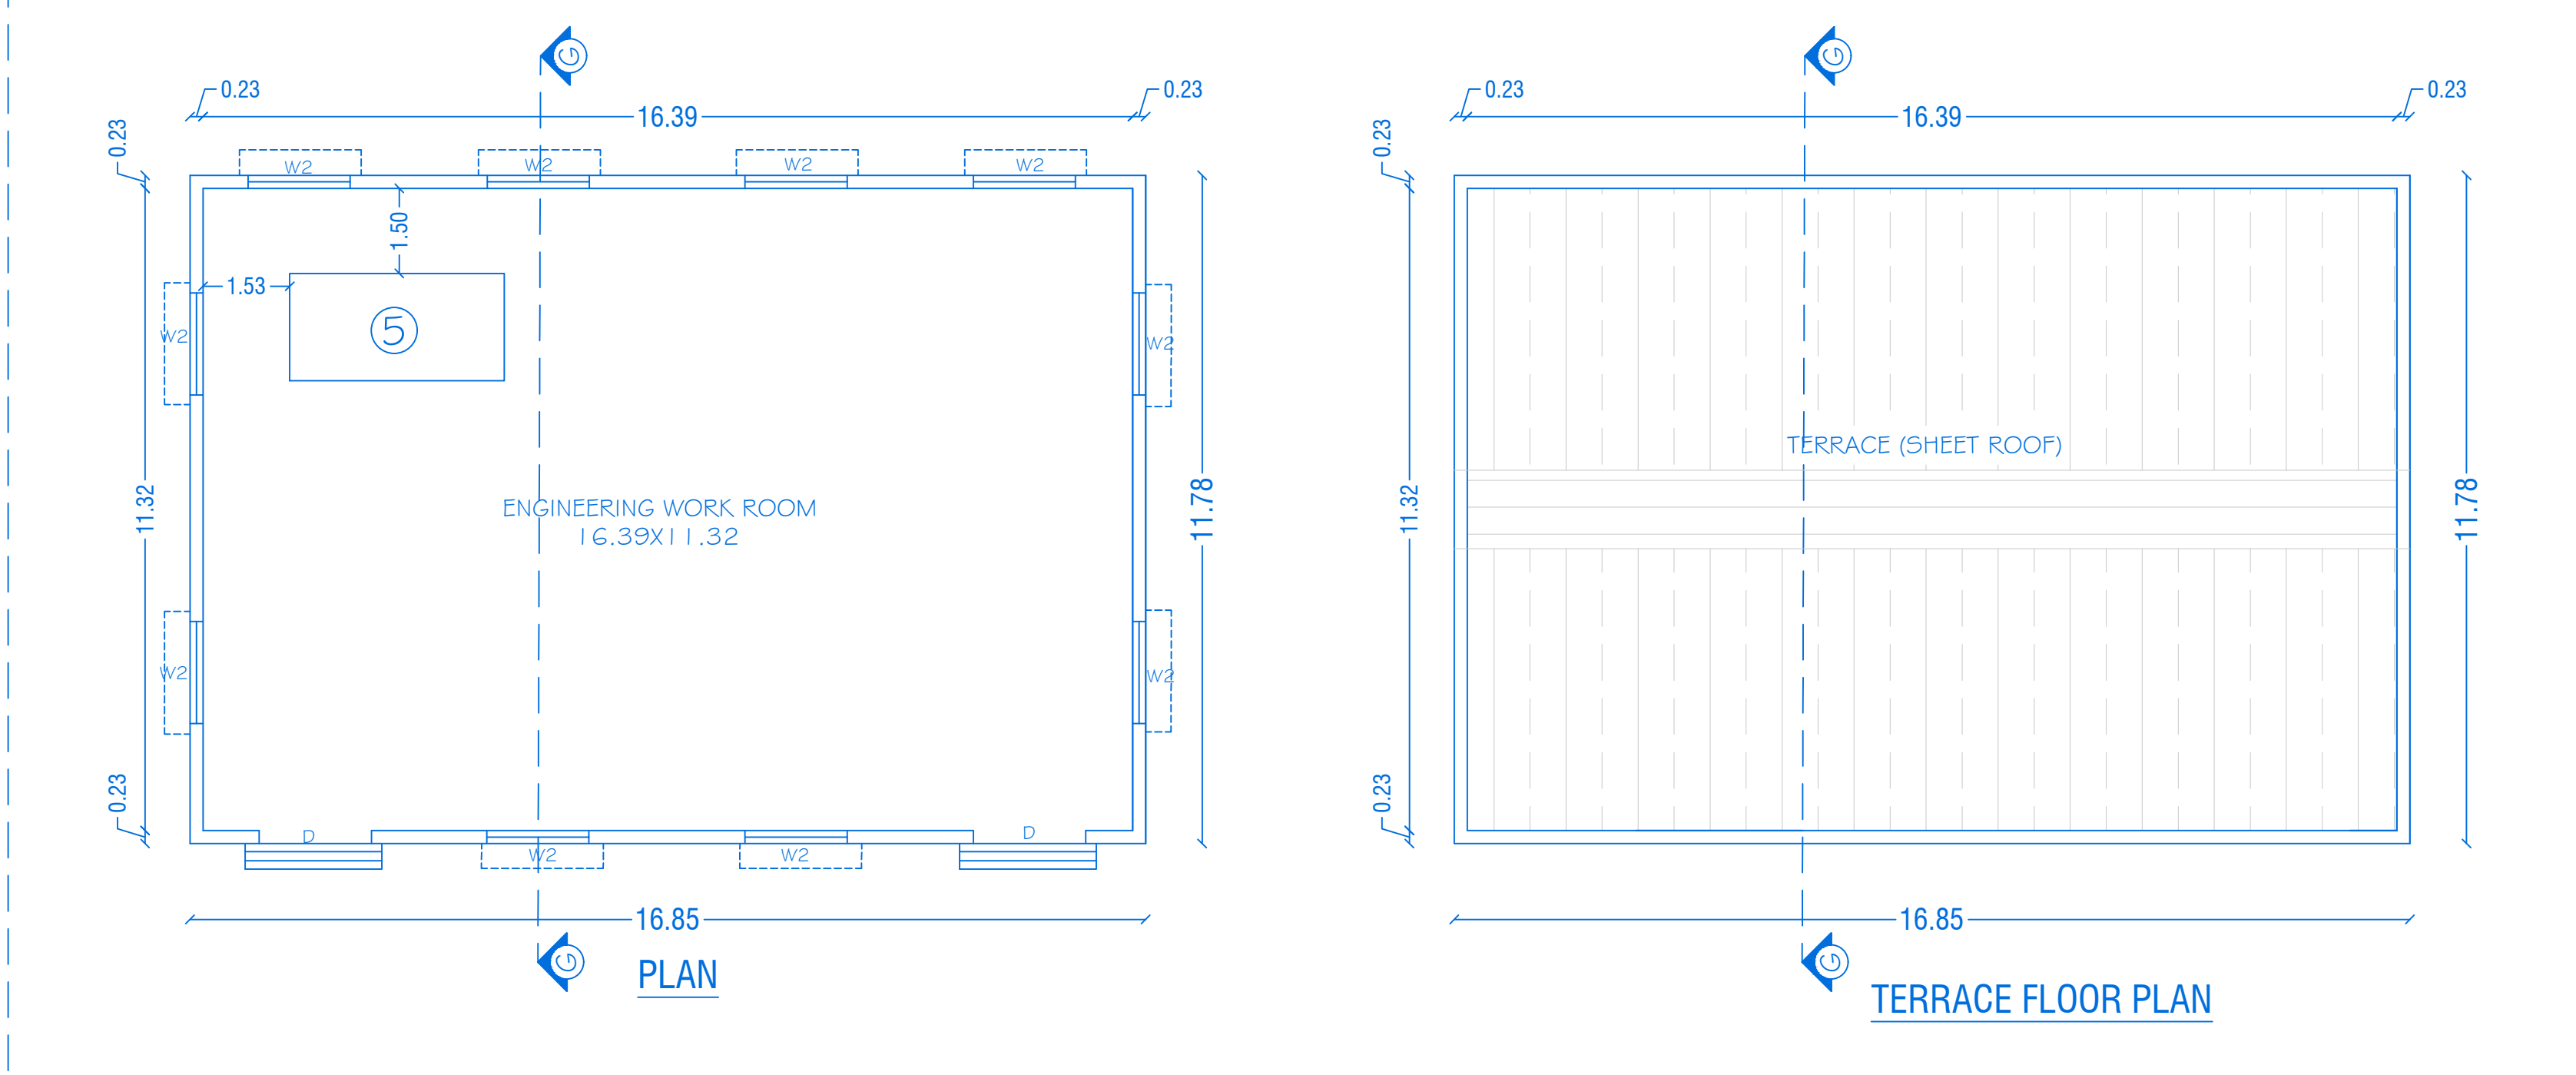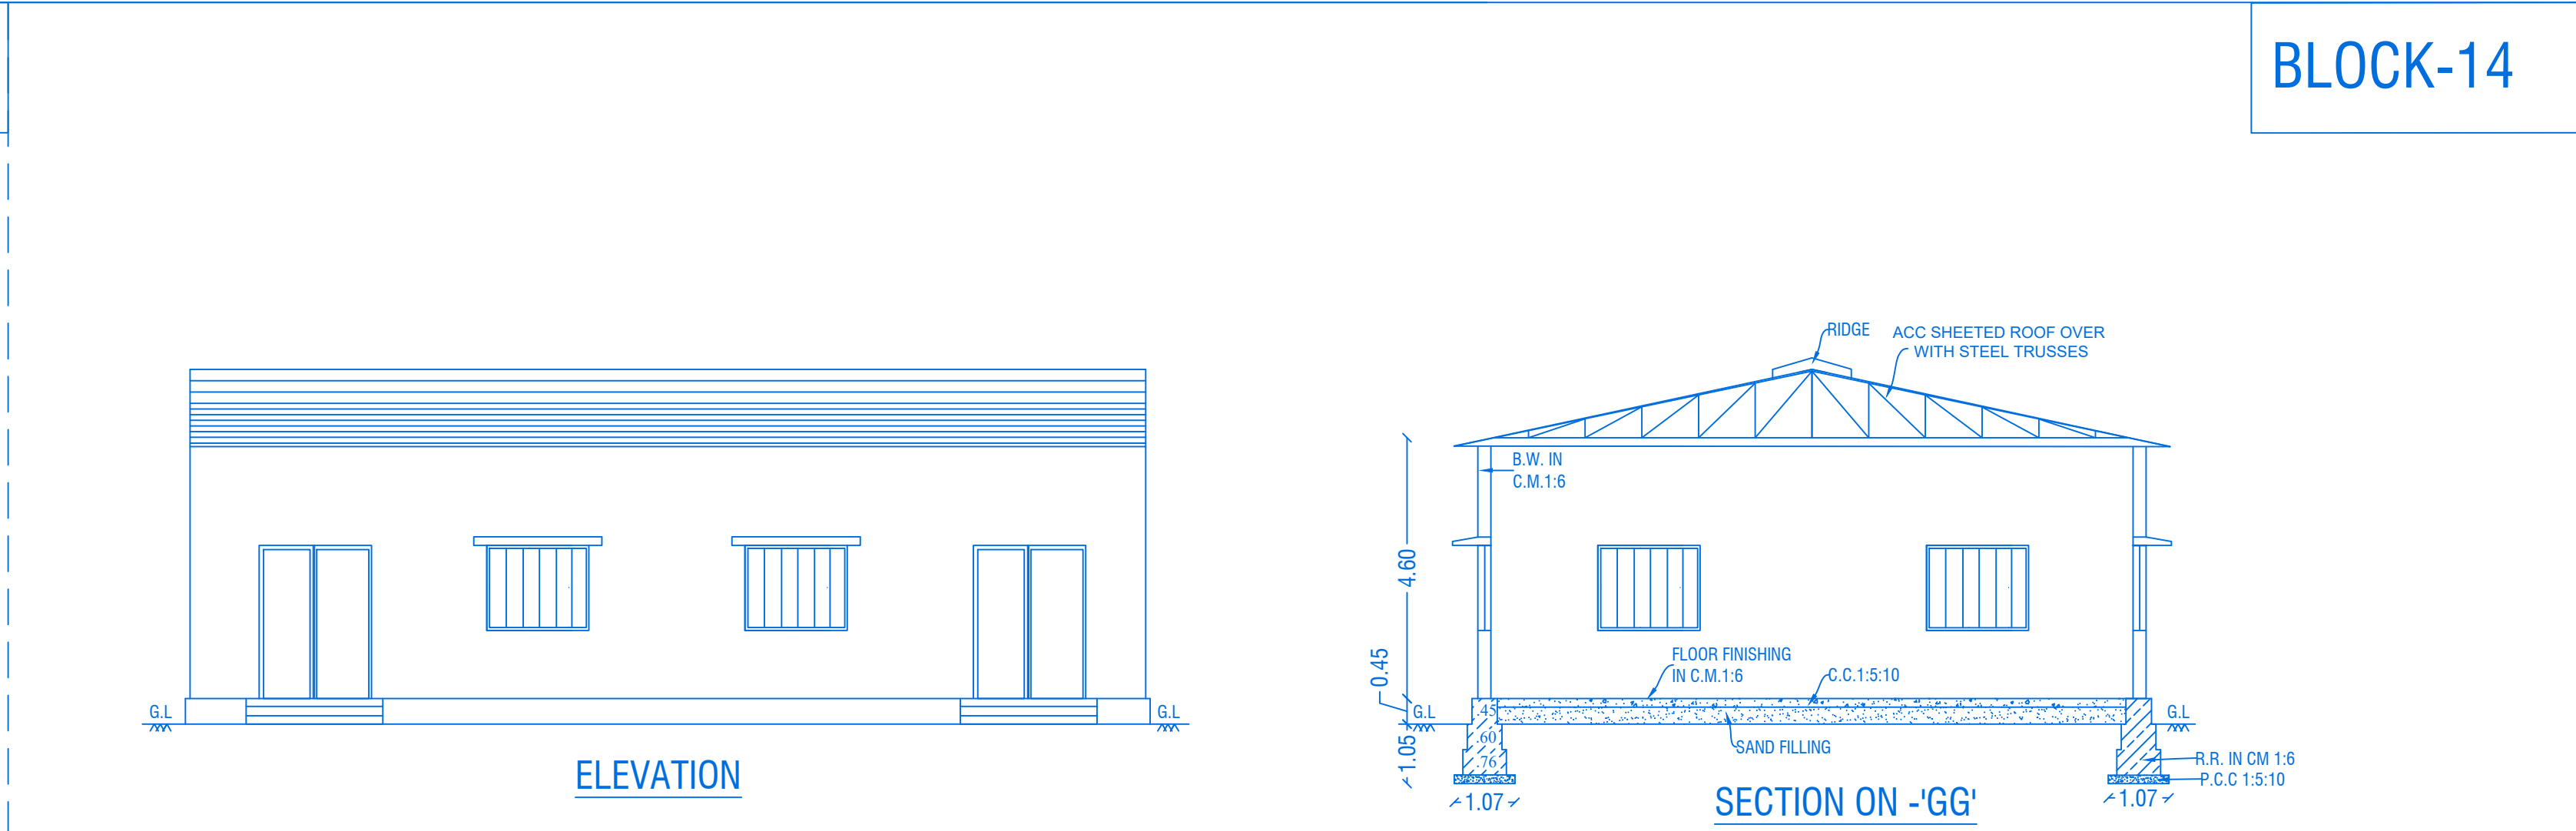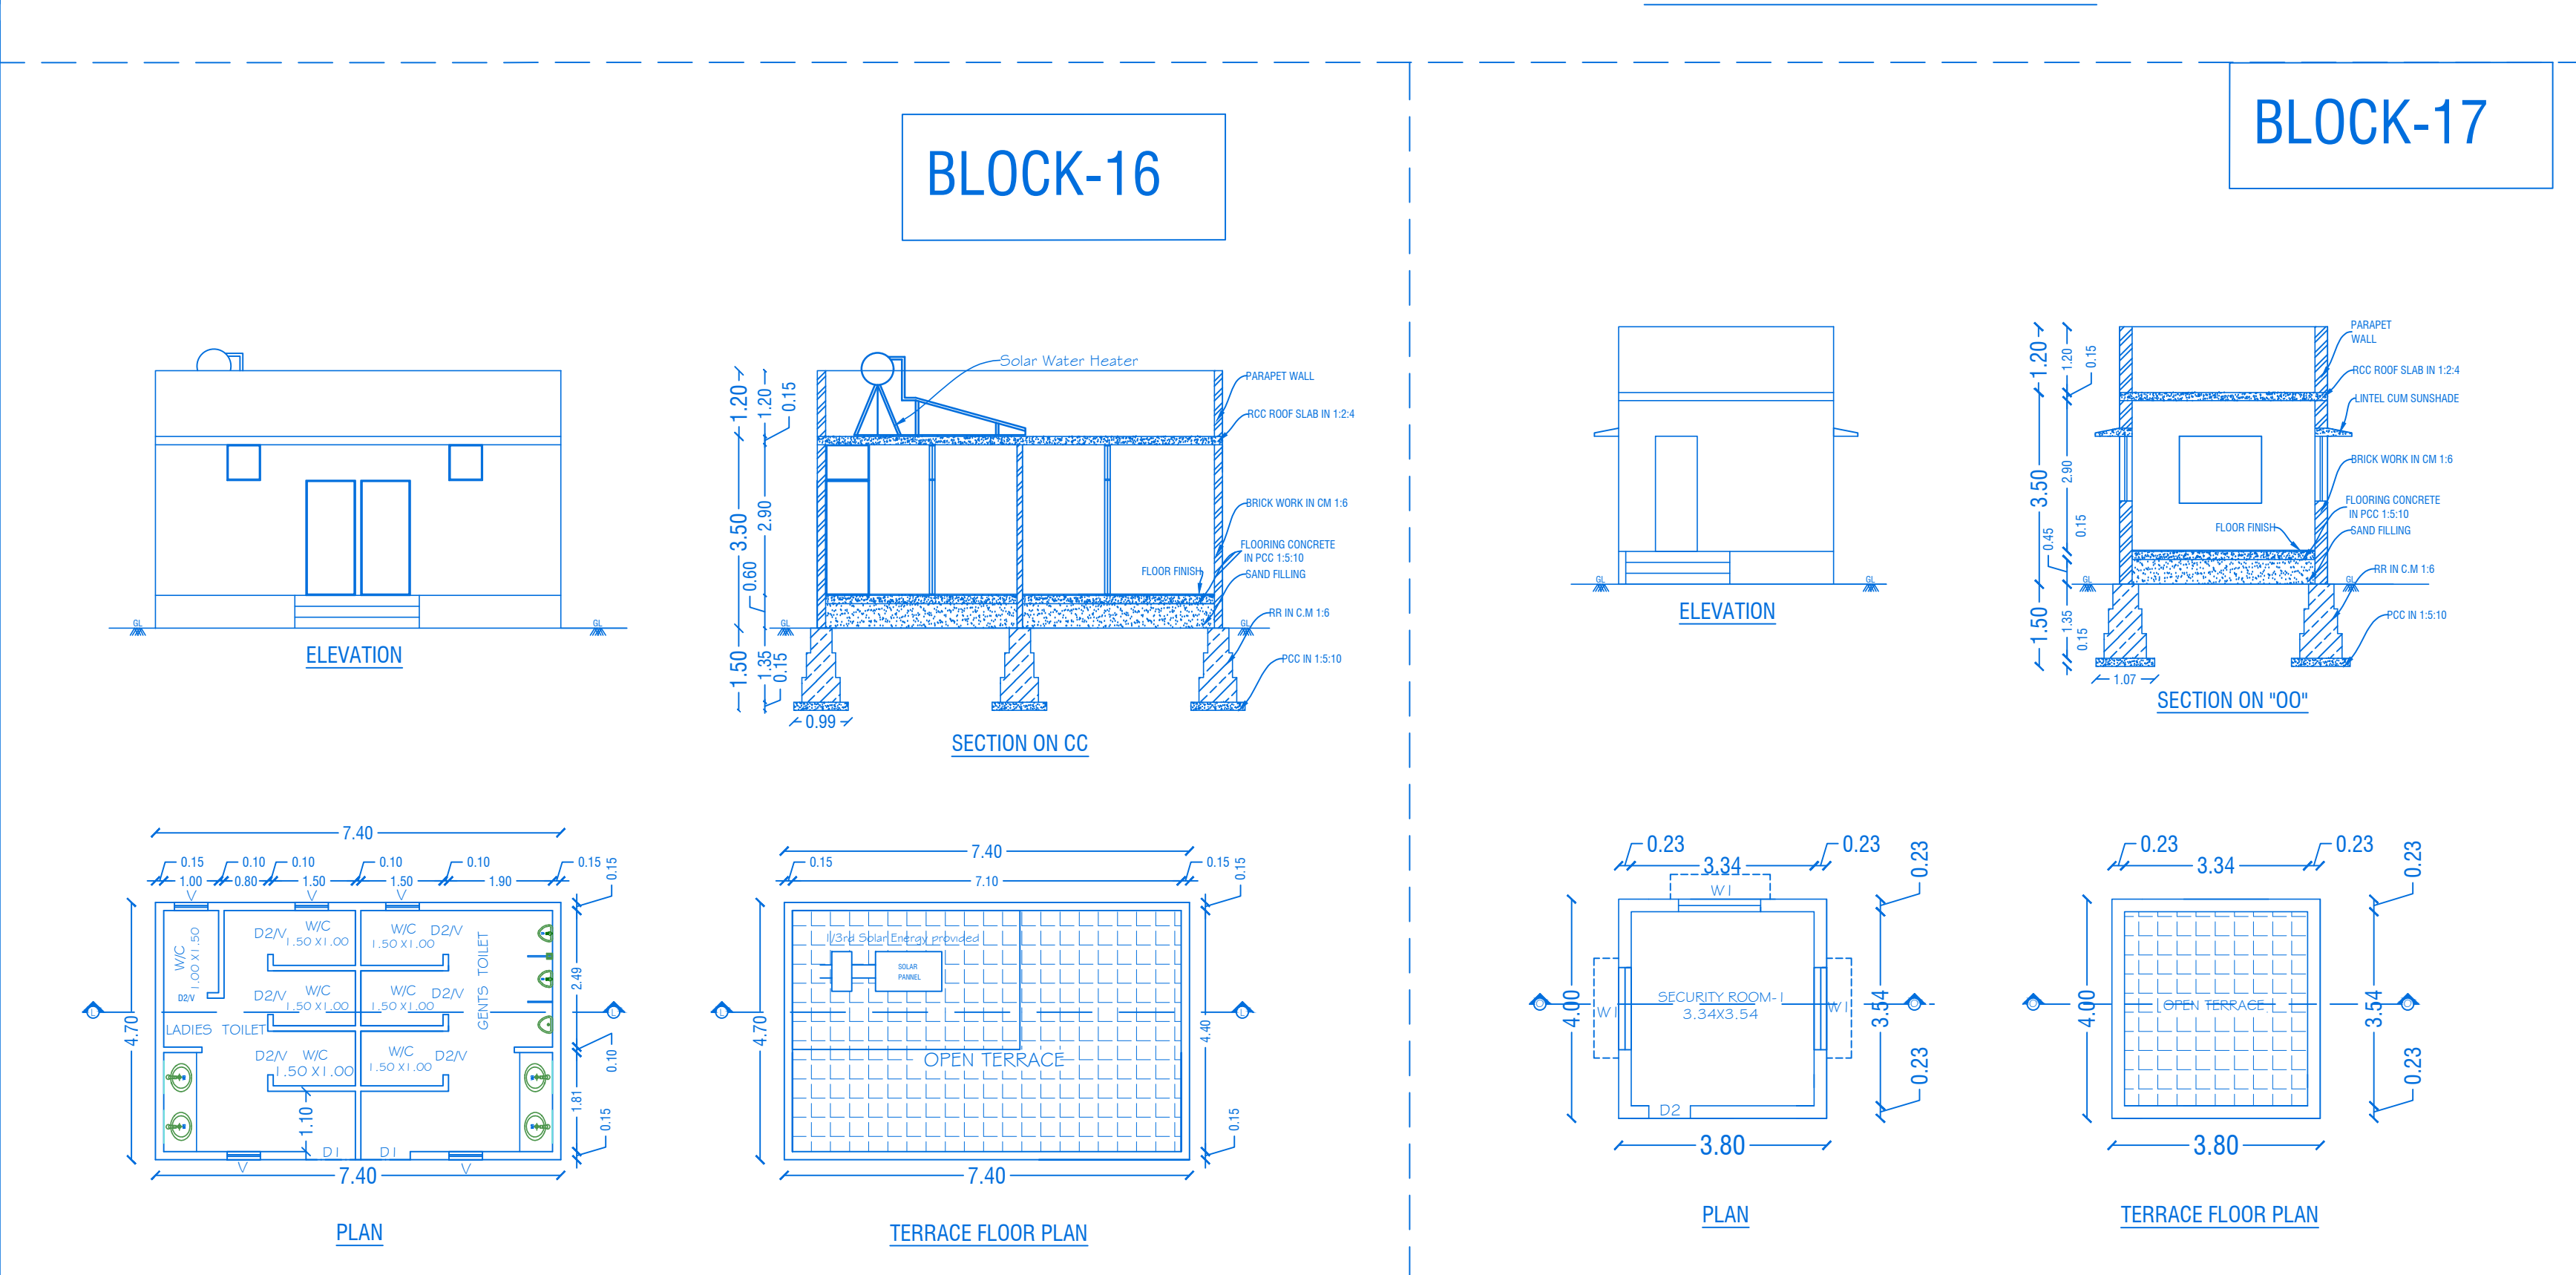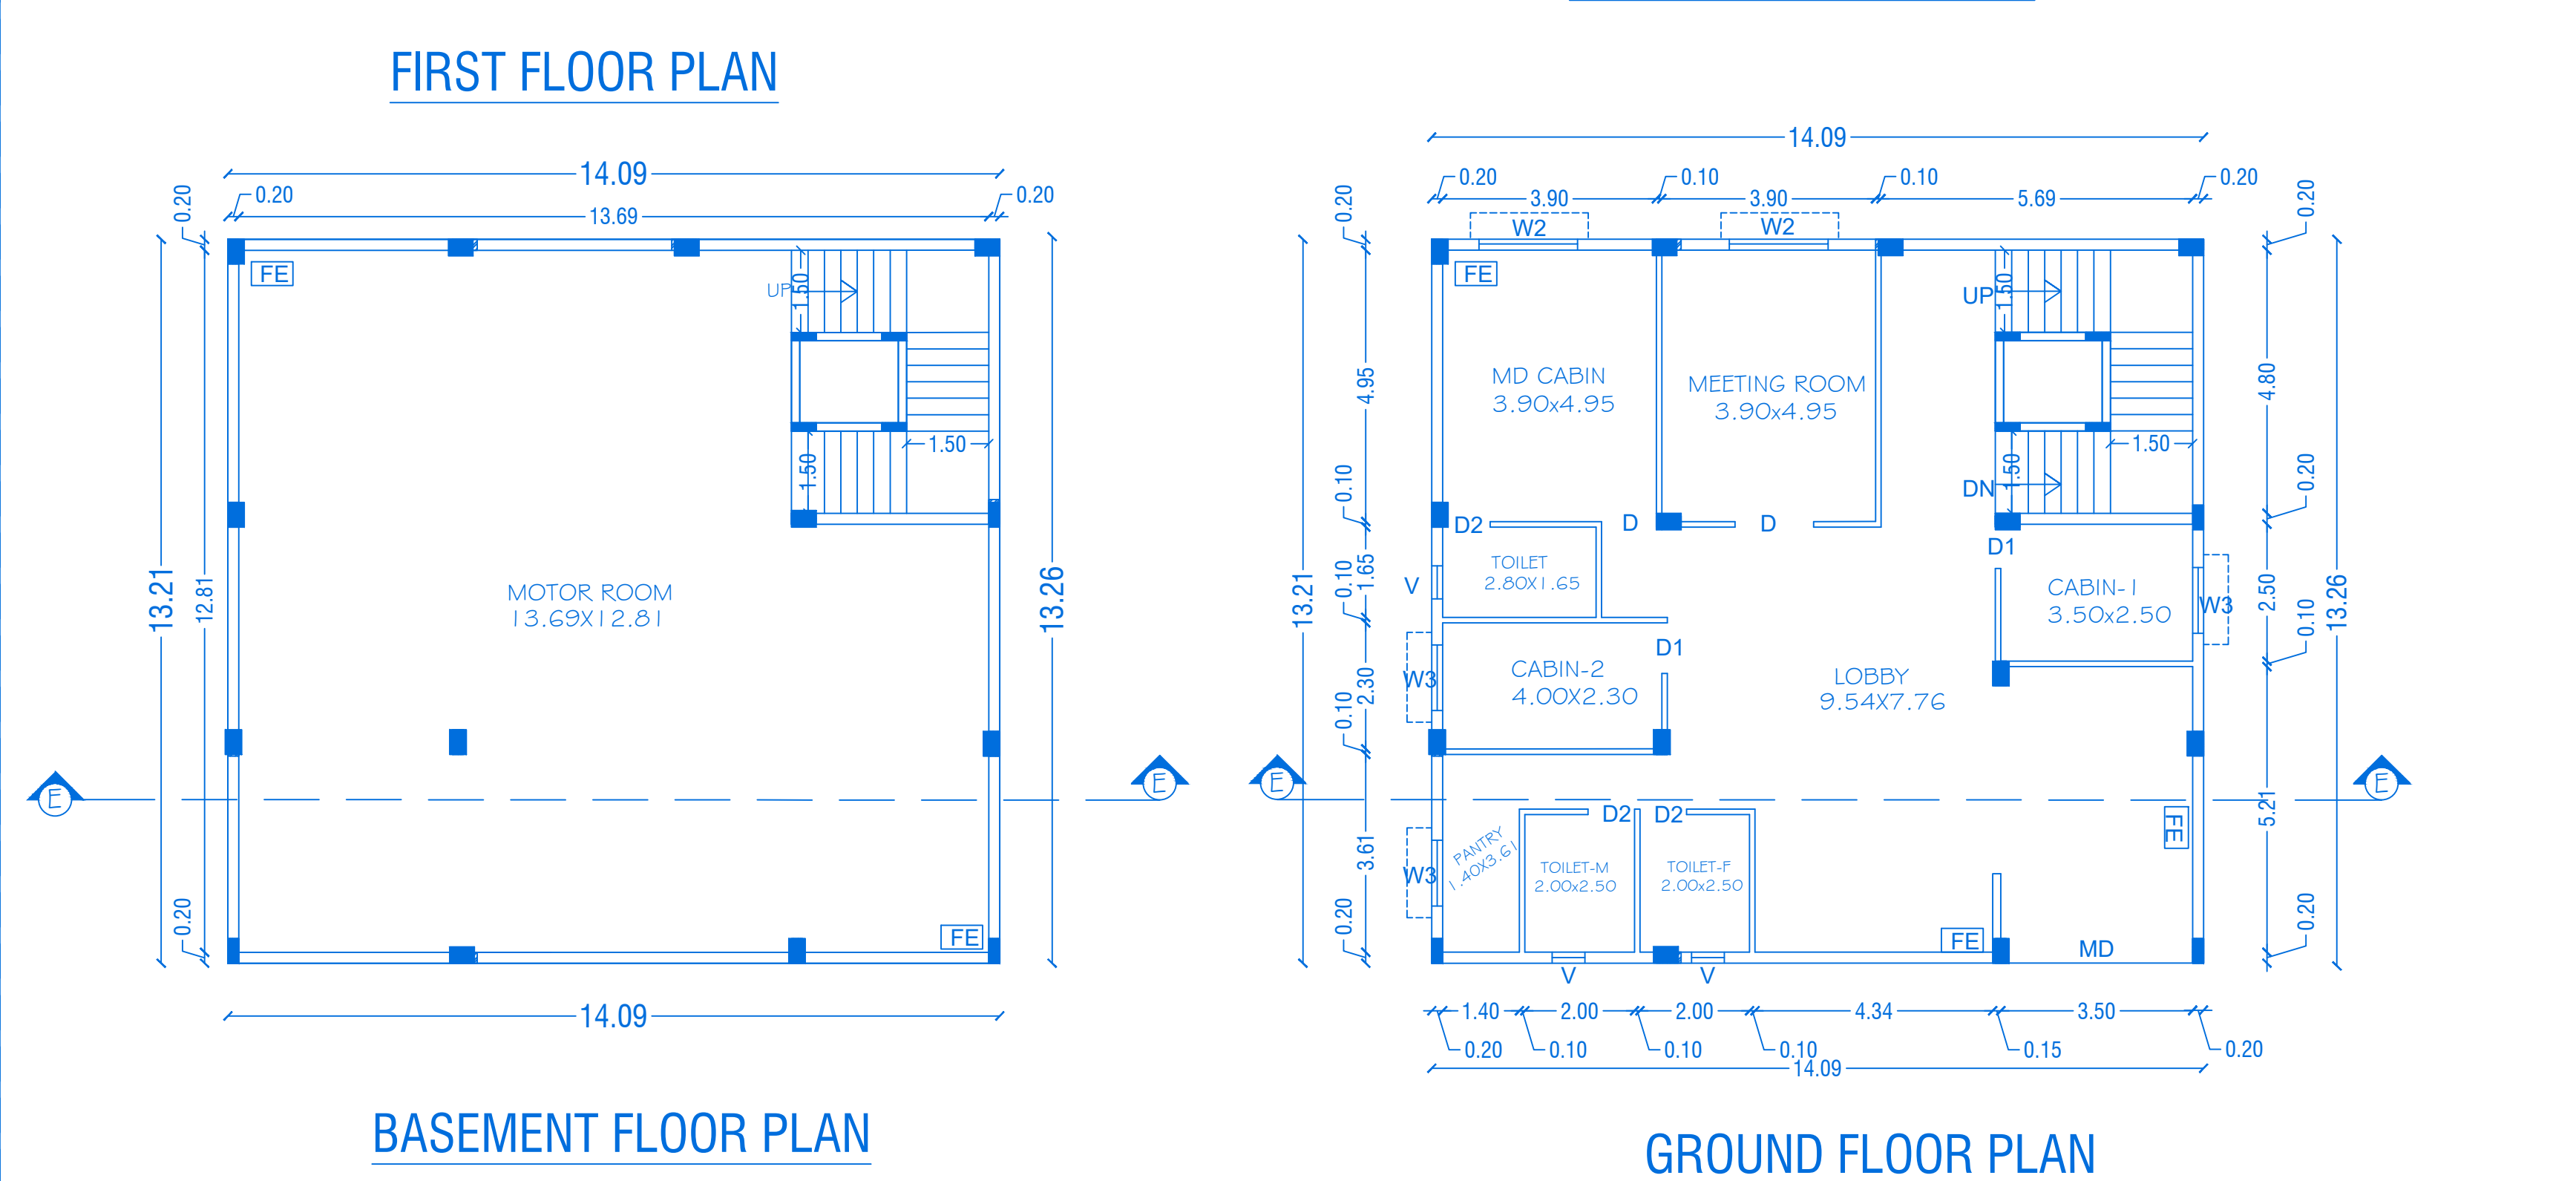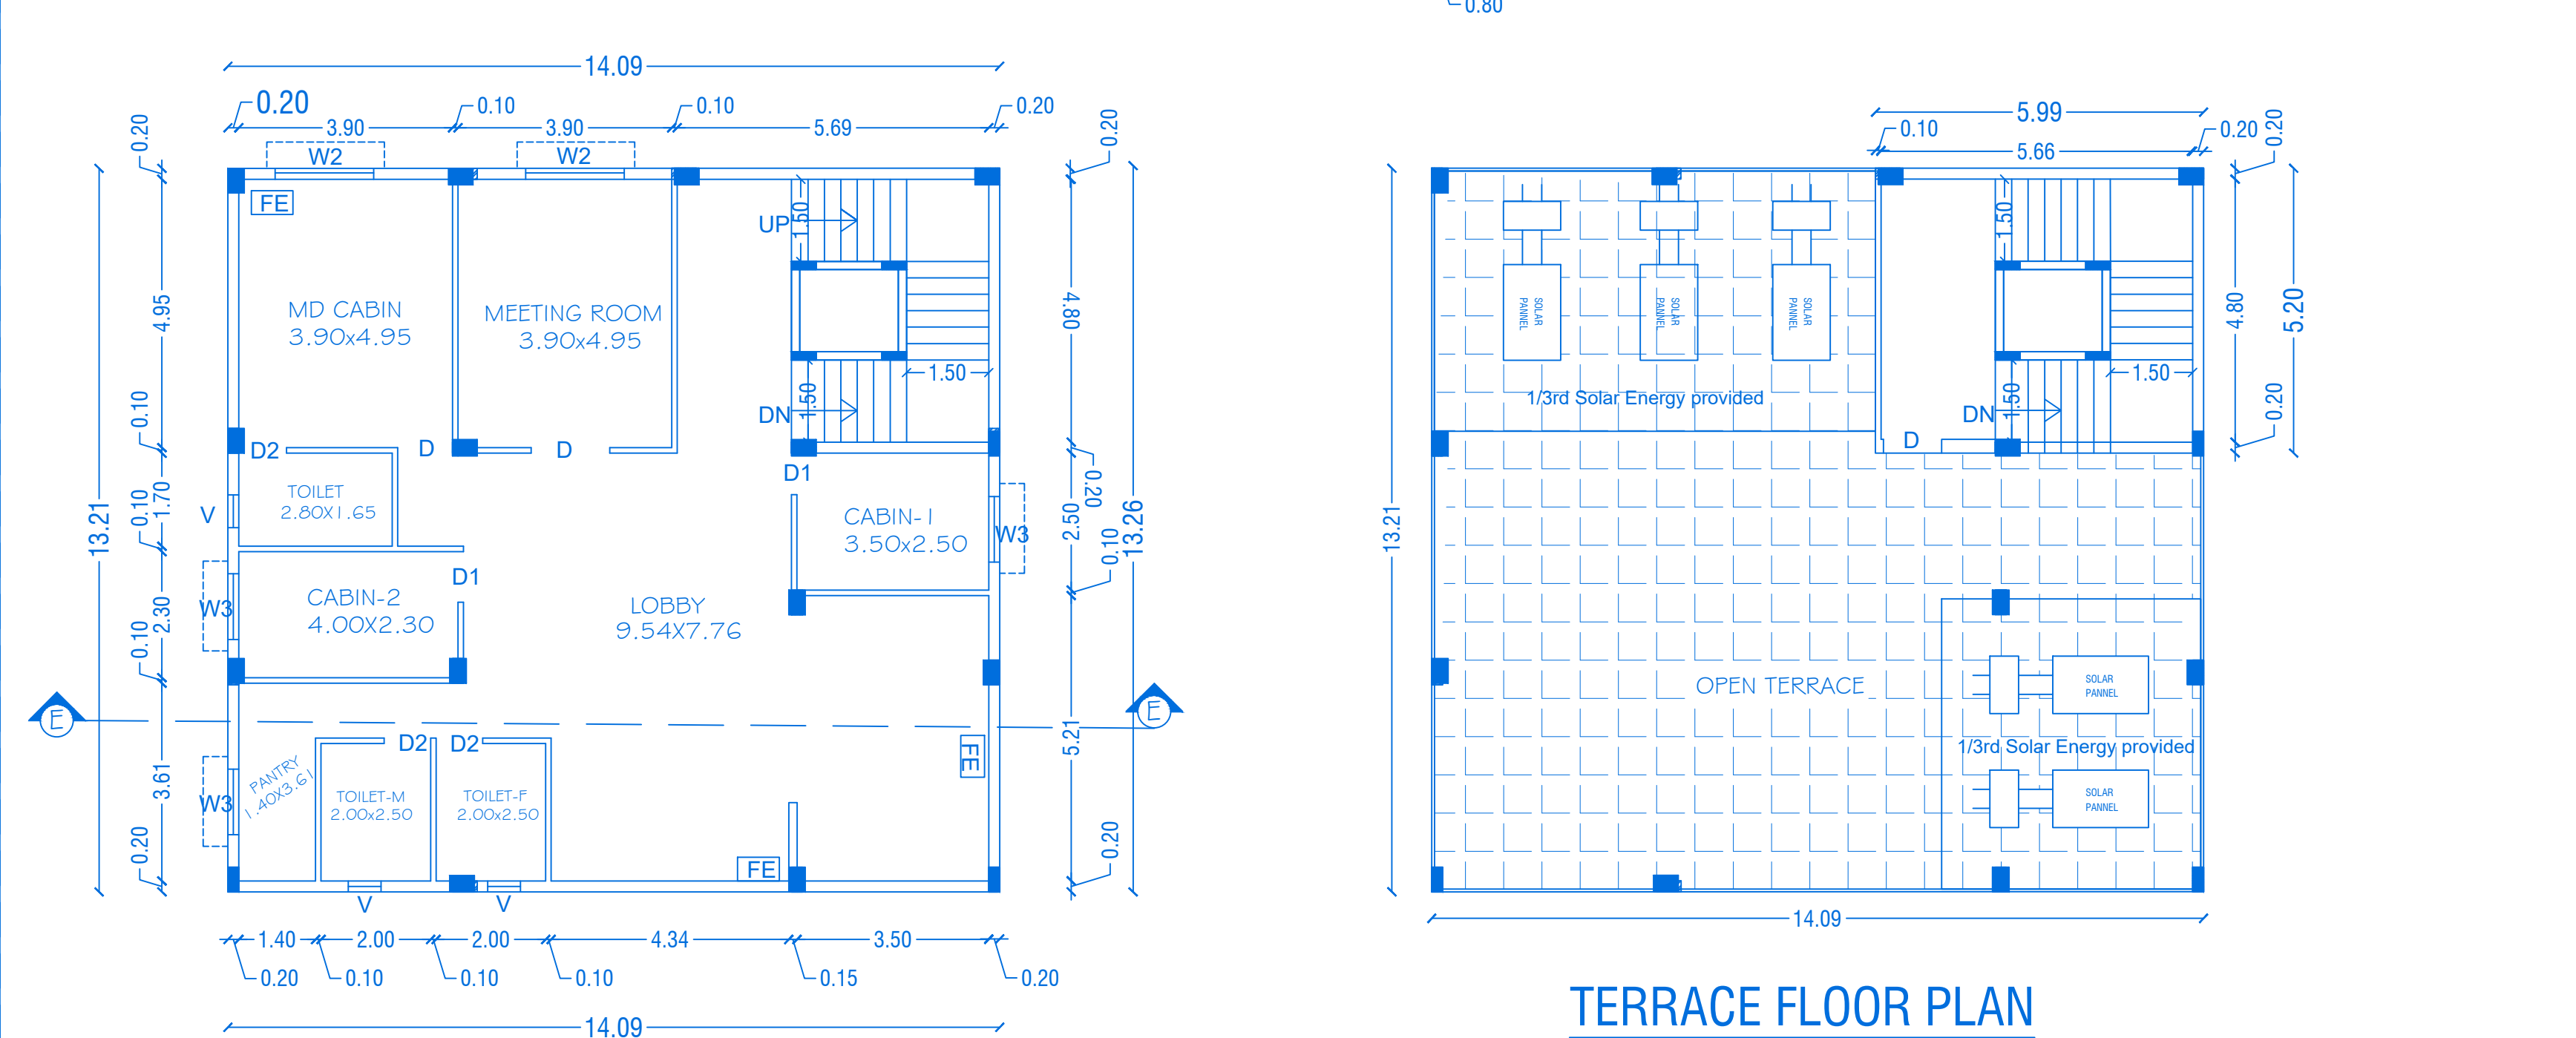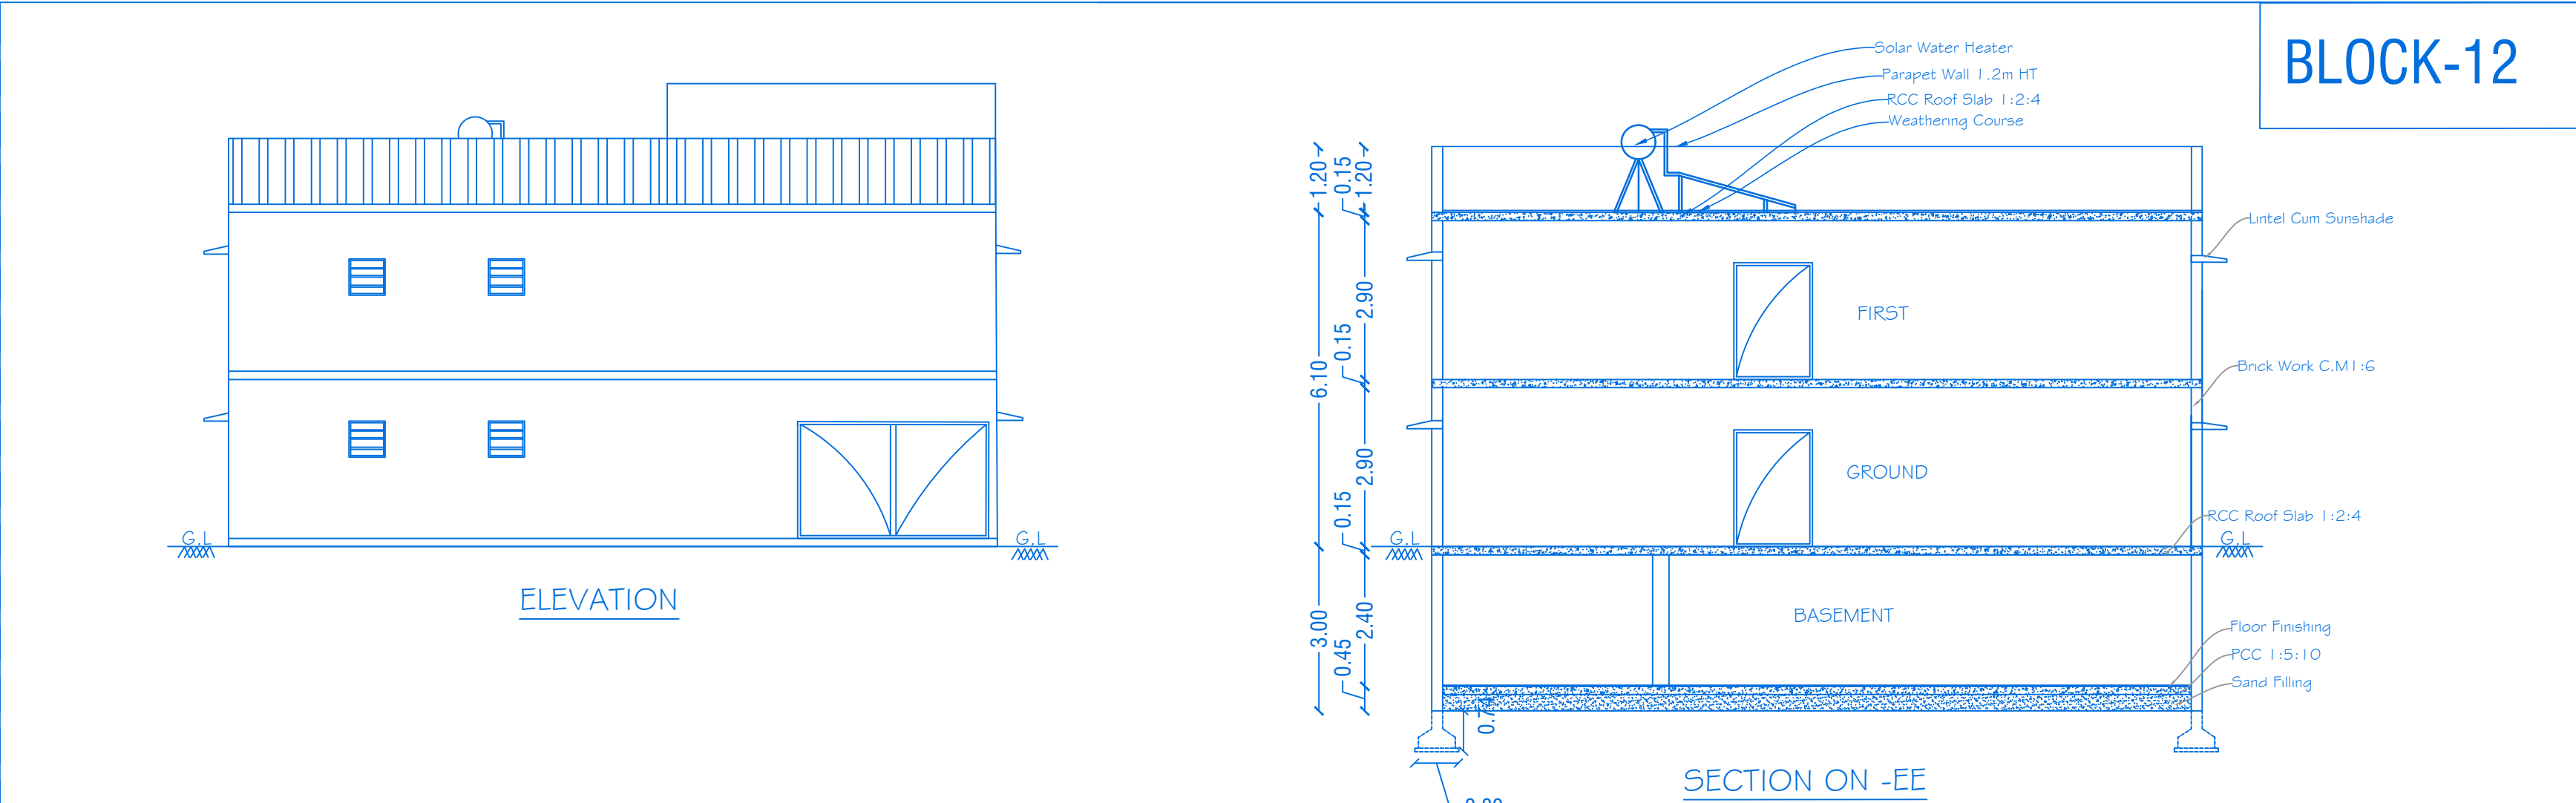

REVISED PLAN SHOWING THE EXISTING BUILDING AND PROPOSED
ADDITIONAL CONSTRUCTION OF GALVALUME SHEET ROOF AND RCC ROOF INDUSTRIAL
BUILDING IN BASEMENT, GROUND AND FIRST FLOOR FOR "FATEH LOGISTICS AND INDUSTRIAL
PARK PVT LTD" IN (PLASTIC PROCESSED GOODS, ELECTRONIC AND ELECTRICAL GOODS)
S.F.No: 69/4, 70/1, 70/2A, 70/9A, 72/1A2, 72/1B3, 72/1C2, 72/2A, 73/1B2, 73/1C, 73/1D, 73/1E,
73/1F, 73/2A, 74/4, 74/5, 74/6, 74/7, 74/8, 74/9, 84/13, 86/2B, 86/3A, 86/3B, 88/1A, 88/1B, 88/2,
88/3A, 88/3B1, 88/3B2, 88/3C, 91, 69/2, 69/3B, 70/2B, 70/3A1, 73/2D, 73/2E, 73/2F1, 74/10,
84/1A2B1, 86/1D, 89/2, 89/3A, 89/3B, 89/3C, 89/3D, 89/3E, 89/3F, 89/3G, 89/3H, 89/3I, 90/2A,
90/2B, 90/2C, 90/3A, 90/3B, 90/3C, 90/3D, 90/3E, 90/3F, 92/2, 92/3A, 92/3B, 92/3C, 92/4C, 92/4D,
92/4E, 93/1A, 93/1B2, 93/2A1, 93/2B, AT MELUMALAI VILLAGE AND PANCHAYAT, SHOOLAGIRI
PANCHAYAT UNION, SHOOLAGIRI TALUK AND KRISHNAGIRI DISTRICT.



SCHEDULE OF JOINERIES				
		LENGTH	HEIGHT	
DOORS	D	1.80	2.13	
	D1	1.00	2.13	
	D2	0.76	2.13	
	SD	2.00	2.13	
	GD	0.76	2.13	
WINDOW	W1	1.50	1.22	
	W2	1.80	1.22	
	W3	1.20	1.22	
VENTILATOR	V	0.61	0.61	

PROPOSED AREA DETAILS				
Block NO	PARTICULARS	TOTAL BUILDUP AREA	NON FSI AREA	FSI AREA
12	BASEMENT FLOOR PLAN	186.09	-	186.09
	GROUND FLOOR PLAN	186.09	-	186.09
	FIRST FLOOR PLAN	186.09	-	186.09
	HEAD ROOM	31.14	31.14	-
14	ENGINEERING WORK	198.49	-	198.49
16	TOILET BLOCK	34.75	-	34.75
17	SECURITY ROOM-1	15.20	15.20	-
18	SECURITY ROOM-2	25.00	25.00	-
20	ELECTRICAL ROOM	62.39	-	62.39

NOTE:
1. DTCP CHENNAI
TECHNICAL CONCURRENCE NO: 13009/2022/TCP7, DT.30.06.2022.
2. DTCP KRISHNAGIRI, - FILE NO. 1468/2022, DT.26.07.2022.
PLANNING PERMISSION NO:229/2022.
3. LOCAL BODY - FILE NO. 2483/2022/A2, DT.22.09.2022.

APPLICANT

[Signature]
[Signature]

M/s. FATEH LOGISTICS AND INDUSTRIAL PARK PVT LTD

REGISTERED PROFESSION

[Signature]
Er.A.Harikumar, M.E.,(Struct),M.Sc.,Rev.AMIE,MISTE,A.I.V,
Structural Eng, Chartered Eng(I), Approved Valuer,
TN.Govt.Registered Professional of DTCP(HNTDA)
Name of Profession R.E R.S.E C.E B.Q.A R.D
Grade II II II II II
Reg.No's 01/2019 11/2022 04/2019 02/2019 15/2022
CIVIL TEC, Door No.2A, 1st Floor, Bagalur HUDCO Road,
TNHB Phase III, Near TNHB Office, Bagalur Road, Hosur-635109.
Email:civitec261@gmail.com,srihari.prim@gmail.com
Cell:95243-20261, 94899-84416.

REVISED PLAN SHOWING THE EXISTING BUILDING AND
PROPOSED ADDITIONAL CONSTRUCTION OF GALVALUME

SHEET NO: 12/13

SHEET ROOF AND RCC ROOF INDUSTRIAL BUILDING IN BASEMENT, GROUND AND FIRST FLOOR
FOR **"FATEH LOGISTICS AND INDUSTRIAL PARK PVT LTD"** IN S.F.No: 69/4, 70/1, 70/2A, 70/9A,
72/1A2, 72/1B3, 72/1C2,72/2A, 73/1B2, 73/1C, 73/1D, 73/1E, 73/1F, 73/2A, 74/4, 74/5, 74/6, 74/7,
74/8, 74/9, 84/13,86/2B, 86/3A, 86/3B, 88/1A, 88/1B, 88/2, 88/3A, 88/3B1, 88/3B2, 88/3C, 91,
69/2, 69/3B,70/2B,70/3A1,73/2D,73/2E,73/2F1,74/10,84/1A2B1,86/1D,89/2, 89/3A, 89/3B, 89/3C,
89/3D, 89/3E, 89/3F, 89/3G, 89/3H, 89/3I, 90/2A, 90/2B, 90/2C,90/3A,90/3B,90/3C,90/3D,90/3E,
90/3F, 92/2, 92/3A,92/3B,92/3C,92/4C,92/4D,92/4E,93/1A,93/1B2, 93/2A1,93/2B, AT MELUMALAI
VILLAGE AND PANCHAYAT, SHOOLAGIRI PANCHAYAT UNION, SHOOLAGIRI TALUK AND
KRISHNAGIRI DISTRICT.



SCHEDULE OF JOINERIES

		LENGTH	HEIGHT
DOORS	D	1.80	2.13
WINDOW	W1	1.50	1.22
WINDOW	W2	1.80	1.22
ROLLING SHUTTER	RS	3.05	2.10

PROPOSED AREA DETAILS

Block NO	PARTICULARS	TOTAL BUILDUP AREA	NON FSI AREA	FSI AREA
13	CHILLER, BOILER & SPENT YARD	487.46	-	487.46
15	ETP CAPACITY	85.14	-	85.14
19	AREA OF THE GROUND FLOOR (SECURITY ROOM-3)	25.00	25.00	
	AREA OF THE FIRST FLOOR	25.00	25.00	
21	SECURITY ROOM-4	10.30	10.30	

POWER DETAILS

S.No.	MACHINERIES NAME	H.P.	NOS.	TOTAL.
5	SPRAY DRYER	50.00	1	50.00
7	BOILER	80.00	1	80.00
8	CHILLER	220.00	1	220.00
TOTAL POWER IN HP.				350.00

NOTE:

1. DTCP CHENNAI
TECHNICAL CONCURRENCE NO:13009/2022/TCP7, DT.30.06.2022.
2. DTCP KRISHNAGIRI, - FILE NO. 1468/2022, DT.26.07.2022.
PLANNING PERMISSION NO:229/2022.
3. LOCAL BODY - FILE NO. 2483/2022/A2, DT.22.09.2022.

APPLICANT



M/s. FATEH LOGISTICS AND INDUSTRIAL PARK PVT LTD
REGISTERED PROFESSION

Er.A.Harikumar, M.E.,(Struct),M.Sc.,Rev.AMIE,MISTE,A.I.V,
Structural Eng, Chartered Eng(I), Approved Valuer,
TN.Govt.Registered Professional of DTCP(HNTDA)



Name of Profession	R.E	R.S.E	C.E	B.Q.A	R.D
Grade	I.I	I	I	I.I	
Reg.No's	01/2019	11/2022	04/2019	02/2019	15/2022

CIVIL TEC, Door No.2A, 1st Floor, Bagalur HUDCO Road,
TNHB Phase III, Near TNHB Office, Bagalur Road, Hosur-635109.
Email-civiltec261@gmail.com,srihari.prim@gmail.com
Cell:95243-20261, 94899-84416.


CIVIL TEC -\\SERVER\DRAWING 2023- DTCP\INDUS\FATEH LOGISTIC\18.07.XX23.

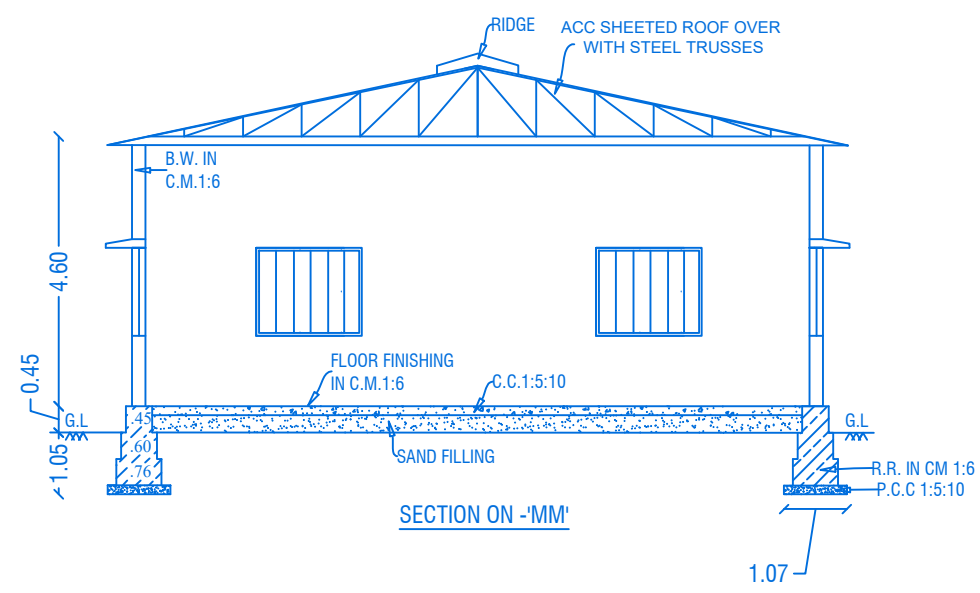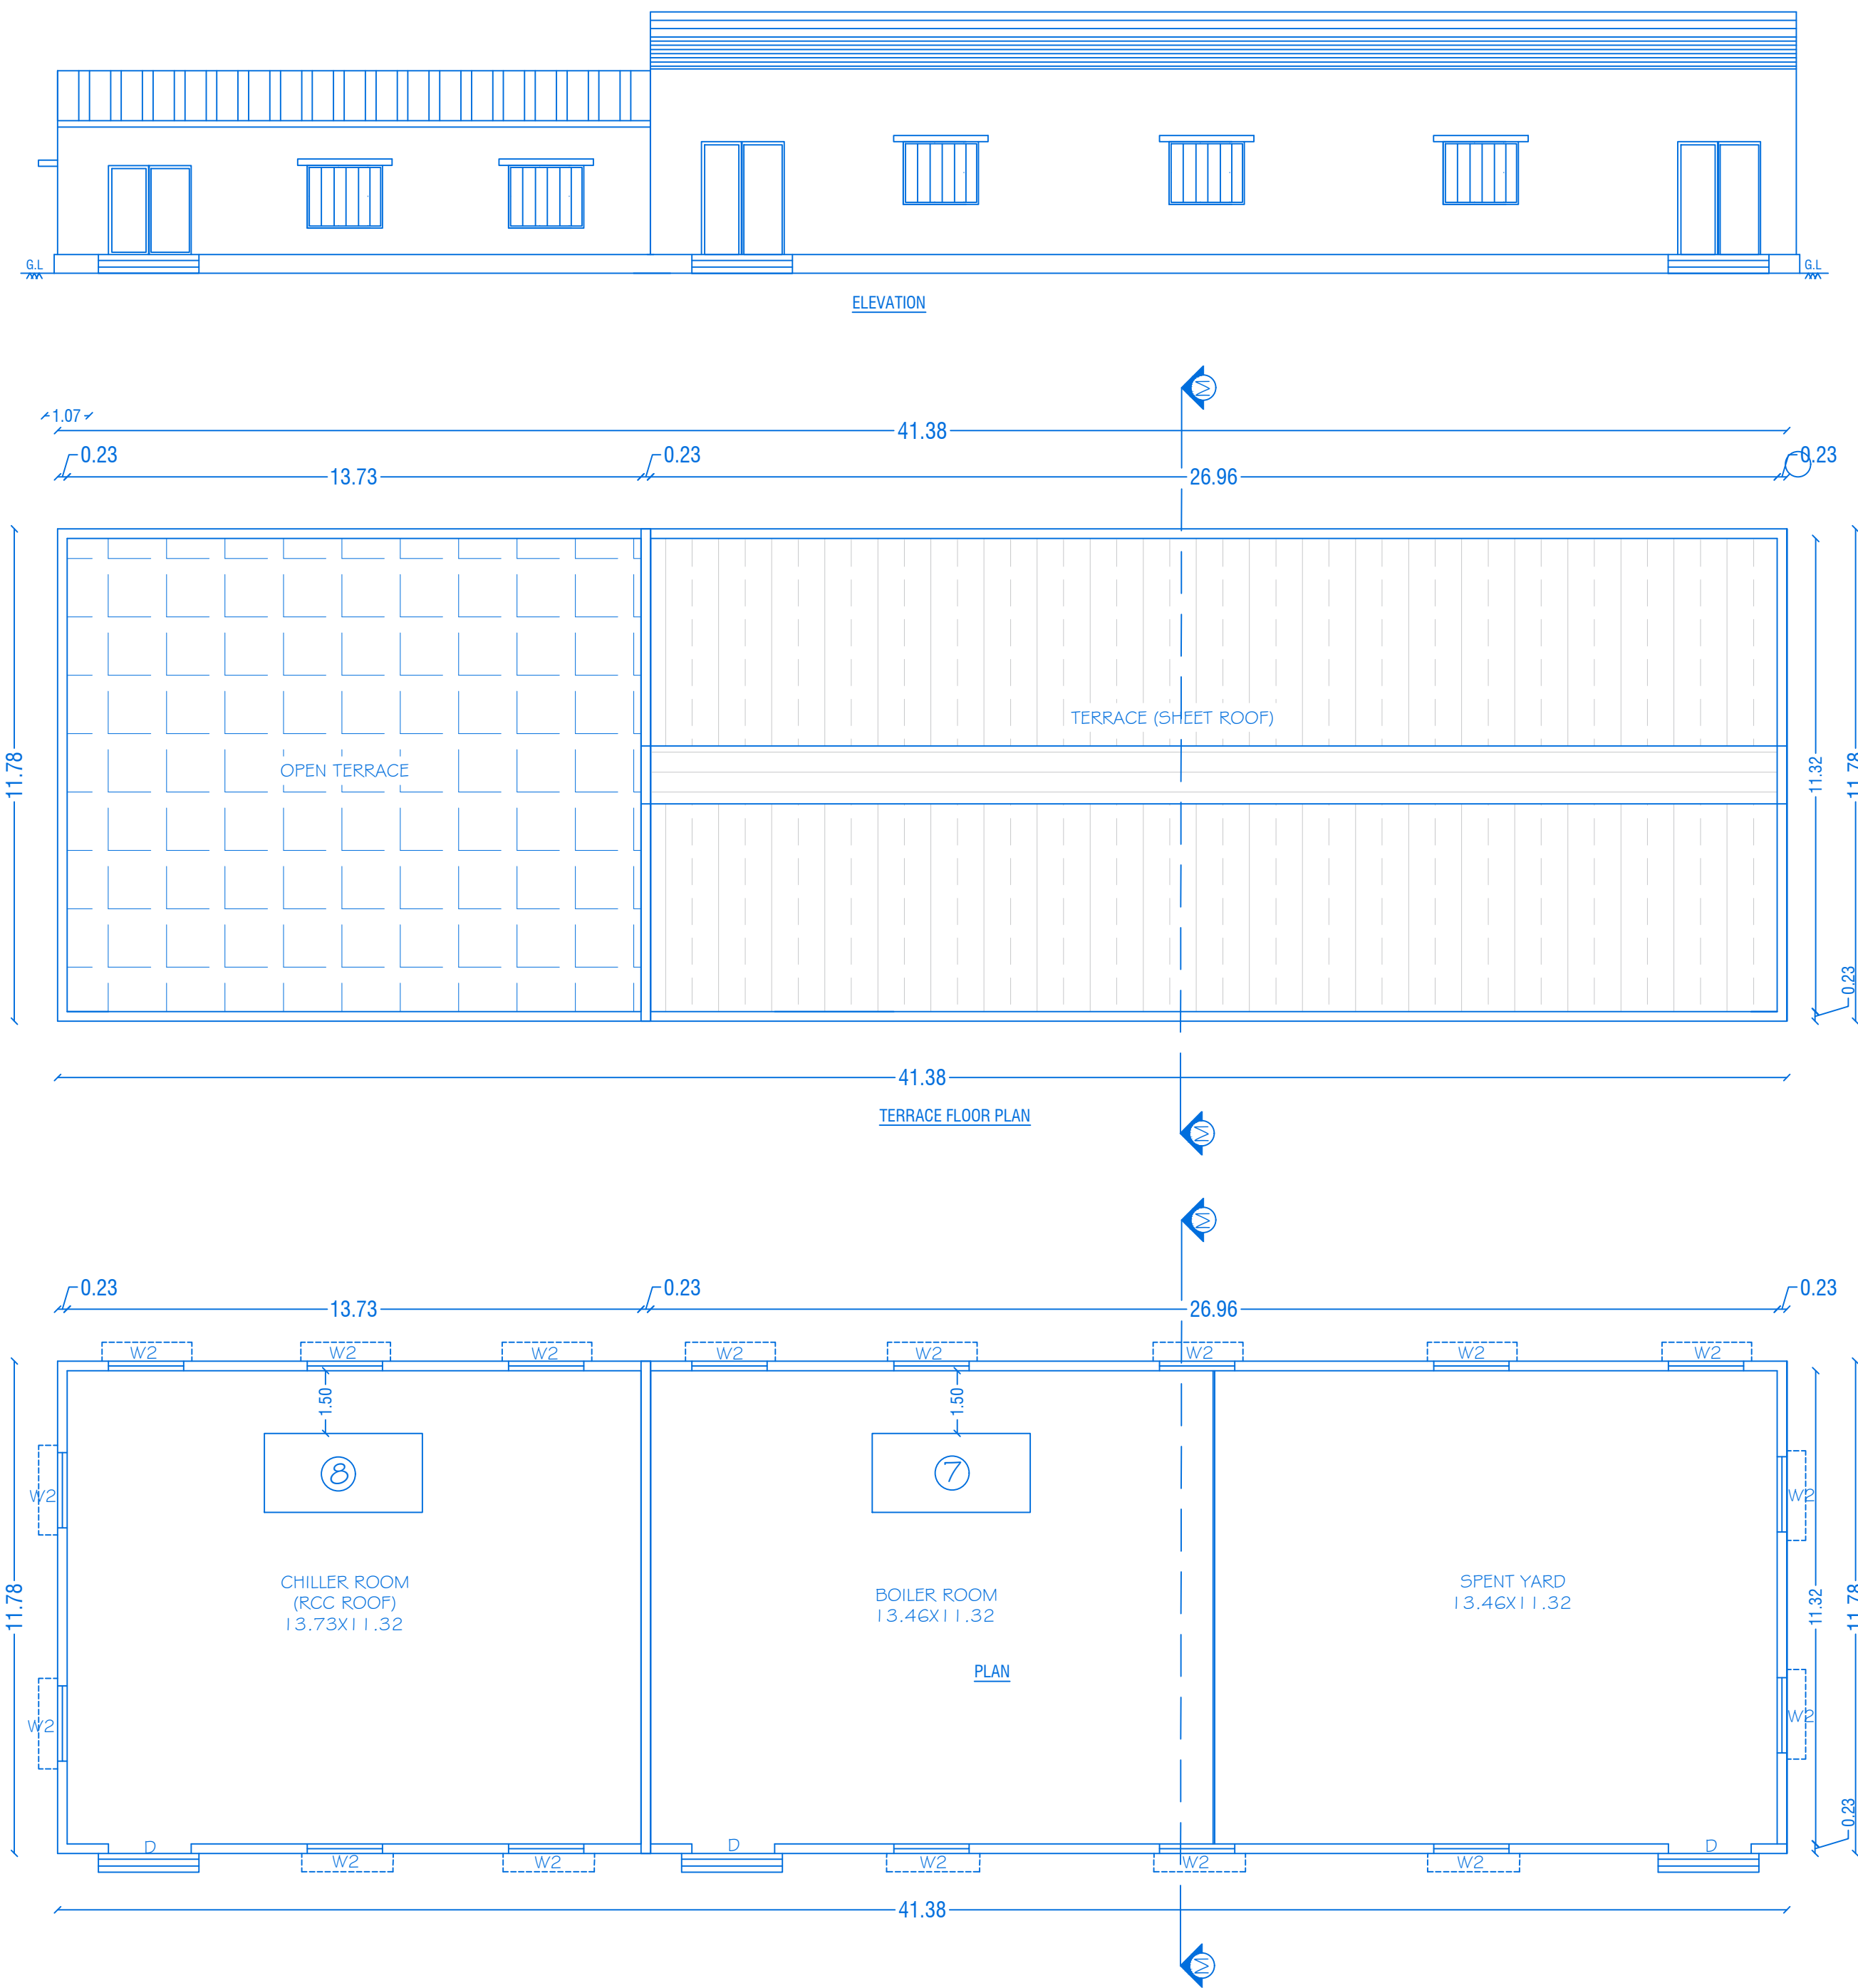








BLOCK-15

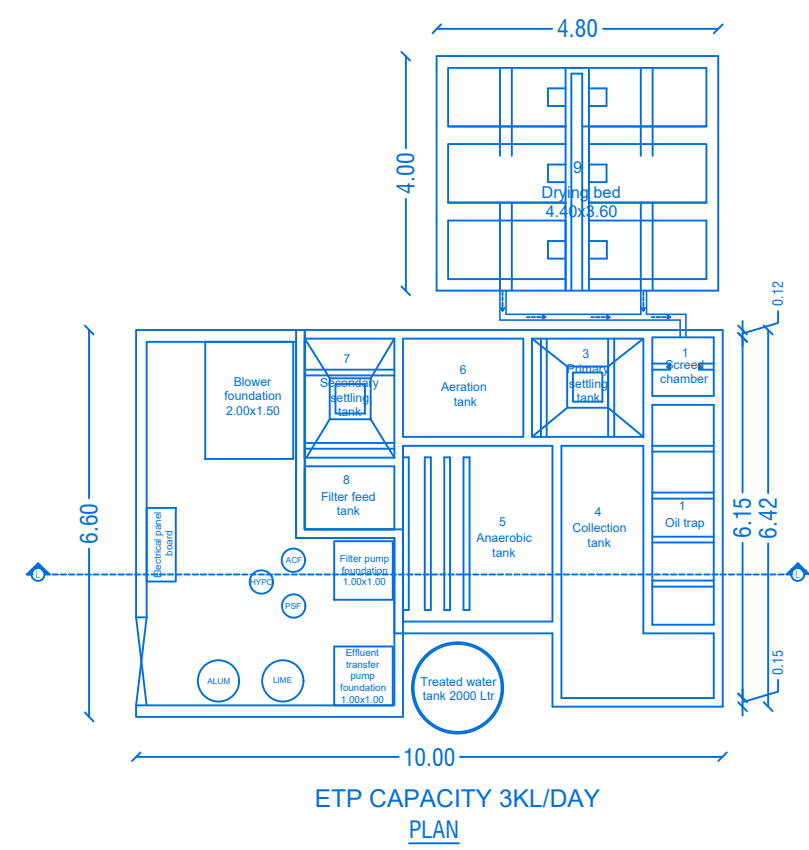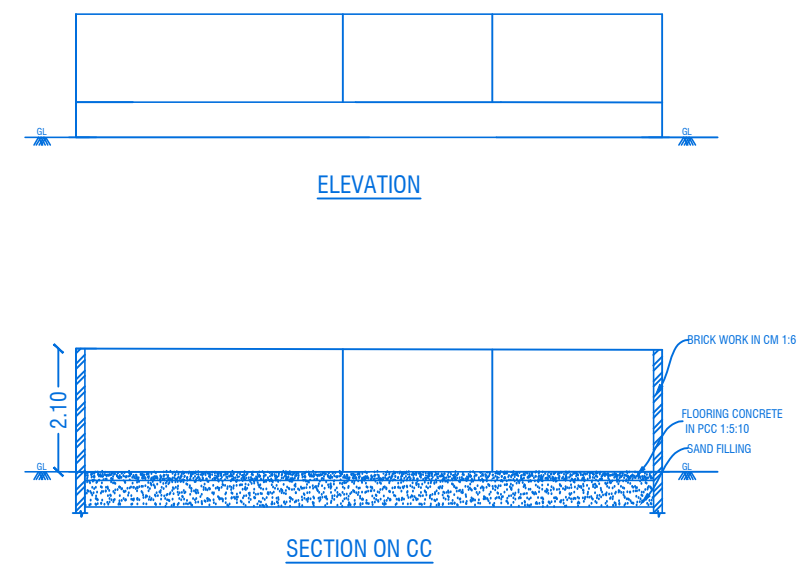

BLOCK-21

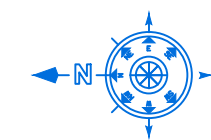

BLOCK-19

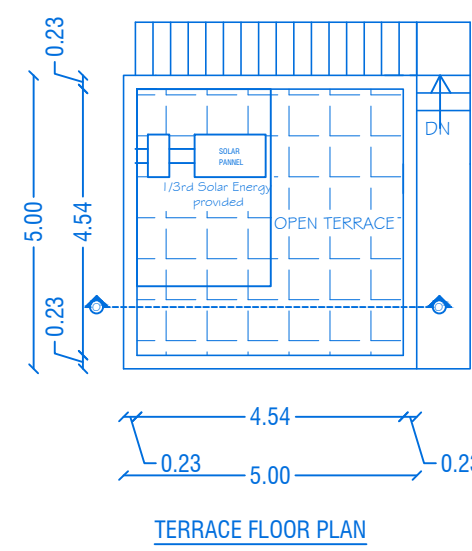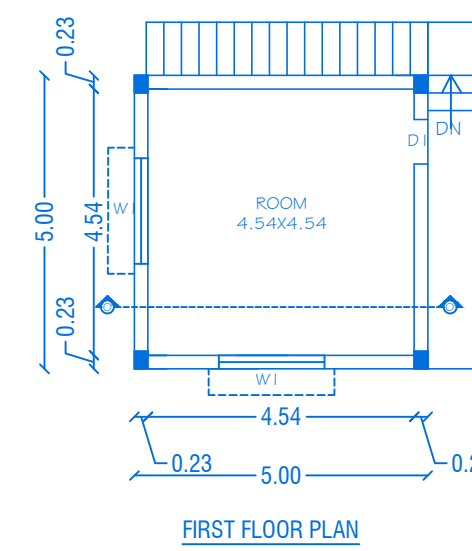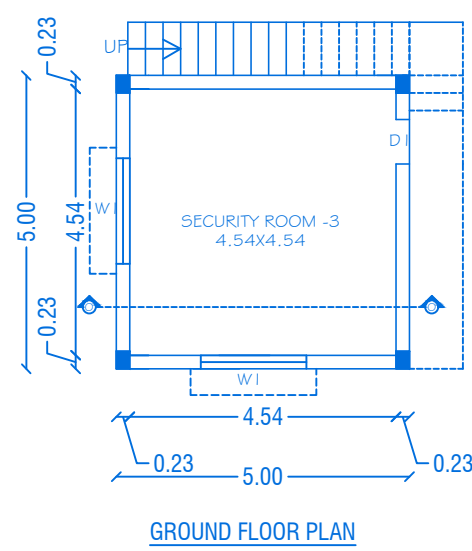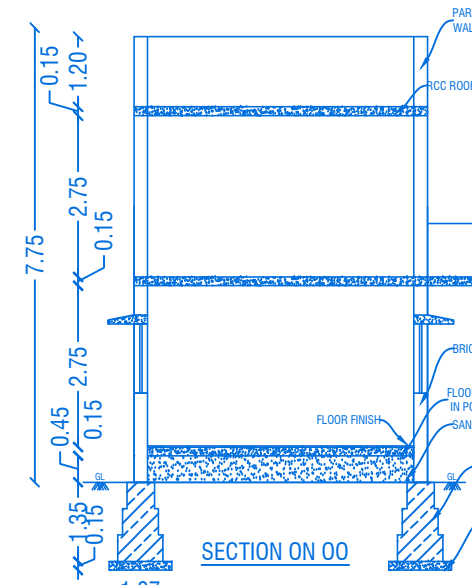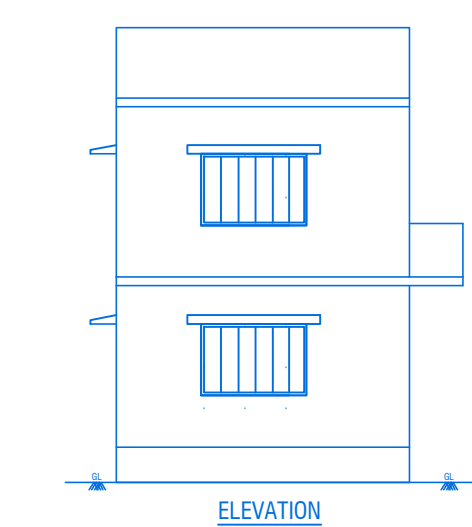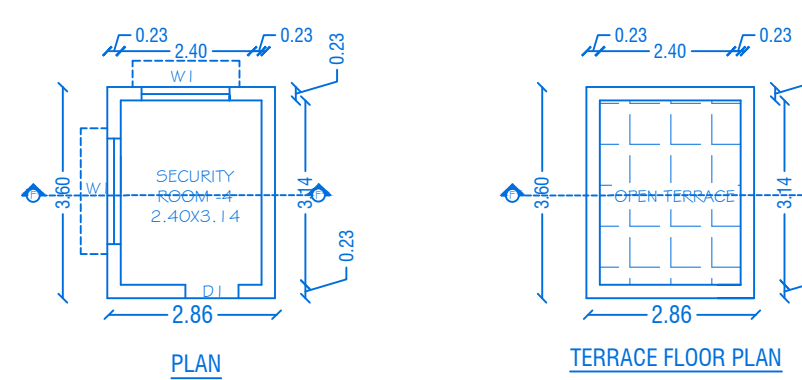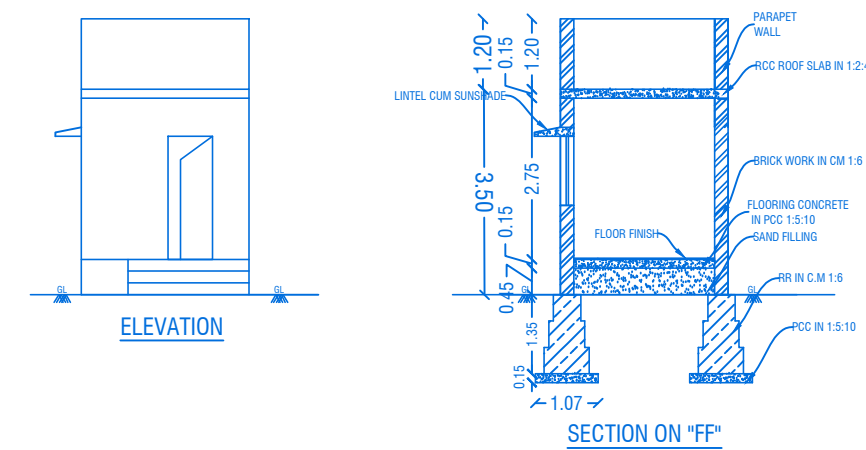


REVISED SITE PLAN SHOWING THE EXISTING BUILDING AND PROPOSED ADDITIONAL CONSTRUCTION OF GALVALUME SHEET ROOF AND RCC ROOF INDUSTRIAL BUILDING IN BASEMENT, GROUND AND FIRST FLOOR

FOR "FATEH LOGISTICS AND INDUSTRIAL PARK PVT LTD" IN S.F.No: 69/4, 70/1, 70/2A, 70/9A, 72/1A2, 72/1B3, 72/1C2, 72/2A, 73/1B2, 73/1C, 73/1D, 73/1E, 73/1F, 73/2A, 74/4, 74/5, 74/6, 74/7, 74/8, 74/9, 84/13, 86/2B, 86/3A, 86/3B, 88/1A, 88/1B, 88/2, 88/3A, 88/3B1, 88/3B2, 88/3C, 91, 69/2, 69/3B, 70/2B, 70/3A1, 73/2D, 73/2E, 73/2F1, 74/10, 84/1A2B1, 86/1D, 89/2, 89/3A, 89/3B, 89/3C, 89/3D, 89/3E, 89/3F, 89/3G, 89/3H, 89/3I, 90/2A, 90/2B, 90/2C, 90/3A, 90/3B, 90/3C, 90/3D, 90/3E, 90/3F, 92/2, 92/3A, 92/3B, 92/3C, 92/4C, 92/4D, 92/4E, 93/1A, 93/1B2, 93/2A1, 93/2B, AT MELUMALAI VILLAGE AND PANCHAYAT, SHOOLAGIRI PANCHAYAT UNION, SHOOLAGIRI TALUK AND KRISHNAGIRI DISTRICT.

SHEET No: 13/13

SITE PLAN

SCALE 1:800

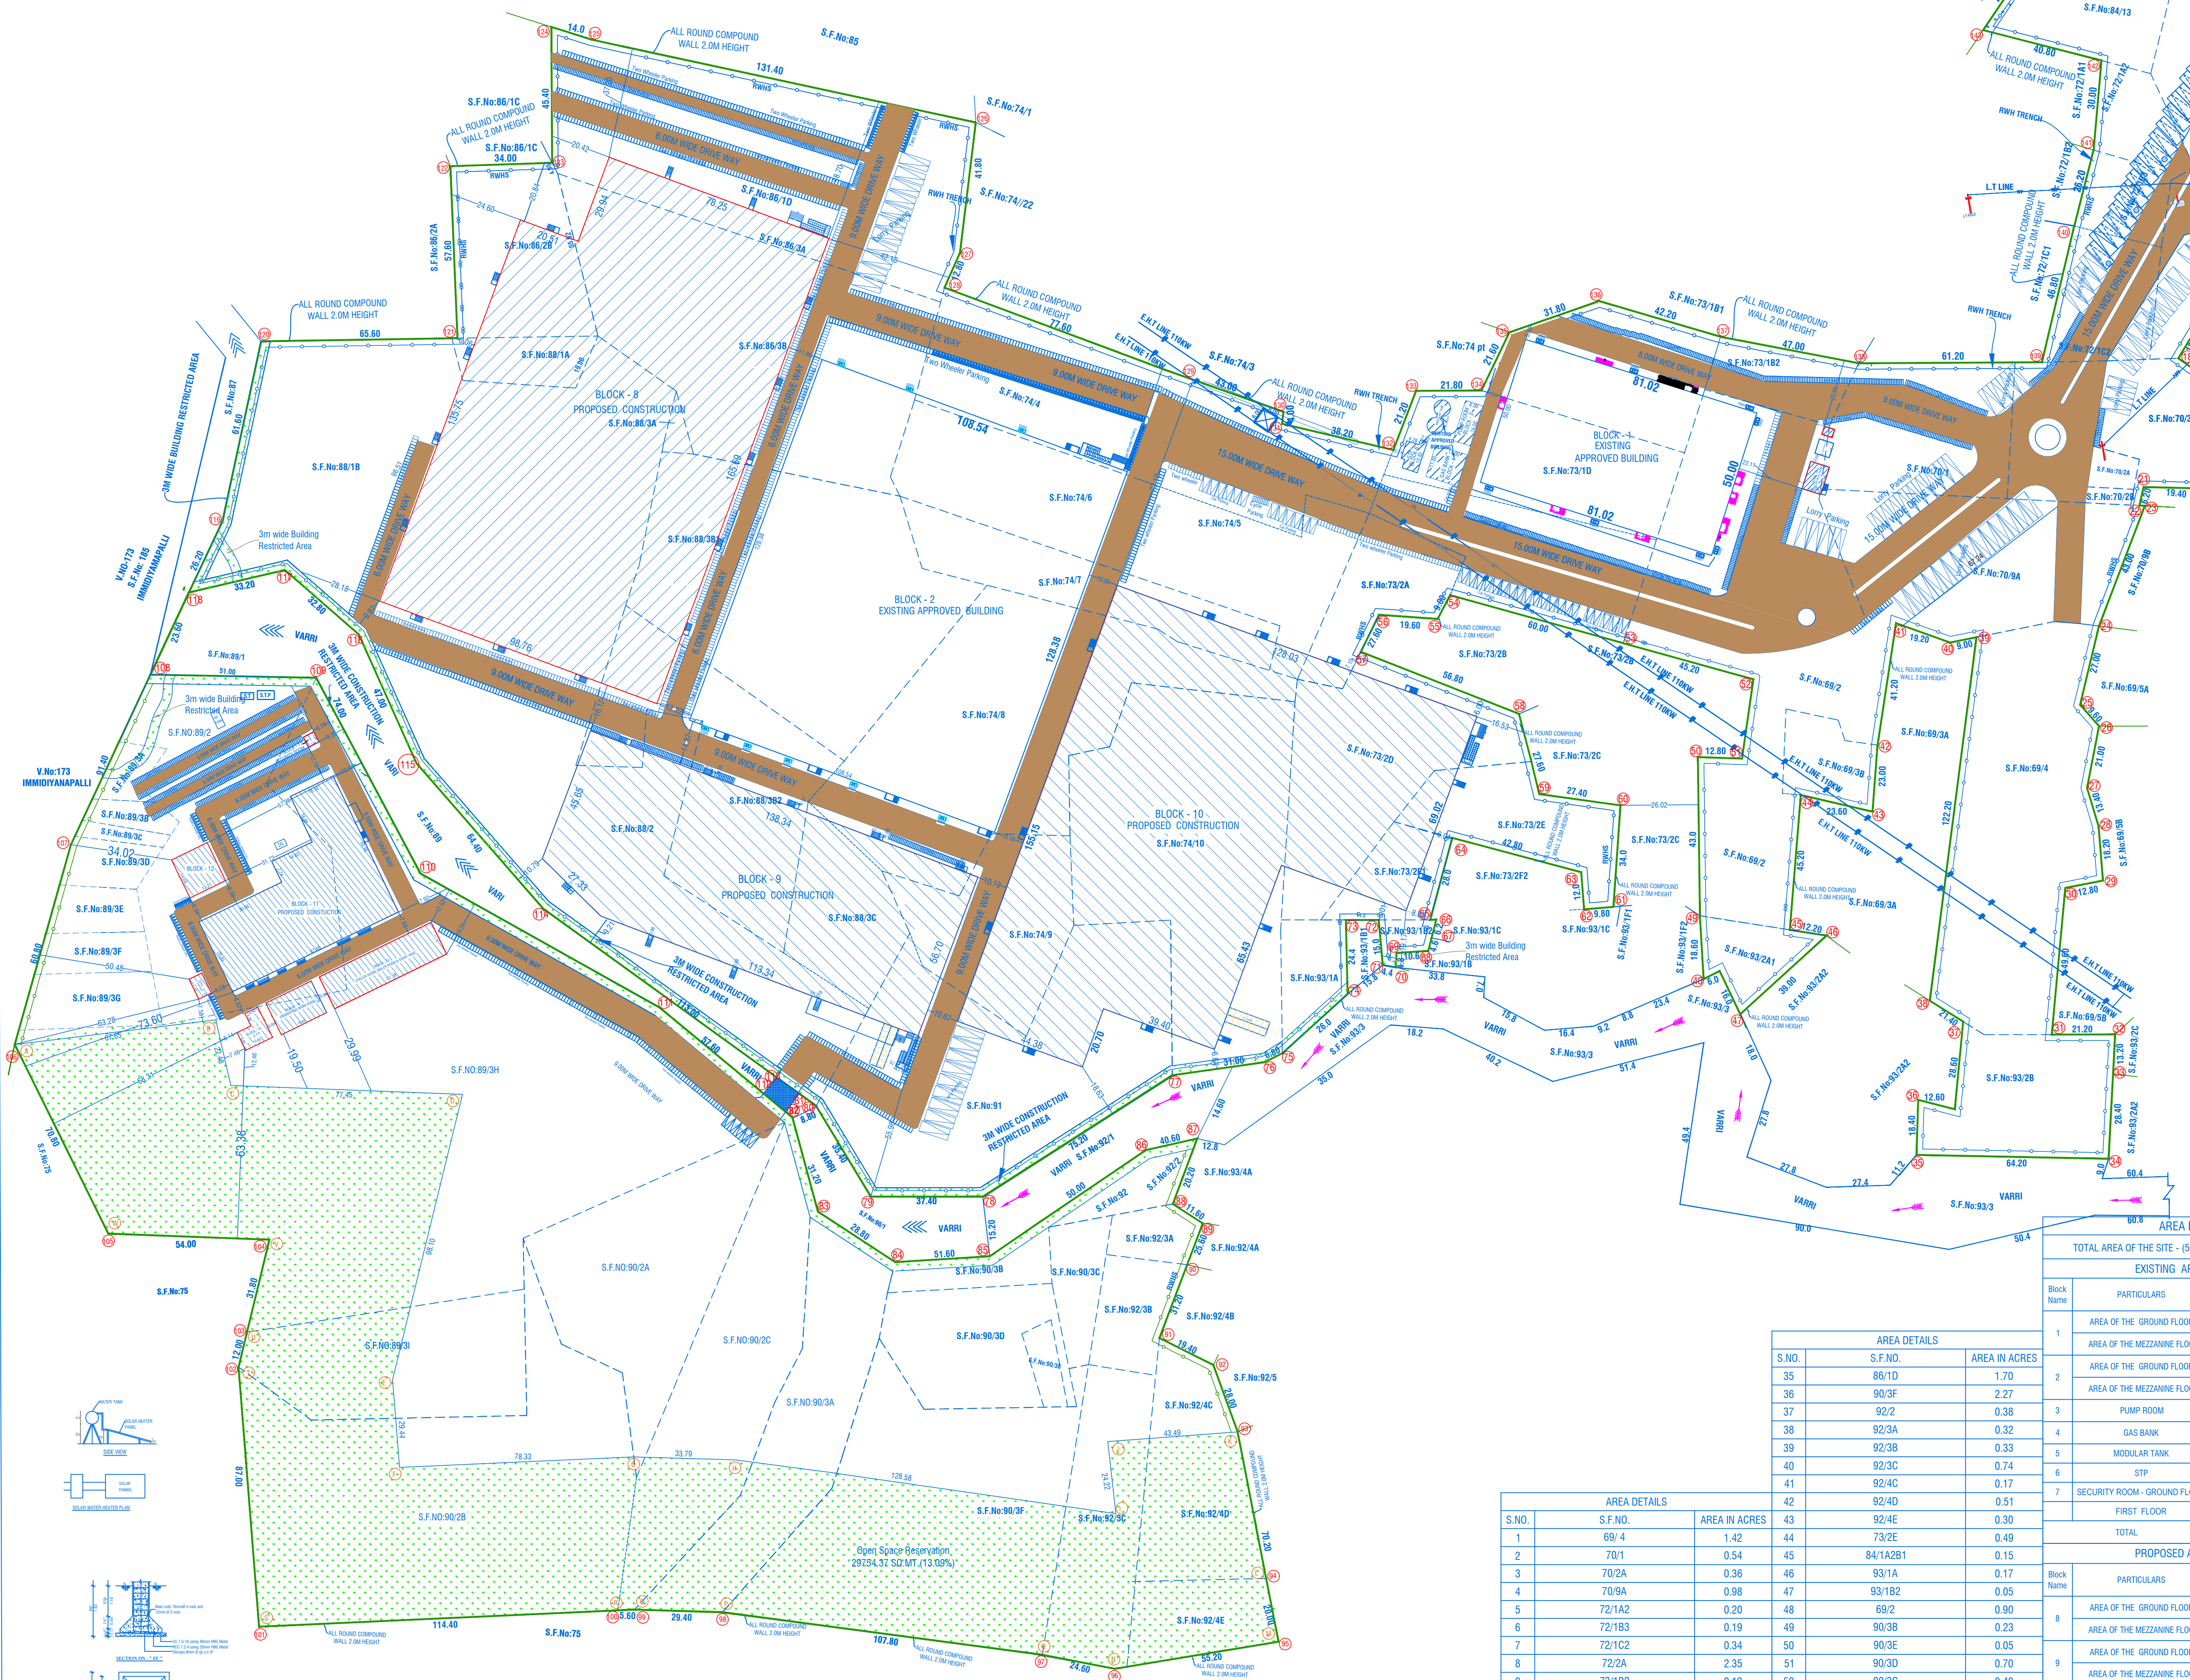

NOTE:
1. DTCP CHENNAI
TECHNICAL CONCURRENCE NO:13009/2022/CTCF, DT.30.06.2022
2. DTCP KRISHNAGIRI - FILE NO: 1465/2022, DT.26.07.2022.
PLANNING PERMISSION NO.229/2022
3. LOCAL BODY - FILE NO: 2463/2022/2, DT.20.09.2022.

PREVIOUS APPROVED DETAILS
Previous Approved land Area : 123176.00 Smt.
Previous Approved FSI Area : 19116.92 Smt.

CURRENT FSI DETAILS
FSI Area = 19116.92 + 45017.03
FSI Area = 64133.95 Smt.

FSI Calculation Details
Total Floor Area 64133.95
Total Land Area 227207.00 = FSI = 0.282

OSR
Required Open Space Reservation Park - 22720.70 Sq.Mt (10%)
Provided Open Space Reservation Park - 29754.37 Sq.Mt (13.09%)

Parking Details			
Particulars	Required in Nos.	Provided in Nos.	
Existing Car parking	8	8	11
Proposed Car parking	24	24	28
Existing Lorry parking	39	39	40
Proposed Lorry parking	82	82	84
Existing Two Wheeler Parking	382	382	446
Proposed Two Wheeler Parking	1640	1640	1645
Existing Cycle Parking	382	382	383
Proposed Cycle Parking	1640	1640	1652

Color Index

Site Boundary	
Proposed Building	
Existing Building	
Driveway Road	
Existing Road	
OSR AREA	

APPLICANT

M/s. FATEH LOGISTICS AND INDUSTRIAL PARK PVT LTD

REGISTERED PROFESSIONS

Dr. Ar. Harikumar, M.E. (Struct), M.Sc. Rev. AMIE, MISTE A.I.V.,
Structural Eng, Chartered Eng (I), Approved Valuer,
TN Govt. Registered Professional of DTCP (HNTDA)

Name of Profession

Grade

Reg.No's

CIVIL TEC. Door No.2A, 1st Floor, Bagalur HUDCO Road,
TNHB Phase III, Near TNHB Office, Bagalur Road, Hosur-635109.

Email-civiltec261@gmail.com, srinani.prim@gmail.com

Celi:95243-20261, 94899-84416.

Civil TEC. /B/REVIEW/2023- DTCP/INDUS/FA/LOGISTIC/16.07.2023.

Signature of Registered Professional

Dr. Ar. Harikumar, M.E. (Struct), M.Sc. Rev. AMIE, MISTE A.I.V.,
Structural Eng, Chartered Eng (I), Approved Valuer,
TN Govt. Registered Professional of DTCP (HNTDA)