
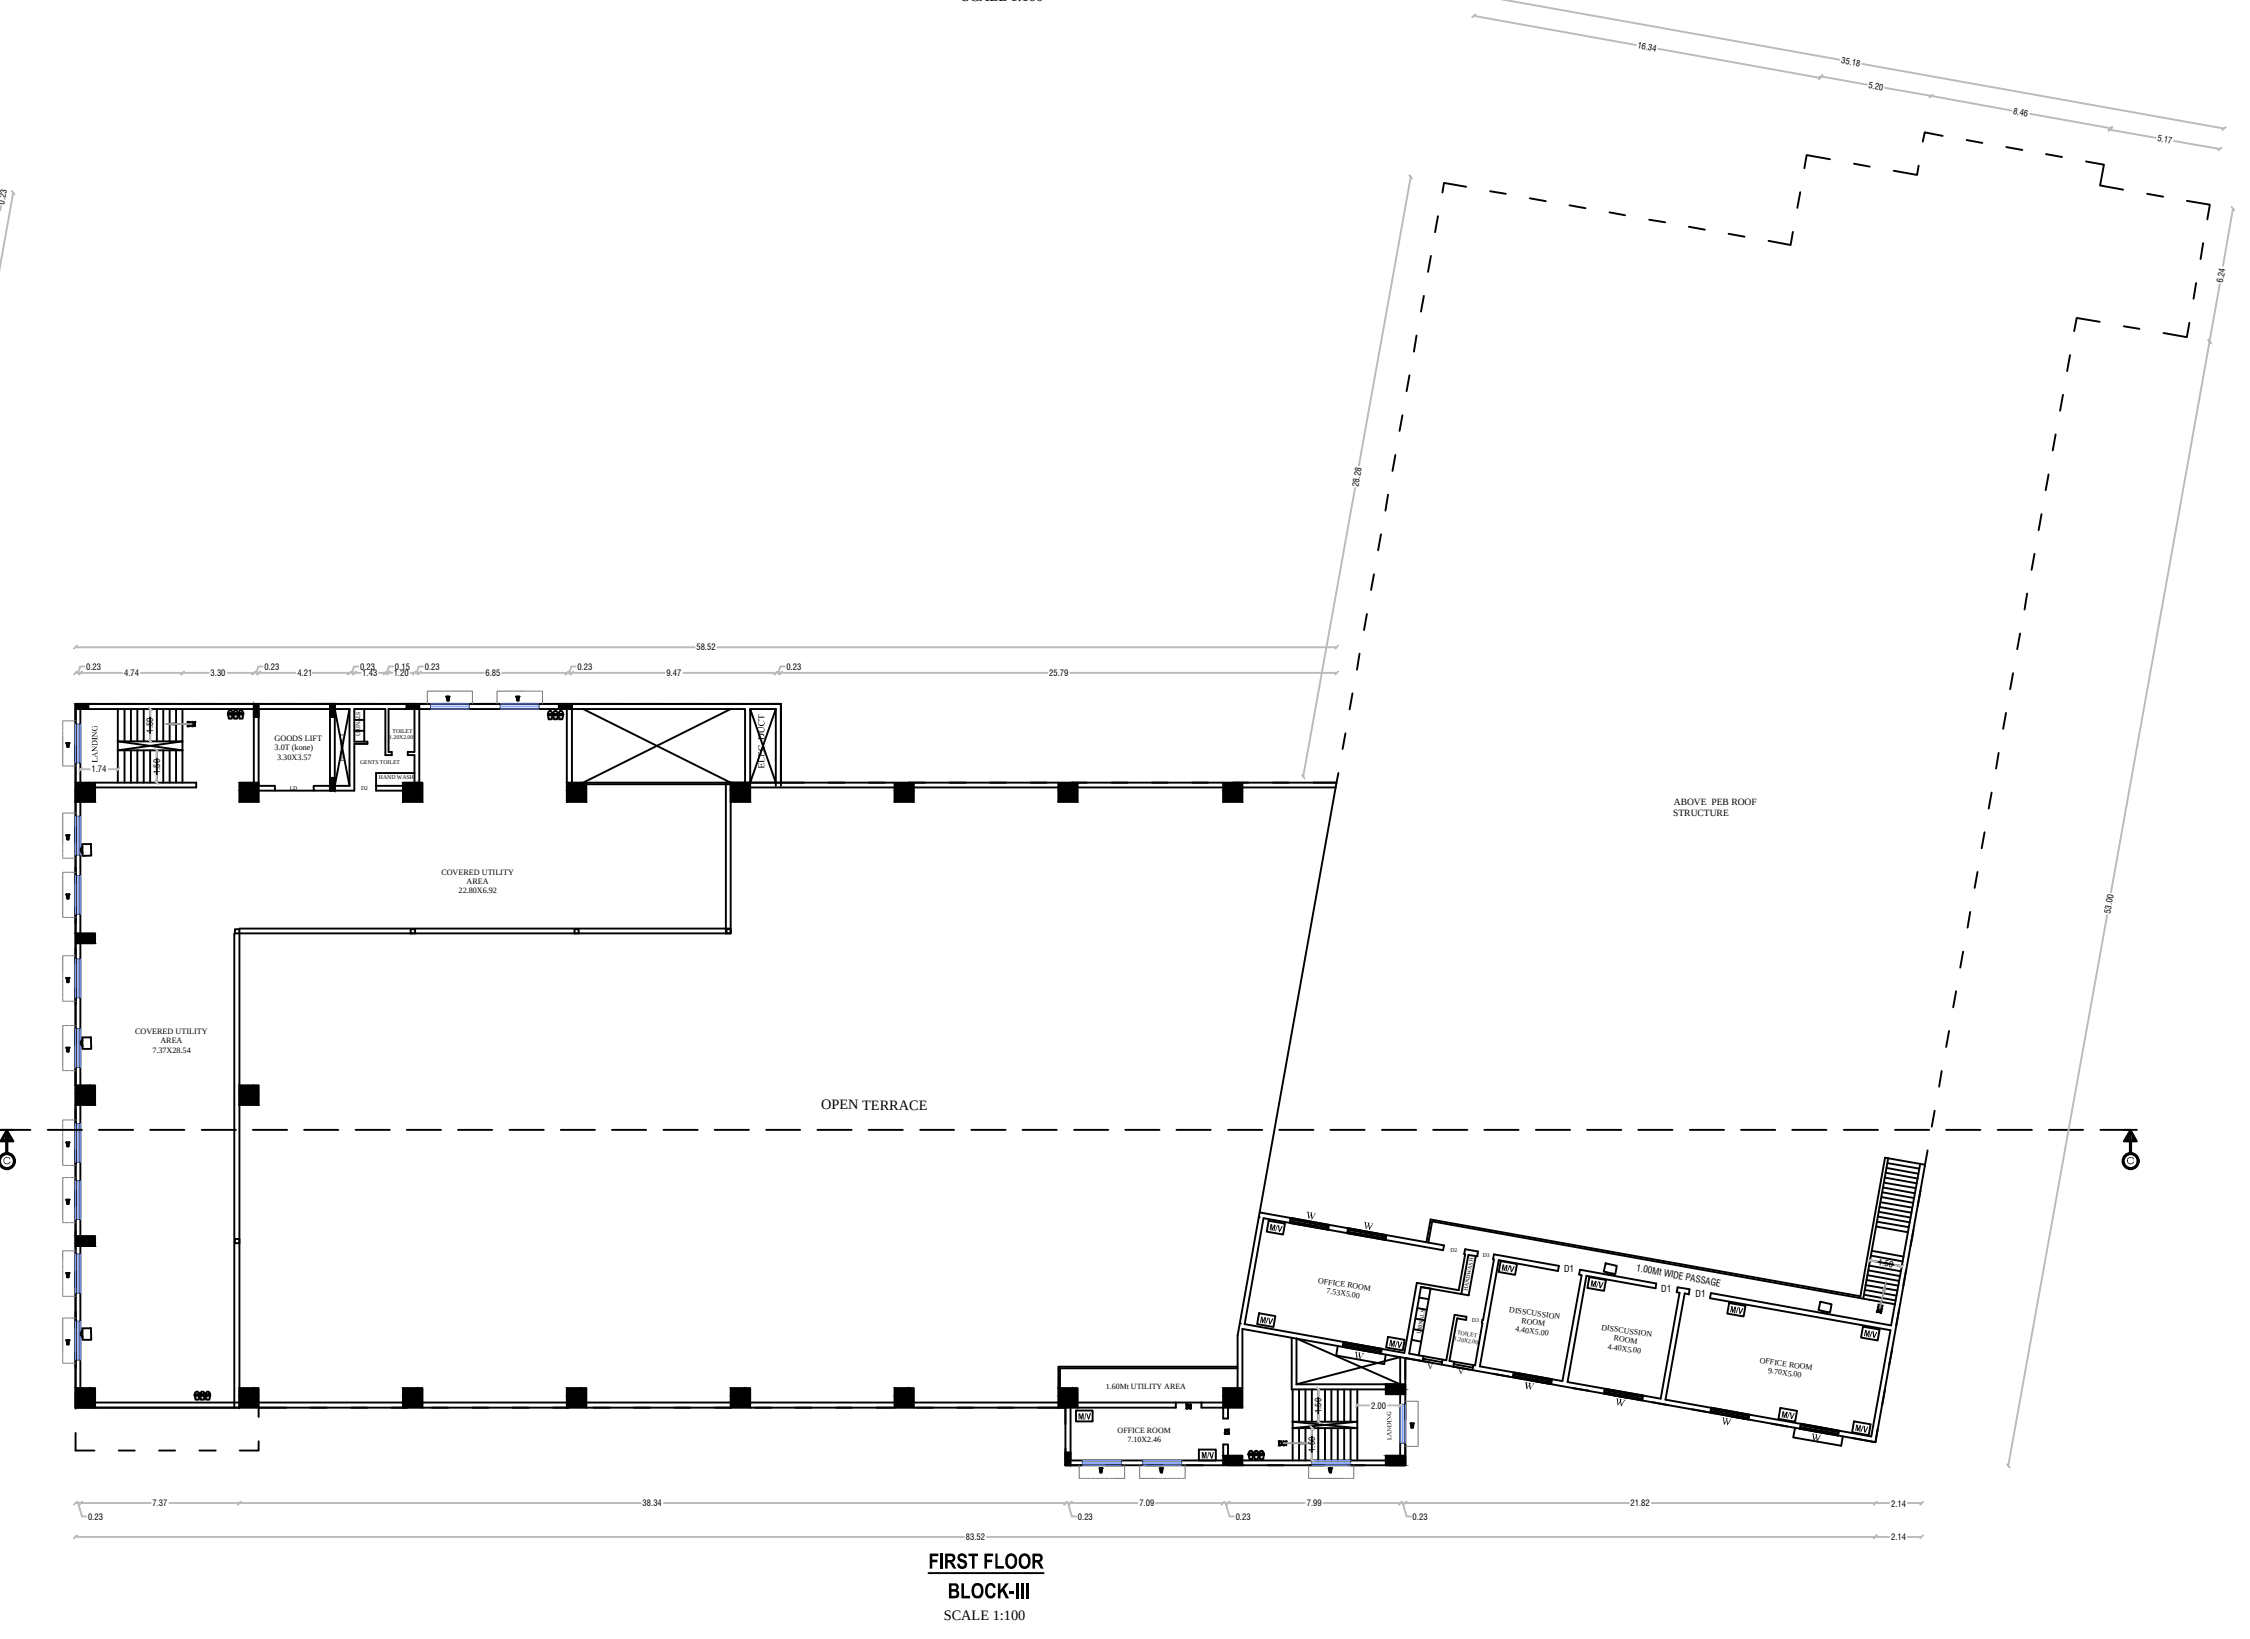
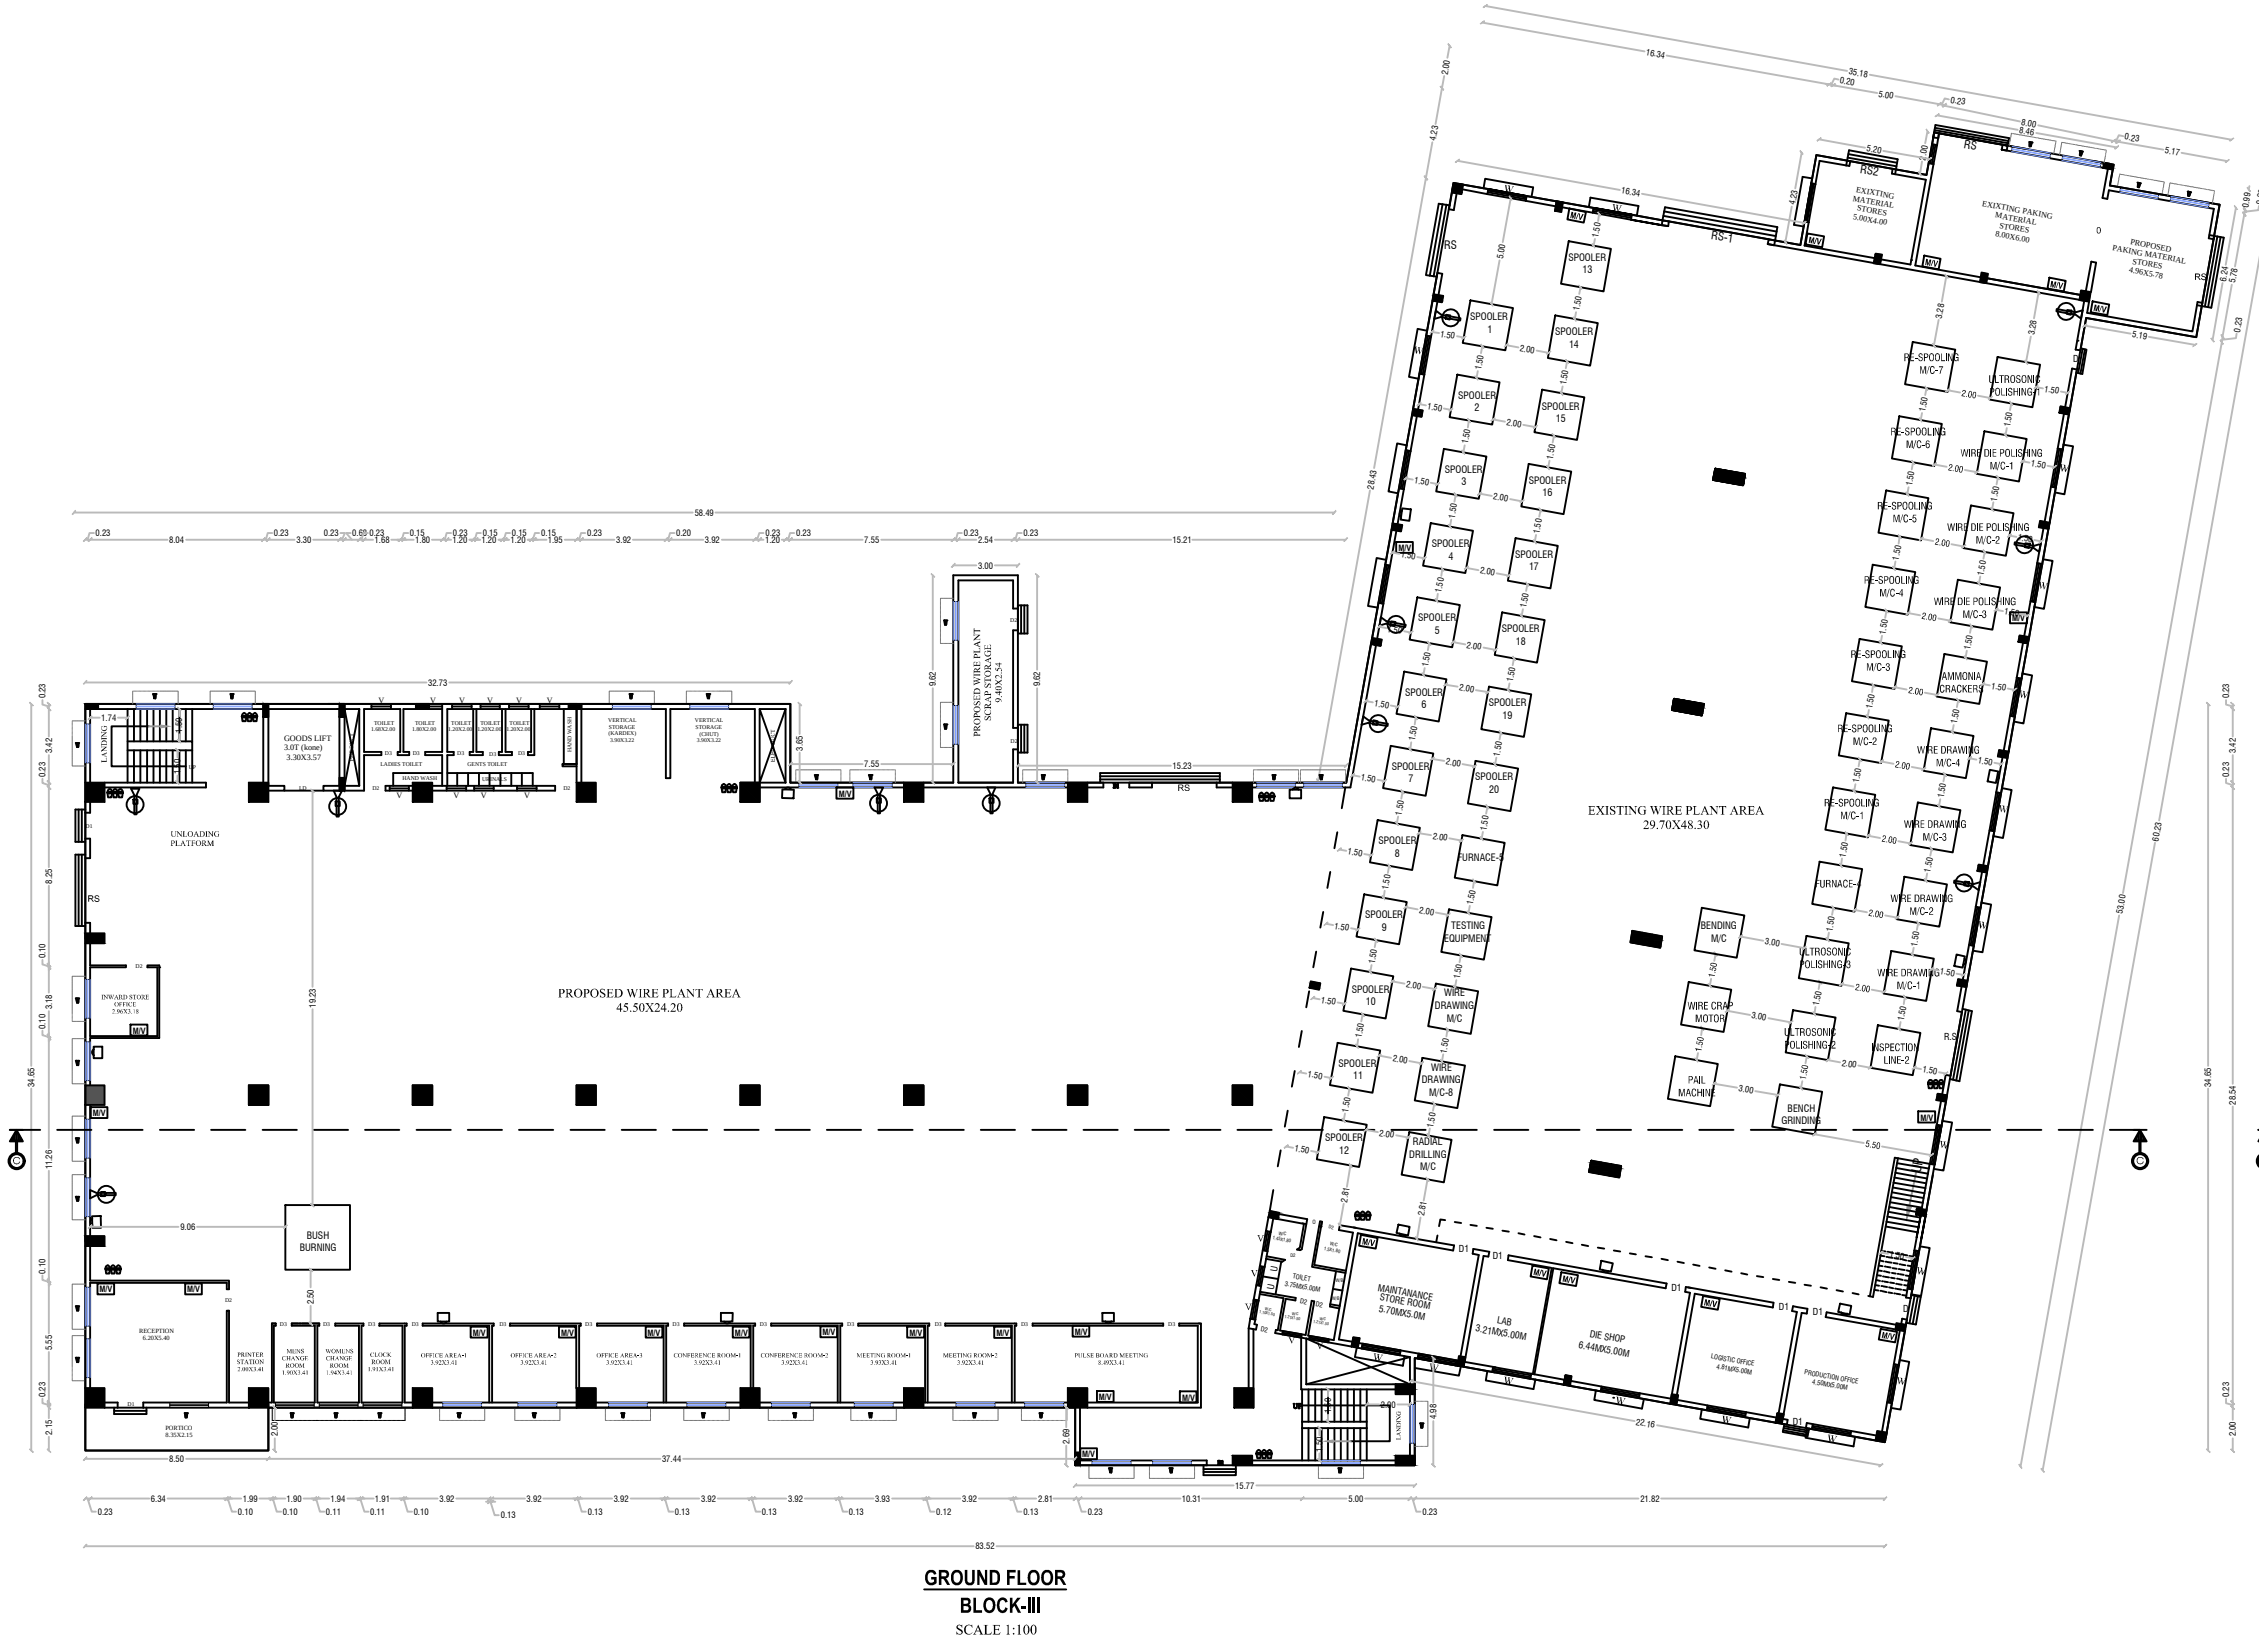
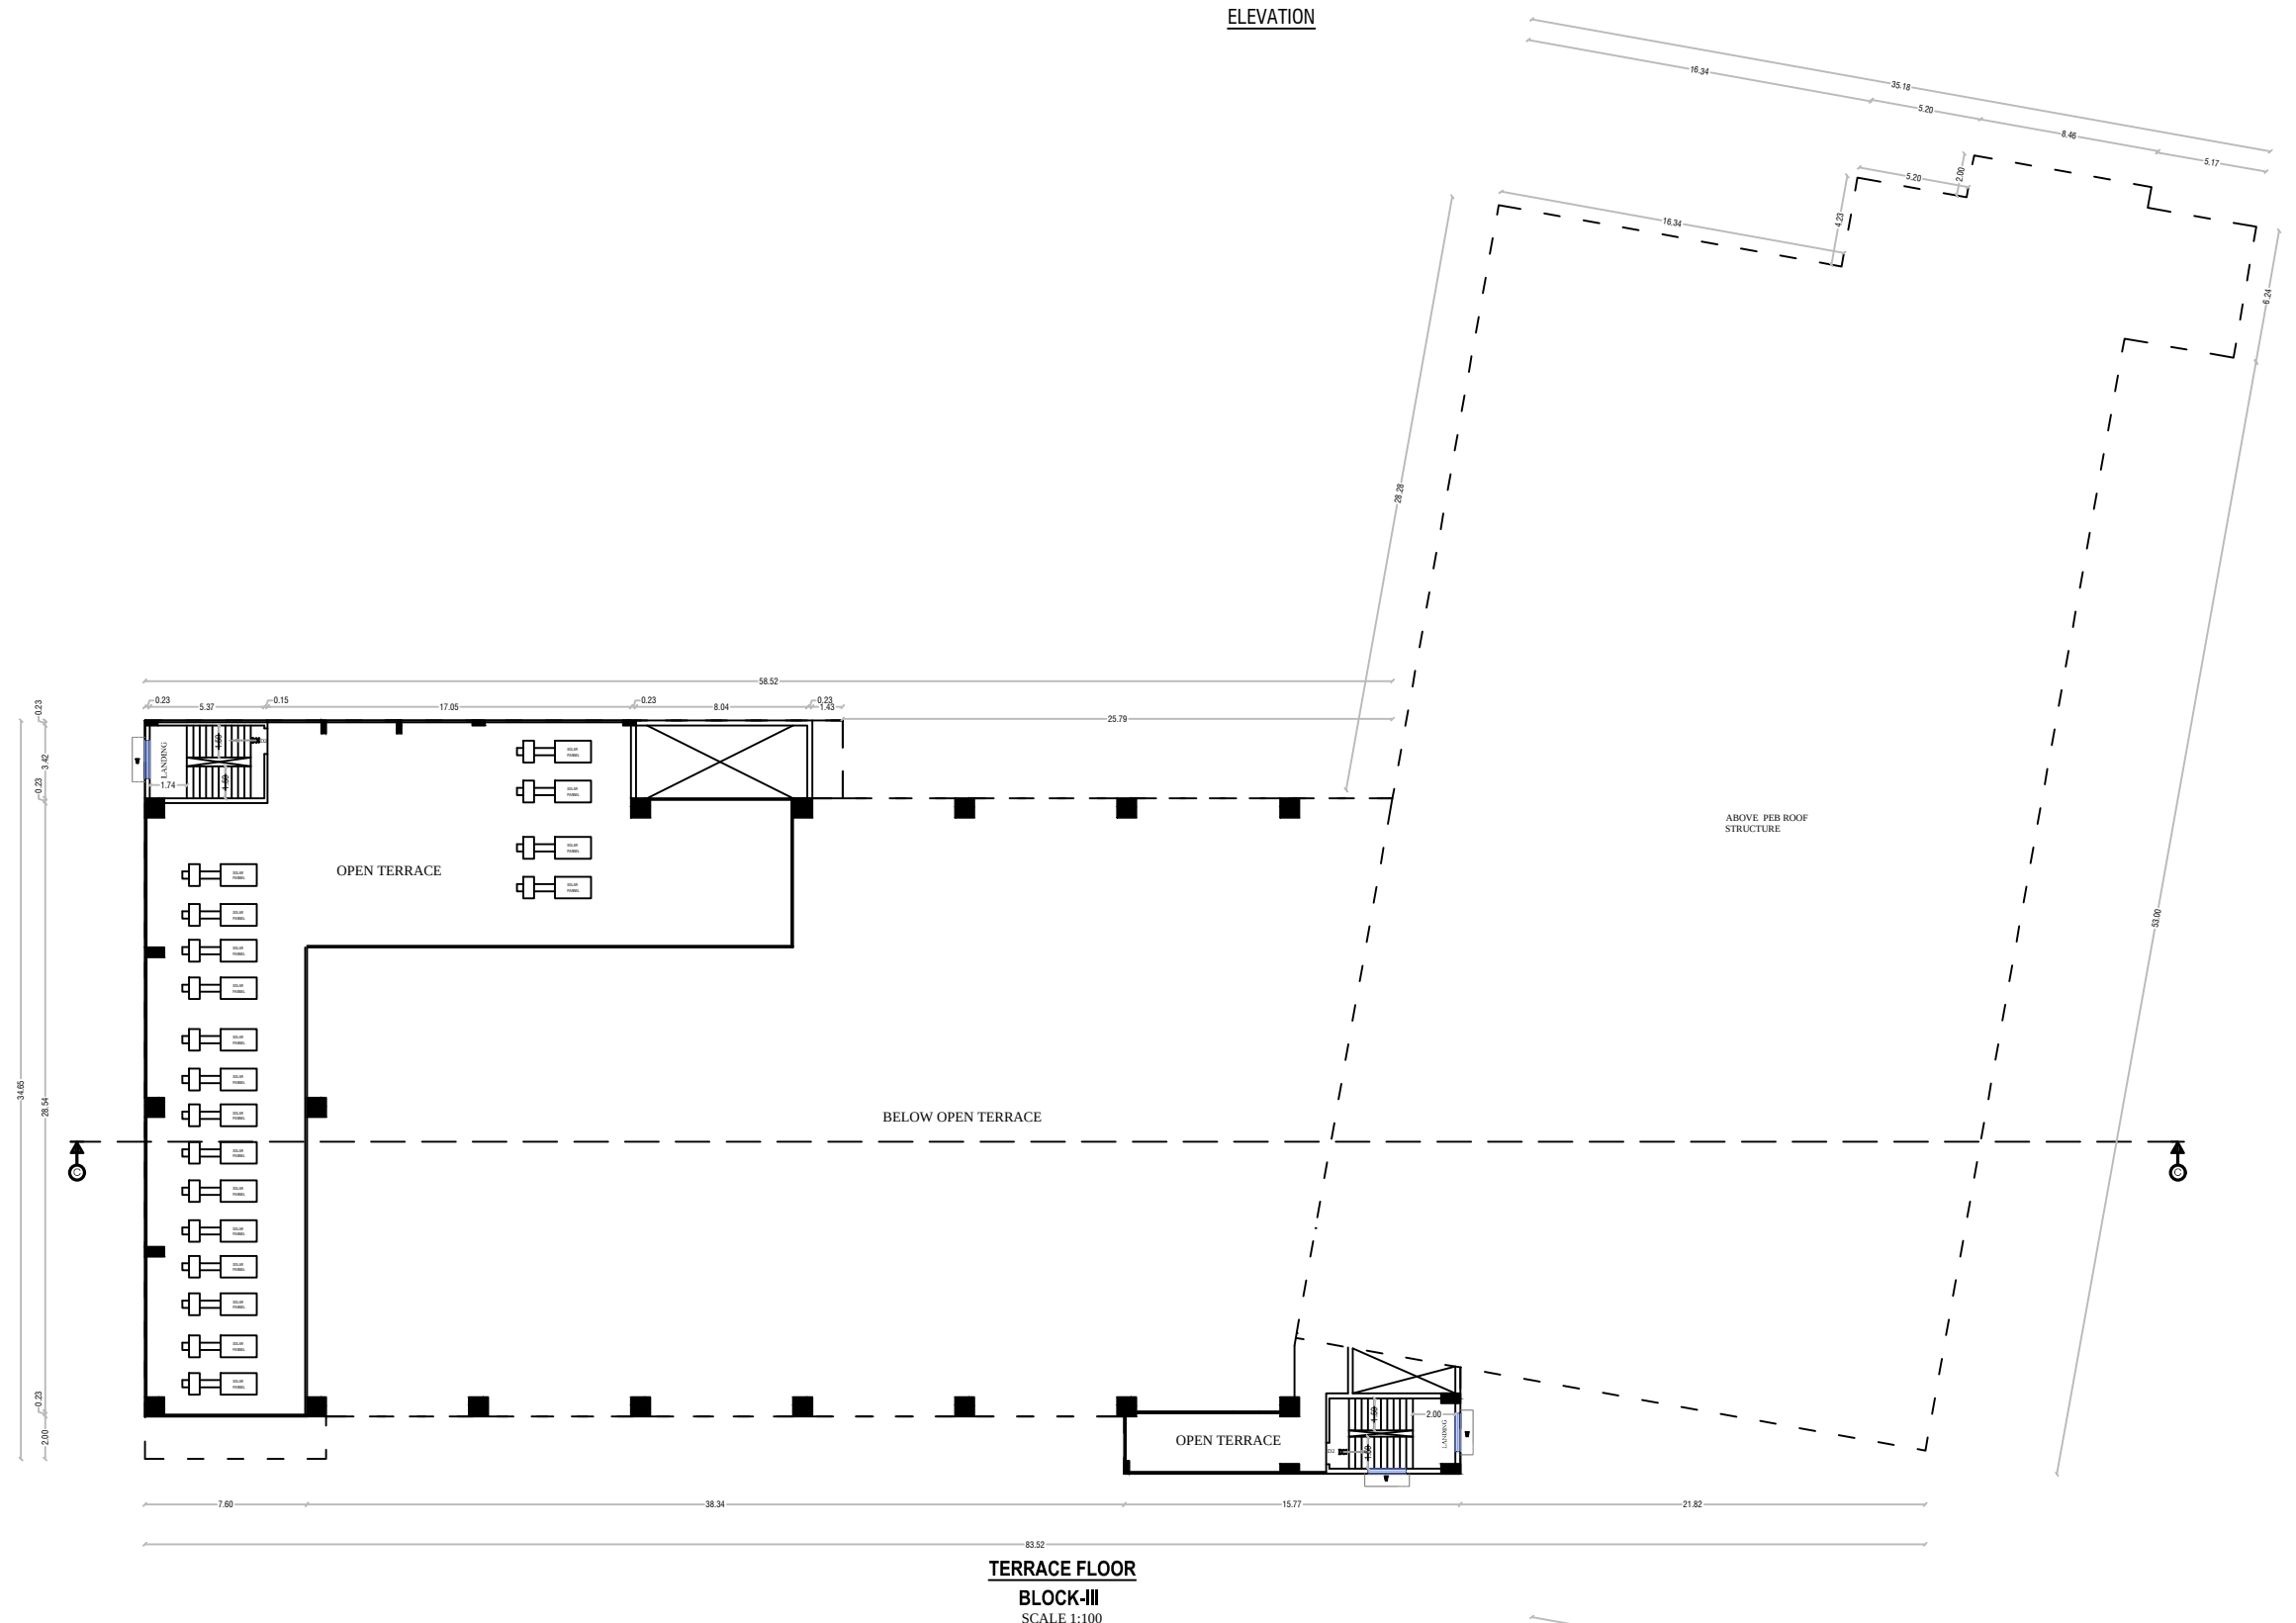
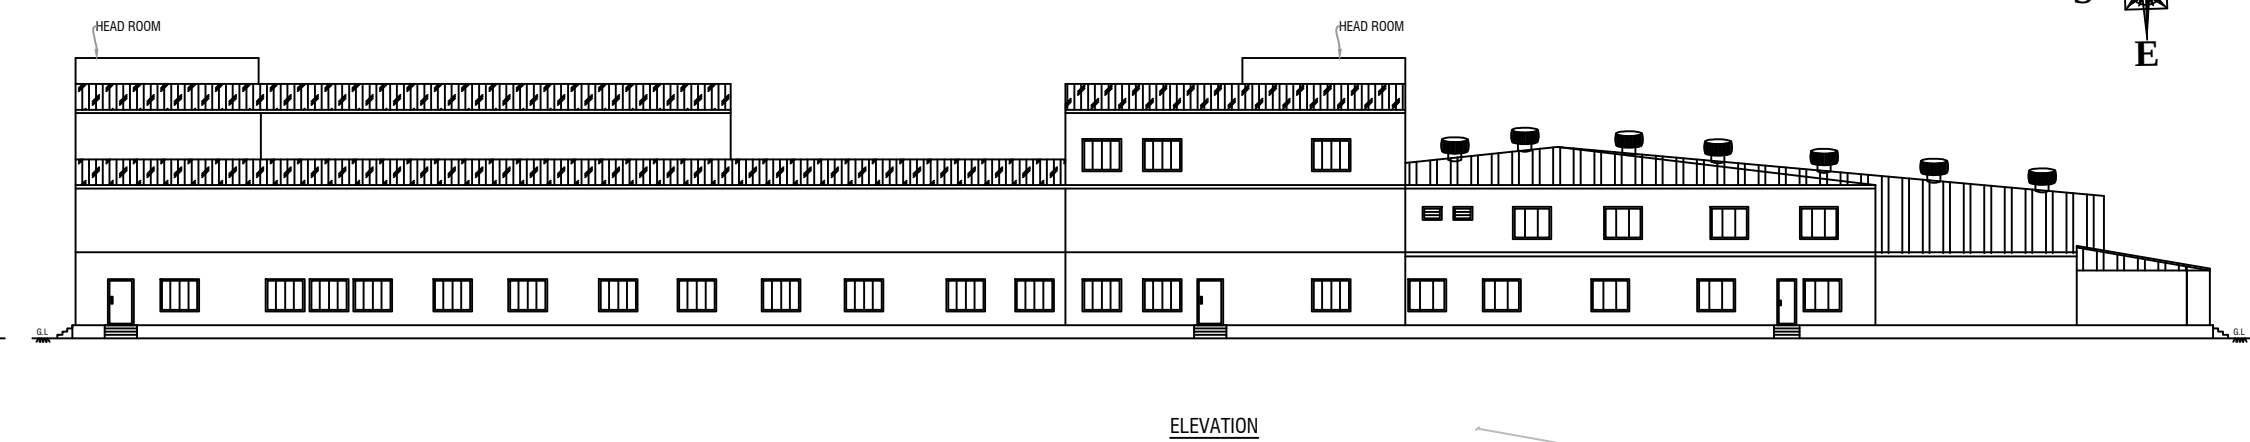


PLAN SHOWING THE ALTERATION & ADDITIONAL CONSTRUCTION OF INDUSTRIAL BUILDING FOR "M/s ALLEIMA INDIA PVT LTD".-ORANGE INDUSTRIES-(LIGHT ENGINEERING INDUSTRY EXCLUDING FABRICATION & FORGING) IN PLOT No.49Pt & 49B, SF.No: 581Pt, 582Pt, 642Pt, 643Pt & 644Pt, FOR "SIPCOT INDUSTRIAL COMPLEX PHASE-I" IN ZUZUVADI VILLAGE, HOSUR CITY MUNICIPAL CORPORATION & TALUK, KRISHNAGIRI DISTRICT. PREVIOUS APPROVAL DETAILS: SIPCOT LAYOUT APPROVAL No.- L.P/R(VD)No.02/1978.

SHEET-1/4	POWER DETAILS					OFFICE USE				
S.No.	MACHINERIES NAME	H.P.	Nos	TOTAL H.P						
1	AGITATOR	3.00	10	30.00						
2	VACUUM PUMP	30.00	1	30.00						
3	ROLLING M/C	2.00	8	16.00						
4	OVEN	26.00	1	26.00						
5	EOT CRANE	5.00	1	5.00						
6	TIG WELDING	12.00	3	36.00						
7	STRESS RELIEVING BED	80.00	1	80.00						
8	SWAGING M/C	4.00	1	4.00						
9	INSPECTION LINE-1	1.00	1	1.00						
10	ULTRASONIC OVEN	4.00	1	4.00						
11	SPOT WELDING & COILING	15.00	1	15.00						
12	RAISING M/C	2.70	1	2.70						
13	SHRINK PACKING	12.00	2	24.00						
14	GRINDING M/C	1.00	2	2.00						
15	CUTTING M/C	3.10	1	3.10						
16	STRESS RELIEVING BED TR	0.15	1	0.15						
17	LATHE	13.00	2	26.00						
18	BENCH GRINDER	1.00	2	2.00						
19	WIRE STRAIGHTENING	19.50	1	19.50						
20	ROB M/C	5.00	1	5.00						
21	HORIZONTAL CUTTING	3.00	1	3.00						
22	VERTICAL CUTTING	3.00	1	3.00						
23	OVEN	147.50	2	295.00						
24	BELL FURNACE	201.00	1	201.00						
25	COOLING OVEN	4.00	1	4.00						
26	WIRE DRAWING M/C	27.00	4	108.00						
27	COOLING COMPRESSOR	37.50	1	37.50						
28	AMMONIA CRACKERS	21.50	1	21.50						
29	WIRE DIE POLISHING M/C	1.00	3	3.00						
30	ULTRASONIC POLISHING	1.00	3	3.00						
31	FURNACE-4	36.00	1	36.00						
32	RE-SPOOLING M/C	1.20	7	8.40						
33	BENCH GRINDING	0.50	1	0.50						
34	SPOOLER	1.00	20	20.00						
35	FURNACE-5	37.00	1	37.00						
36	TESTING EQUIPMENT	10.50	1	10.50						
37	WIRE DRAWING M/C	32.00	1	32.00						
38	WIRE DRAWING M/C-8	50.00	2	100.00						
39	RADIAL DRILLING M/C	5.00	1	5.00						
40	PRESS M/C	5.00	2	10.00						
41	PAINT BOOTH	20.00	1	20.00						
42	RAISING M/C	2.70	1	2.70						
43	PAIL MACHINE	13.30	1	13.30						
44	WIRE SCRAP MOTOR	1.00	1	1.00						
45	FURNACE-7	24.20	1	24.20						
46	OVEN-3	9.40	1	9.40						
47	OAKLEY FILLING M/C	3.00	1	3.00						
48	TIL FILLING M/C	2.00	2	4.00						
49	U BEND ANEALING	5.40	1	5.40						
50	VACUUM PUMP-2	29.50	1	29.50						
51	TEAM	3.00	2	6.00						
52	FILLING M/C	2.70	1	2.70						
53	BENDING M/C	2.00	1	2.00						
54	BUSH BURNING	2.70	1	2.70						
TOTAL HP				1395.75						
NUMBER OF MALE WORKERS				225						
NUMBER OF FEMALE WORKERS				25						
TOTAL NUMBER OF WORKERS				250						

PLAN SHOWING THE ALTERATION & ADDITIONAL CONSTRUCTION OF INDUSTRIAL BUILDING FOR "M/s ALLEIMA INDIA PVT LTD".-ORANGE INDUSTRIES-(LIGHT ENGINEERING INDUSTRY EXCLUDING FABRICATION & FORGING) IN PLOT No.49Pt & 49B, SF.No: 581Pt, 582Pt, 642Pt, 643Pt & 644Pt, FOR "SIPCOT INDUSTRIAL COMPLEX PHASE-I" IN ZUZUVADI VILLAGE, HOSUR CITY MUNICIPAL CORPORATION & TALUK, KRISHNAGIRI DISTRICT.

PREVIOUS APPROVAL DETAILS: SIPCOT LAYOUT APPROVAL No.- L.P/R(VD)No.02/1978.

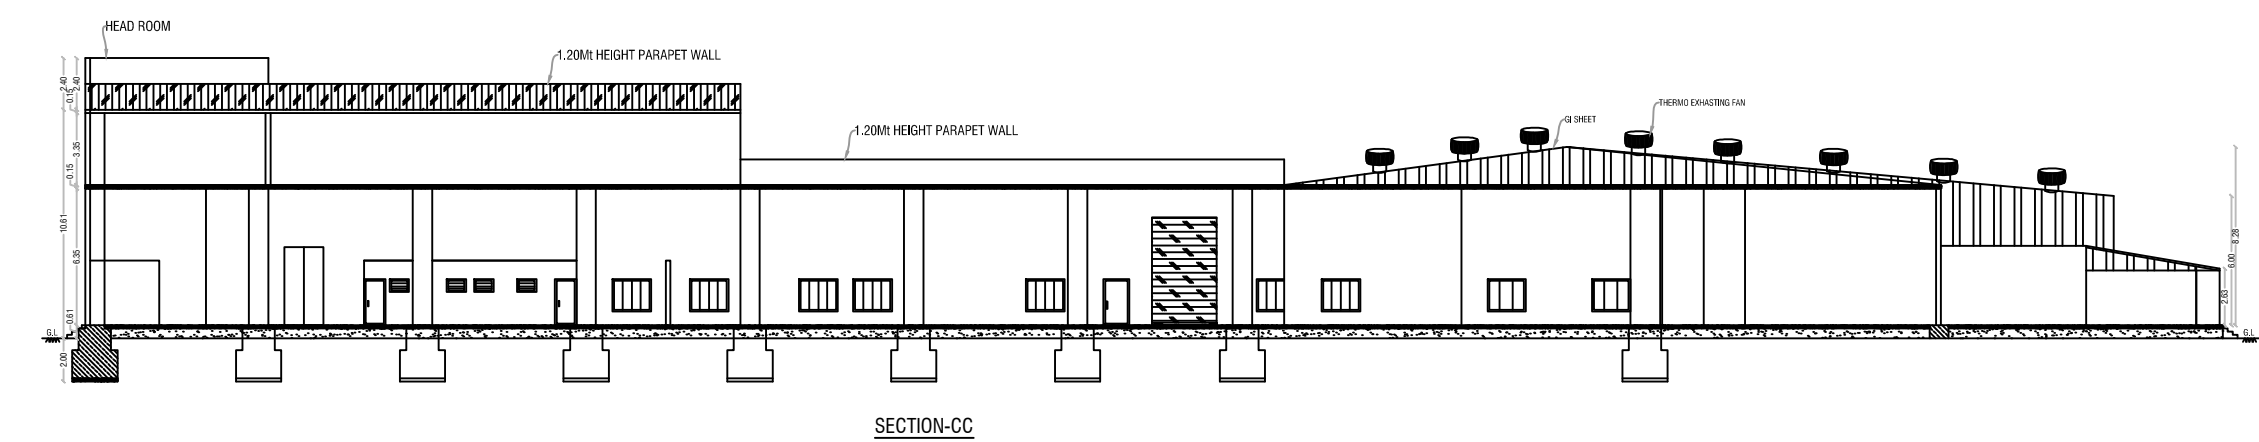

SHEET-2/4

POWER DETAILS

S.No.	MACHINERIES NAME	H.P.	Nos	TOTAL H.P
1	AGITATOR	3.00	10	30.00
2	VACUUM PUMP	30.00	1	30.00
3	ROLLING M/C	2.00	8	16.00
4	OVEN	26.00	1	26.00
5	EOT CRANE	5.00	1	5.00
6	TIG WELDING	12.00	3	36.00
7	STRESS RELIEVING BED	80.00	1	80.00
8	SWAGING M/C	4.00	1	4.00
9	INSPECTION LINE-1	1.00	1	1.00
10	ULTRASONIC OVEN	4.00	1	4.00
11	SPOT WELDING & COILING	15.00	1	15.00
12	RAISING M/C	2.70	1	2.70
13	SHRINK PACKING	12.00	2	24.00
14	GRINDING M/C	1.00	2	2.00
15	CUTTING M/C	3.10	1	3.10
16	STRESS RELIEVING BED TR	0.15	1	0.15
17	LATHE	13.00	2	26.00
18	BENCH GRINDER	1.00	2	2.00
19	WIRE STRAIGHTENING	19.50	1	19.50
20	ROB M/C	5.00	1	5.00
21	HORIZONTAL CUTTING	3.00	1	3.00
22	VERTICAL CUTTING	3.00	1	3.00
23	OVEN	147.50	2	295.00
24	BELL FURNACE	201.00	1	201.00
25	COOLING OVEN	4.00	1	4.00
26	WIRE DRAWING M/C	27.00	4	108.00
27	COOLING COMPRESSOR	37.50	1	37.50
28	AMMONIA CRACKERS	21.50	1	21.50
29	WIRE DIE POLISHING M/C	1.00	3	3.00
30	ULTRASONIC POLISHING	1.00	3	3.00
31	FURNACE-4	36.00	1	36.00
32	RE-SPOOLING M/C	1.20	7	8.40
33	BENCH GRINDING	0.50	1	0.50
34	SPOOLER	1.00	20	20.00
35	FURNACE-5	37.00	1	37.00
36	TESTING EQUIPMENT	10.50	1	10.50
37	WIRE DRAWING M/C	32.00	1	32.00
38	WIRE DRAWING M/C-8	50.00	2	100.00
39	RADIAL DRILLING M/C	5.00	1	5.00
40	PRESS M/C	5.00	2	10.00
41	PAINT BOOTH	20.00	1	20.00
42	RAISING M/C	2.70	1	2.70
43	PAIL MACHINE	13.30	1	13.30
44	WIRE SCRAP MOTOR	1.00	1	1.00
45	FURNACE-7	24.20	1	24.20
46	OVEN-3	9.40	1	9.40
47	OAKLEY FILLING M/C	3.00	1	3.00
48	TIL FILLING M/C	2.00	2	4.00
49	U BEND ANEALING	5.40	1	5.40
50	VACUUM PUMP-2	29.50	1	29.50
51	TEAM	3.00	2	6.00
52	FILLING M/C	2.70	1	2.70
53	BENDING M/C	2.00	1	2.00
54	BUSH BURNING	2.70	1	2.70
TOTAL HP			1395.75	
NUMBER OF MALE WORKERS			225	
NUMBER OF FEMALE WORKERS			25	
TOTAL NUMBER OF WORKERS			250	

OFFICE USE

DESCRIPTIONS

(FE) Fire Extinguisher	-	
(FA) Fire Alarm	-	
Ponds	-	
Rain Water Perculation SAND BUCKETS	-	
MECHANICAL VENTILATION	-	

JOINERY DETAILS

MD	MAIN DOOR	3.00X2.10	RS2	ROLLING SHUTTER	2.00X3.00
D	DOOR	0.90X2.10	RS3	ROLLING SHUTTER	6.10X5.00
D1	DOOR	1.20X2.10	RS4	ROLLING SHUTTER	3.70X3.00
D2	DOOR	1.00X2.10	RS5	ROLLING SHUTTER	2.50X3.00
D3	DOOR	0.75X2.10	LD	LIFT DOOR	1.80X3.00
O	OPEN	3.00X2.10	W	WINDOW	1.80X1.50
RS	ROLLING SHUTTER	3.50 X5.00	W1	WINDOW	1.50X1.50
RS1	ROLLING SHUTTER	4.70X3.00	V	VENTILATOR	0.90X0.61
EXISTING APPROVAL AREA DETAILS (EXISTING BUILDING APPROVAL No.B.P/HNTDA No.3319/1997)					
BLOCK	REFERENCE S.No IN EXIT APPROVAL	IN SQMT			
BLOCK-3	(14+15+16)	1703.75			
BLOCK-6	(1+2+3+8+9+10)	1996.13			
BLOCK-9	(6+7)	36.75			
BLOCK-10	(11+12)	113.08			
TOTAL		3849.71			

AREA DETAILS

TOTAL AREA OF THE SITE		IN SOMT			
AREA AS PER PATTA		19501.70			
AREA AS PER DOCUMENT		19501.70			
SUPER IMPOSED PLOT AREA		19300.26			
INDUSTRIAL BUILDING AREA DETAILS					
BLOCK	FLOOR	PROPOSED FSI AREA (sqmt)	EXT.APPROVED FSI AREA (sqmt)	NON FSI AREA (sqmt)	TOTAL BUILDING AREA (sqmt)
BLOCK-III	GROUND FLOOR	1877.06	1703.75	-	3580.81
	FIRST FLOOR	779.67	-	-	779.67
	HEAD ROOM	-	-	61.30	61.30
TOTAL AREA		2656.73	1703.75	61.30	4421.78
PLOT COVERAGE - (P.C.) %			42.76		
FLOOR SPACE INDEX - (FSI)			0.22		

APPLICANT

M/s ALLEIMA INDIA Pvt Ltd.

Mr.KESAVAN B


REG.STRUCTURAL ENGINEER

REGISTER ENGINEER


Er N. PRAVEEN KUMAR, ME.,
CREATIVE CONSTRUCTION
Structural Engineer / Chartered Engineer
Govt.HNTDA Reg.Structural Engineer-II(14/2023)
MOBILE:750230468, 6380345365
MAIL:creativeconstructionhosur@gmail.com

Er N. PRAVEEN KUMAR, ME.,
CREATIVE CONSTRUCTION
Structural Engineer / Chartered Engineer
Govt.HNTDA Reg.Engineer-II(11/2020)
Govt.HNTDA Reg.Construction Engineer-(25/2020)
MOBILE:750230468, 6380345365
MAIL:creativeconstructionhosur@gmail.com


PLAN SHOWING THE ALTERATION & ADDITIONAL CONSTRUCTION OF INDUSTRIAL BUILDING FOR "M/s ALLEIMA INDIA PVT LTD".-ORANGE INDUSTRIES-(LIGHT ENGINEERING INDUSTRY EXCLUDING FABRICATION & FORGING) IN PLOT No.49Pt & 49B, SF.No: 581Pt, 582Pt, 642Pt, 643Pt & 644Pt, FOR "SIPCOT INDUSTRIAL COMPLEX PHASE-I" IN ZUZUVADI VILLAGE, HOSUR CITY MUNICIPAL CORPORATION & TALUK, KRISHNAGIRI DISTRICT. PREVIOUS APPROVAL DETAILS: SIPCOT LAYOUT APPROVAL No.- L.P/R(VD)No.02/1978.

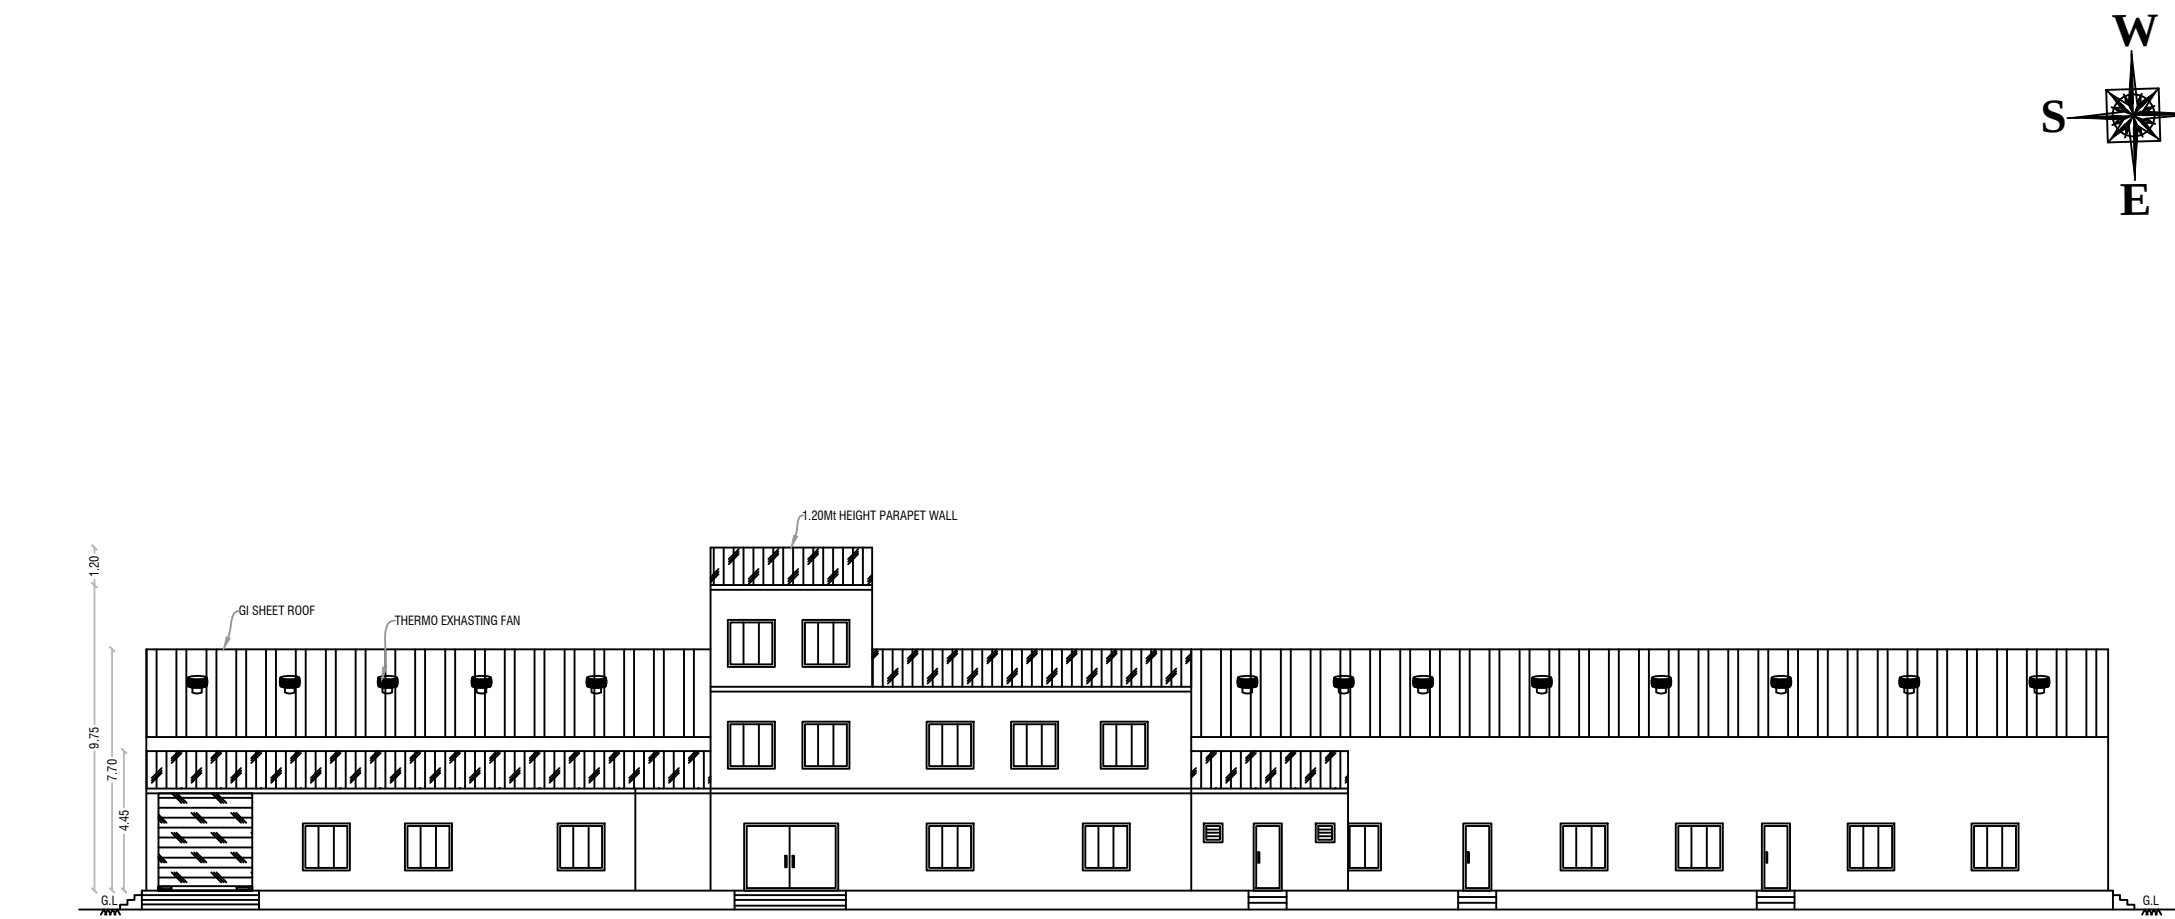


ELEVATION

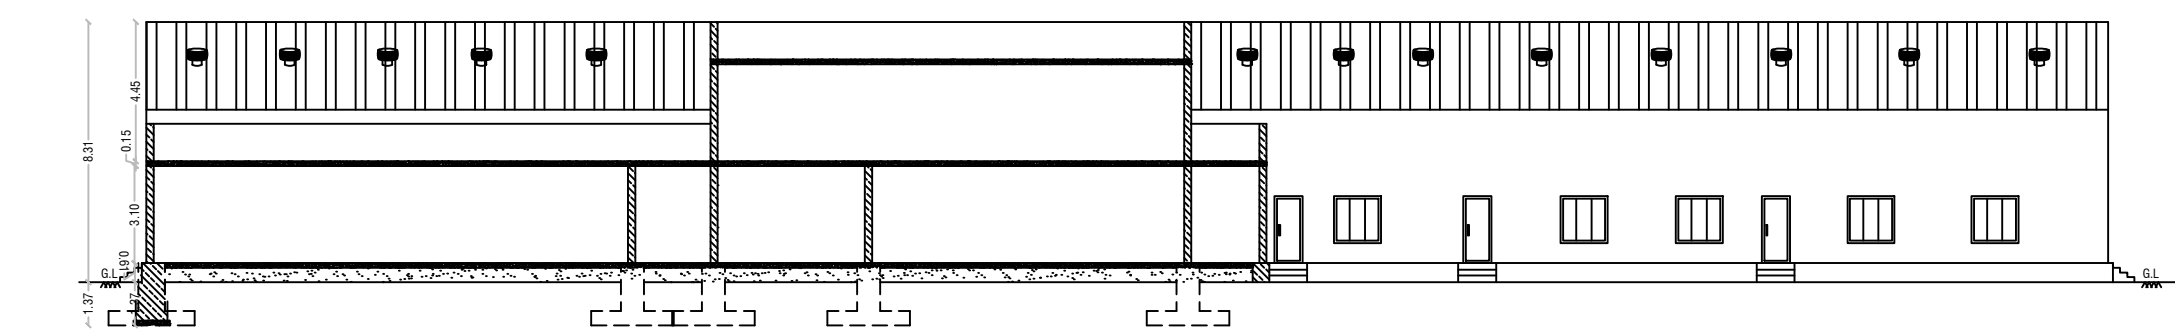


SECTION-FF

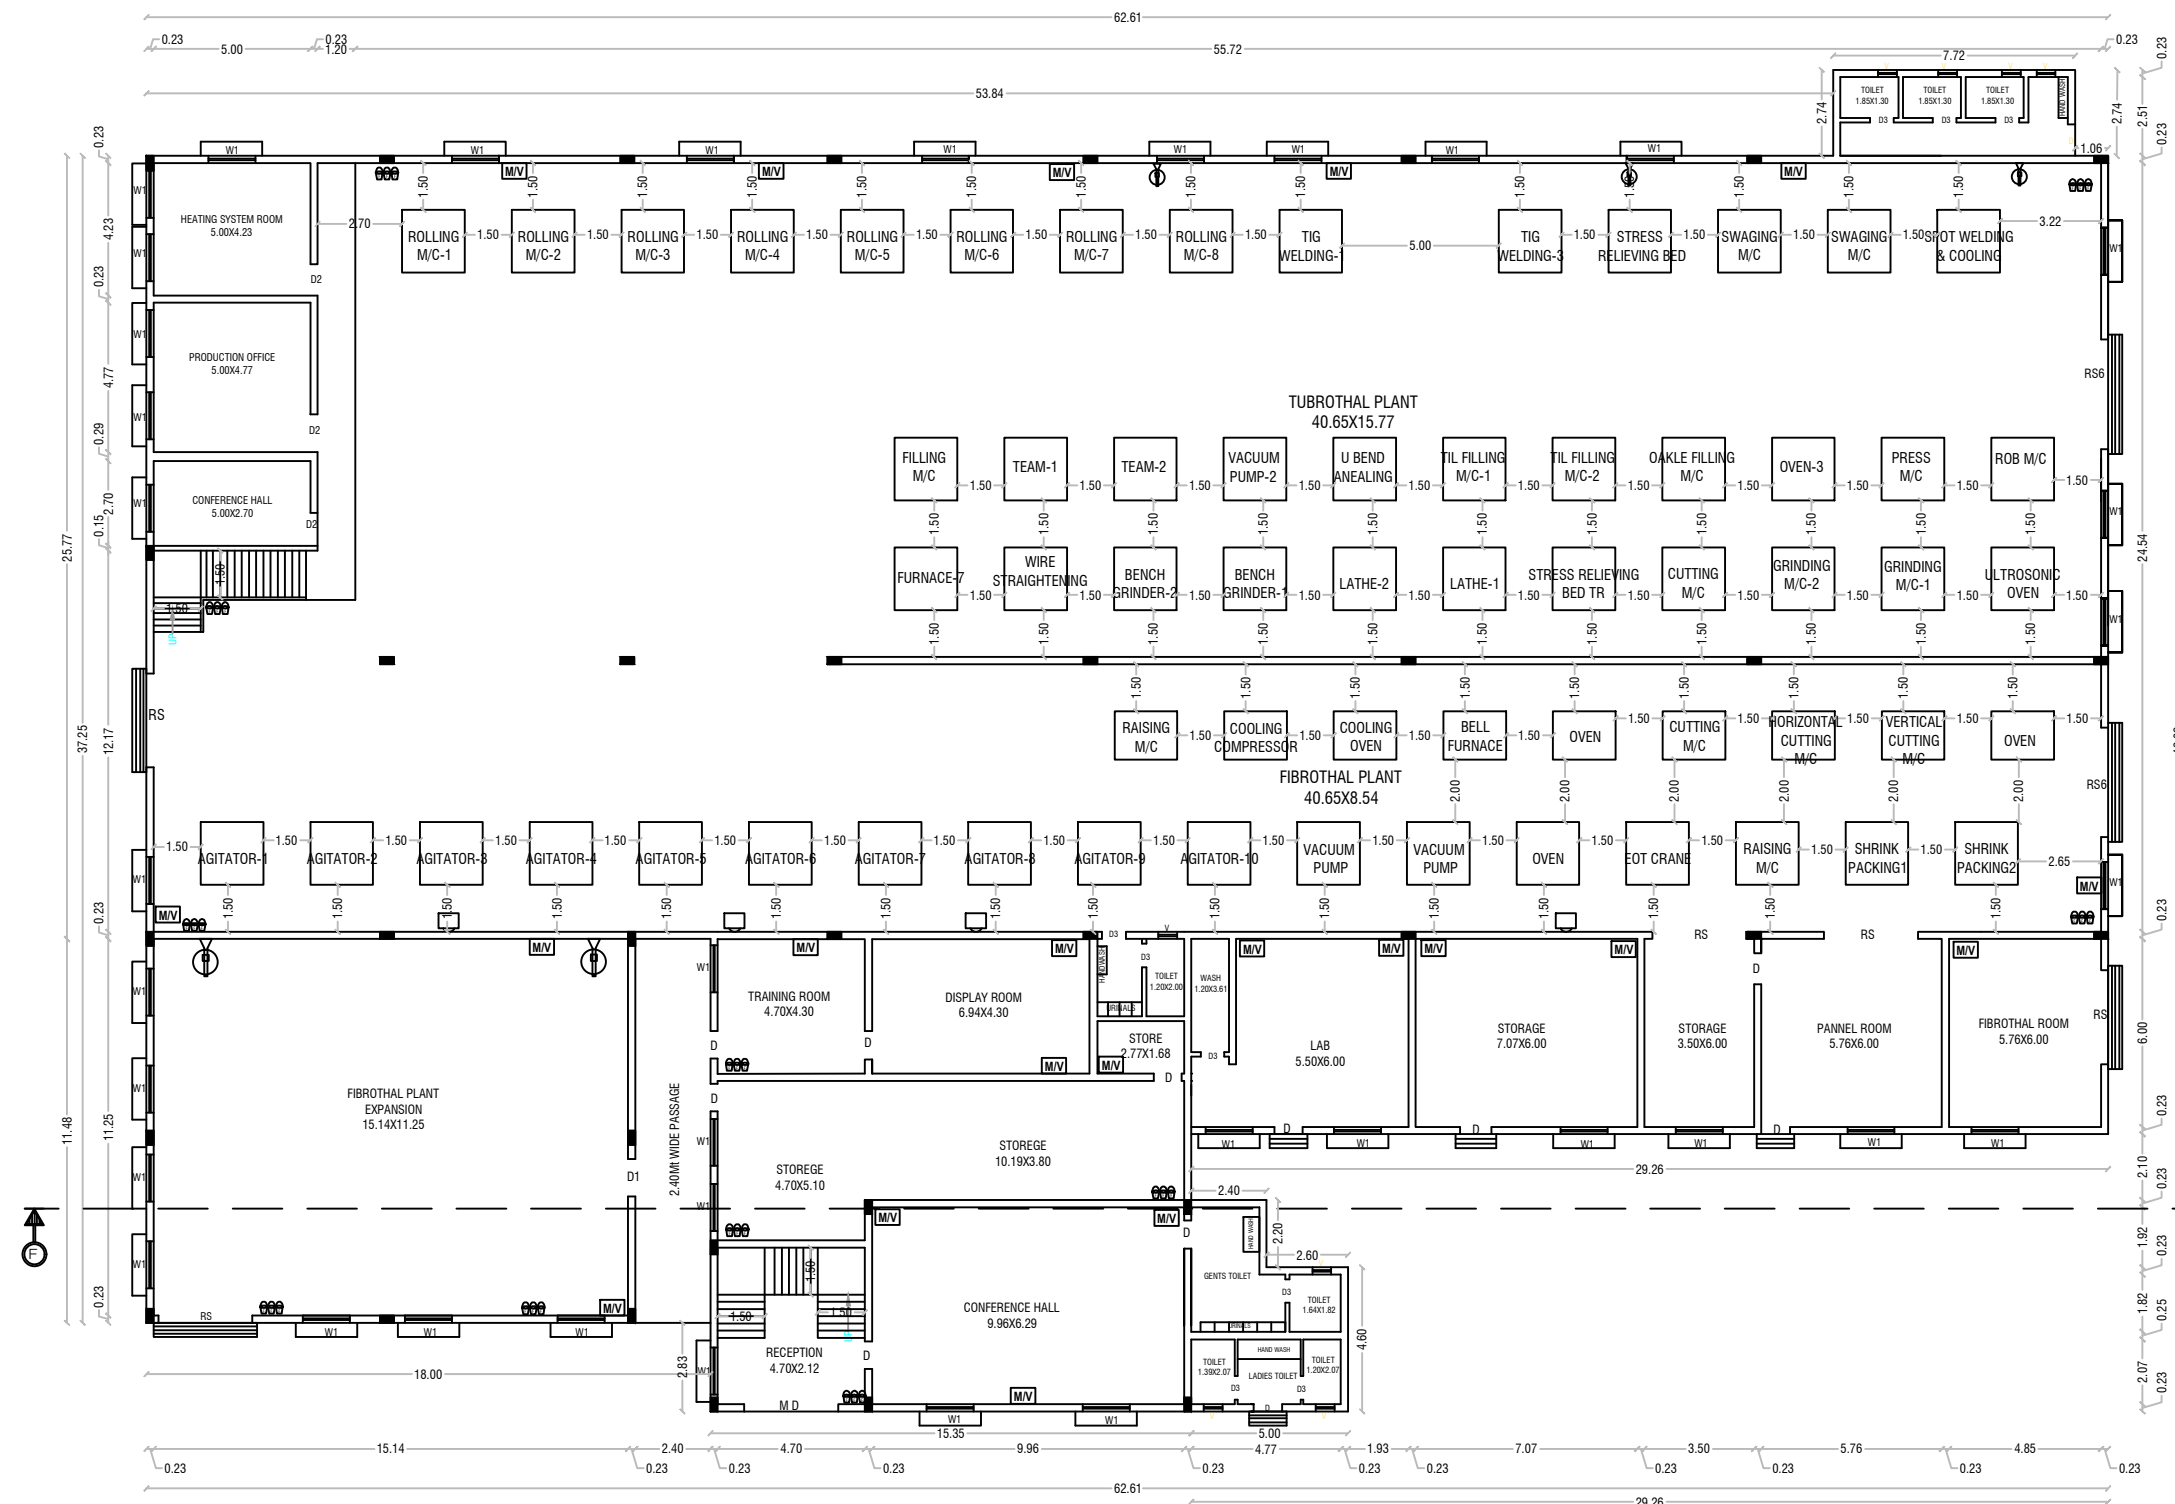

GROUND FLOOR
BLOCK-VI
SCALE 1:100

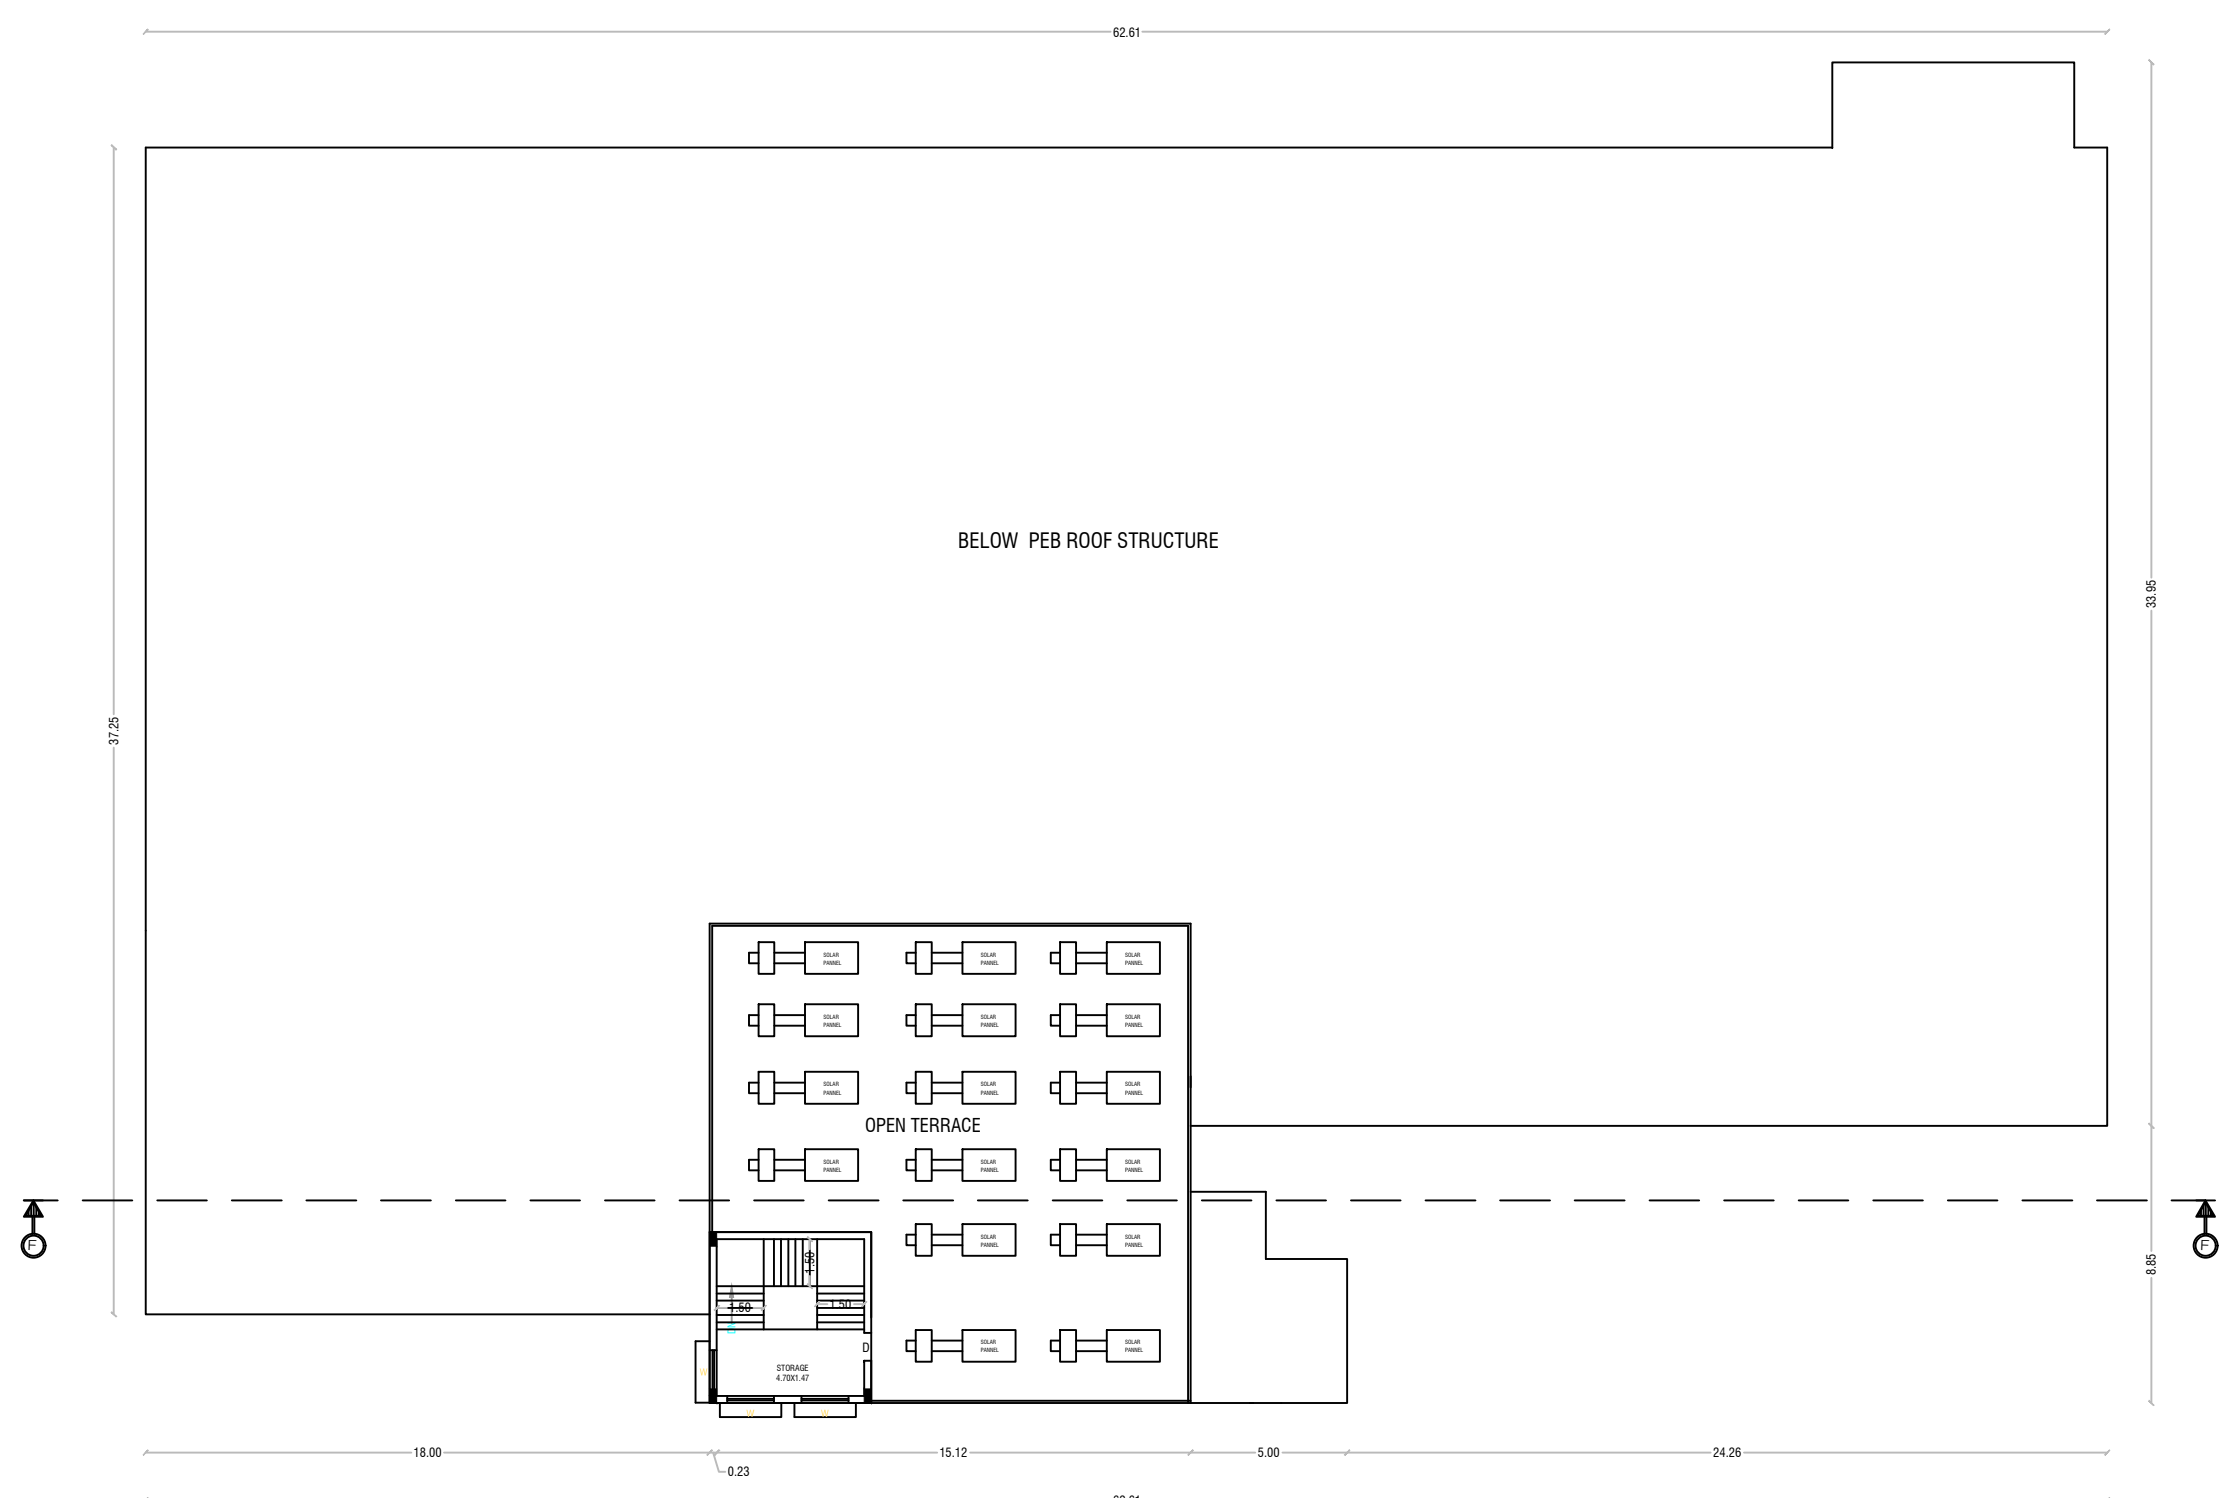


TERRACE FLOOR
BLOCK-VI
SCALE 1:100

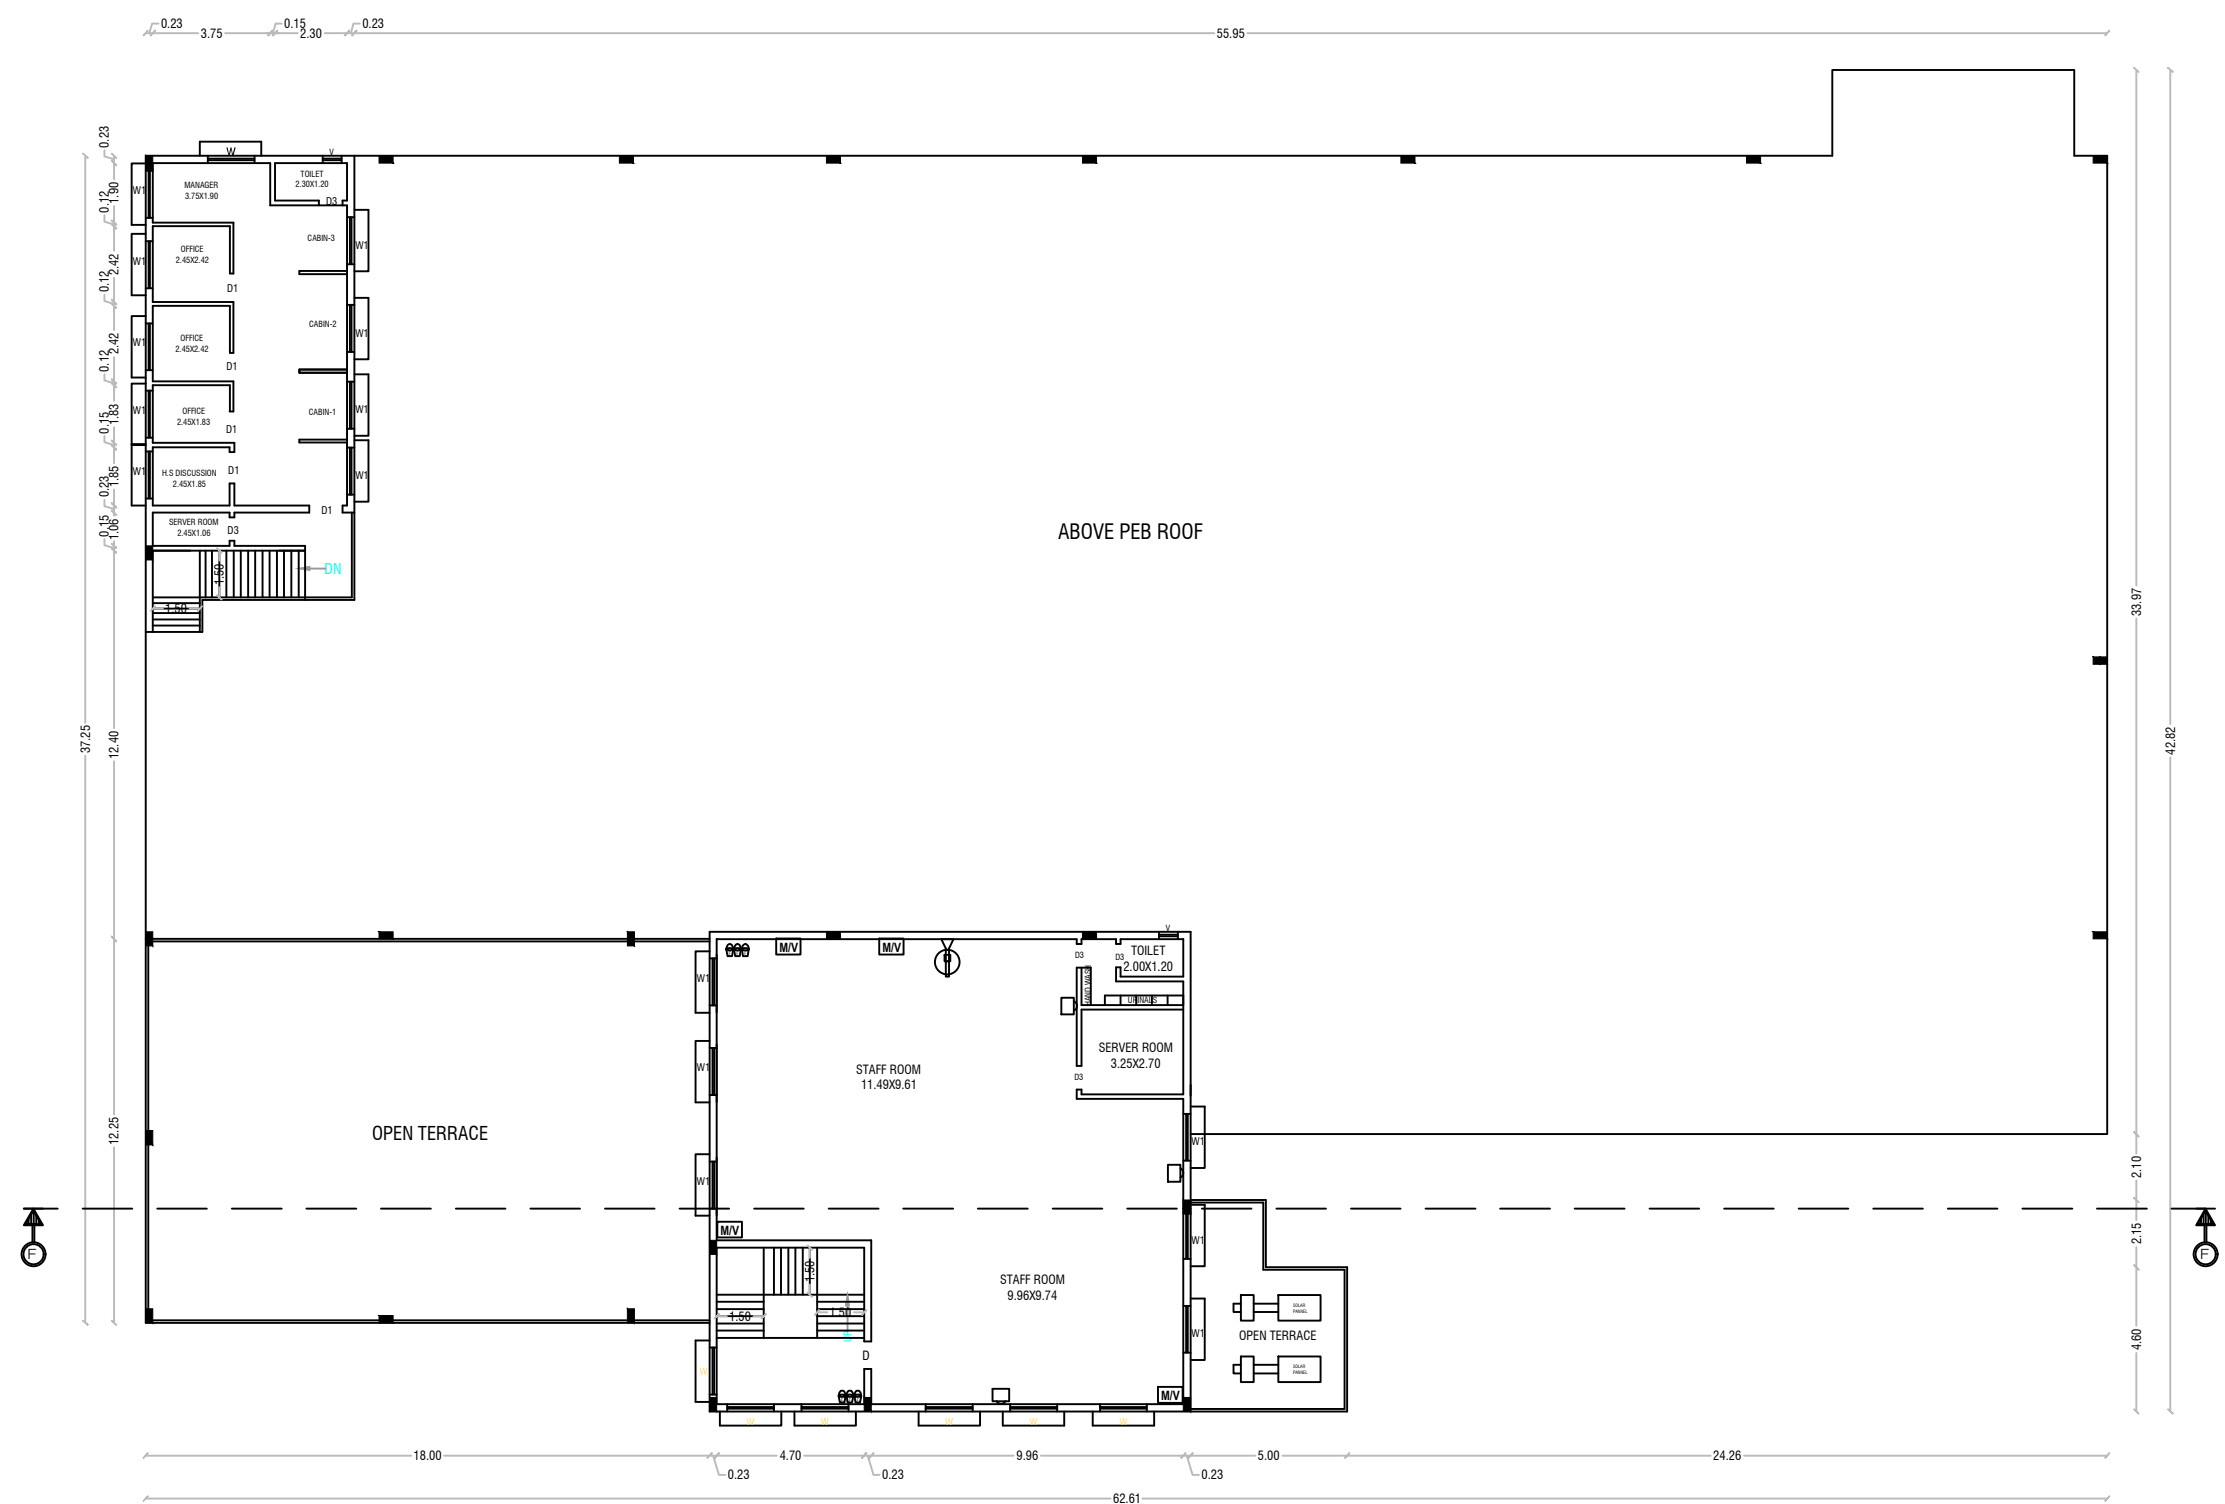

FIRST FLOOR
BLOCK-VI
SCALE 1:100

SHEET-3/4		POWER DETAILS				OFFICE USE			
0.00 0									

SITE PLAN SHOWING THE ALTERATION & ADDITIONAL CONSTRUCTION OF INDUSTRIAL BUILDING FOR "M/s ALLEIMA INDIA PVT LTD".-ORANGE INDUSTRIES-(LIGHT ENGINEERING INDUSTRY EXCLUDING FABRICATION & FORGING) IN PLOT No.49Pt & 49B, SF.No: 581Pt, 582Pt, 642Pt, 643Pt & 644Pt, FOR "SIPCOT INDUSTRIAL COMPLEX PHASE-I" IN ZUZUVADI VILLAGE, HOSUR CITY MUNICIPAL CORPORATION & TALUK, KRISHNAGIRI DISTRICT. SIPCOT LAYOUT APPROVAL No.- L.P/R(VD)No.02/1978.

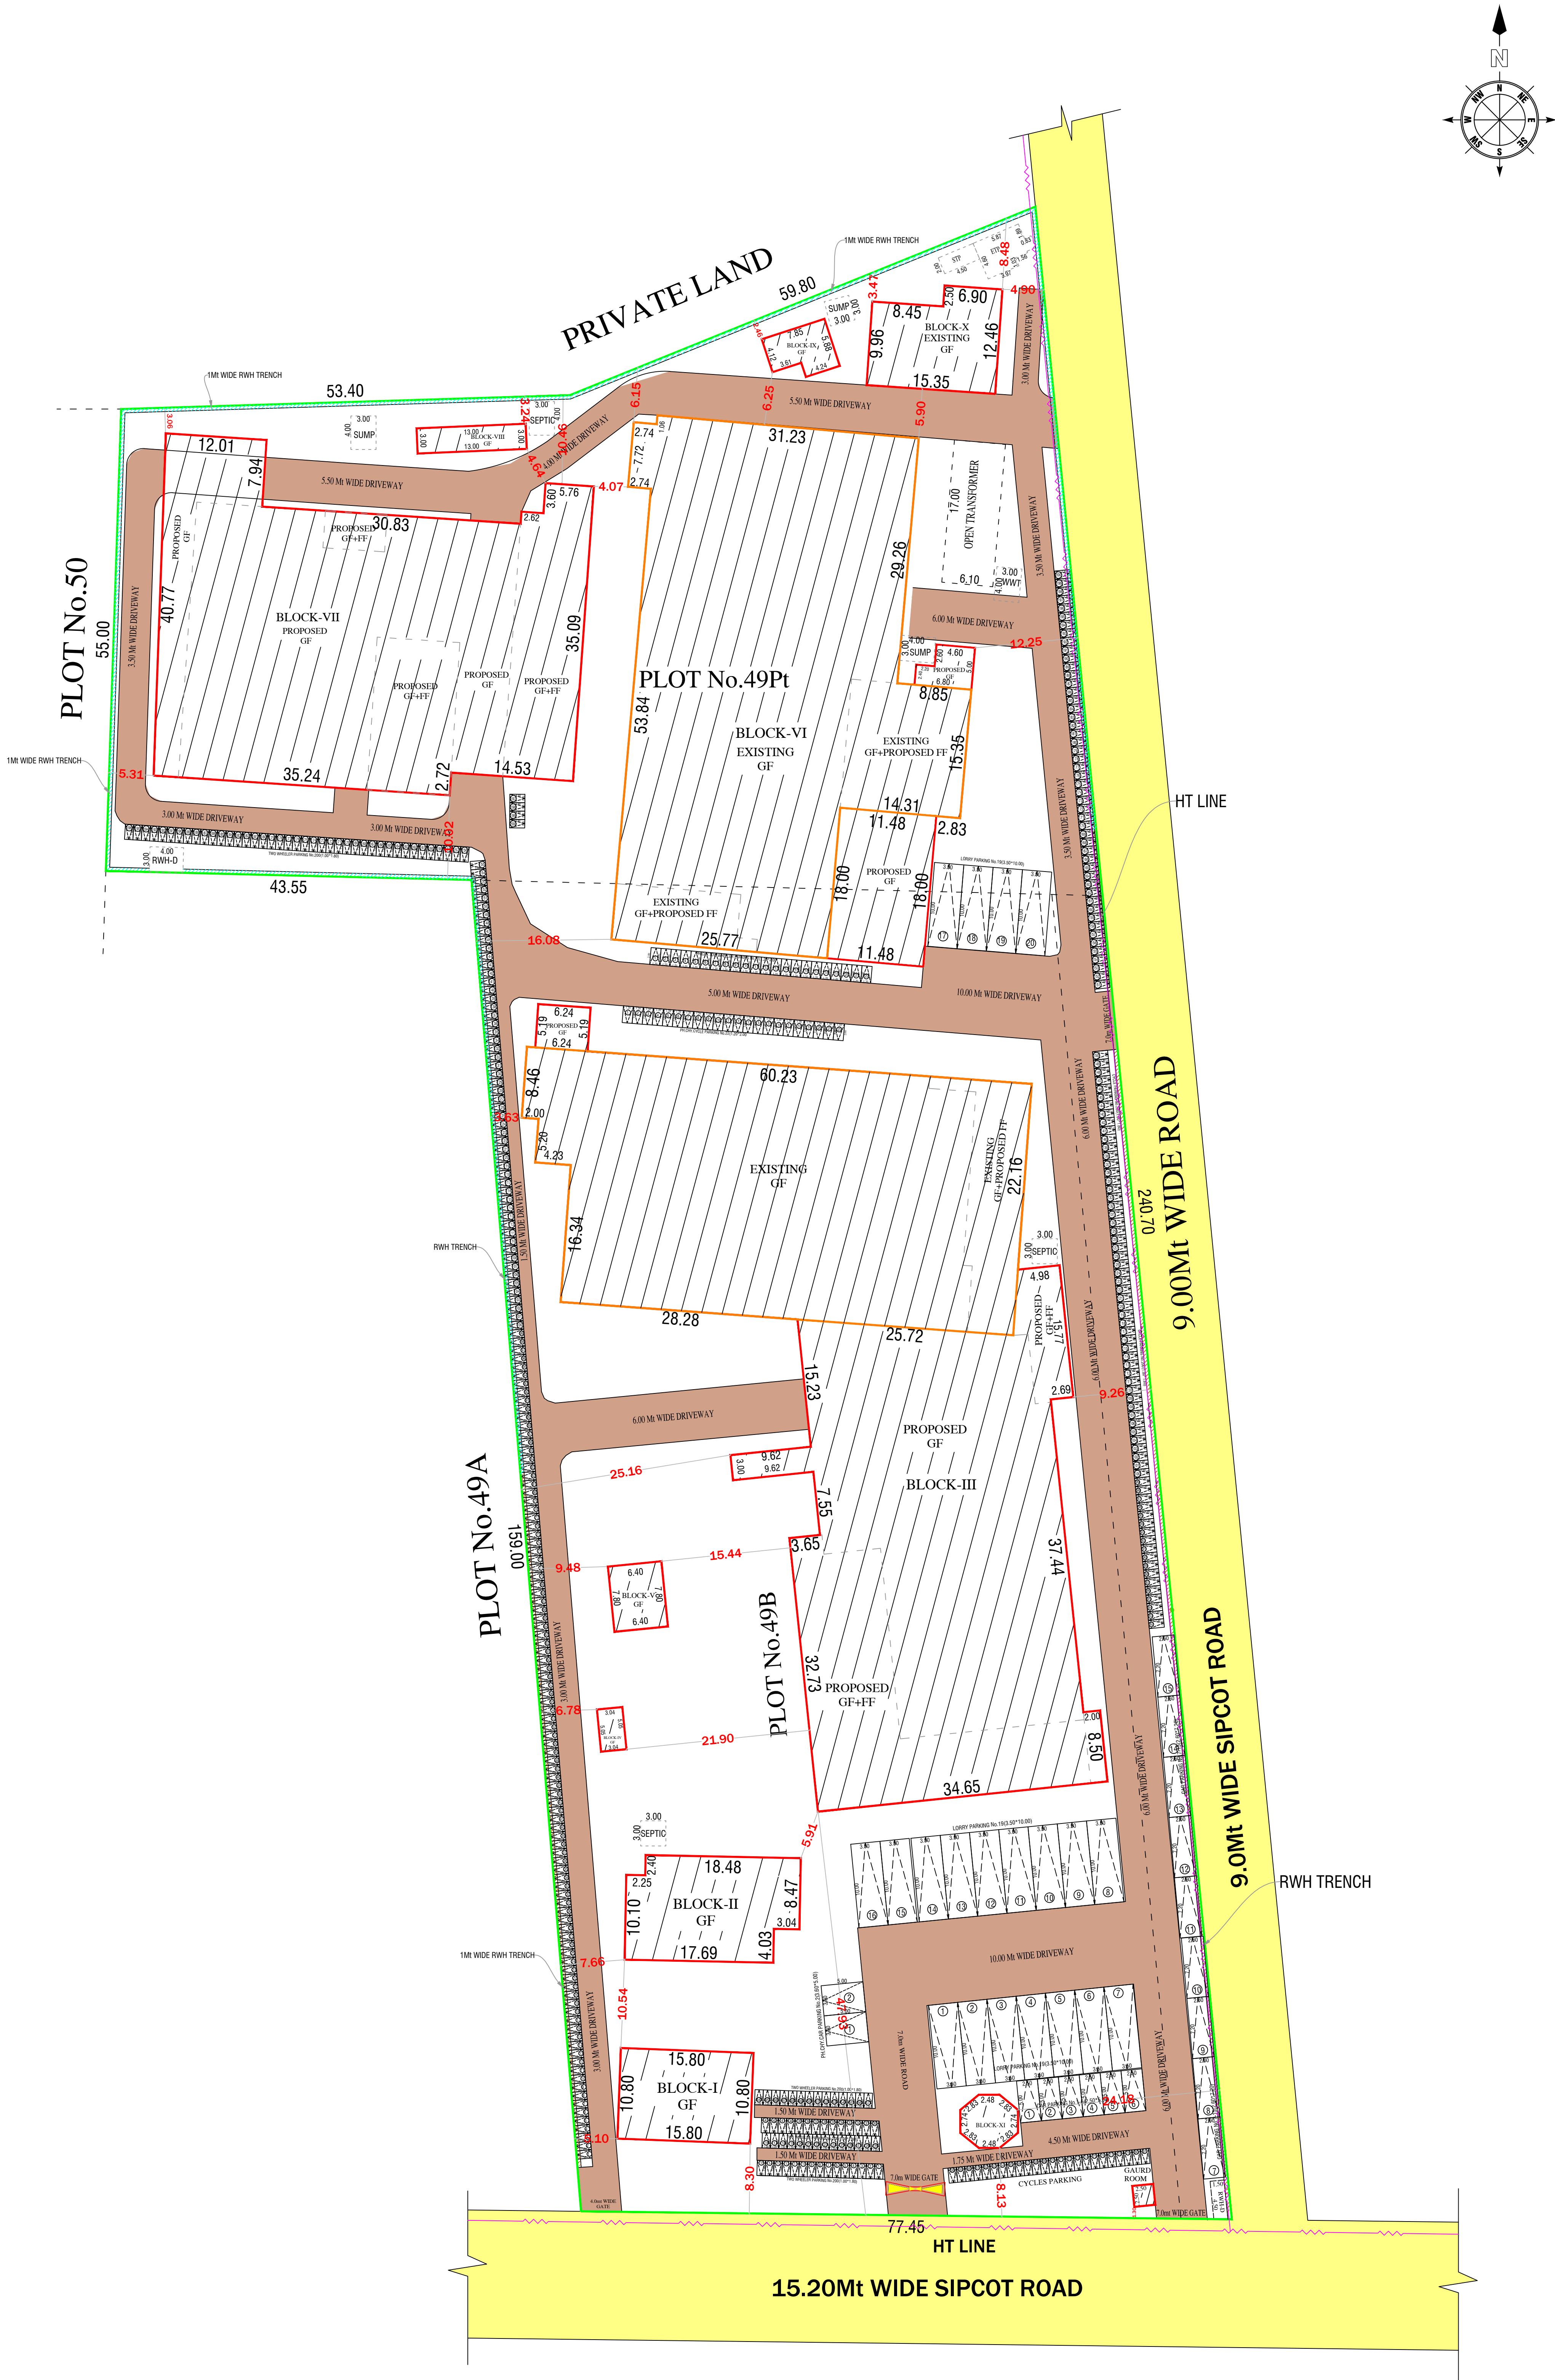

SITE PLAN
(SCALE 1:100)

OFFICE USE

COLOR INDEX

SITE BOUNDARY	
PROPOSED BLDG.	
EXIST APPROVED BLDG.	
DRIVEWAY	
EXISTING ROAD	

PARKING AS PER SWP SYSTEM

TYPE OF PARKING	REQUIRED	PROVIDED
LORRYS=WORKSHOP AREA /500=(9963.94)/500	20	20
CAR=OFFICE AREA /100=(1025.50)/100	11	15
PH.CHY.CAR PARKING	02	02
TWO WHEELERS=WORKSHOP AREA /50=(9963.94)/50	200	200
PH.CHY.TWO WHEELER PARKING	20	22
CYCLES =WORKSHOP AREA /50=(9963.94)/50	200	200
PH.CHY.CYCLE PARKING	20	22

EXISTING APPROVAL AREA DETAILS
(EXISTING APPROVAL No.B.P/HNTDA No.3319/1997)

BLOCK	REFERENCE S.No IN EXIT APPROVAL	IN SQMT
BLOCK-3	(14+15+16)	1703.75
BLOCK-6	(1+2+3+8+9+10)	1996.13
BLOCK-9	(6+7)	36.75
BLOCK-10	(11+12)	113.08
TOTAL		3849.71

AREA DETAILS

TOTAL AREA OF THE SITE	IN SQMT
AREA AS PER PATTA	19501.70
AREA AS PER DOCUMENT	19501.70
SUPER IMPOSED PLOT AREA	19300.26

INDUSTRIAL BUILDING AREA DETAILS

BLOCK	FLOOR	PROPOSED FSI AREA (sqmt)	EXIT APPROVED FSI AREA (sqmt)	NON FSI AREA (sqmt)	TOTAL BUILDING AREA (sqmt)
BLOCK-I	GROUND FLOOR	170.64	-	-	170.64
BLOCK-II	GROUND FLOOR	241.44	-	-	241.44
BLOCK-III	GROUND FLOOR	1877.06	1703.75	-	3580.81
	FIRST FLOOR	779.67	-	-	779.67
	HEAD ROOM	-	-	61.30	61.30
BLOCK-IV	GROUND FLOOR	15.34	-	-	15.34
BLOCK-V	GROUND FLOOR	49.92	-	-	49.92
BLOCK-VI	GROUND FLOOR	252.82	1996.13	-	2248.95
	FIRST FLOOR	329.44	-	-	329.44
	HEAD ROOM	-	-	28.20	28.20
BLOCK-VII	GROUND FLOOR	1741.83	-	-	1741.83
	FIRST FLOOR	521.45	-	-	521.45
BLOCK-VIII	GROUND FLOOR	39.00	-	-	39.00
BLOCK-IX	GROUND FLOOR	3.05	36.75	-	39.80
BLOCK-X	GROUND FLOOR	57.06	113.08	-	170.14
BLOCK-XI	GROUND FLOOR	35.51	-	-	35.51
GAURD ROOM	GROUND FLOOR	-	-	6.25	6.25
TOTAL AREA		6114.23	3849.71	95.75	10059.69
PLOT COVERAGE - (P.C.) %		42.76			
FLOOR SPACE INDEX - (FSI)		0.51			

APPLICANT

M/s ALLEIMA INDIA Pvt Ltd.

Mr.KESAVAN B

REG.STRUCTURAL ENGINEER

REGISTER ENGINEER

Er N. PRAVEEN KUMAR, ME.,
CREATIVE CONSTRUCTION
Structural Engineer / Chartered Engineer
Govt.HNTDA Reg.Structural Engineer-I(14/2023)
MOBILE:7502330468, 6380345365
MAIL:creativeconstructionhosur@gmail.com

Er N. PRAVEEN KUMAR, ME.,
CREATIVE CONSTRUCTION
Structural Engineer / Chartered Engineer
Govt.HNTDA Reg.Engineer-II(11/2020)
Govt.HNTDA Reg.Construction Engineer-(25/2020)
MOBILE:7502330468, 6380345365
MAIL:creativeconstructionhosur@gmail.com